342-3

342-3

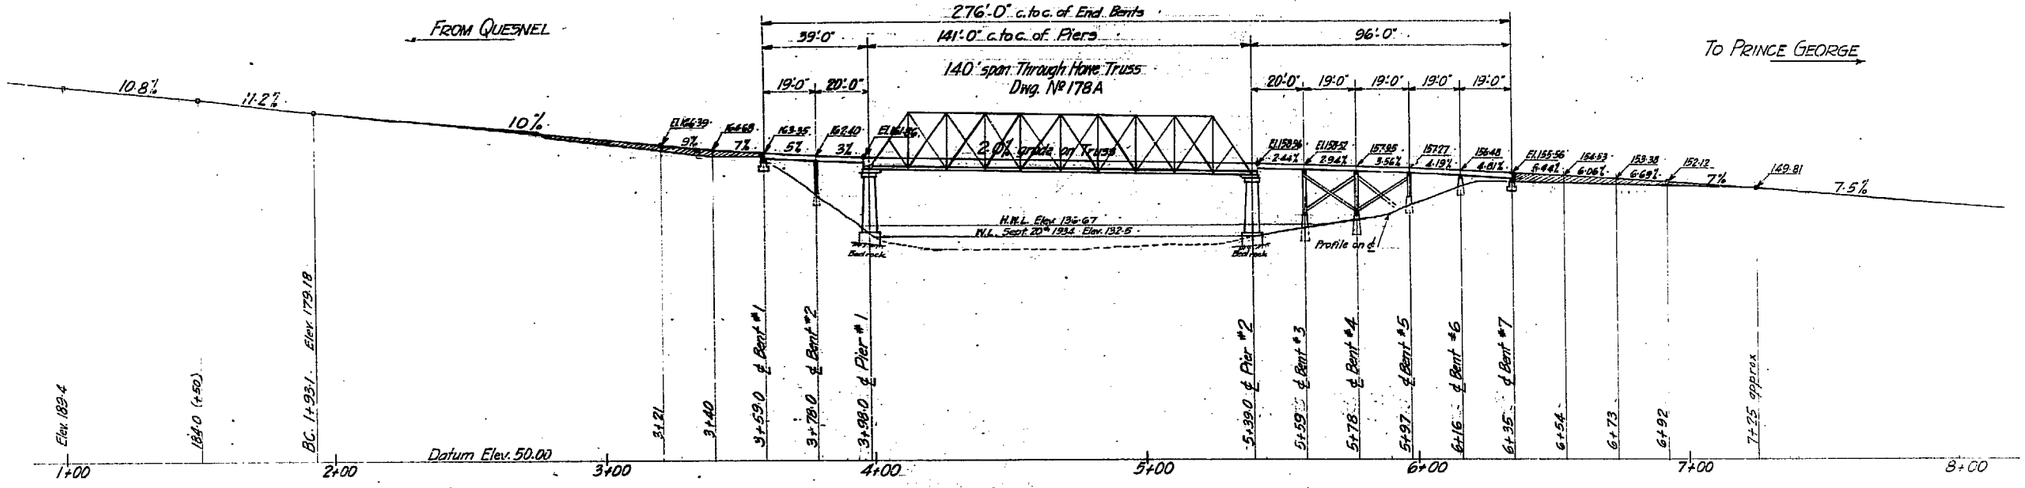

ELEVATION LOOKING DOWNSTREAM
20 FEET = 1 INCH

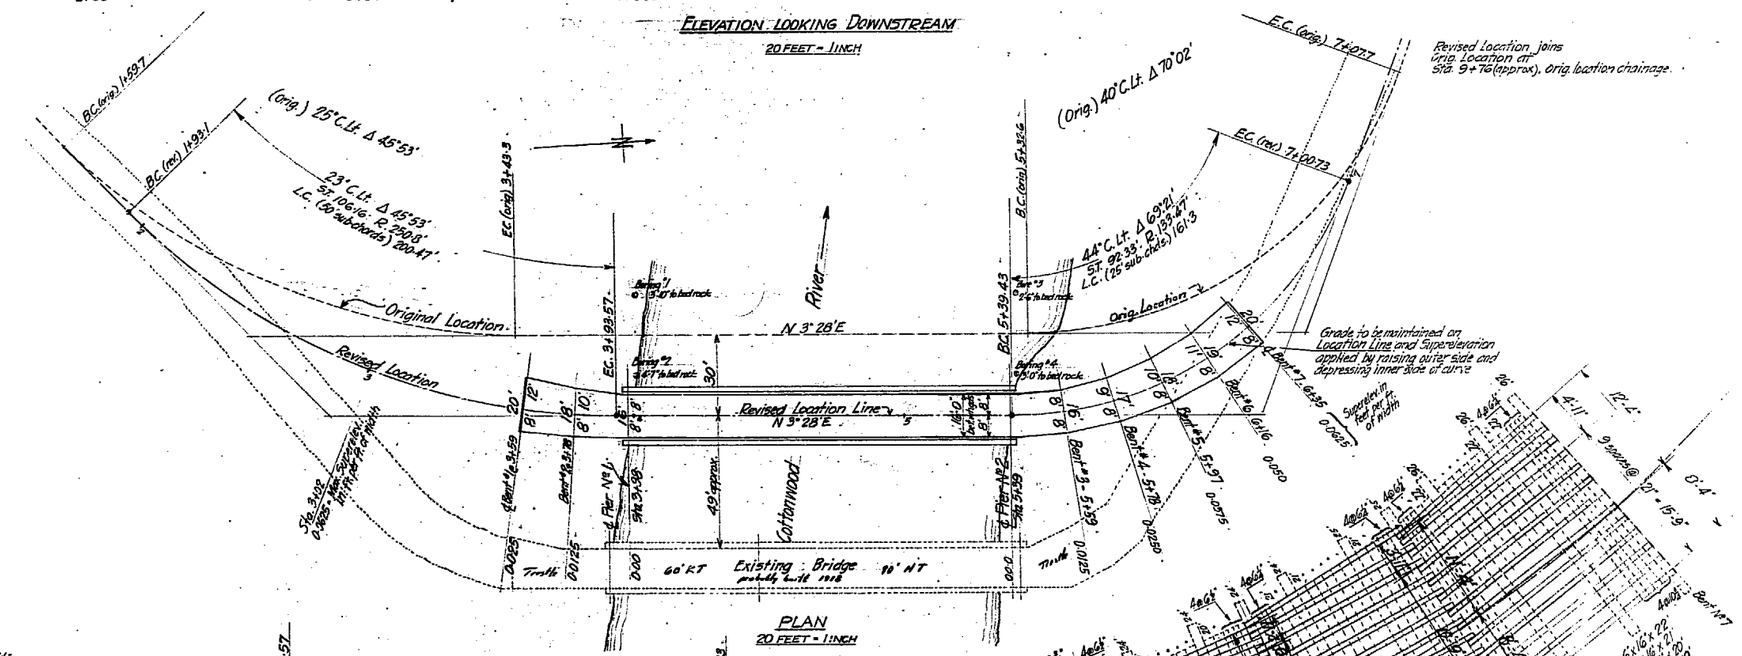

PLAN
20 FEET = 1 INCH

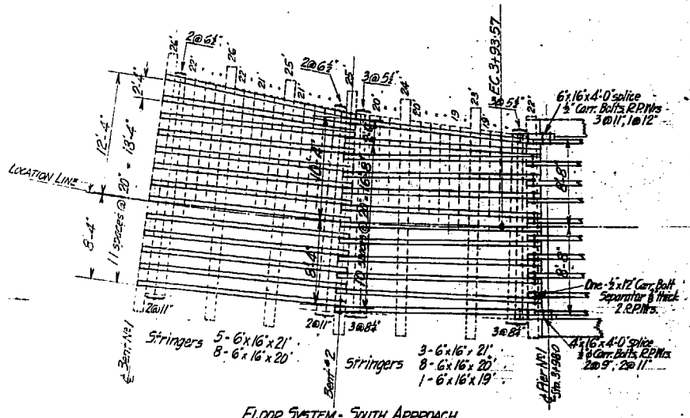

FLOOR SYSTEM - SOUTH APPROACH
⅜" = 1 foot

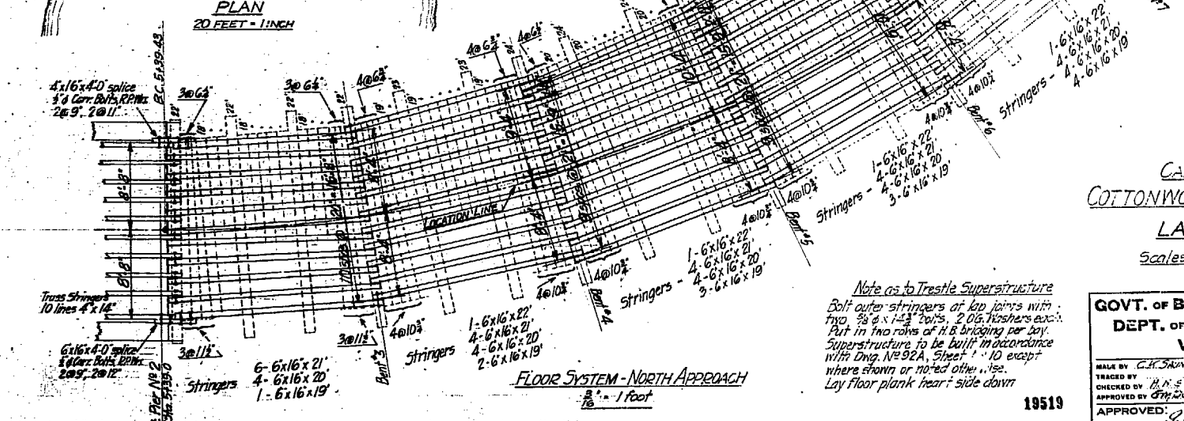

FLOOR SYSTEM - NORTH APPROACH
⅜" = 1 foot

Note as to Trestle Superstructure
Bolt outer stringers at top joins with two ⅞ dia x 14½" bolts, 2 Dia. Washers each. Put in two rows of 4 B.B bridging per bay. Superstructure to be built in accordance with Dwg. No 82A, Sheet 1 - 10 except where shown or noted otherwise. Lay floor plank heart side down

19519

CARIBOO DIST.
COTTONWOOD BRIDGE No 2
LAYOUT
Scales as noted

GOVT. OF BRITISH COLUMBIA
DEPT. OF PUBLIC WORKS
VICTORIA

MADE BY C.H.S.	Nov. 1934	DRAWING NO.
TRACED BY		245-3
CHECKED BY H.N.S.		
APPROVED BY E.W. Dunham	Feb '35	
APPROVED: G.P. Kapp		

ASSISTANT CHIEF ENGINEER

BRIDGES

342-3