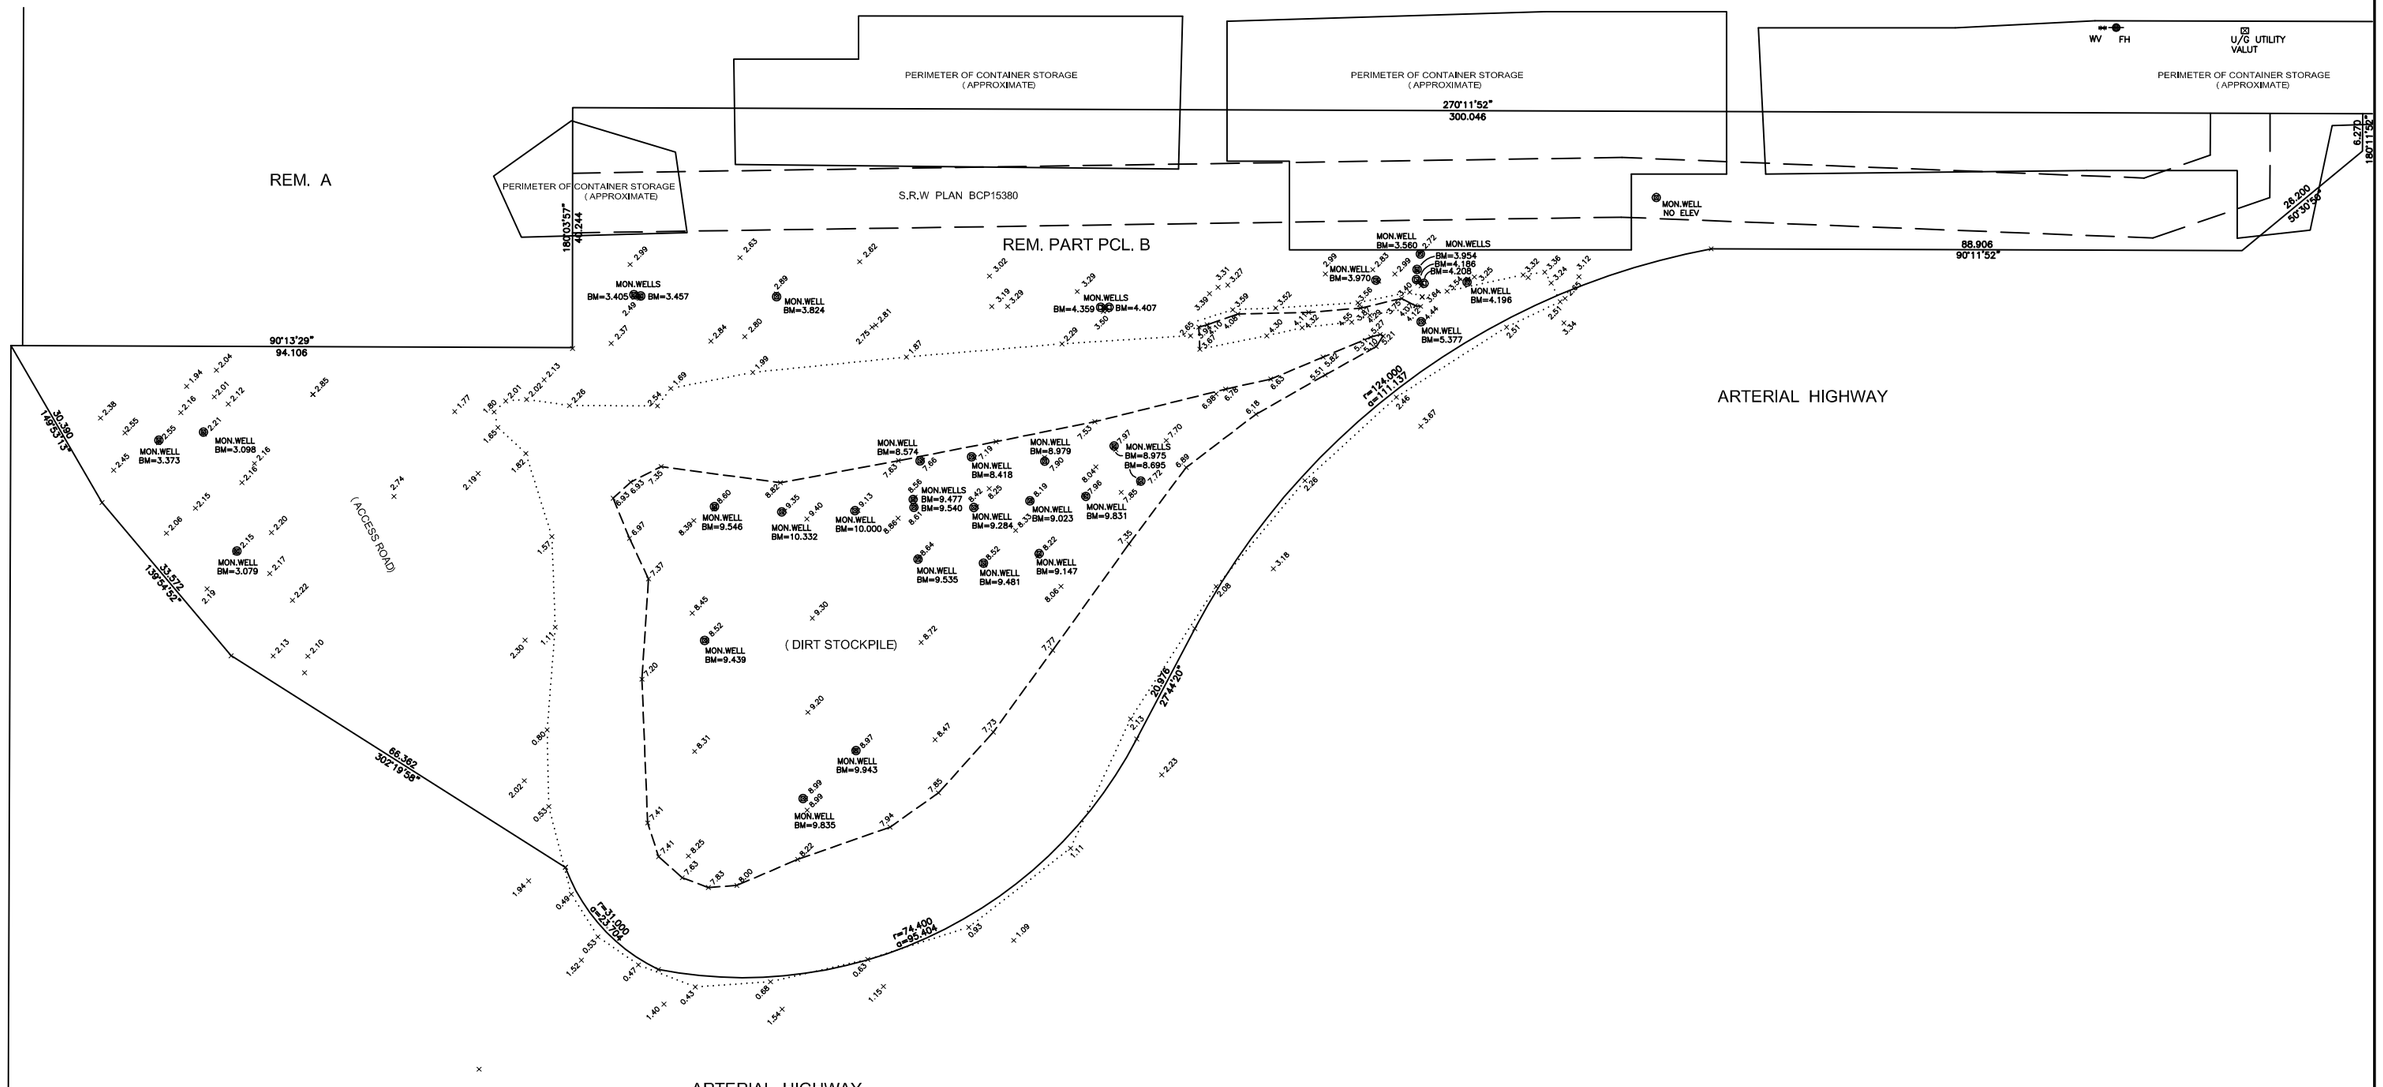

ARTERIAL HIGHWAY

REFERENCE: STEPHEN D. MILNER, B.C. LAND SURVEYOR – FILE 11781

PATH:

Active Earth Engineering Ltd

CLIENT NAME: MINISTRY OF TRANSPORTATION AND INFRASTRUCTURE	PROJECT LOCATION: DELTA, BC

TITLE:

TOPOGRAPHIC SURVEY
7590 80 STREET

DWN BY: GM	DWG NAME: 975a–9	DATE: 2015–10–14	FIGURE 10
CHK'D: DM	PLOT:	CADFILE: 975a FIG9	