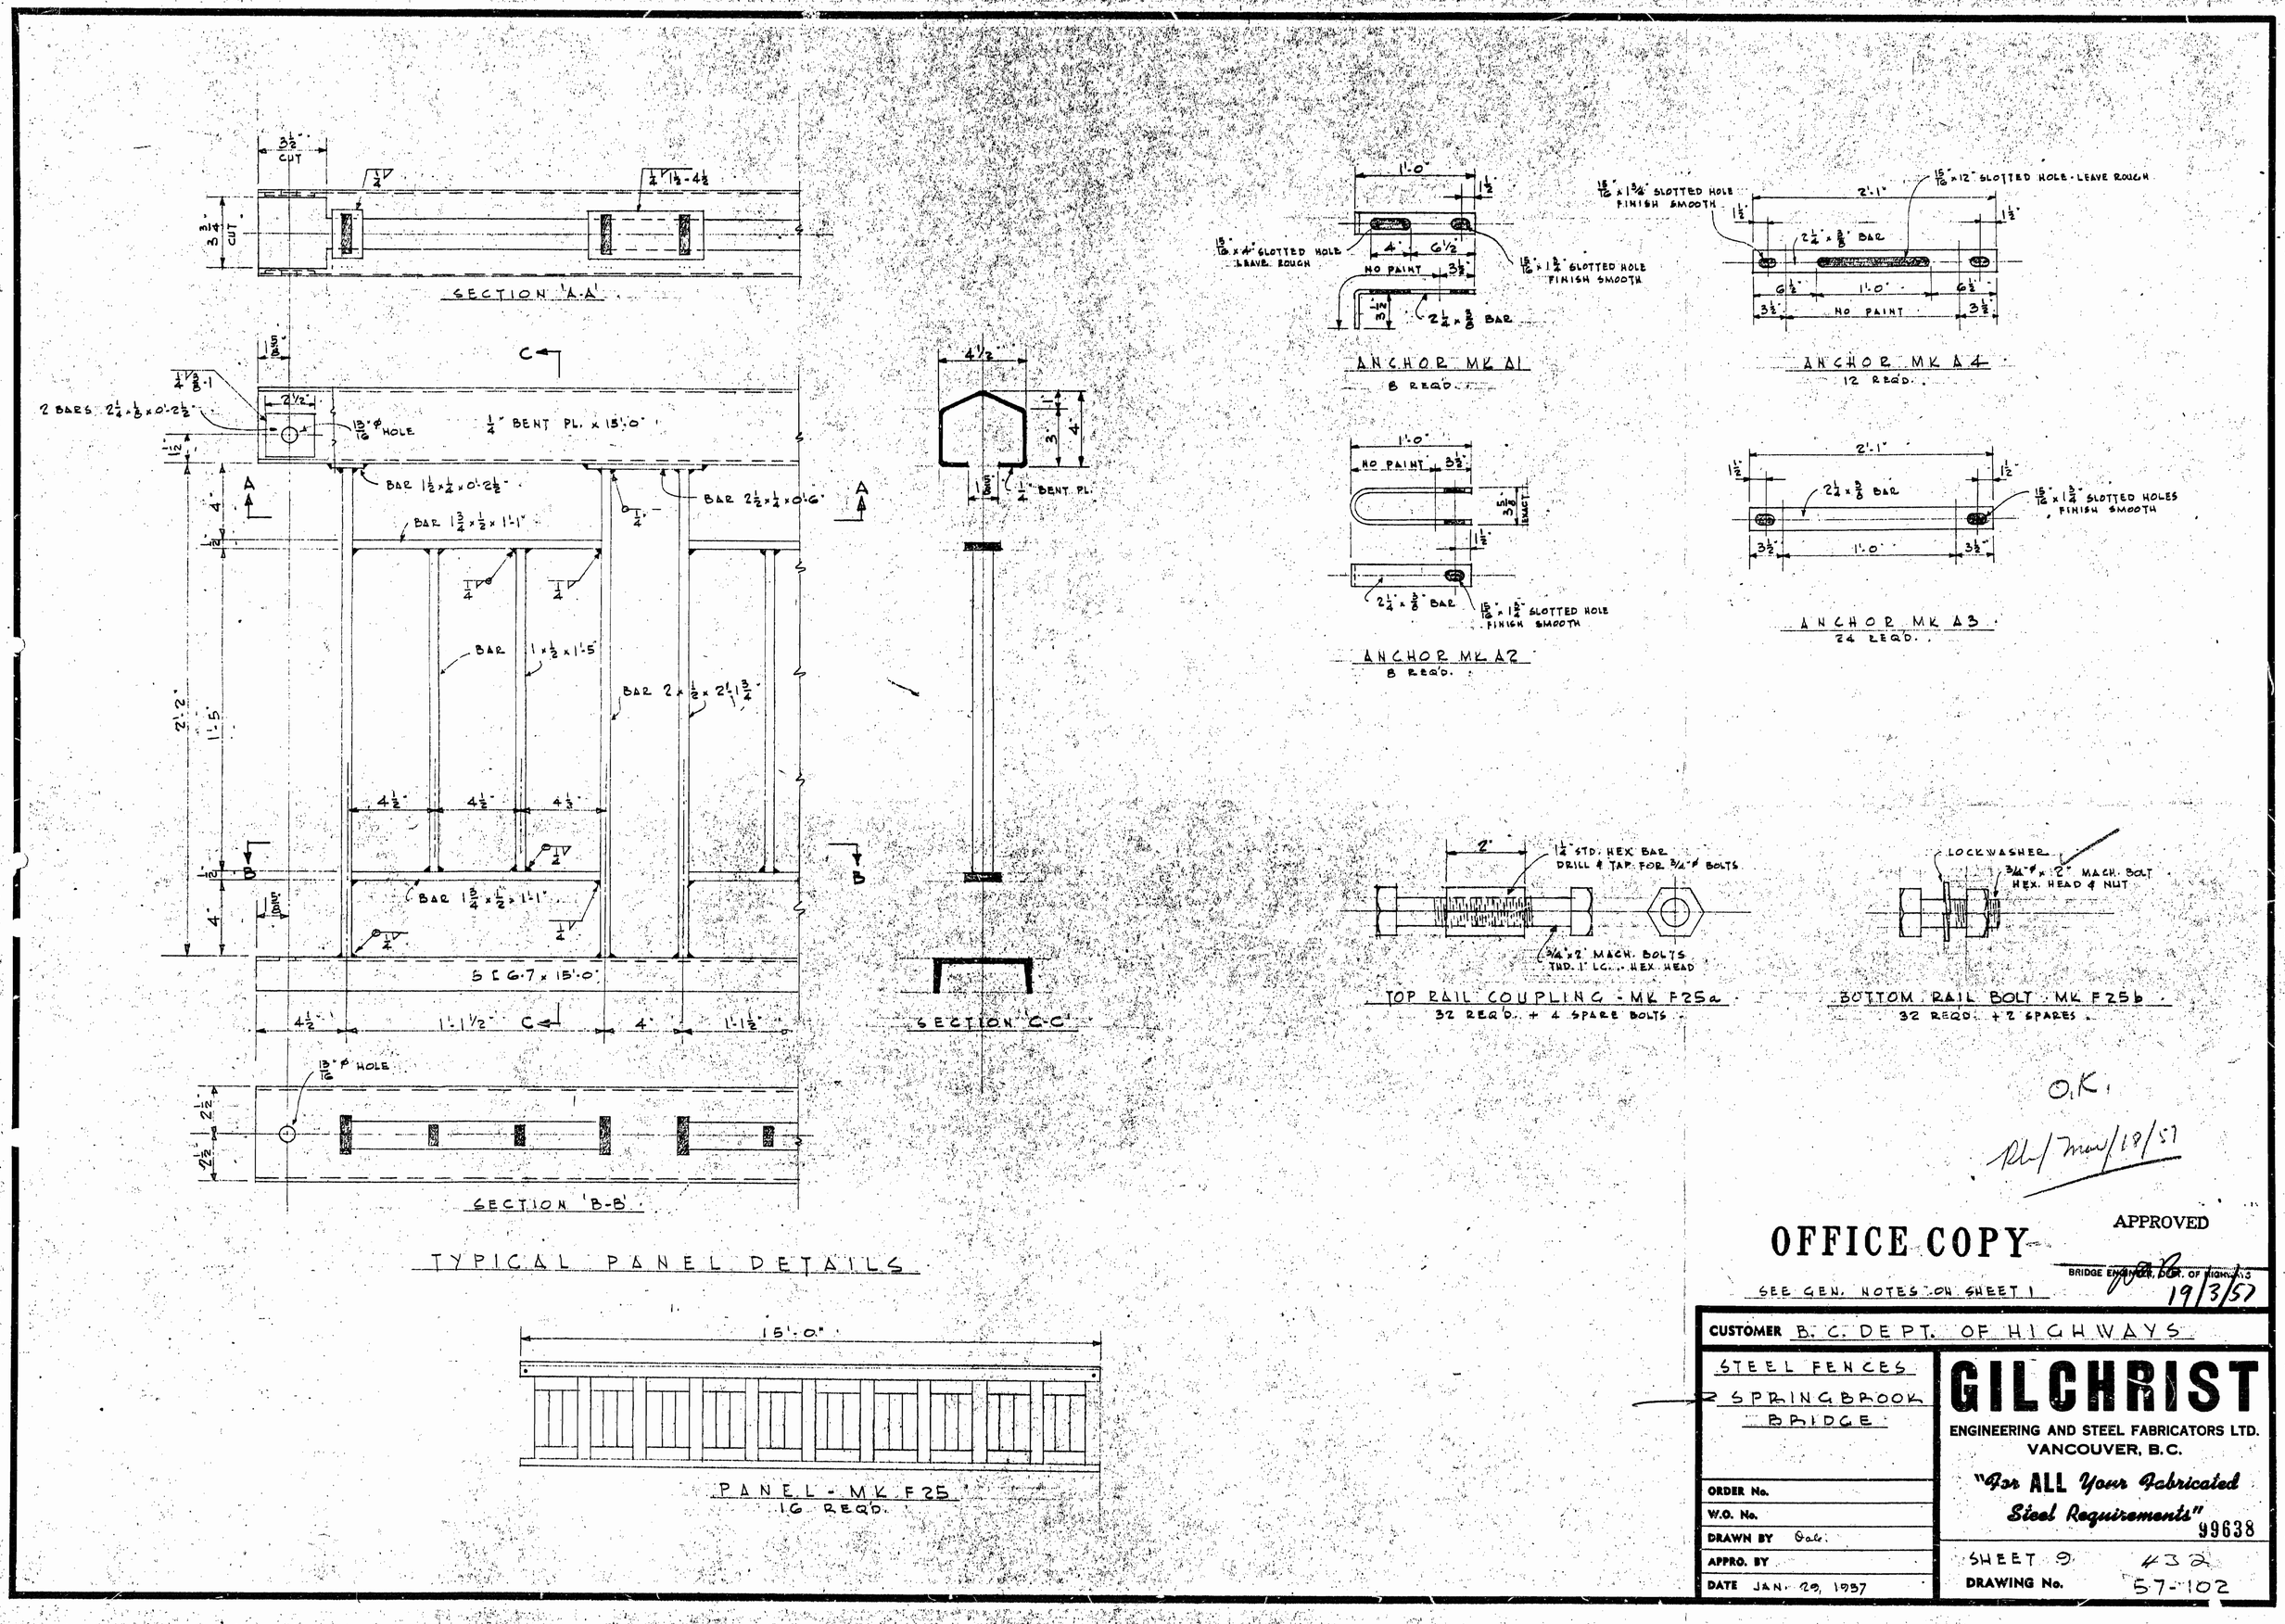
SECTION 'A-A'
SECTION 'B-B'
SECTION 'C-C'
TYPICAL PANEL DETAILS
ANCHOR MK A1
8 REQ'D.
ANCHOR MK A2
8 REQ'D.
ANCHOR MK A3
24 REQ'D.
ANCHOR MK A4
12 REQ'D.
TOP RAIL COUPLING - MK F25a
32 REQ'D. + 4 SPARE BOLTS
BOTTOM RAIL BOLT - MK F25b
32 REQ'D. + 2 SPARES
PANEL - MK F25
16 REQ'D.
15'-0"
O.K.
OFFICE COPY
APPROVED
BRIDGE ENGINEER, DEPT. OF HIGHWAYS
19/3/57
SEE GEN. NOTES ON SHEET 1
CUSTOMER B. C. DEPT. OF HIGHWAYS
STEEL FENCES
SPRINGBROOK BRIDGE
GILCHRIST
ENGINEERING AND STEEL FABRICATORS LTD.
VANCOUVER, B.C.
"For ALL Your Fabricated Steel Requirements"
99638
ORDER No.
W.O. No.
DRAWN BY
APPRO. BY
DATE JAN. 29, 1957
SHEET 9
432
DRAWING No. 57-102