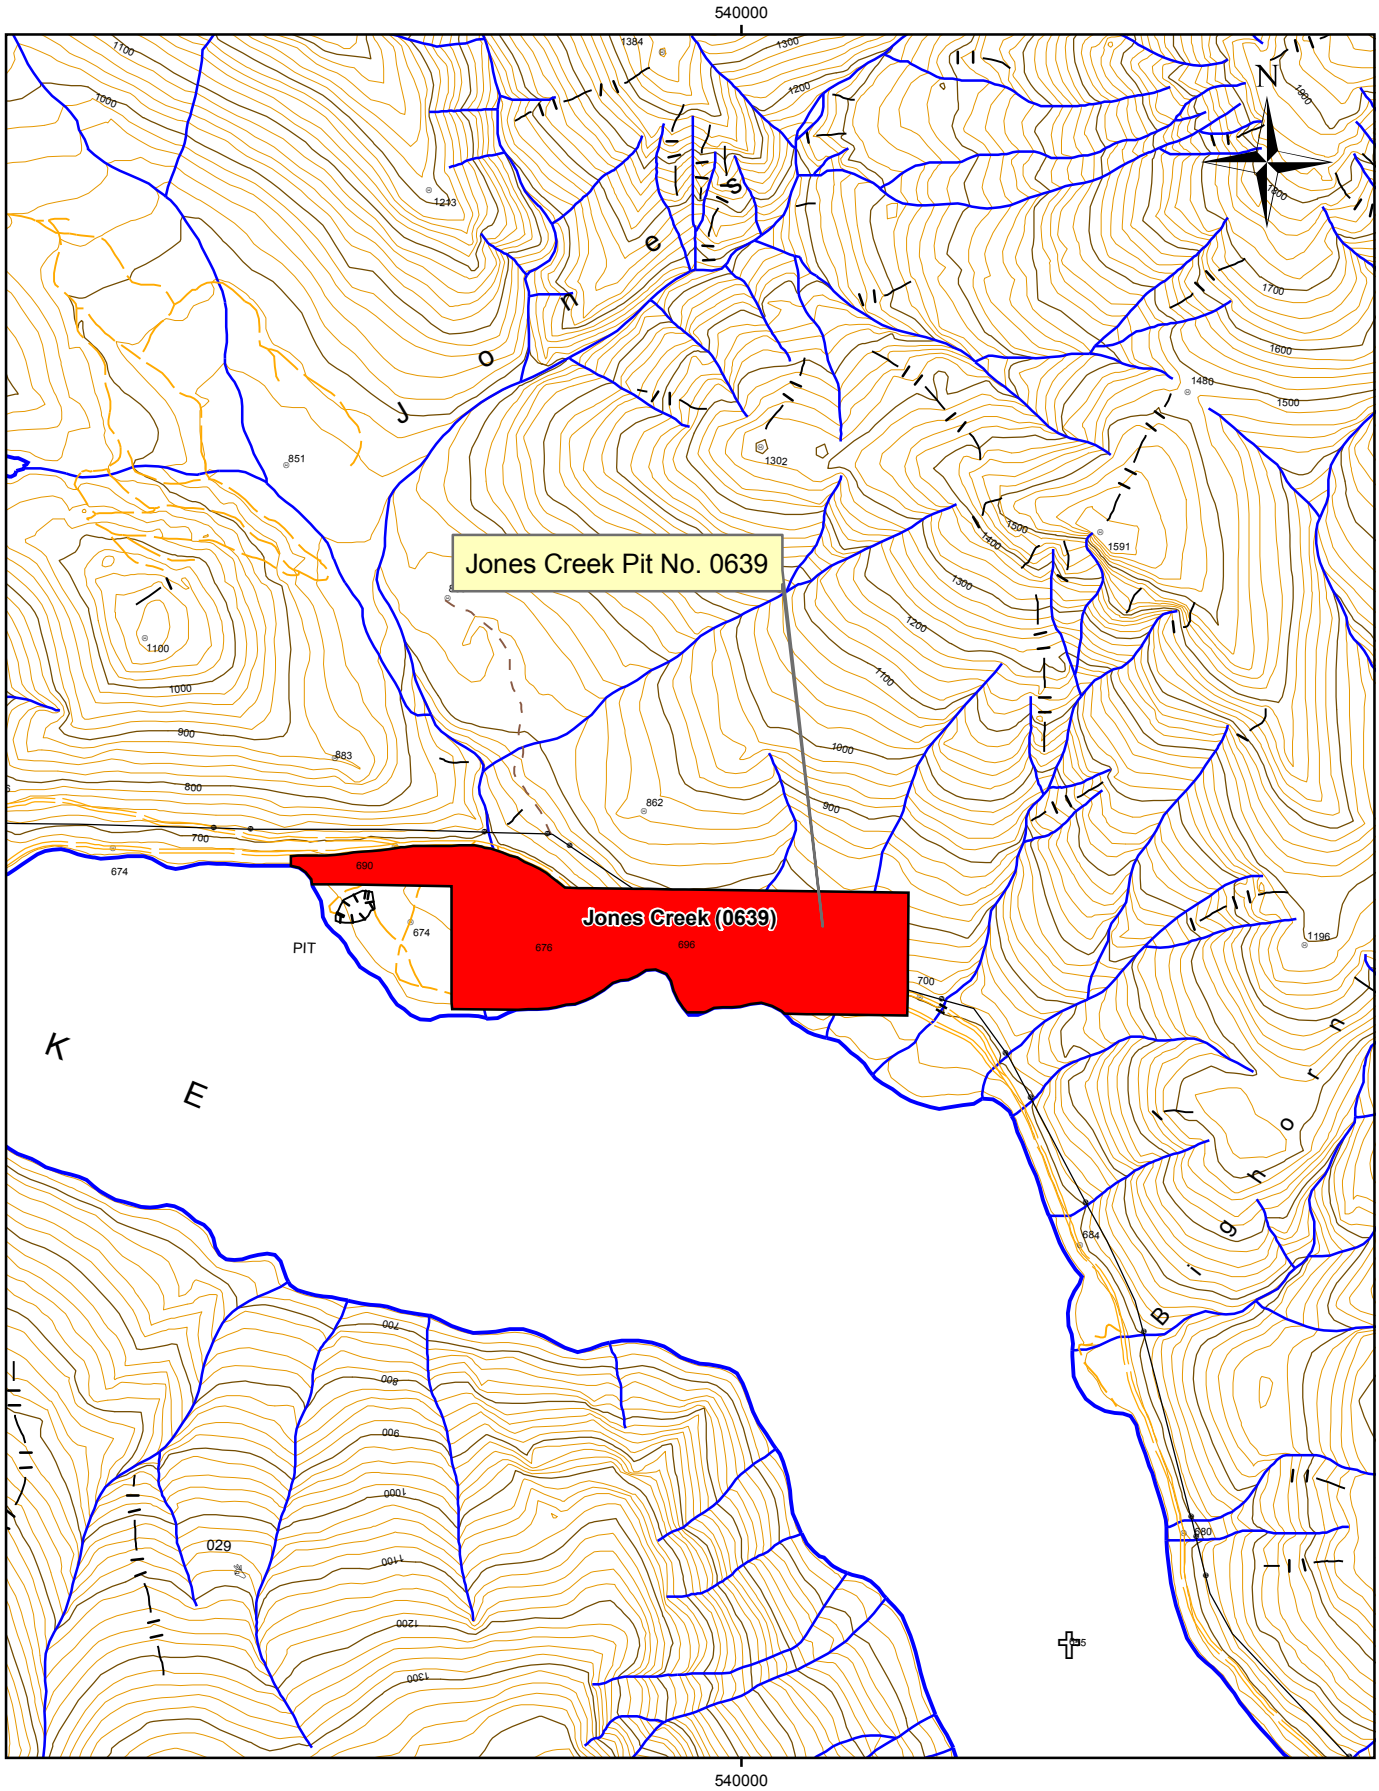

1:20,000	Ministry of Transportation	Cariboo District Jones Creek Pit No. 0639 Legal Plan			
FILE: - PDF: -	DRAWN: - CHECKED: -	DATE: 2017-03-08 DATE: 2017-03-08	FILE No. 50-16-0639	PROJECT No. -	REG. 2	FIGURE 2