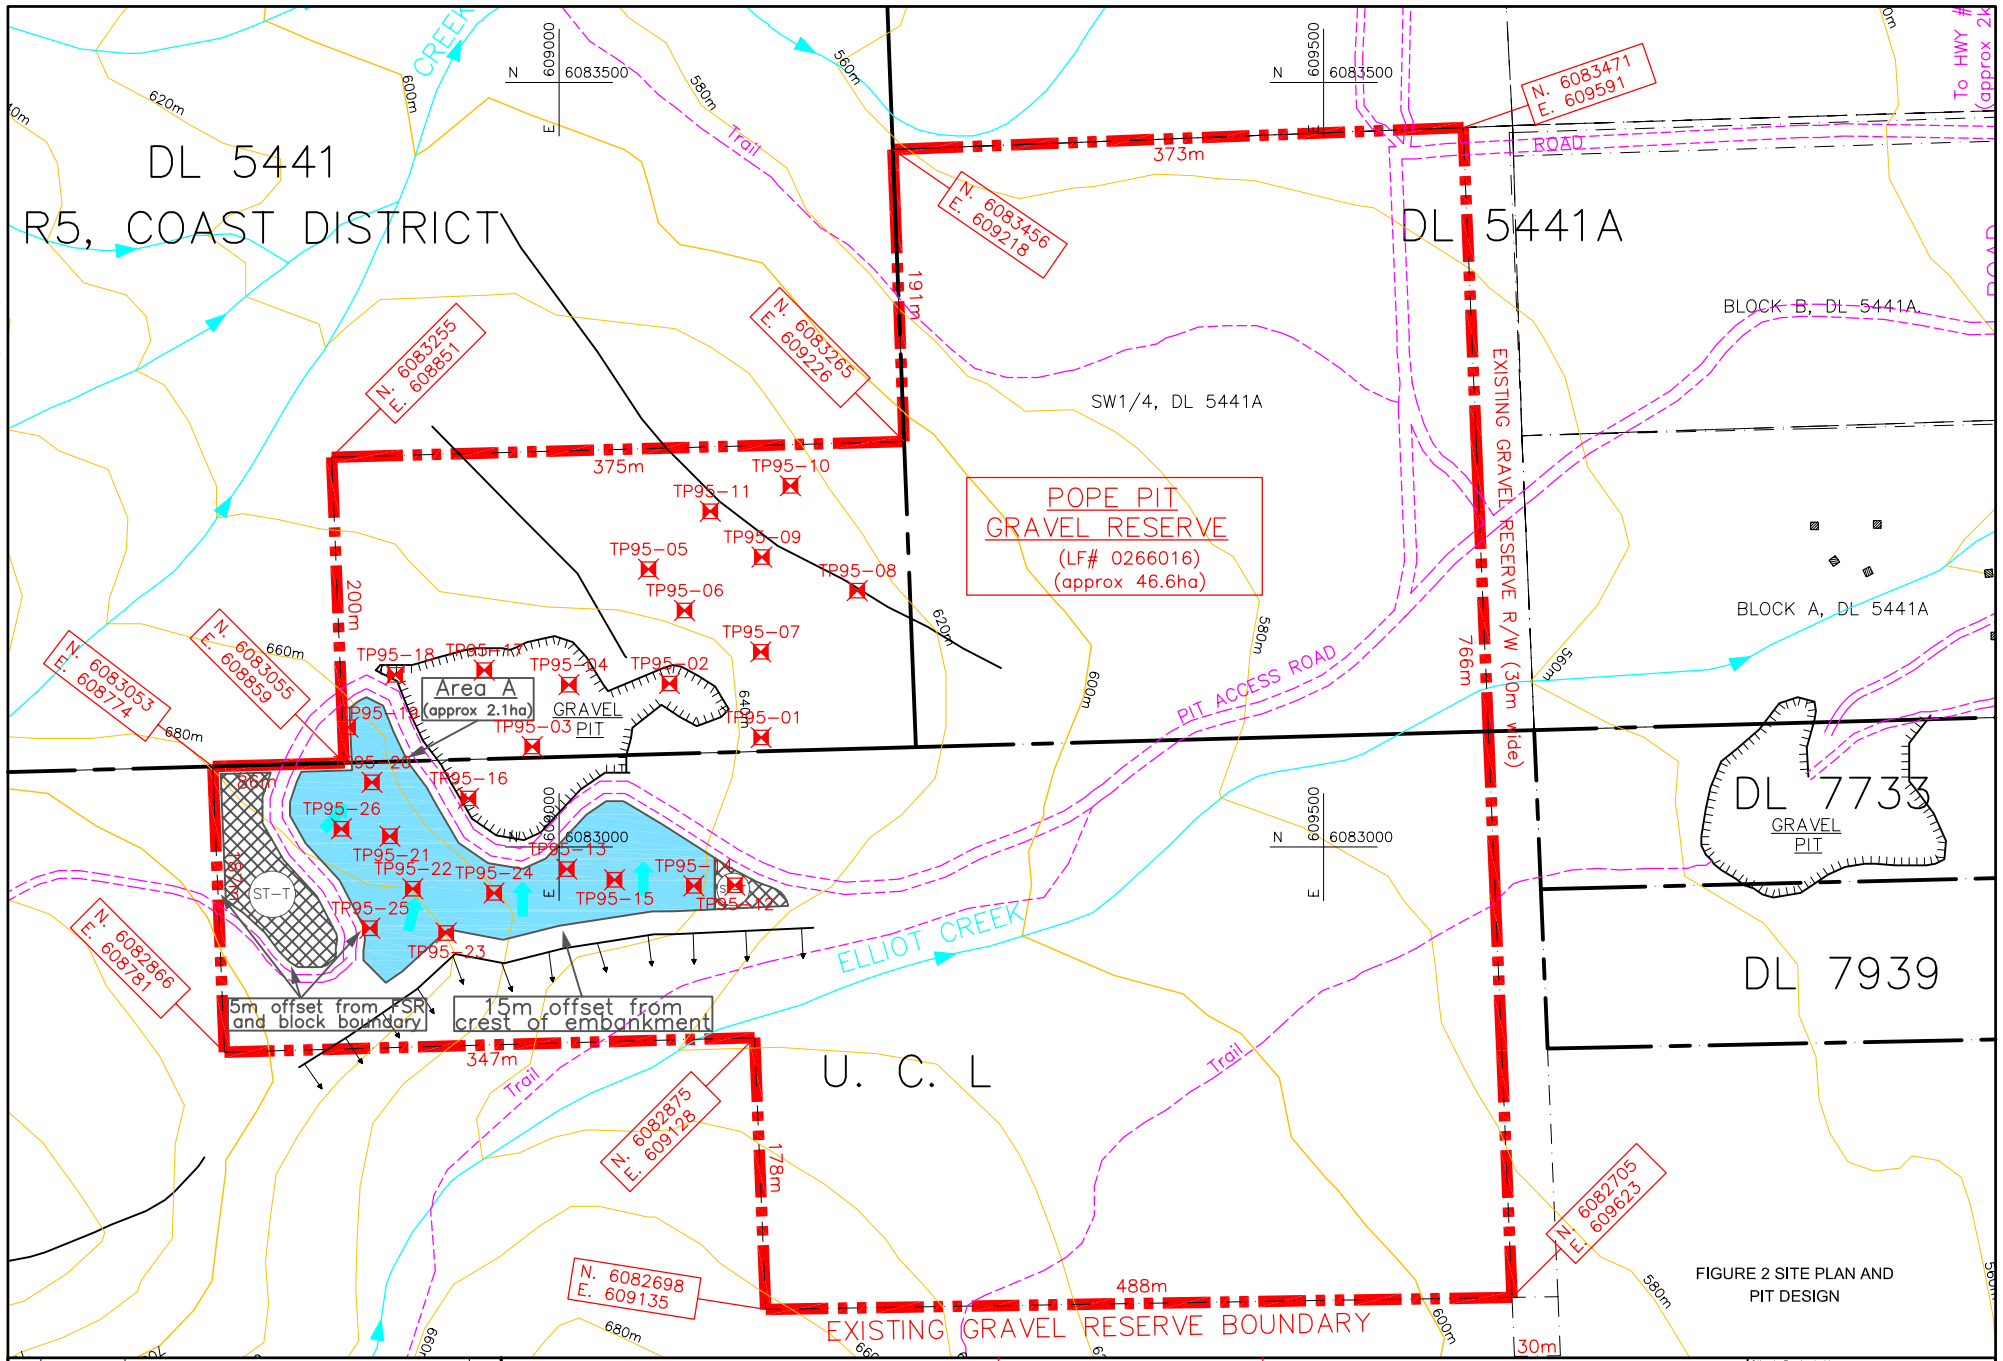

FIGURE 2 SITE PLAN AND PIT DESIGN

No.	Date	Revision	Dr.

McElhanney

McElhanney Consulting Services Ltd.
P.O. BOX 787, 3907 - 4th AVENUE
SMITHERS B.C. CANADA V0J 2N0
PH (250) 847-4040
FAX (250) 847-4160

Date:	MARCH 2010
Checked:	ED
Surveyed:	SURVEYED
Designed:	DESIGNED
Drawn:	AJK

POPE PIT RESERVE BOUNDARY FIGURE 2

BRITISH COLUMBIA Ministry of Transportation & Infrastructure
Geotechnical & Materials Engineering

Client Project No.	BULKLEY STIKINE DISTRICT
Client Drawing No.	
MCSL Project No.	2331-00578-4
Drawing No.	0
Sheet	2 of 4
Revision	–

Plotted Full Size on 8.5 x 11 Sheet

Destroy all prints bearing previous number

March 17, 2010 , 13:59:00 Filename: G:\1.0_JOBS\2331\00551-00599\00578_4_MOT_Pope_Pit_Rd\JAN 2010 PIT DESIGN\pope pit plan fig 2.dwg