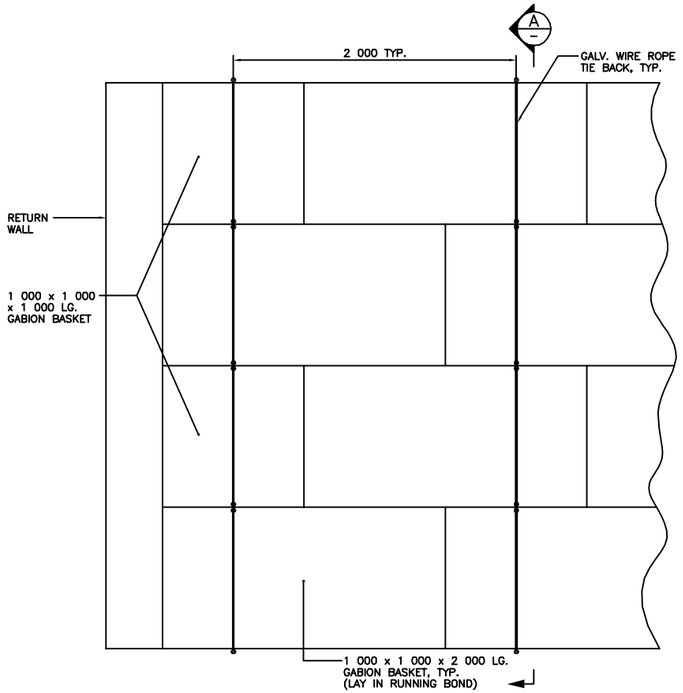

GABION ELEVATION
SCALE 1:20

NOTE:
PLYWOOD FACING NOT SHOWN FOR CLARITY

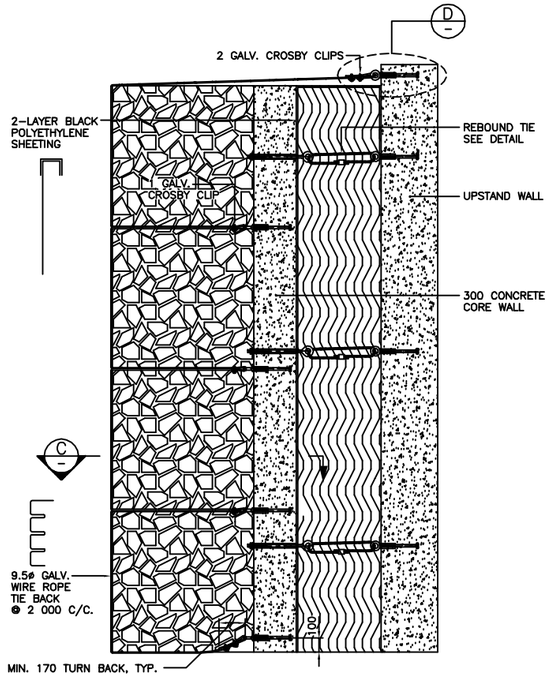

SECTION A
SCALE 1:20

NOTE:
PLYWOOD FACING NOT SHOWN FOR CLARITY

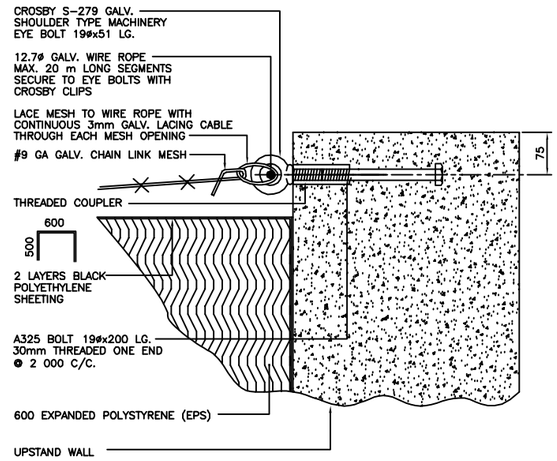

DETAIL B
SCALE 1:5 903

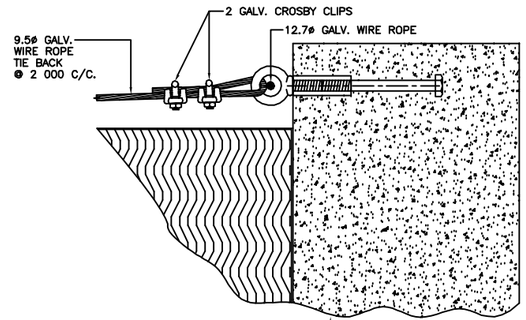

DETAIL D
SCALE 1:5 903

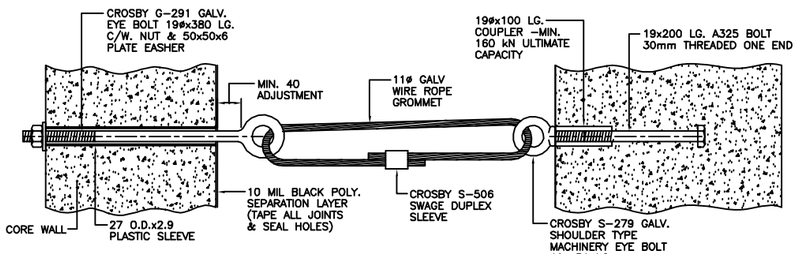

REBOUND TIE DETAIL
SCALE 1:5

NOTES:
1. SUBMIT TEST RESULTS FOR COUPLER
2. NOTCH POLYSTYRENE FOR EYE BOLTS

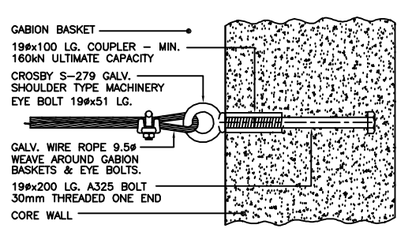

SECTION C
SCALE 1:5

NOTES:
1. WIRE ROPE: GALVANIZED 6x19, IWRC, IPS.
2. INSTALL CROSBY CLIPS WITH U–BOLT ON DEAD END & SADDLES ON LIVE END, TORQUE TO 88 N–m (65 FT–LB).

Rev	Date	Description	Init

ISSUE RECORD

SCALE AS SHOWN

DESIGNED D.B.H DATE JULY 01
CHECKED D.I.H. DATE JULY 01
DRAWN T.L. DATE JULY 01

Rev	Date	Description	Init

REVISIONS

Province of British Columbia
MINISTRY OF TRANSPORTATION
CACHE CREEK TO THE ROCKIES PROJECT

ROCK CATCH WALL STRUCTURAL DETAILS 3 – WALL NO. 1
Trans Canada Highway No. 1
YOHO (5 MILE) BRIDGE NO. 1358

Project Manager
Cache Creek to the Rockies
Project Management Team
200 – 546 Yates Street
VICTORIA, B.C.
V8W 1K8

Design Consultant
BrybilProjects

PREPARED UNDER THE DIRECTION OF
CONSULTANT
DATE JAN. 31/02

FILE No.	PROJECT No.	CONTRACT No.	REGION	DRAWING No.
L3–01–CCR	79750	090MJ6333	3	R3–210–905

CANCEL PRINTS BEARING PREVIOUS LETTER

H–306F(02–90)