1 mm

257 MIN. TO 260 MAX.

LATCH (TYPICAL)

HOUSING (TYPICAL)

DOOR (TYPICAL)

RED

200∅
SIGNAL SECTION

HINGE
(TYPICAL)

771 TO 780

YELLOW

200∅ SECTIONS MAY
BE SUPPLIED WITH
ONLY ONE LATCH

TERMINAL BLOCK

GREEN

FRONT

SIDE

3 SECTION SIGNAL HEAD
(200∅, 200∅, 200∅)

344 MIN. TO 358 MAX.

HINGE
(TYPICAL)

LATCH (TYPICAL)

HOUSING (TYPICAL)

DOOR (TYPICAL)

GREEN

300∅
SIGNAL SECTION

TERMINAL BLOCK

FRONT

SIDE

1 SECTION SIGNAL HEAD
(300∅)

257 MIN. TO 260 MAX.

HINGE
(TYPICAL)

LATCH (TYPICAL)

TERMINAL BLOCK

200∅
SIGNAL SECTION

HOUSING (TYPICAL)

DOOR (TYPICAL)

GREEN

200∅ SECTIONS MAY
BE SUPPLIED WITH
ONLY ONE LATCH

FRONT

SIDE
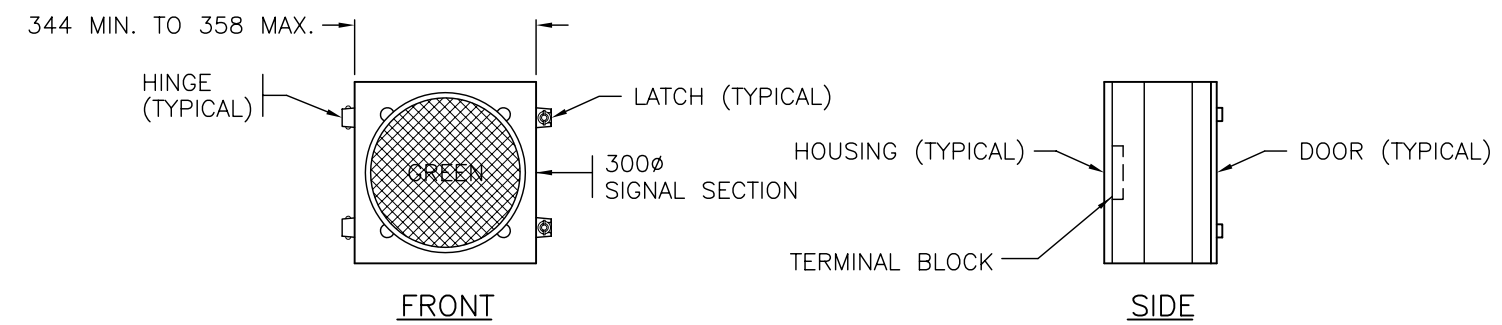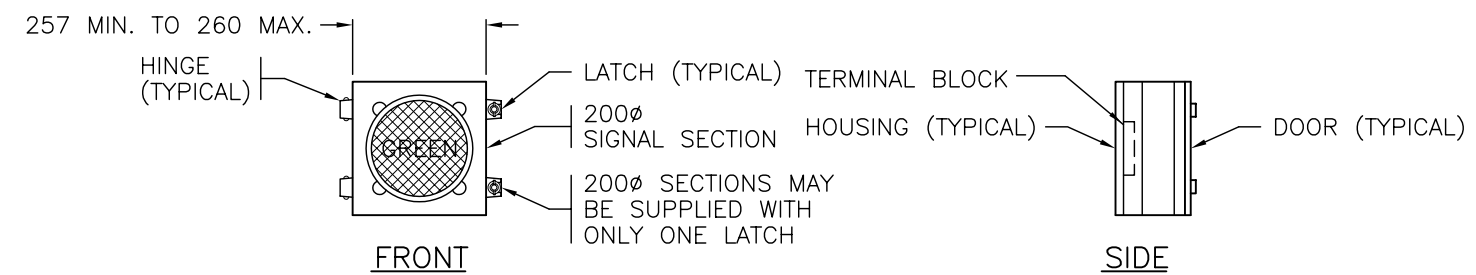
1 SECTION SIGNAL HEAD
(200∅)

SEE DRAWING MS600.1 FOR NOTES

NOT TO SCALE

SIGNAL HEAD — DETAILS

Xref ..\msbase1

MS600.2