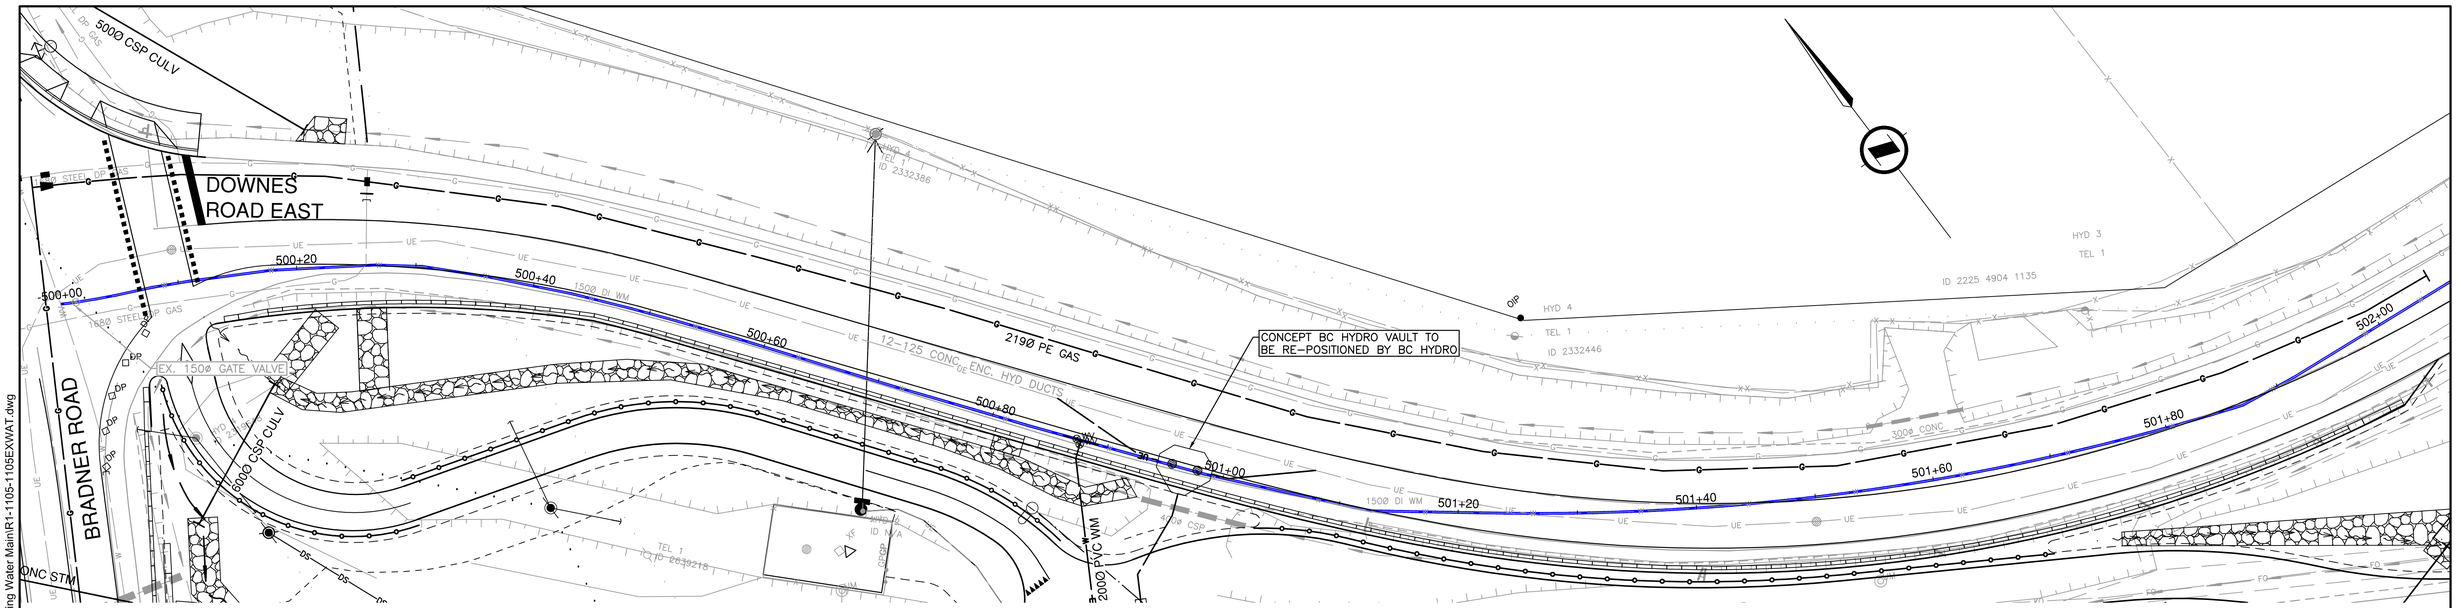

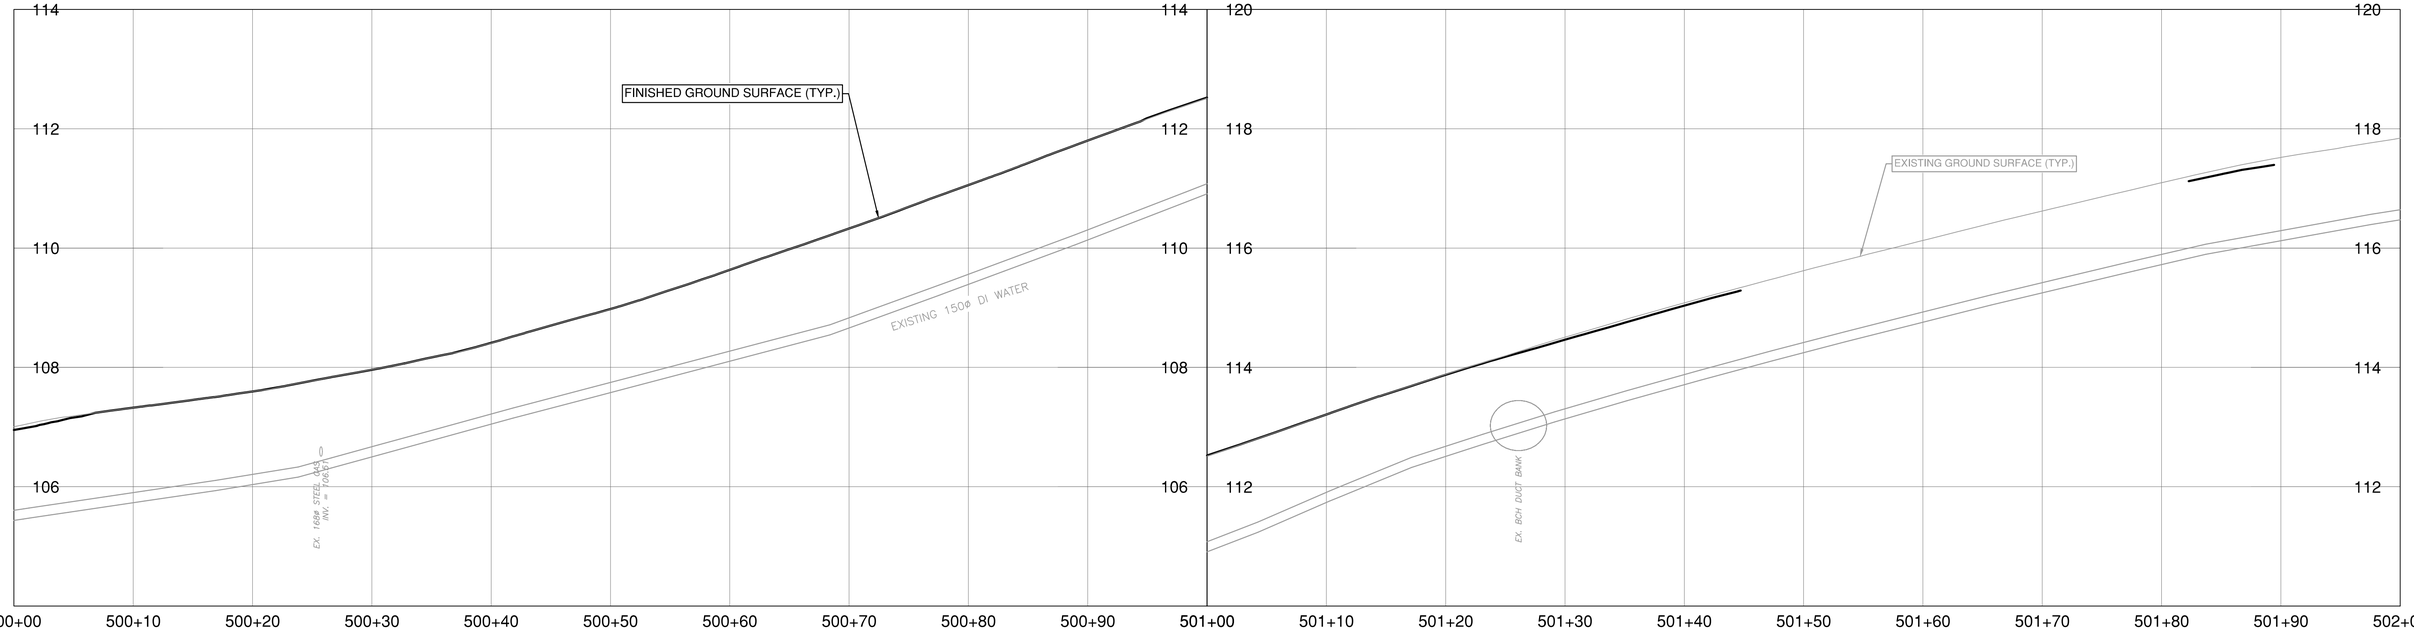

NOTE:
EXISTING UNDERGROUND UTILITIES HAVE BEEN DERIVED FROM AVAILABLE RECORD DRAWINGS AND U/G UTILITY PRELOCATE INVESTIGATION. THIS PLAN & PROFILE MUST ONLY BE UTILIZED AS A REFERENCE UNTIL FIELD CONFIRMATIONS HAVE BEEN COMPLETED BY THE CONTRACTOR TO VERIFY THE INFORMATION PRESENTED.

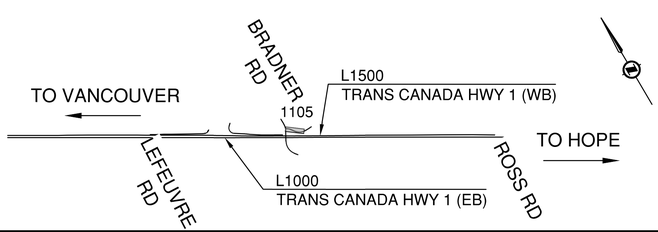

ISL
SUITE 201, 8506 - 200 STREET
LANGLEY, BRITISH COLUMBIA, V2Y 0M1
PH : 604.371.0091 FAX : 604.371.0098

SCALE 0 2 H 1:250 10m
0 0.5 V 1:50 2m

CAD FILENAME R1-1105-1105EXWAT.DWG
FILE NUMBER 33036
PLOT DATE 2024-05-06

REV	DATE	REVISIONS	NAME
PG	2024-05-06	REFERENCE DWG. - DOWNES ROAD W.M.	B. BARKER

BRITISH COLUMBIA
MINISTRY OF TRANSPORTATION AND INFRASTRUCTURE
SOUTH COAST REGION
HIGHWAY DESIGN AND GEOMATICS ENGINEERING

EXISTING WATER MAIN - DOWNES ROAD

HIGHWAY 1 - MAINLINE WEST
HIGHWAY 1 SIX LANING - LEFEUVRE ROAD TO ROSS ROAD

DESIGNED B. BARKER DATE 2024-02-29
QUALITY CONTROL K. TERNESS DATE 2024-02-29
QUALITY ASSURANCE G. NGIENG DATE 2024-02-29
DRAWN S. MACINNES DATE 2024-02-29

PROJECT NUMBER	REG	DRAWING NUMBER	REV
13253-1001	1	R1-1105-1105EXWAT	PG

PLOT DATE: 2024/05/06 G:\Projects\33000\33000\33036_AE_Hwy1_264-Whatcom\02_CADD\WA07_Hwy1_MLW\DrawingProduction\1100_SubDisciplines\Utilities-Reference\1100-EXWAT_Existing Water Main\R1-1105-1105EXWAT.dwg