
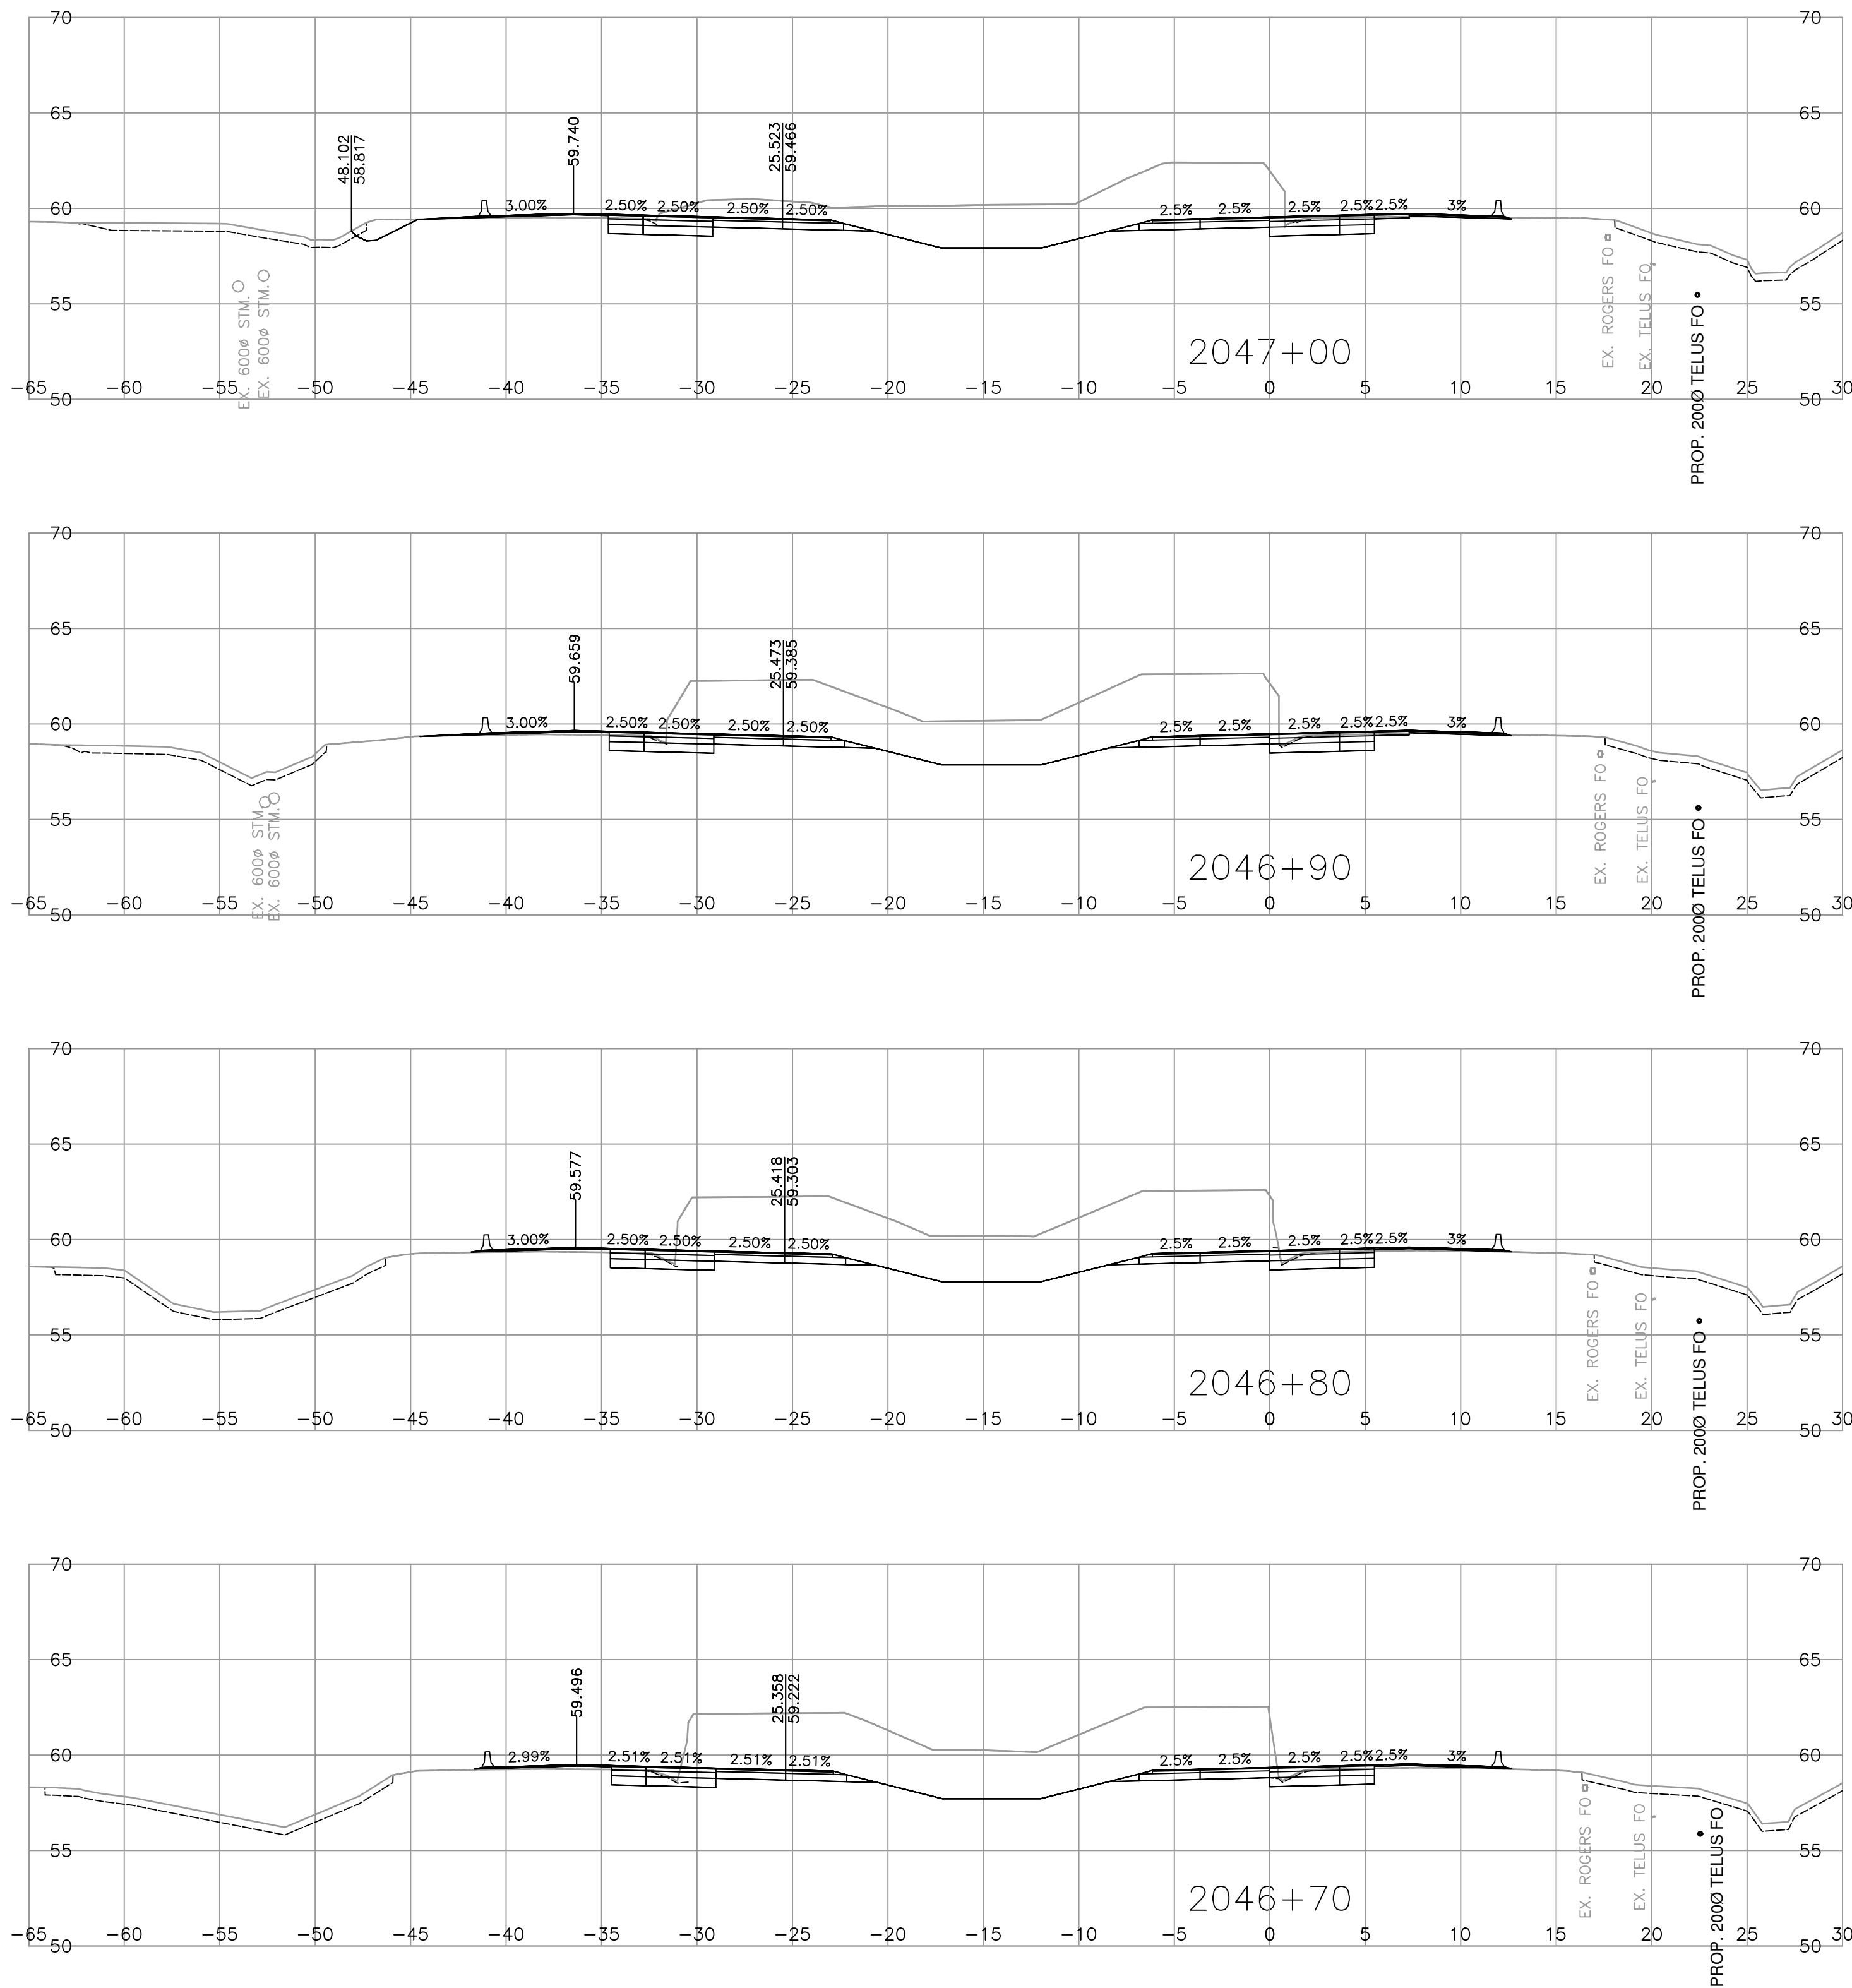








PLOT DATE: 2026/04/20 G:\2021-2305-02\civil\mode\MoTI_PDV_Working_Drawings\DrawingProduction\1000_DesignSections\R1-1154-L2000-PART1.dwg

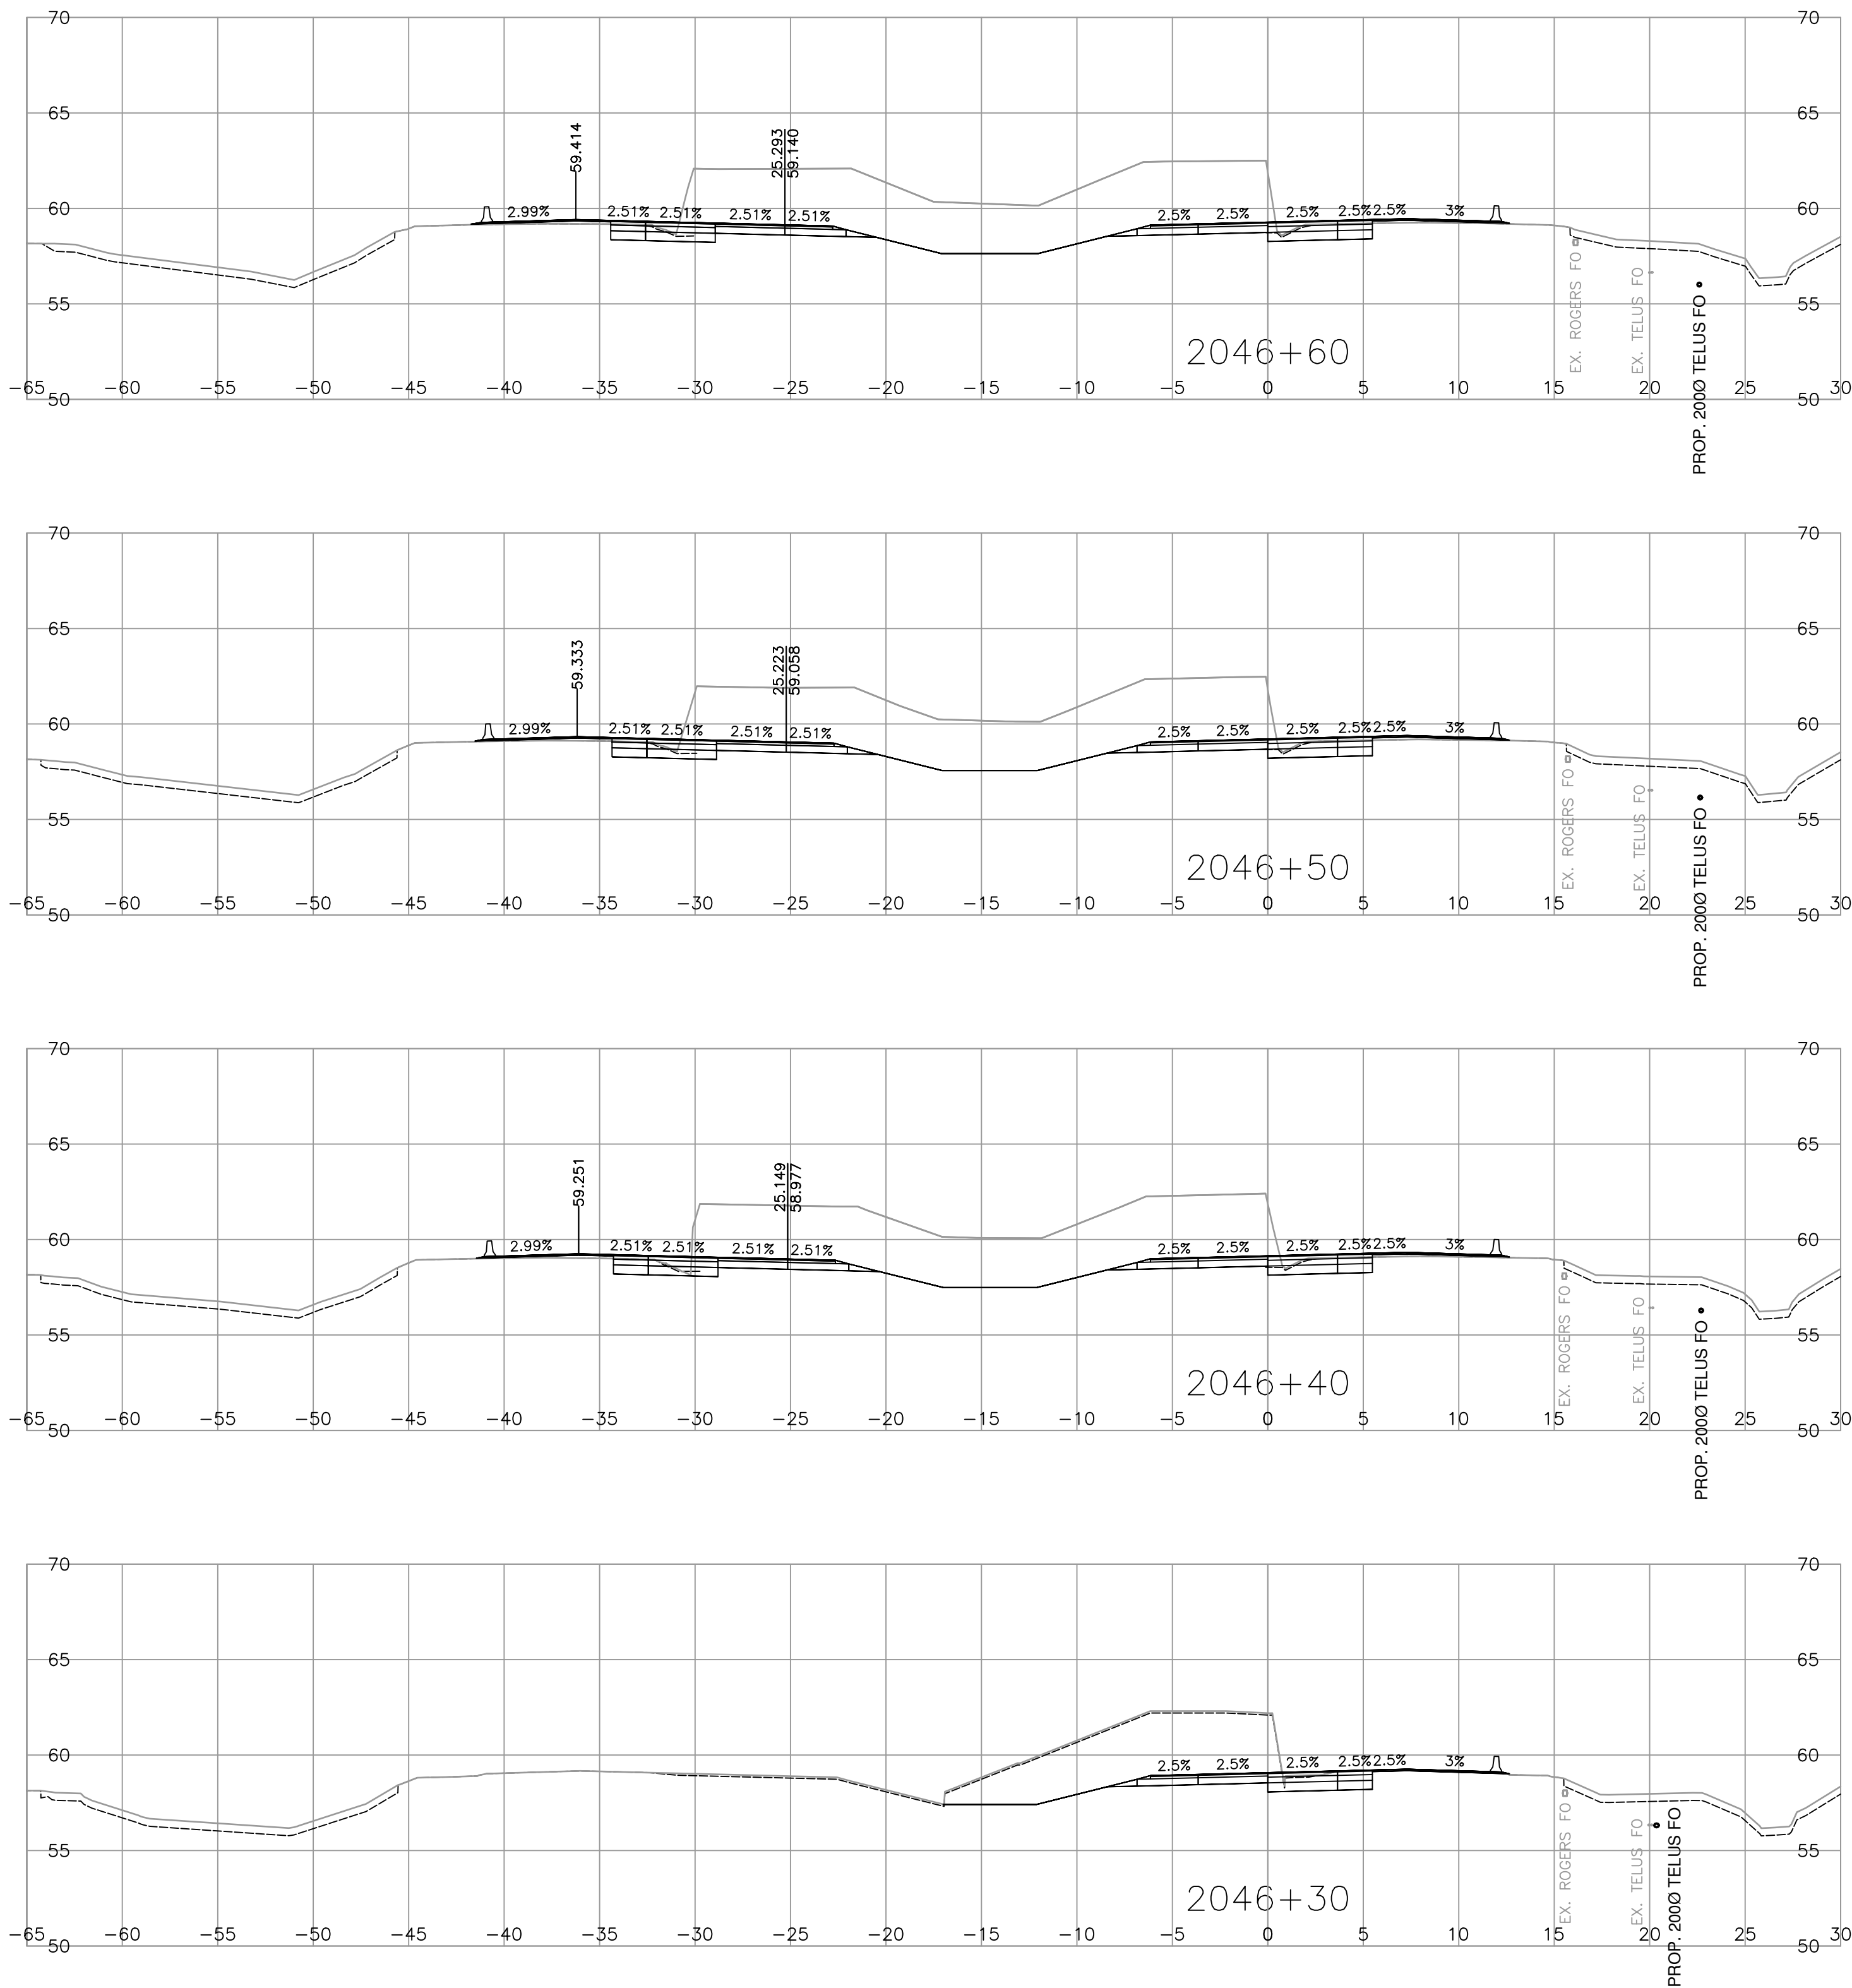

SCALE		0 2 1:250 12m	
		CAD FILENAME R1-1154-1001	
		FILE NUMBER 2021-2305-02	
		PLOT DATE 2026-04-17	
REV	DATE	REVISIONS	NAME

DESIGNED M. DU TOIT / U. TUVSHINZAYA DATE 2026-04-17	
QUALITY CONTROL S. BIDULKA DATE 2026-04-17	
QUALITY ASSURANCE P. STANCOMBE DATE 2026-04-17	
DRAWN M. SALOMON DATE 2026-04-17	
PROJECT NUMBER	REG
13254-1002	1
DRAWING NUMBER	REV
R1-1154-1001	

PLOT DATE: 2026/04/20 G:\2021-2305-02\civil\model\MoTL_PDV_Working_Drawings\DrawingProduction\1000_DesignSections\R1-1154-L2000-PART1.dwg

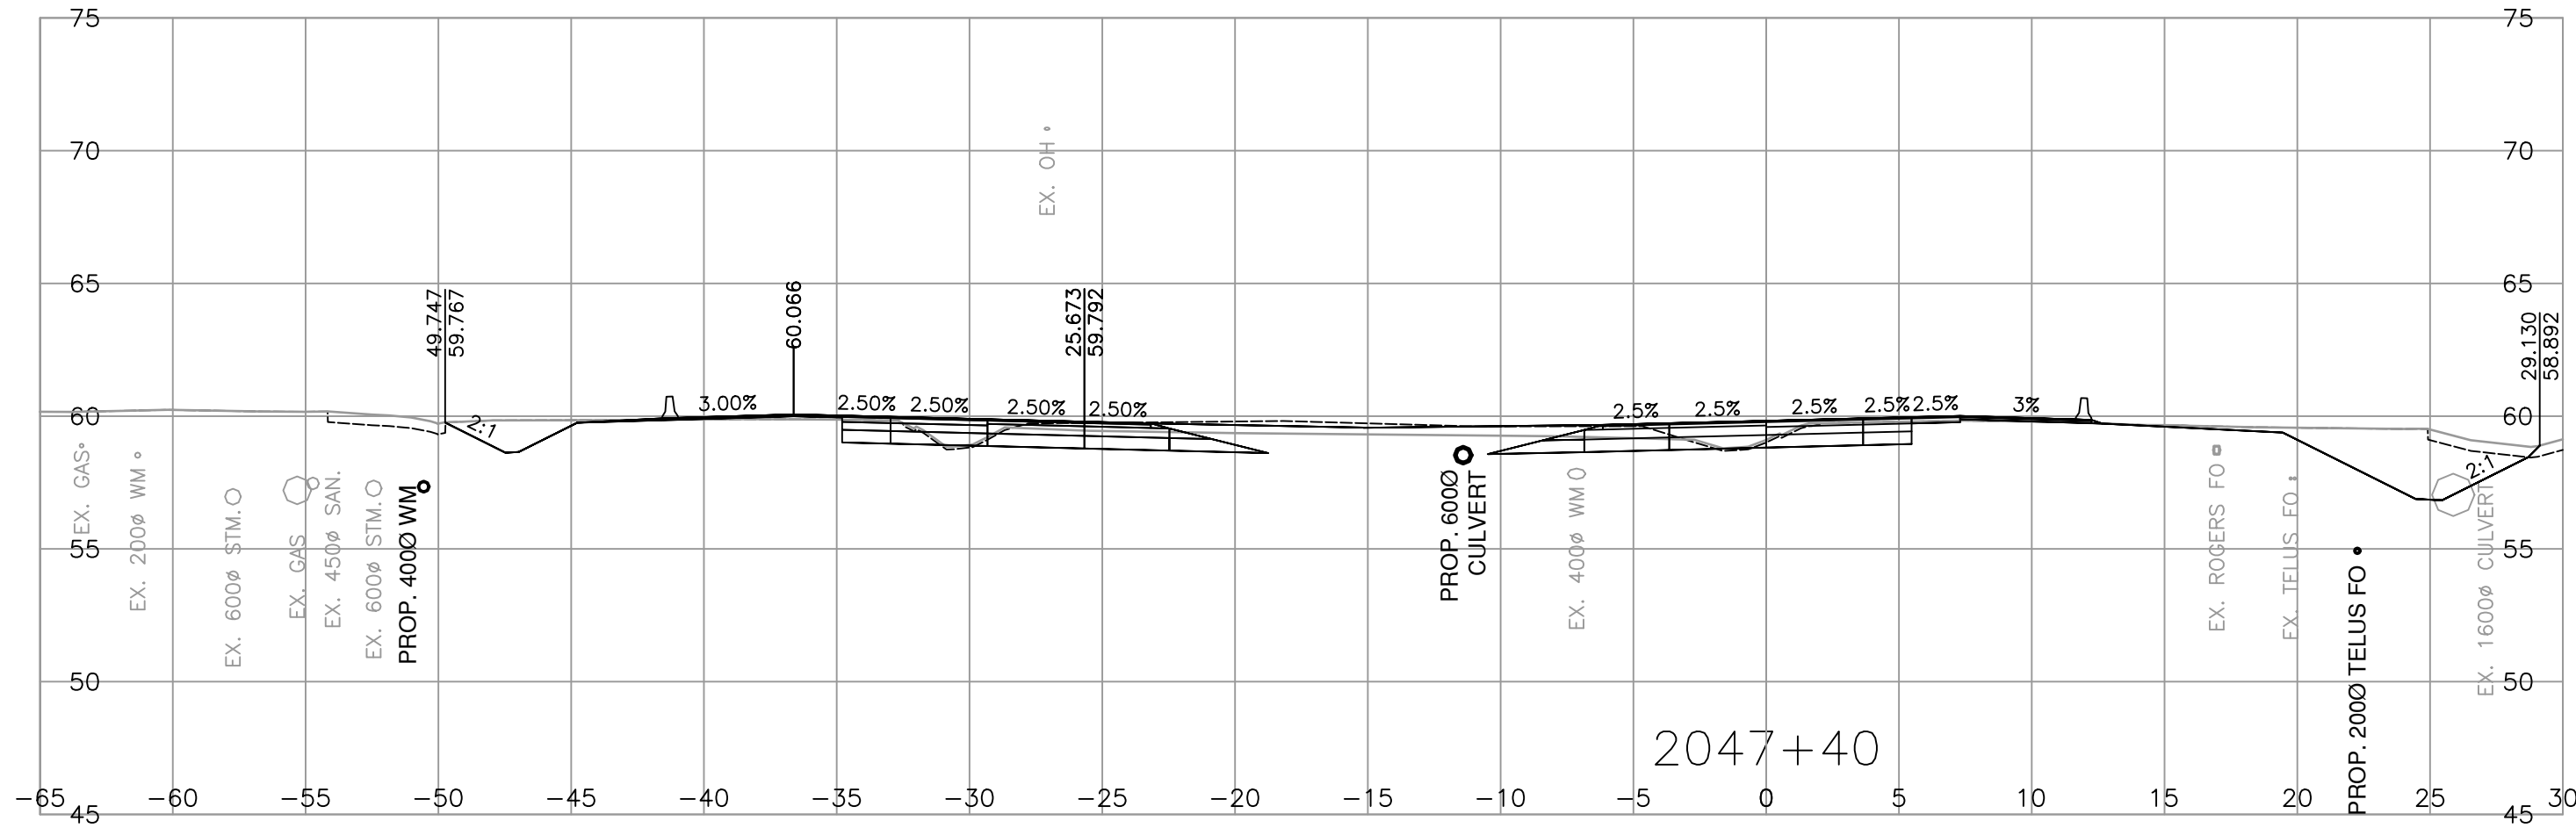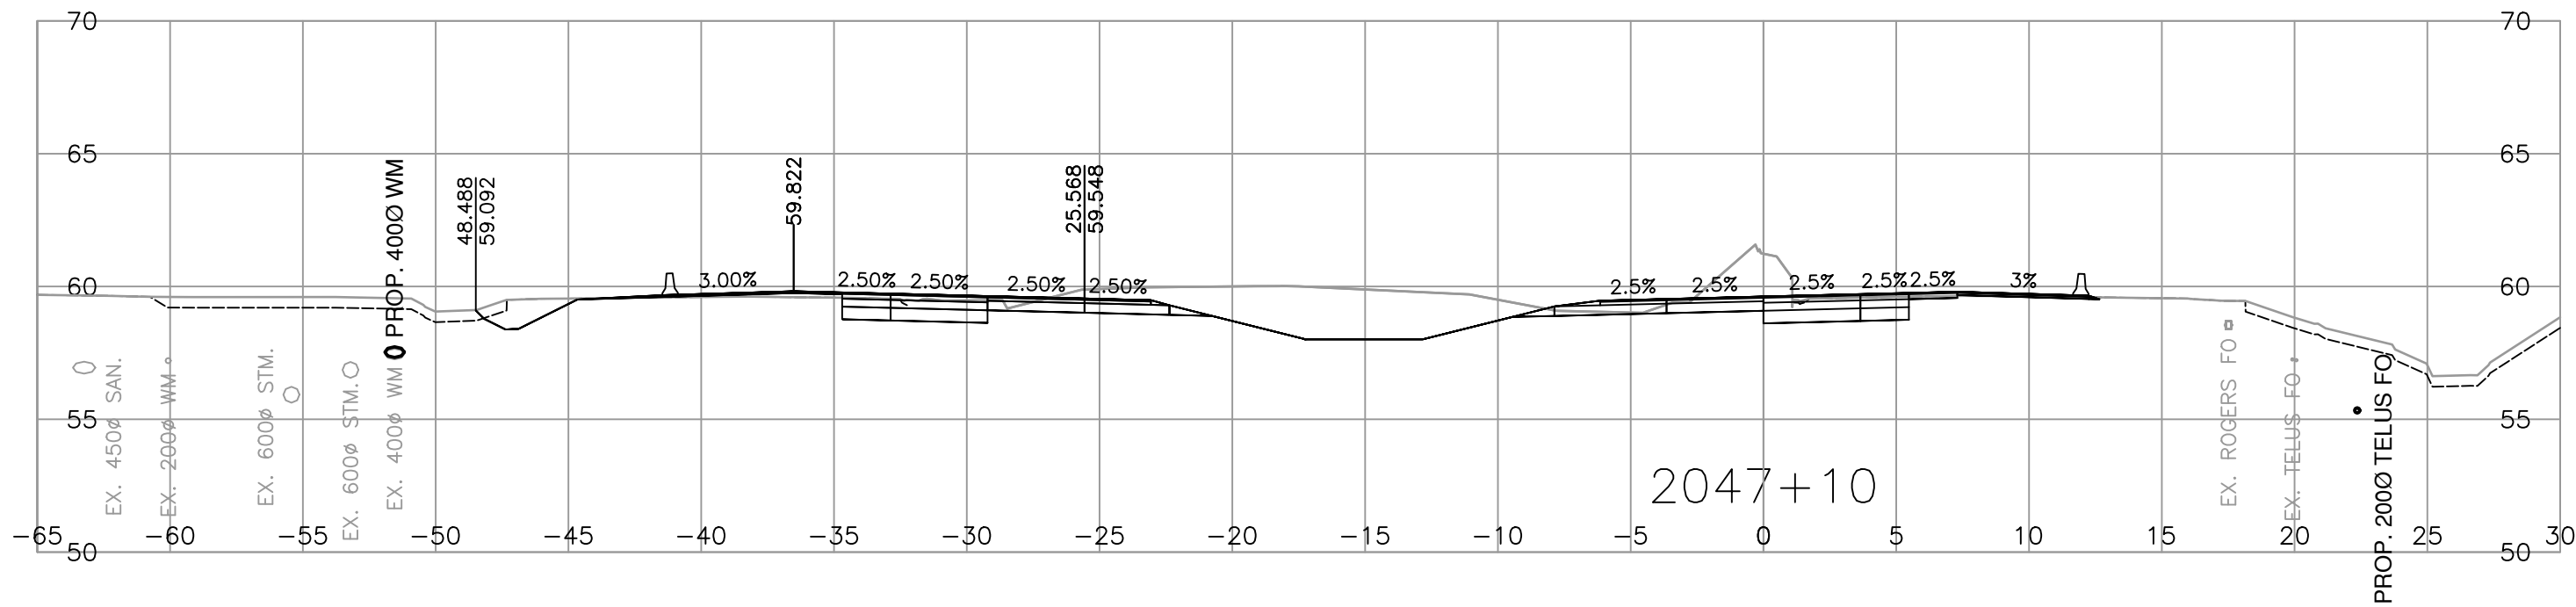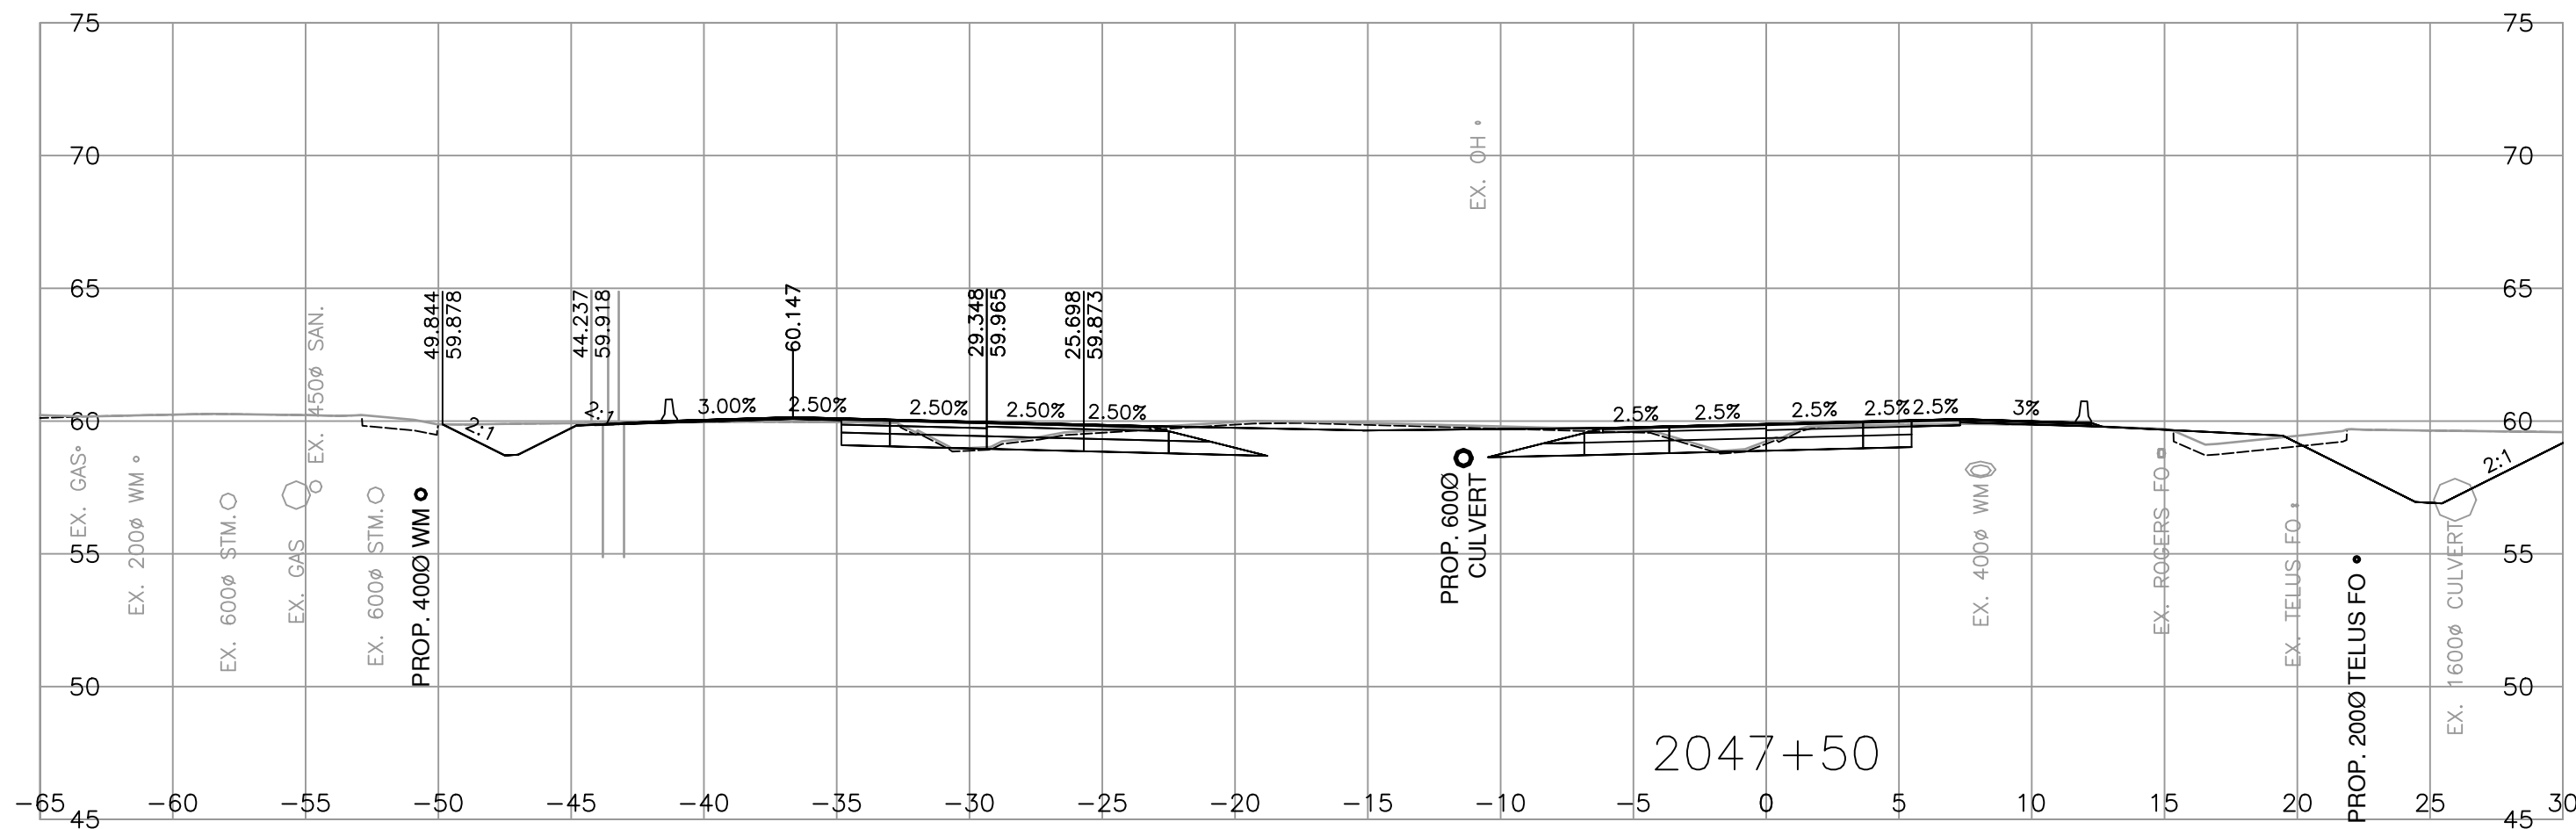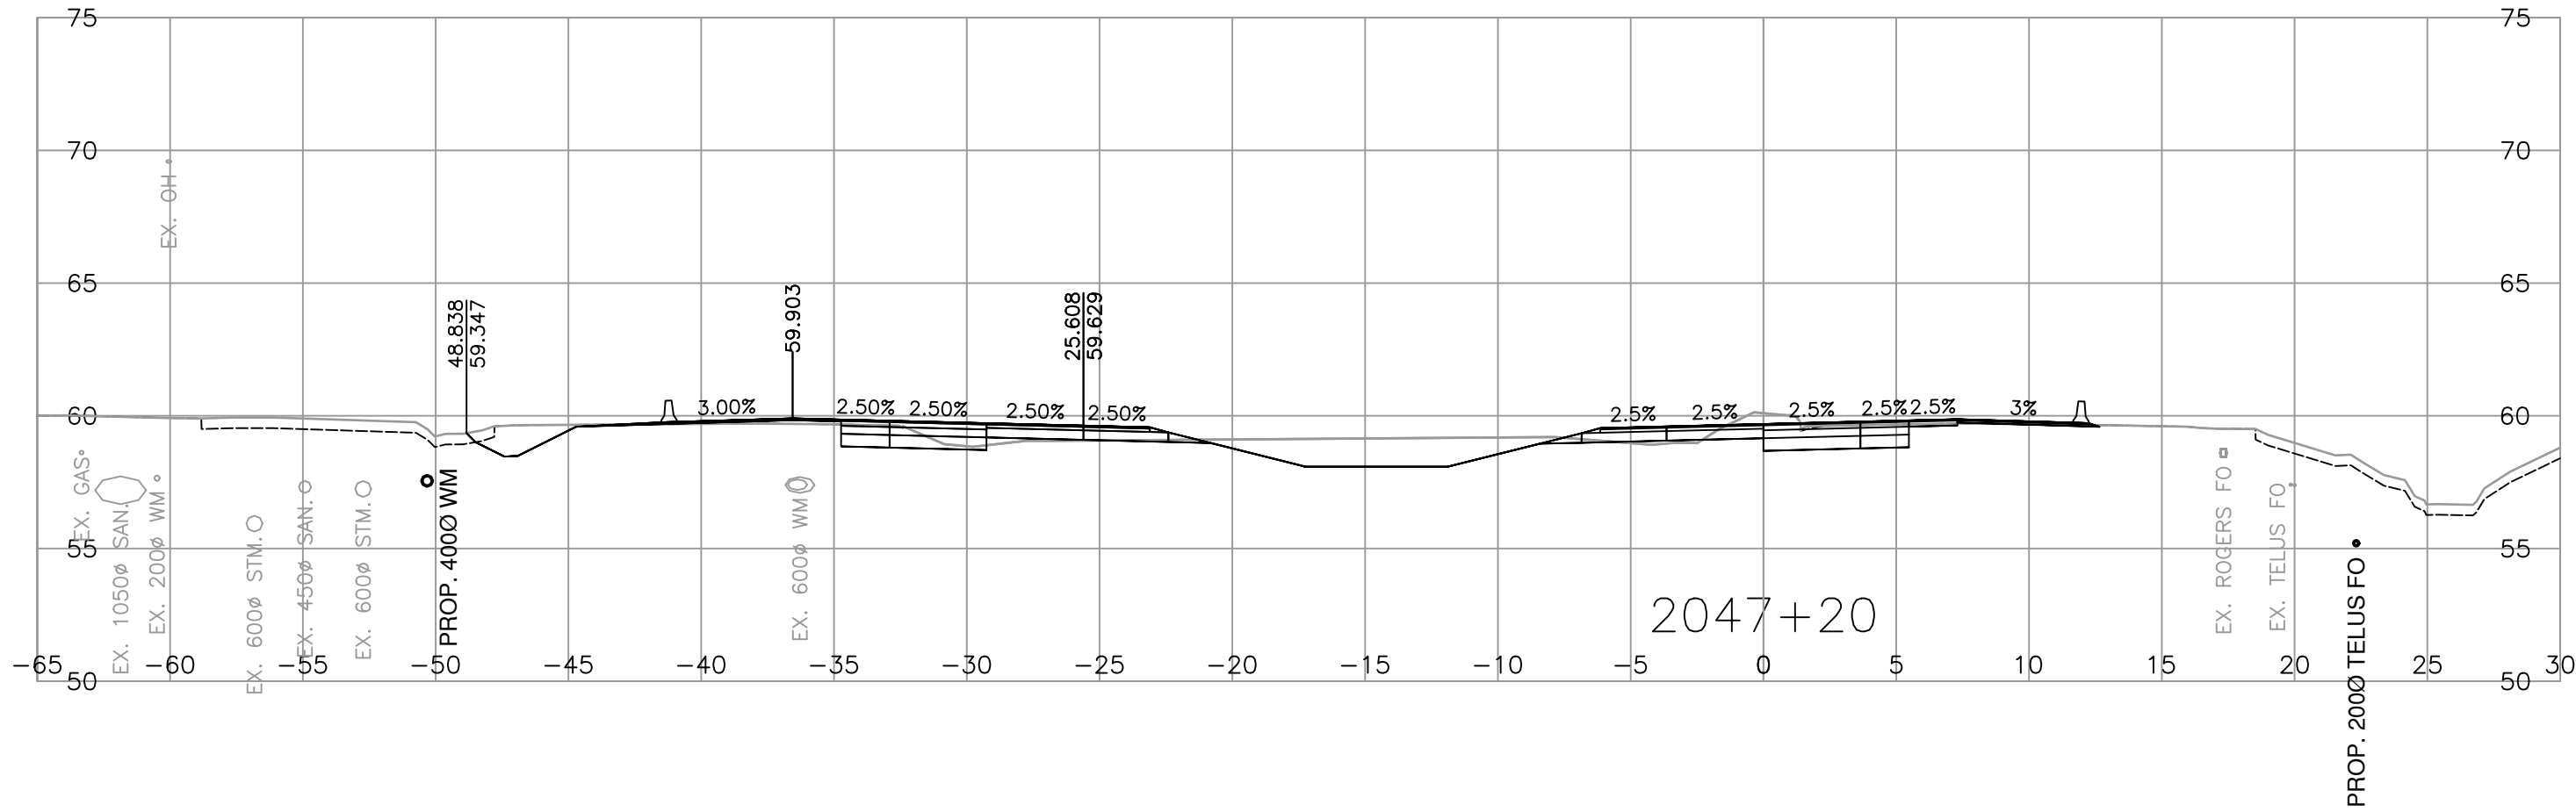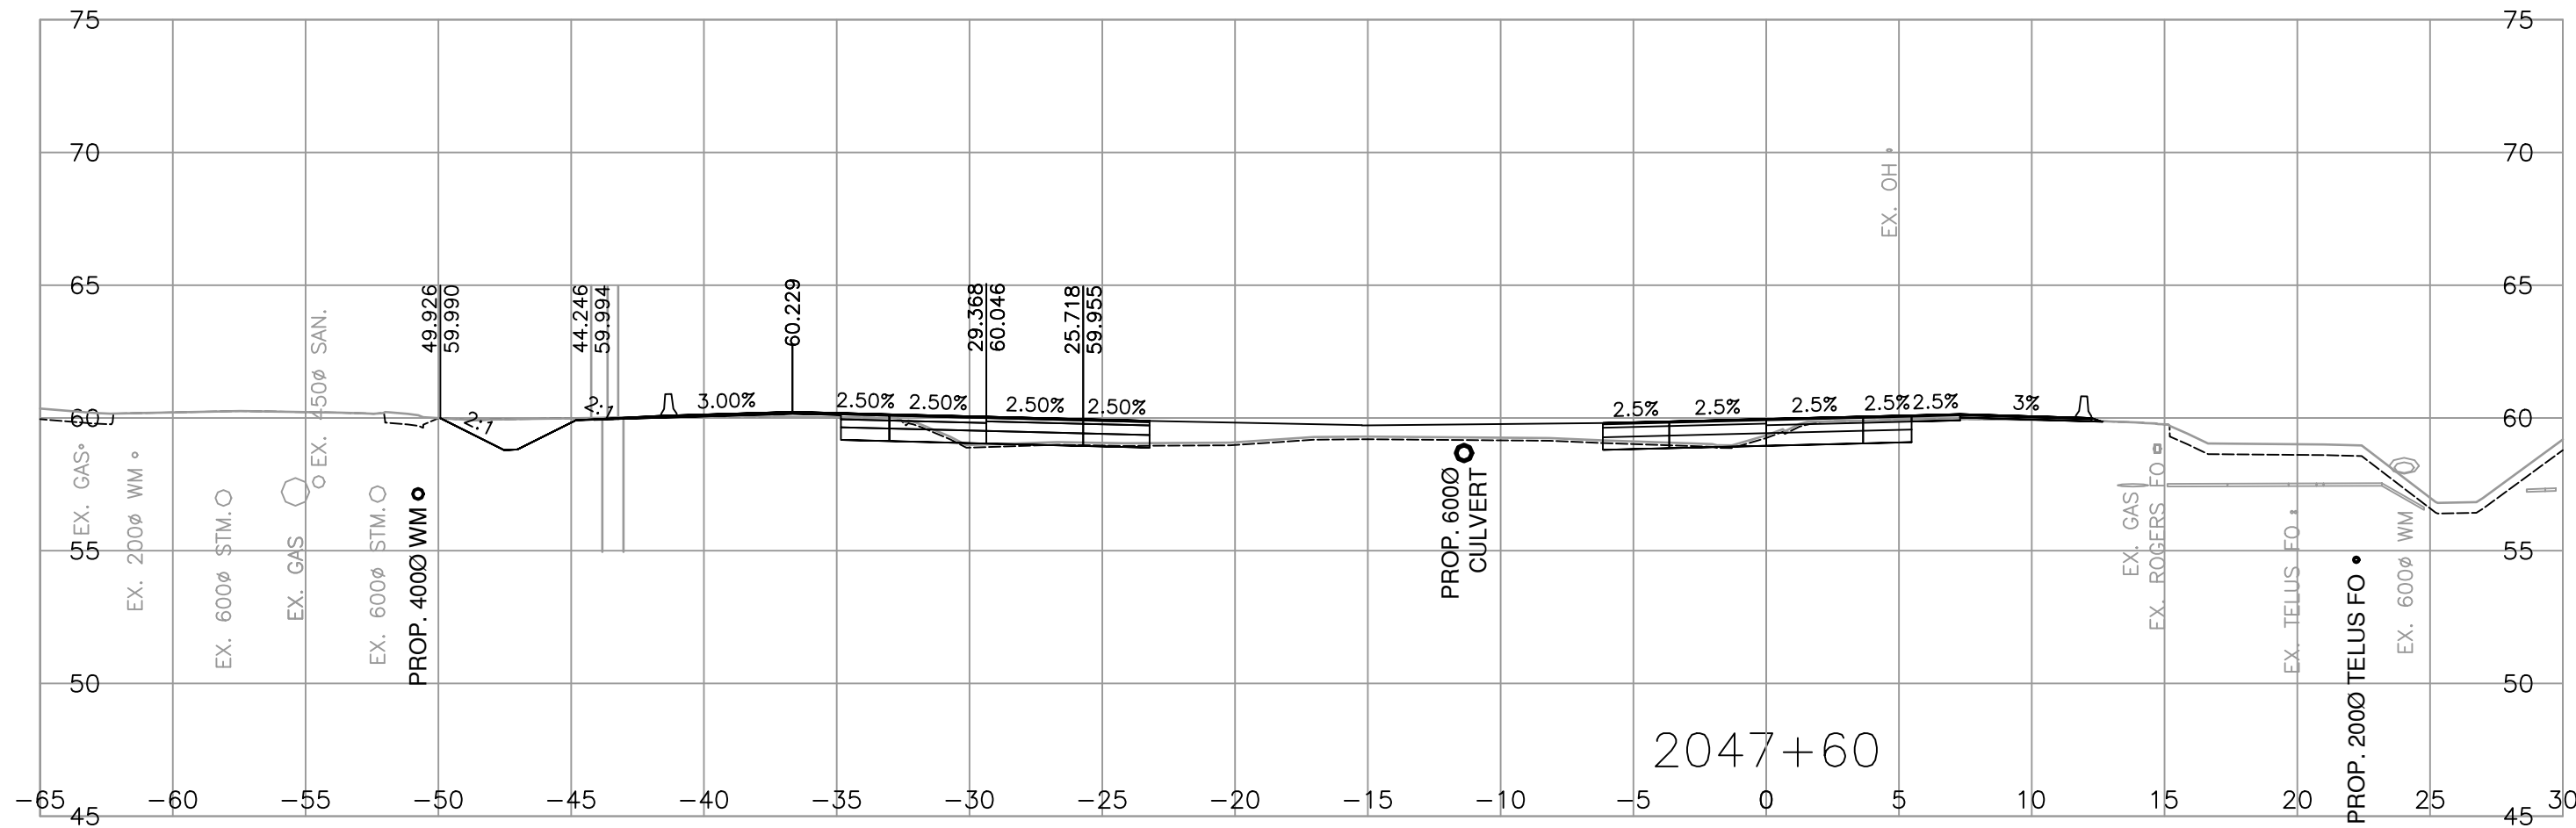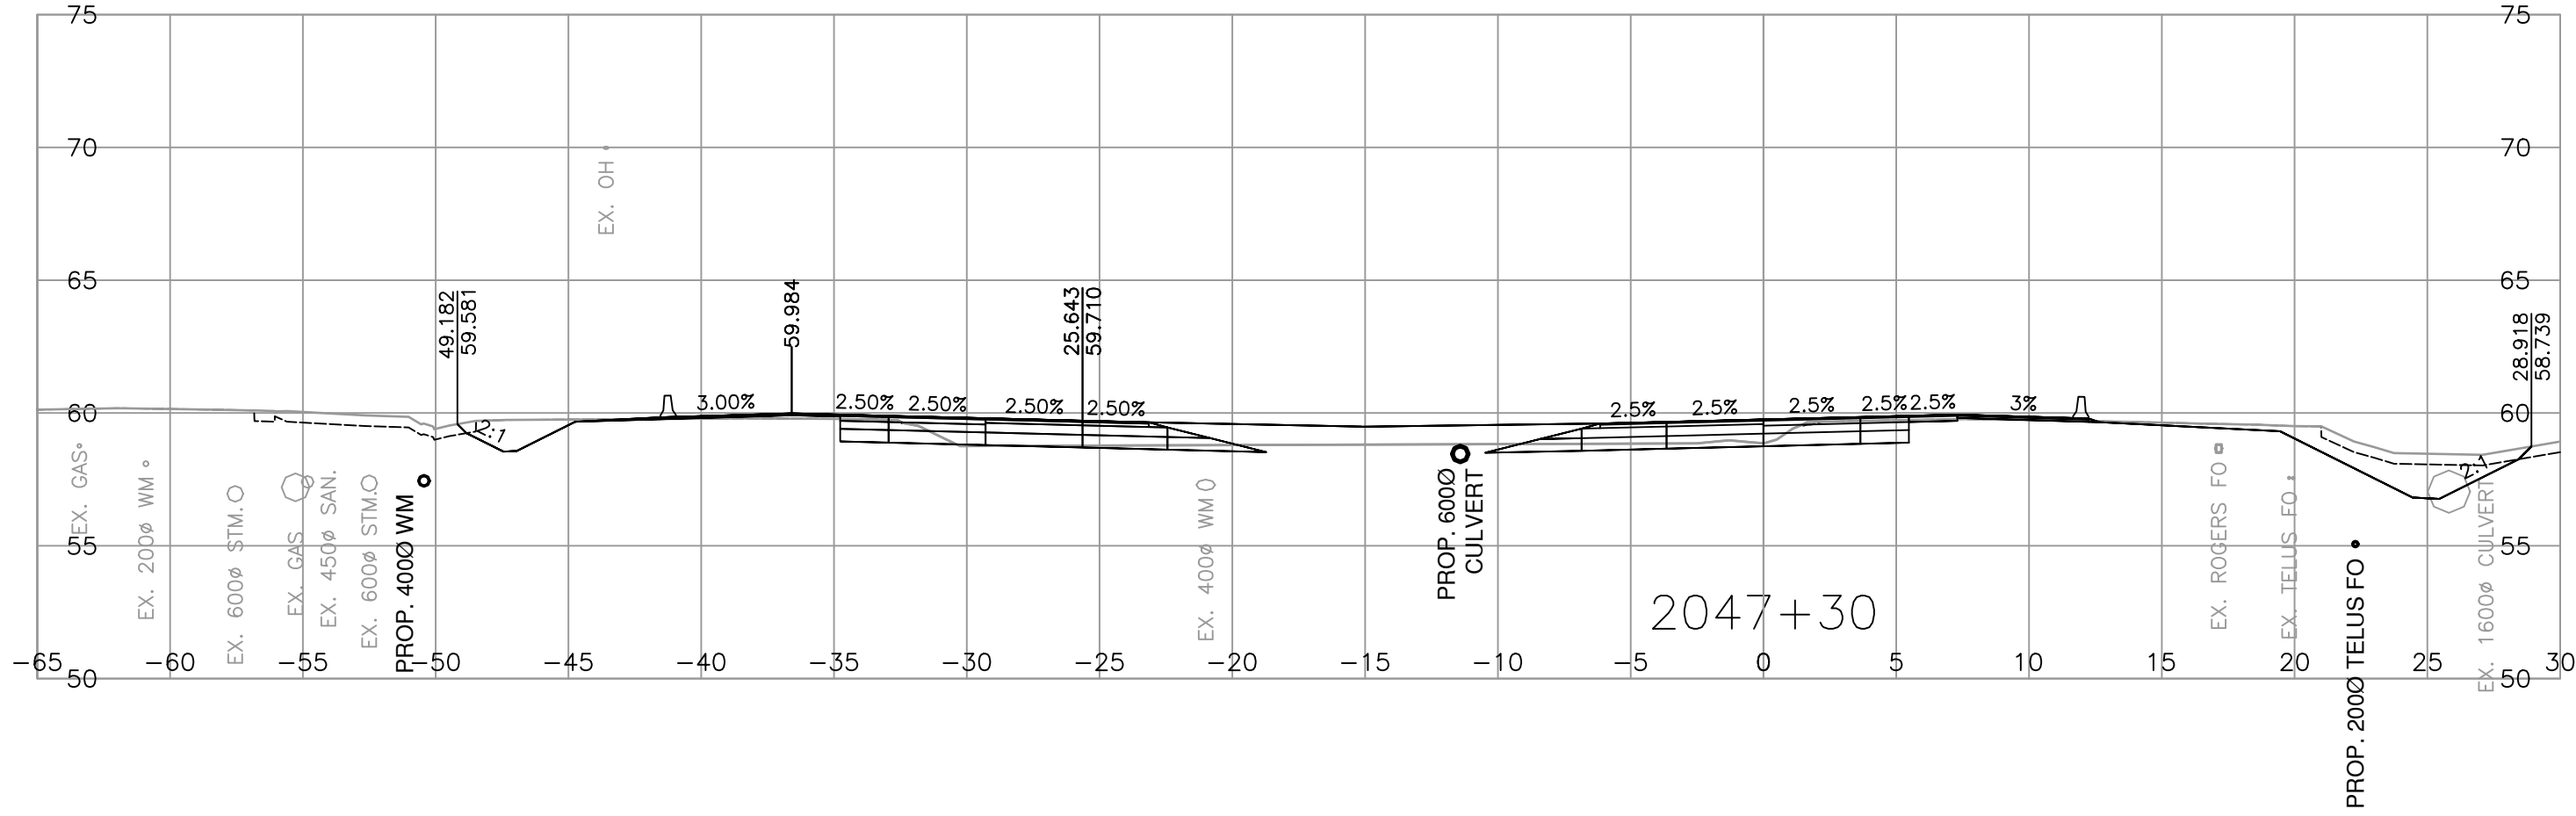

MINISTRY OF TRANSPORTATION
AND TRANSIT
SOUTH COAST REGION
HIGHWAY DESIGN AND GEOMATICS ENGINEERING

0

2

1:250

12m

SCALE

CAD FILENAME

R1-1154-1002

FILE NUMBER







2021-2305-02

PLOT DATE








2026-04-17

REV	DATE	REVISIONS	NAME

CROSS SECTIONS			
HIGHWAY 1 - PEARDONVILLE			
HIGHWAY 1 - EAST OF FRASER HWY TO WEST OF CLEARBROOK ROAD			
HIGHWAY 1 - L2000			
SHEET 2 OF 29			
ASSOCIATED ENGINEERING (B.C.) LTD. PERMIT TO PRACTICE 1000163		DESIGNED M. DU TOIT / U. TUVSHINZAYA DATE 2026-04-17	
		QUALITY CONTROL S. BIDULKA DATE 2026-04-17	
		QUALITY ASSURANCE P. STANCOMBE DATE 2026-04-17	
		DRAWN M. SALOMON DATE 2026-04-17	
PROJECT NUMBER	REG	DRAWING NUMBER	REV
13254-1002	1	R1-1154-1002	

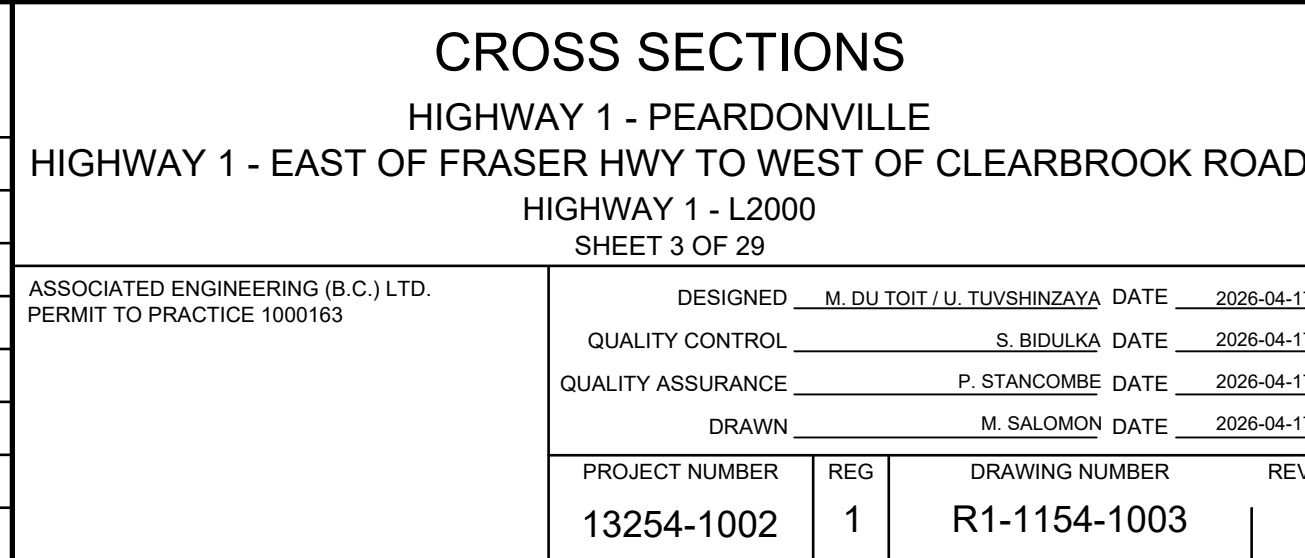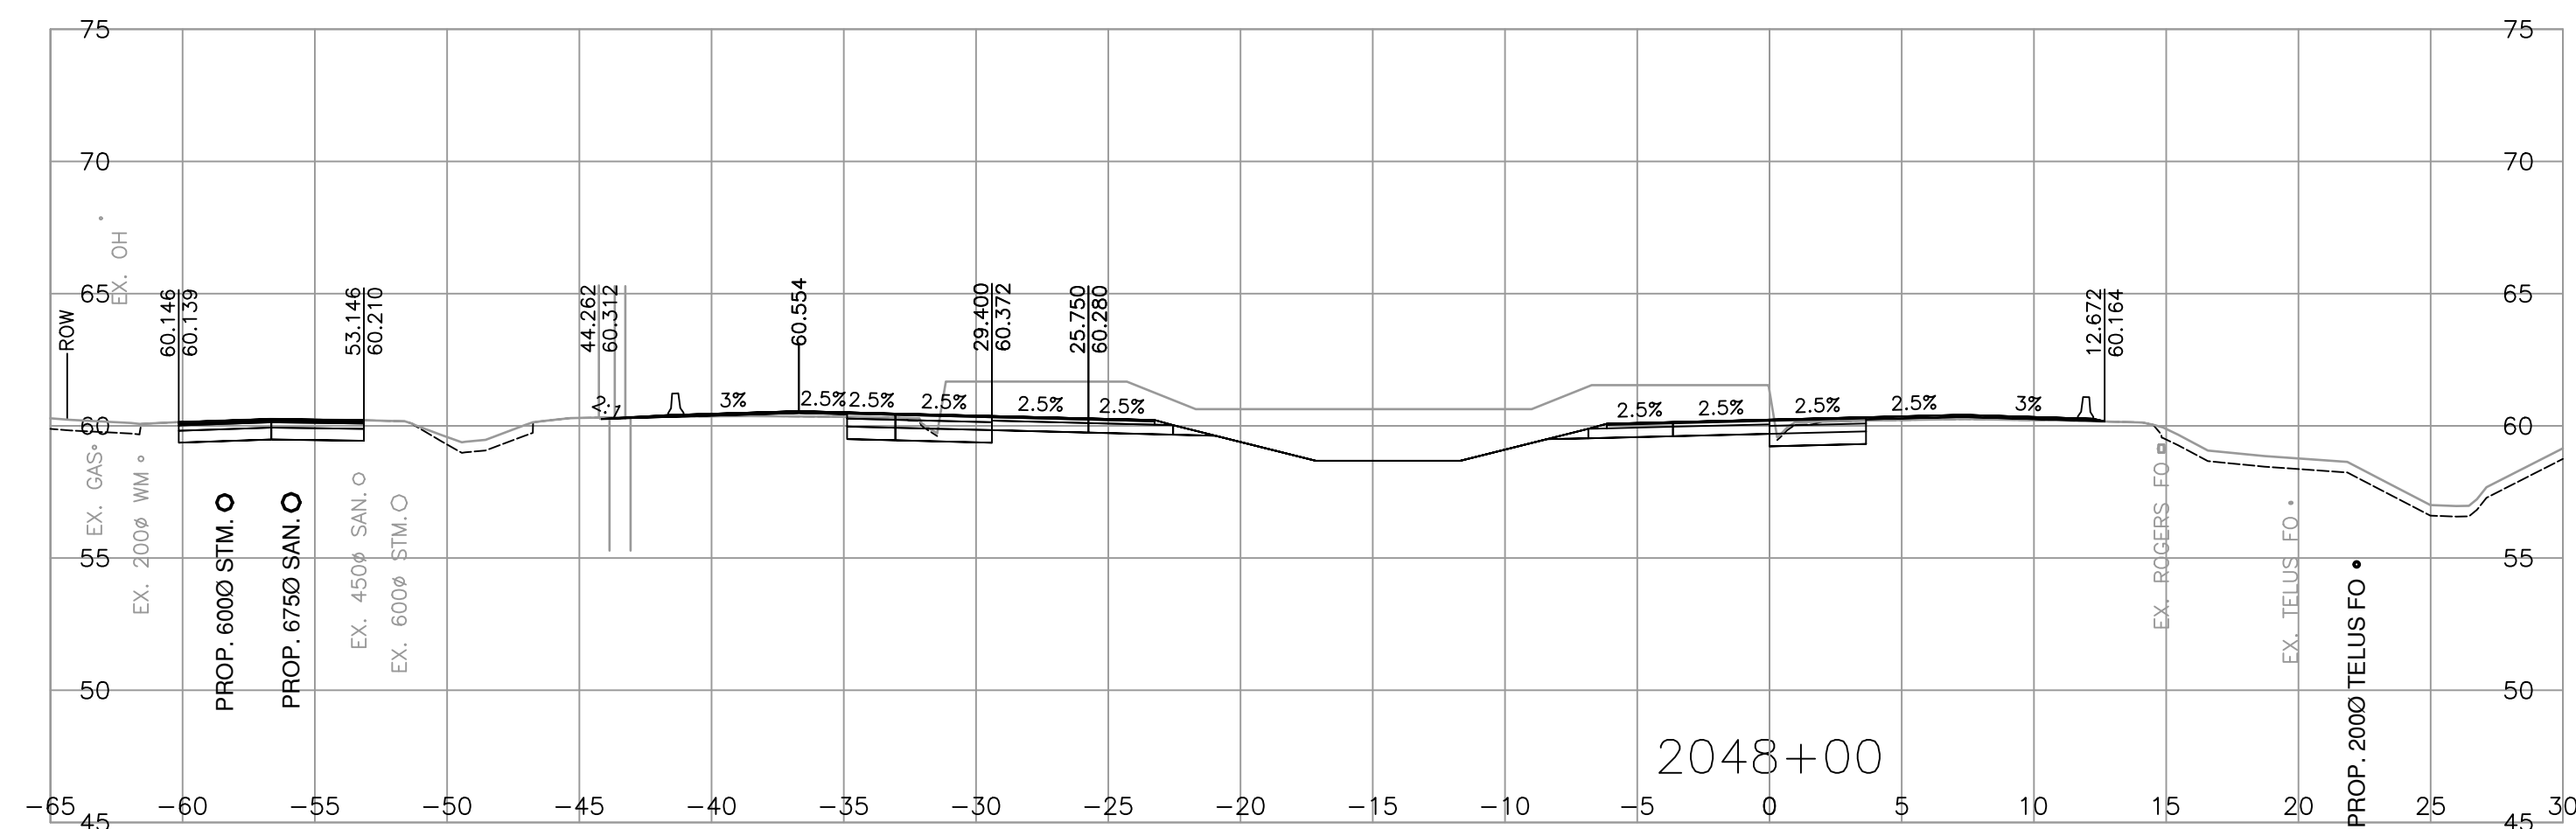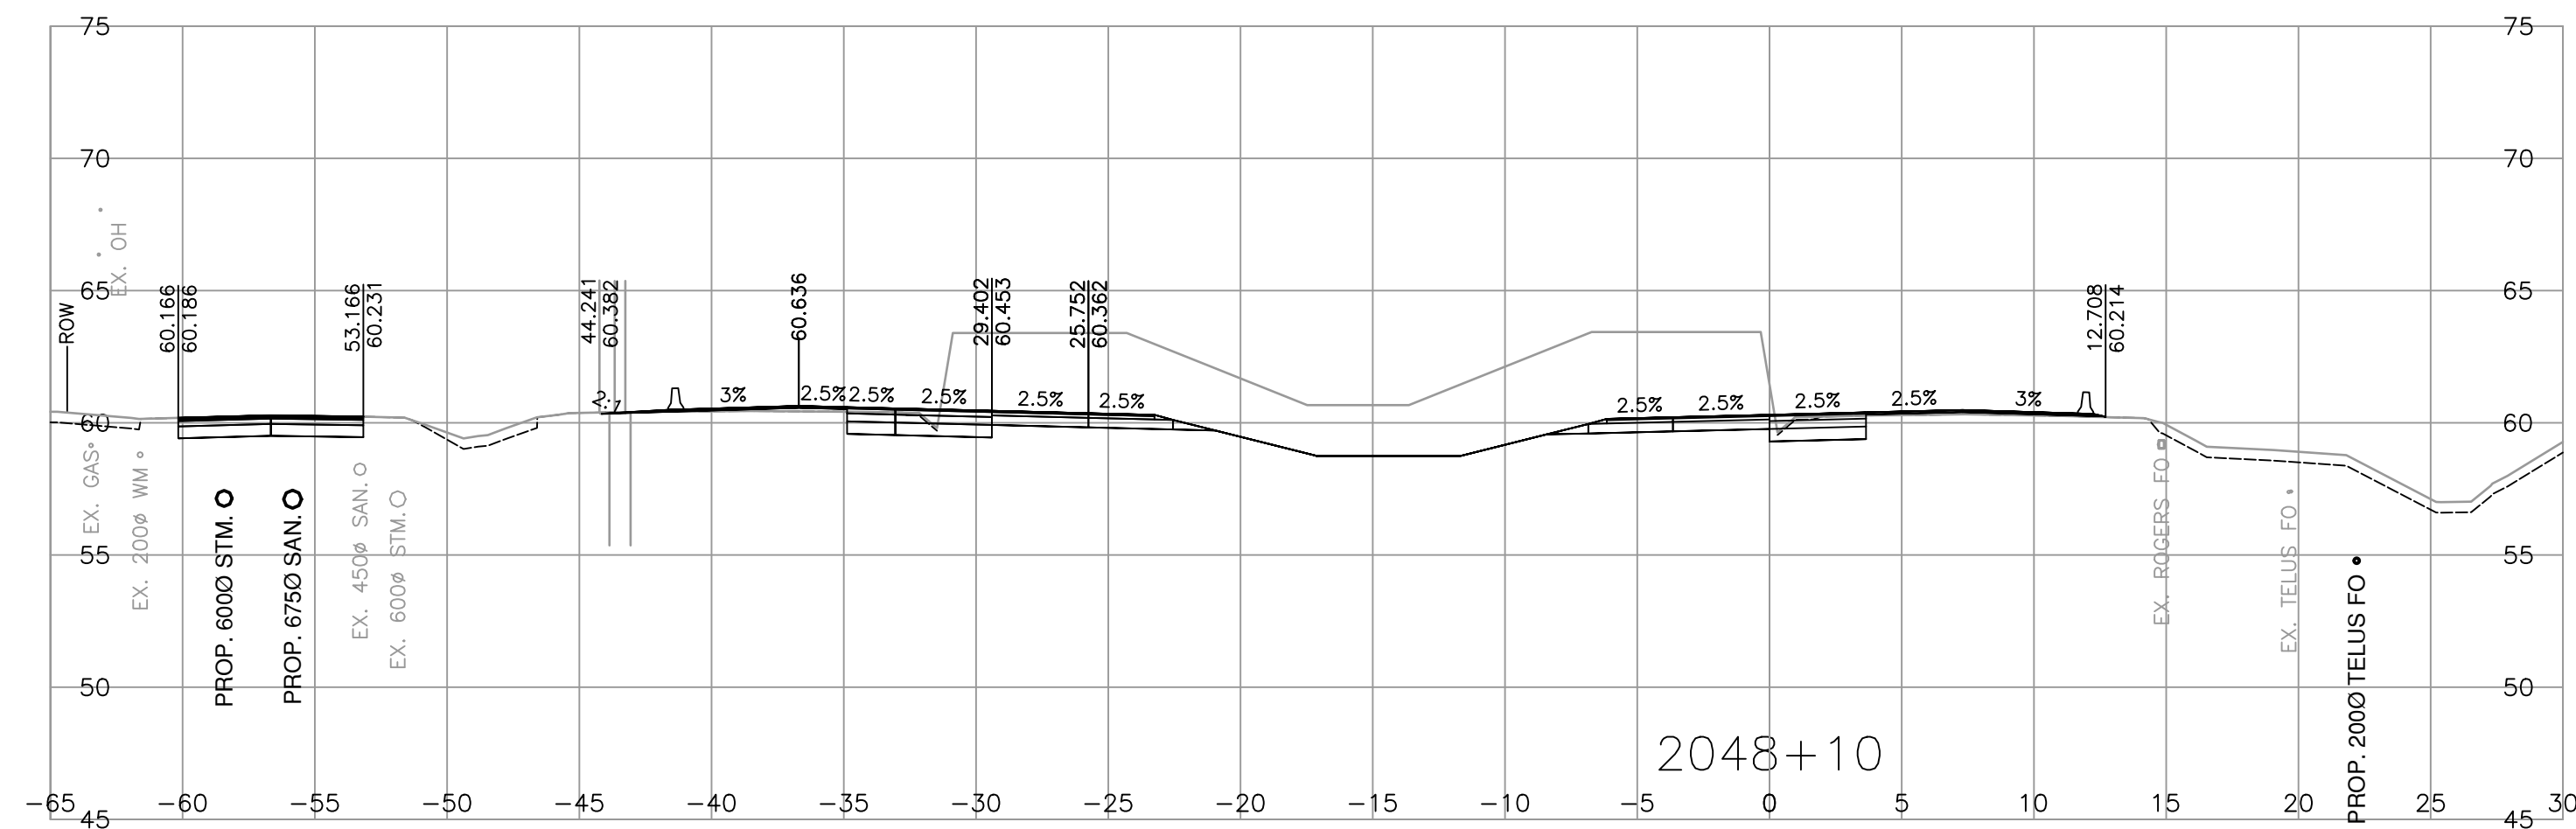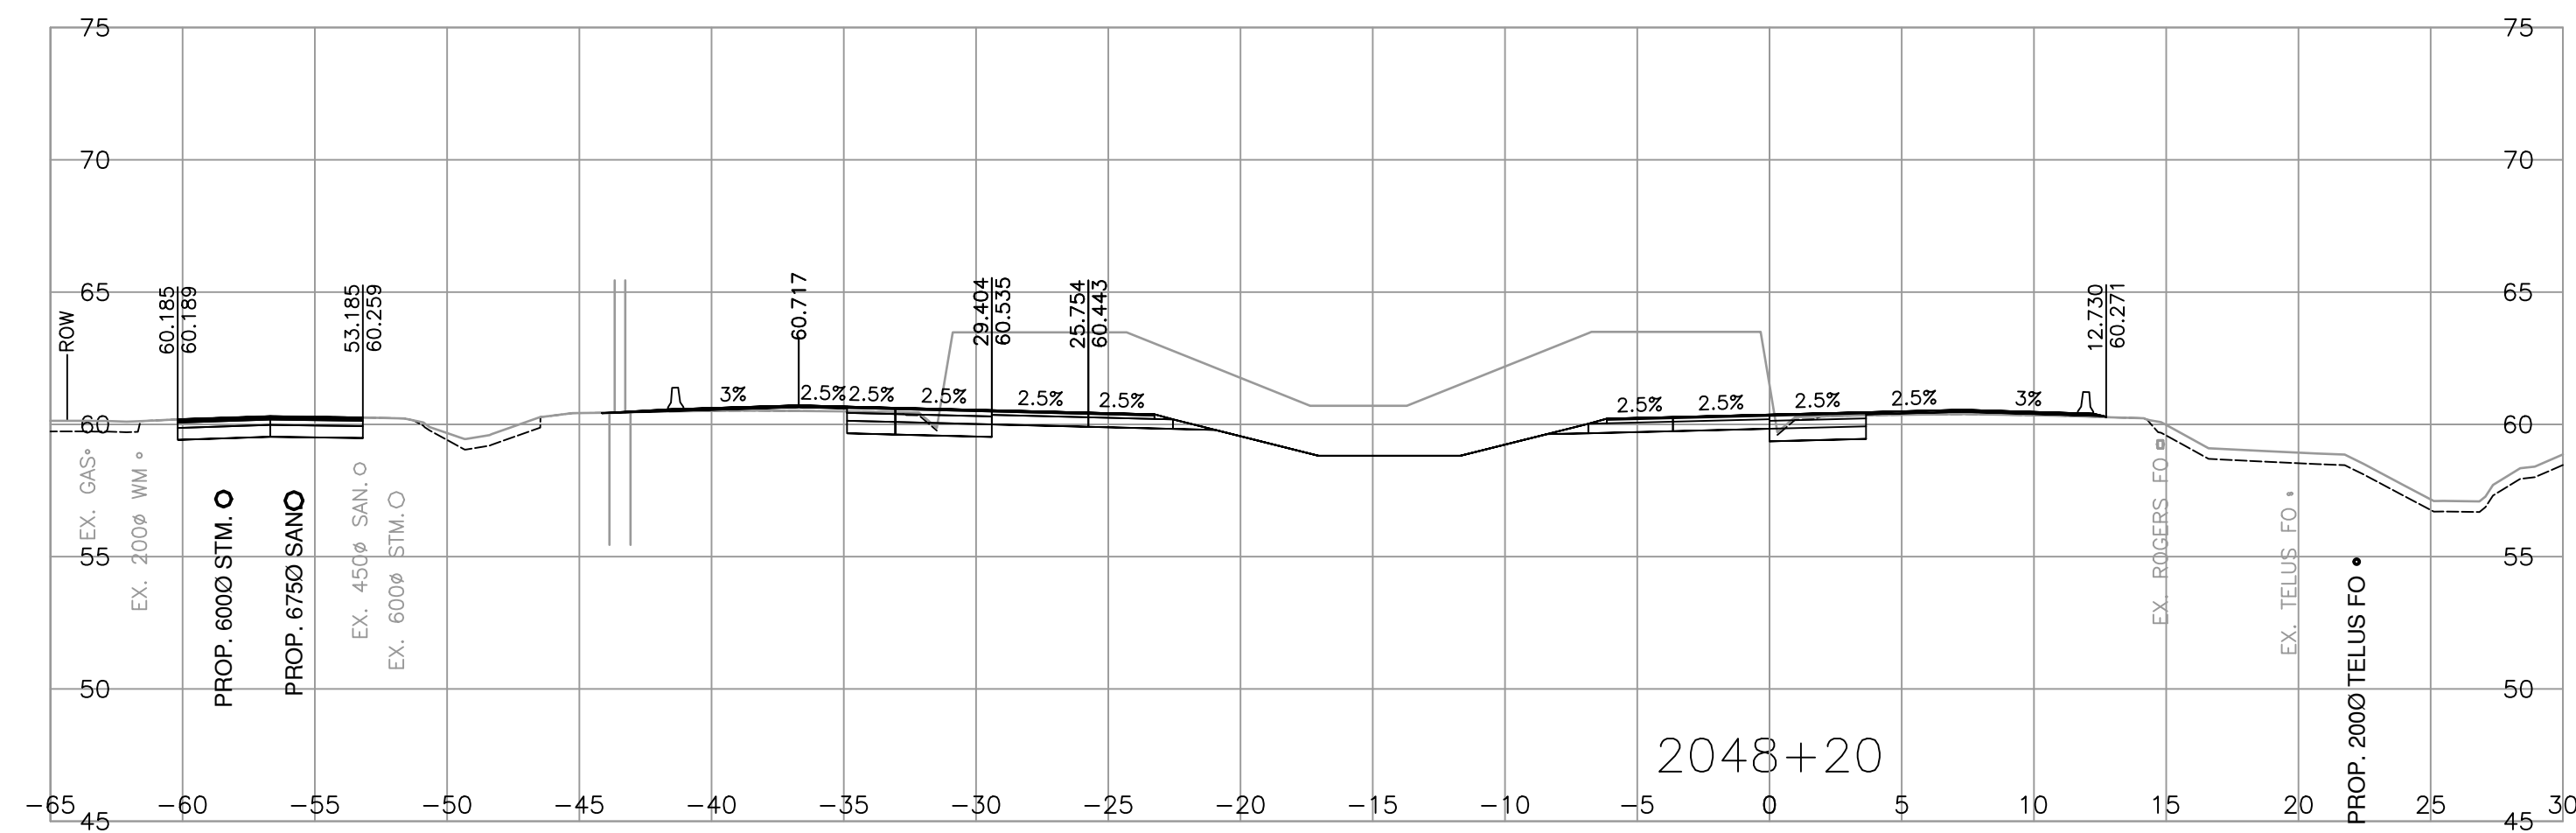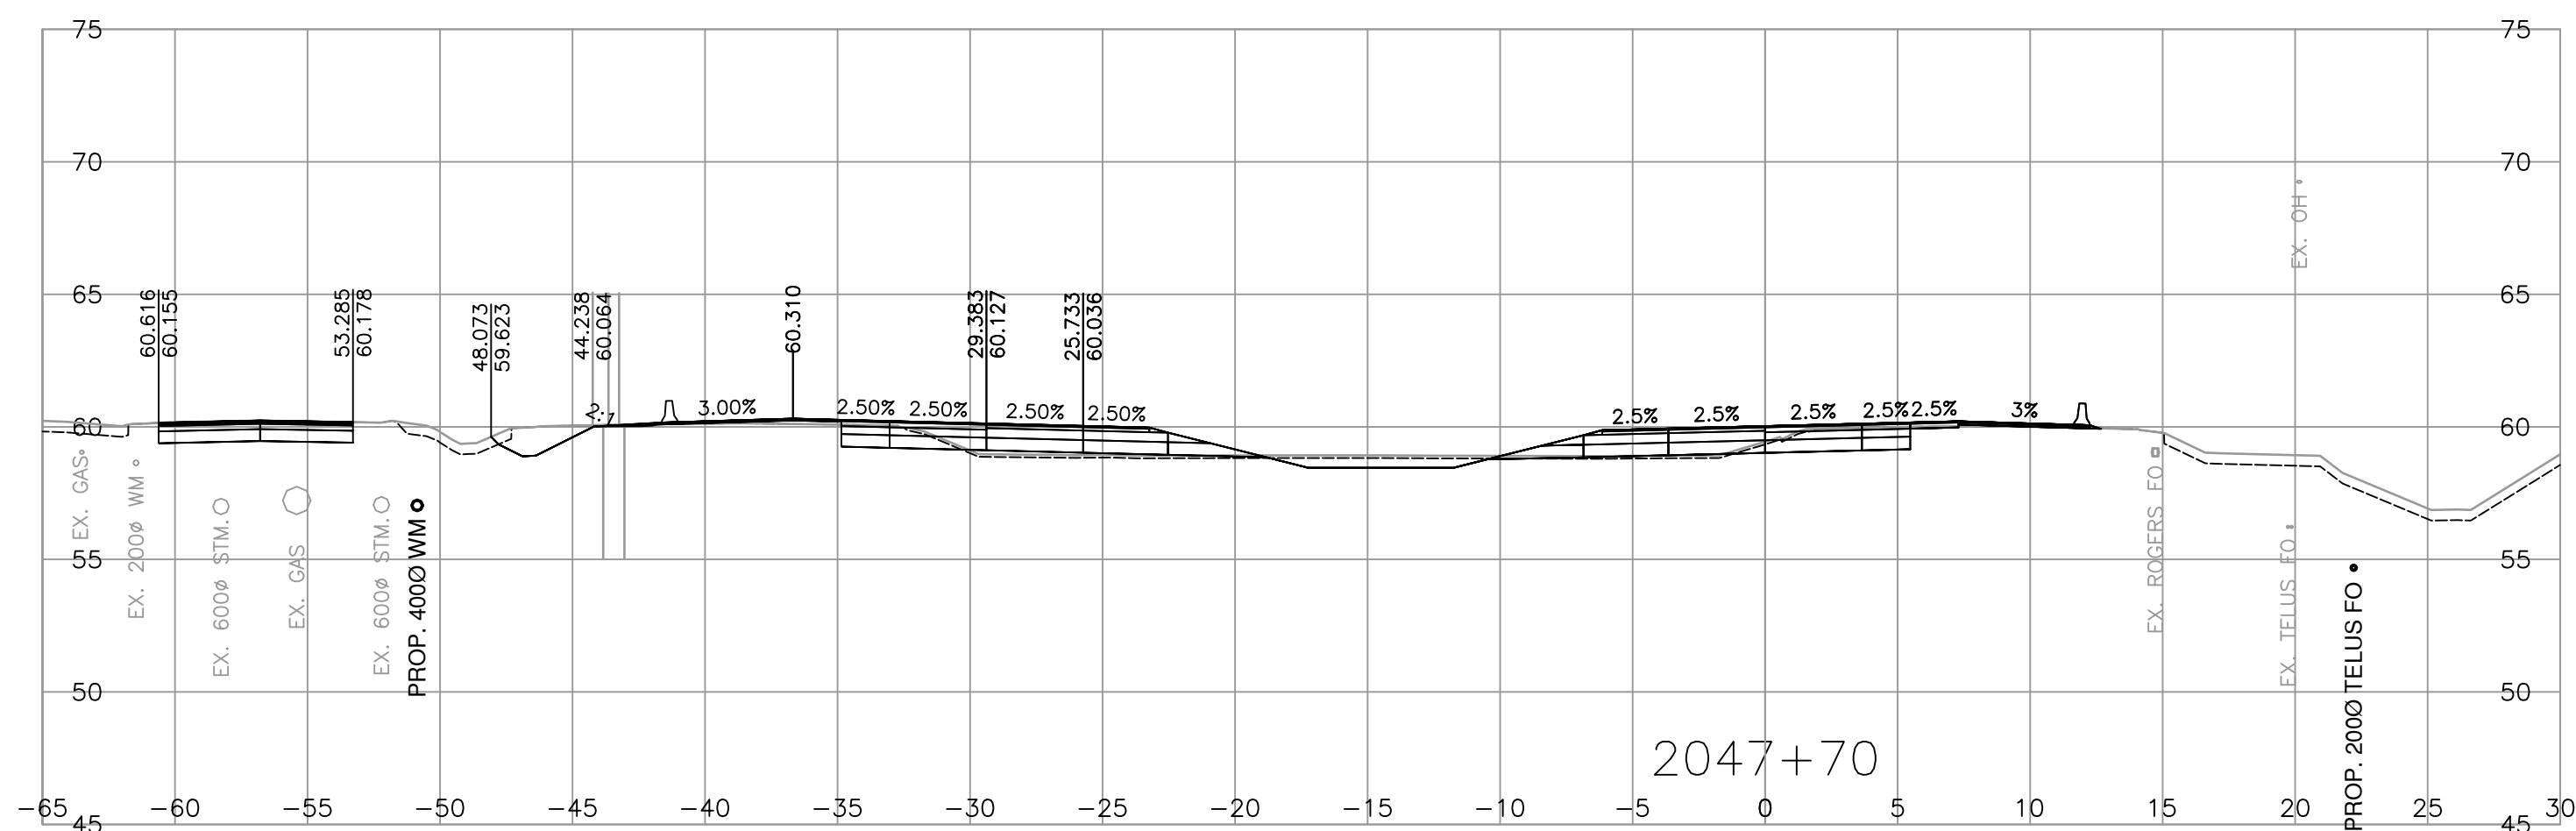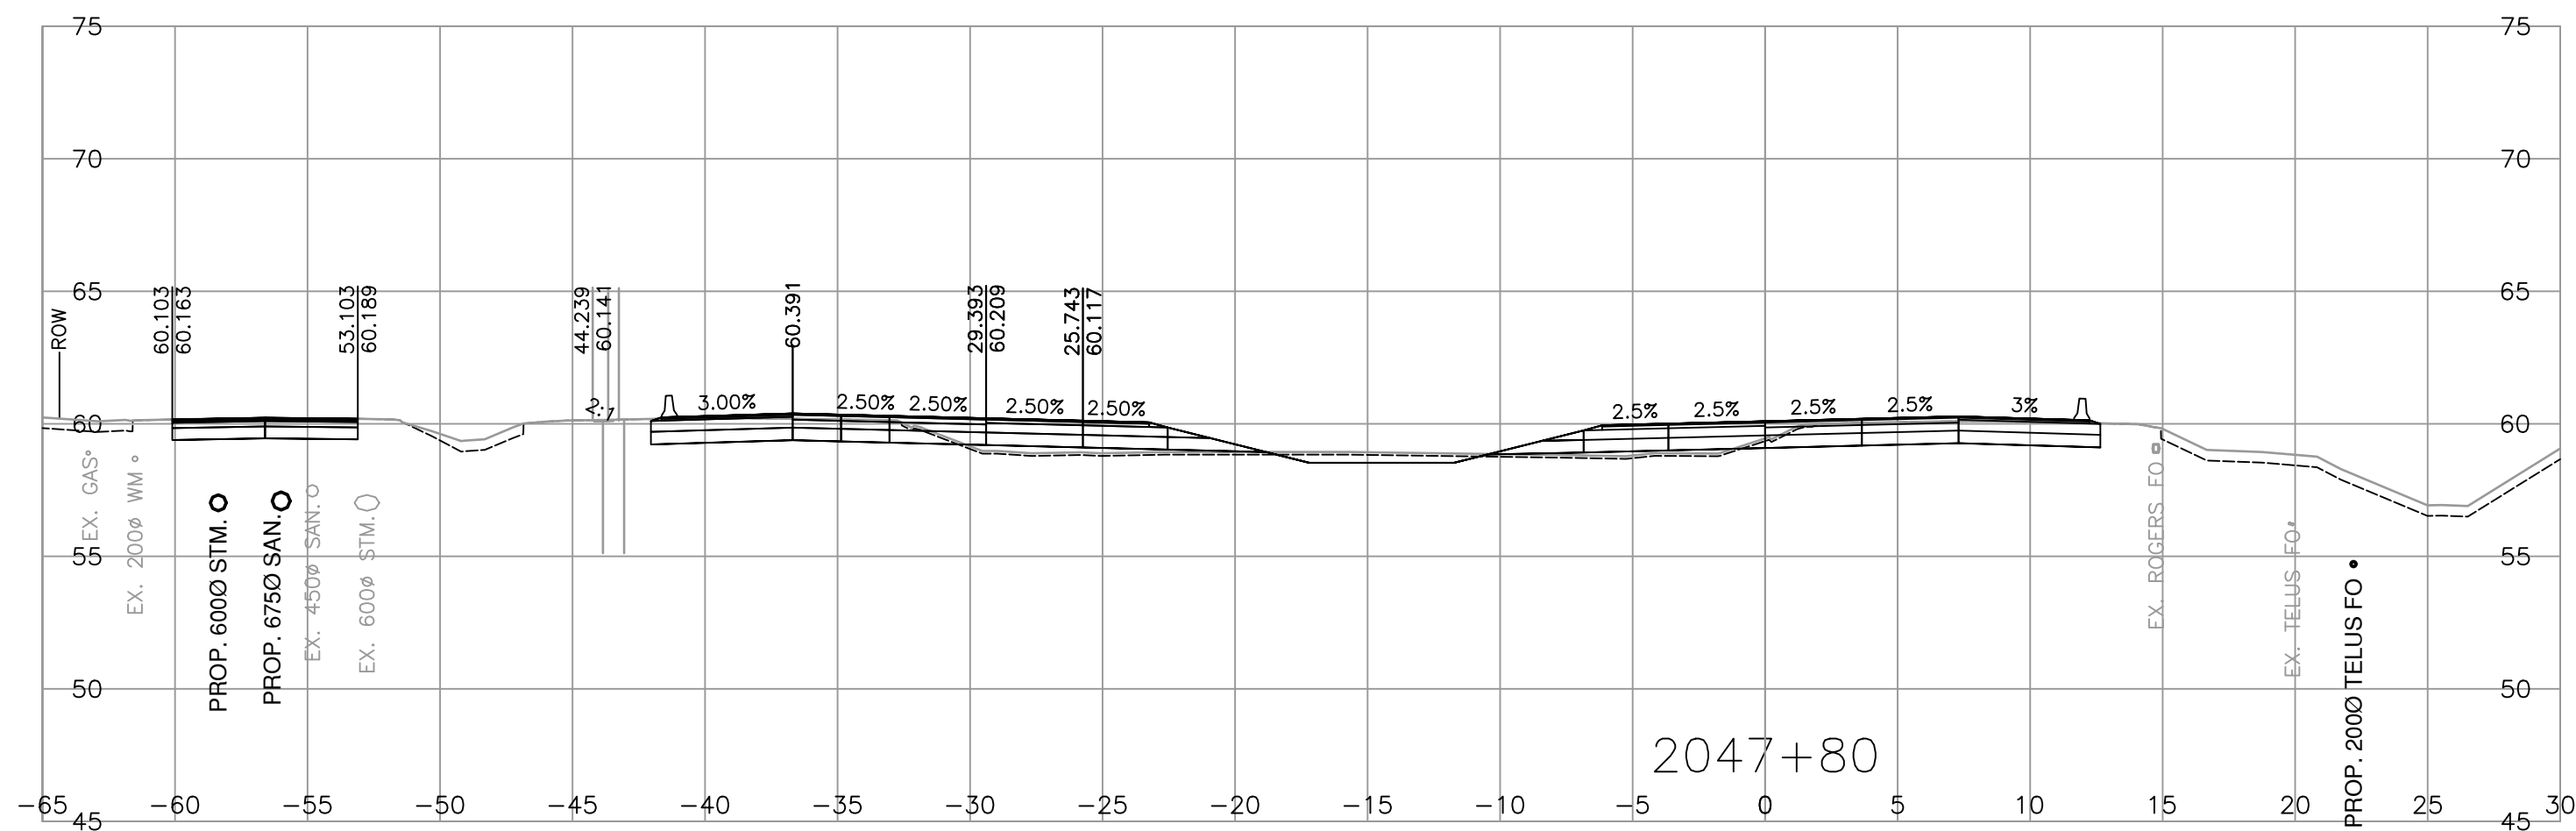

PLOT DATE: 2026/04/20 G:\2021-2305-02\civil\model\MoTL_PDV_Working_Drawings\DrawingProduction\1000_DesignSections\R1-1154-L2000-PART1.dwg

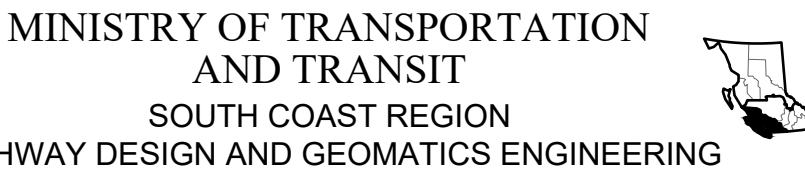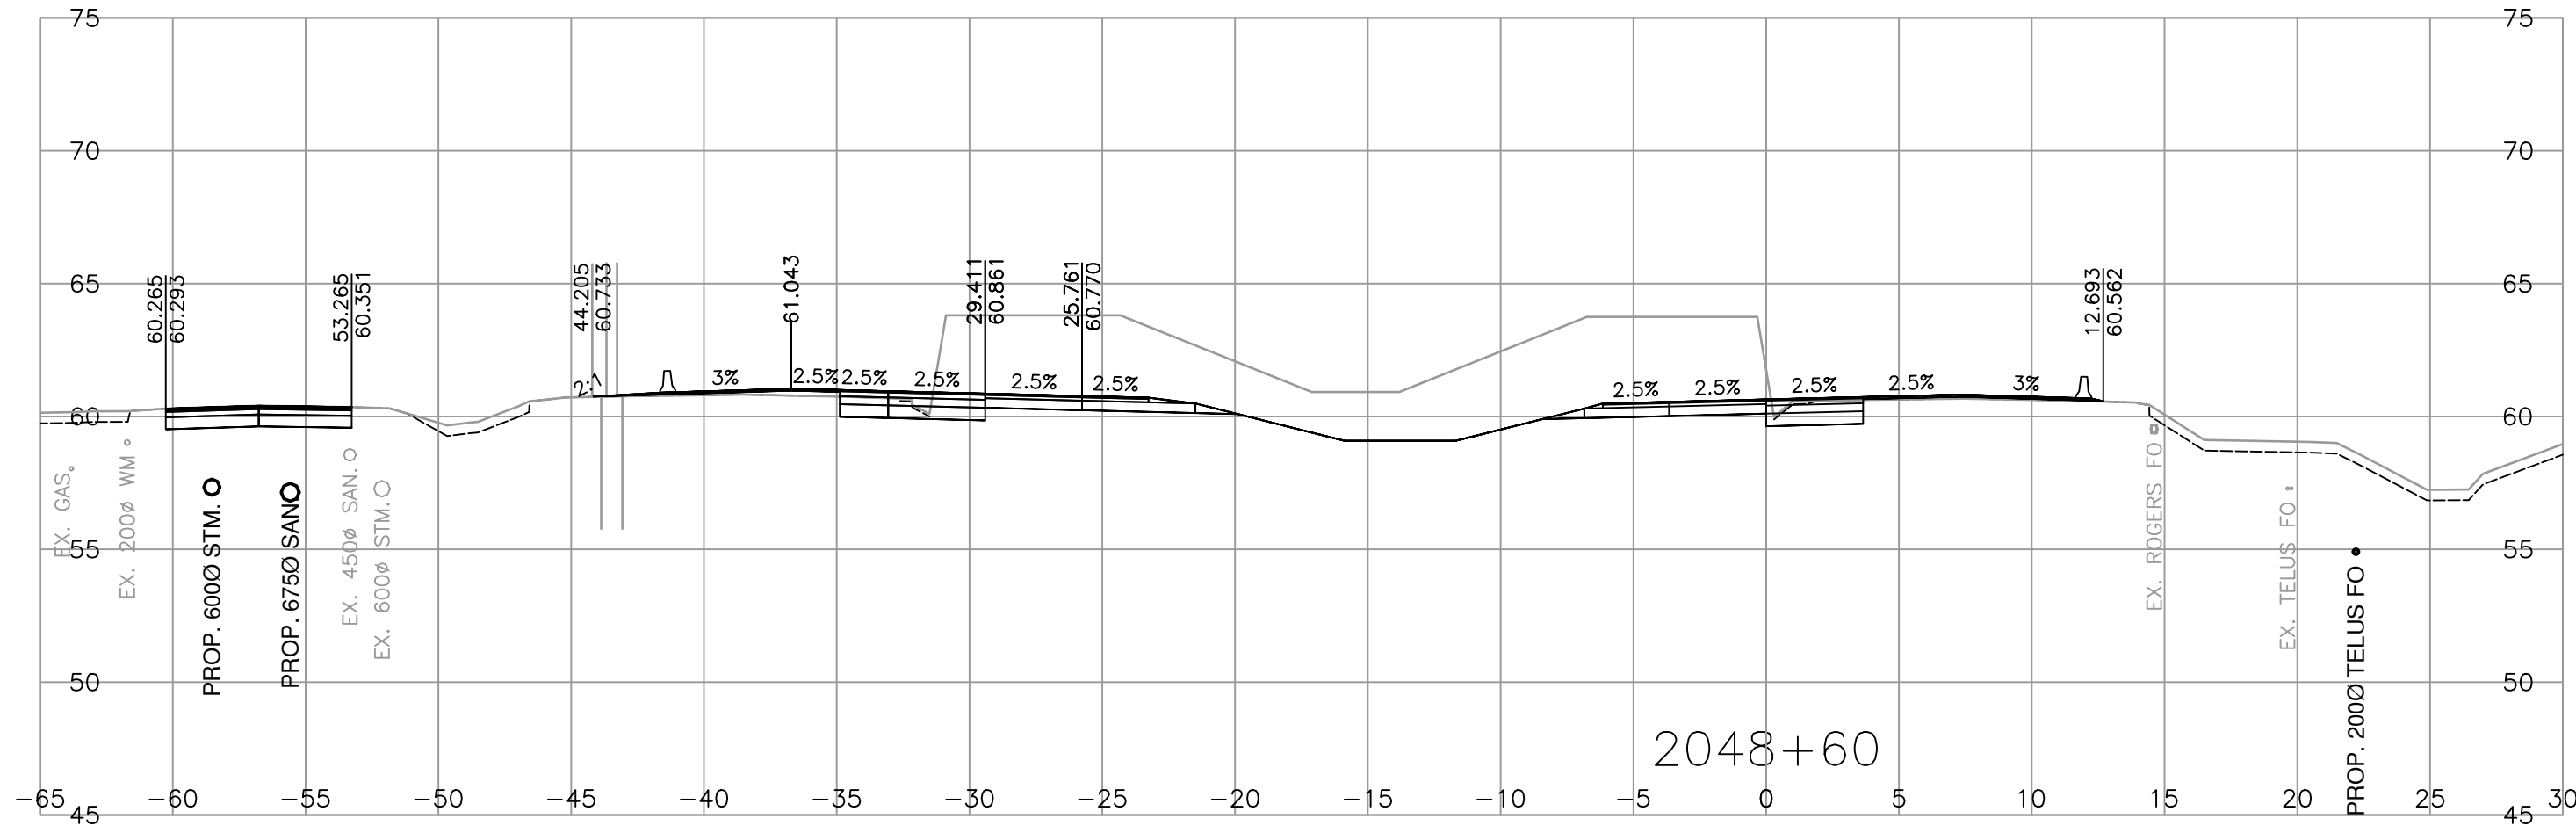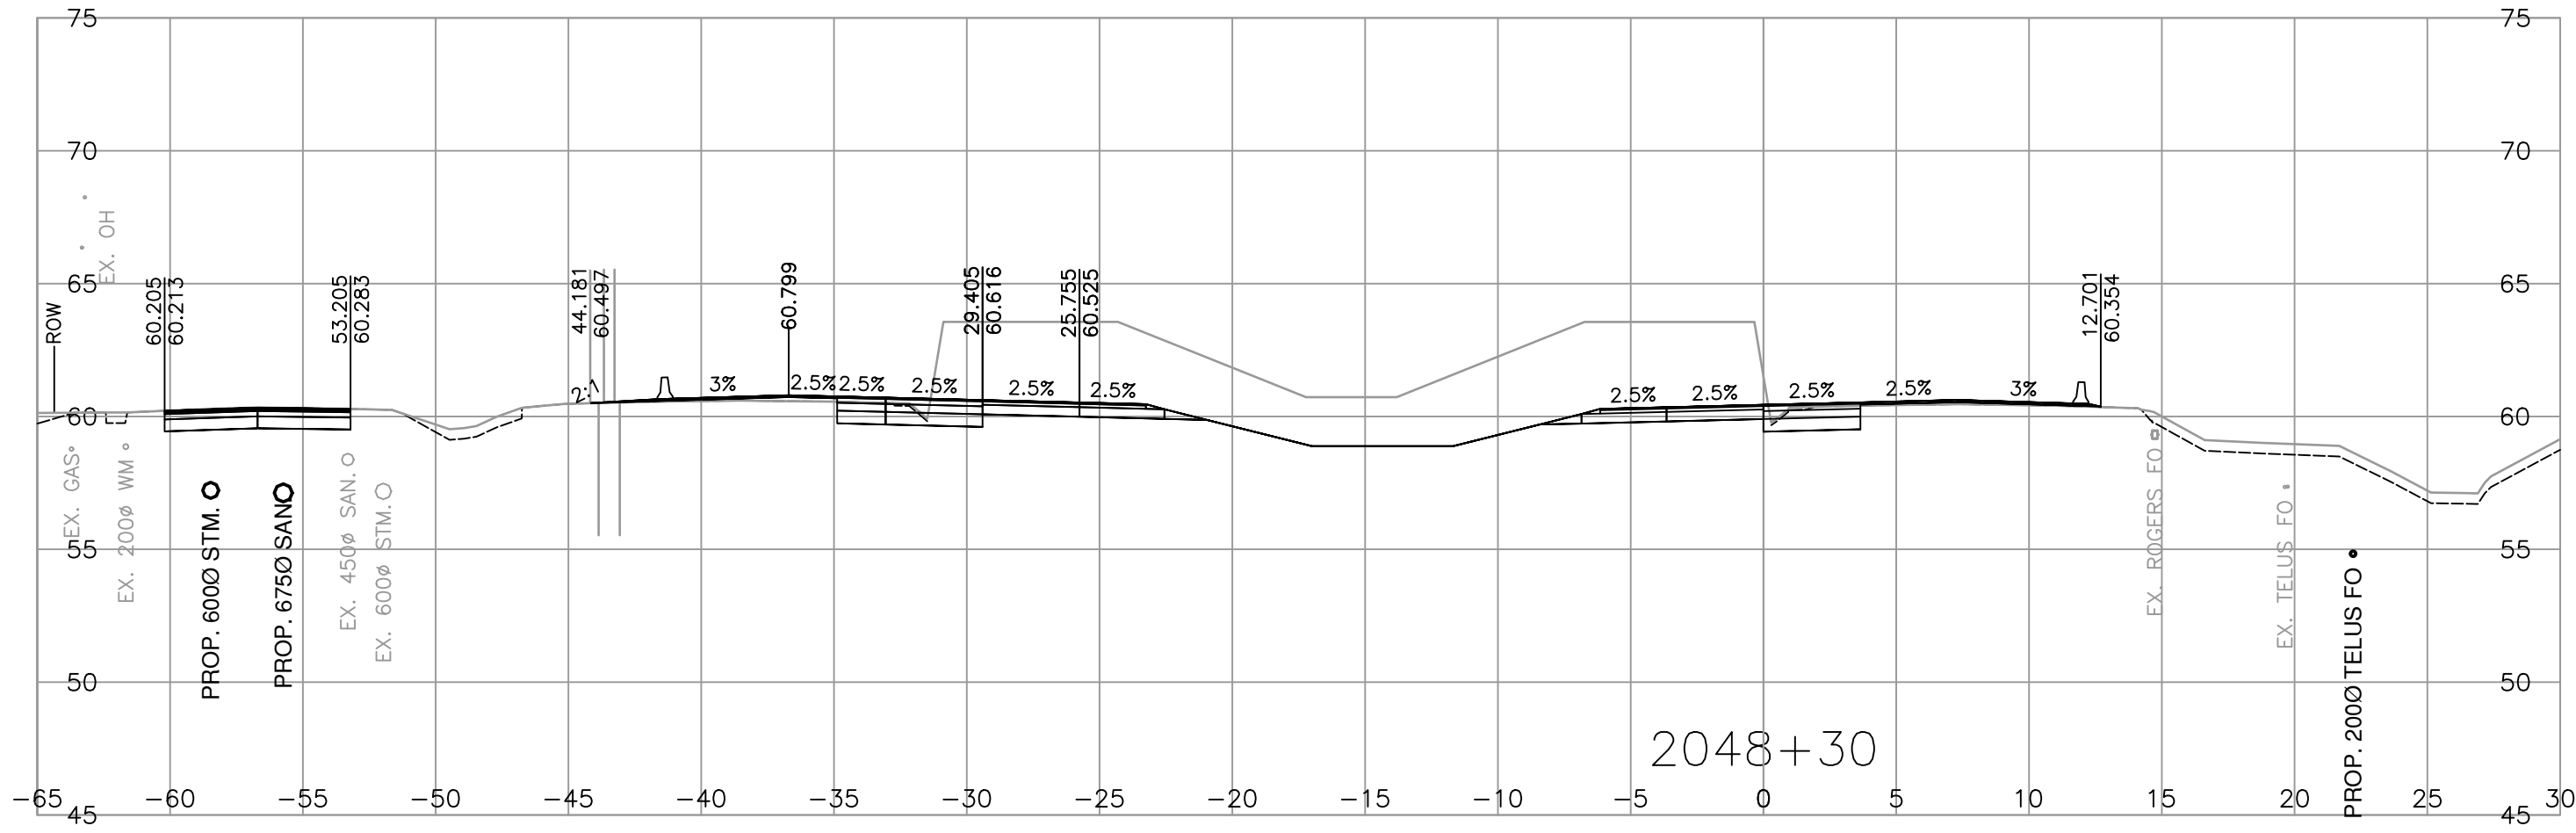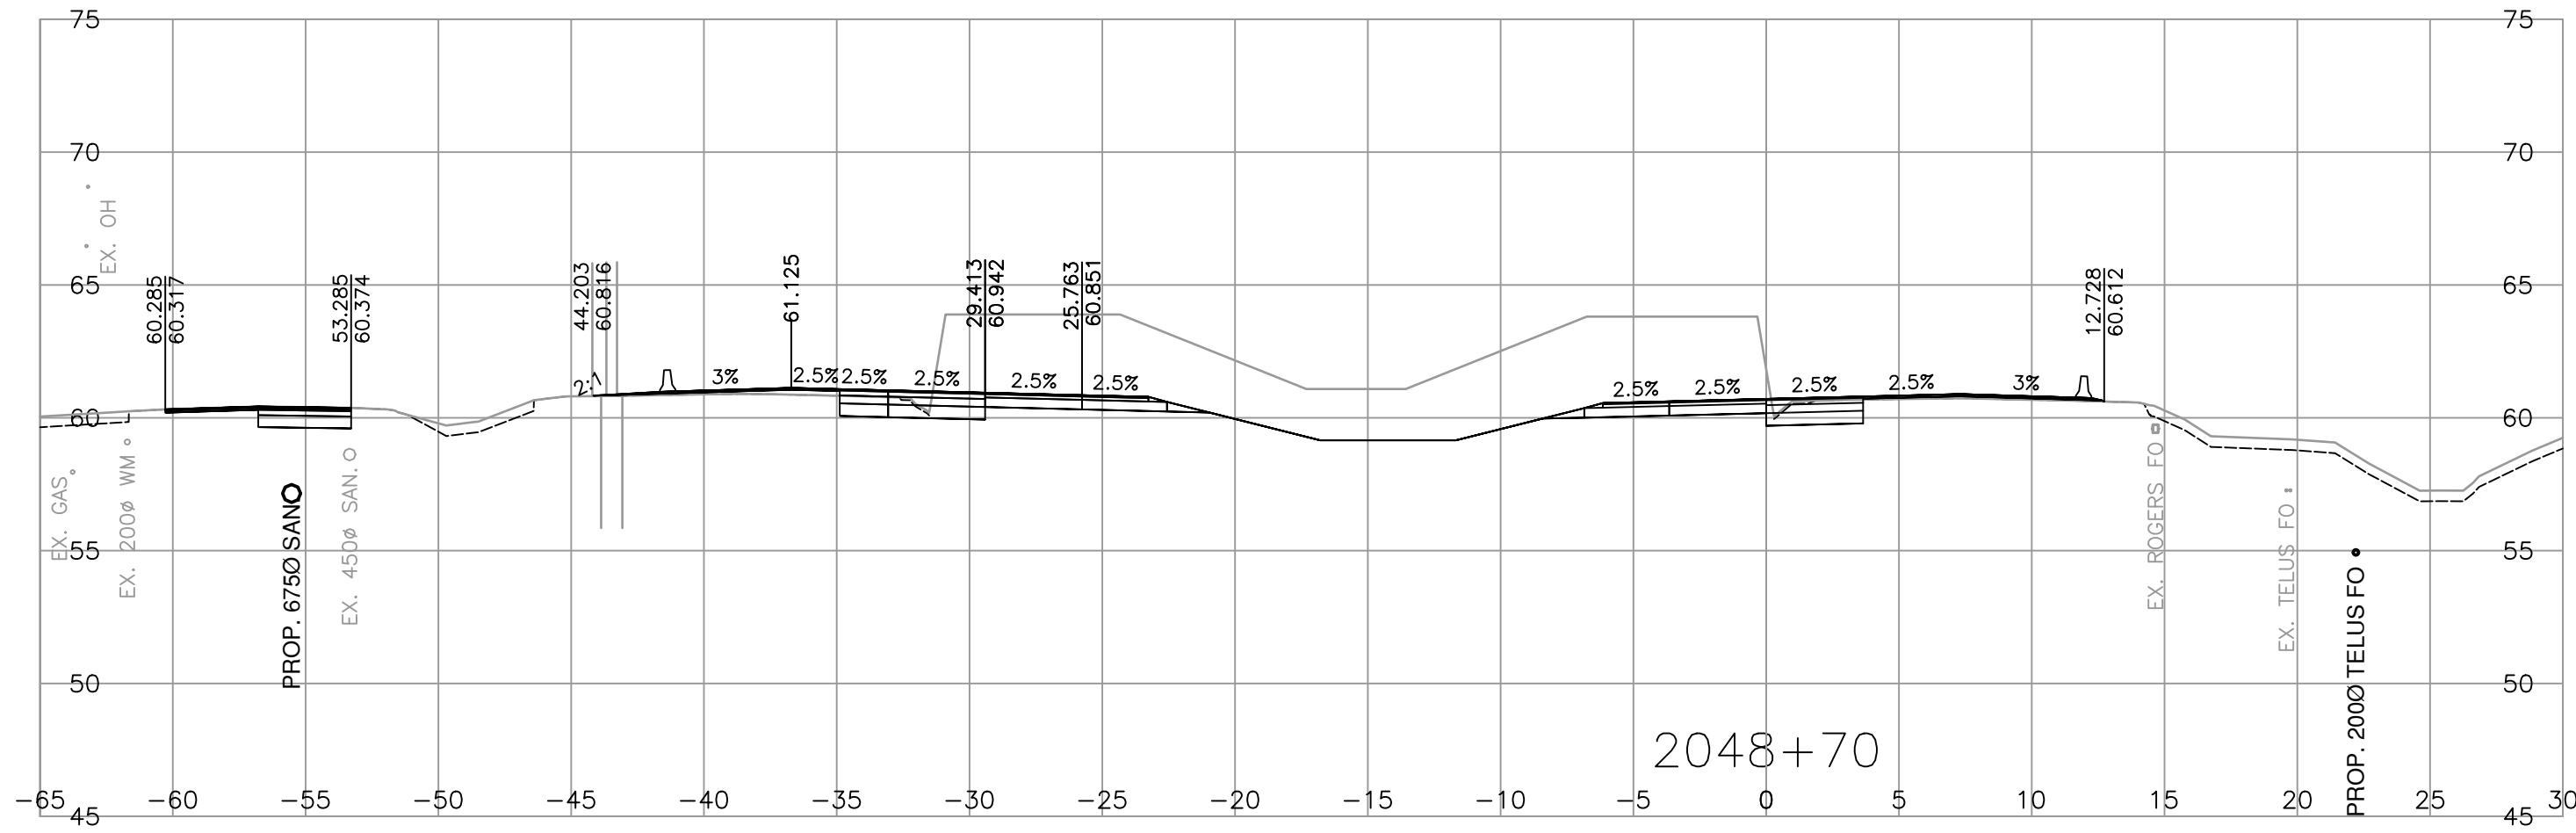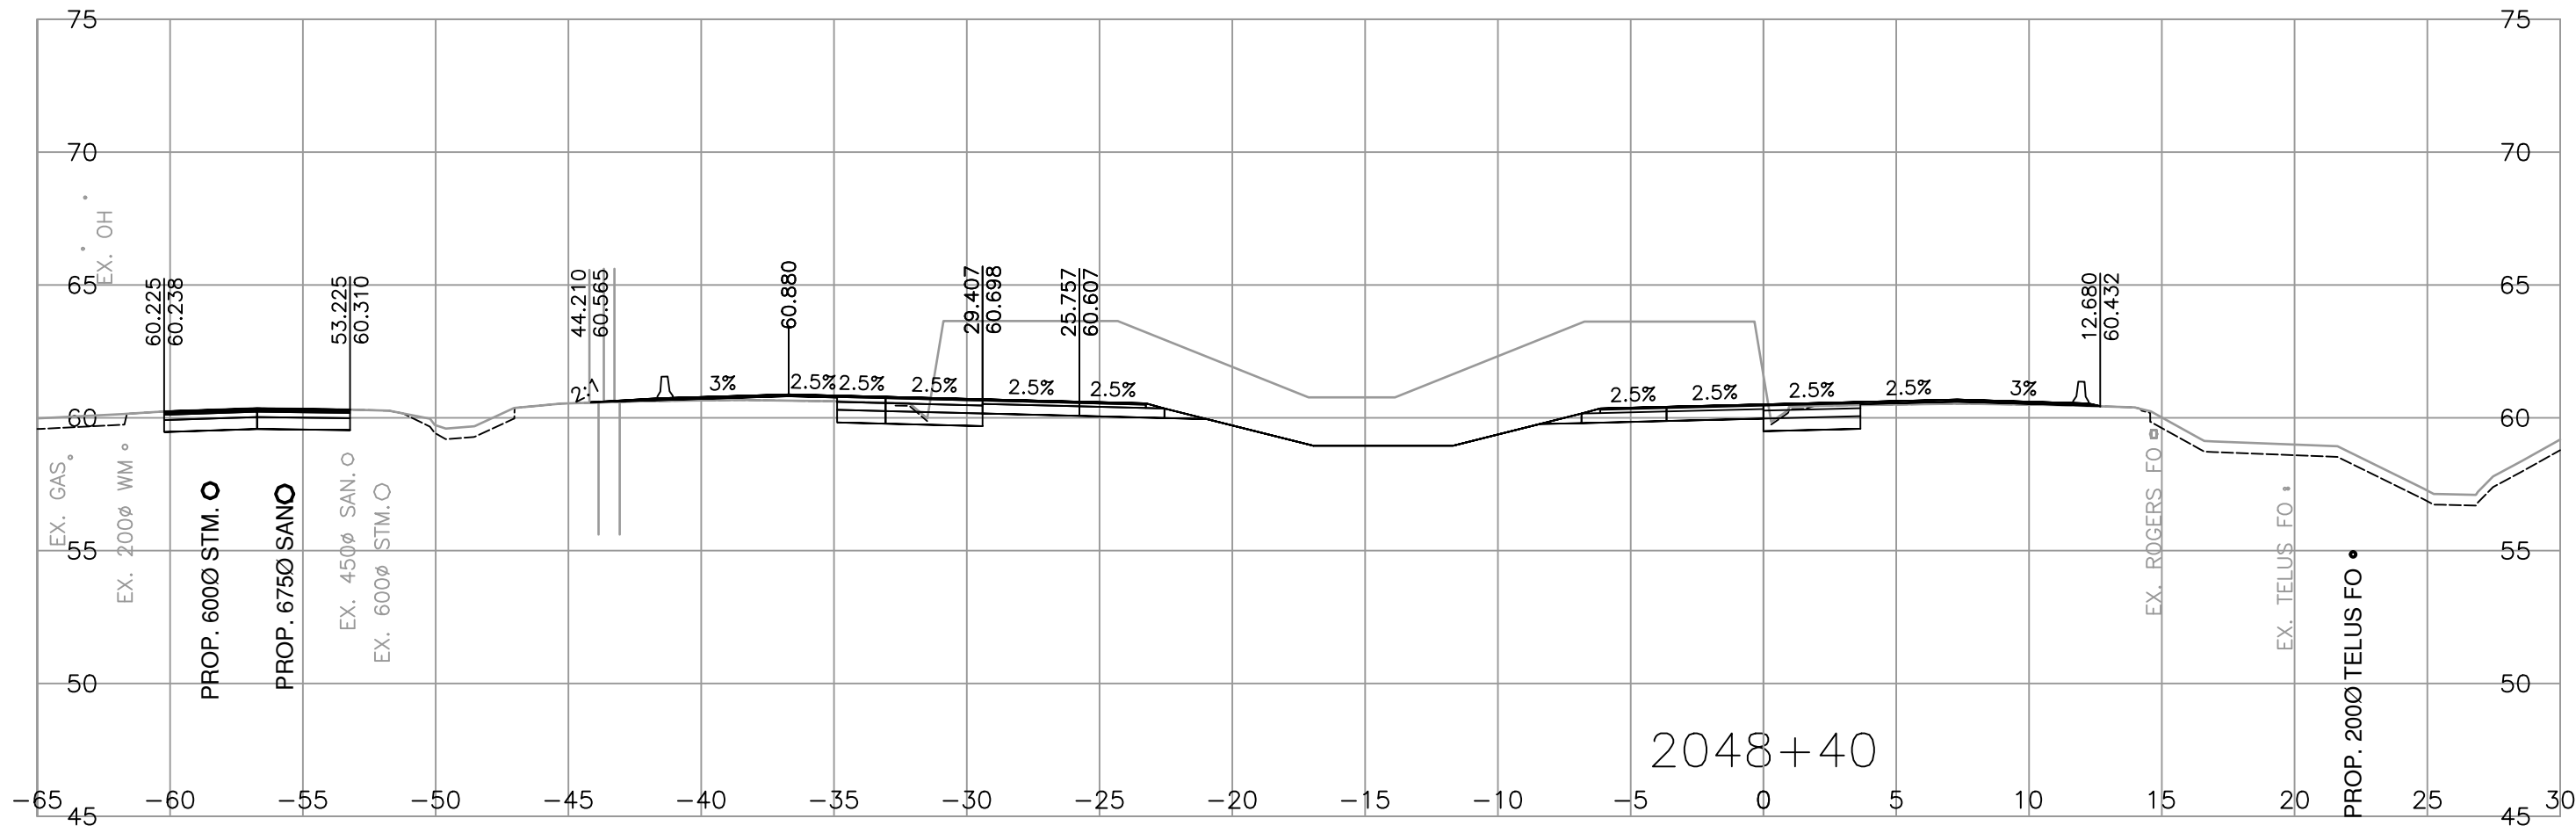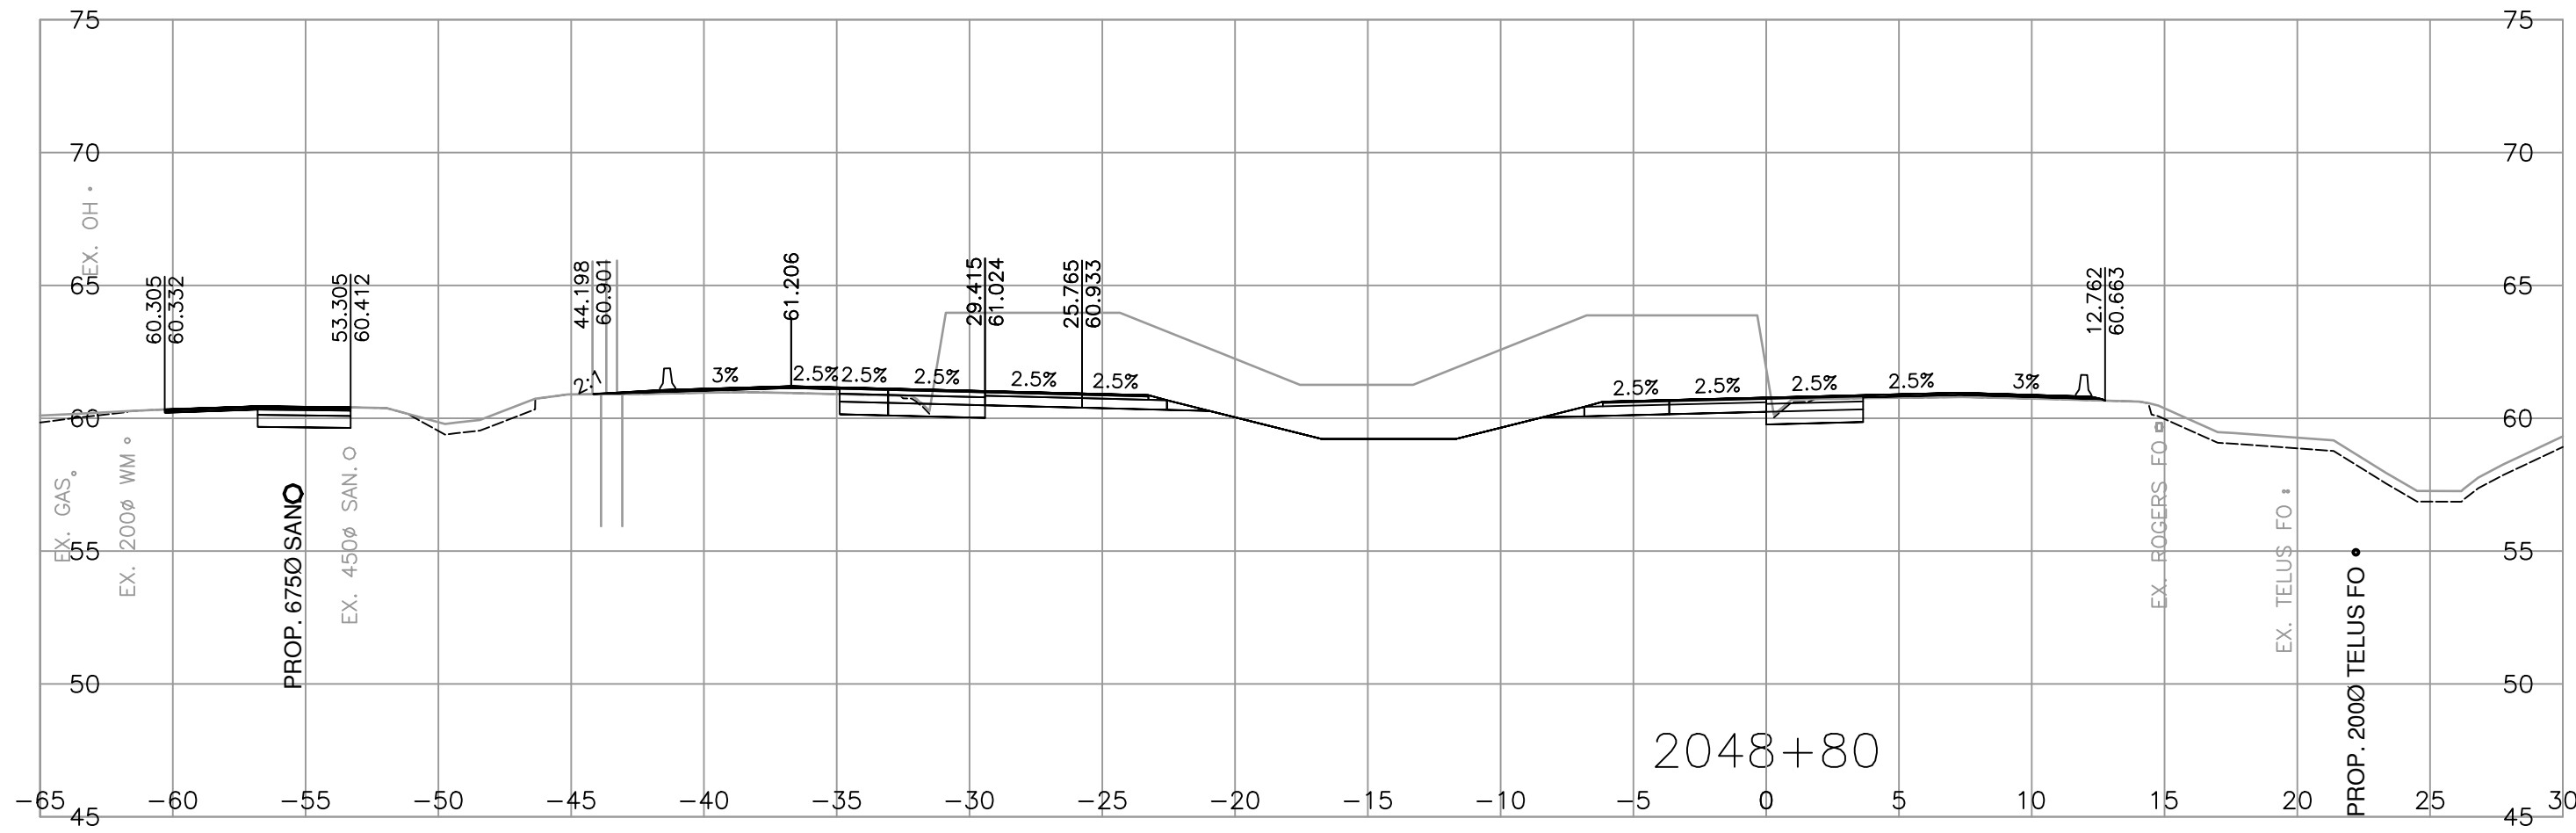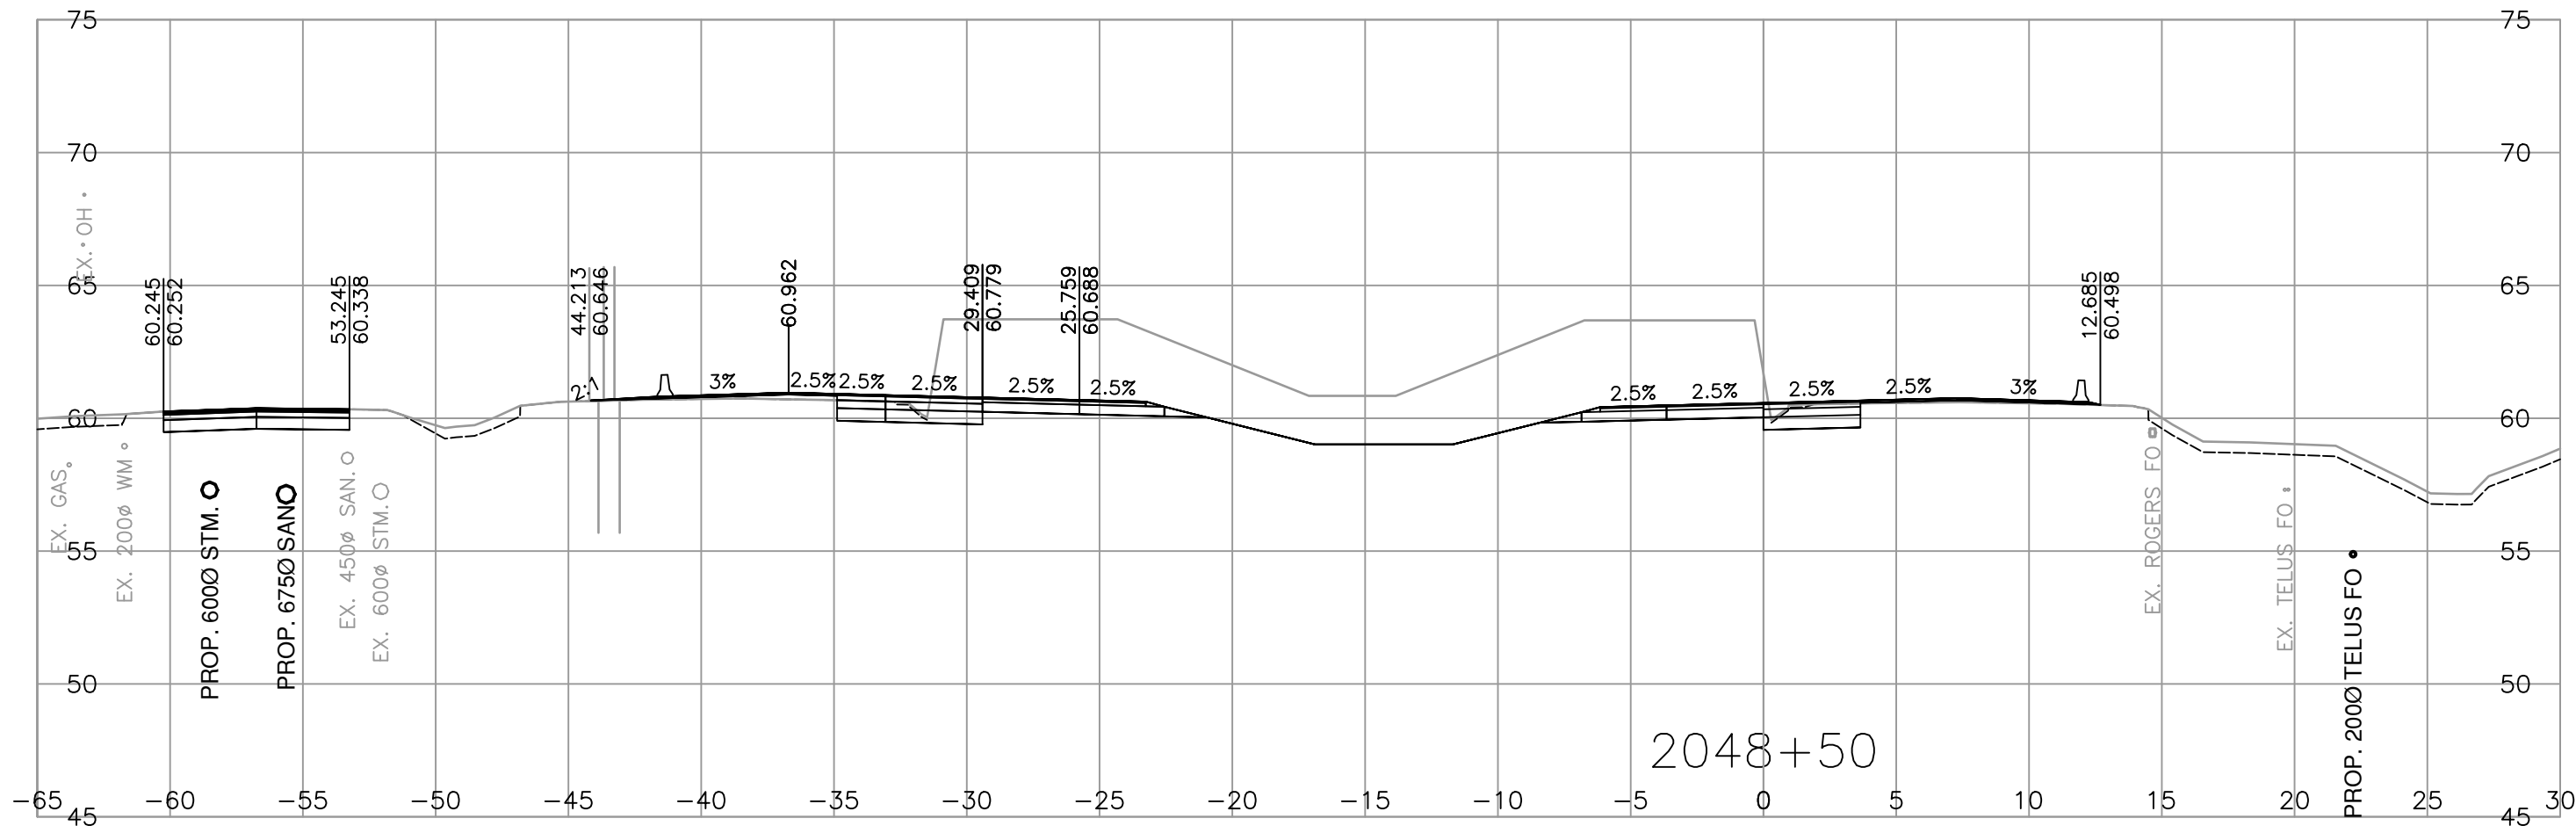







SCALE 0 2 1:250 12m

CAD FILENAME R1-1154-1004
FILE NUMBER 2021-2305-02
PLOT DATE 2026-04-17

REV	DATE	REVISIONS	NAME

CROSS SECTIONS			
HIGHWAY 1 - PEARDONVILLE			
HIGHWAY 1 - EAST OF FRASER HWY TO WEST OF CLEARBROOK ROAD			
HIGHWAY 1 - L2000			
SHEET 4 OF 29			
ASSOCIATED ENGINEERING (B.C.) LTD.		DESIGNED M. DU TOIT / U. TUVSHINZAYA DATE 2026-04-17	
PERMIT TO PRACTICE 1000163		QUALITY CONTROL S. BIDULKA DATE 2026-04-17	
		QUALITY ASSURANCE P. STANCOMBE DATE 2026-04-17	
		DRAWN M. SALOMON DATE 2026-04-17	
PROJECT NUMBER		REG	DRAWING NUMBER
13254-1002		1	R1-1154-1004

PLOT DATE: 2026/04/20 G:\2021-2305-02\civil\model\MoTI_PDV_Working_Drawings\DrawingProduction\1000_DesignSections\R1-1154-L2000-PART1.dwg

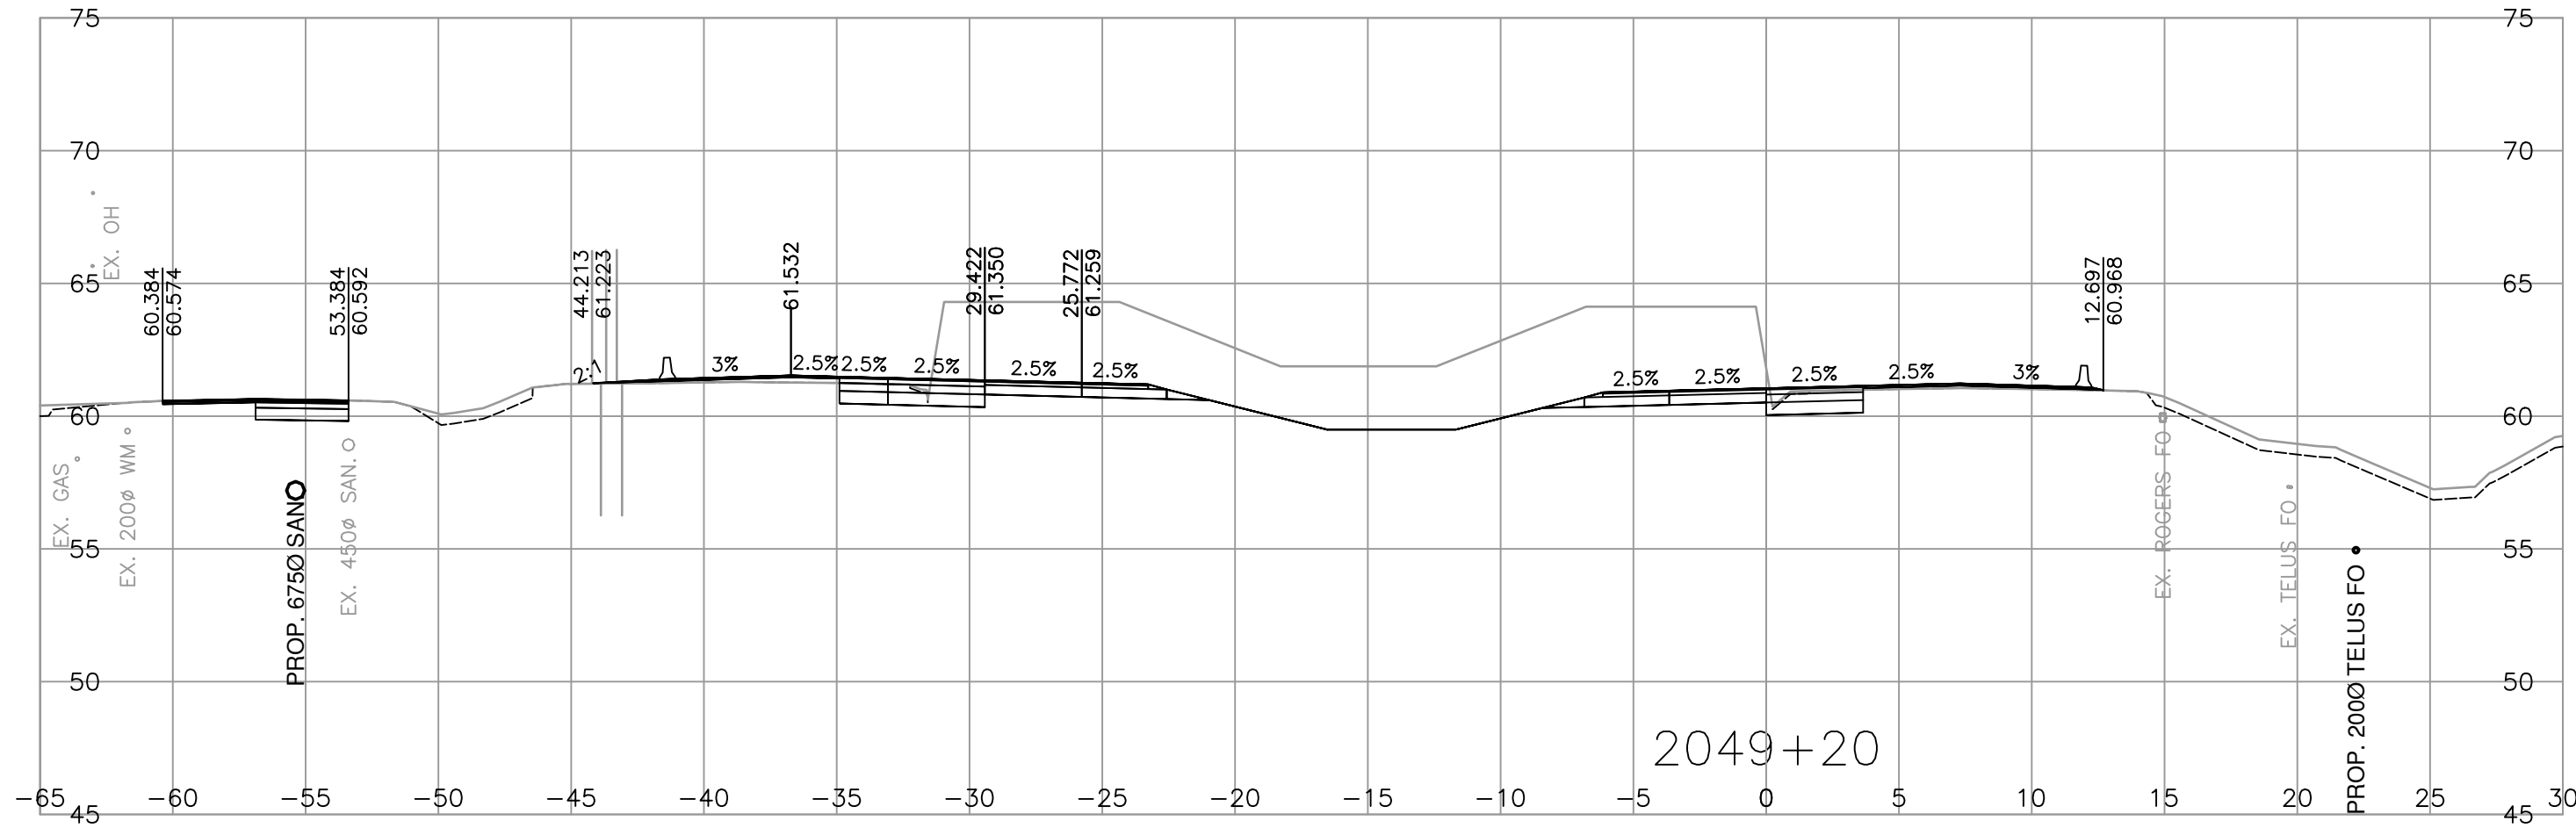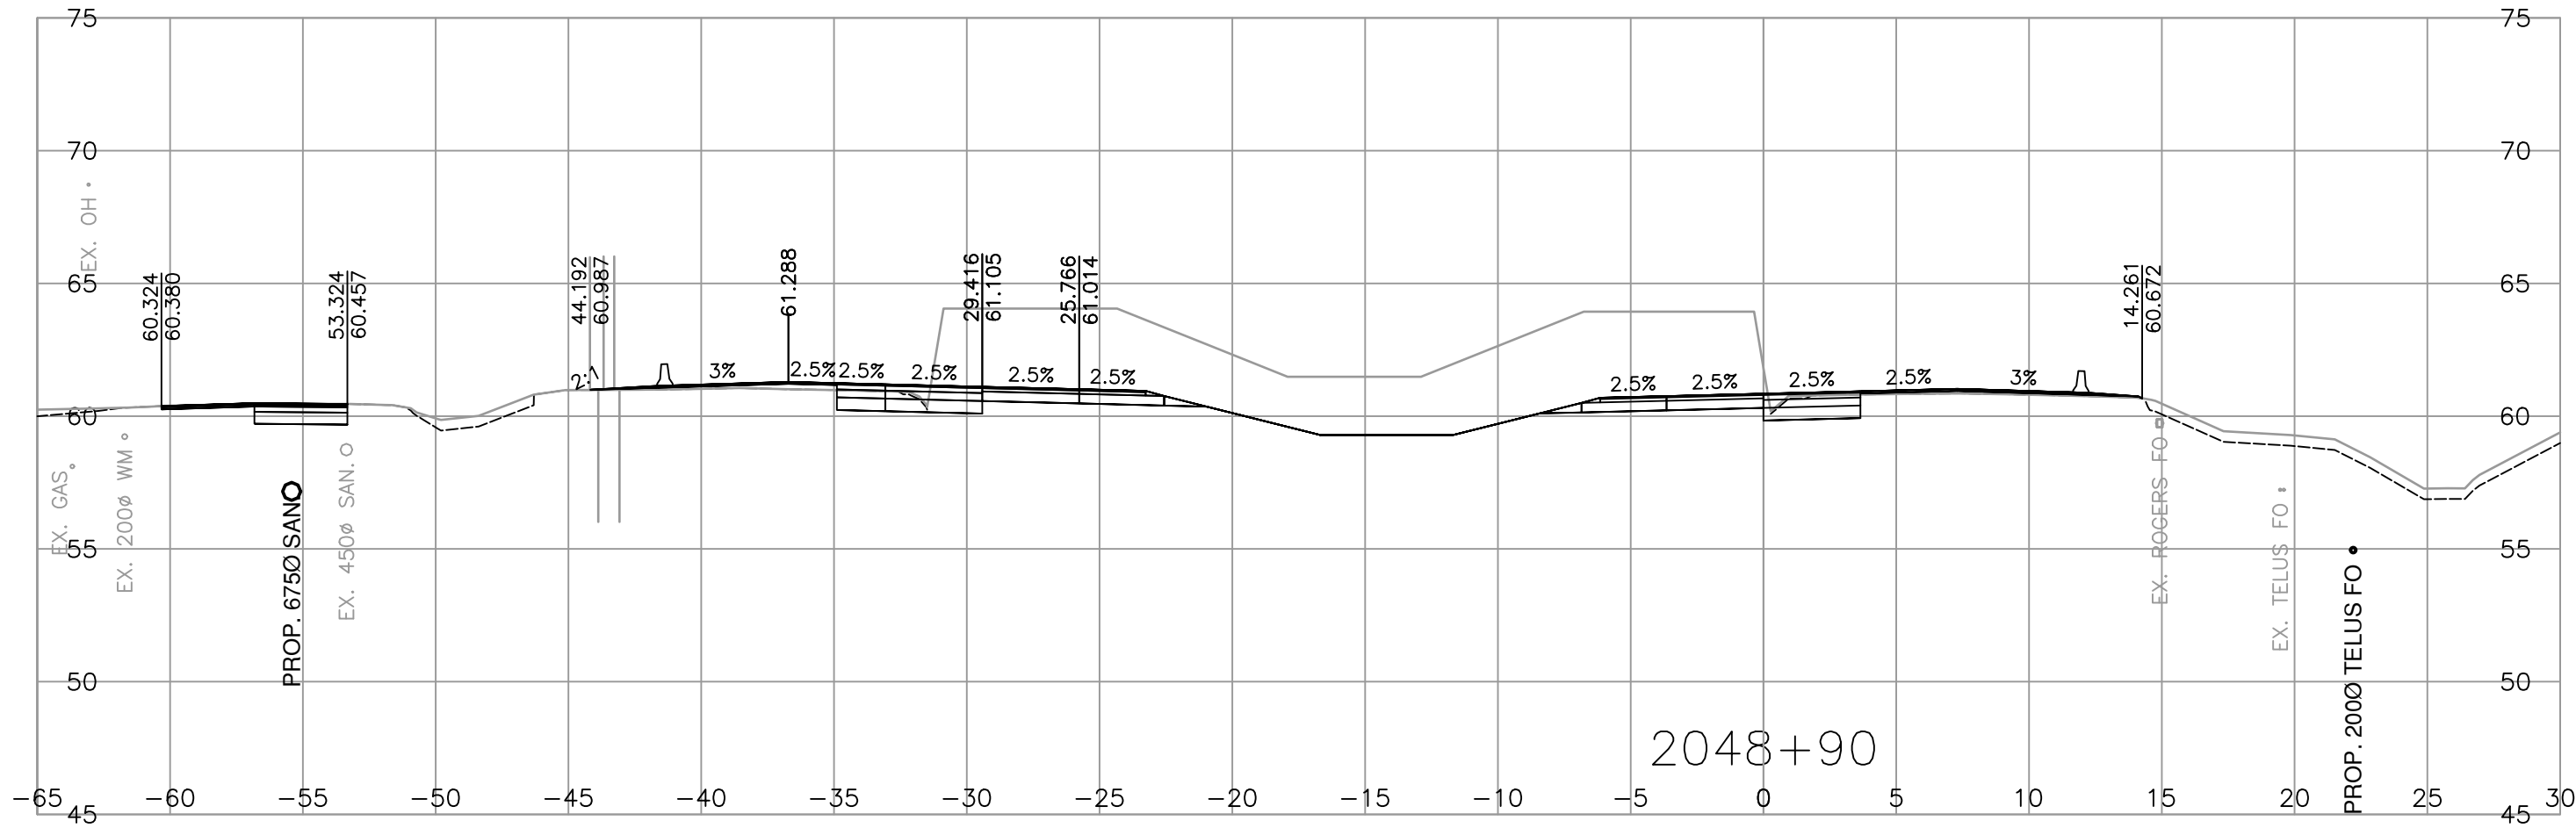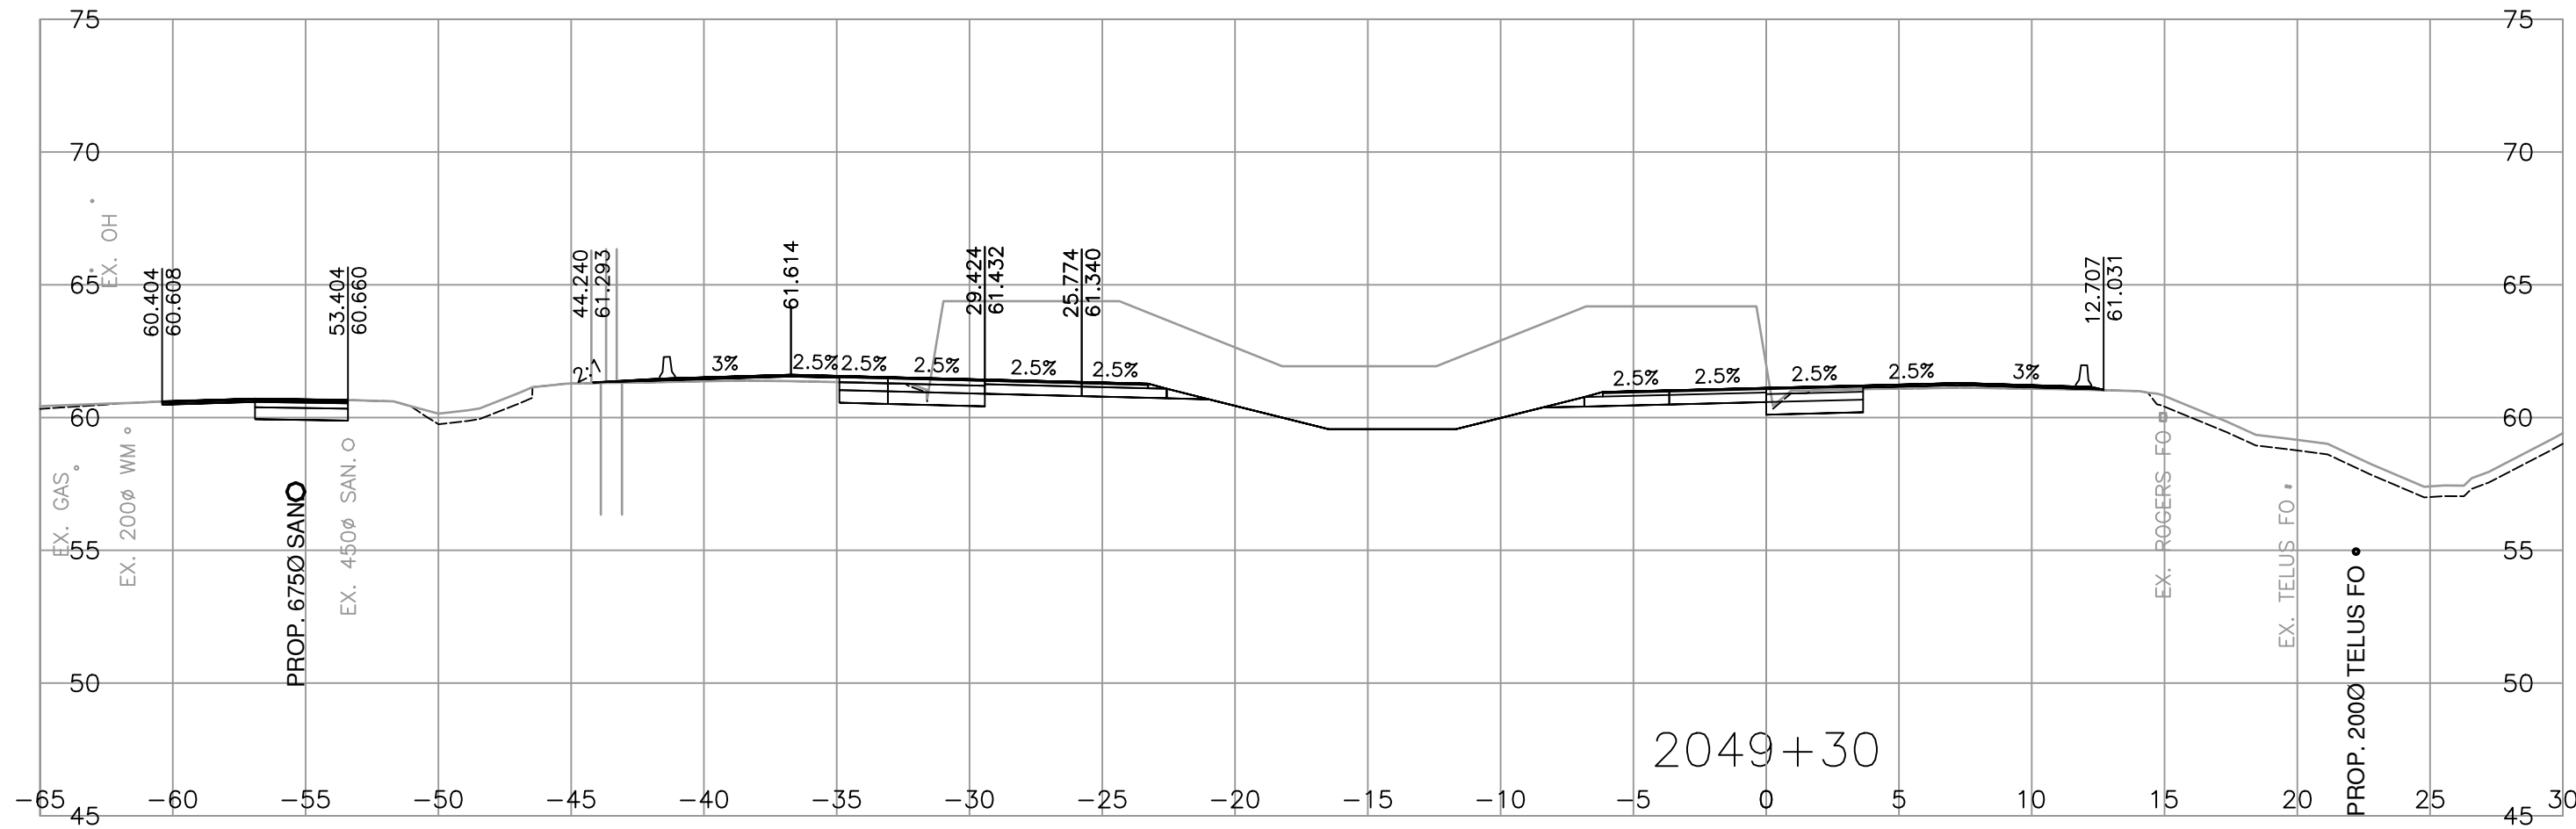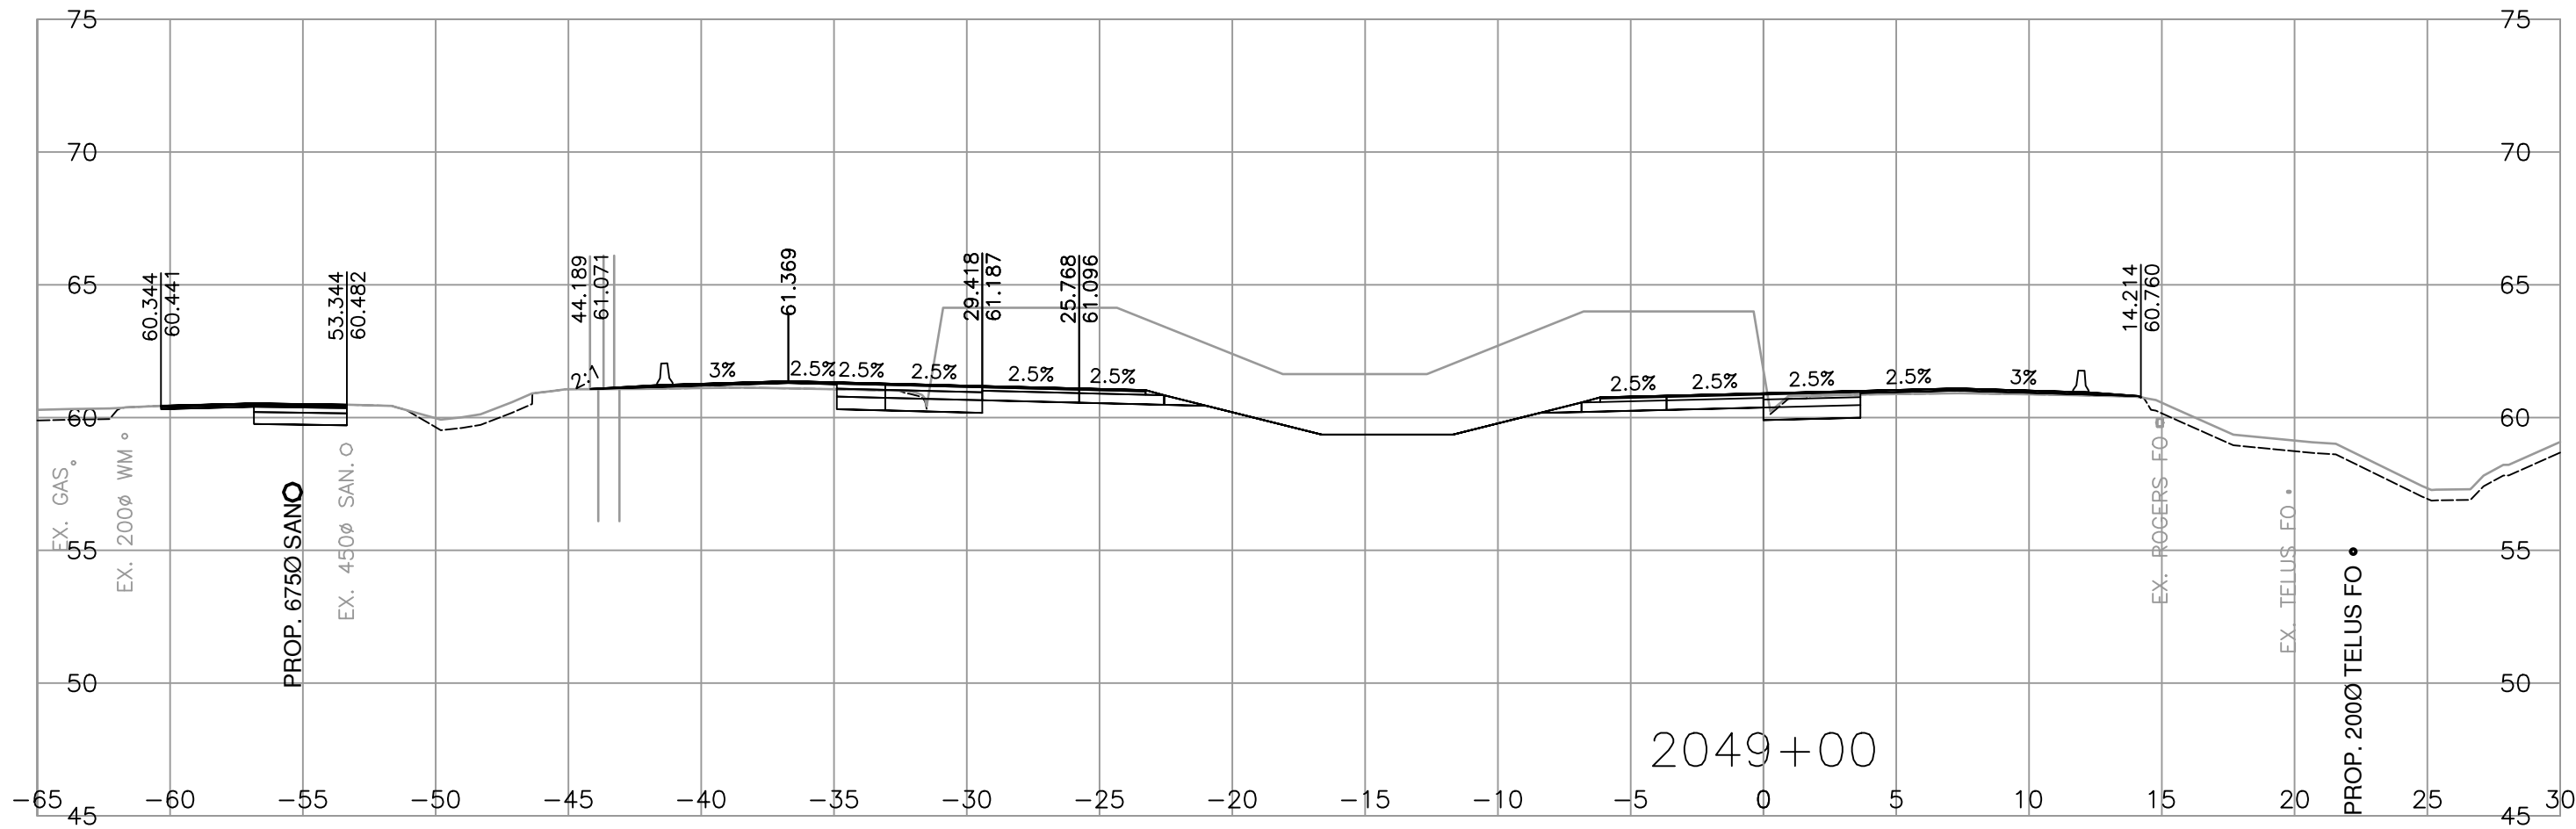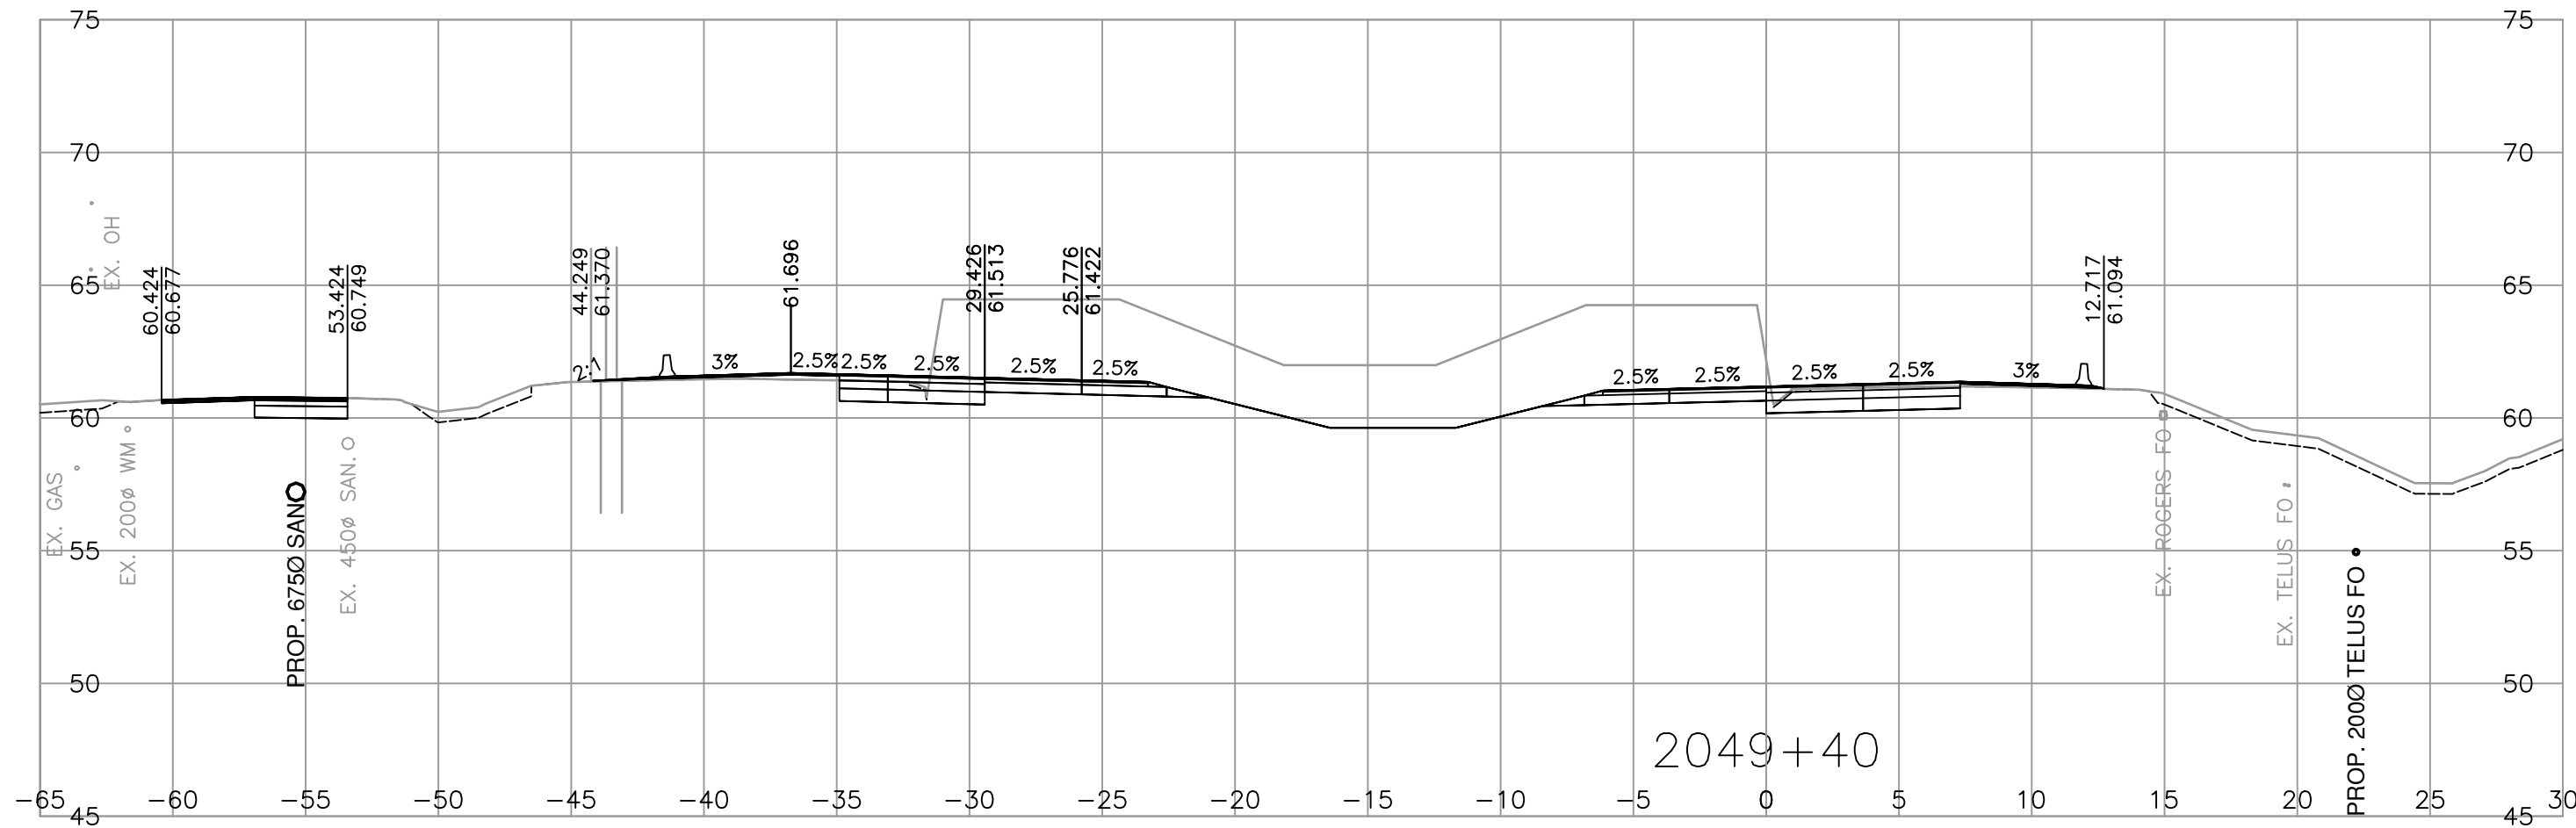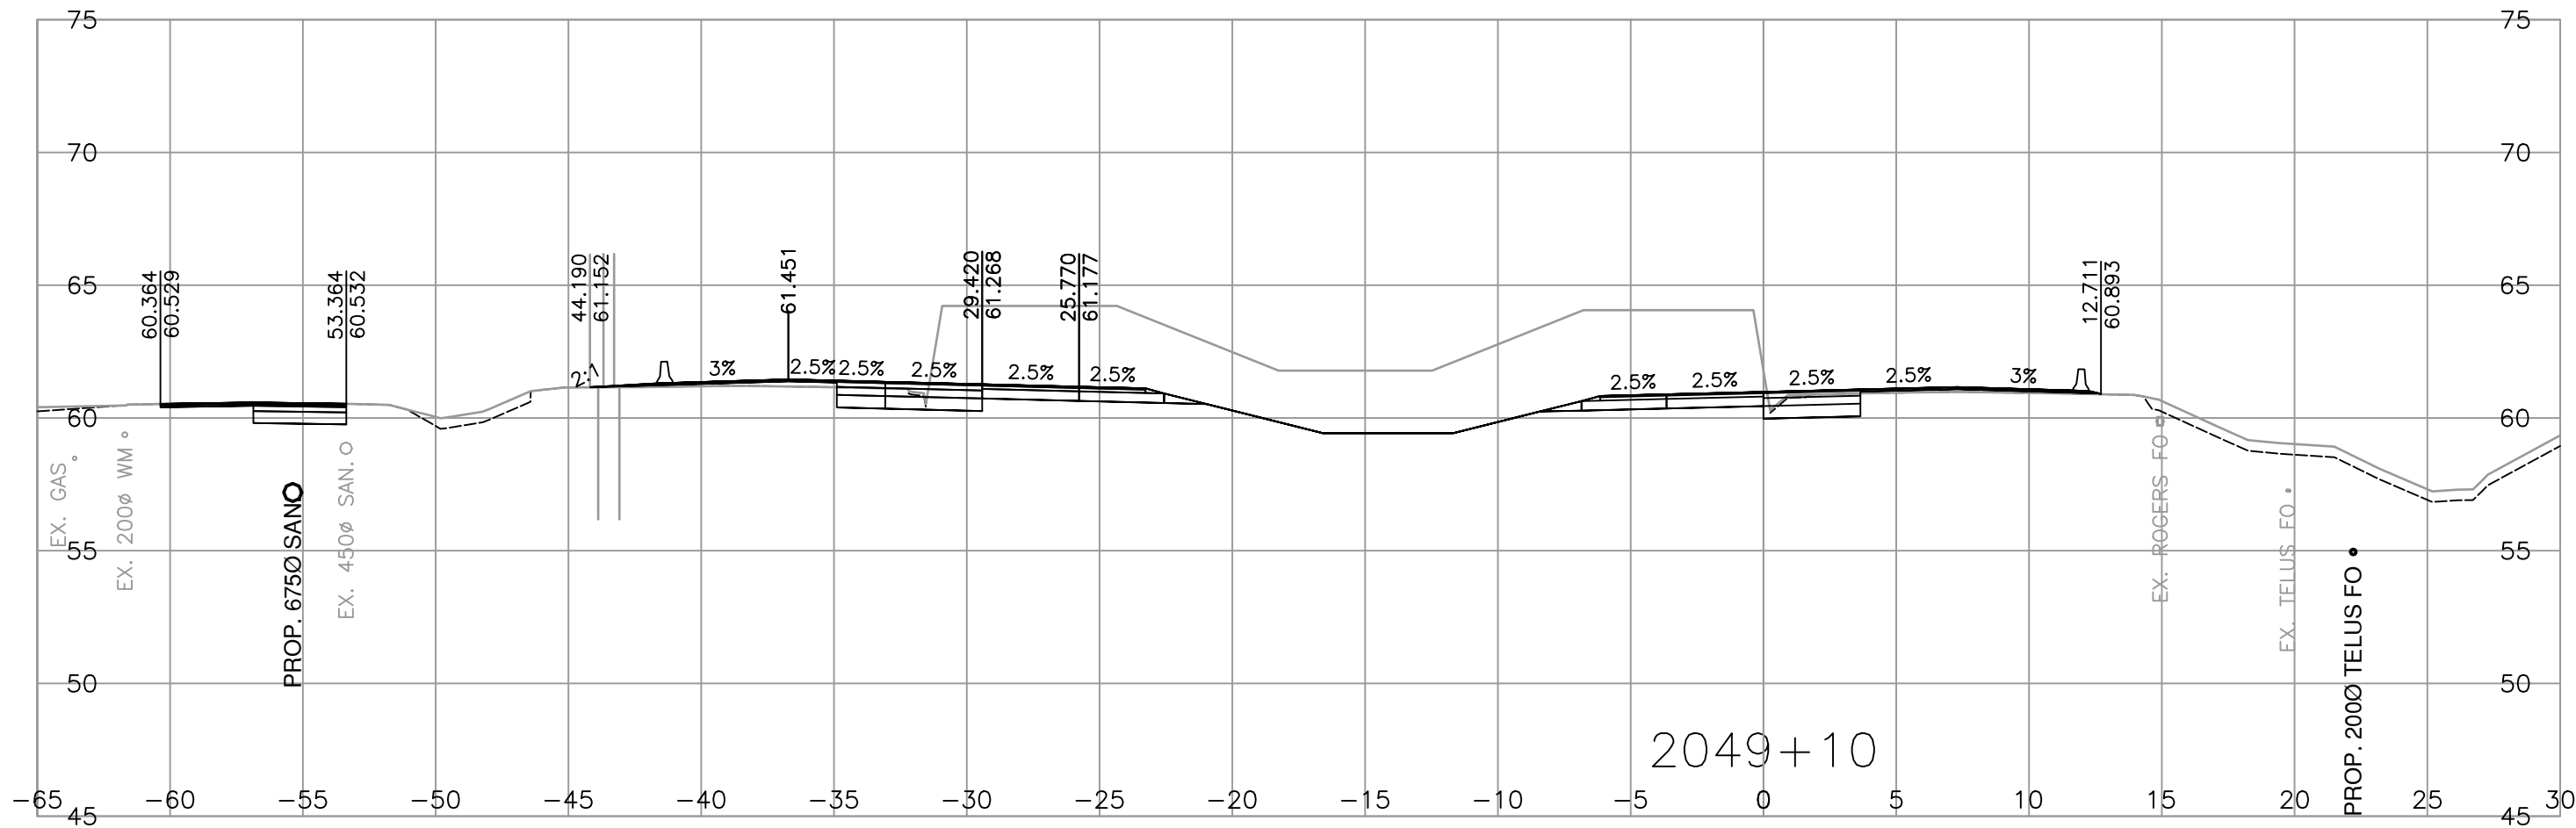

MINISTRY OF TRANSPORTATION
AND TRANSIT
SOUTH COAST REGION
HIGHWAY DESIGN AND GEOMATICS ENGINEERING









SCALE 0 2 1:250 12m
CAD FILENAME R1-1154-1005
FILE NUMBER 2021-2305-02
PLOT DATE 2026-04-17

REV	DATE	REVISIONS	NAME




CROSS SECTIONS			
HIGHWAY 1 - PEARDONVILLE			
HIGHWAY 1 - EAST OF FRASER HWY TO WEST OF CLEARBROOK ROAD			
HIGHWAY 1 - L2000			
SHEET 5 OF 29			
ASSOCIATED ENGINEERING (B.C.) LTD. PERMIT TO PRACTICE 1000163		DESIGNED M. DU TOIT / U. TUVSHINZAYA DATE 2026-04-17	
QUALITY CONTROL		S. BIDULKA DATE 2026-04-17	
QUALITY ASSURANCE		P. STANCOMBE DATE 2026-04-17	
DRAWN		M. SALOMON DATE 2026-04-17	
PROJECT NUMBER	REG	DRAWING NUMBER	REV
13254-1002	1	R1-1154-1005	

PLOT DATE: 2026/04/20 G:\2021-2305-02\civil\model\MoTI_PDV_Working_Drawings\DrawingProduction\1000_DesignSections\R1-1154-L2000-PART1.dwg

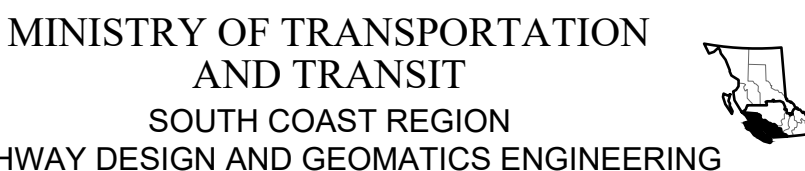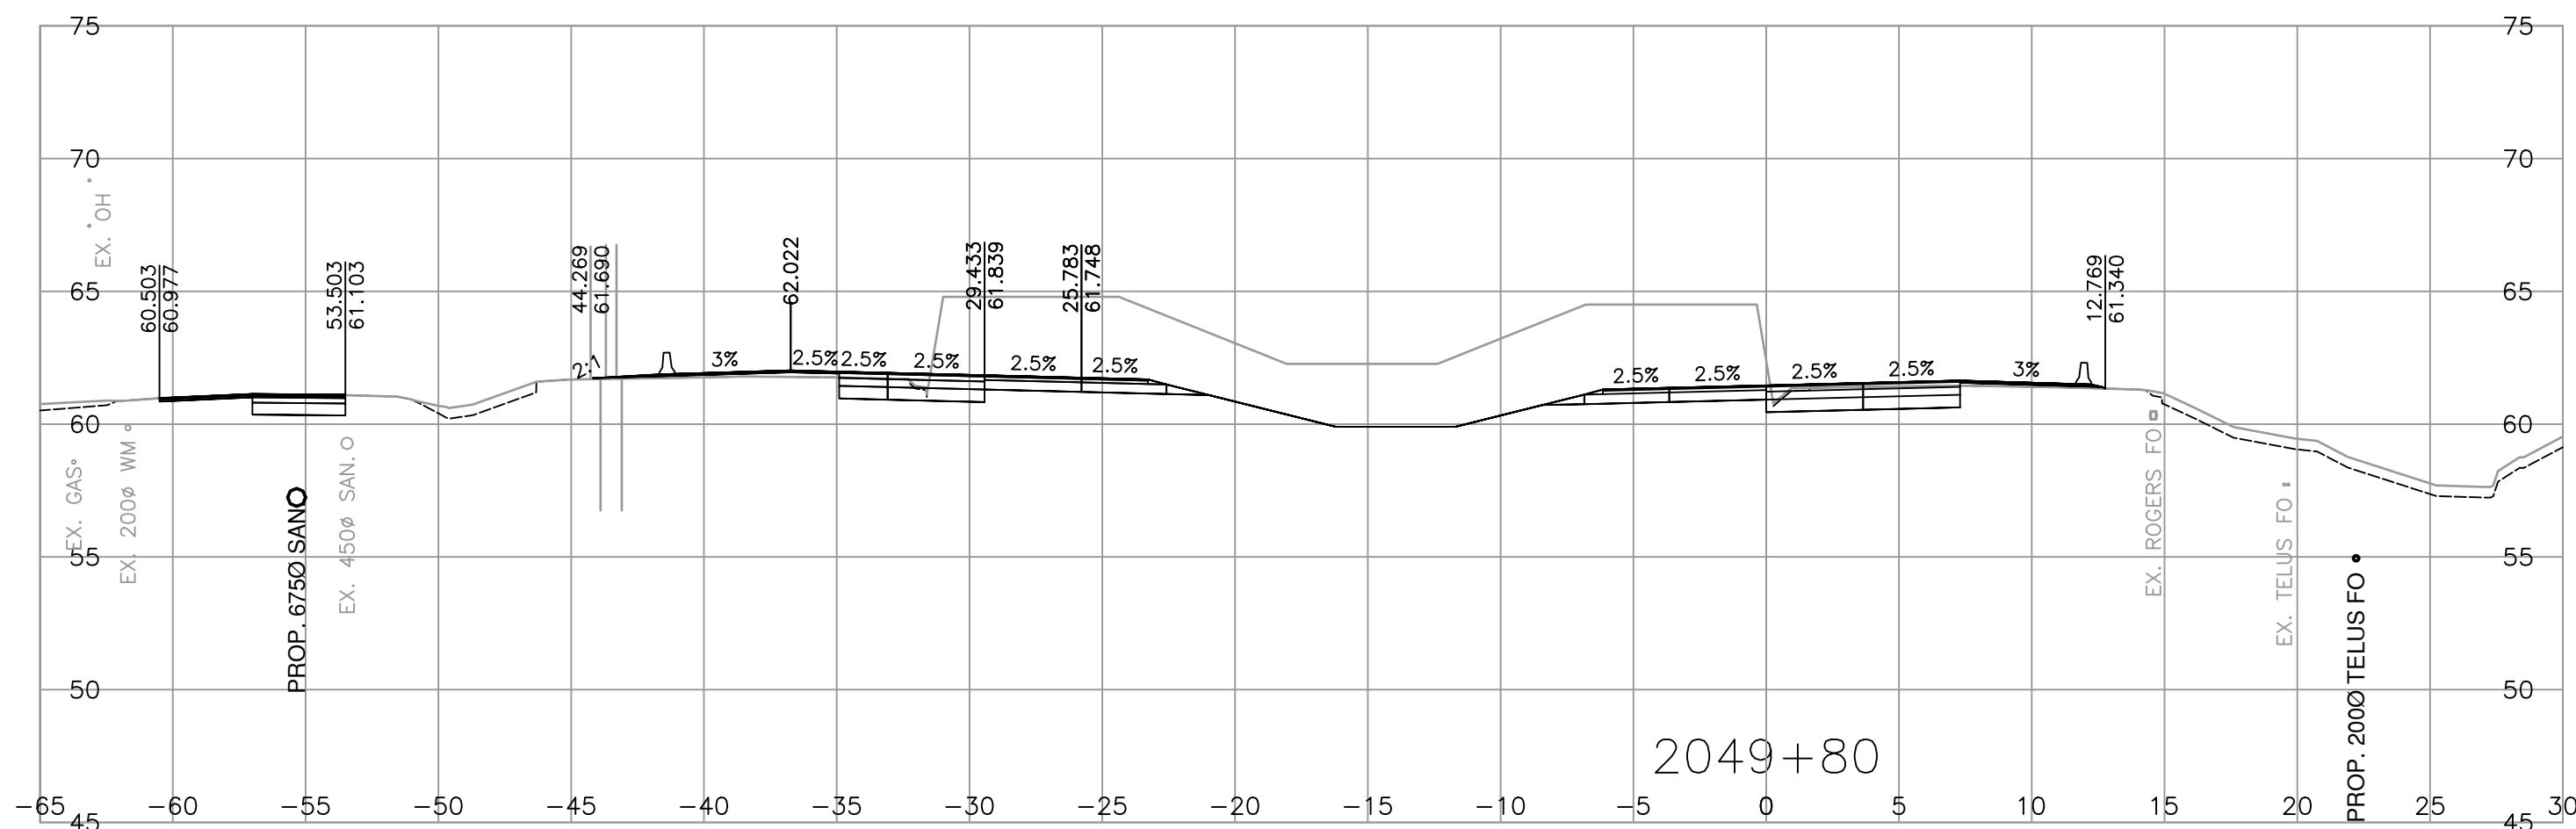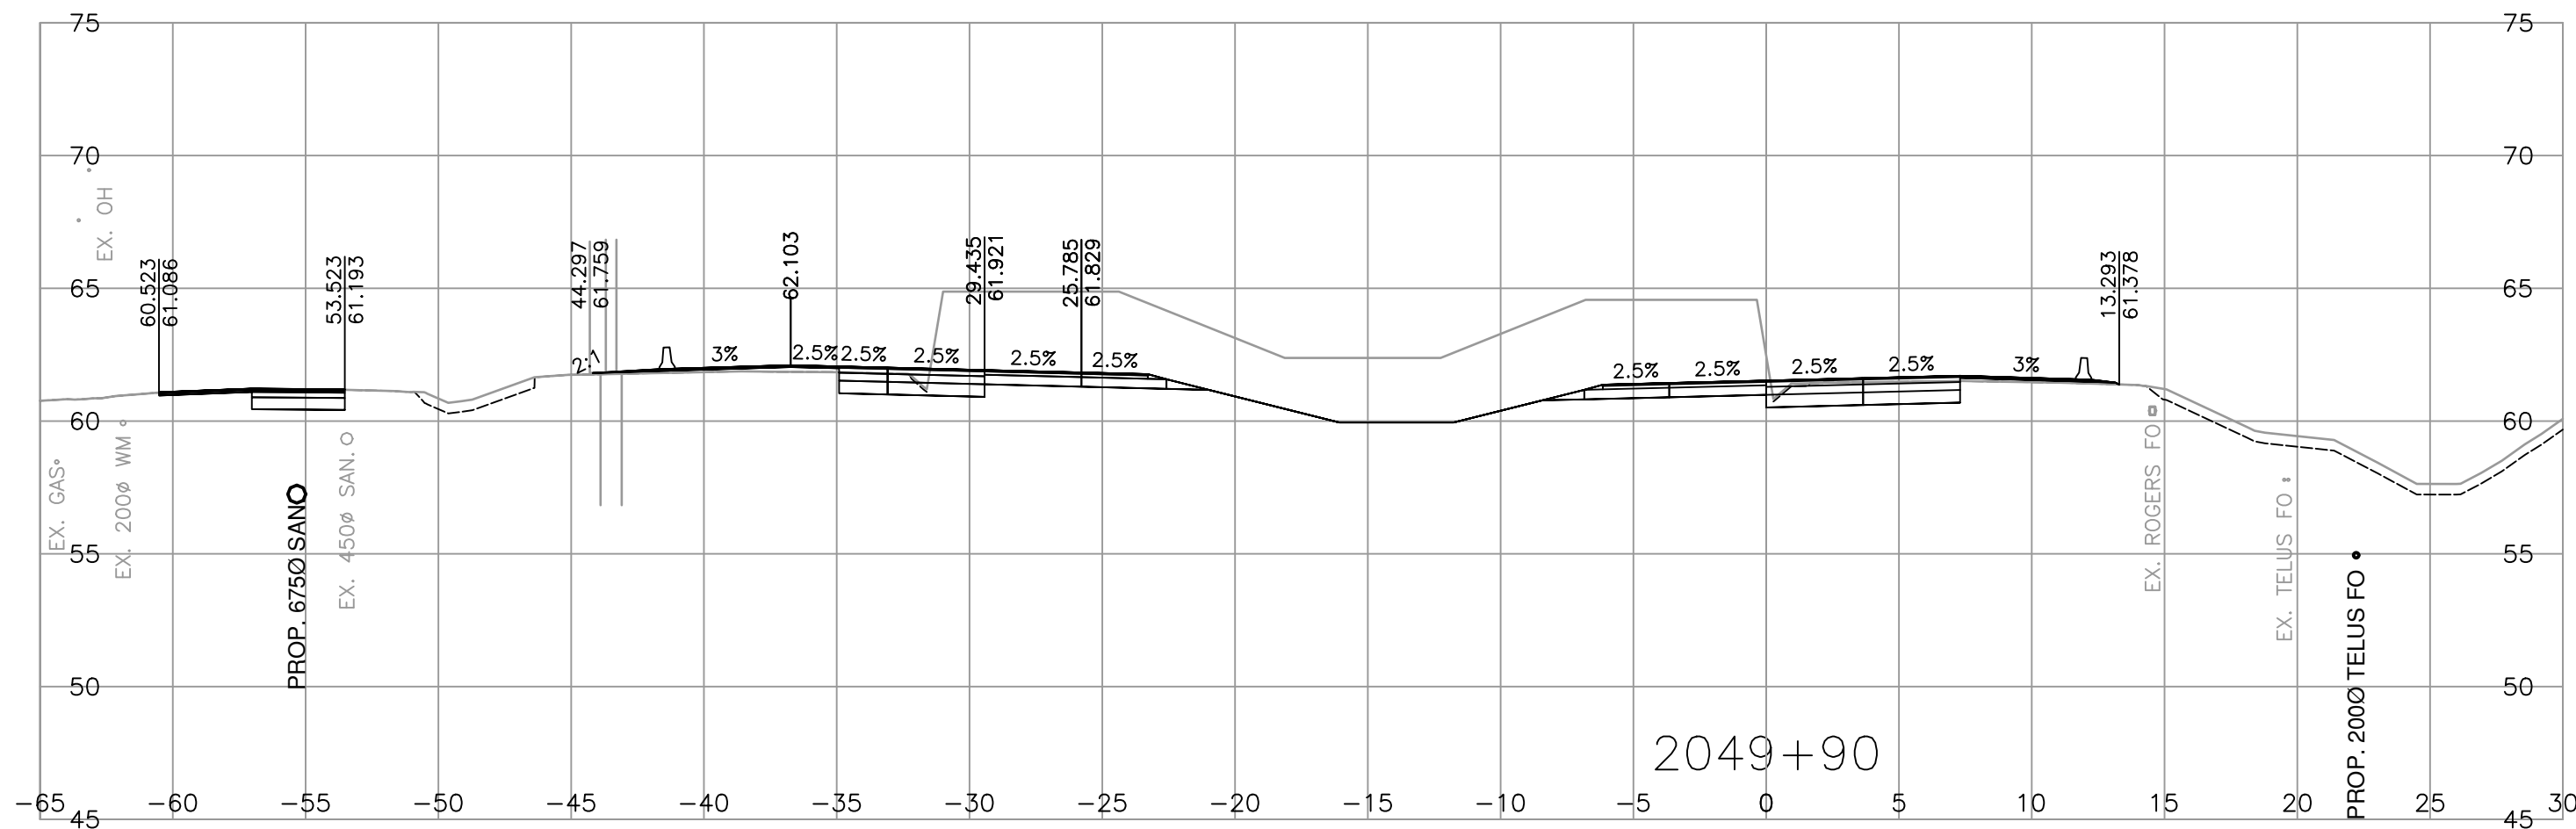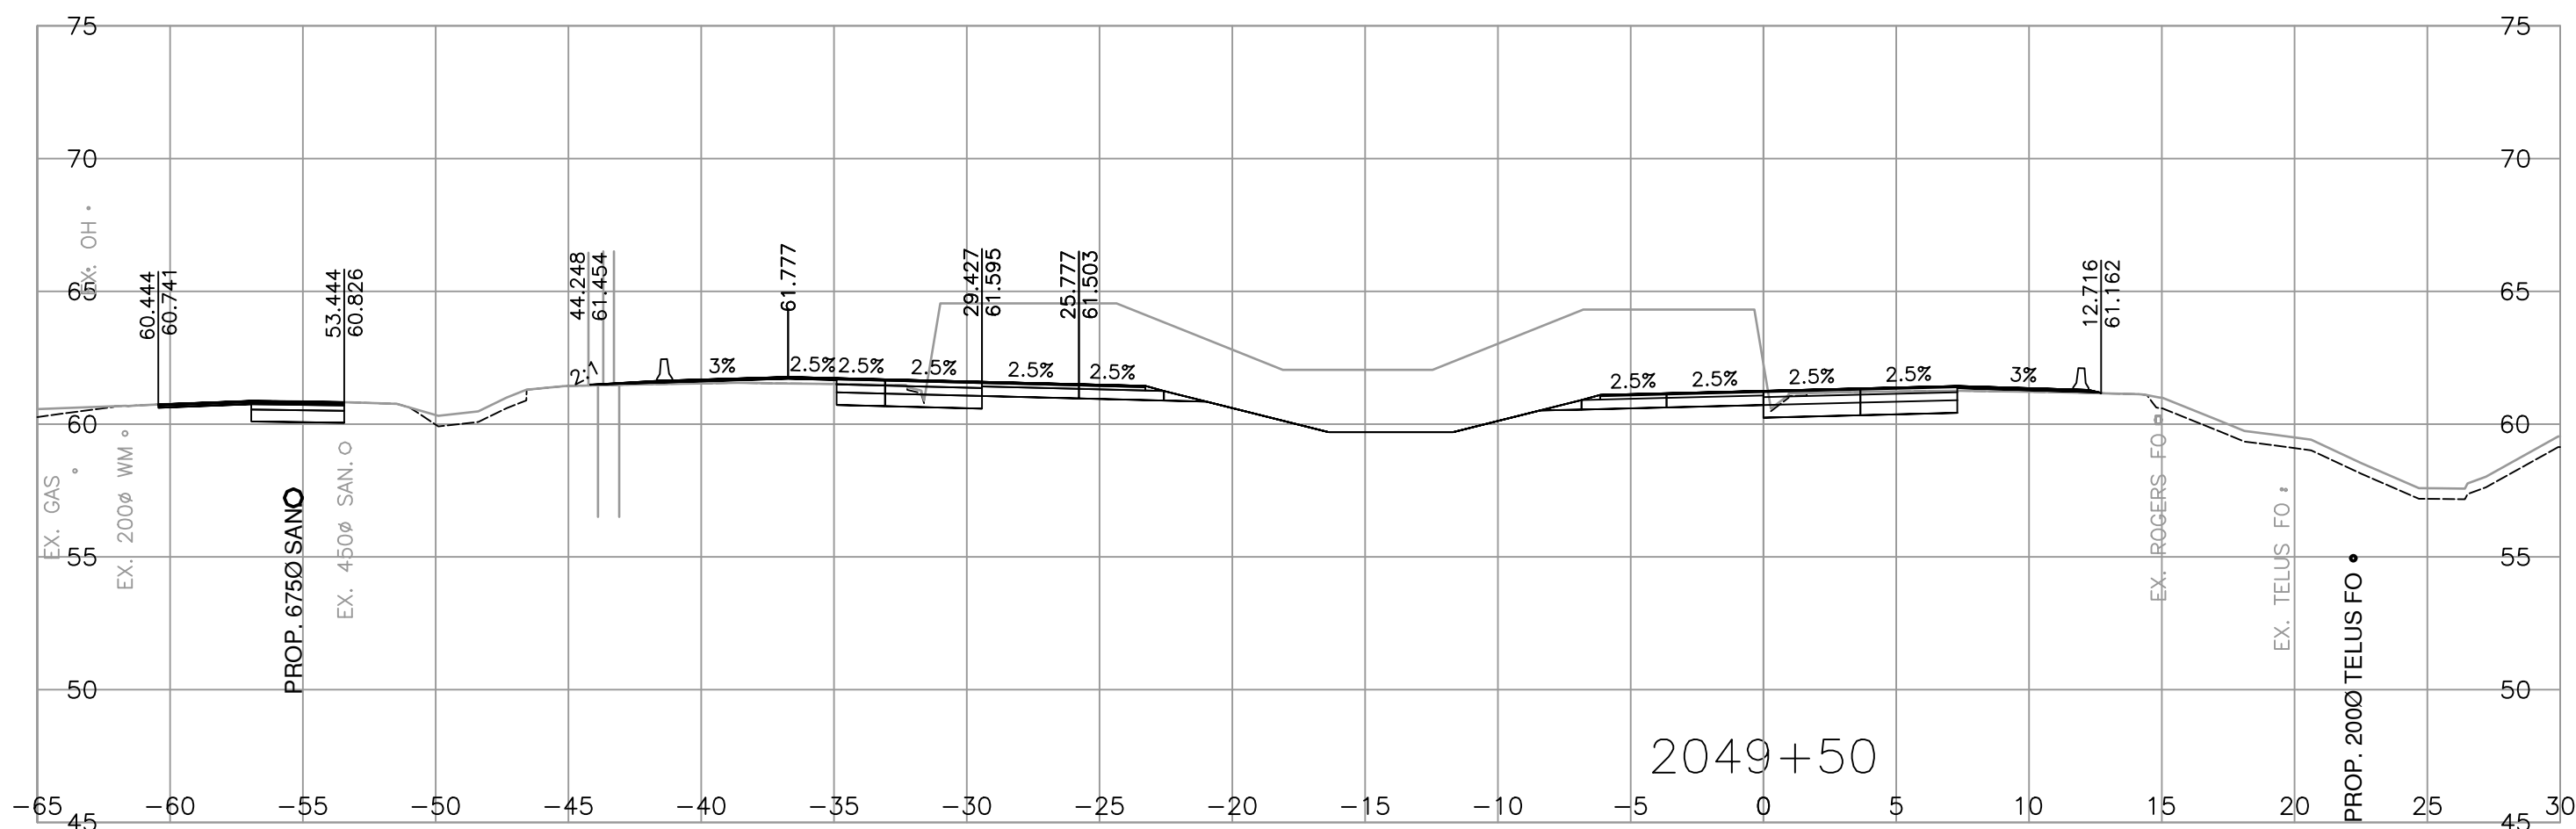
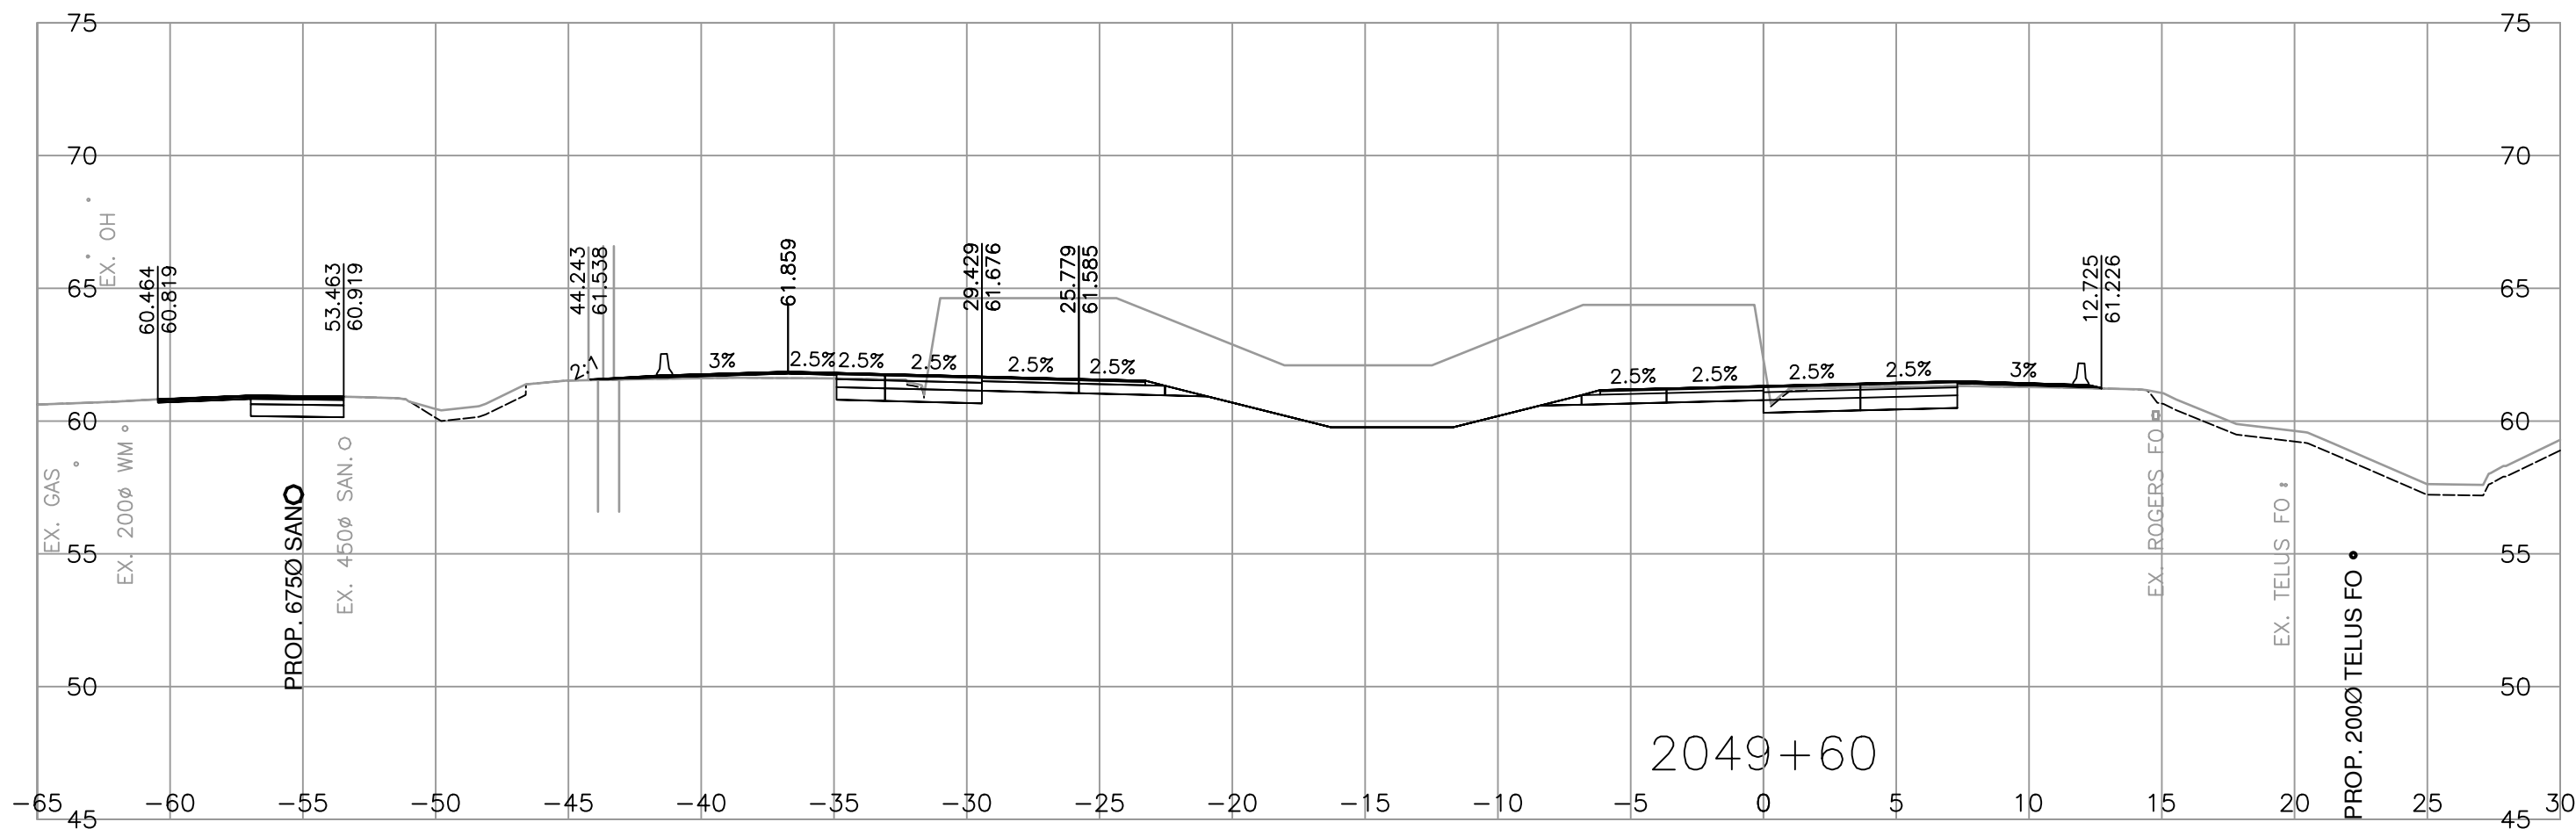
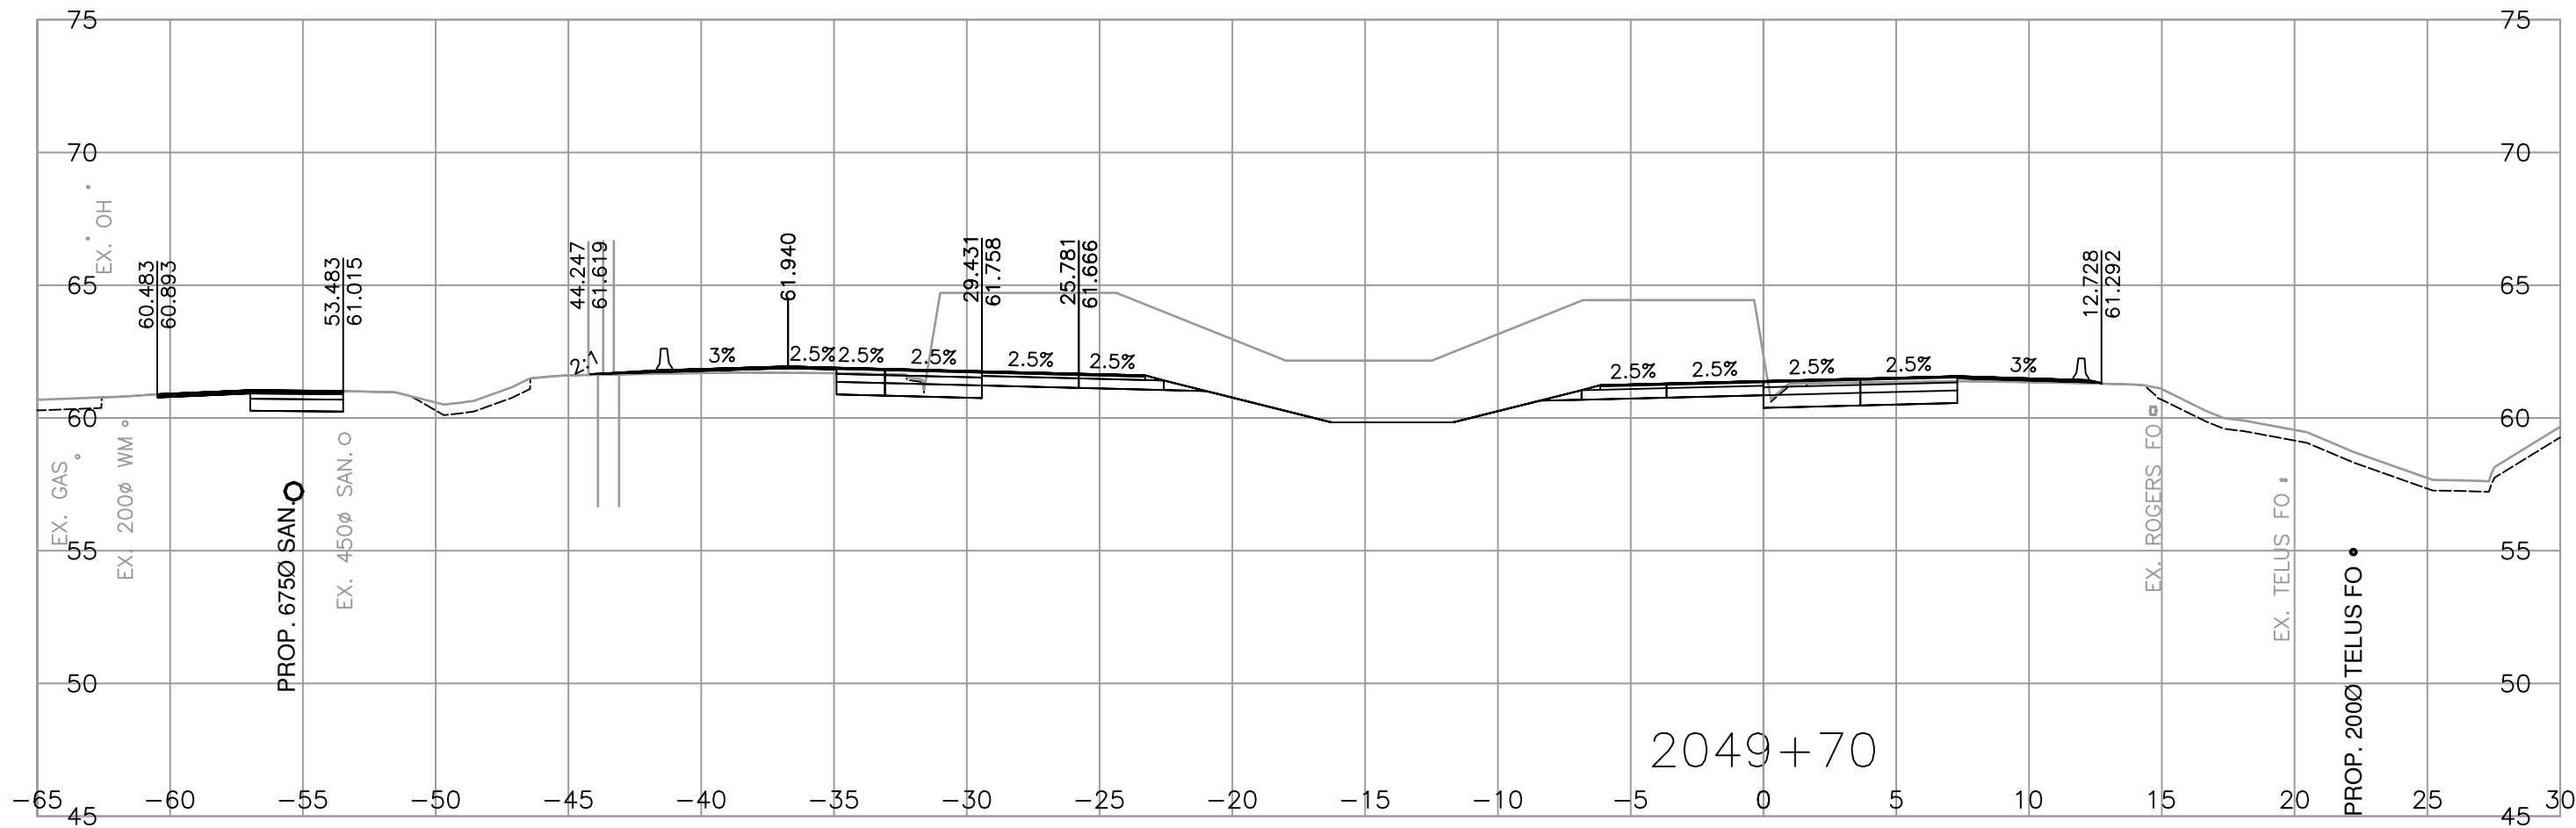


SCALE		0 2 1:250 12m	
CAD FILENAME		R1-1154-1006	
FILE NUMBER		2021-2305-02	
PLOT DATE		2026-04-17	
REV	DATE	REVISIONS	NAME

DESIGNED		M. DU TOIT / U. TUVSHINZAYA		DATE		2026-04-17	
QUALITY CONTROL		S. BIDULKA		DATE		2026-04-17	
QUALITY ASSURANCE		P. STANCOMBE		DATE		2026-04-17	
DRAWN		M. SALOMON		DATE		2026-04-17	
PROJECT NUMBER		13254-1002		REG		1	
DRAWING NUMBER		R1-1154-1006		REV			

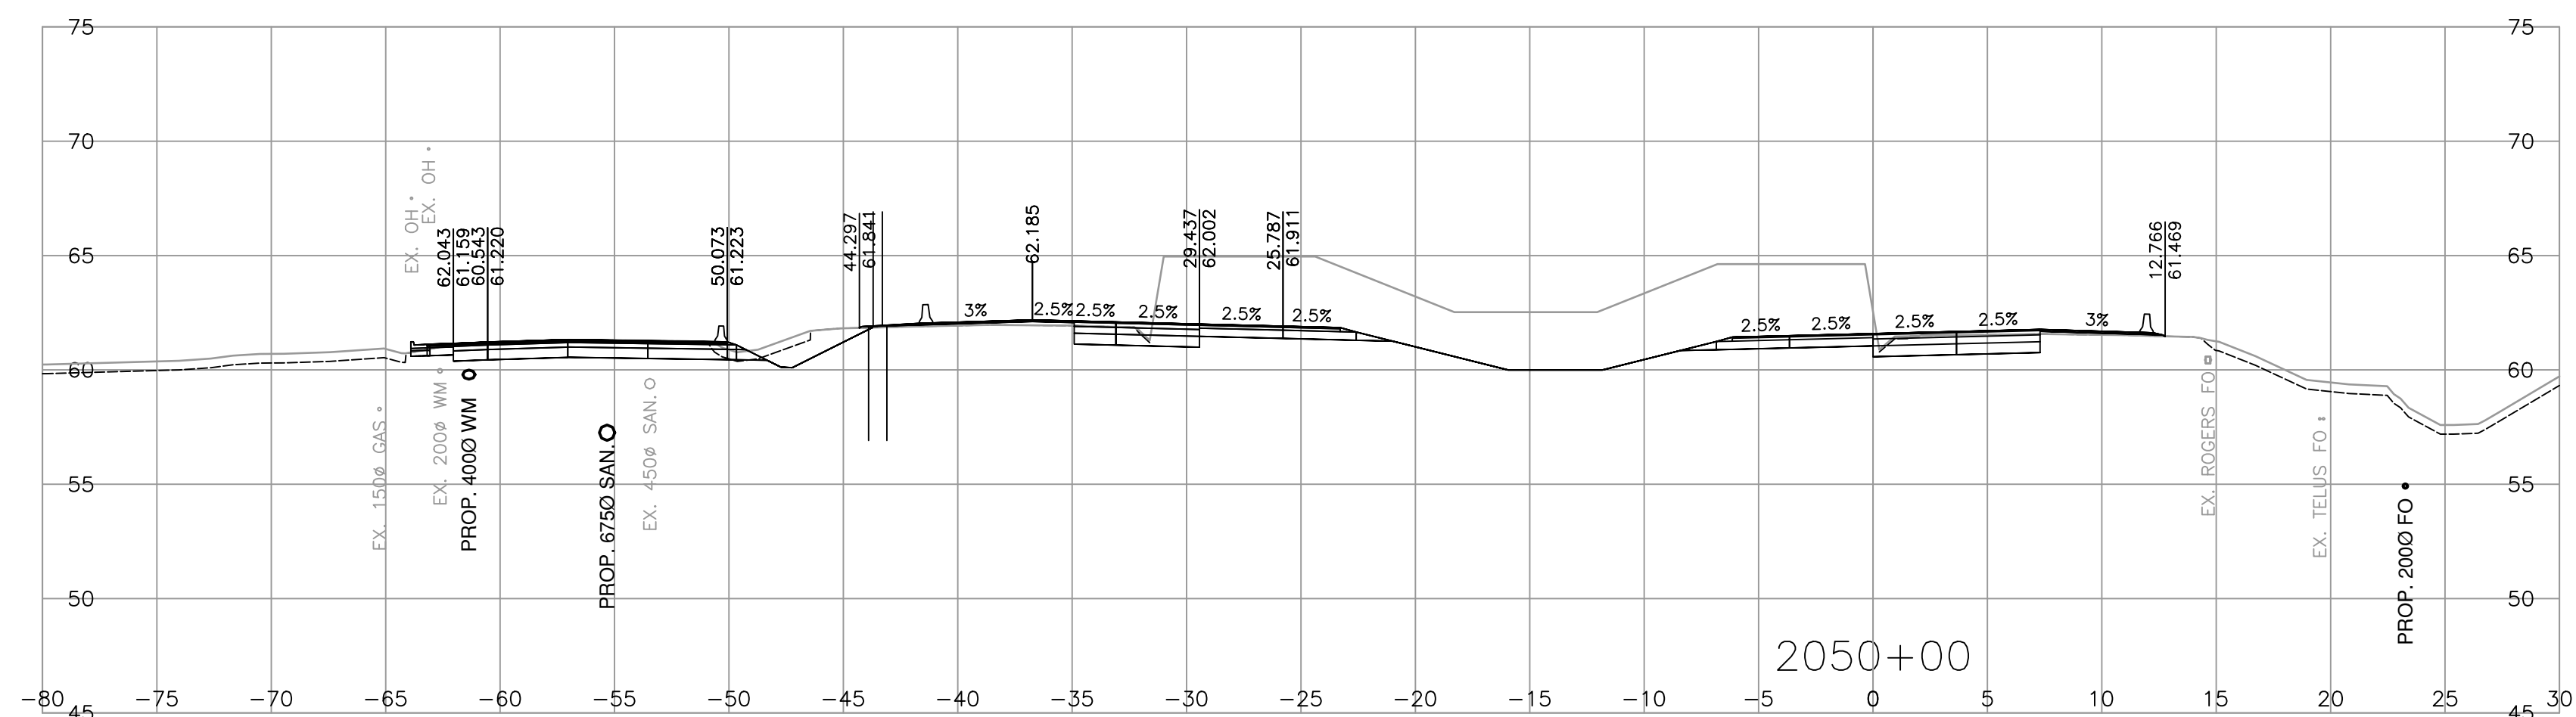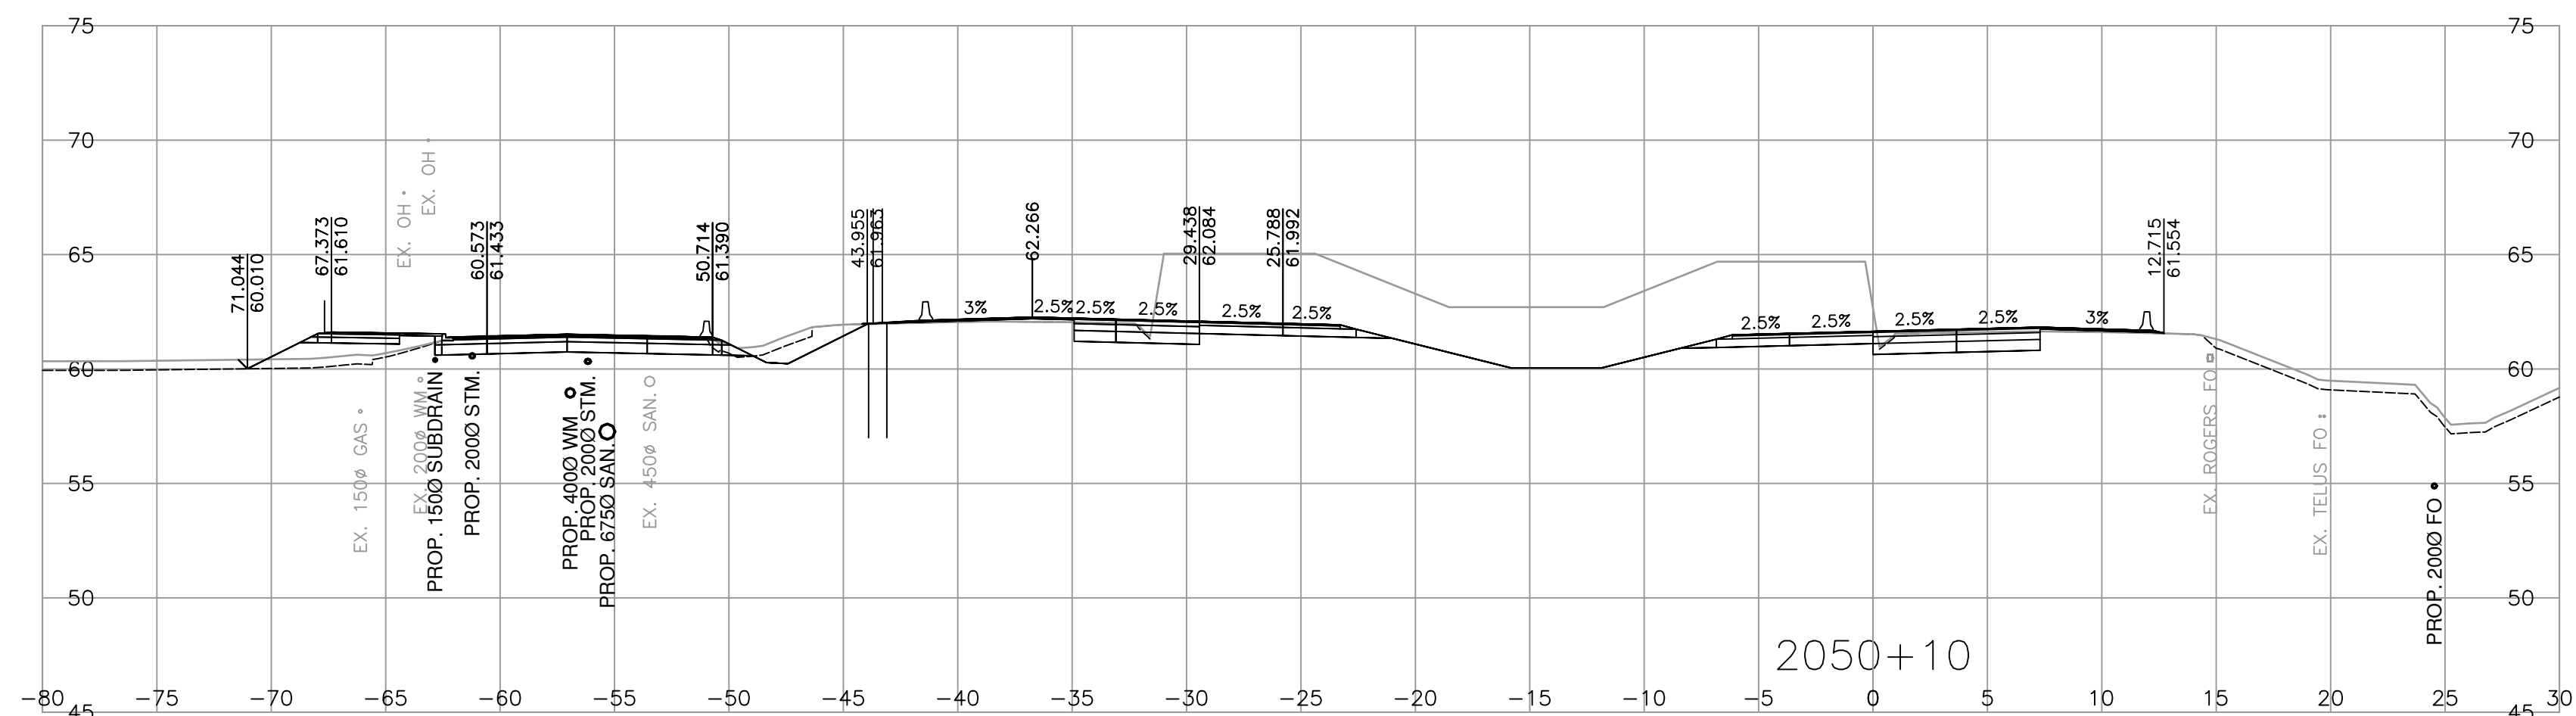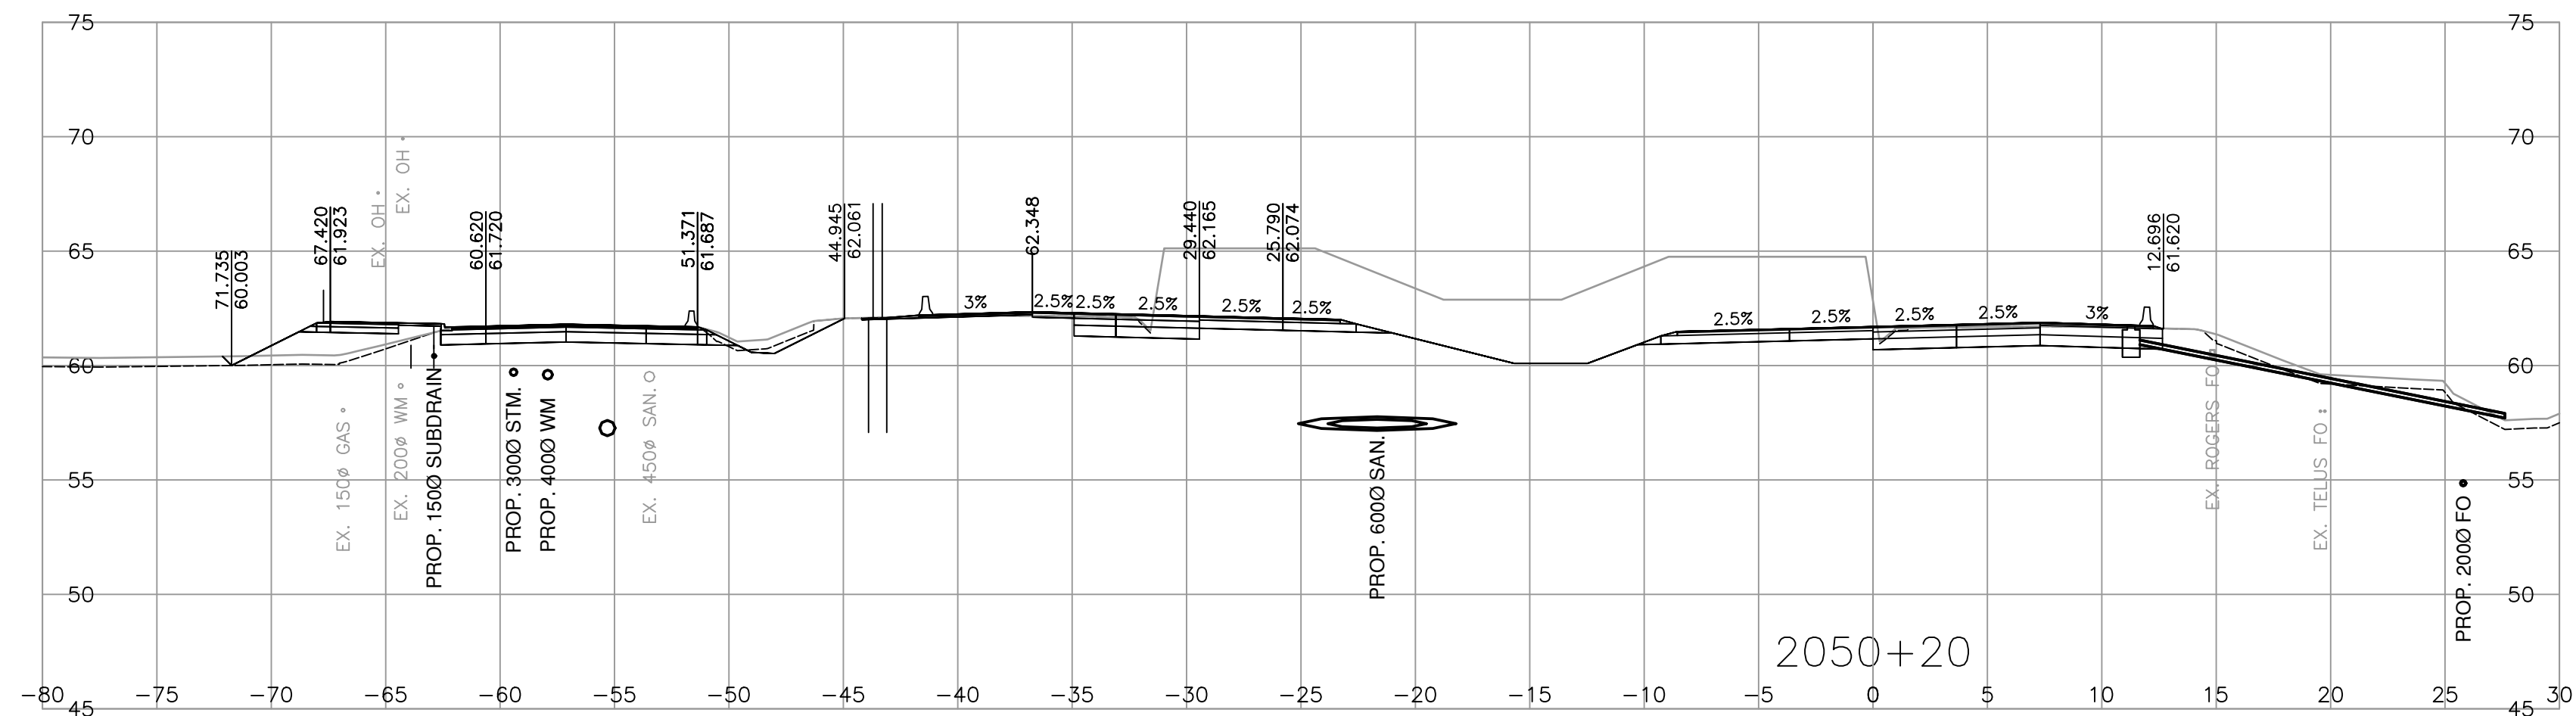


 Associated Engineering	 BRITISH COLUMBIA MINISTRY OF TRANSPORTATION AND TRANSIT SOUTH COAST REGION HIGHWAY DESIGN AND GEOMATICS ENGINEERING	
SCALE  CAD FILENAME: <u>R1-1154-1007</u> FILE NUMBER: <u>2021-2305-02</u> PLOT DATE: <u>2026-04-17</u>	CROSS SECTIONS HIGHWAY 1 - PEARDONVILLE HIGHWAY 1 - EAST OF FRASER HWY TO WEST OF CLEARBROOK ROAD HIGHWAY 1 - L2000 SHEET 7 OF 29	
<table border="1" style="width: 100%; border-collapse: collapse;"> <thead> <tr> <th style="width: 10%;">REV</th> <th style="width: 10%;">DATE</th> <th style="width: 60%;">REVISIONS</th> <th style="width: 20%;">NAME</th> </tr> </thead> <tbody> <tr><td> </td><td> </td><td> </td><td> </td></tr> <tr><td> </td><td> </td><td> </td><td> </td></tr> <tr><td> </td><td> </td><td> </td><td> </td></tr> <tr><td> </td><td> </td><td> </td><td> </td></tr> <tr><td> </td><td> </td><td> </td><td> </td></tr> <tr><td> </td><td> </td><td> </td><td> </td></tr> <tr><td> </td><td> </td><td> </td><td> </td></tr> <tr><td> </td><td> </td><td> </td><td> </td></tr> </tbody> </table>	REV	DATE	REVISIONS	NAME																																	<table border="1" style="width: 100%; border-collapse: collapse;"> <tr> <td colspan="2" style="padding: 5px;"> ASSOCIATED ENGINEERING (B.C.) LTD. PERMIT TO PRACTICE 1000163 </td> <td colspan="2" style="padding: 5px;"> DESIGNED <u>M. DU TOIT / U. TUUVSHINZAYA</u> DATE <u>2026-04-17</u> </td> </tr> <tr> <td colspan="2" style="padding: 5px;"> </td> <td colspan="2" style="padding: 5px;"> QUALITY CONTROL <u>S. BIDULKA</u> DATE <u>2026-04-17</u> </td> </tr> <tr> <td colspan="2" style="padding: 5px;"> </td> <td colspan="2" style="padding: 5px;"> QUALITY ASSURANCE <u>P. STANCOMBE</u> DATE <u>2026-04-17</u> </td> </tr> <tr> <td colspan="2" style="padding: 5px;"> </td> <td colspan="2" style="padding: 5px;"> DRAWN <u>M. SALOMON</u> DATE <u>2026-04-17</u> </td> </tr> <tr> <td style="padding: 5px;">PROJECT NUMBER</td> <td style="padding: 5px;">REV</td> <td style="padding: 5px;">DRAWING NUMBER</td> <td style="padding: 5px;">REV</td> </tr> <tr> <td style="text-align: center; padding: 5px;">13254-1002</td> <td style="text-align: center; padding: 5px;">1</td> <td style="text-align: center; padding: 5px;">R1-1154-1007</td> <td style="padding: 5px;"> </td> </tr> </table>	ASSOCIATED ENGINEERING (B.C.) LTD. PERMIT TO PRACTICE 1000163		DESIGNED <u>M. DU TOIT / U. TUUVSHINZAYA</u> DATE <u>2026-04-17</u>				QUALITY CONTROL <u>S. BIDULKA</u> DATE <u>2026-04-17</u>				QUALITY ASSURANCE <u>P. STANCOMBE</u> DATE <u>2026-04-17</u>				DRAWN <u>M. SALOMON</u> DATE <u>2026-04-17</u>		PROJECT NUMBER	REV	DRAWING NUMBER	REV	13254-1002	1	R1-1154-1007	
REV	DATE	REVISIONS	NAME	
ASSOCIATED ENGINEERING (B.C.) LTD. PERMIT TO PRACTICE 1000163		DESIGNED <u>M. DU TOIT / U. TUUVSHINZAYA</u> DATE <u>2026-04-17</u>	
		QUALITY CONTROL <u>S. BIDULKA</u> DATE <u>2026-04-17</u>	
		QUALITY ASSURANCE <u>P. STANCOMBE</u> DATE <u>2026-04-17</u>	
		DRAWN <u>M. SALOMON</u> DATE <u>2026-04-17</u>	
PROJECT NUMBER	REV	DRAWING NUMBER	REV	
13254-1002	1	R1-1154-1007	

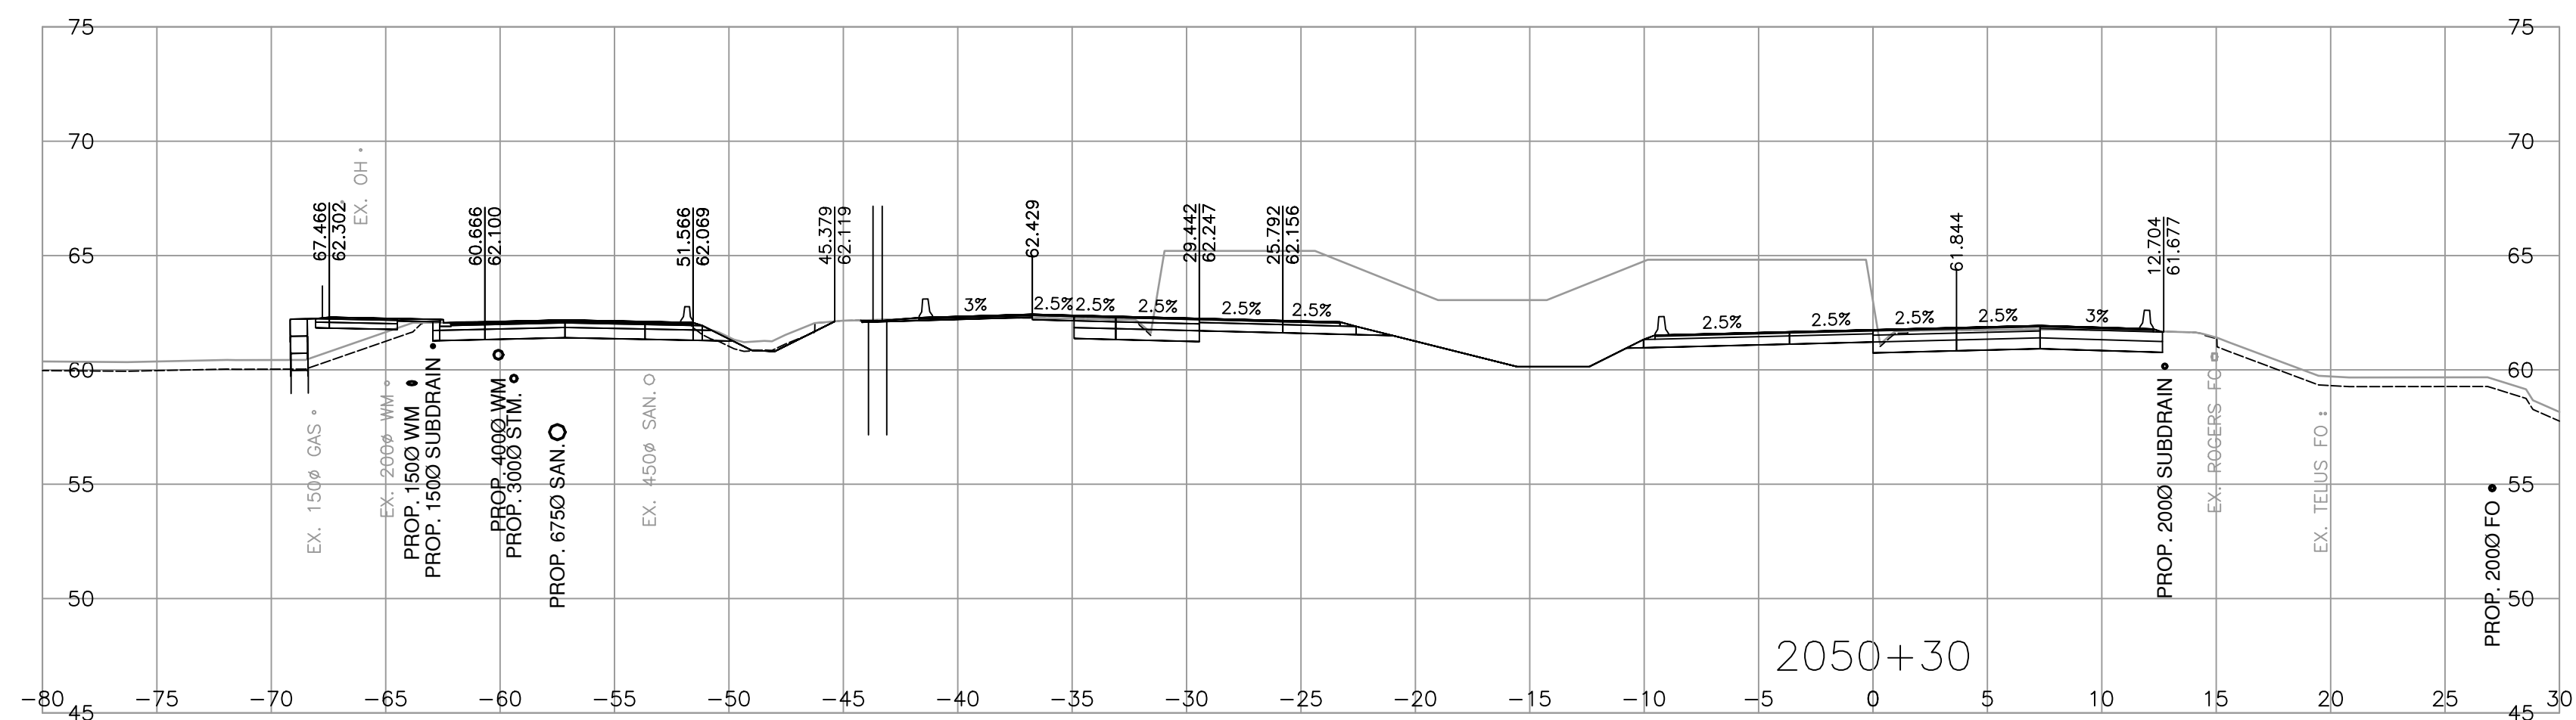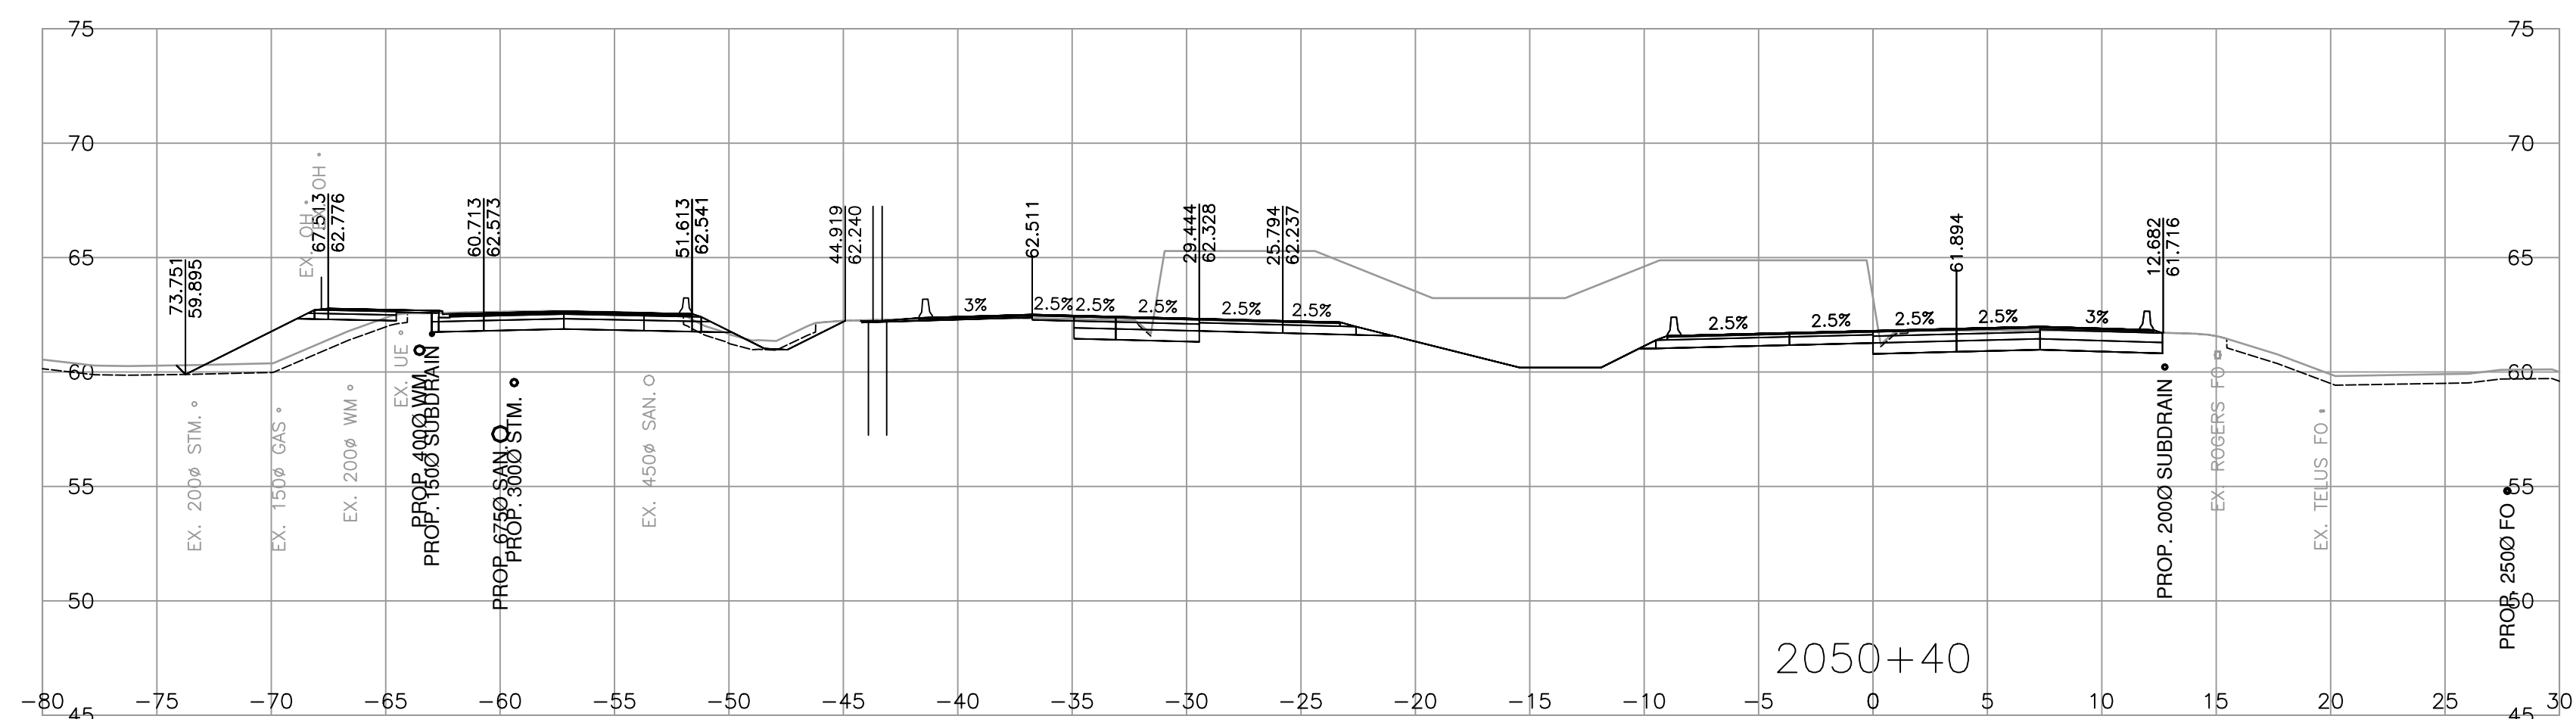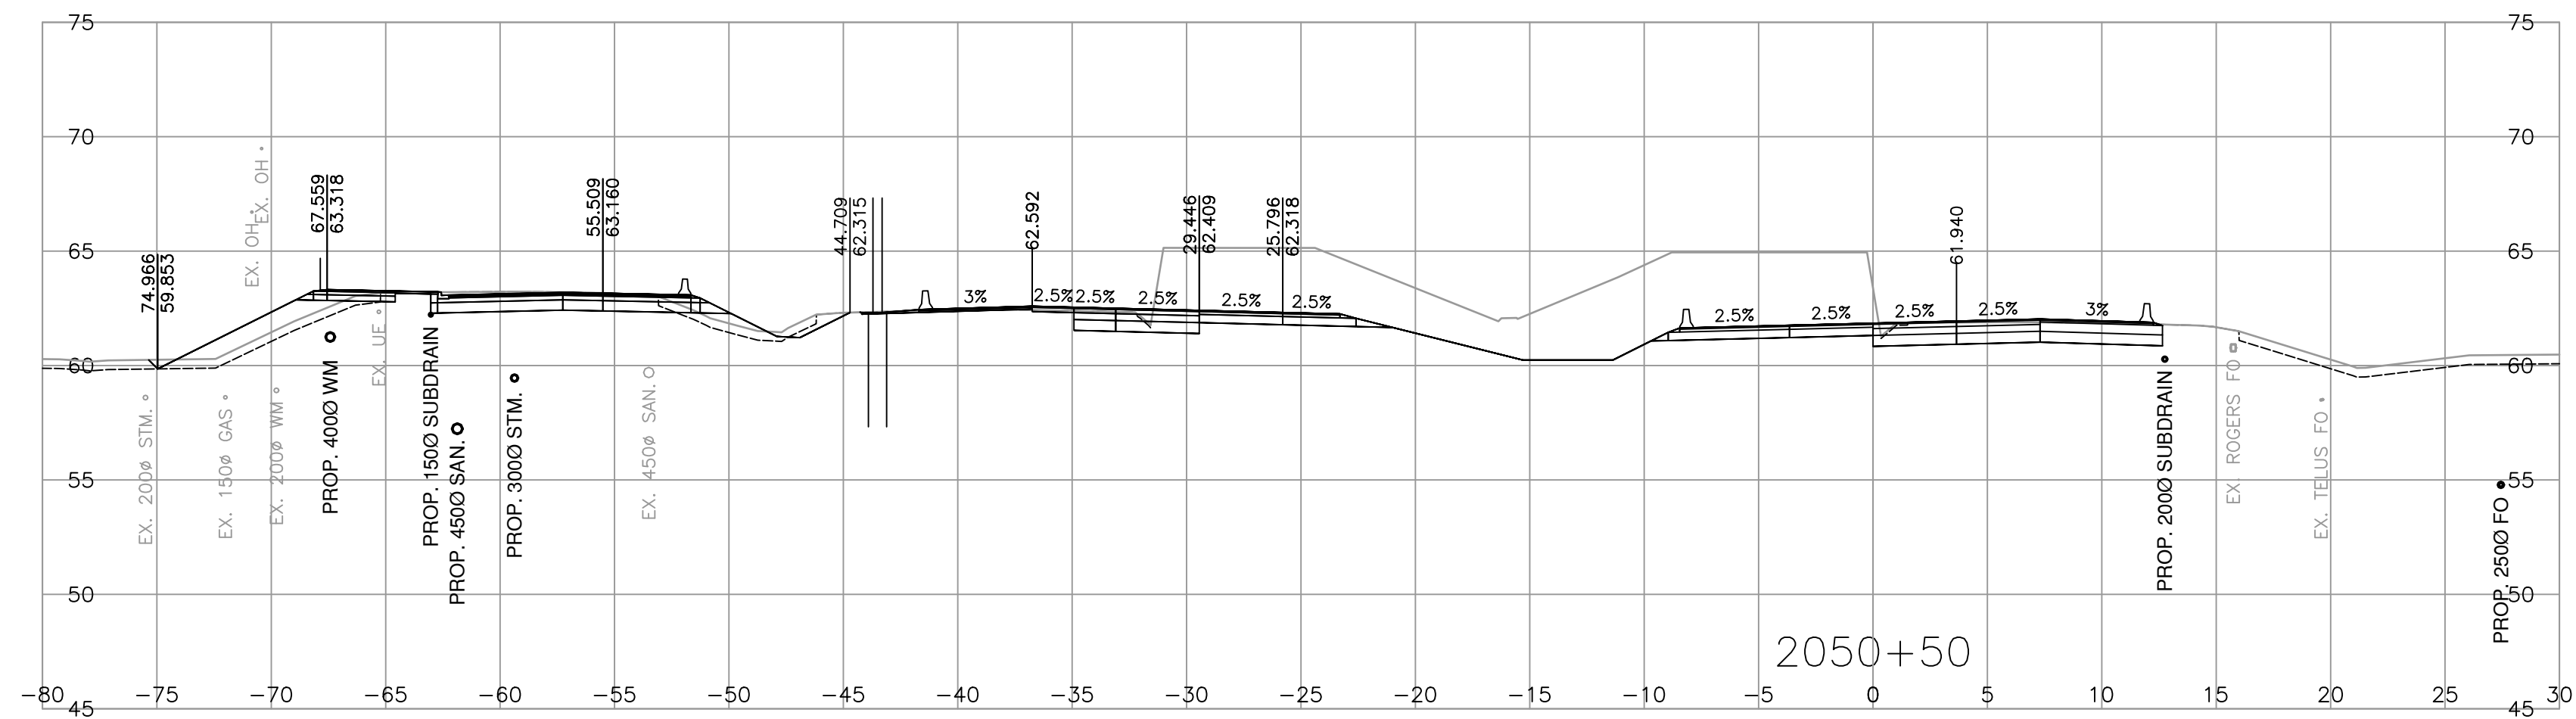

 Associated Engineering	 BRITISH COLUMBIA MINISTRY OF TRANSPORTATION AND TRANSIT SOUTH COAST REGION HIGHWAY DESIGN AND GEOMATICS ENGINEERING	
SCALE 0 2 1:250 12m CAD FILENAME: <u>R1-1154-1008</u> FILE NUMBER: <u>2021-2305-02</u> PLOT DATE: <u>2026-04-17</u>	CROSS SECTIONS HIGHWAY 1 - PEARDONVILLE HIGHWAY 1 - EAST OF FRASER HWY TO WEST OF CLEARBROOK ROAD HIGHWAY 1 - L2000 SHEET 8 OF 29	
<table border="1" style="width: 100%; border-collapse: collapse;"> <thead> <tr> <th style="width: 10%;">REV</th> <th style="width: 10%;">DATE</th> <th style="width: 60%;">REVISIONS</th> <th style="width: 20%;">NAME</th> </tr> </thead> <tbody> <tr><td> </td><td> </td><td> </td><td> </td></tr> <tr><td> </td><td> </td><td> </td><td> </td></tr> <tr><td> </td><td> </td><td> </td><td> </td></tr> <tr><td> </td><td> </td><td> </td><td> </td></tr> <tr><td> </td><td> </td><td> </td><td> </td></tr> <tr><td> </td><td> </td><td> </td><td> </td></tr> <tr><td> </td><td> </td><td> </td><td> </td></tr> <tr><td> </td><td> </td><td> </td><td> </td></tr> </tbody> </table>	REV	DATE	REVISIONS	NAME																																	<table border="1" style="width: 100%; border-collapse: collapse;"> <tr> <td colspan="2" style="padding: 5px;"> ASSOCIATED ENGINEERING (B.C.) LTD. PERMIT TO PRACTICE 1000163 </td> <td colspan="2" style="padding: 5px;"> DESIGNED <u>M. DU TOIT / U. TUVSHINZAYA</u> DATE <u>2026-04-17</u> </td> </tr> <tr> <td colspan="2" style="padding: 5px;"> </td> <td colspan="2" style="padding: 5px;"> QUALITY CONTROL <u>S. BIDULKA</u> DATE <u>2026-04-17</u> </td> </tr> <tr> <td colspan="2" style="padding: 5px;"> </td> <td colspan="2" style="padding: 5px;"> QUALITY ASSURANCE <u>P. STANCOMBE</u> DATE <u>2026-04-17</u> </td> </tr> <tr> <td colspan="2" style="padding: 5px;"> </td> <td colspan="2" style="padding: 5px;"> DRAWN <u>M. SALOMON</u> DATE <u>2026-04-17</u> </td> </tr> <tr> <td style="padding: 5px;"> PROJECT NUMBER 13254-1002 </td> <td style="padding: 5px;"> REG 1 </td> <td style="padding: 5px;"> DRAWING NUMBER R1-1154-1008 </td> <td style="padding: 5px;"> REV </td> </tr> </table>	ASSOCIATED ENGINEERING (B.C.) LTD. PERMIT TO PRACTICE 1000163		DESIGNED <u>M. DU TOIT / U. TUVSHINZAYA</u> DATE <u>2026-04-17</u>				QUALITY CONTROL <u>S. BIDULKA</u> DATE <u>2026-04-17</u>				QUALITY ASSURANCE <u>P. STANCOMBE</u> DATE <u>2026-04-17</u>				DRAWN <u>M. SALOMON</u> DATE <u>2026-04-17</u>		PROJECT NUMBER 13254-1002	REG 1	DRAWING NUMBER R1-1154-1008	REV
REV	DATE	REVISIONS	NAME	
ASSOCIATED ENGINEERING (B.C.) LTD. PERMIT TO PRACTICE 1000163		DESIGNED <u>M. DU TOIT / U. TUVSHINZAYA</u> DATE <u>2026-04-17</u>	
		QUALITY CONTROL <u>S. BIDULKA</u> DATE <u>2026-04-17</u>	
		QUALITY ASSURANCE <u>P. STANCOMBE</u> DATE <u>2026-04-17</u>	
		DRAWN <u>M. SALOMON</u> DATE <u>2026-04-17</u>	
PROJECT NUMBER 13254-1002	REG 1	DRAWING NUMBER R1-1154-1008	REV 	

PLOT DATE: 2026/04/18 \\oe.co\data\working\van\2021-2305-02\civil\model\MoTL_PDV_Working_Drawings\DrawingProduction\1000_DesignSections\R1-1154-L2000-PART2.dwg

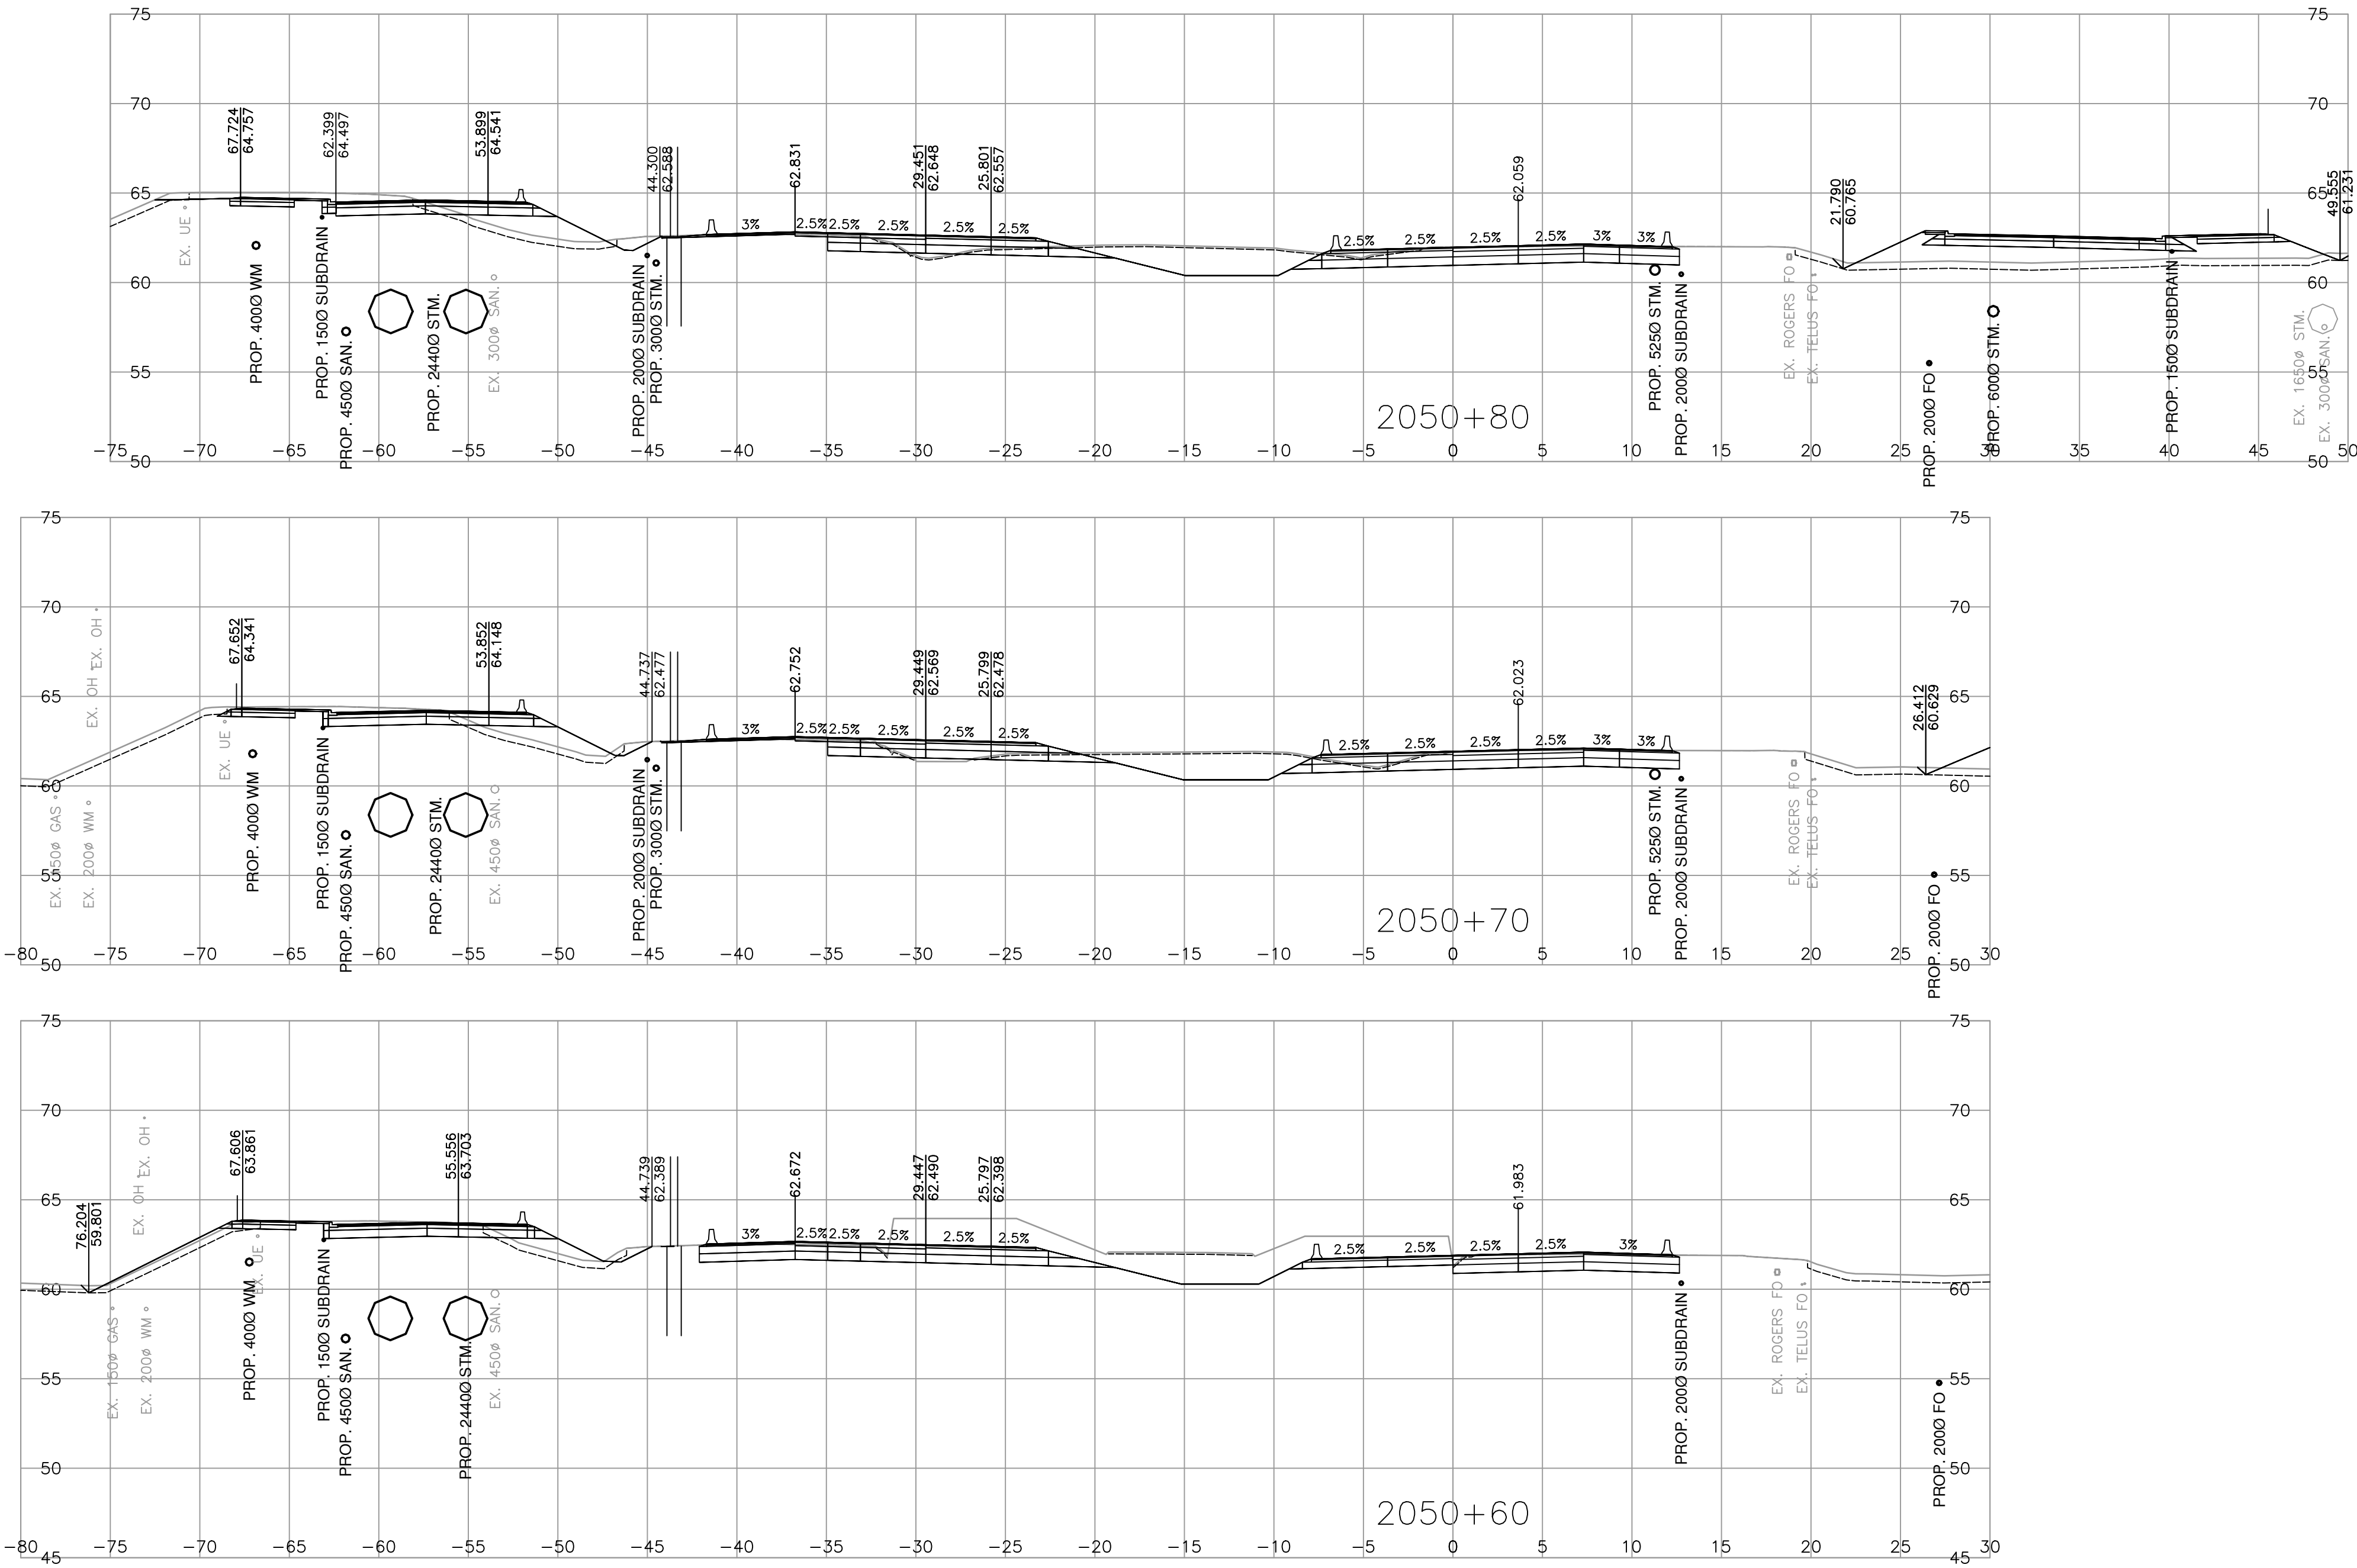



Associated Engineering



BRITISH COLUMBIA
MINISTRY OF TRANSPORTATION AND TRANSIT
SOUTH COAST REGION
HIGHWAY DESIGN AND GEOMATICS ENGINEERING

SCALE 0 2 1:250 12m

CAD FILENAME R1-1154-1009
FILE NUMBER 2021-2305-02
PLOT DATE 2026-04-17


REV	DATE	REVISIONS	NAME

CROSS SECTIONS
HIGHWAY 1 - PEARDONVILLE
HIGHWAY 1 - EAST OF FRASER HWY TO WEST OF CLEARBROOK ROAD
HIGHWAY 1 - L2000
SHEET 9 OF 29

DESIGNED <u>M. DU TOIT / U. TUVSHINZAYA</u> DATE <u>2026-04-17</u>	REG	REV
QUALITY CONTROL <u>S. BIDULKA</u> DATE <u>2026-04-17</u>	1	R1-1154-1009
QUALITY ASSURANCE <u>P. STANCOMBE</u> DATE <u>2026-04-17</u>		
DRAWN <u>M. SALOMON</u> DATE <u>2026-04-17</u>		
PROJECT NUMBER <u>13254-1002</u>		

ASSOCIATED ENGINEERING (B.C.) LTD.
PERMIT TO PRACTICE 1000163

PLOT DATE: 2026/04/18 \\ee.co\data\working\van\2021-2305-02\civil\model\MoTL_PDV_Working_Drawings\DrawingProduction\1000_DesignSections\R1-1154-L2000-PART2.dwg

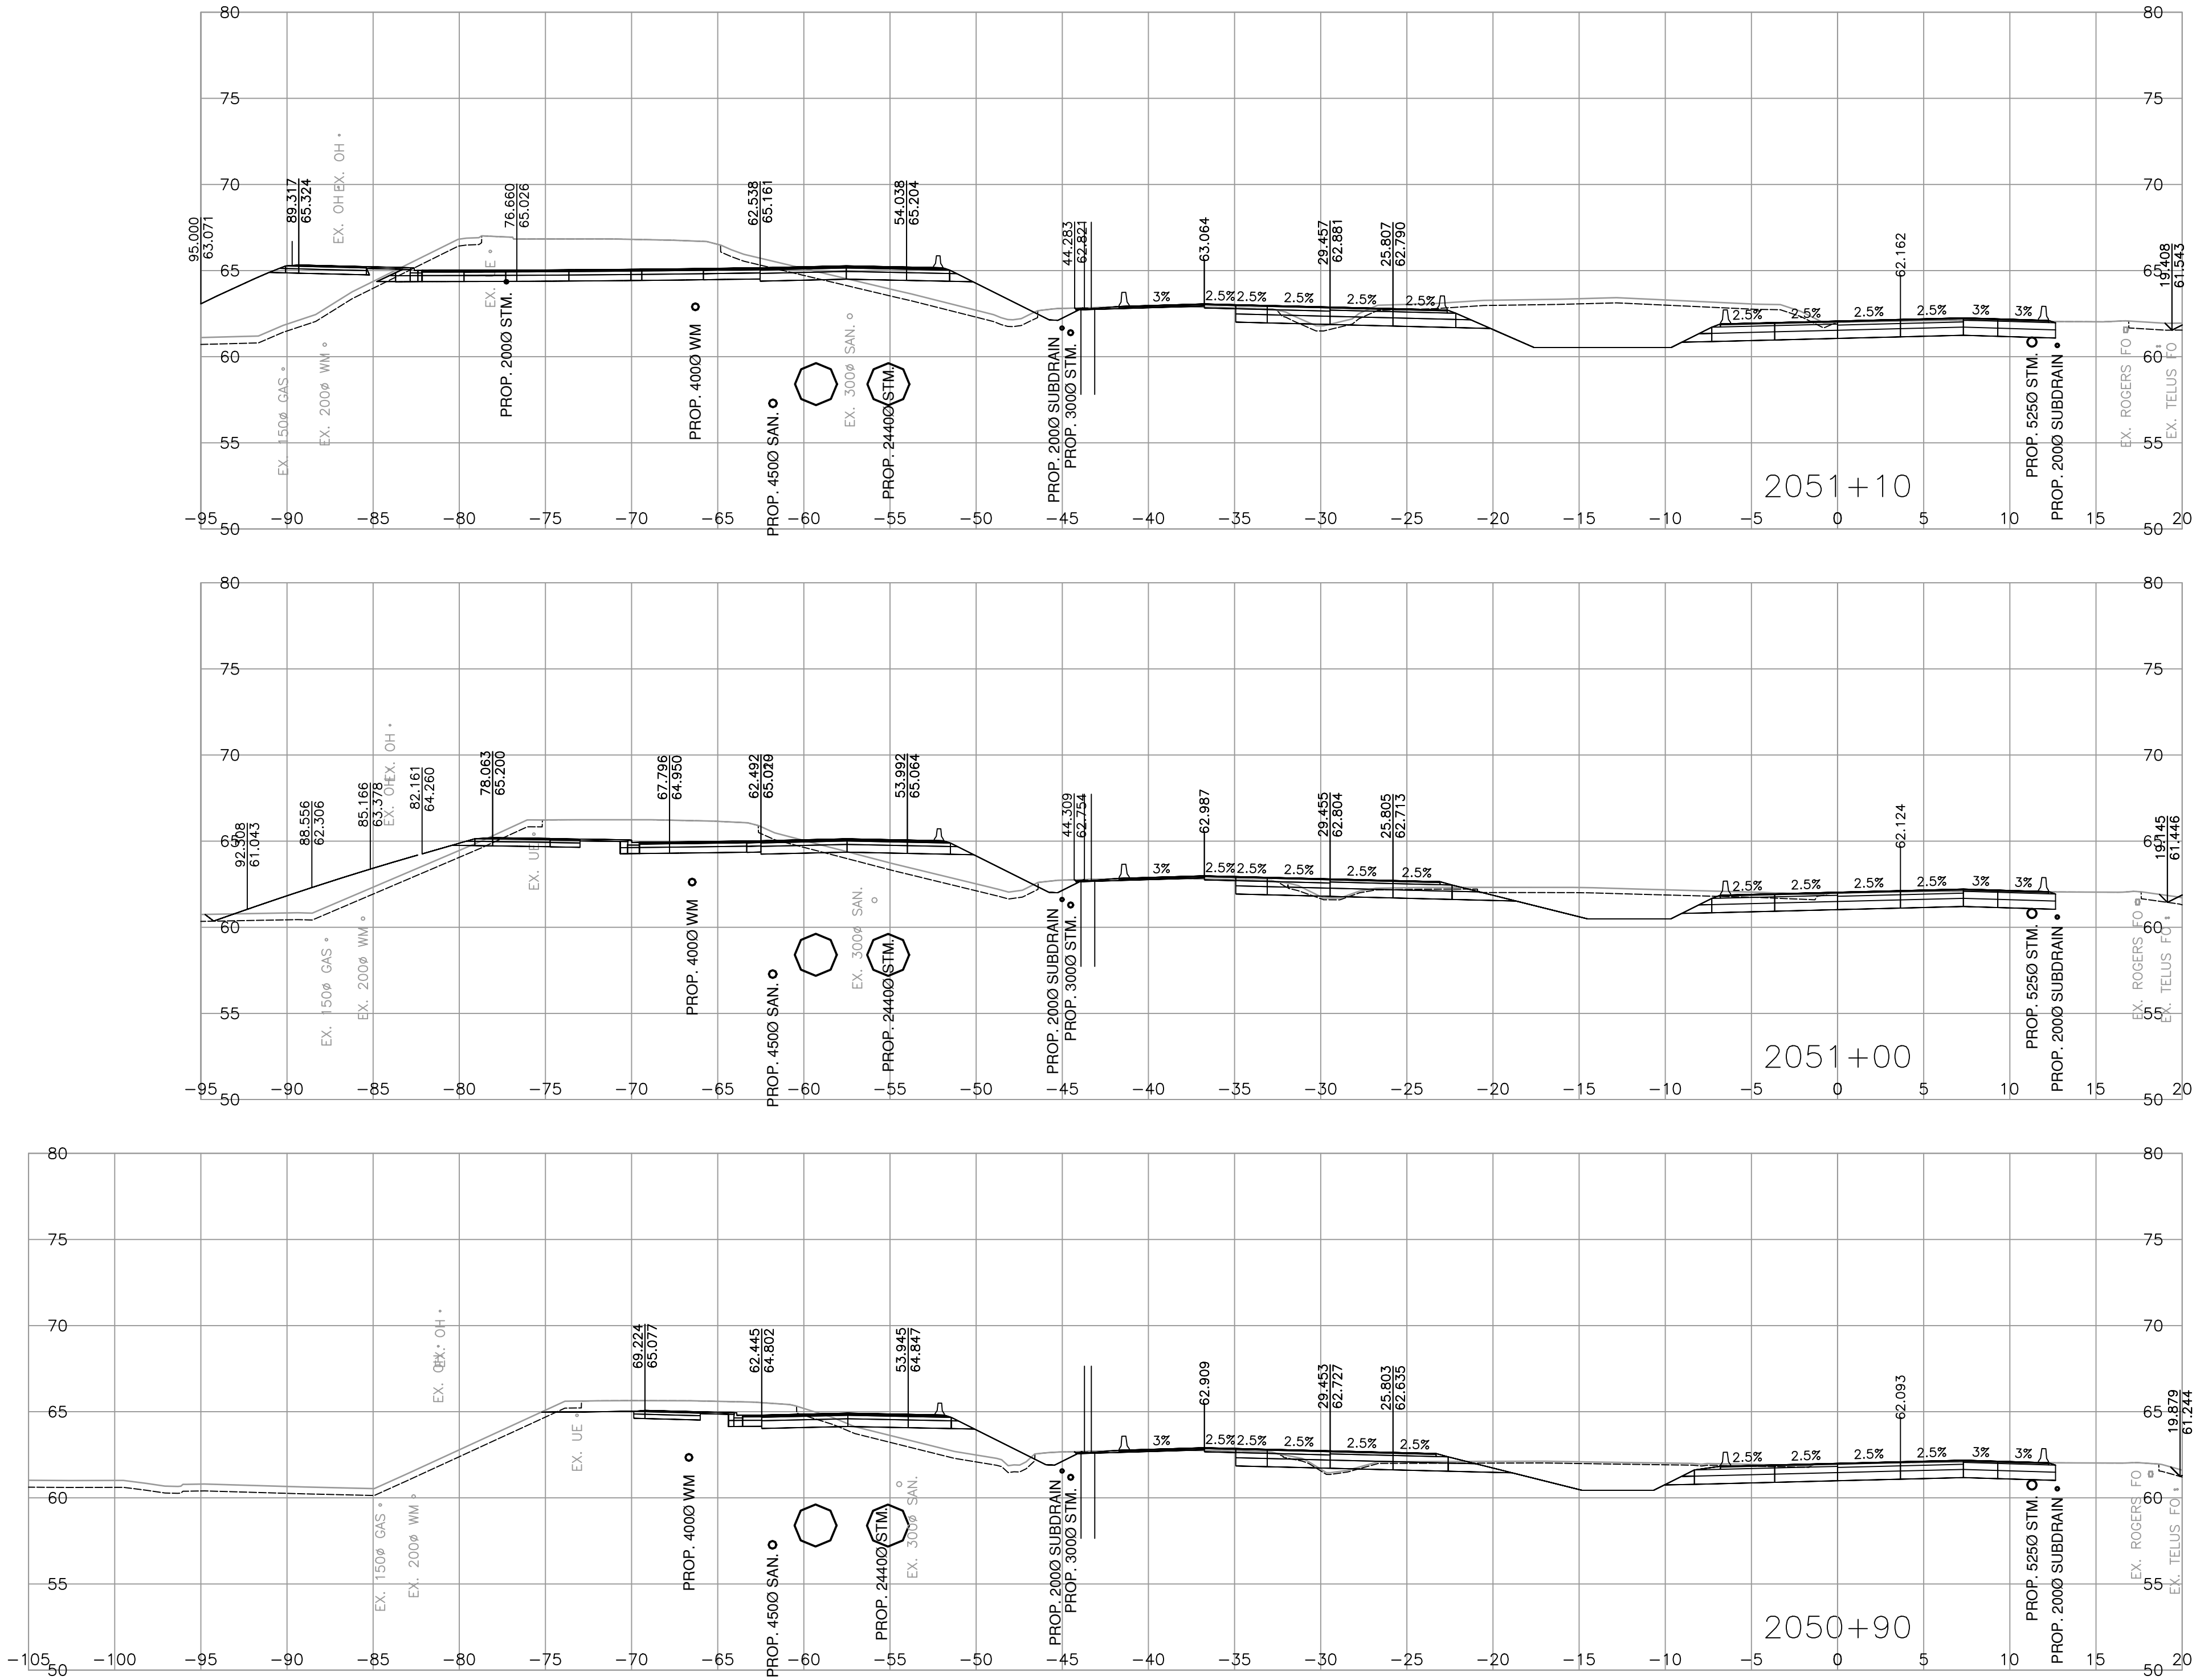



Associated Engineering



BRITISH COLUMBIA
MINISTRY OF TRANSPORTATION AND TRANSIT
SOUTH COAST REGION
HIGHWAY DESIGN AND GEOMATICS ENGINEERING


CROSS SECTIONS
HIGHWAY 1 - PEARDONVILLE
HIGHWAY 1 - EAST OF FRASER HWY TO WEST OF CLEARBROOK ROAD
HIGHWAY 1 - L2000
SHEET 10 OF 29

SCALE	0 2 1:250 12m	CAD FILENAME	R1-1154-1010
		FILE NUMBER	2021-2305-02
		PLOT DATE	2026-04-17
REV	DATE	REVISIONS	NAME

ASSOCIATED ENGINEERING (B.C.) LTD.
PERMIT TO PRACTICE 1000163

DESIGNED	M. DU TOIT / U. TUVSHINZAYA	DATE	2026-04-17
QUALITY CONTROL	S. BIDULKA	DATE	2026-04-17
QUALITY ASSURANCE	P. STANCOMBE	DATE	2026-04-17
DRAWN	M. SALOMON	DATE	2026-04-17
PROJECT NUMBER	13254-1002	REG	1
DRAWING NUMBER	R1-1154-1010	REV	

PLOT DATE: 2026/04/18 \\se.co\data\working\van\2021-2305-02\civil\model\MoTL_PDV_Working_Drawings\Drawings\Production\1000_DesignSections\R1-1154-L2000-PART2.dwg

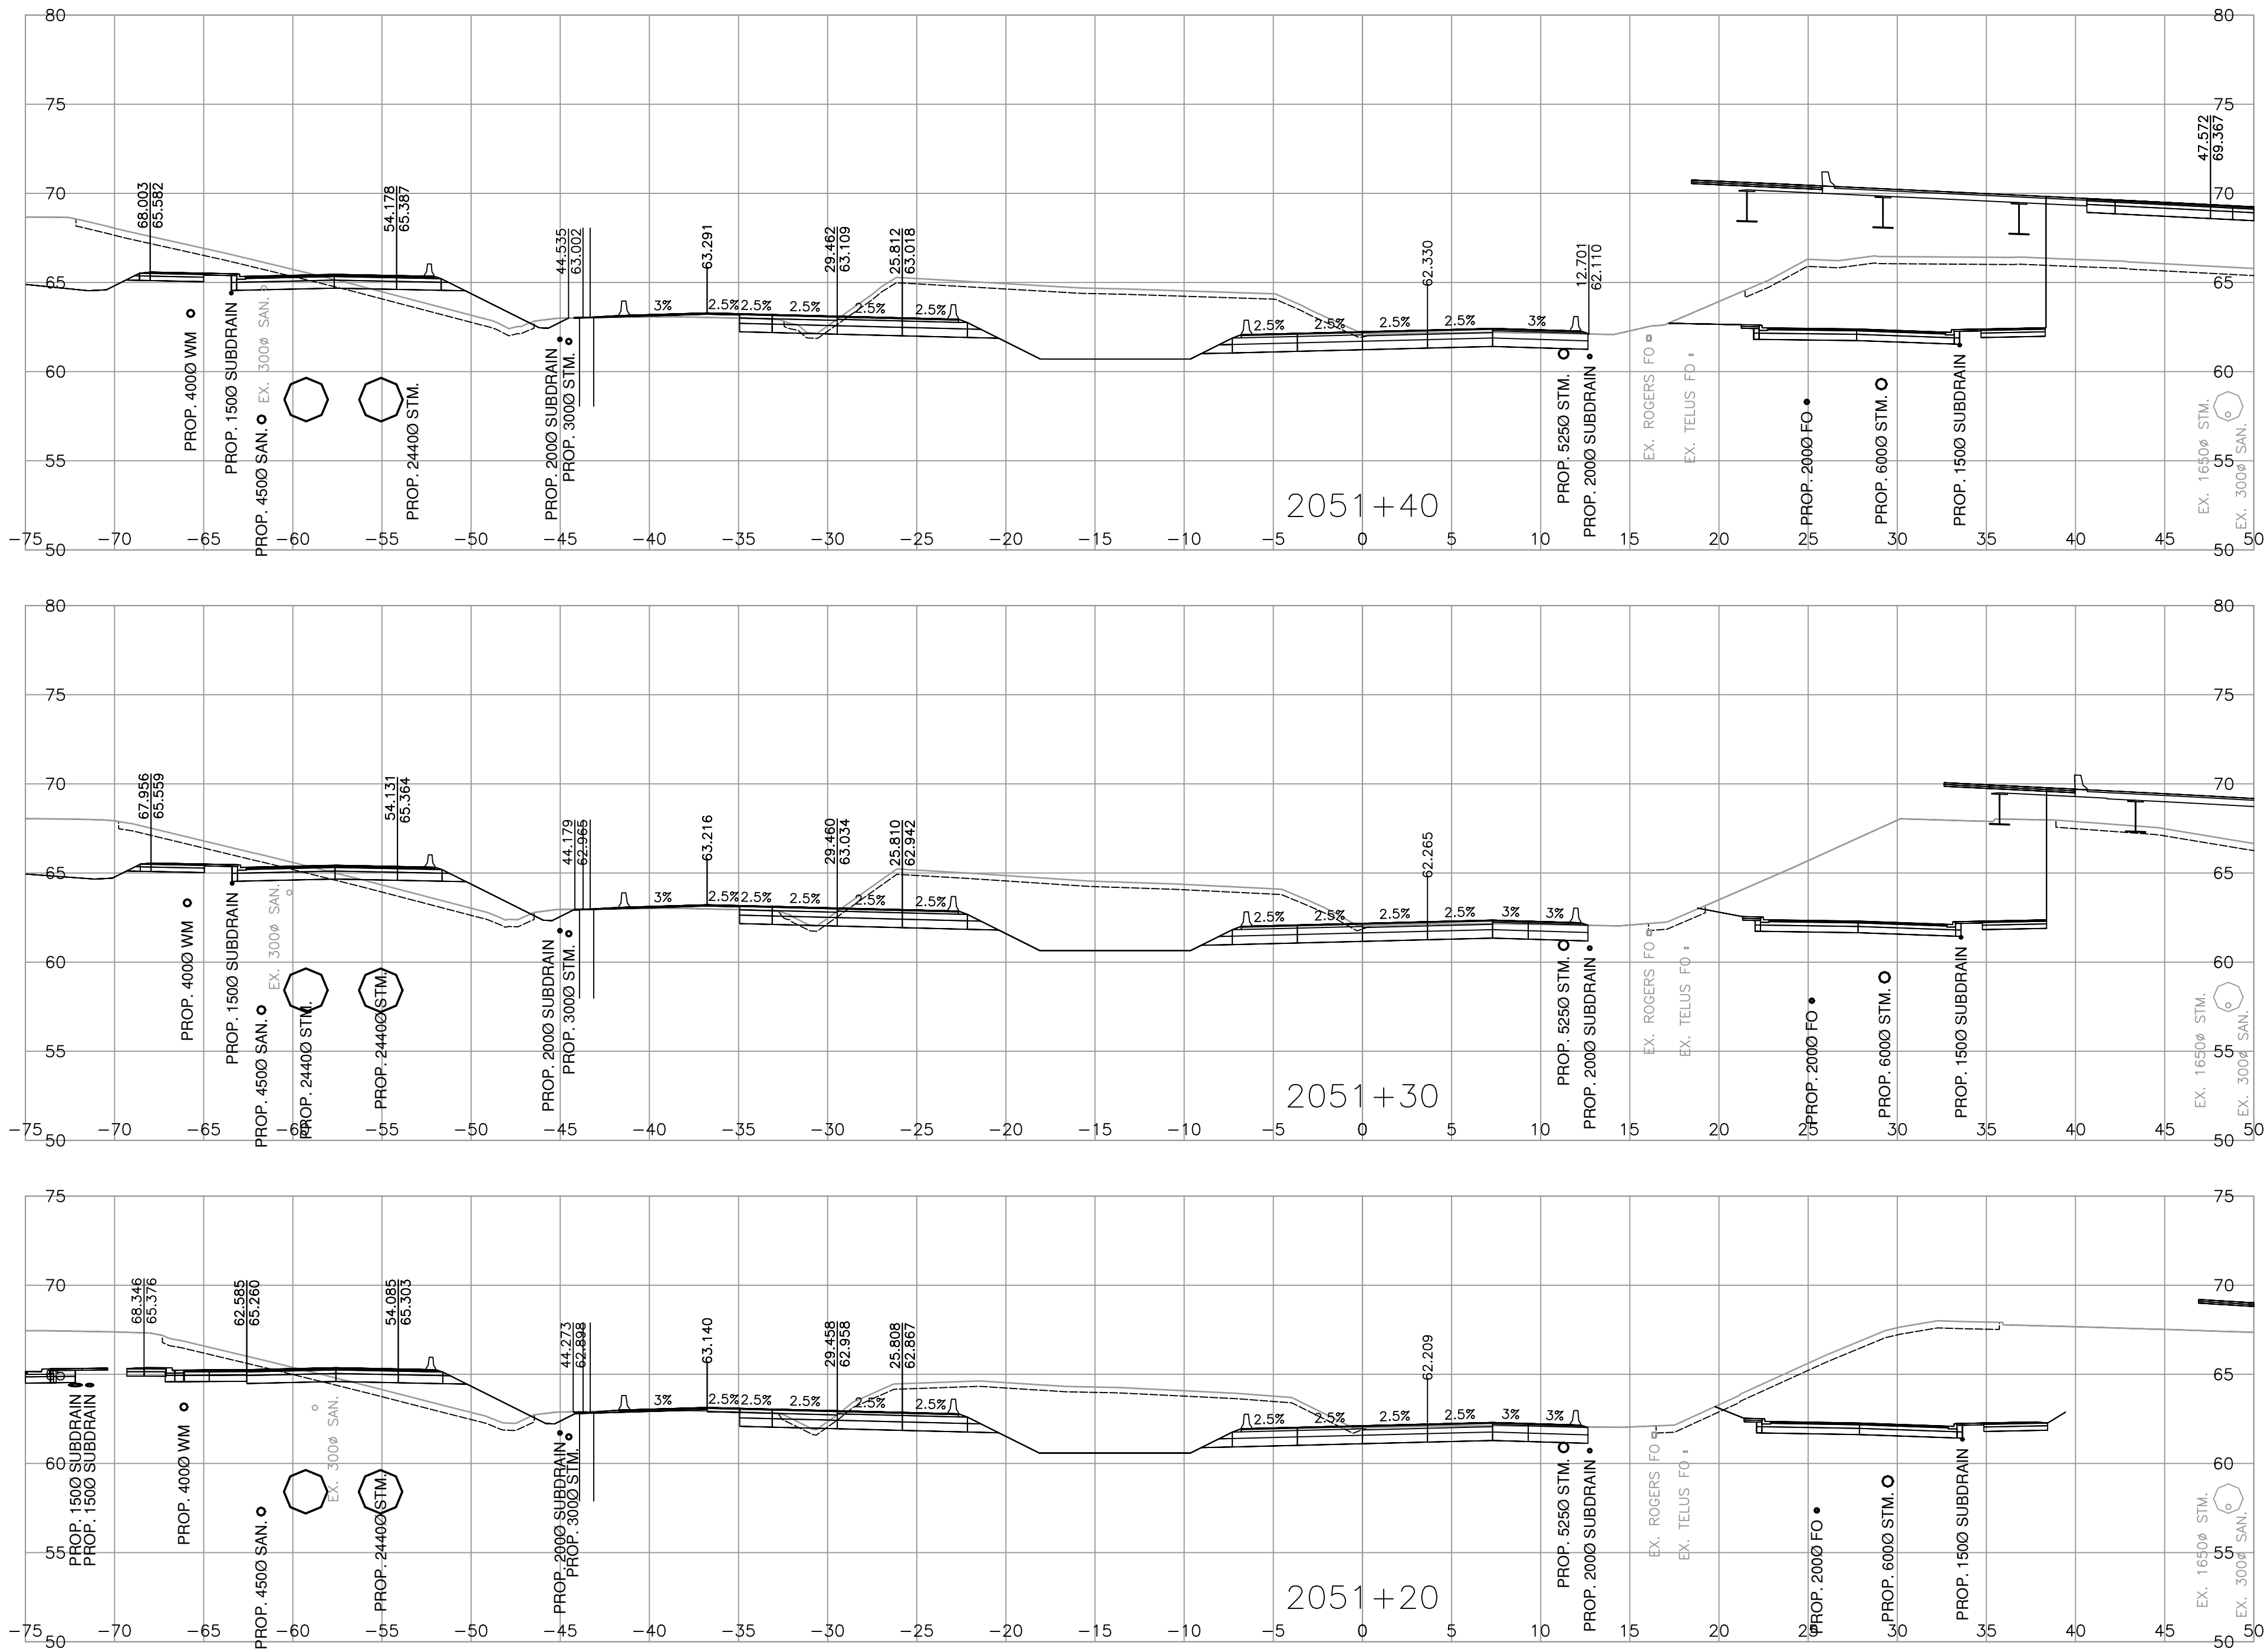



Associated Engineering



BRITISH COLUMBIA
MINISTRY OF TRANSPORTATION AND TRANSIT
SOUTH COAST REGION
HIGHWAY DESIGN AND GEOMATICS ENGINEERING

SCALE 0 2 1:250 12m




CAD FILENAME R1-1154-1011
FILE NUMBER 2021-2305-02
PLOT DATE 2026-04-17

REV	DATE	REVISIONS	NAME

CROSS SECTIONS
HIGHWAY 1 - PEARDONVILLE
HIGHWAY 1 - EAST OF FRASER HWY TO WEST OF CLEARBROOK ROAD
HIGHWAY 1 - L2000
SHEET 11 OF 29

ASSOCIATED ENGINEERING (B.C.) LTD. PERMIT TO PRACTICE 1000163		DESIGNED <u>M. DU TOIT / U. TUVSHINZAYA</u> DATE <u>2026-04-17</u> QUALITY CONTROL <u>S. BIDULKA</u> DATE <u>2026-04-17</u> QUALITY ASSURANCE <u>P. STANCOMBE</u> DATE <u>2026-04-17</u> DRAWN <u>M. SALOMON</u> DATE <u>2026-04-17</u>	
PROJECT NUMBER 13254-1002	REG 1	DRAWING NUMBER R1-1154-1011	REV

PLOT DATE: 2026/04/18 \\se.co\data\working\van\2021-2305-02\civil\model\MoTL_PDV_Working_Drawings\DrawingProduction\1000_DesignSections\R1-1154-L2000-PART2.dwg

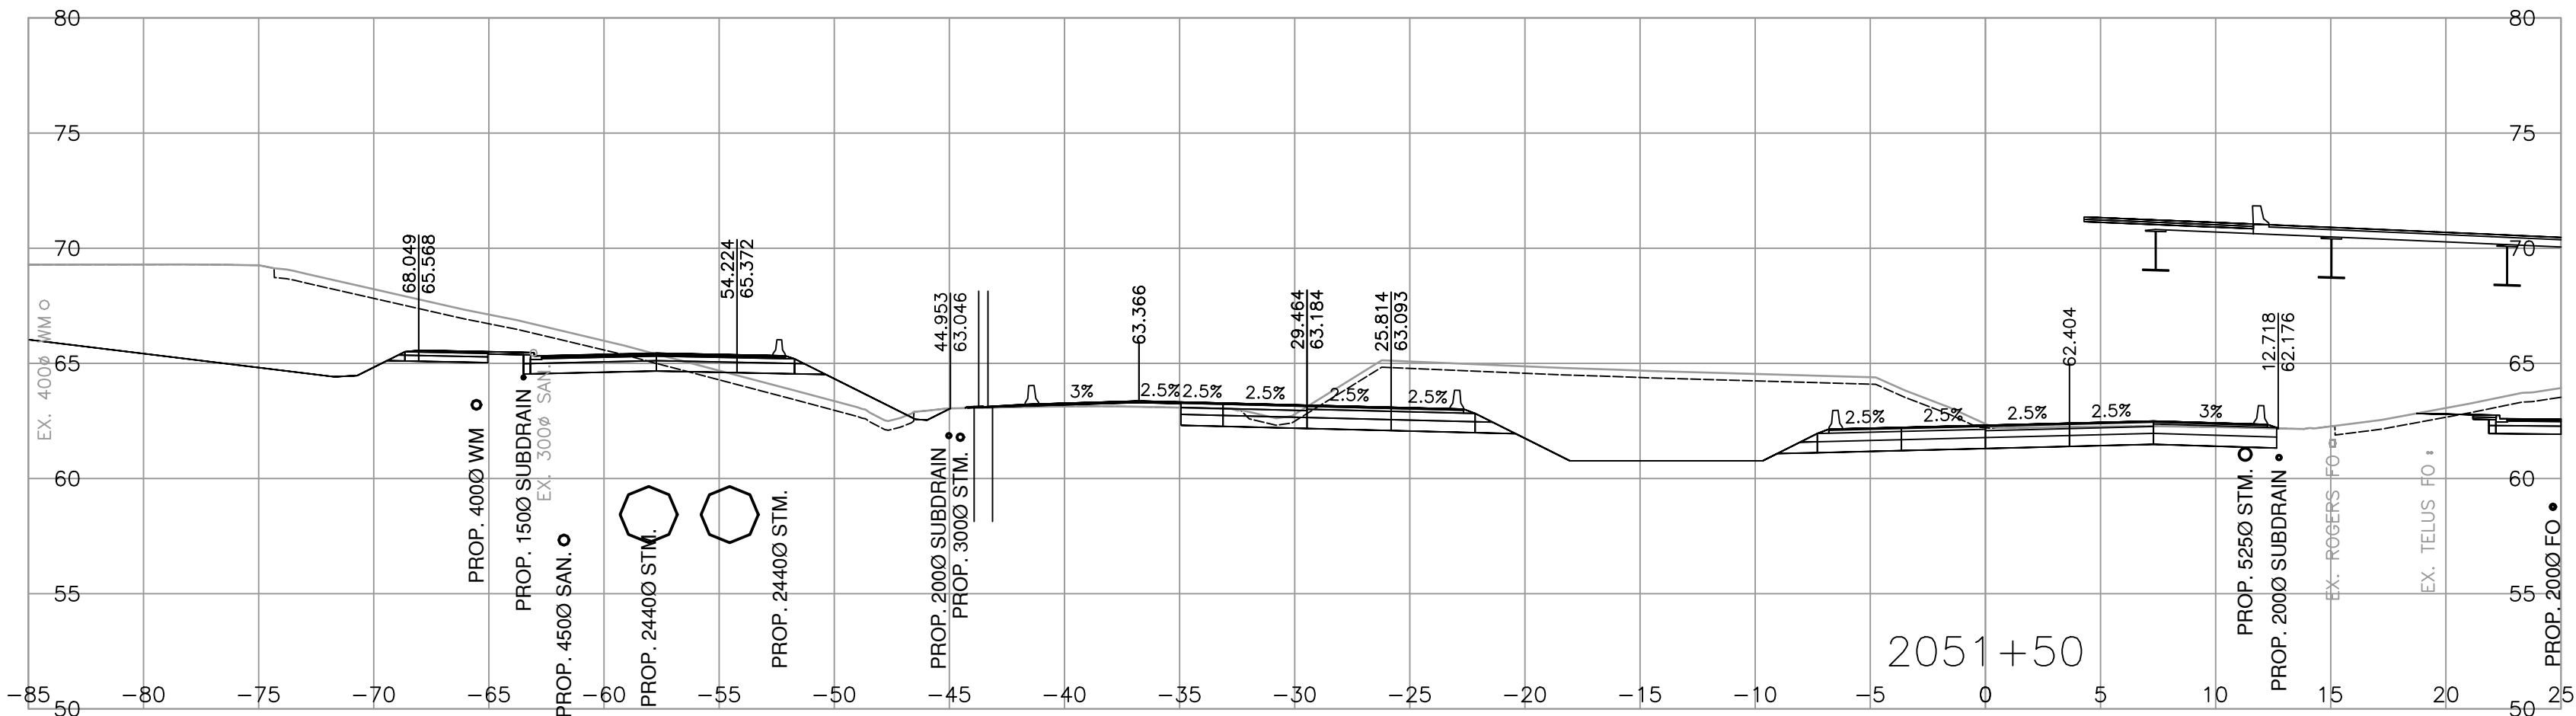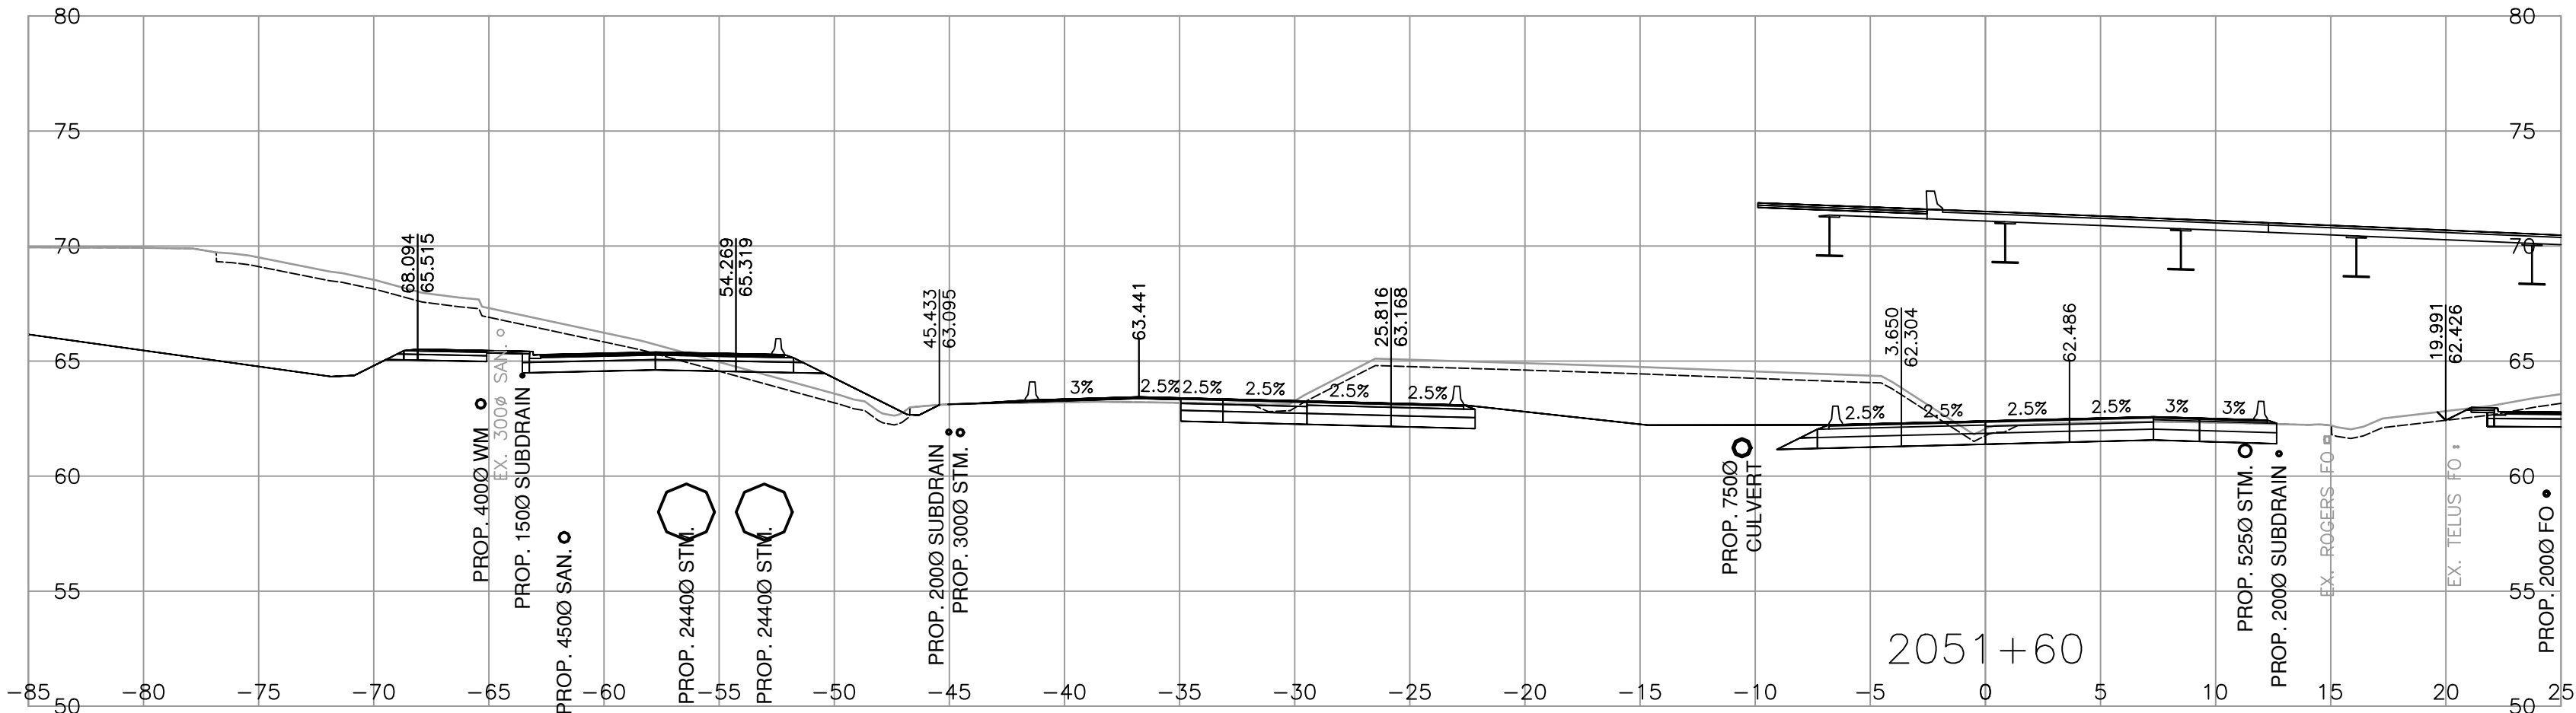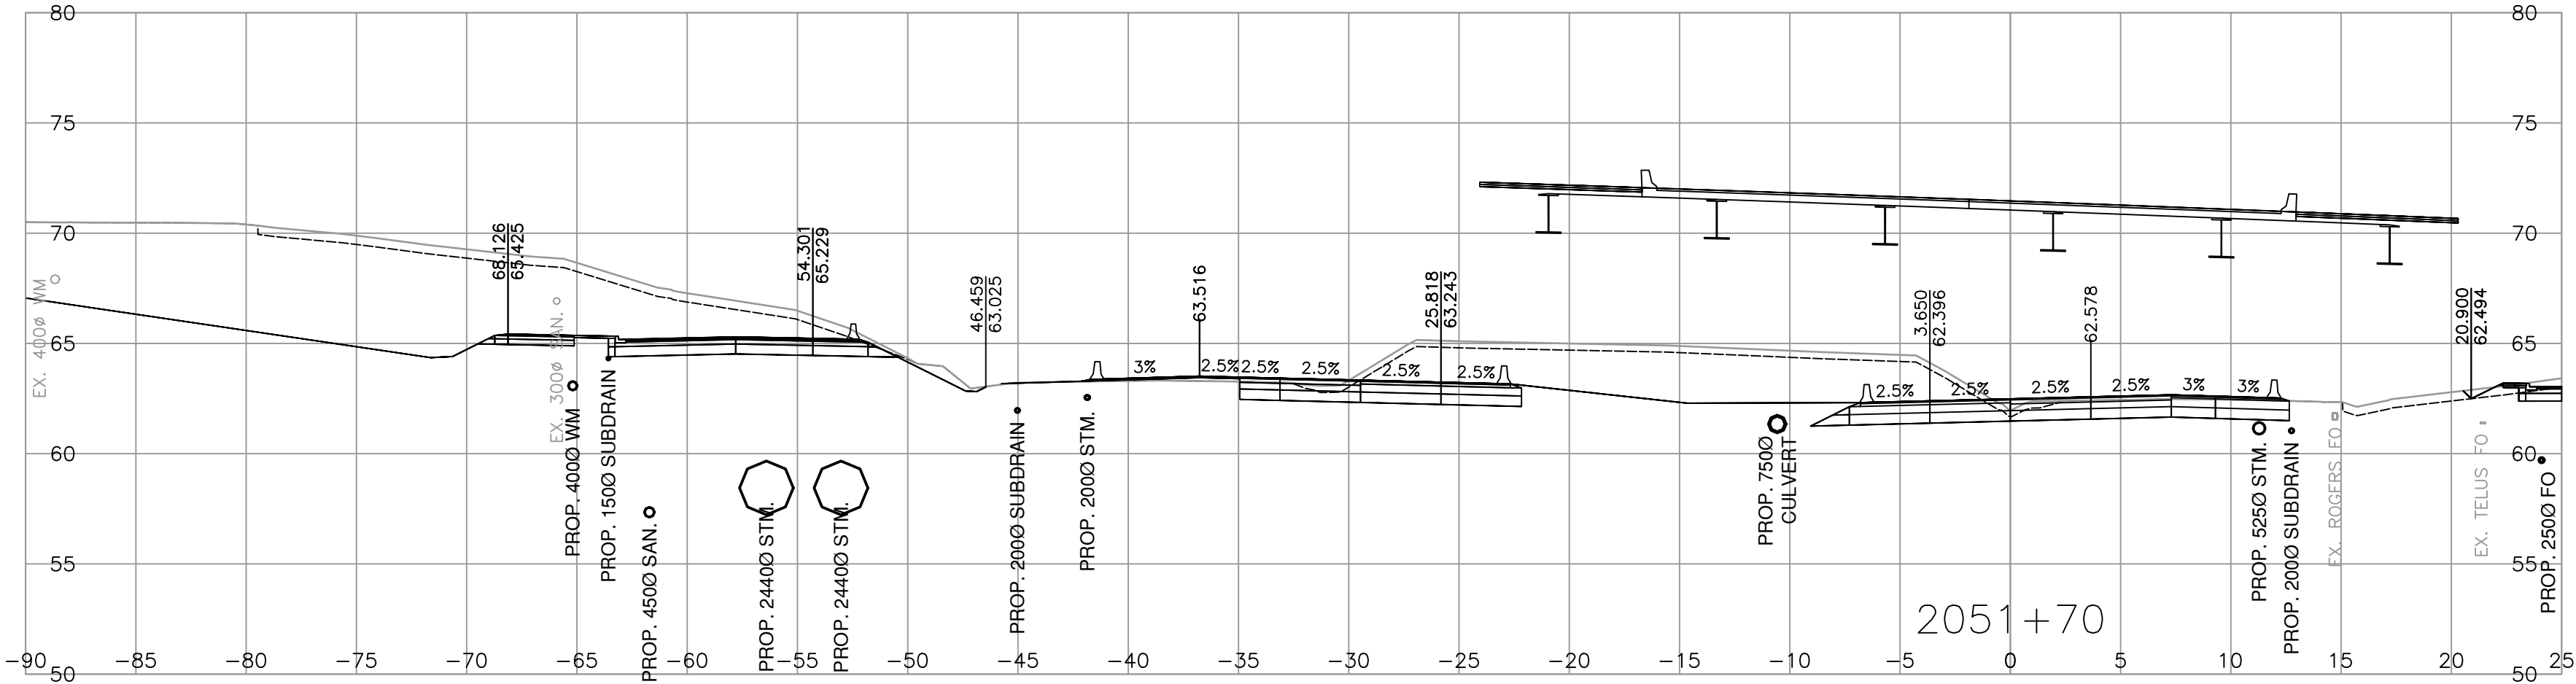

SCALE 0 2 1:250 12m

CAD FILENAME R1-1154-1012



FILE NUMBER 2021-2305-02

PLOT DATE 2026-04-17

REV	DATE	REVISIONS	NAME

CROSS SECTIONS			
HIGHWAY 1 - PEARDONVILLE			
HIGHWAY 1 - EAST OF FRASER HWY TO WEST OF CLEARBROOK ROAD			
HIGHWAY 1 - L2000			
SHEET 12 OF 29			
ASSOCIATED ENGINEERING (B.C.) LTD.		DESIGNED M. DU TOIT / U. TUVSHINZAYA DATE 2026-04-17	
PERMIT TO PRACTICE 1000163		QUALITY CONTROL S. BIDULKA DATE 2026-04-17	
		QUALITY ASSURANCE P. STANCOMBE DATE 2026-04-17	
		DRAWN M. SALOMON DATE 2026-04-17	
PROJECT NUMBER	REG	DRAWING NUMBER	REV
13254-1002	1	R1-1154-1012	

PLOT DATE: 2026/04/18 \\oe.co\data\working\van\2021-2305-02\civil\model\MoTL_PDV_Working_Drawings\DrawingProduction\1000_DesignSections\R1-1154-L2000-PART2.dwg

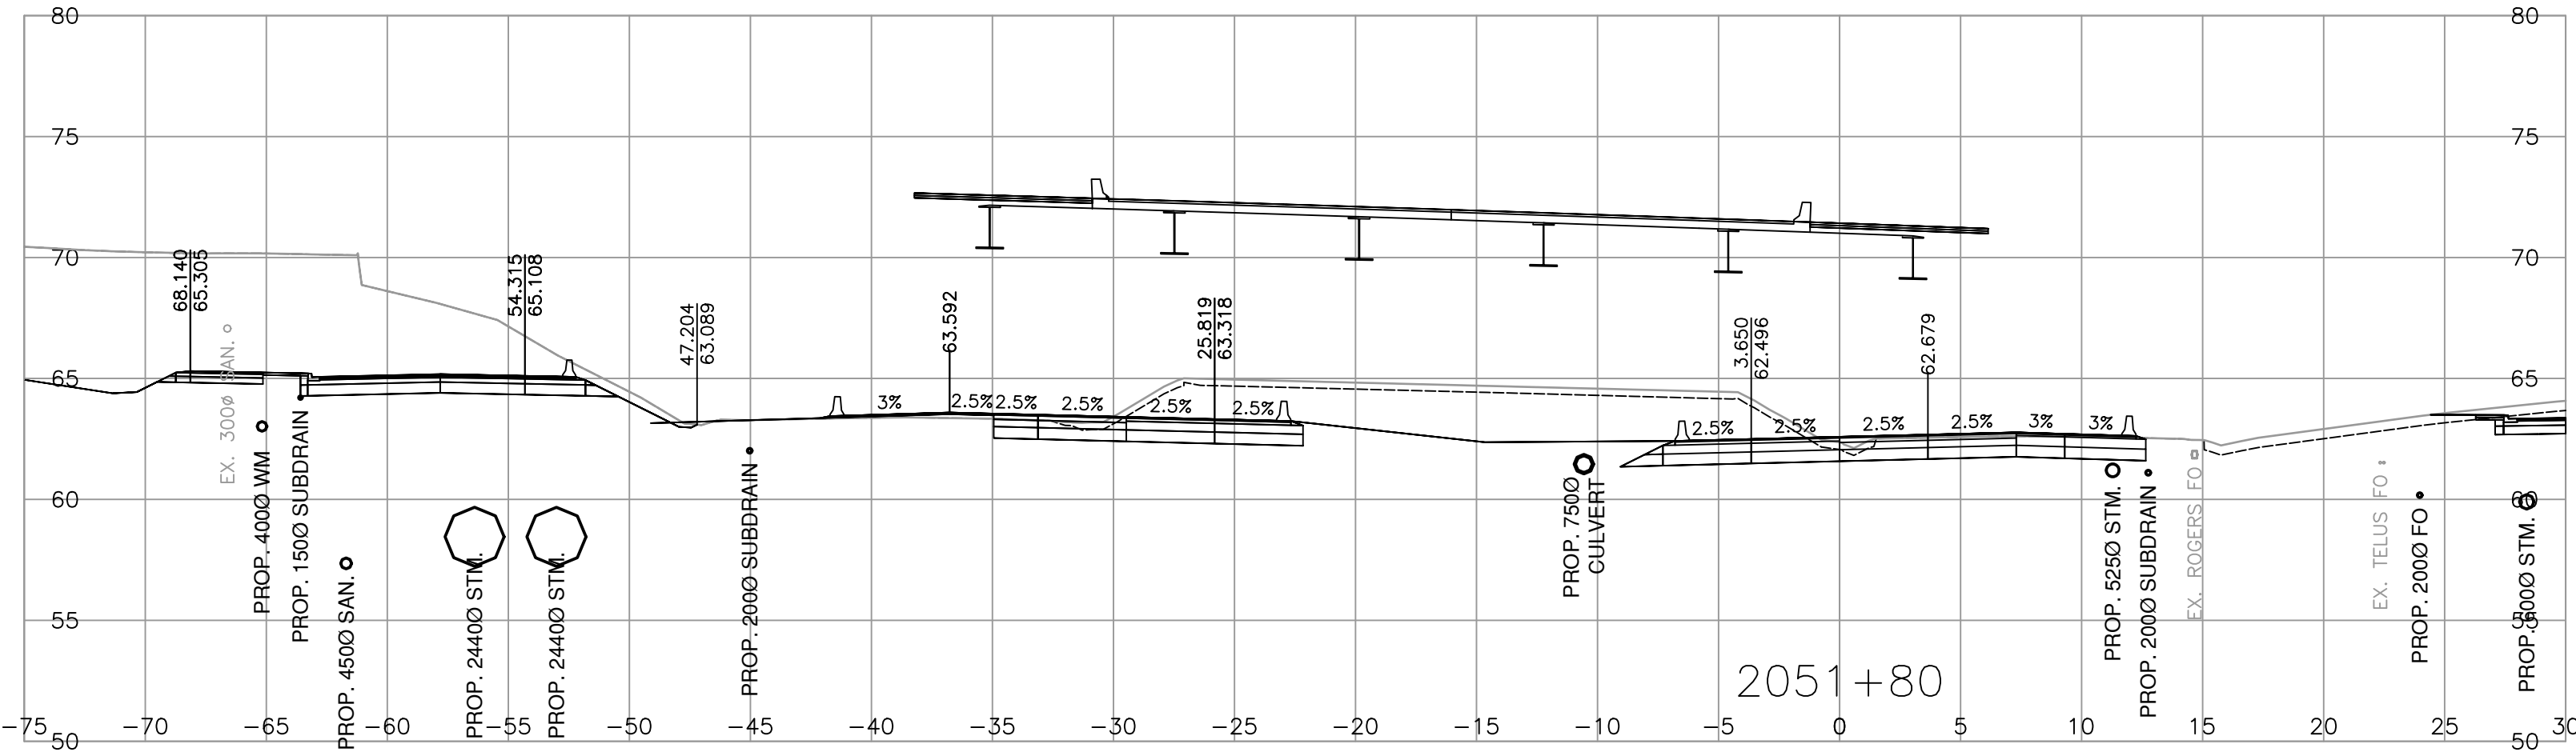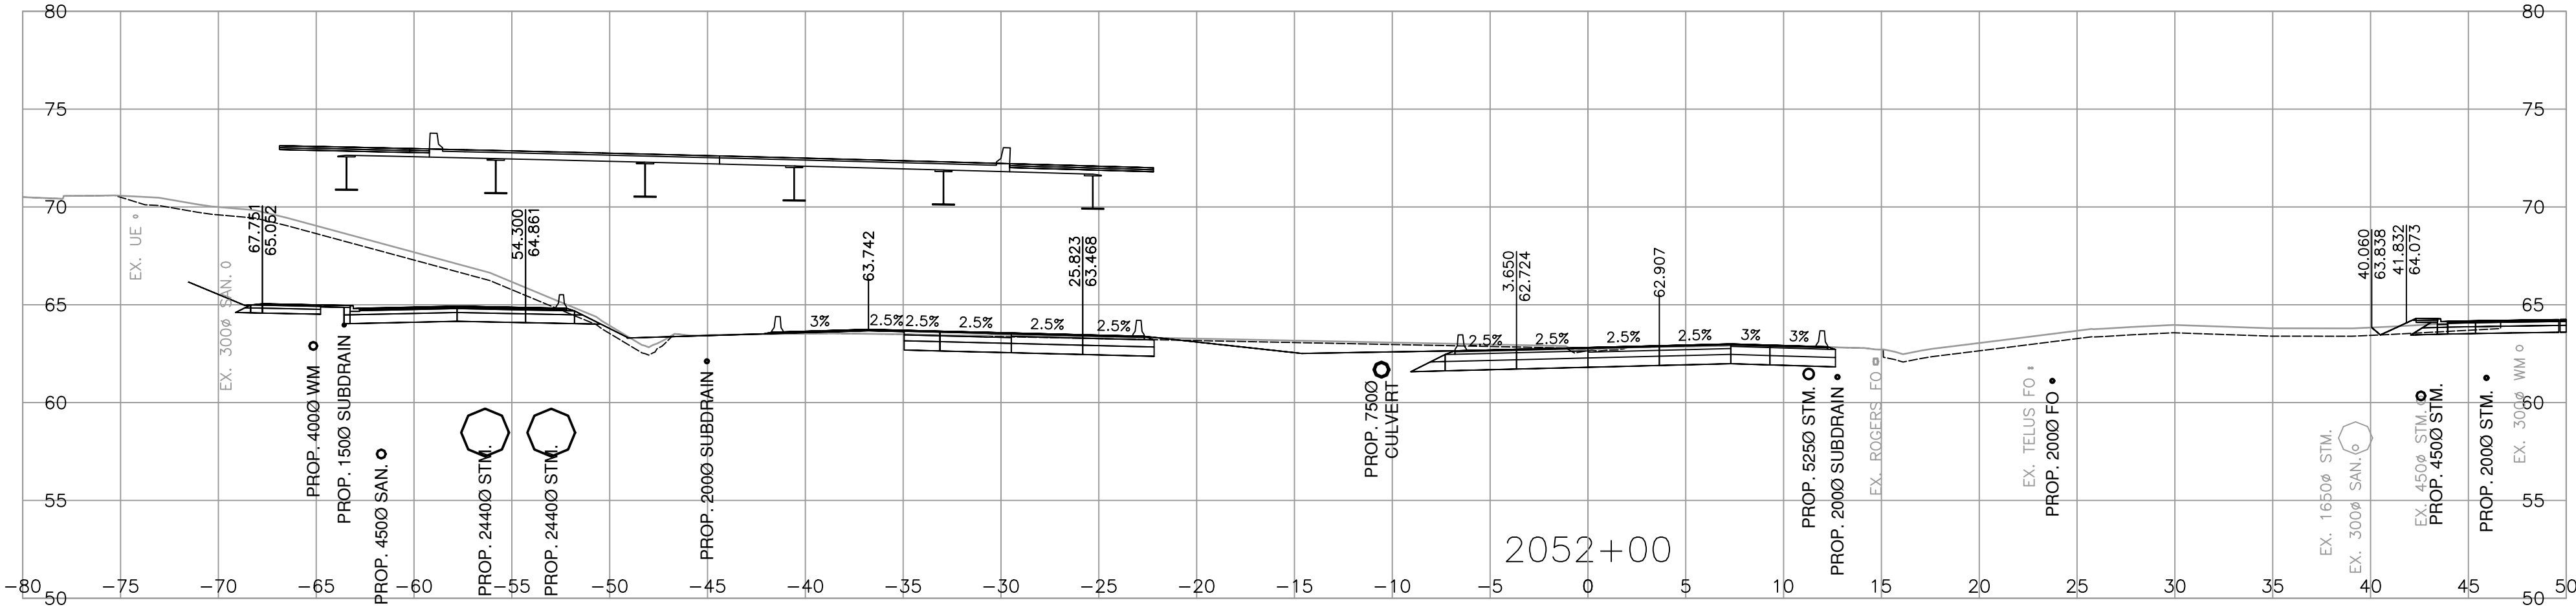

SCALE 0 2 1:250 12m

CAD FILENAME R1-1154-1013




FILE NUMBER 2021-2305-02

PLOT DATE 2026-04-17

REV	DATE	REVISIONS	NAME

CROSS SECTIONS			
HIGHWAY 1 - PEARDONVILLE			
HIGHWAY 1 - EAST OF FRASER HWY TO WEST OF CLEARBROOK ROAD			
HIGHWAY 1 - L2000			
SHEET 13 OF 29			
ASSOCIATED ENGINEERING (B.C.) LTD.		DESIGNED M. DU TOIT / U. TUVSHINZAYA DATE 2026-04-17	
PERMIT TO PRACTICE 1000163		QUALITY CONTROL S. BIDULKA DATE 2026-04-17	
		QUALITY ASSURANCE P. STANCOMBE DATE 2026-04-17	
		DRAWN M. SALOMON DATE 2026-04-17	
PROJECT NUMBER	REG	DRAWING NUMBER	REV
13254-1002	1	R1-1154-1013	

PLOT DATE: 2026/04/18 \\oe.co\data\working\van\2021-2305-02\civil\model\MoTL_PDV_Working_Drawings\DrawingProduction\1000_DesignSections\R1-1154-L2000-PART2.dwg

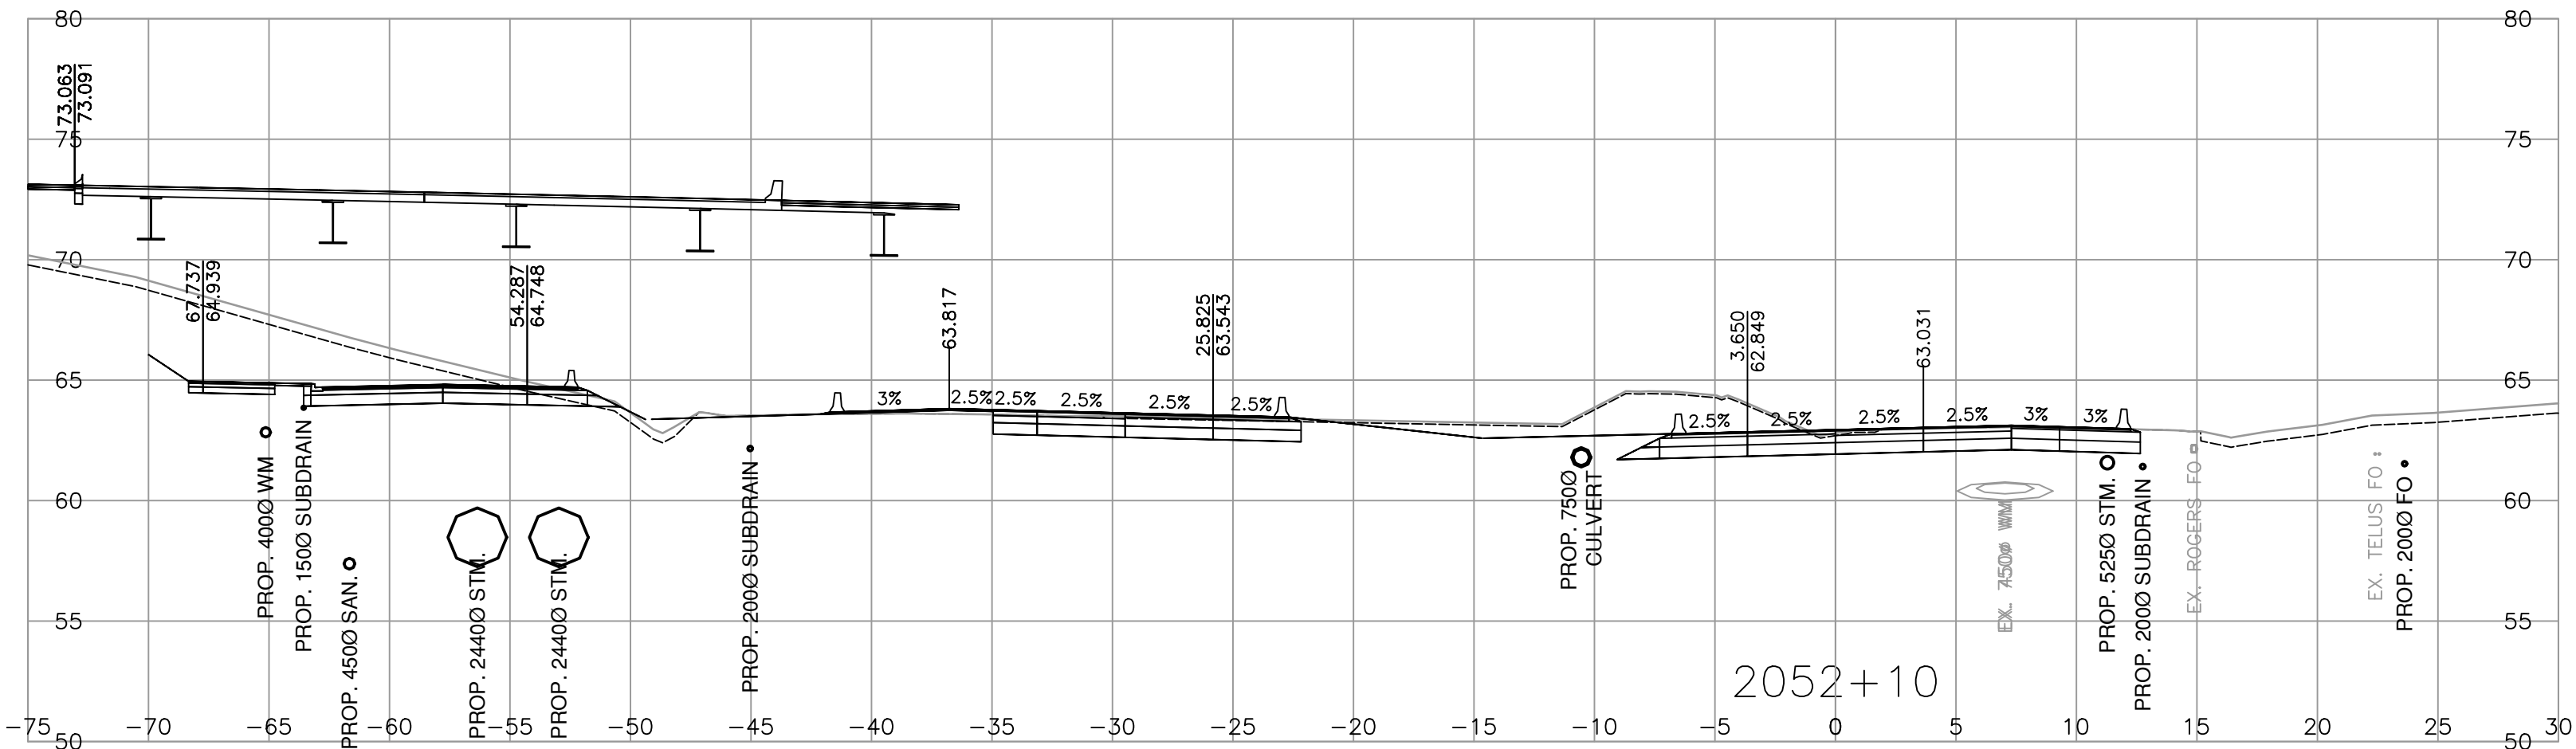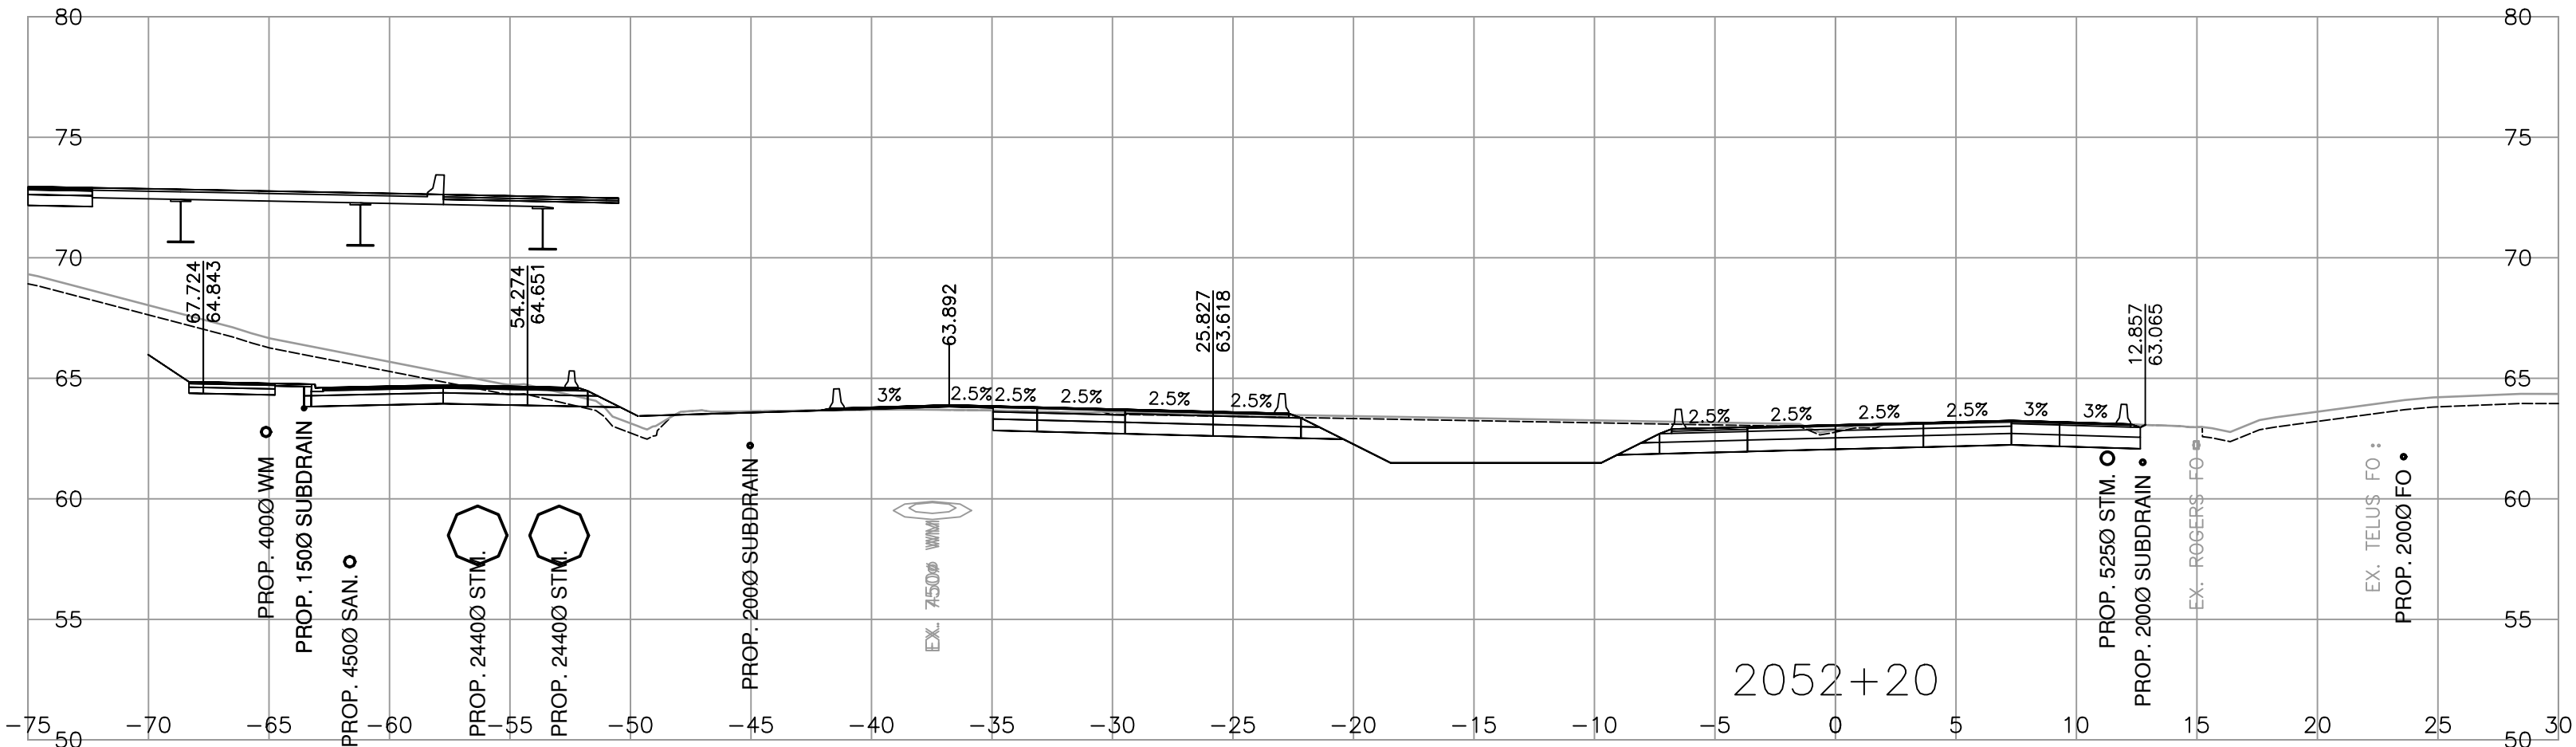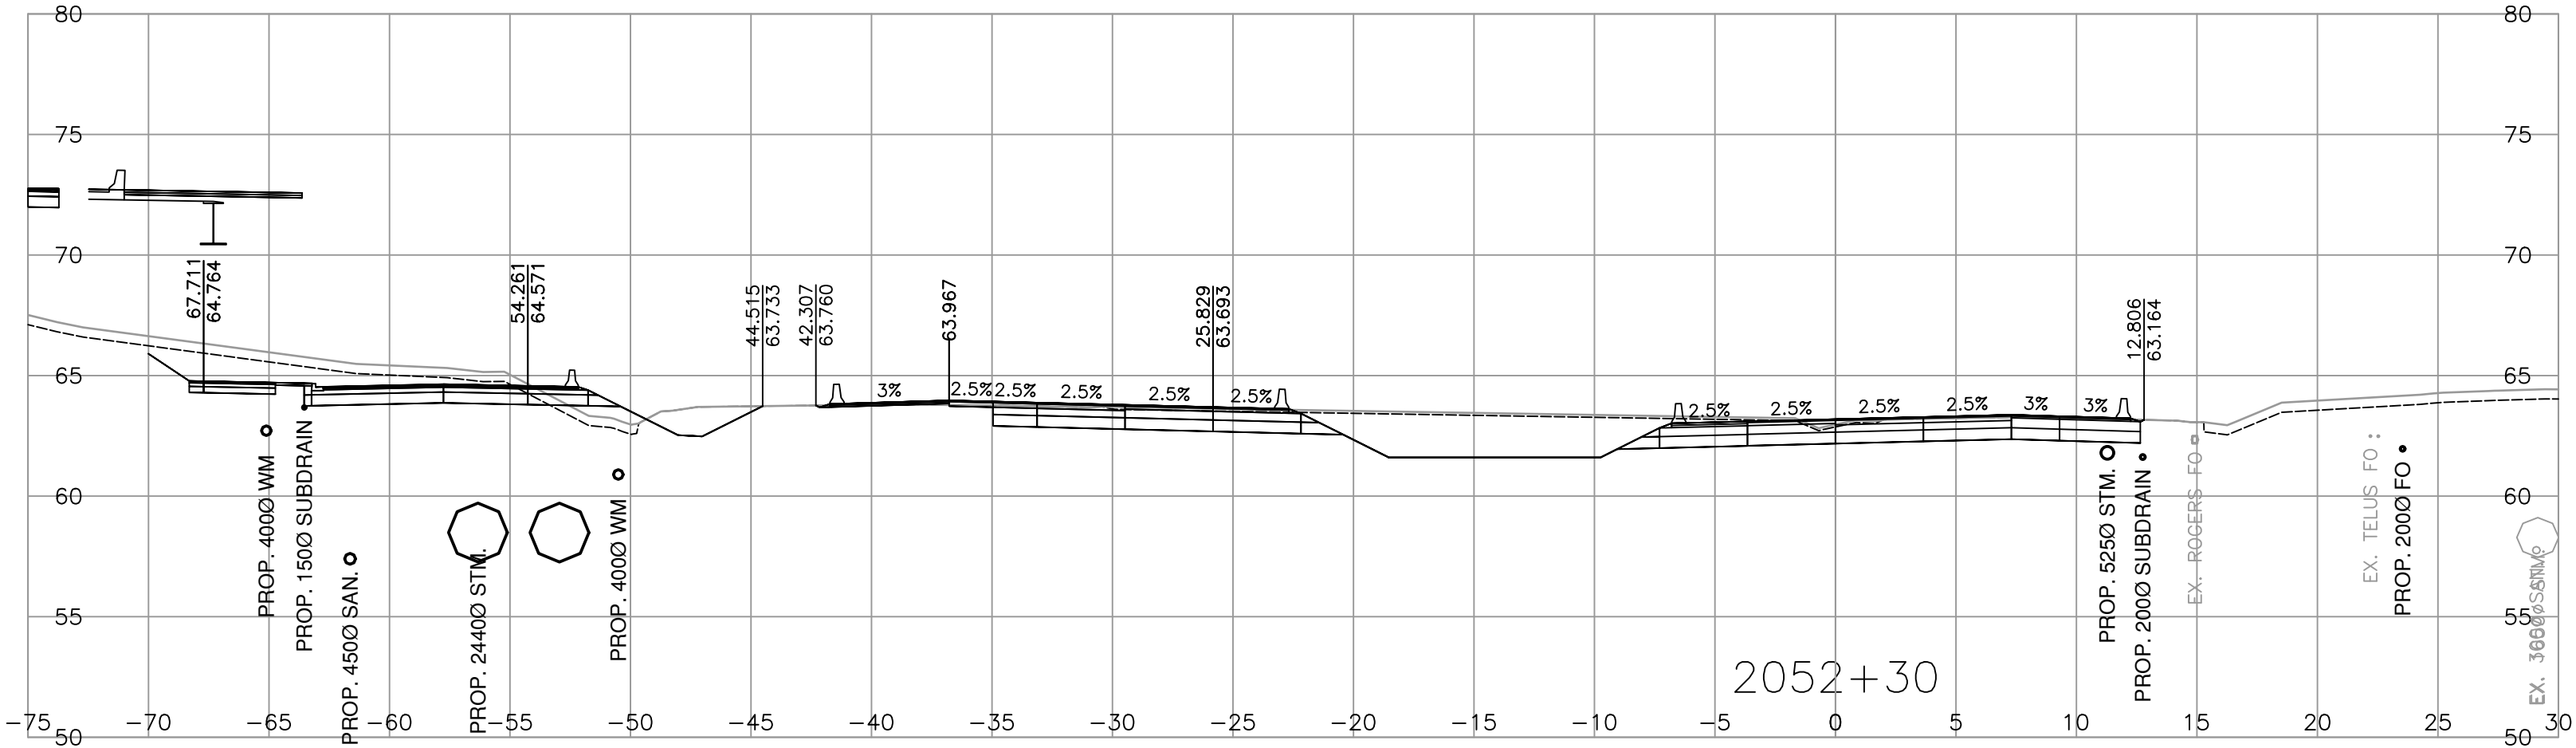



Associated Engineering



BRITISH COLUMBIA
MINISTRY OF TRANSPORTATION AND TRANSIT
SOUTH COAST REGION
HIGHWAY DESIGN AND GEOMATICS ENGINEERING



SCALE 0 2 1:250 12m







CAD FILENAME R1-1154-1014
FILE NUMBER 2021-2305-02
PLOT DATE 2026-04-17

REV	DATE	REVISIONS	NAME

CROSS SECTIONS
HIGHWAY 1 - PEARDONVILLE
HIGHWAY 1 - EAST OF FRASER HWY TO WEST OF CLEARBROOK ROAD
HIGHWAY 1 - L2000
SHEET 14 OF 29

ASSOCIATED ENGINEERING (B.C.) LTD. PERMIT TO PRACTICE 1000163		DESIGNED <u>M. DU TOIT / U. TUVSHINZAYA</u> DATE <u>2026-04-17</u> QUALITY CONTROL <u>S. BIDULKA</u> DATE <u>2026-04-17</u> QUALITY ASSURANCE <u>P. STANCOMBE</u> DATE <u>2026-04-17</u> DRAWN <u>M. SALOMON</u> DATE <u>2026-04-17</u>	
PROJECT NUMBER 13254-1002	REG 1	DRAWING NUMBER R1-1154-1014	REV

PLOT DATE: 2026/04/18 \\ee.co\data\working\van\2021-2305-02\civil\model\MoTL_PDV_Working_Drawings\DrawingProduction\1000_DesignSections\R1-1154-L2000-PART2.dwg

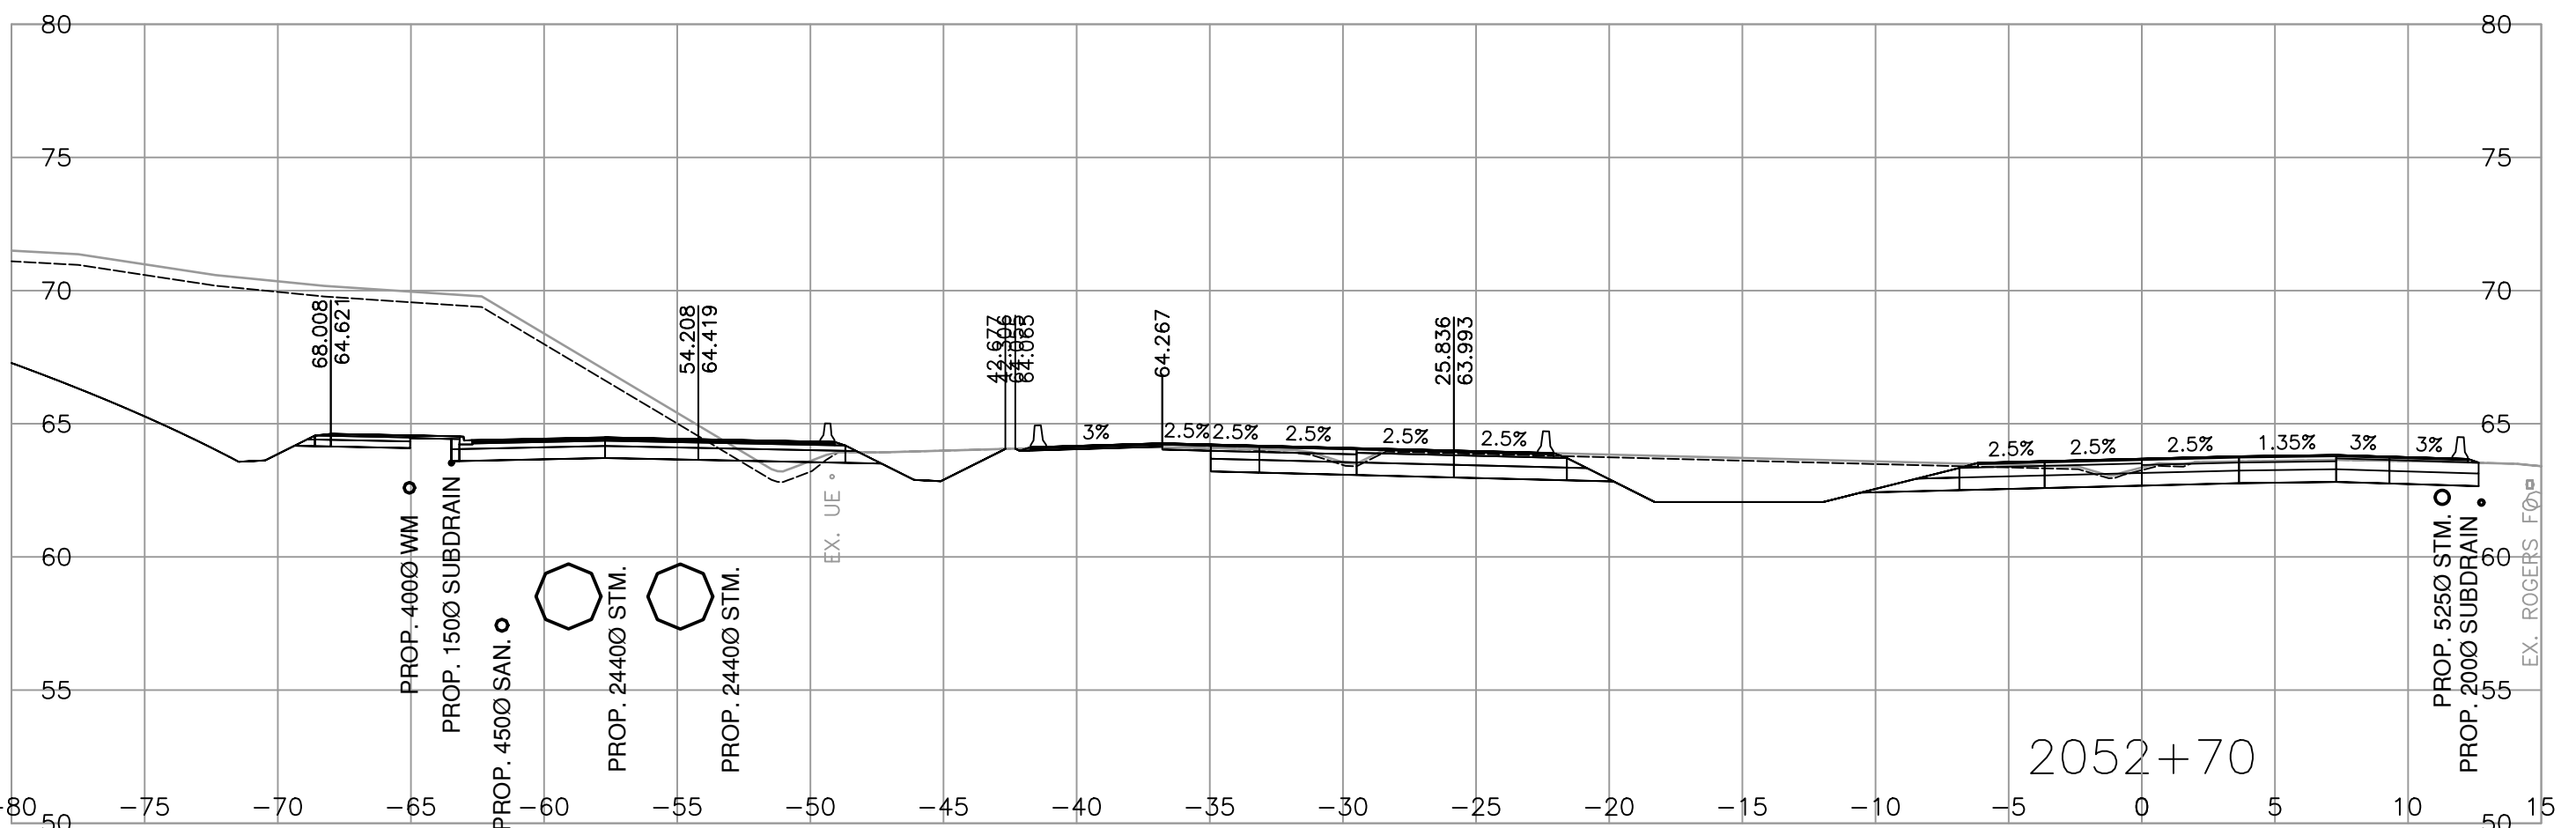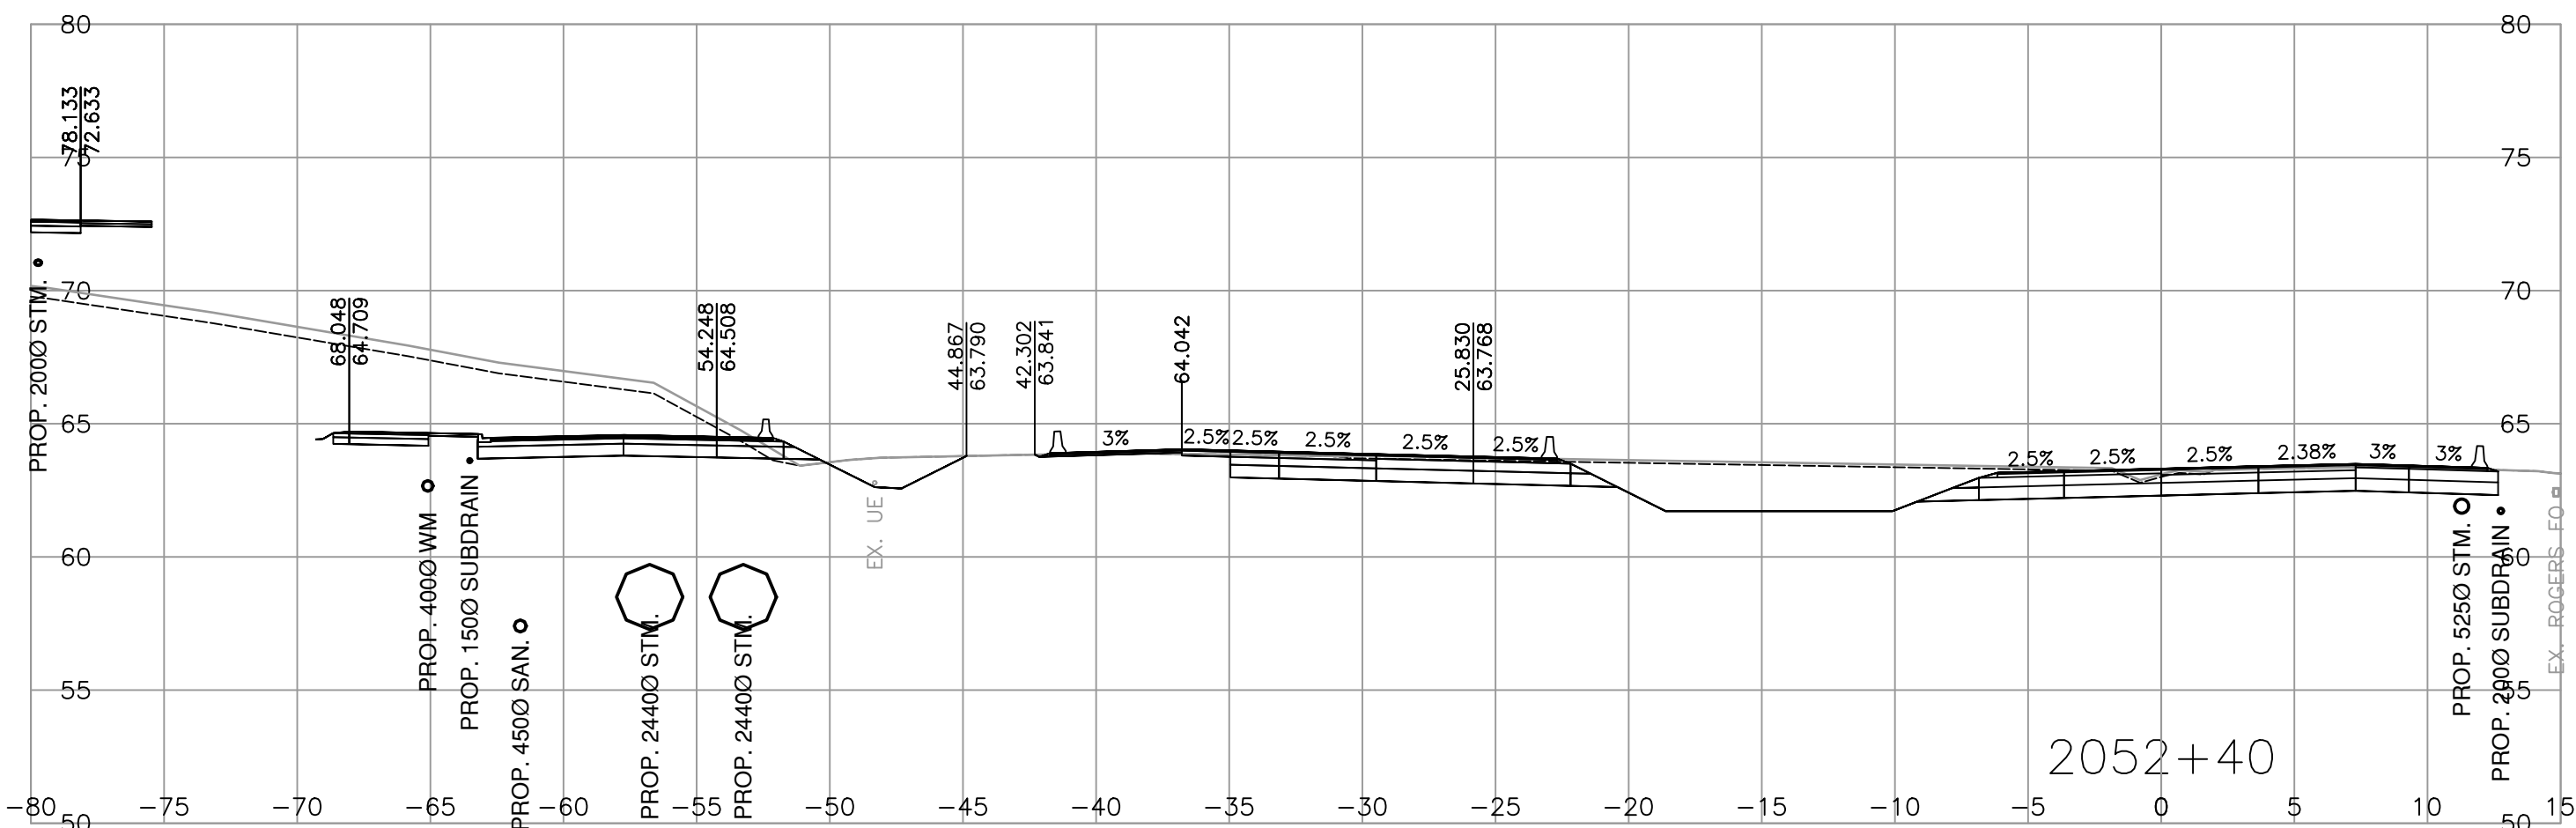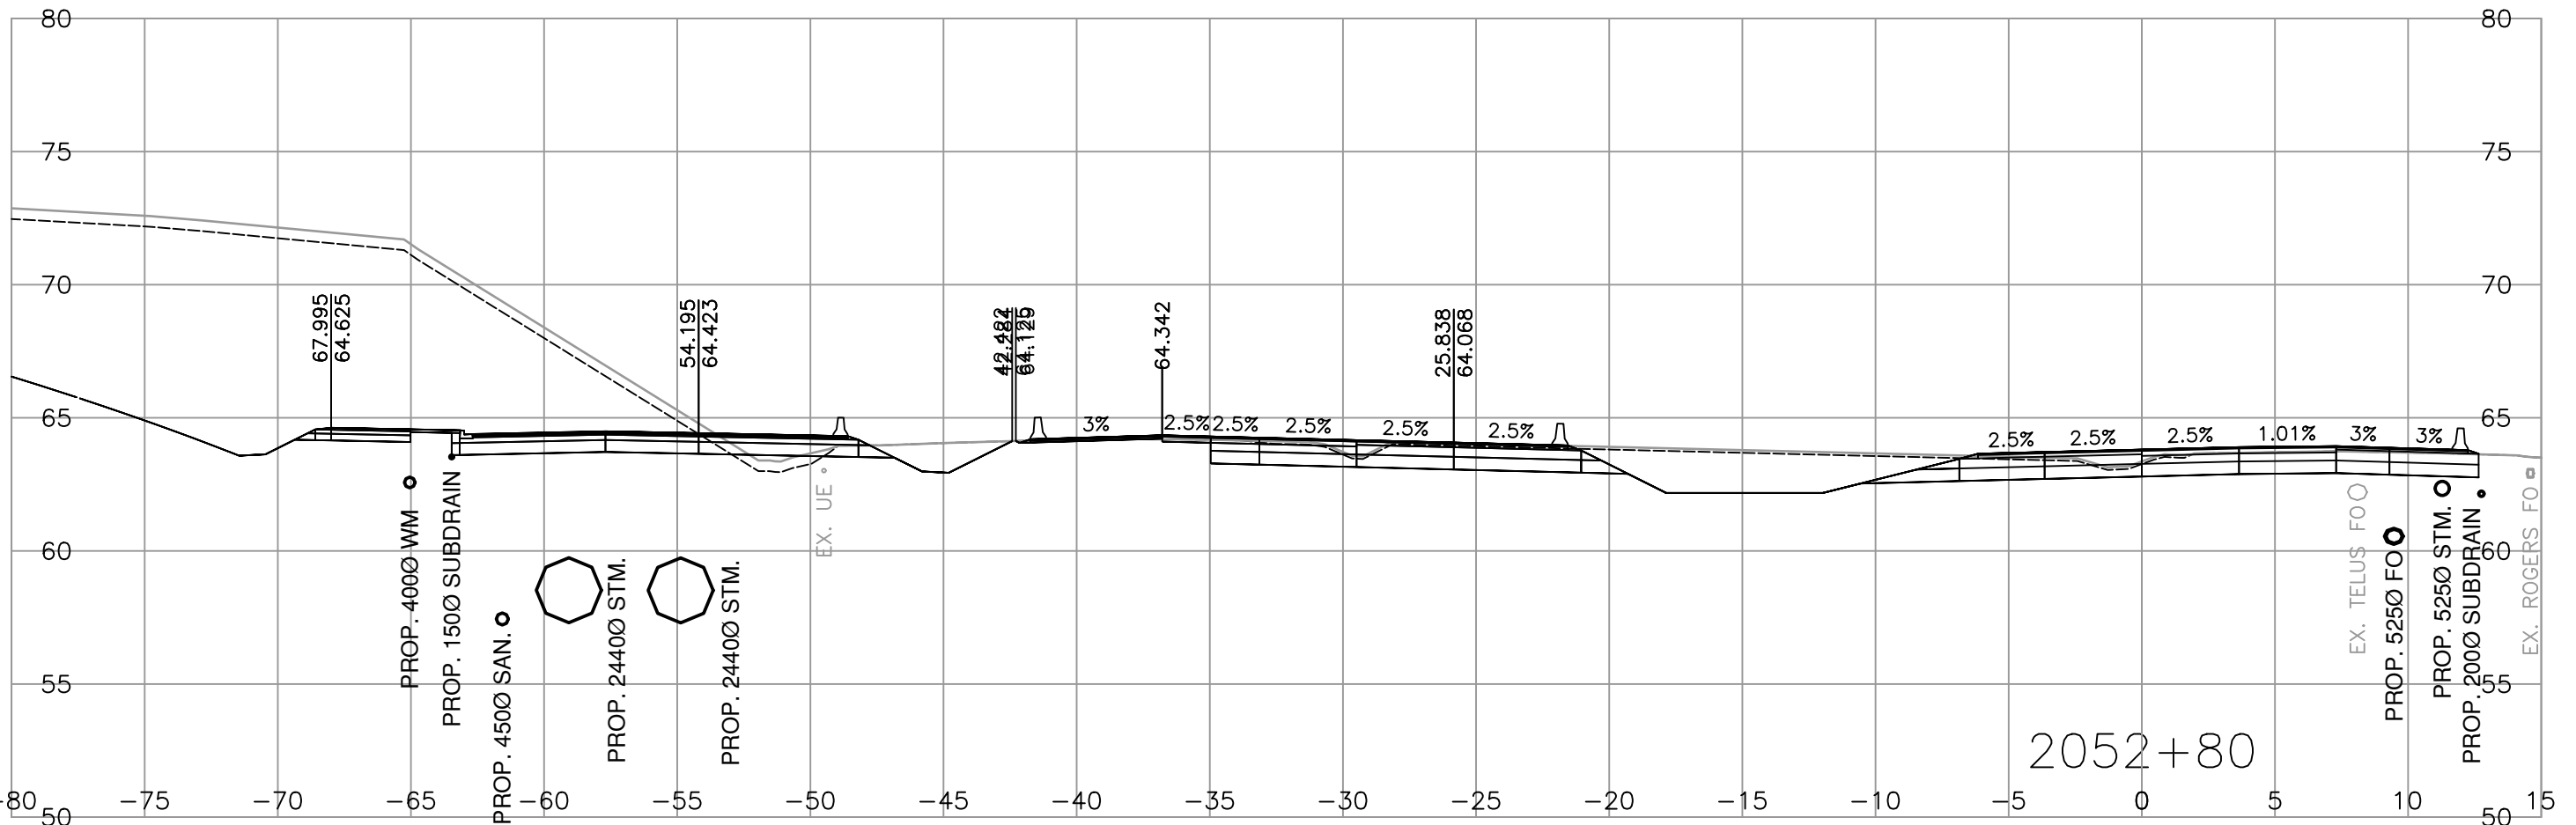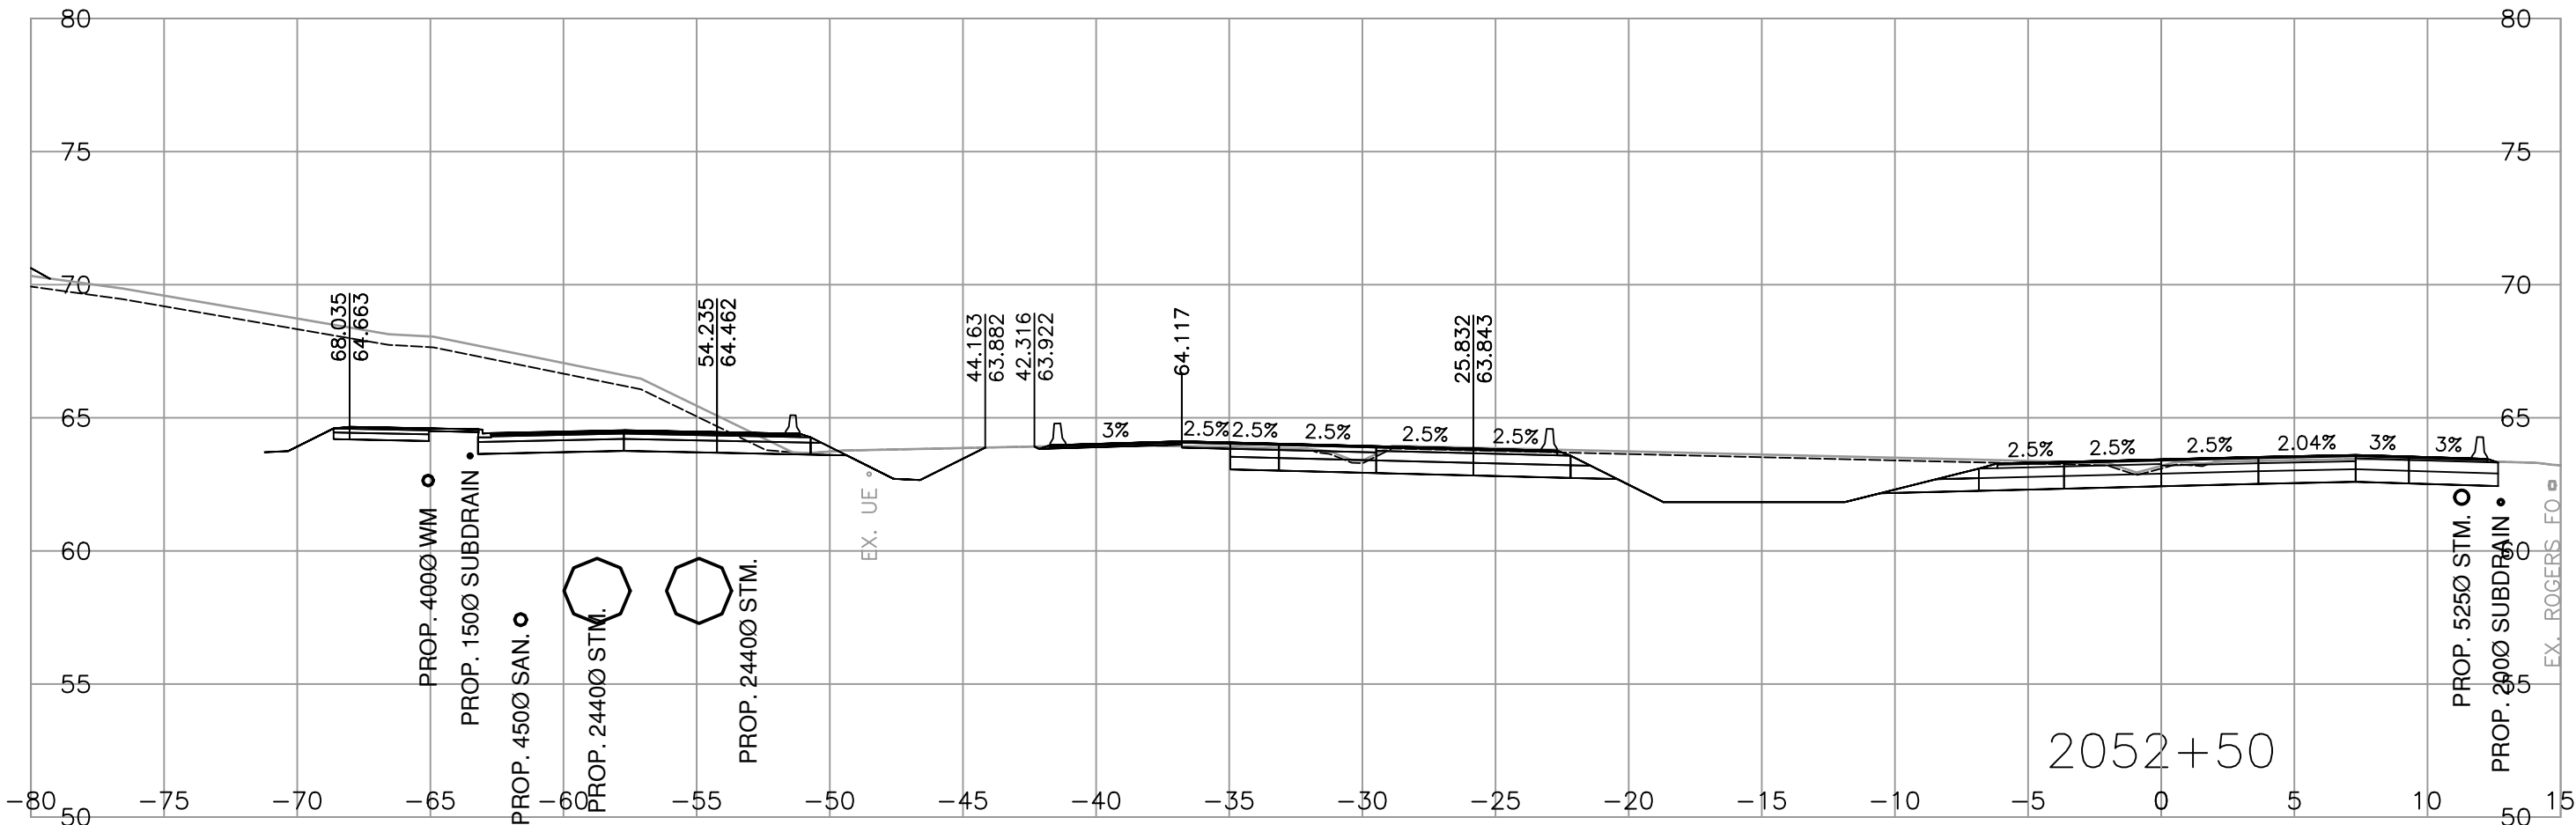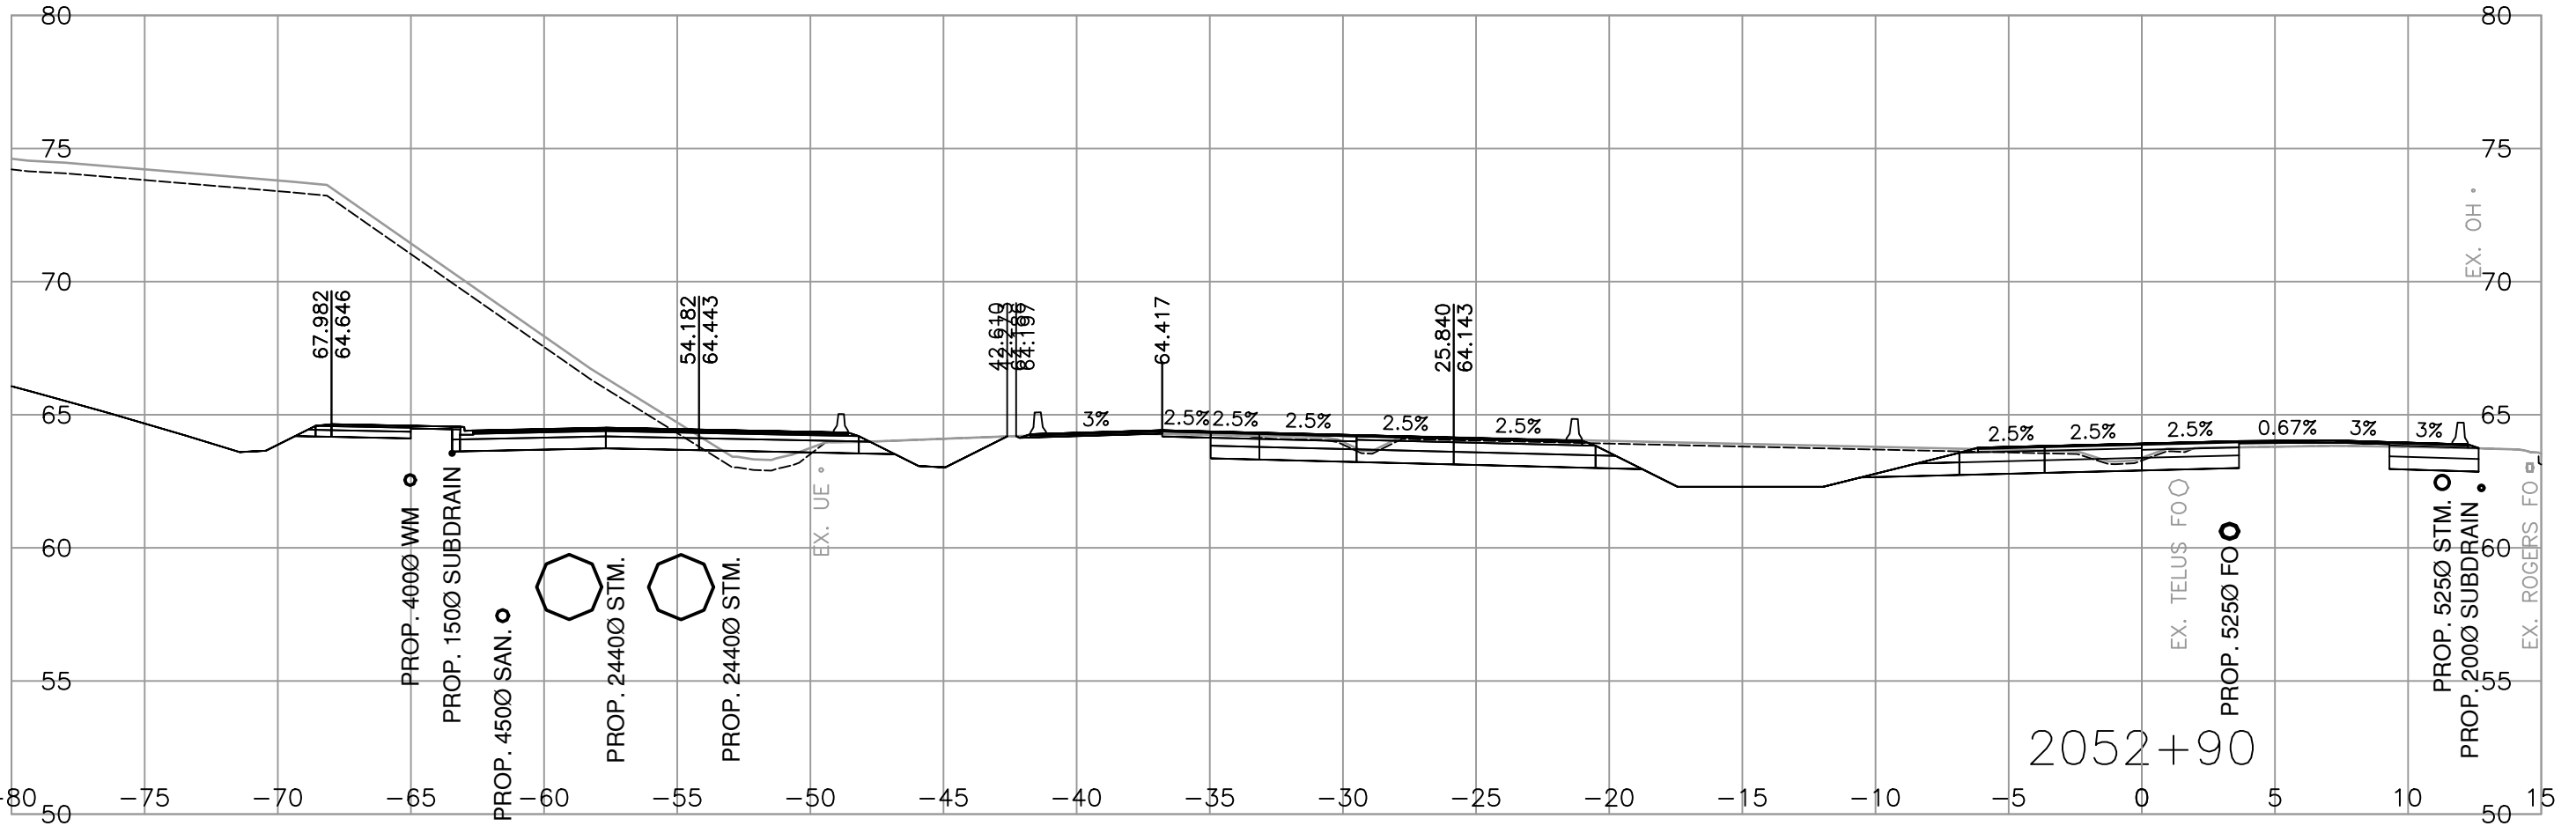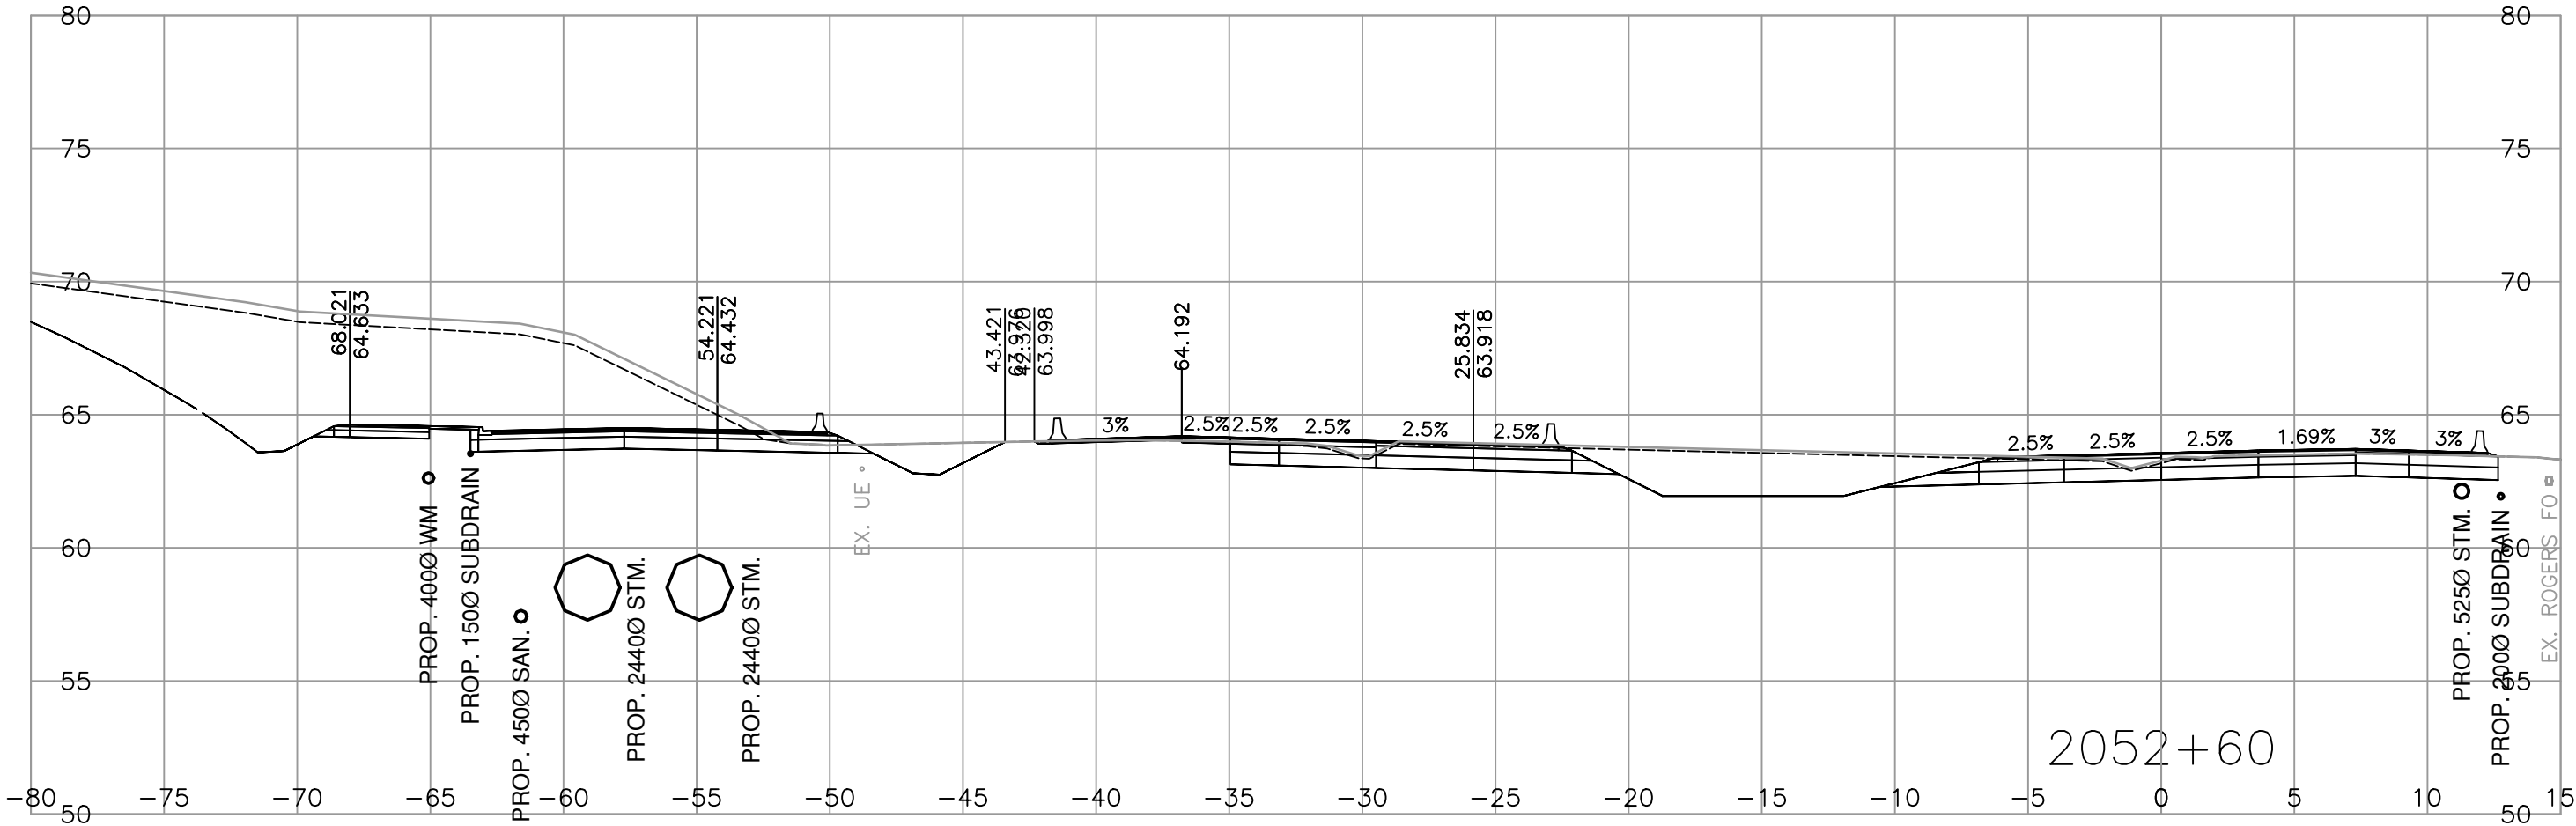

MINISTRY OF TRANSPORTATION
AND TRANSIT
SOUTH COAST REGION
HIGHWAY DESIGN AND GEOMATICS ENGINEERING



SCALE 0 2 1:250 12m
CAD FILENAME R1-1154-1015
FILE NUMBER 2021-2305-02
PLOT DATE 2026-04-17

REV	DATE	REVISIONS	NAME

CROSS SECTIONS







HIGHWAY 1 - PEARDONVILLE
HIGHWAY 1 - EAST OF FRASER HWY TO WEST OF CLEARBROOK ROAD
HIGHWAY 1 - L2000
SHEET 15 OF 29

ASSOCIATED ENGINEERING (B.C.) LTD.
PERMIT TO PRACTICE 1000163

DESIGNED M. DU TOIT / U. TUVSHINZAYA DATE 2026-04-17
QUALITY CONTROL S. BIDULKA DATE 2026-04-17
QUALITY ASSURANCE P. STANCOMBE DATE 2026-04-17
DRAWN M. SALOMON DATE 2026-04-17

PROJECT NUMBER	REG	DRAWING NUMBER	REV
13254-1002	1	R1-1154-1015	

PLOT DATE: 2026/04/18 \\ee.co\data\working\van\2021-2305-02\civil\model\MoTL_PDV_Working_Drawings\Production\1000_DesignSections\R1-1154-L2000-PART2.dwg

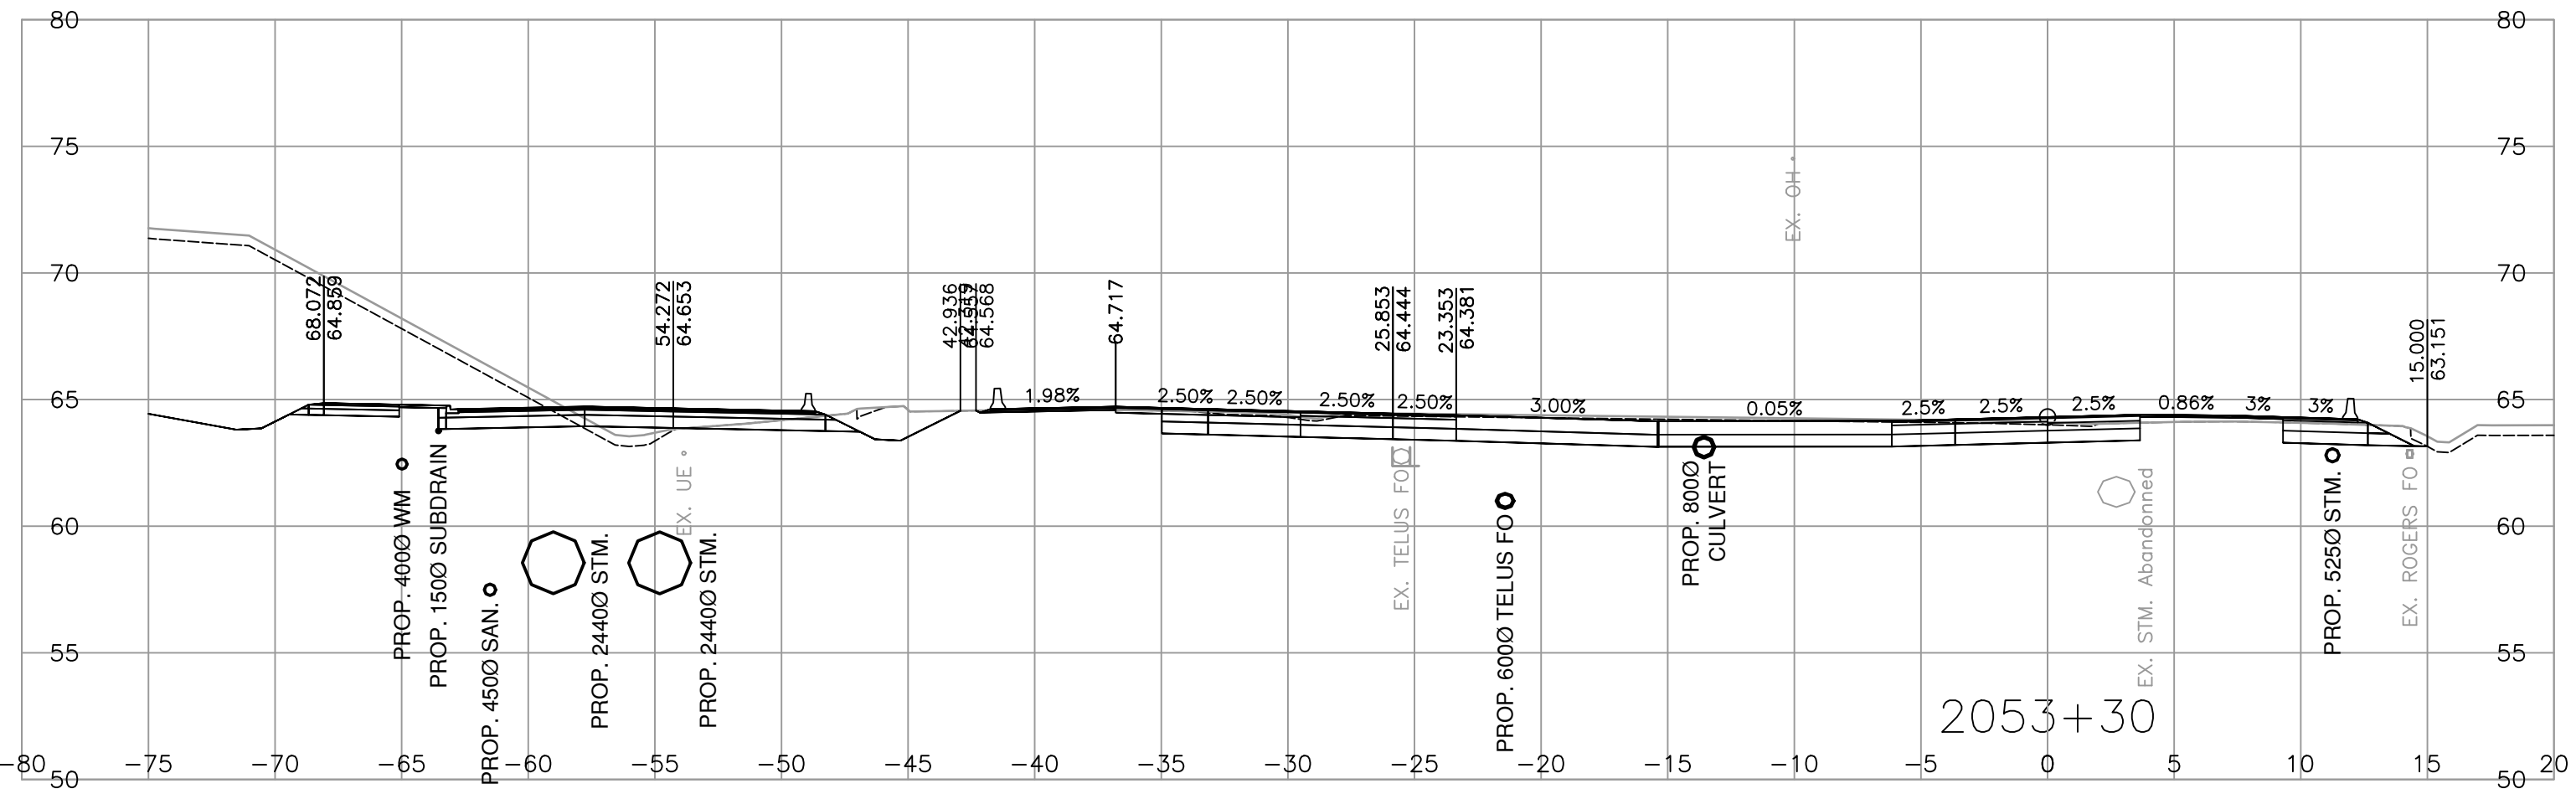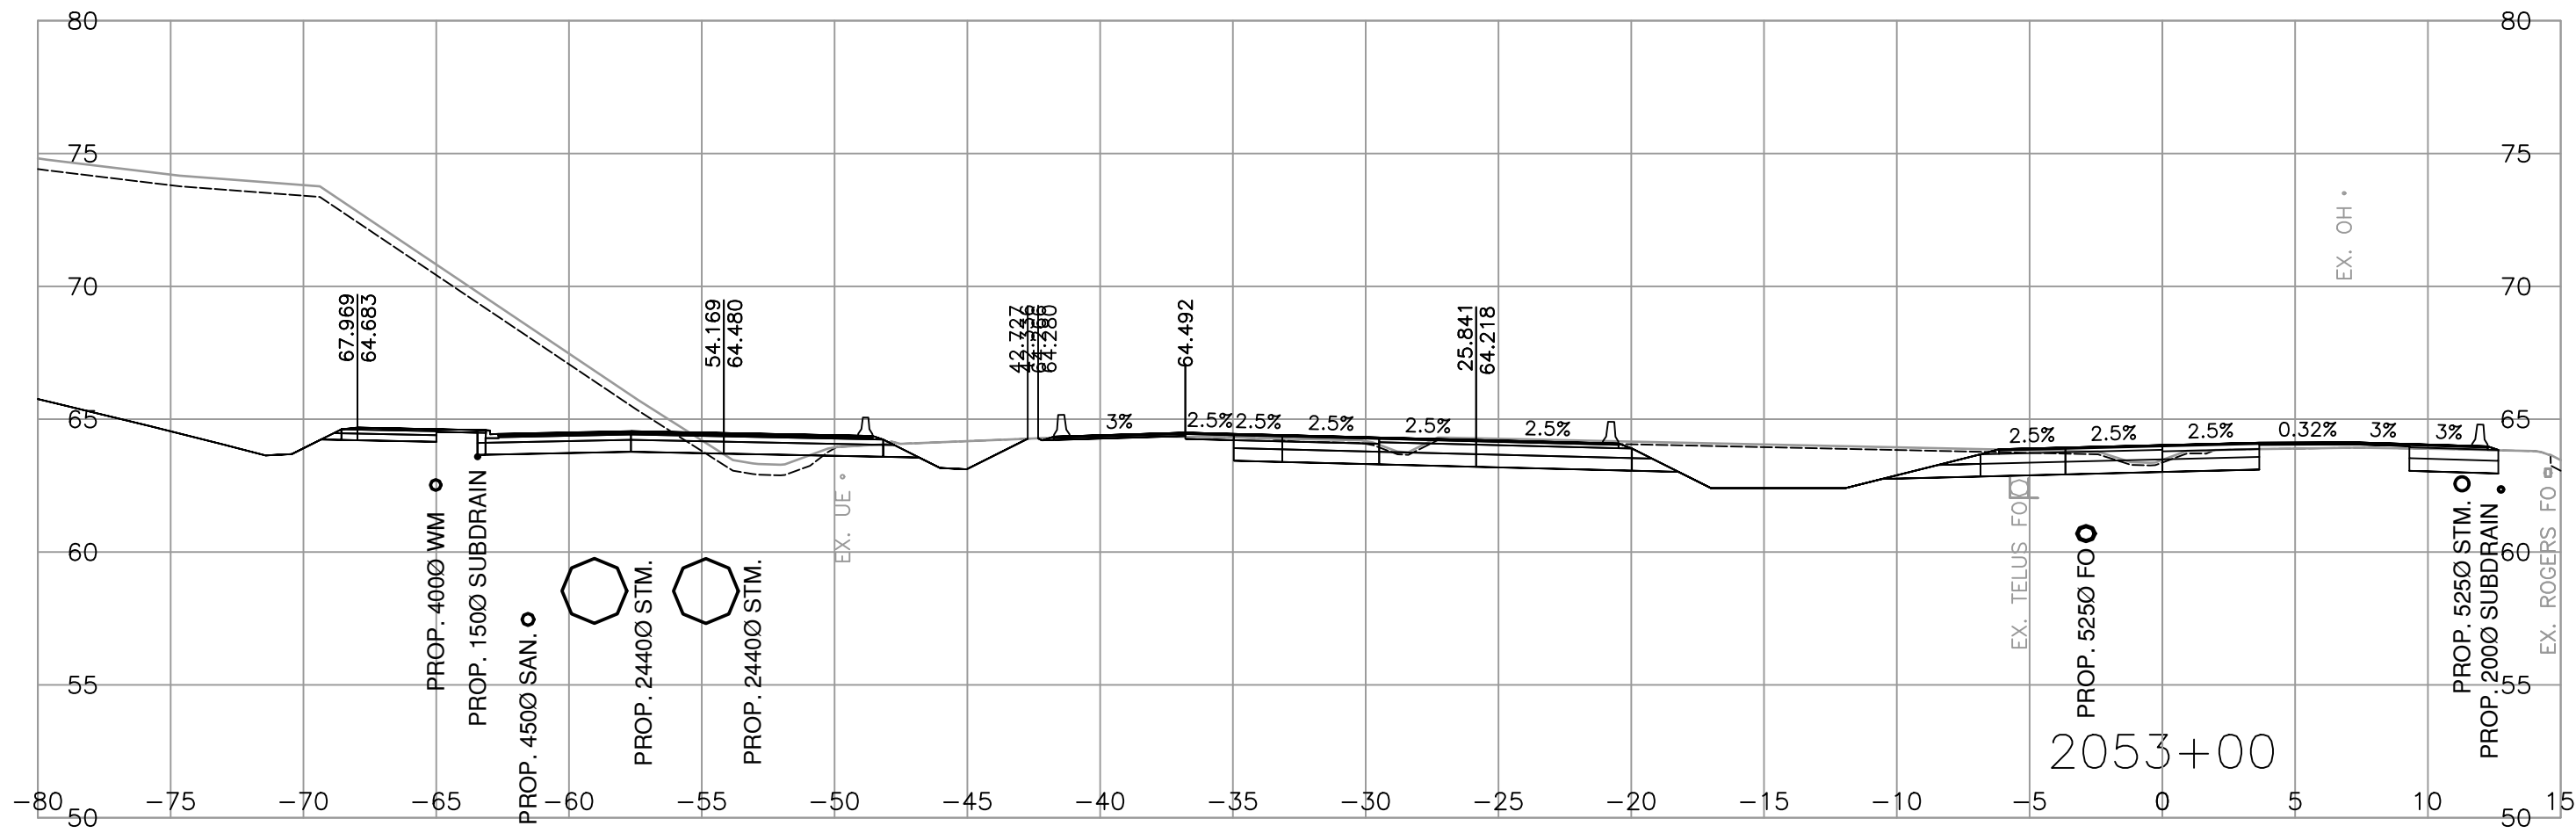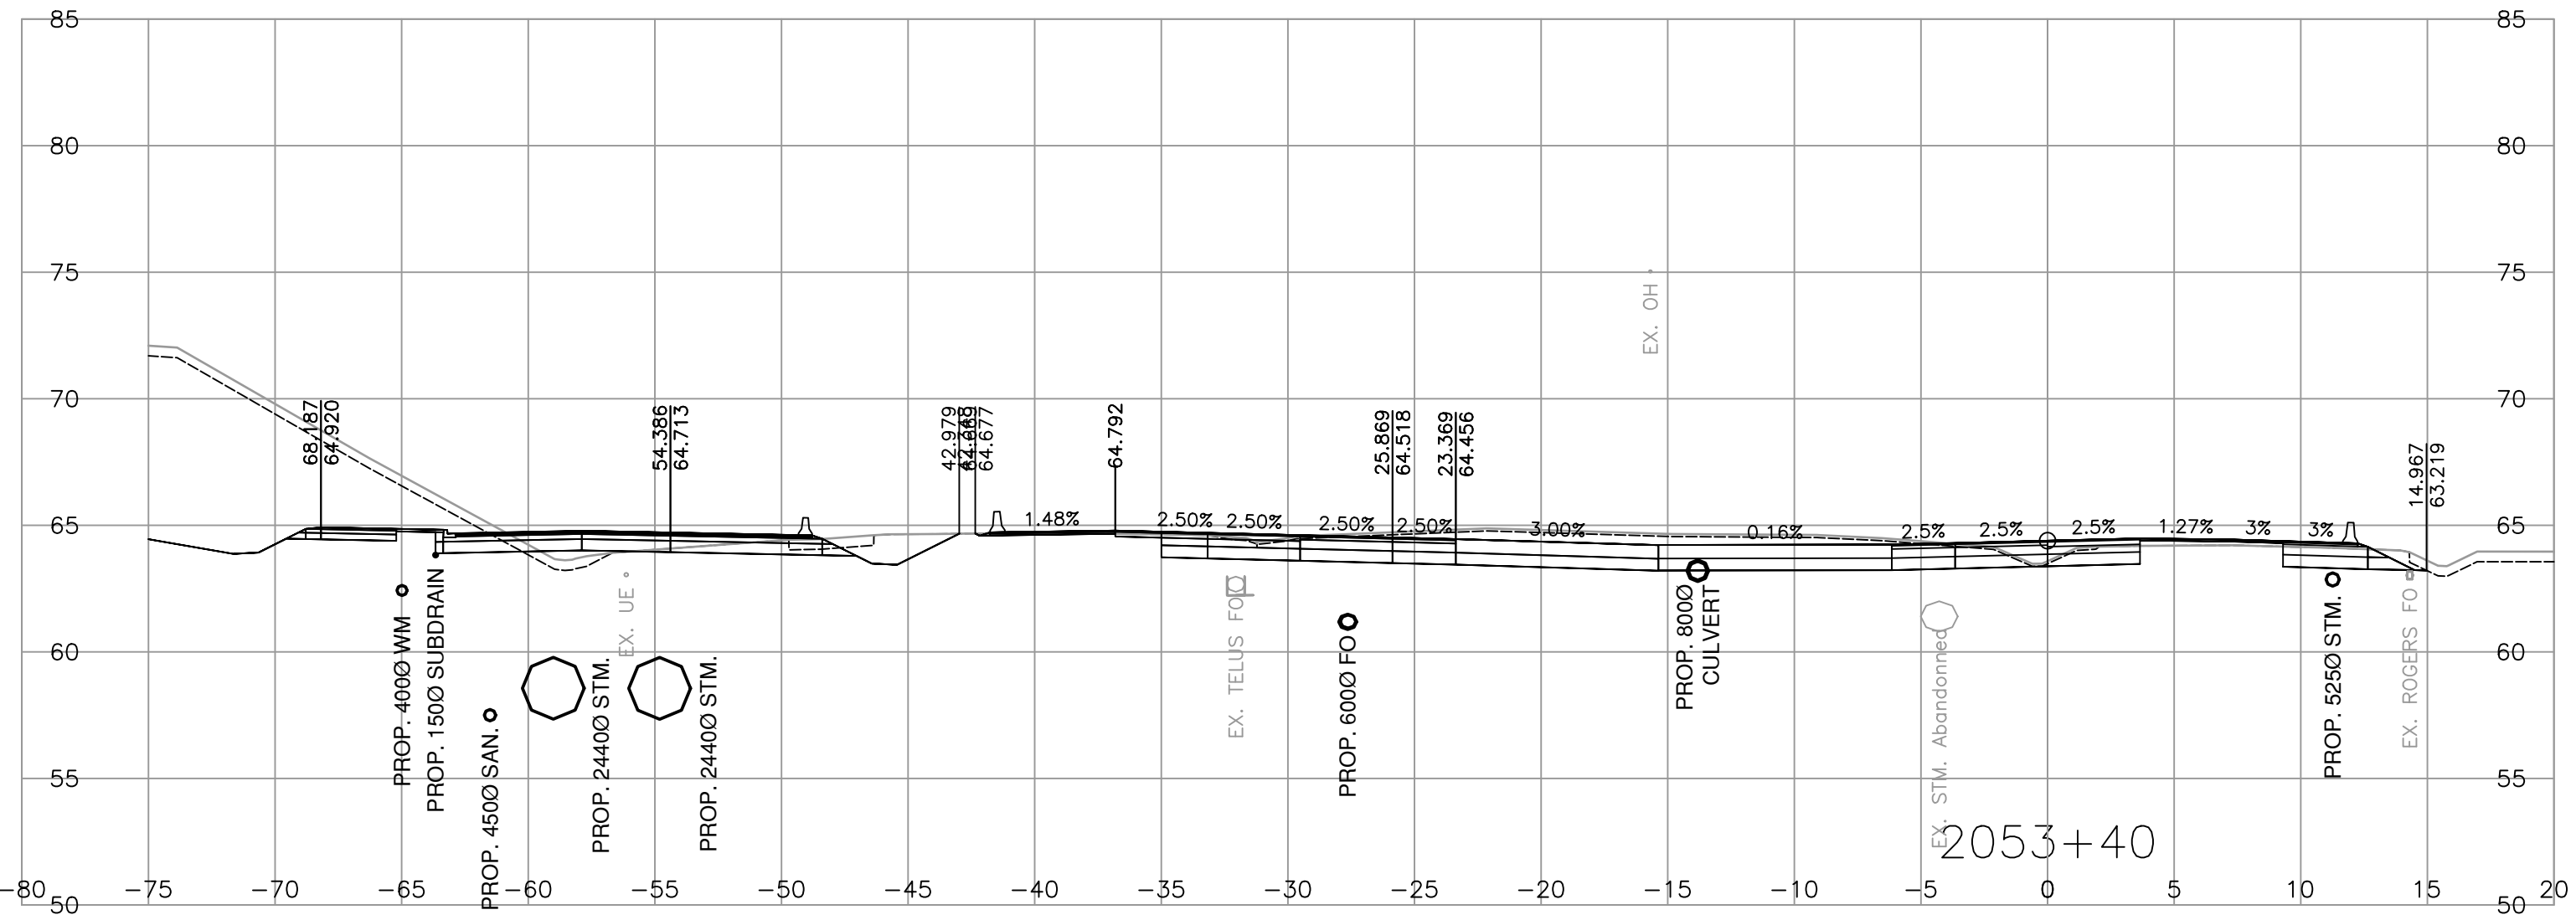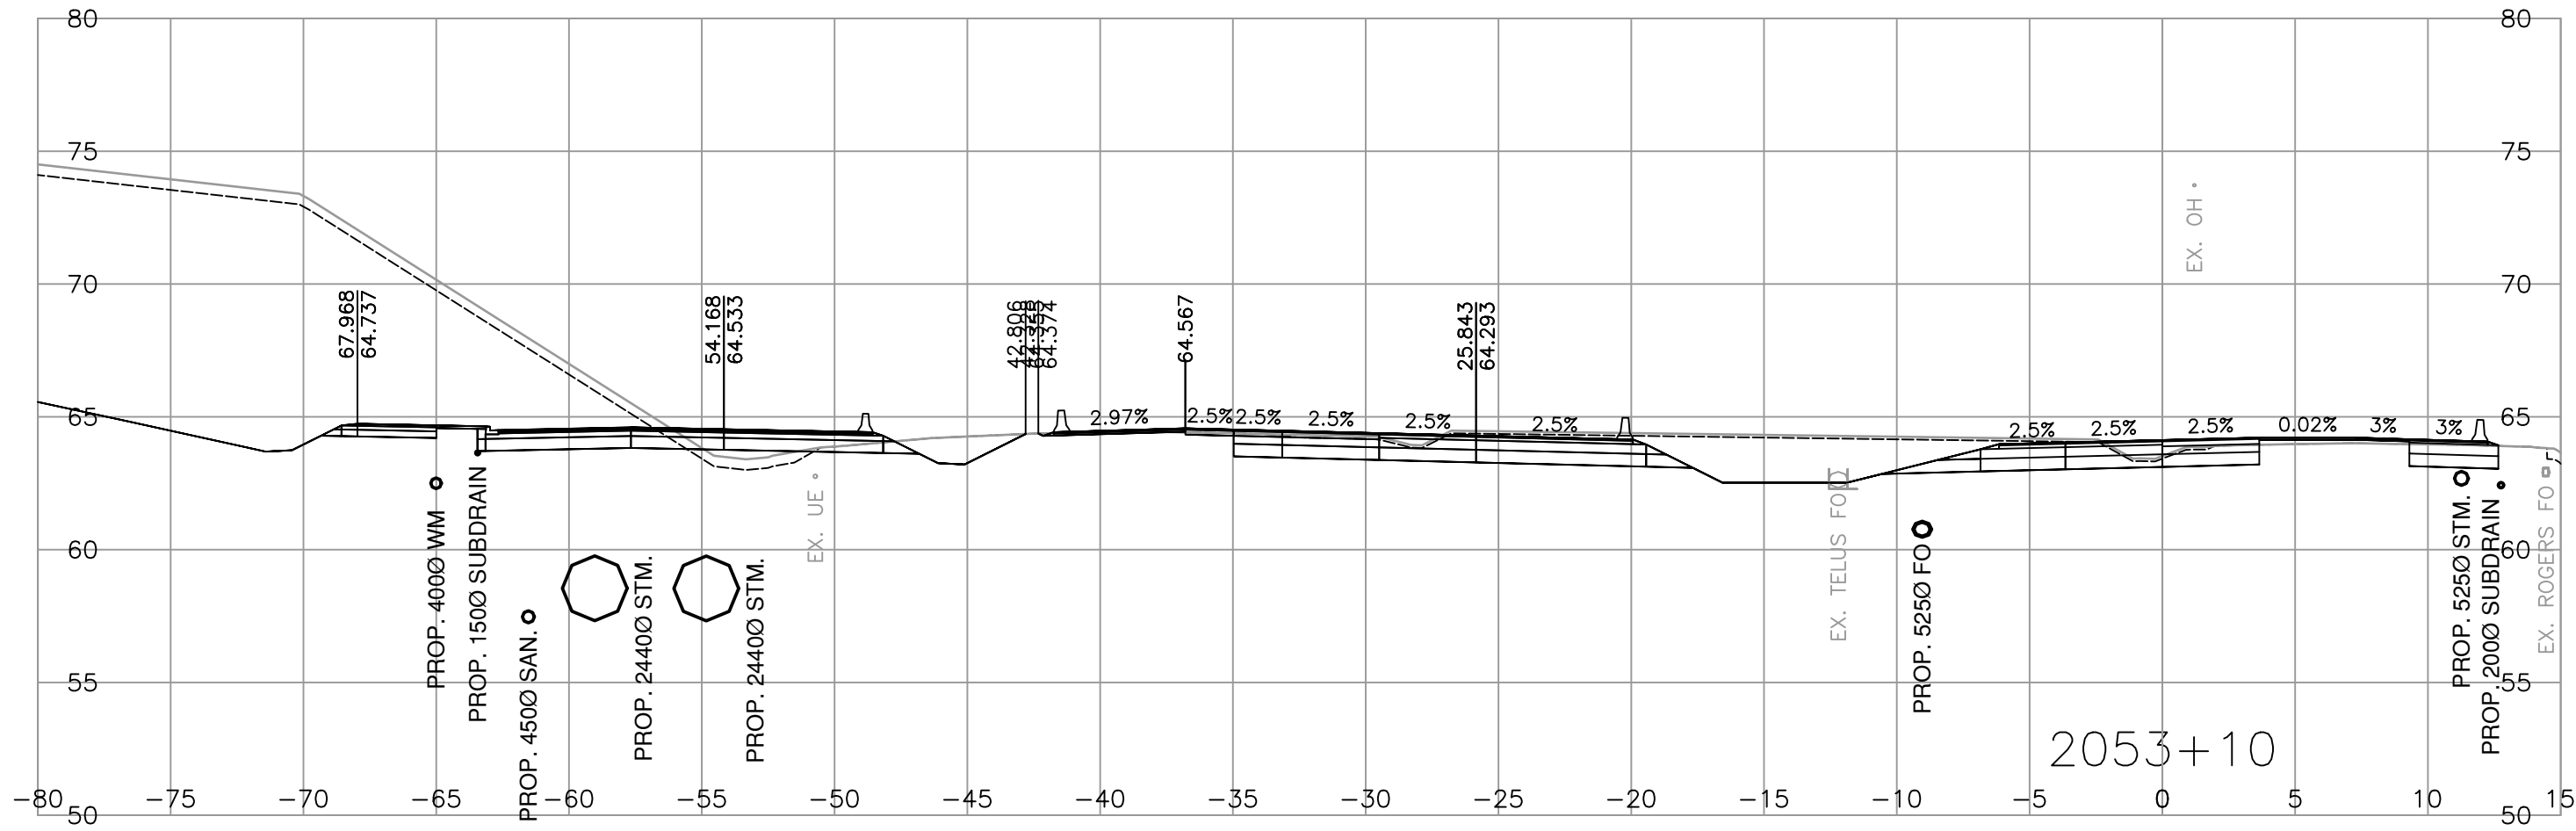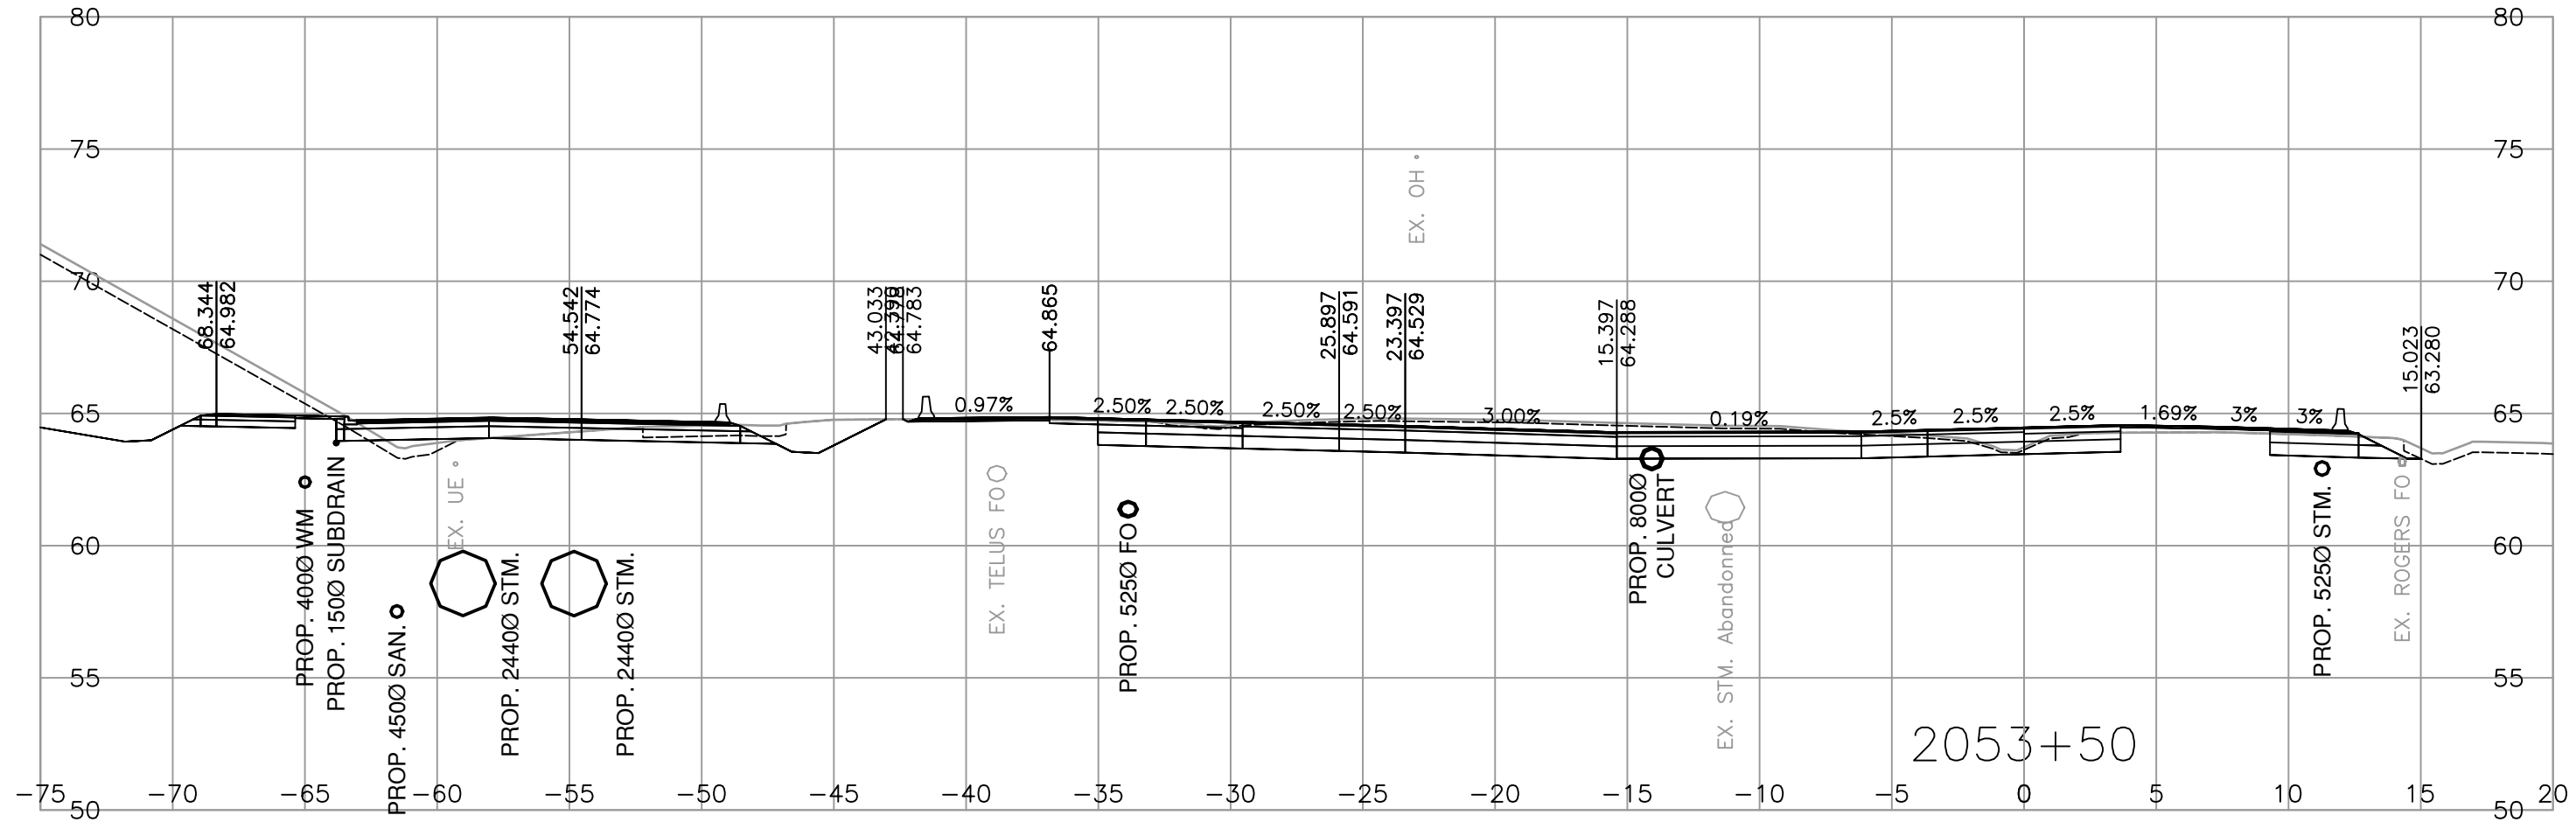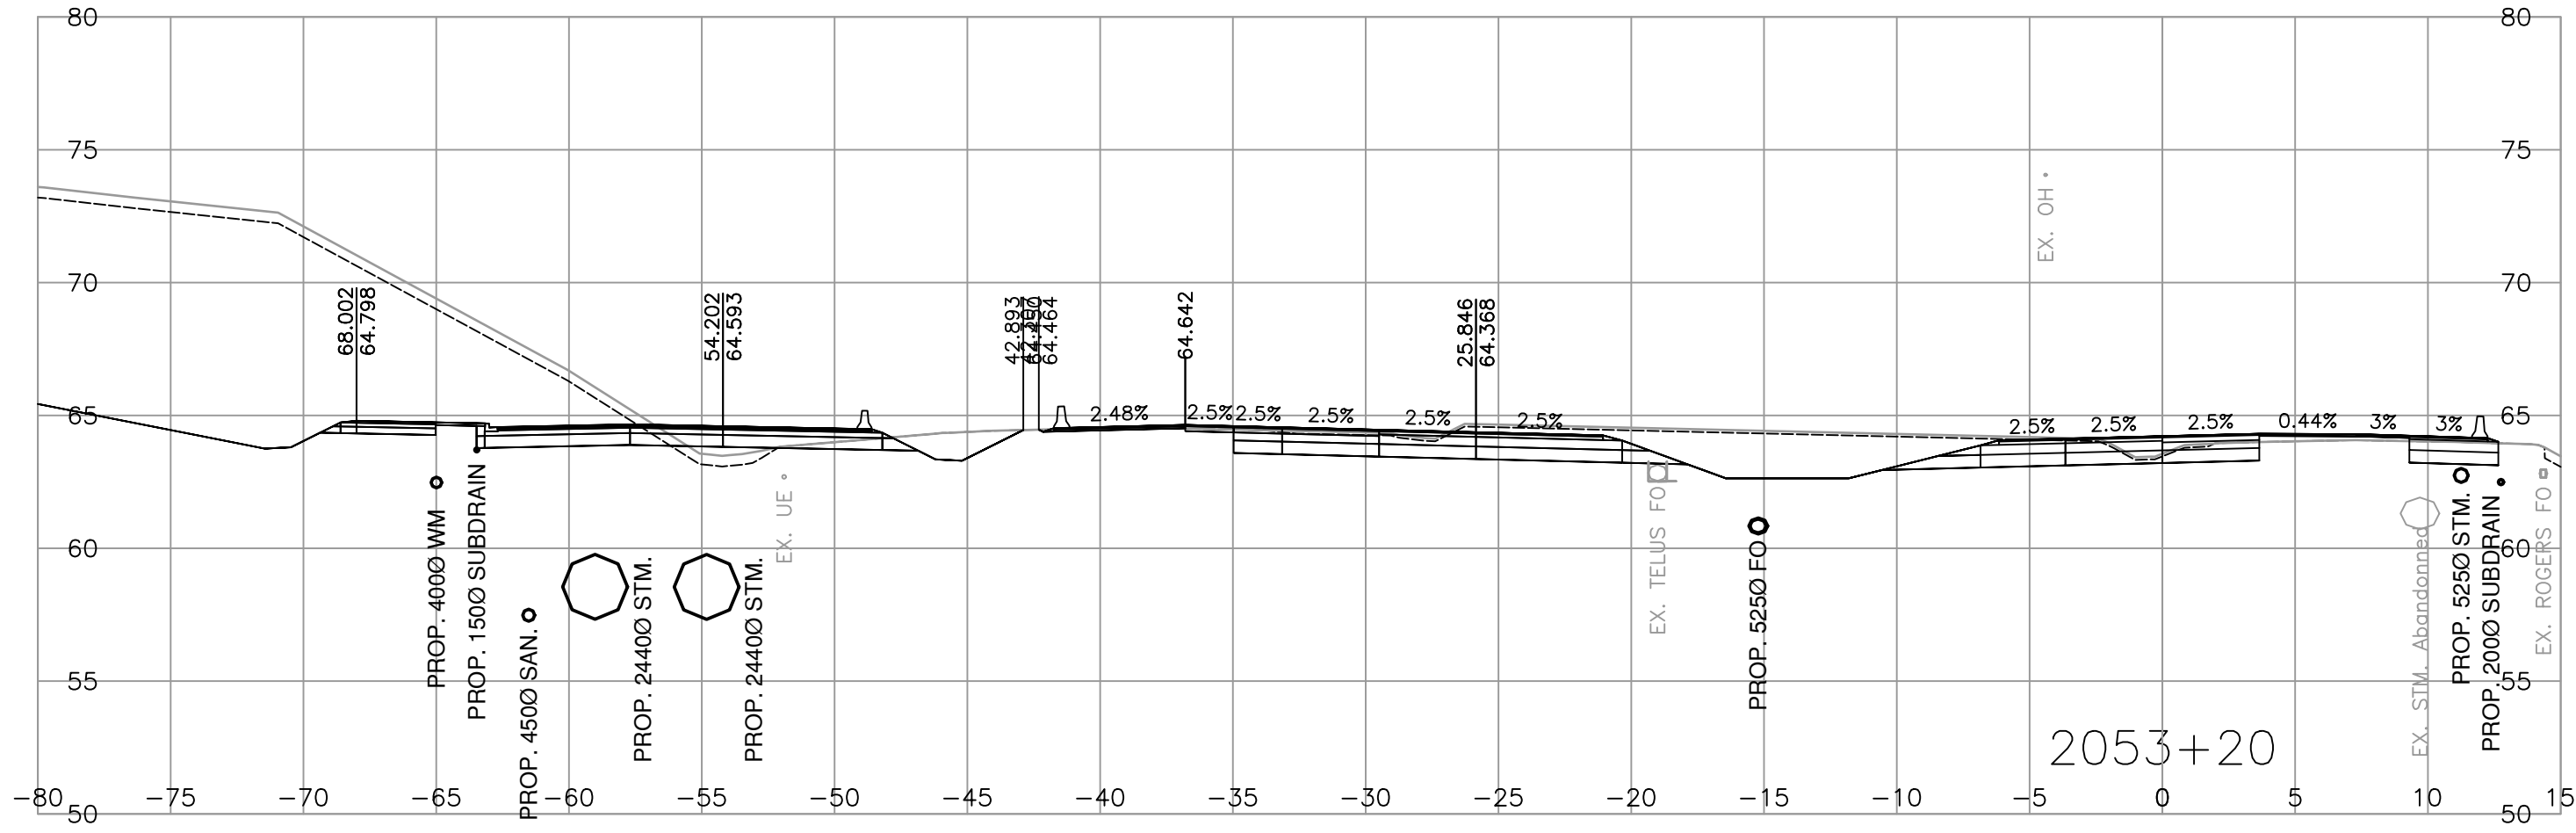

MINISTRY OF TRANSPORTATION
AND TRANSIT
SOUTH COAST REGION
HIGHWAY DESIGN AND GEOMATICS ENGINEERING

SCALE 0 2 1:250 12m
CAD FILENAME R1-1154-1016
FILE NUMBER 2021-2305-02
PLOT DATE 2026-04-17







REV	DATE	REVISIONS	NAME

CROSS SECTIONS

HIGHWAY 1 - PEARDONVILLE
HIGHWAY 1 - EAST OF FRASER HWY TO WEST OF CLEARBROOK ROAD
HIGHWAY 1 - L2000
SHEET 16 OF 29


DESIGNED	M. DU TOIT / U. TUVSHINZAYA	DATE	2026-04-17
QUALITY CONTROL	S. BIDULKA	DATE	2026-04-17
QUALITY ASSURANCE	P. STANCOMBE	DATE	2026-04-17
DRAWN	M. SALOMON	DATE	2026-04-17
PROJECT NUMBER	13254-1002	REG	1
DRAWING NUMBER	R1-1154-1016	REV	

ASSOCIATED ENGINEERING (B.C.) LTD.
PERMIT TO PRACTICE 1000163

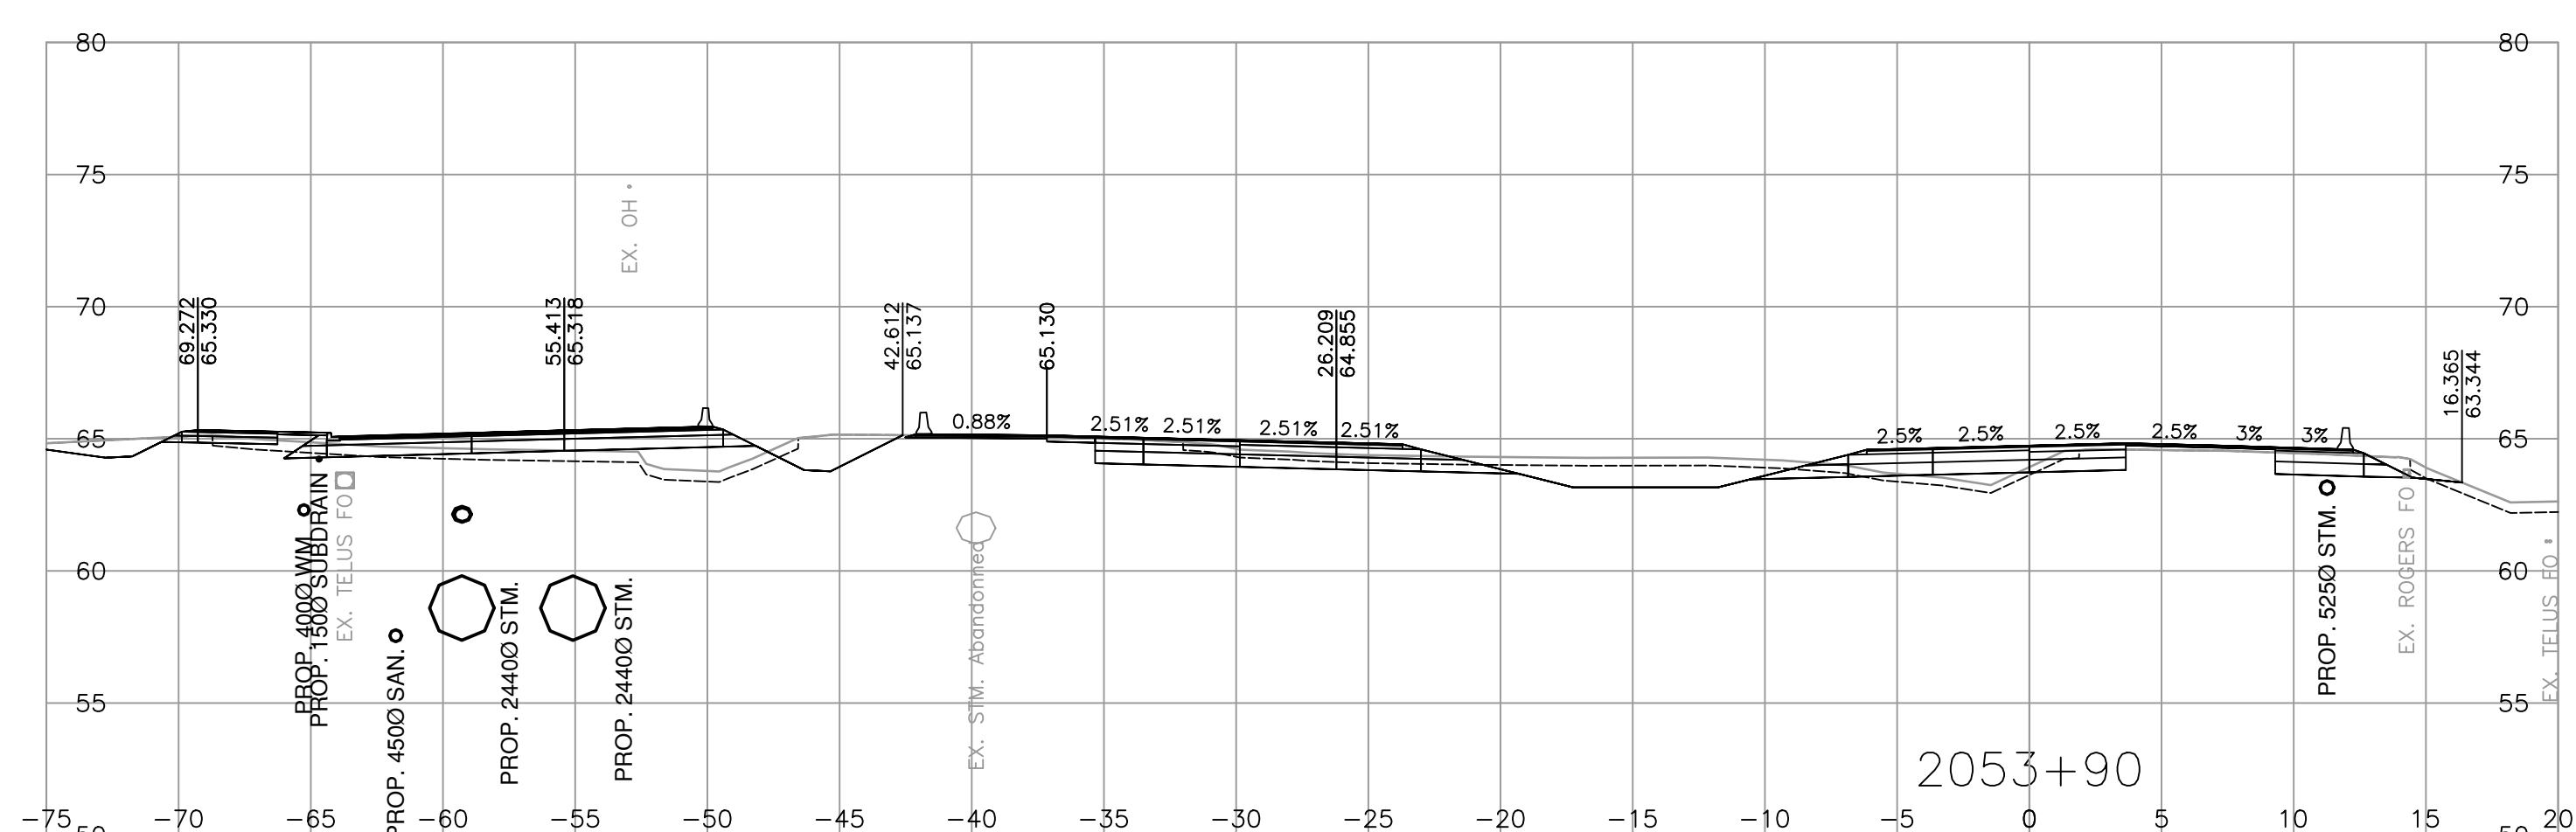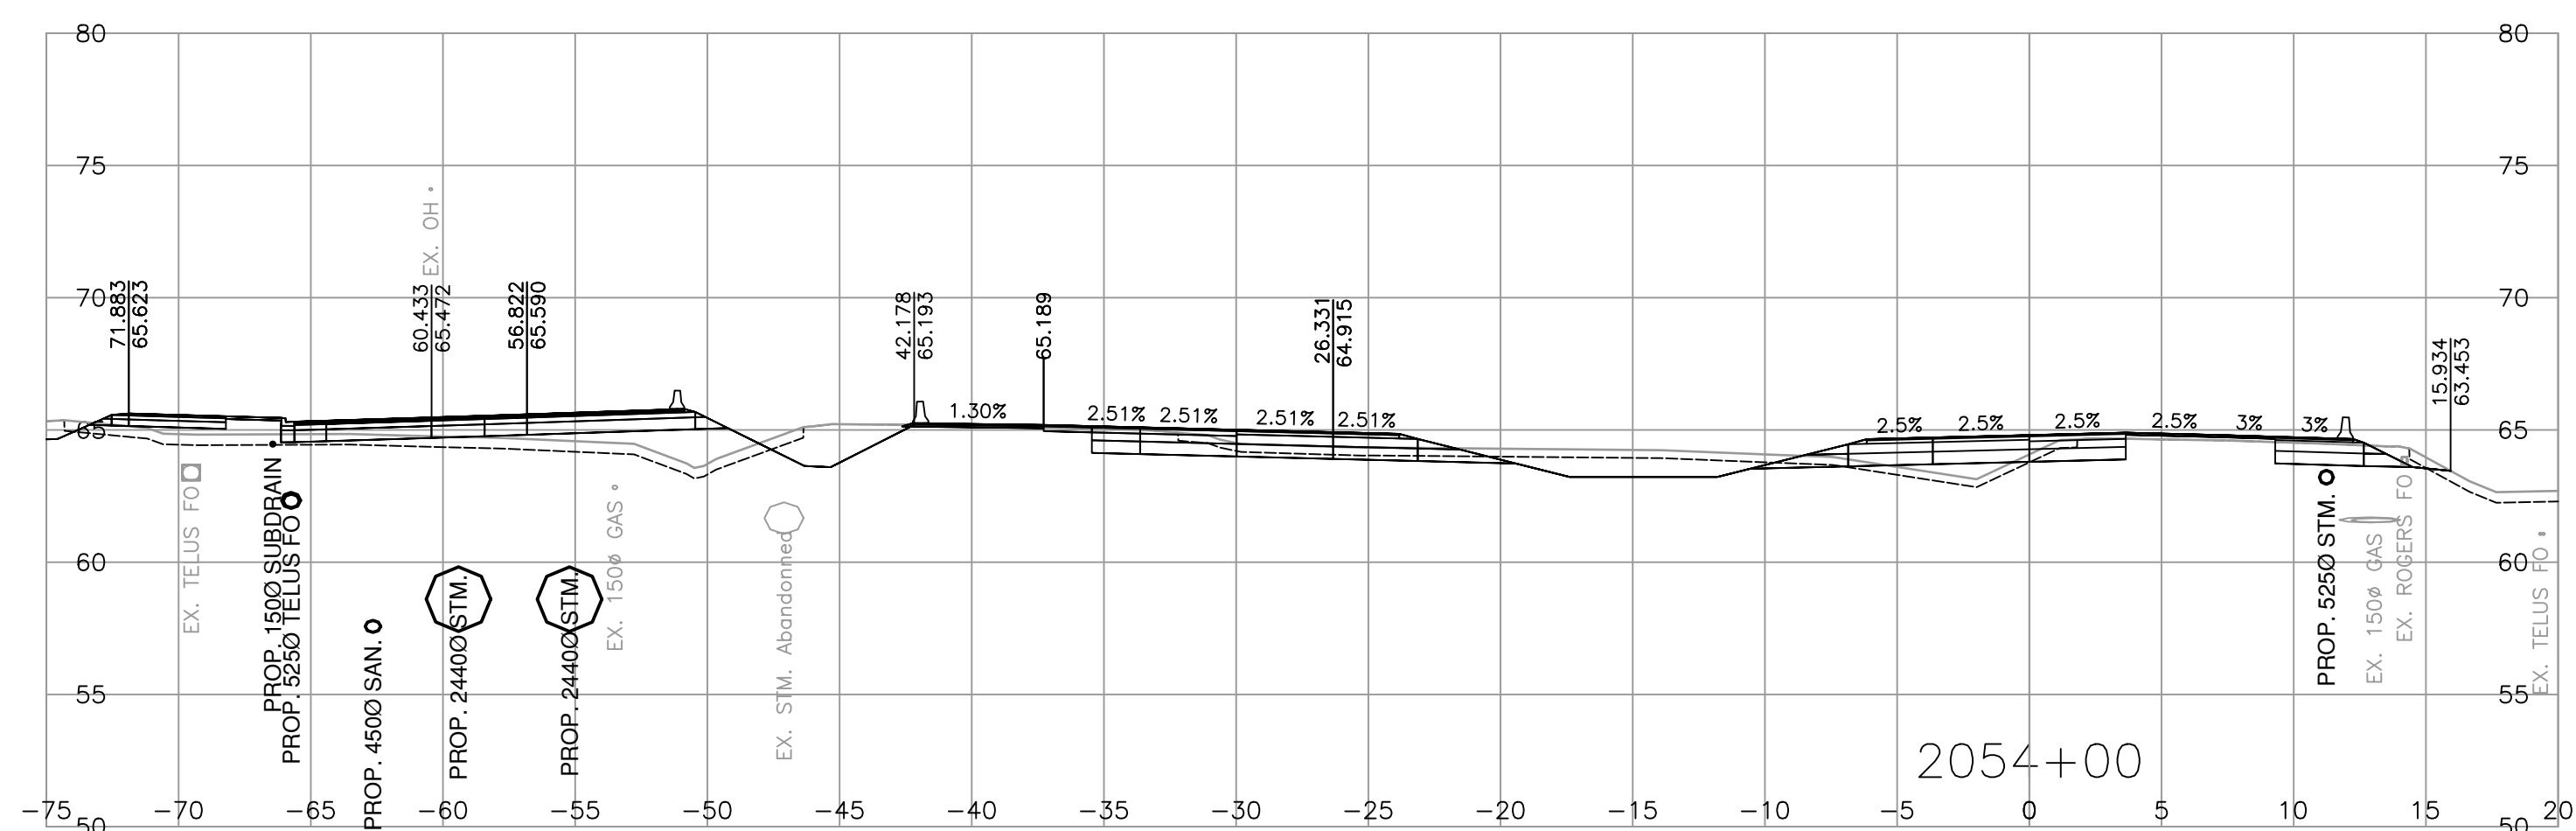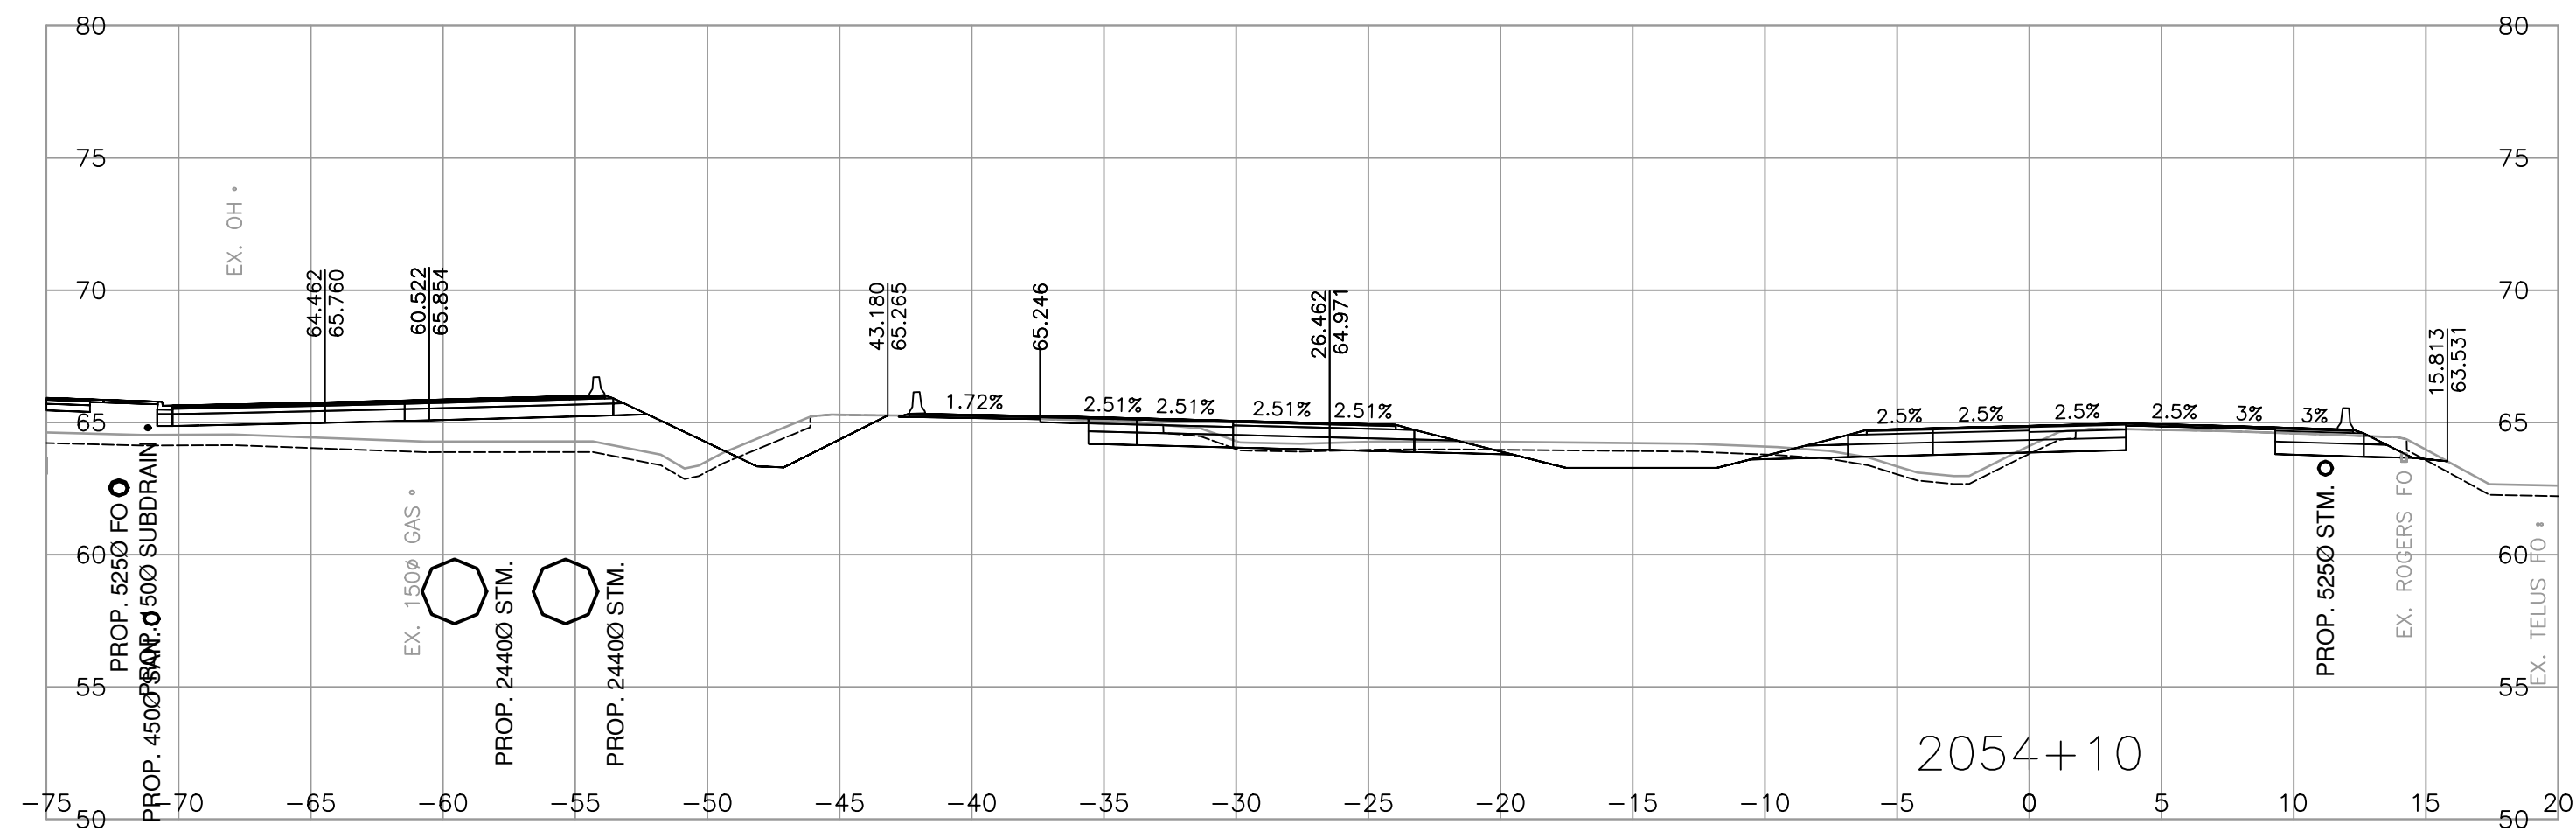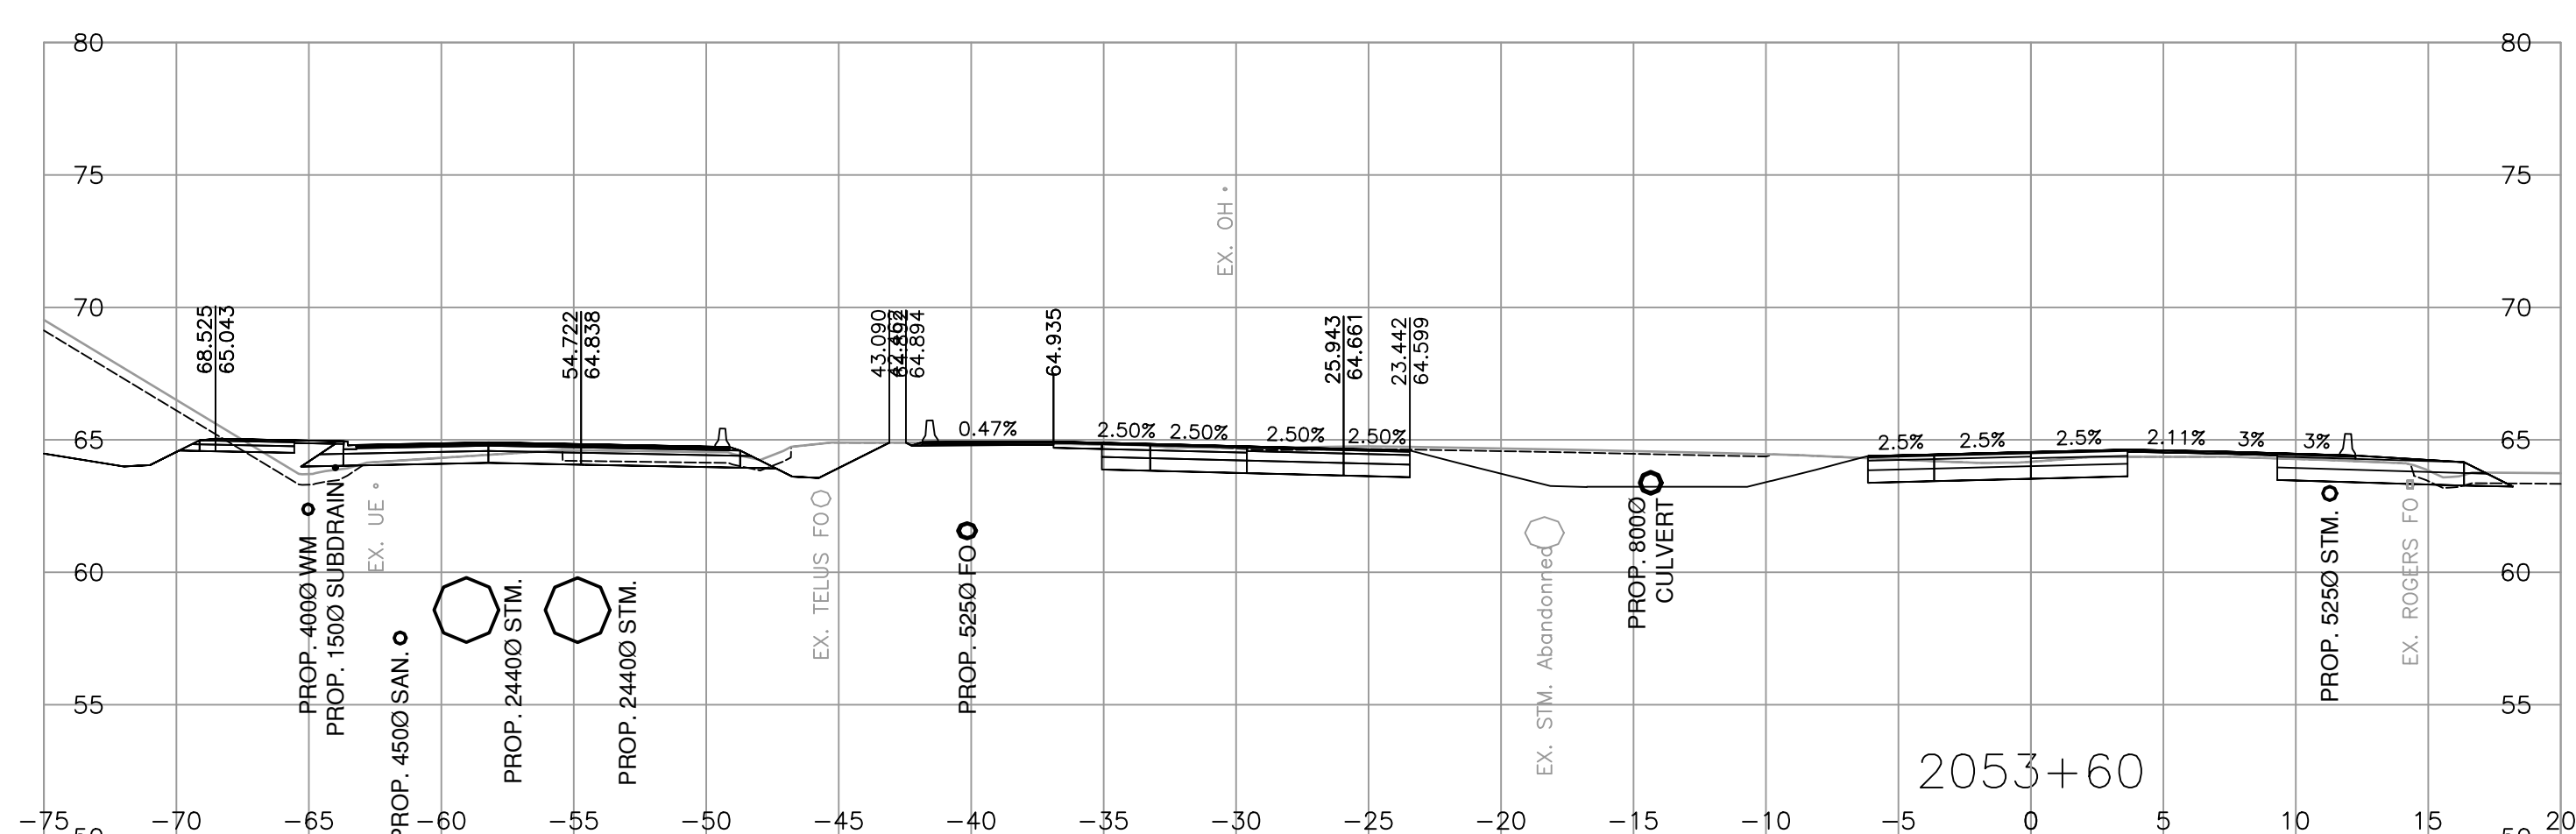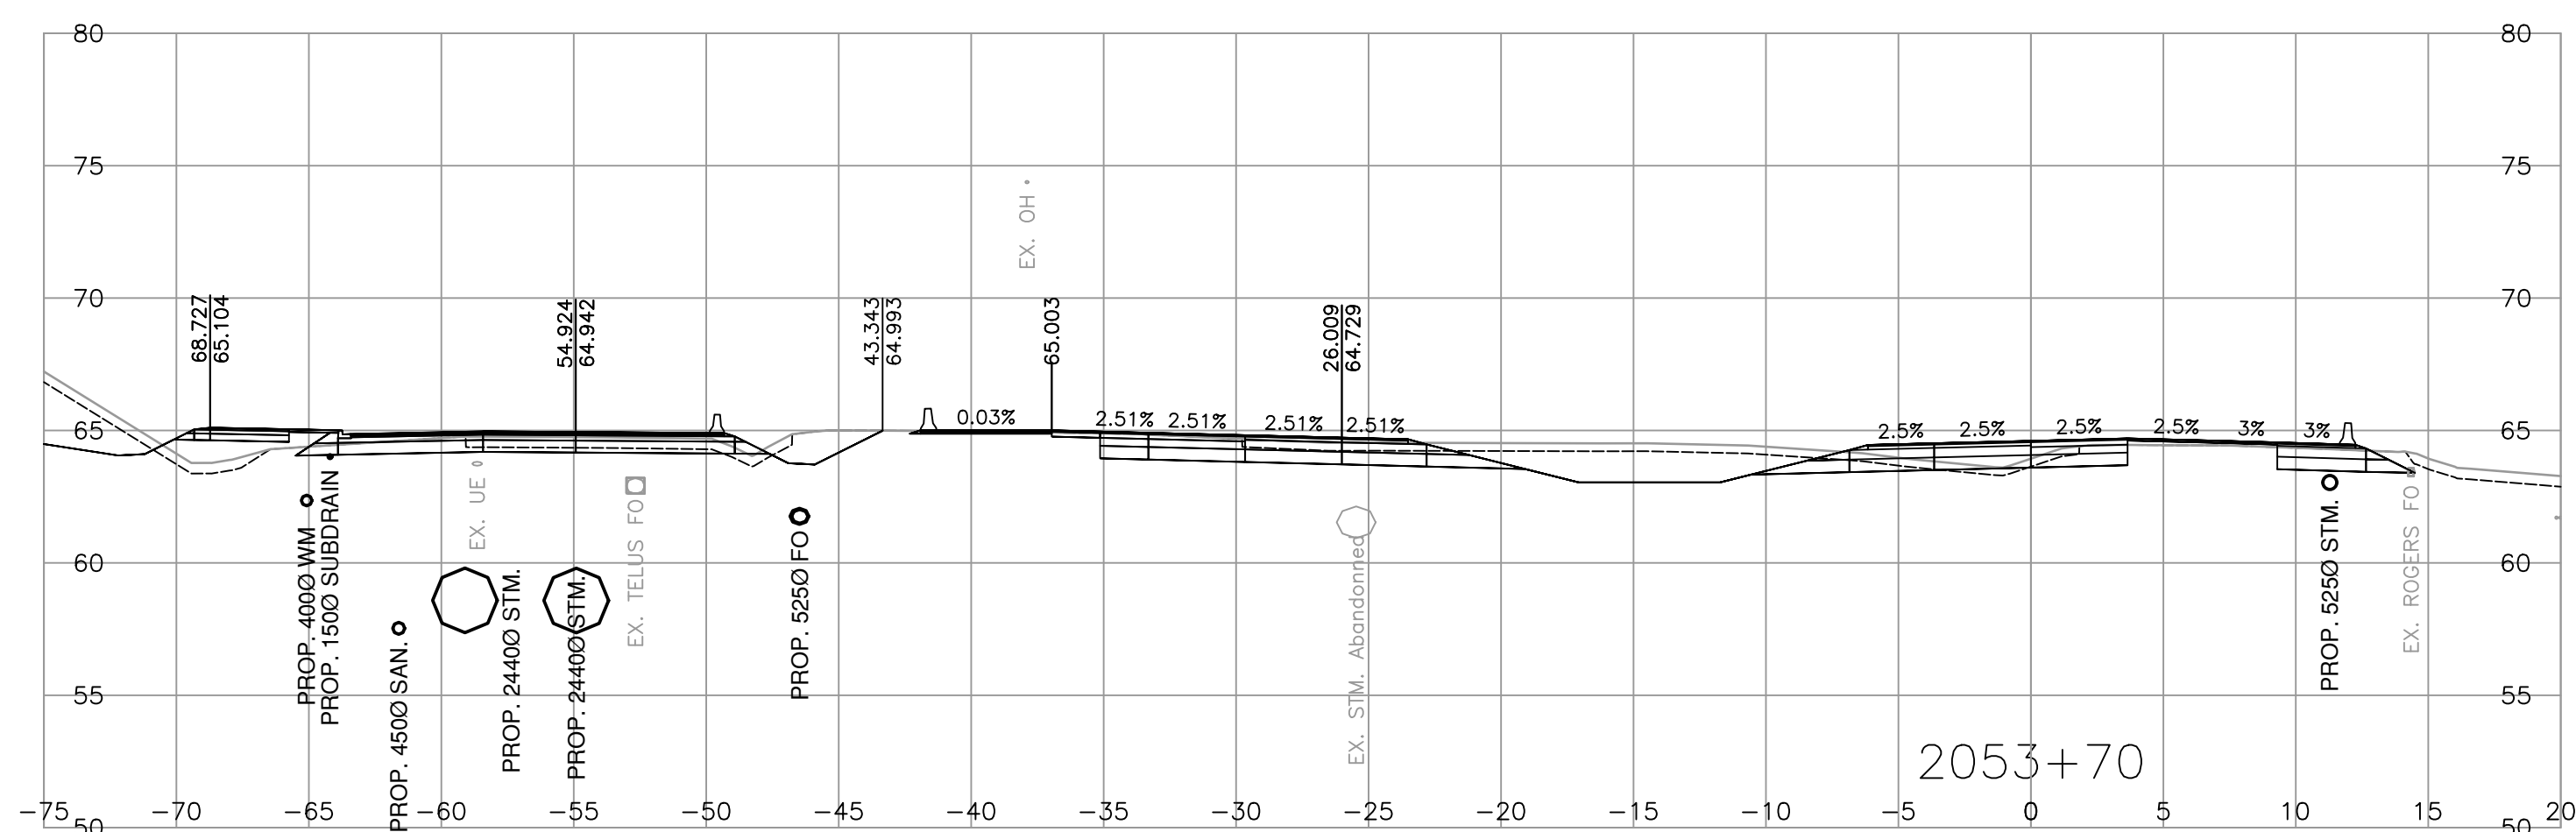
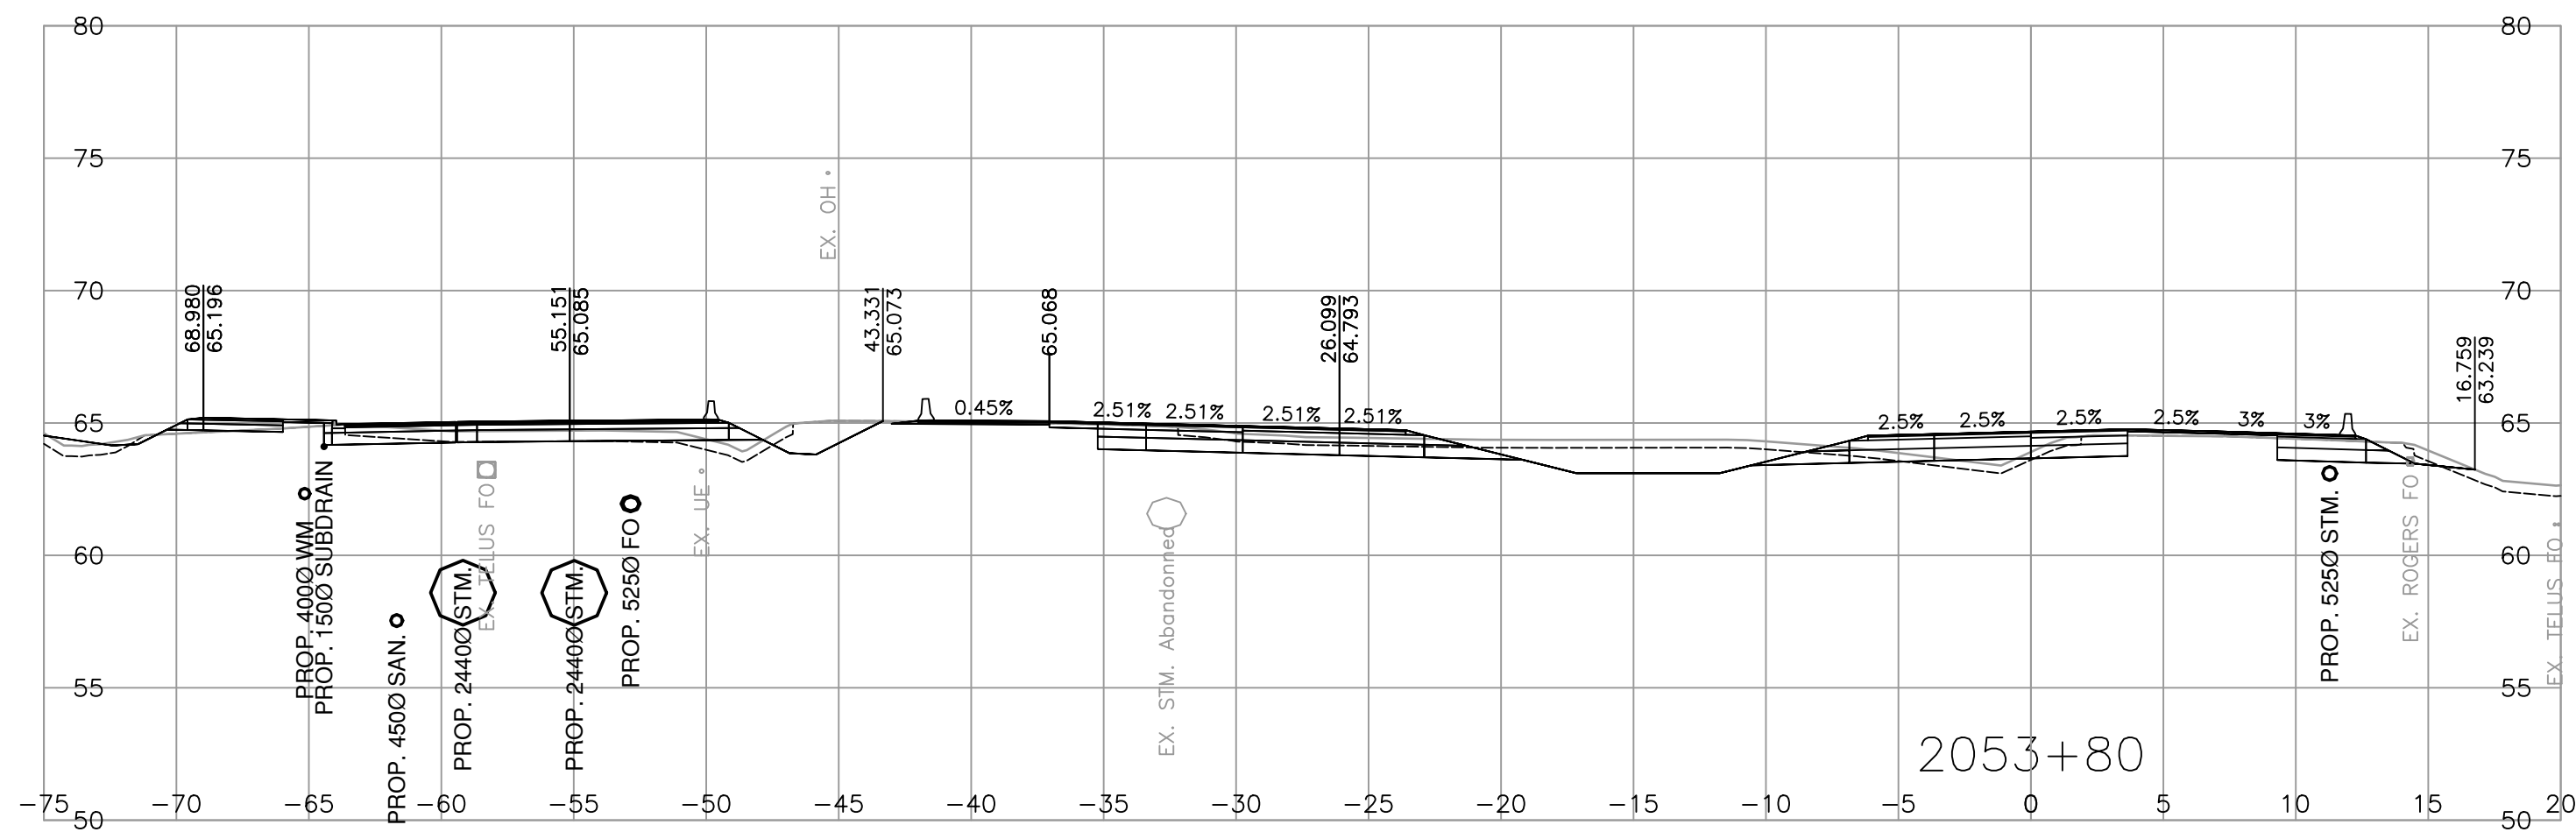


 Associated Engineering	 BRITISH COLUMBIA MINISTRY OF TRANSPORTATION AND TRANSIT SOUTH COAST REGION HIGHWAY DESIGN AND GEOMATICS ENGINEERING	
SCALE  CAD FILENAME <u>R1-1154-1017</u> FILE NUMBER <u>2021-2305-02</u> PLOT DATE <u>2026-04-17</u>	CROSS SECTIONS HIGHWAY 1 - PEARDONVILLE HIGHWAY 1 - EAST OF FRASER HWY TO WEST OF CLEARBROOK ROAD HIGHWAY 1 - L2000 SHEET 17 OF 29	
<table border="1" style="width: 100%; border-collapse: collapse;"> <thead> <tr> <th style="width: 10%;">REV</th> <th style="width: 10%;">DATE</th> <th style="width: 60%;">REVISIONS</th> <th style="width: 20%;">NAME</th> </tr> </thead> <tbody> <tr><td> </td><td> </td><td> </td><td> </td></tr> <tr><td> </td><td> </td><td> </td><td> </td></tr> <tr><td> </td><td> </td><td> </td><td> </td></tr> <tr><td> </td><td> </td><td> </td><td> </td></tr> <tr><td> </td><td> </td><td> </td><td> </td></tr> <tr><td> </td><td> </td><td> </td><td> </td></tr> <tr><td> </td><td> </td><td> </td><td> </td></tr> <tr><td> </td><td> </td><td> </td><td> </td></tr> <tr><td> </td><td> </td><td> </td><td> </td></tr> <tr><td> </td><td> </td><td> </td><td> </td></tr> </tbody> </table>	REV	DATE	REVISIONS	NAME	<table border="1" style="width: 100%; border-collapse: collapse;"> <tr> <td colspan="2" style="padding: 5px;"> ASSOCIATED ENGINEERING (B.C.) LTD. PERMIT TO PRACTICE 1000163 </td> <td style="padding: 5px;"> DESIGNED <u>M. DU TOIT / J. TUVSHINZAYA</u> DATE <u>2026-04-17</u> QUALITY CONTROL <u>S. BHIDULKA</u> DATE <u>2026-04-17</u> QUALITY ASSURANCE <u>P. STANCOMBE</u> DATE <u>2026-04-17</u> DRAWN <u>M. SALOMON</u> DATE <u>2026-04-17</u> </td> </tr> <tr> <td style="width: 30%; padding: 5px;"> PROJECT NUMBER 13254-1002 </td> <td style="width: 10%; padding: 5px;"> REG 1 </td> <td style="width: 60%; padding: 5px;"> DRAWING NUMBER R1-1154-1017 </td> </tr> </table>	ASSOCIATED ENGINEERING (B.C.) LTD. PERMIT TO PRACTICE 1000163		DESIGNED <u>M. DU TOIT / J. TUVSHINZAYA</u> DATE <u>2026-04-17</u> QUALITY CONTROL <u>S. BHIDULKA</u> DATE <u>2026-04-17</u> QUALITY ASSURANCE <u>P. STANCOMBE</u> DATE <u>2026-04-17</u> DRAWN <u>M. SALOMON</u> DATE <u>2026-04-17</u>	PROJECT NUMBER 13254-1002	REG 1	DRAWING NUMBER R1-1154-1017
REV	DATE	REVISIONS	NAME	
ASSOCIATED ENGINEERING (B.C.) LTD. PERMIT TO PRACTICE 1000163		DESIGNED <u>M. DU TOIT / J. TUVSHINZAYA</u> DATE <u>2026-04-17</u> QUALITY CONTROL <u>S. BHIDULKA</u> DATE <u>2026-04-17</u> QUALITY ASSURANCE <u>P. STANCOMBE</u> DATE <u>2026-04-17</u> DRAWN <u>M. SALOMON</u> DATE <u>2026-04-17</u>	
PROJECT NUMBER 13254-1002	REG 1	DRAWING NUMBER R1-1154-1017	

PLOT DATE: 2026/04/18 \\ee.co\data\working\van\2021-2305-02\civil\model\MoTL_PDV_Working_Drawings\DrawingProduction\1000_DesignSections\R1-1154-L2000-PART2.dwg

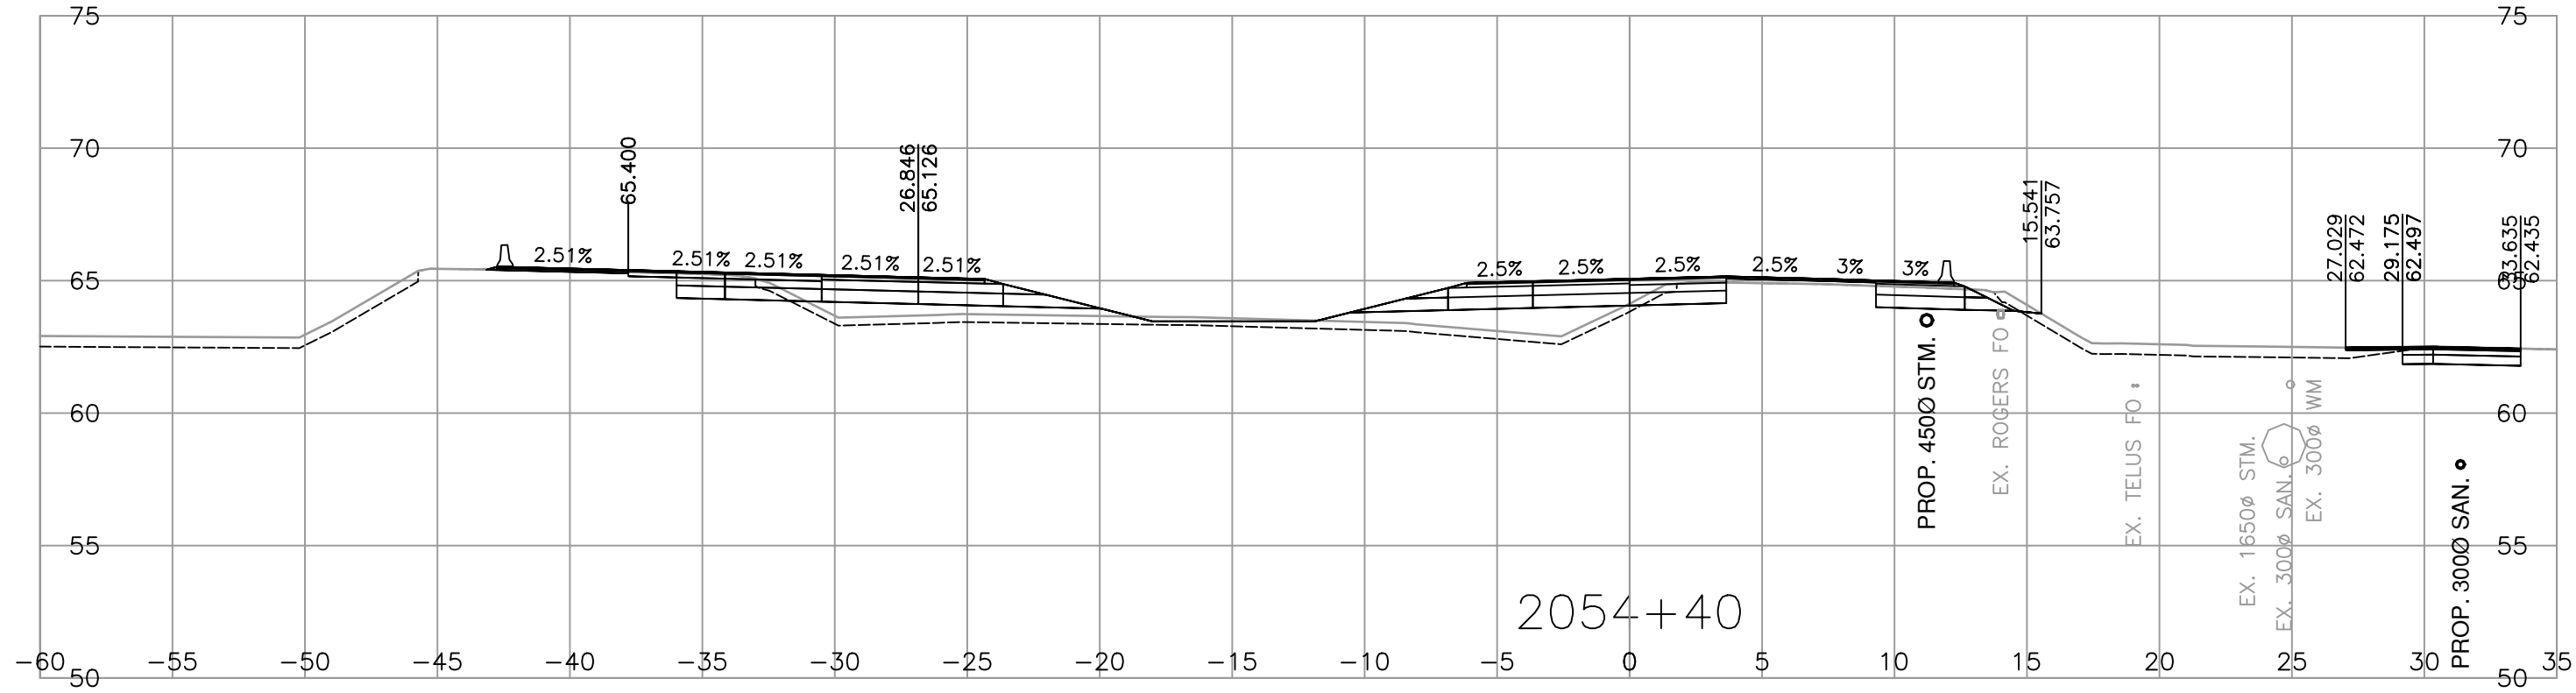

PLOT DATE: 2026/04/18 \\ee.co\data\working\van\2021-2305-02\civil\model\MoTL_PDV_Working_Drawings\DrawingProduction\1000_DesignSections\R1-1154-L2000-PART2.dwg

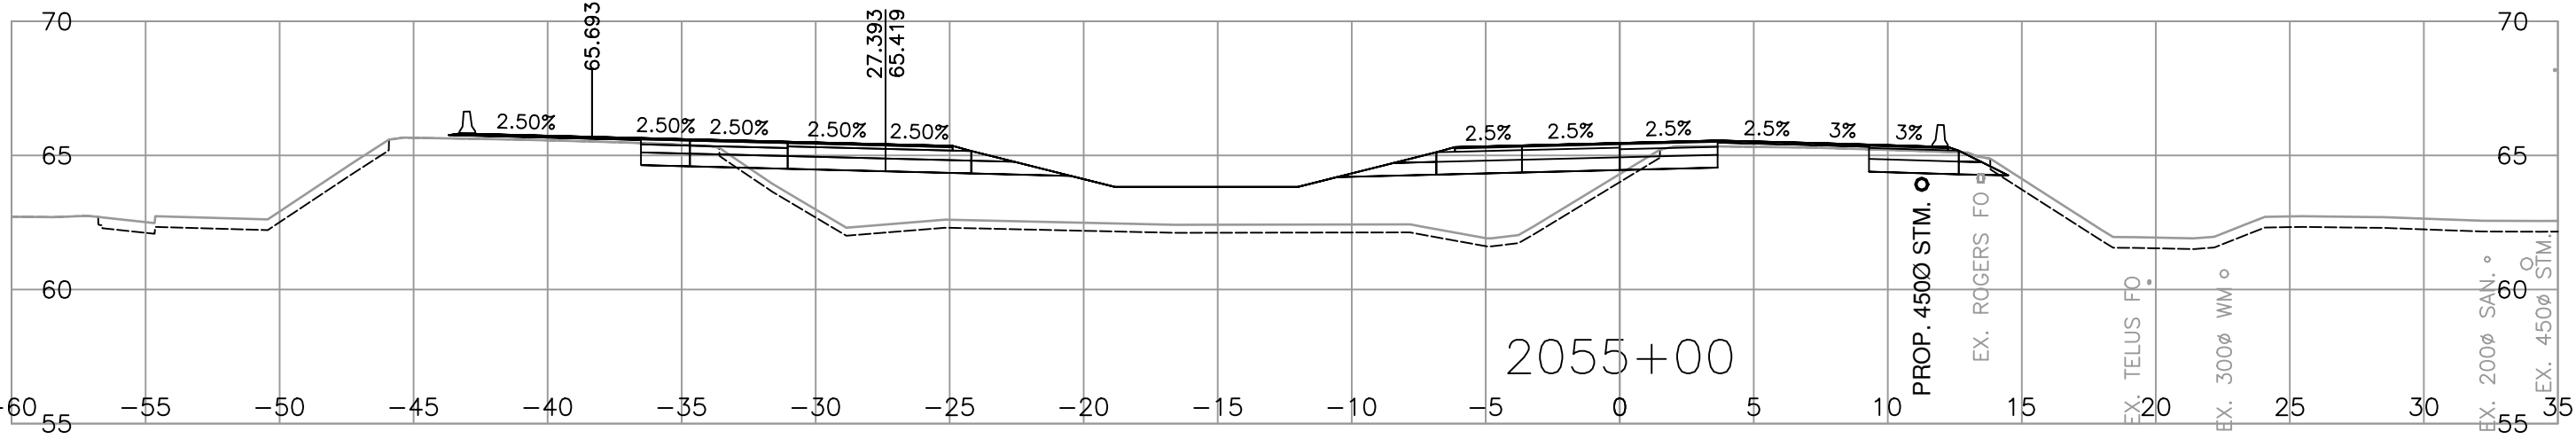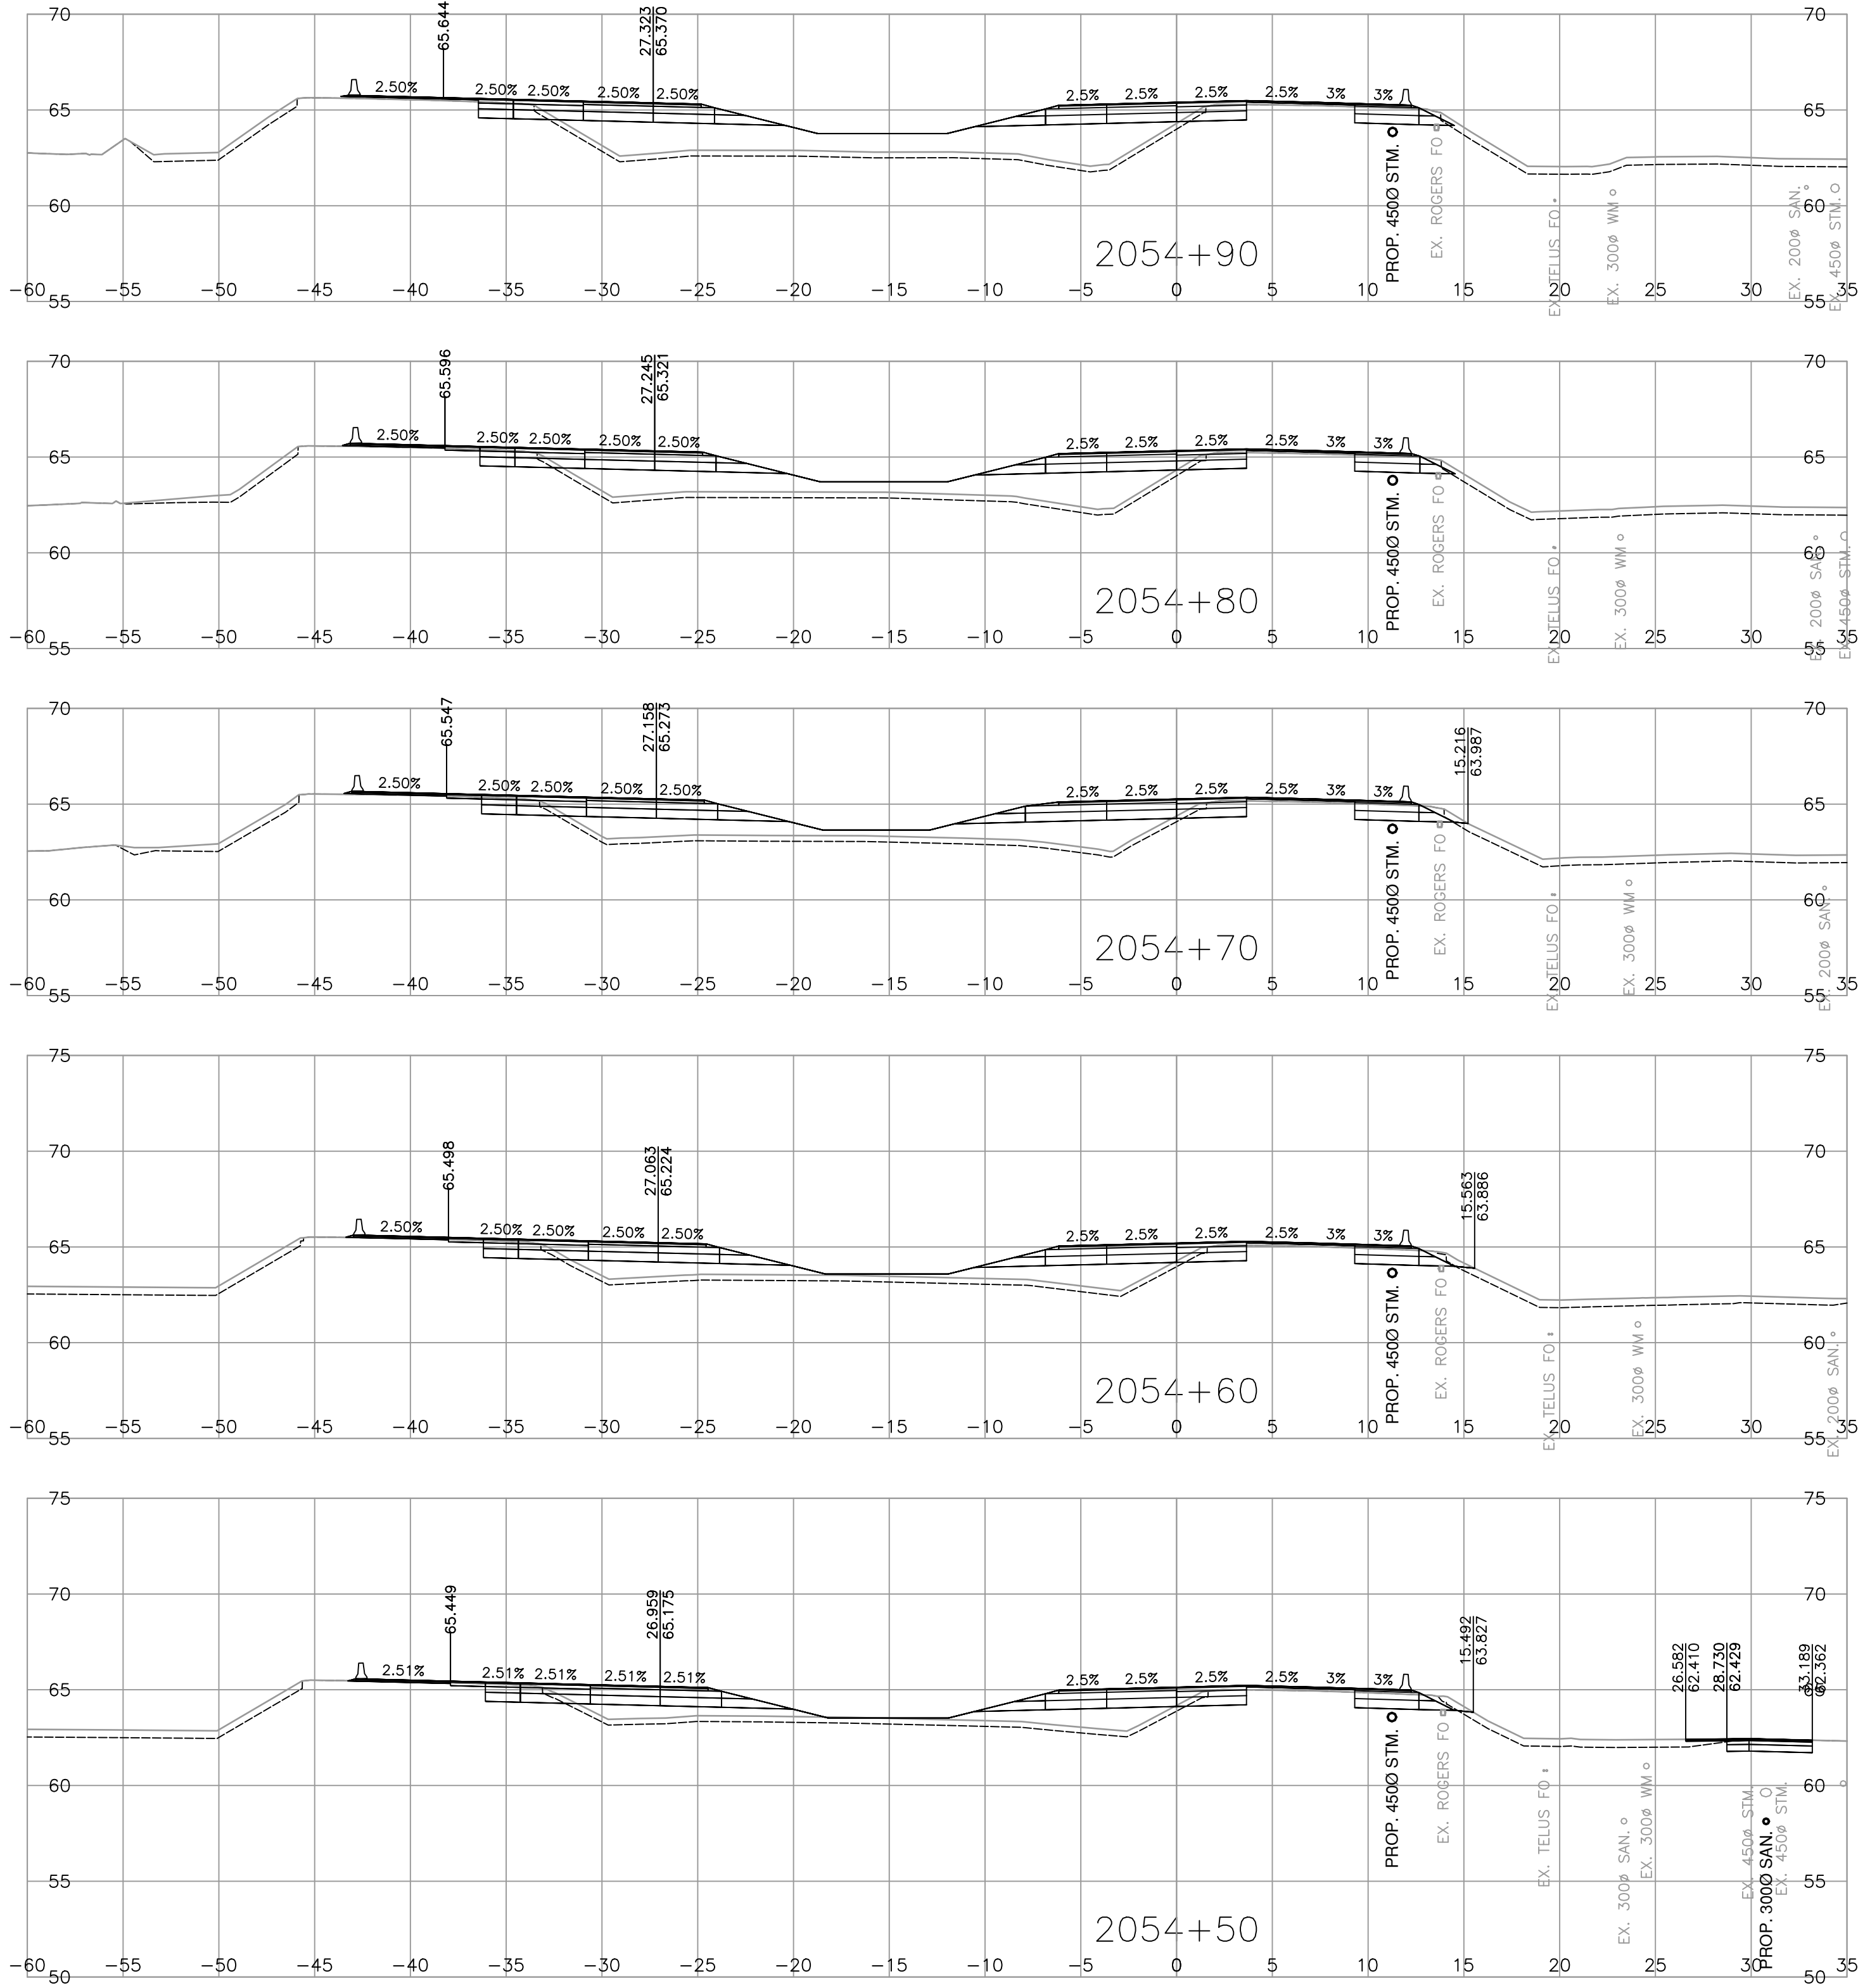









MINISTRY OF TRANSPORTATION
AND TRANSIT
SOUTH COAST REGION
HIGHWAY DESIGN AND GEOMATICS ENGINEERING



SCALE		0 2 1:250 12m	CAD FILENAME	R1-1154-1019
			FILE NUMBER	2021-2305-02
			PLOT DATE	2026-04-17
REV	DATE	REVISIONS		NAME

CROSS SECTIONS			
HIGHWAY 1 - PEARDONVILLE			
HIGHWAY 1 - EAST OF FRASER HWY TO WEST OF CLEARBROOK ROAD			
HIGHWAY 1 - L2000			
SHEET 19 OF 29			
ASSOCIATED ENGINEERING (B.C.) LTD. PERMIT TO PRACTICE 1000163		DESIGNED M. DU TOIT / U. TUVSHINZAYA DATE 2026-04-17	
		QUALITY CONTROL S. BIDULKA DATE 2026-04-17	
		QUALITY ASSURANCE P. STANCOMBE DATE 2026-04-17	
		DRAWN M. SALOMON DATE 2026-04-17	
PROJECT NUMBER	REG	DRAWING NUMBER	REV
13254-1002	1	R1-1154-1019	









PLOT DATE: 2026/04/22 G:\2021-2305-02\civil\model\MoTL_PDV_Working_Drawings\DrawingProduction\1000_DesignSections\R1-1154-L2000-PART3.dwg

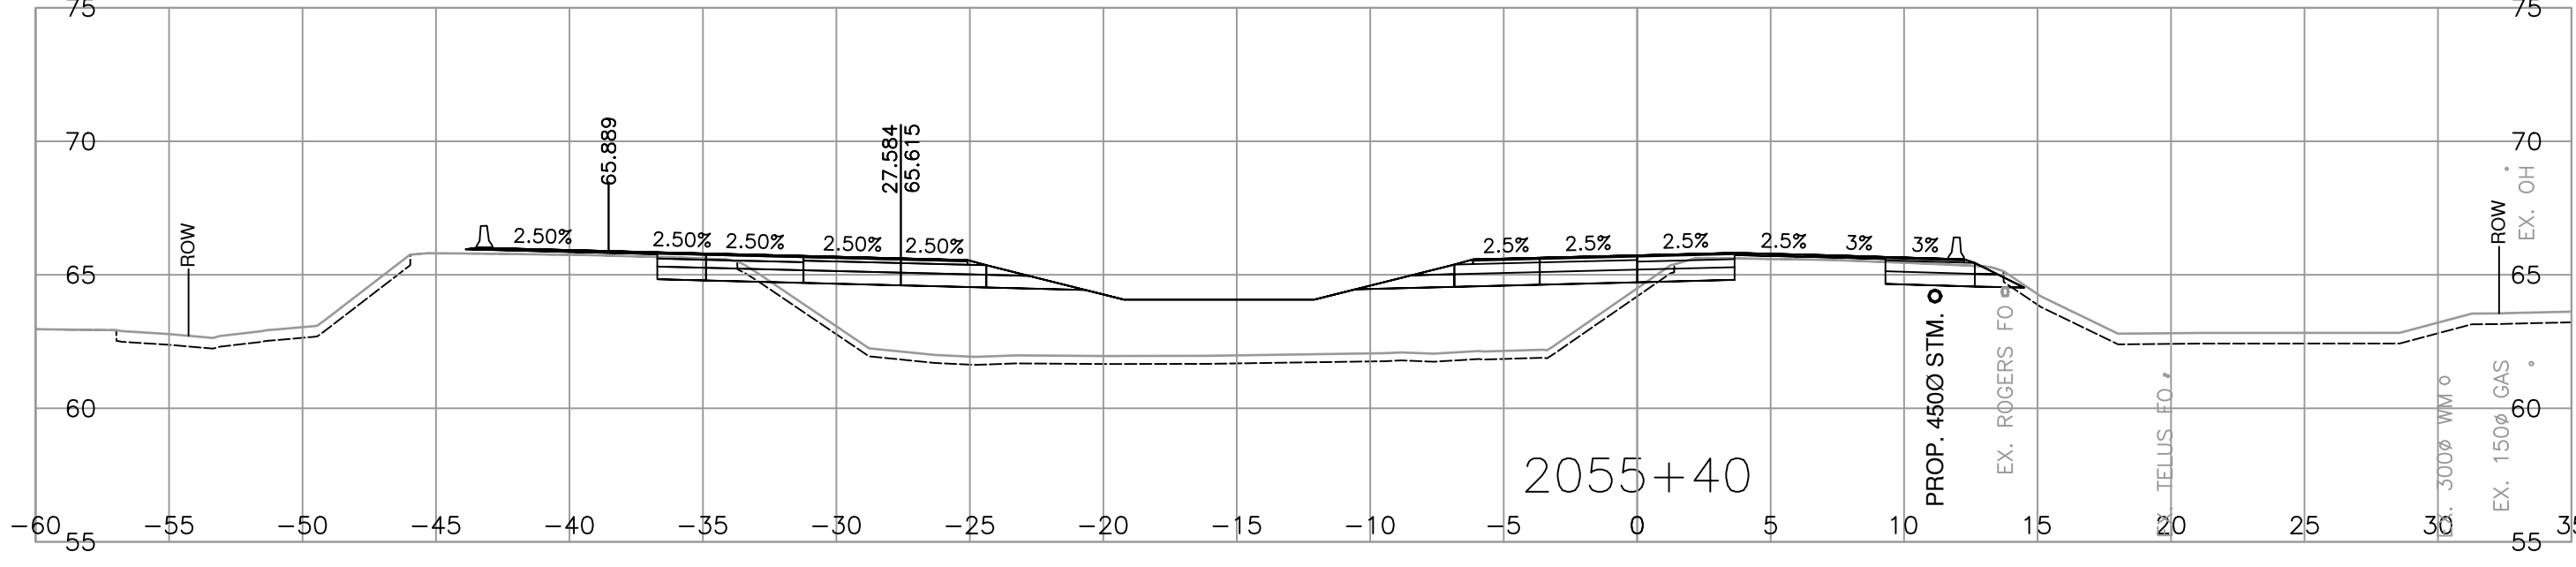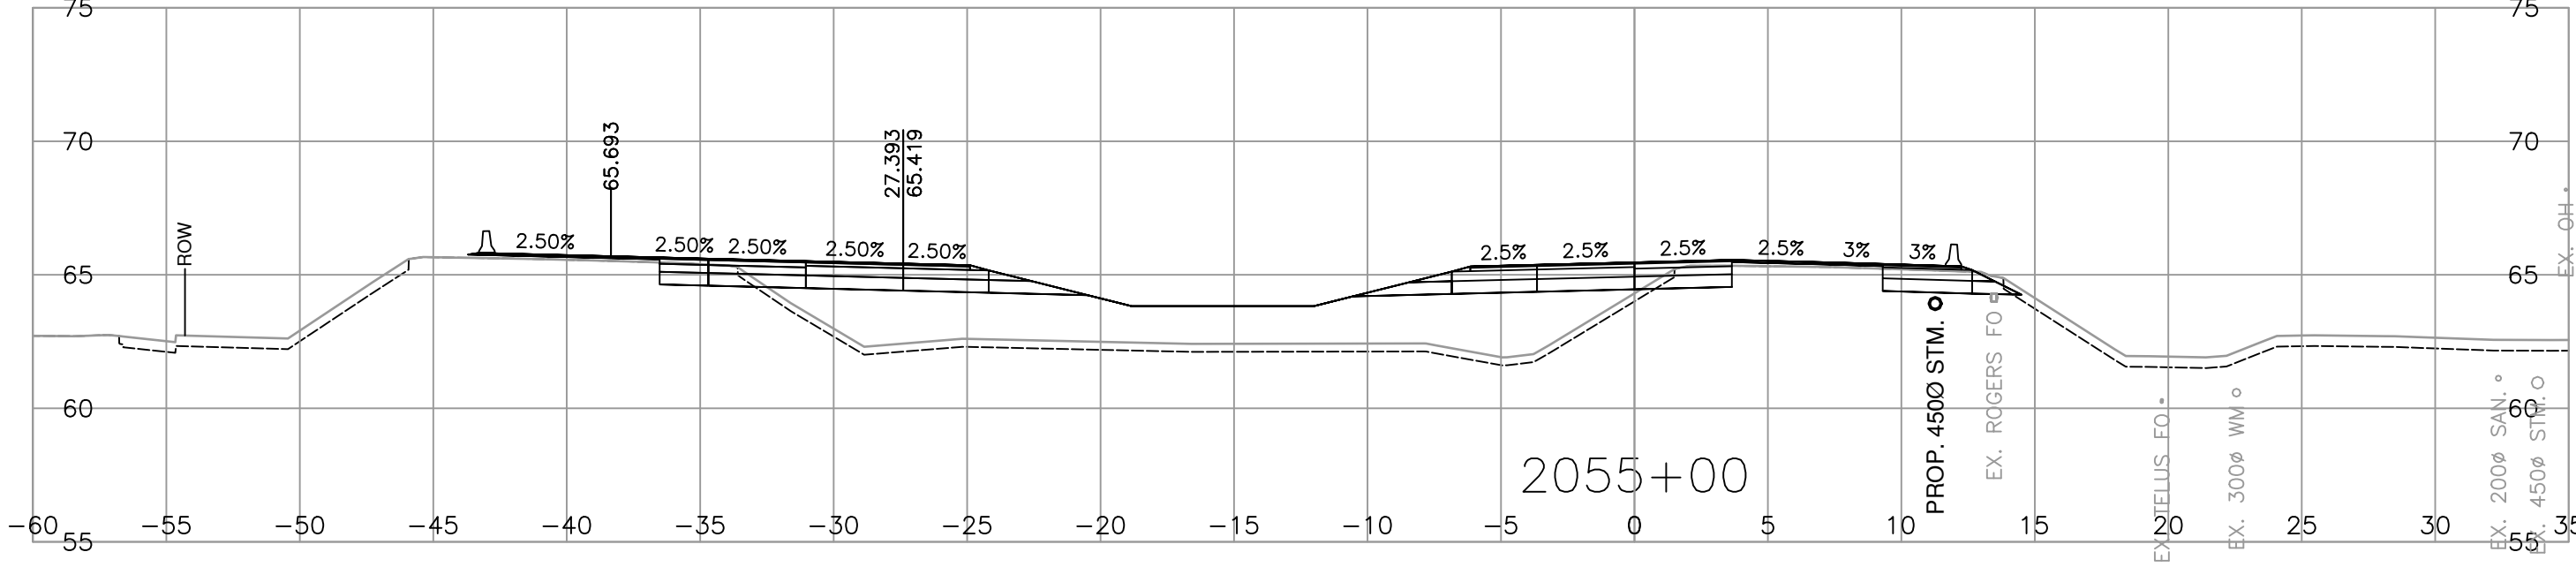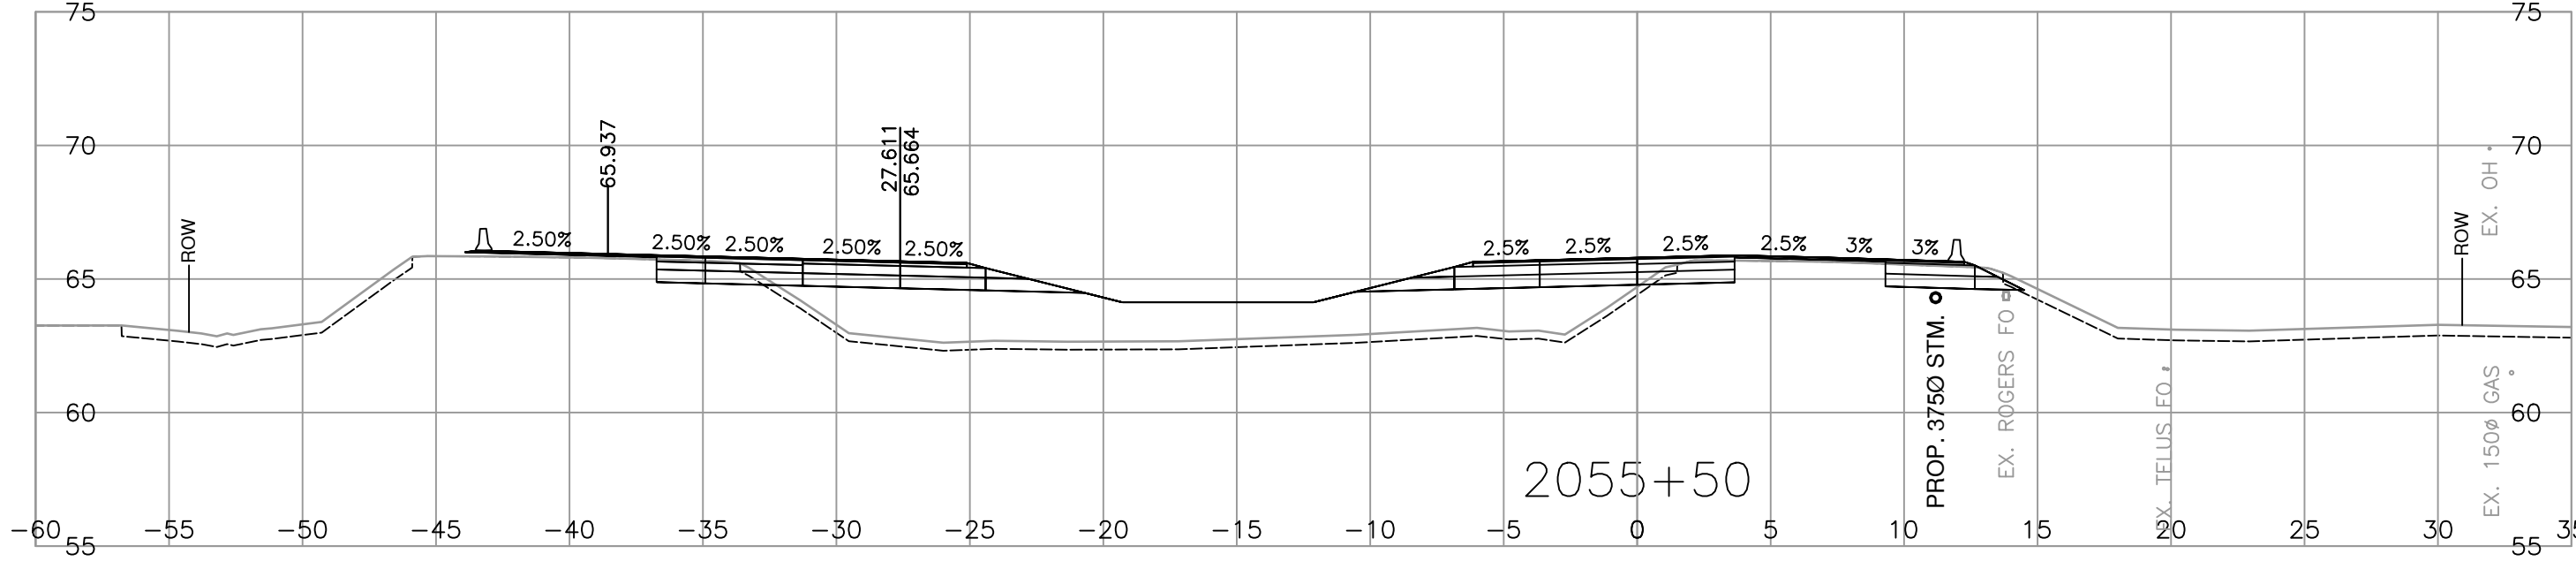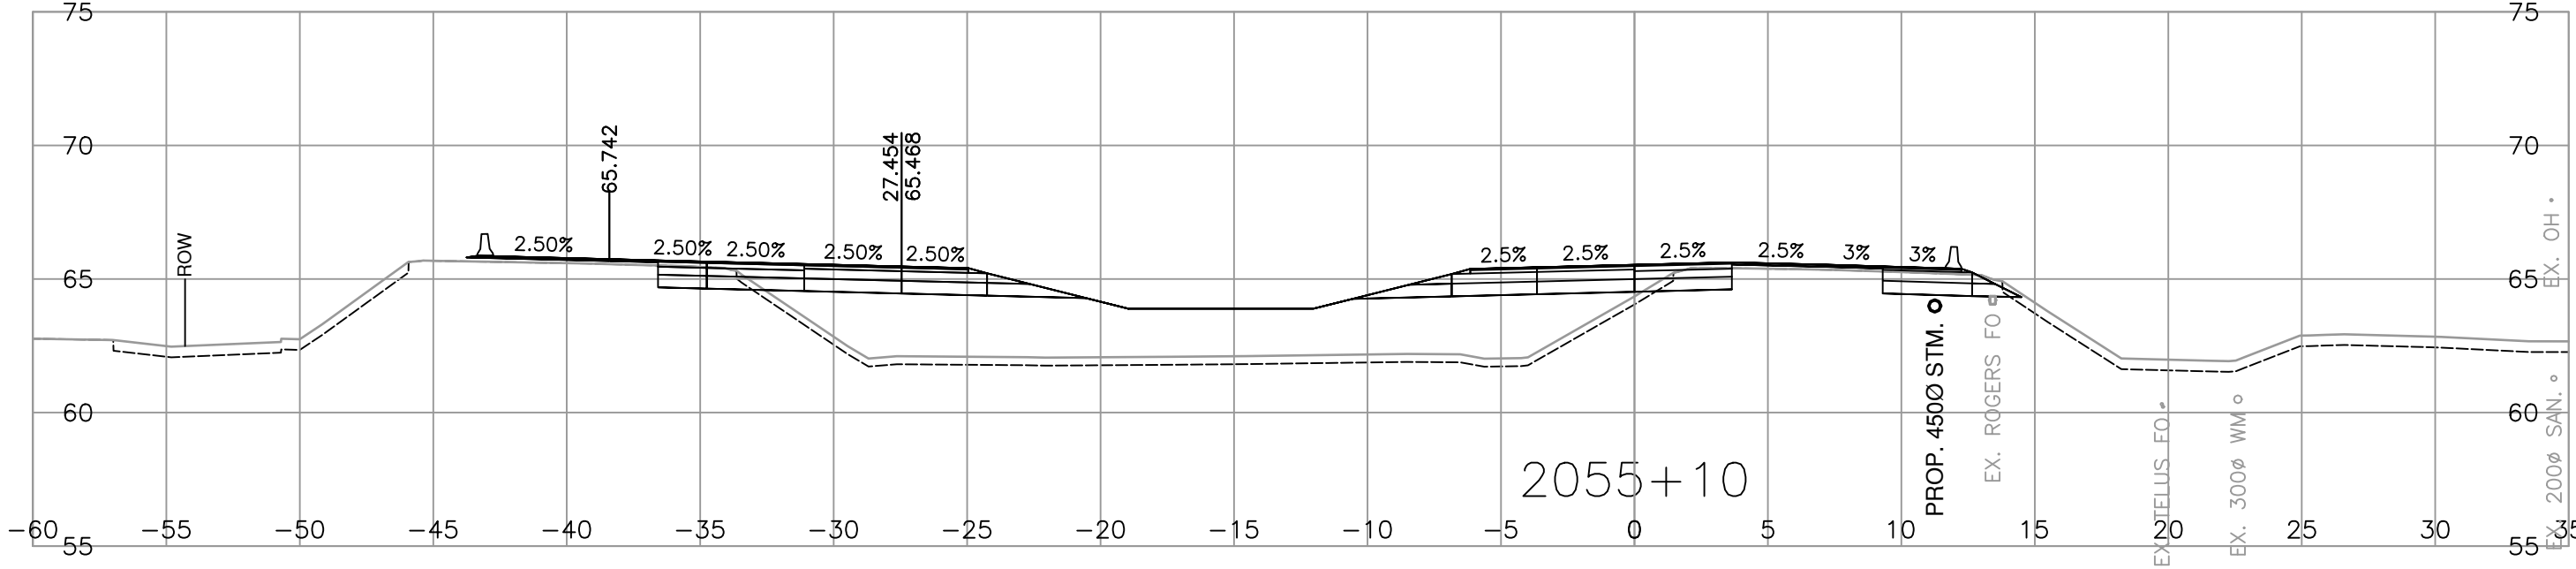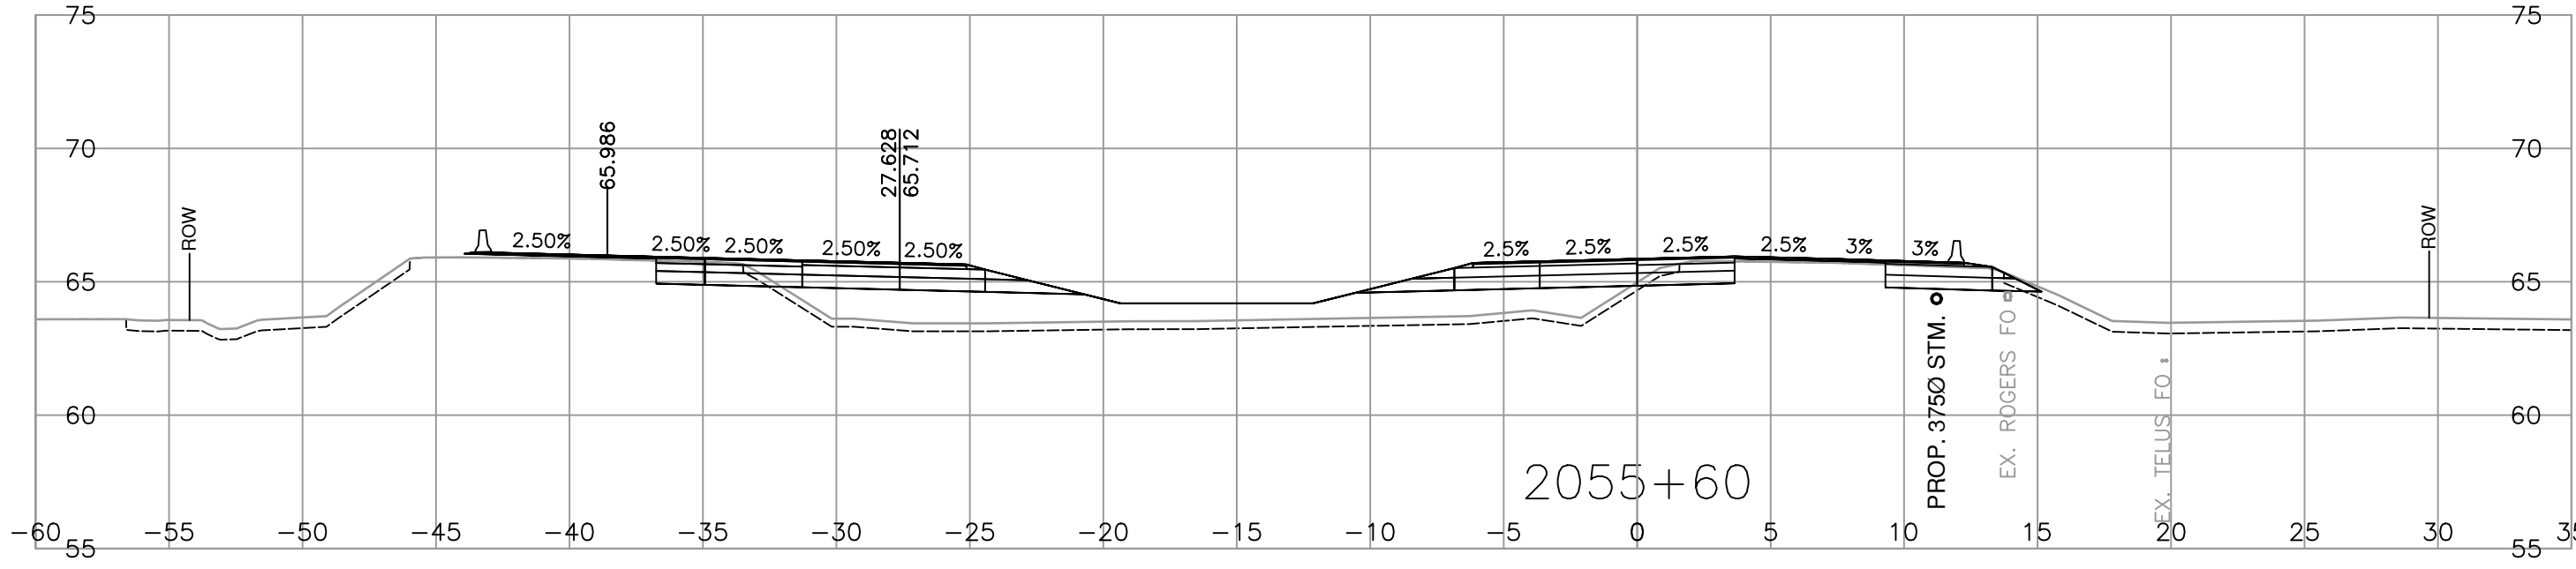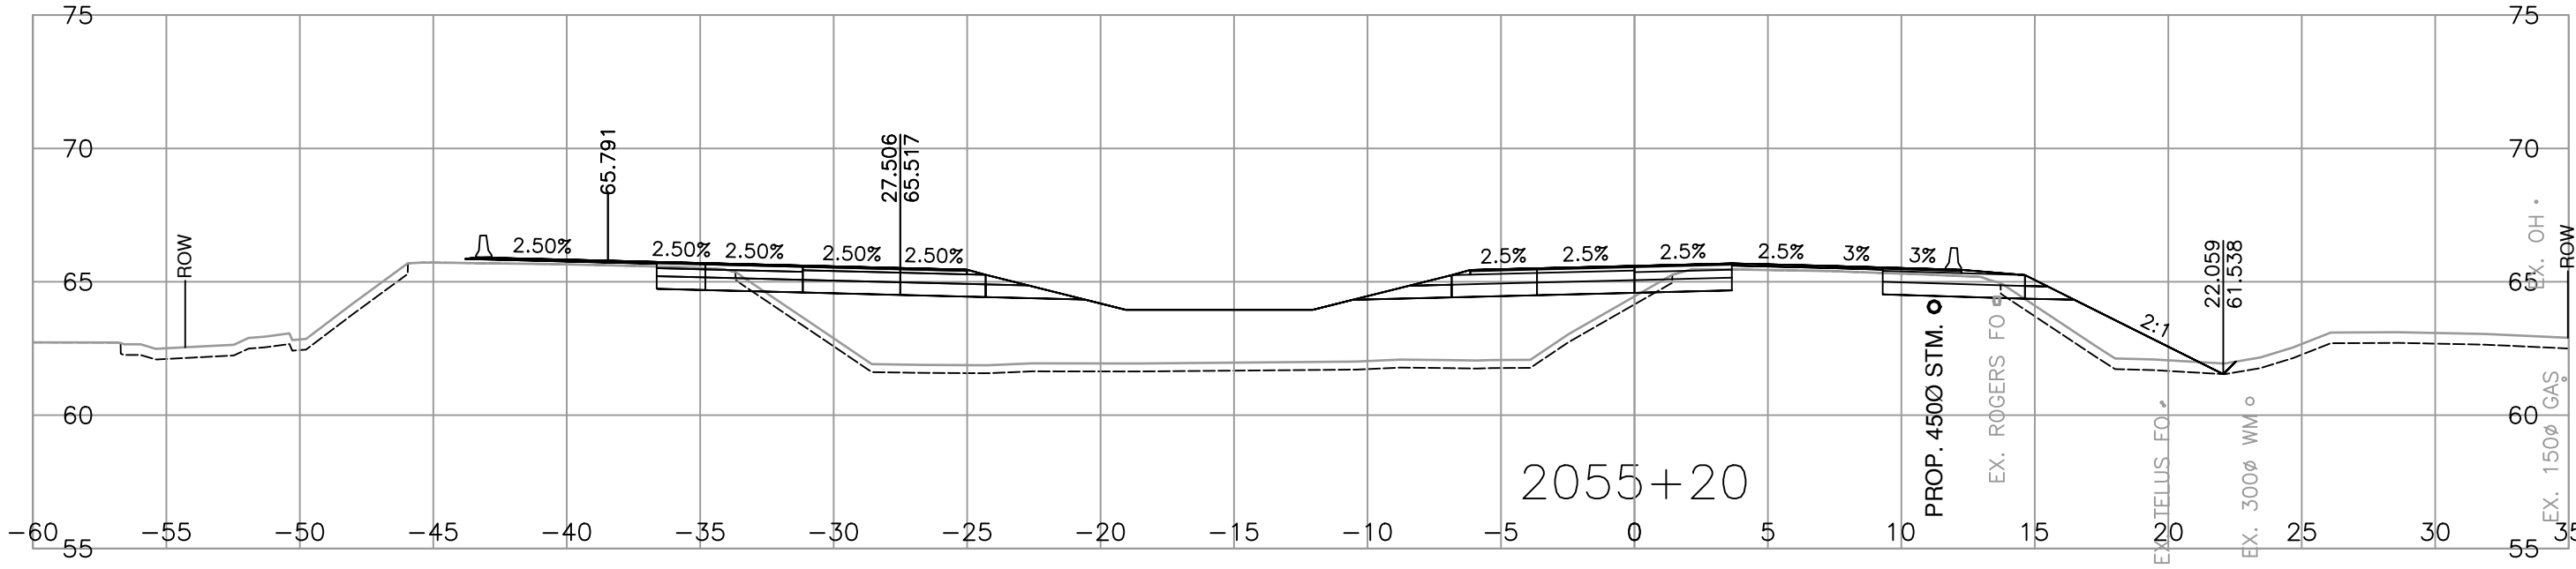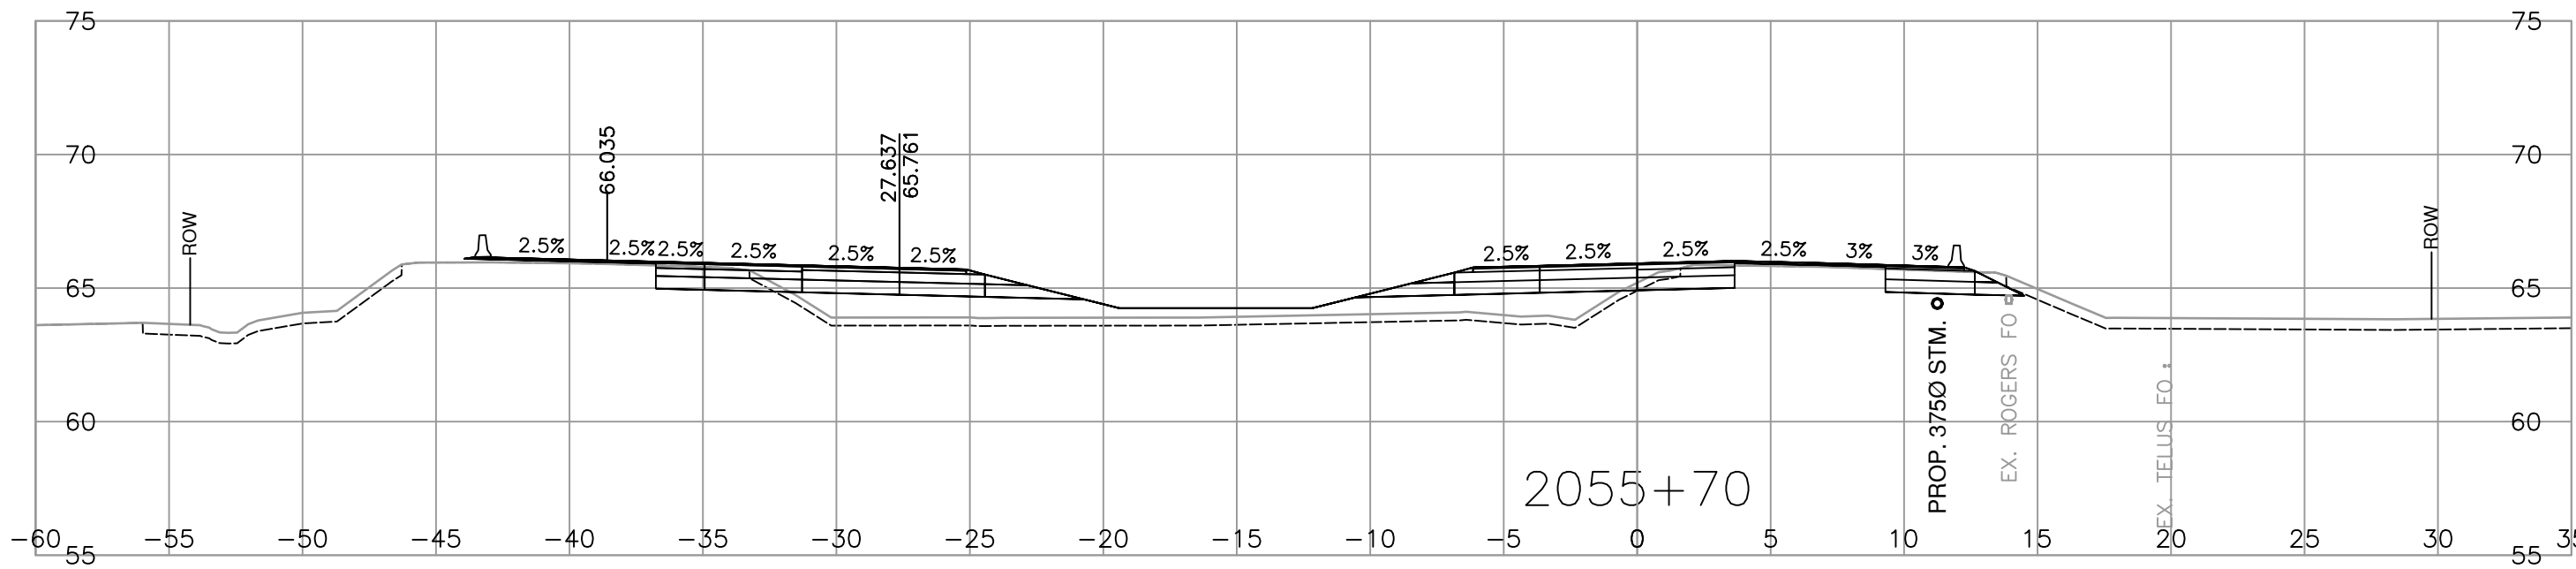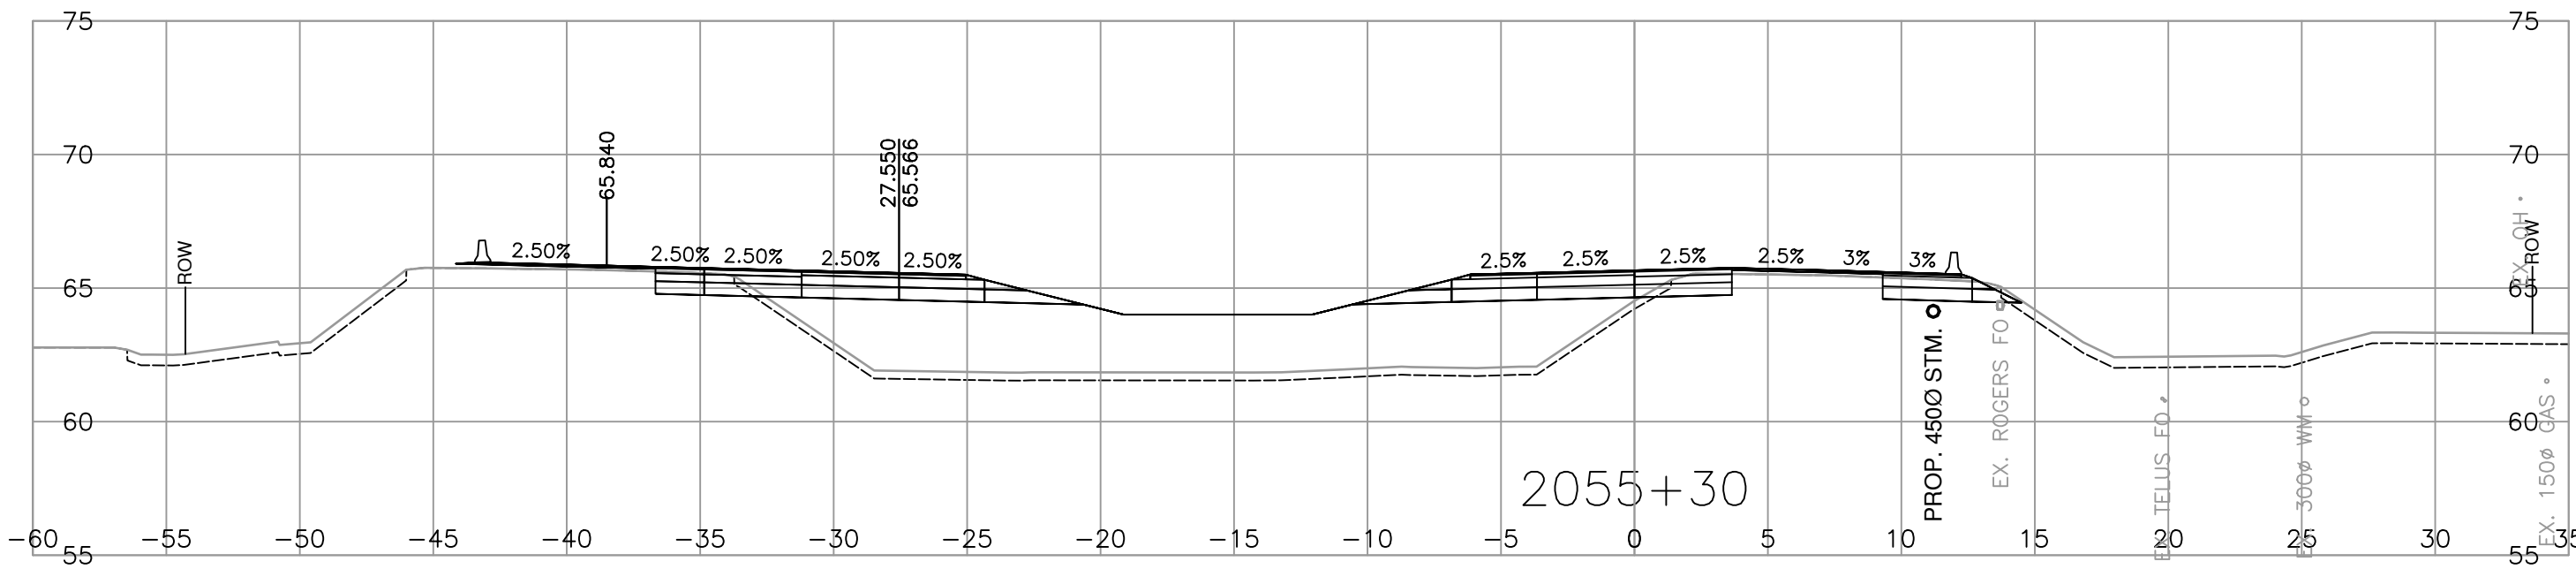

SCALE			
0 2 1:250 12m			
CAD FILENAME R1-1154-1020			
FILE NUMBER 2021-2305-02			
PLOT DATE 2026-04-17			
REV	DATE	REVISIONS	NAME

CROSS SECTIONS			
HIGHWAY 1 - PEARDONVILLE			
HIGHWAY 1 - EAST OF FRASER HWY TO WEST OF CLEARBROOK ROAD			
HIGHWAY 1 - L2000			
SHEET 20 OF 29			
DESIGNED M. DU TOIT / U. TUVSHINZAYA		DATE 2026-04-17	
QUALITY CONTROL S. BIDULKA		DATE 2026-04-17	
QUALITY ASSURANCE P. STANCOMBE		DATE 2026-04-17	
DRAWN M. SALOMON		DATE 2026-04-17	
PROJECT NUMBER 13254-1002		REG 1	DRAWING NUMBER R1-1154-1020







PLOT DATE: 2026/04/22 G:\2021-2305-02\civil\model\1000_DesignSections\R1-1154-L2000-PART3.dwg

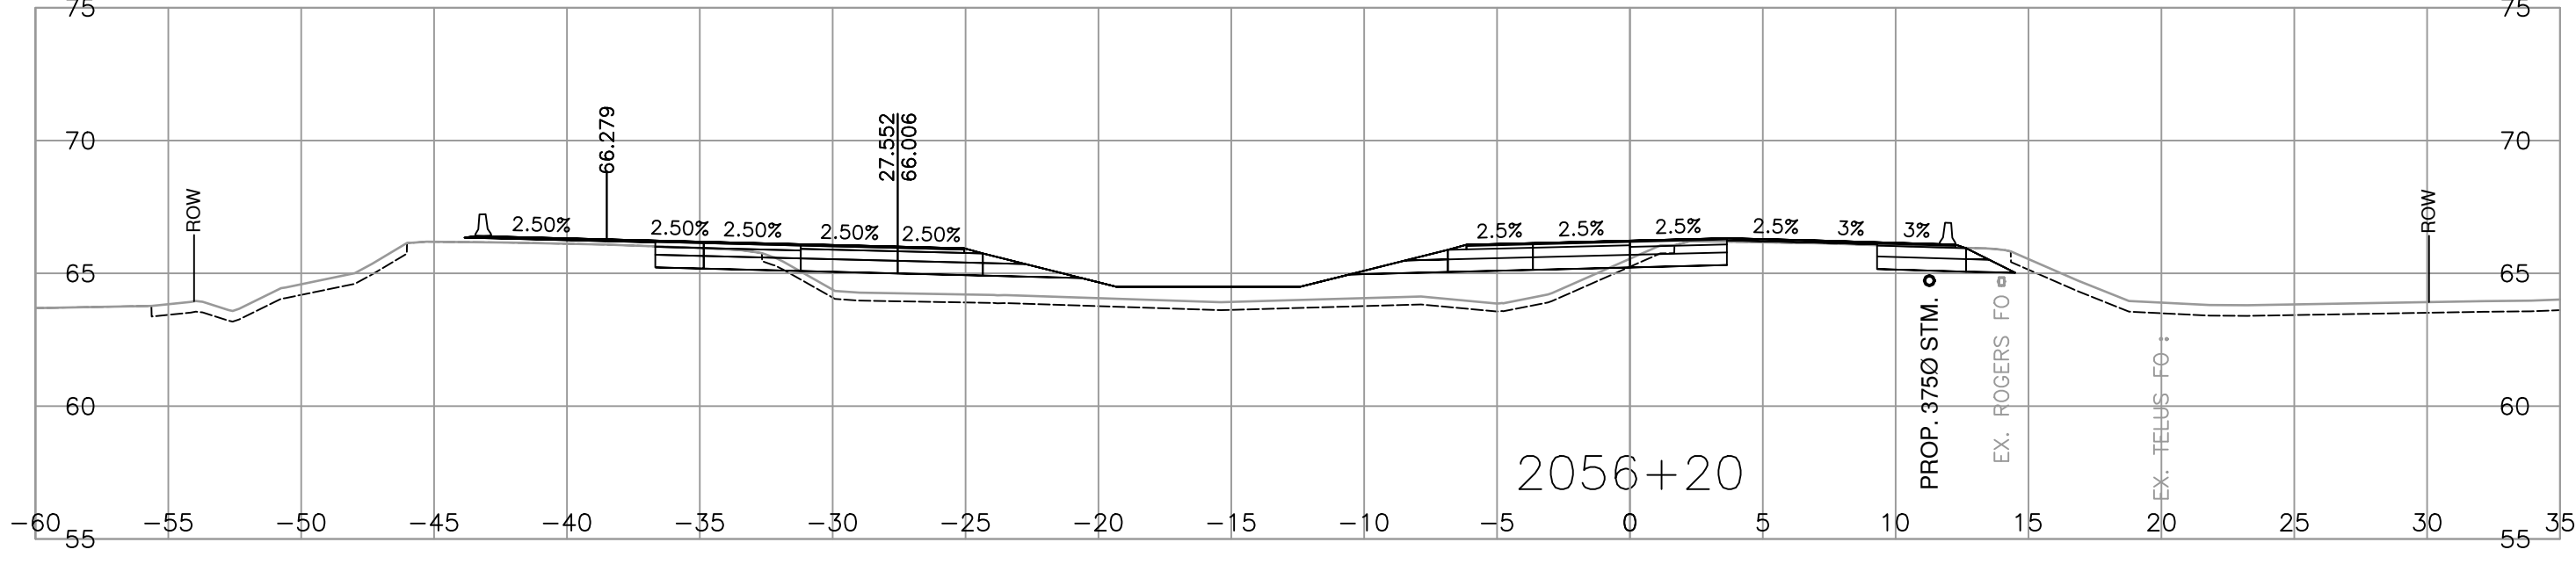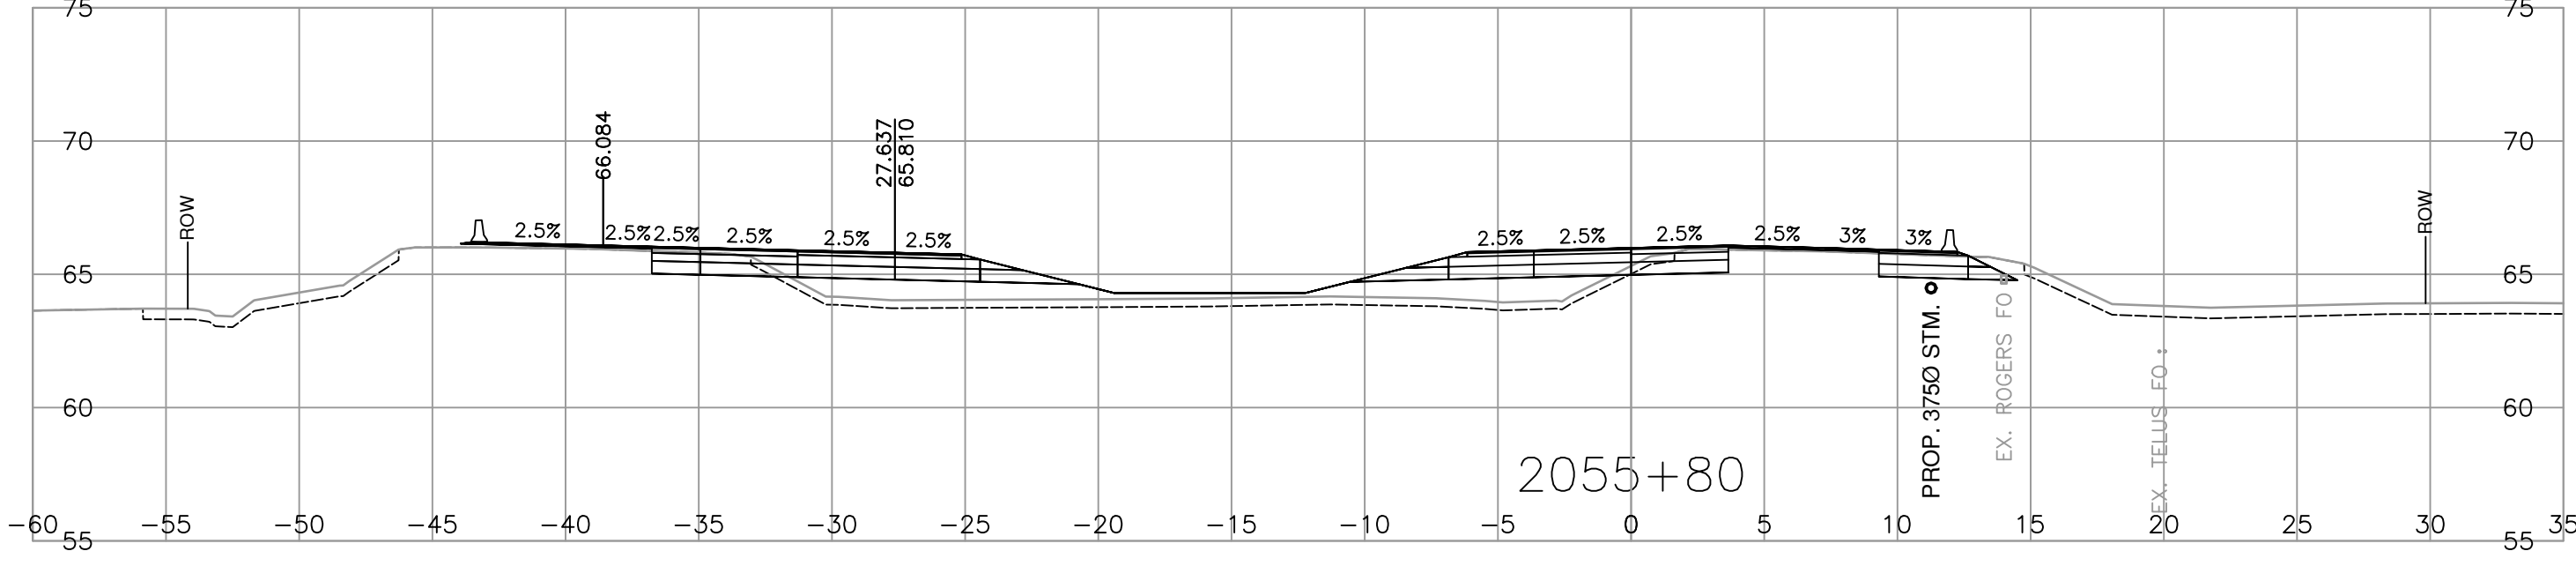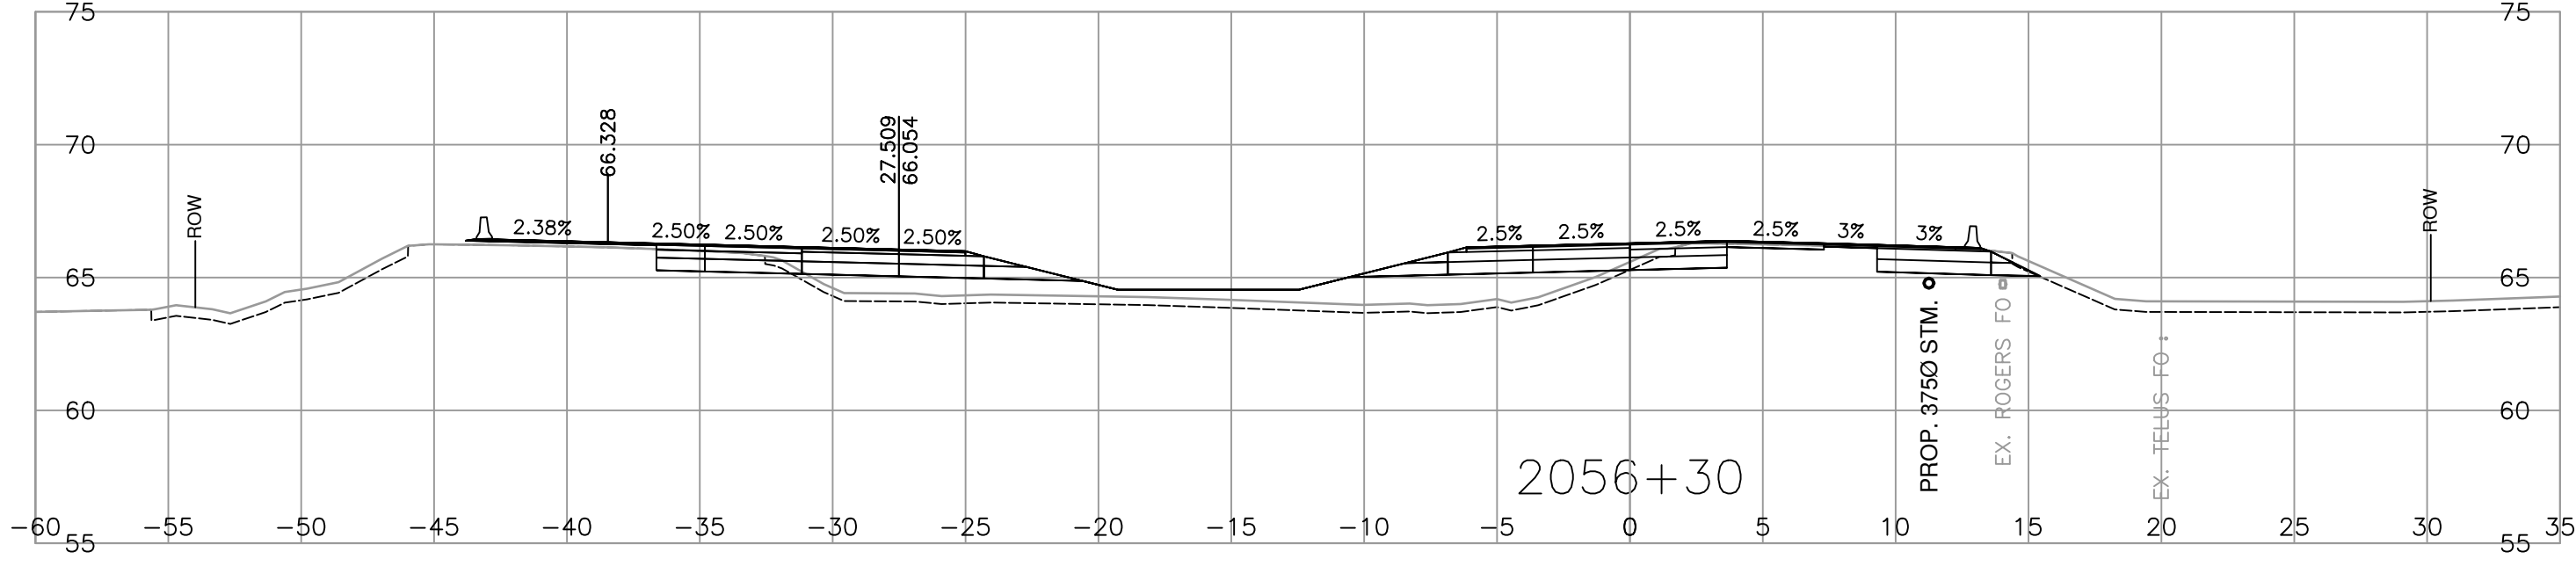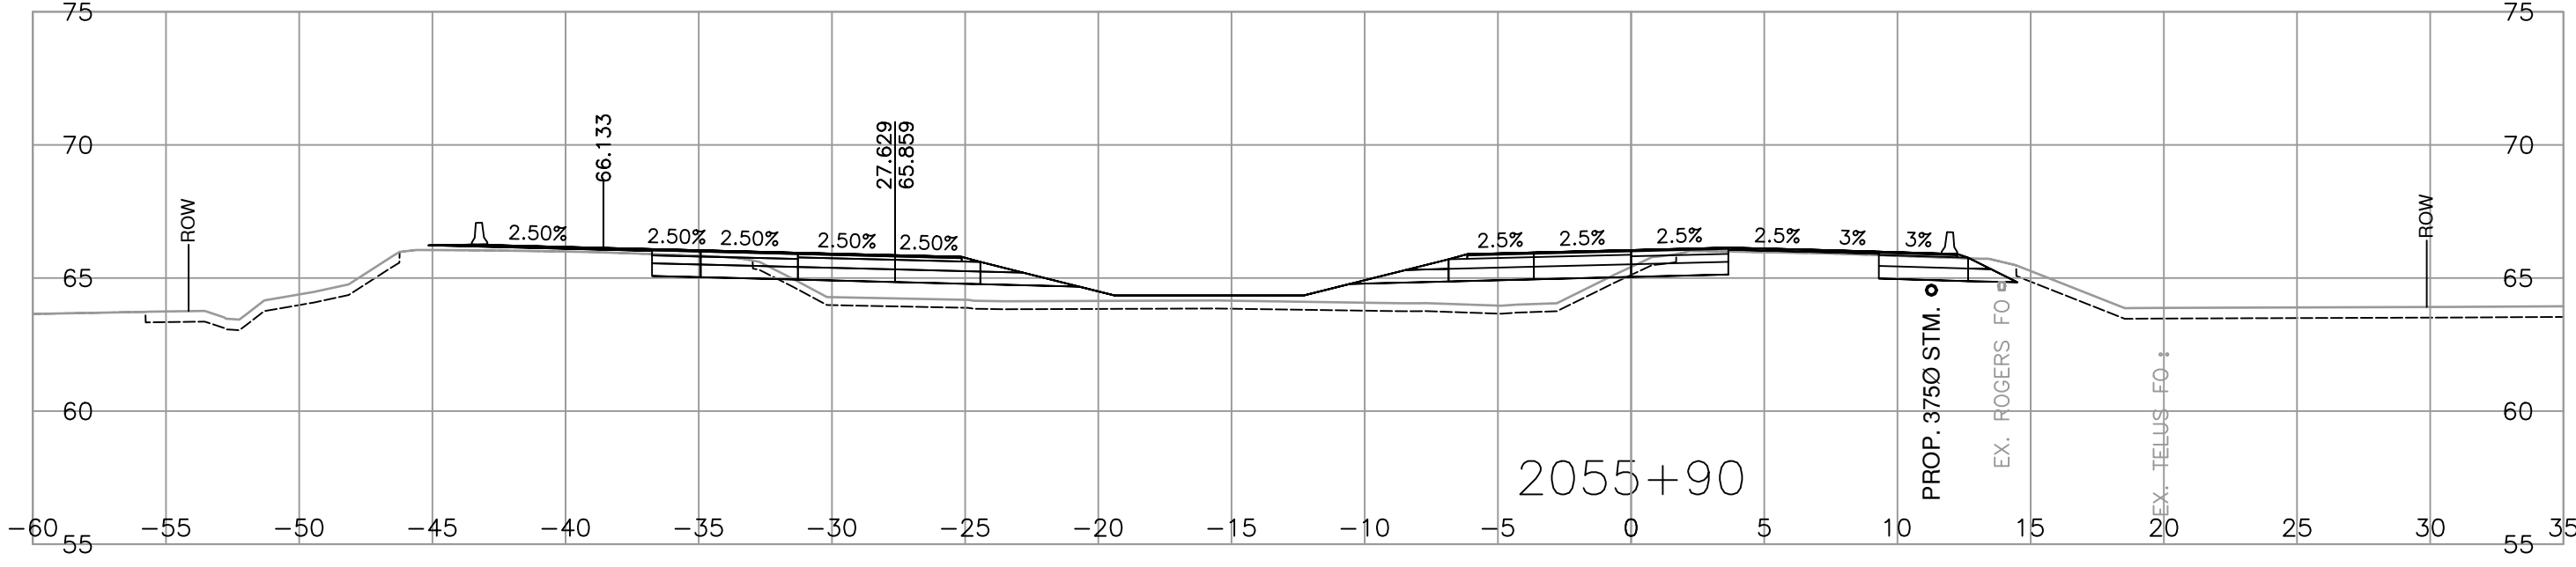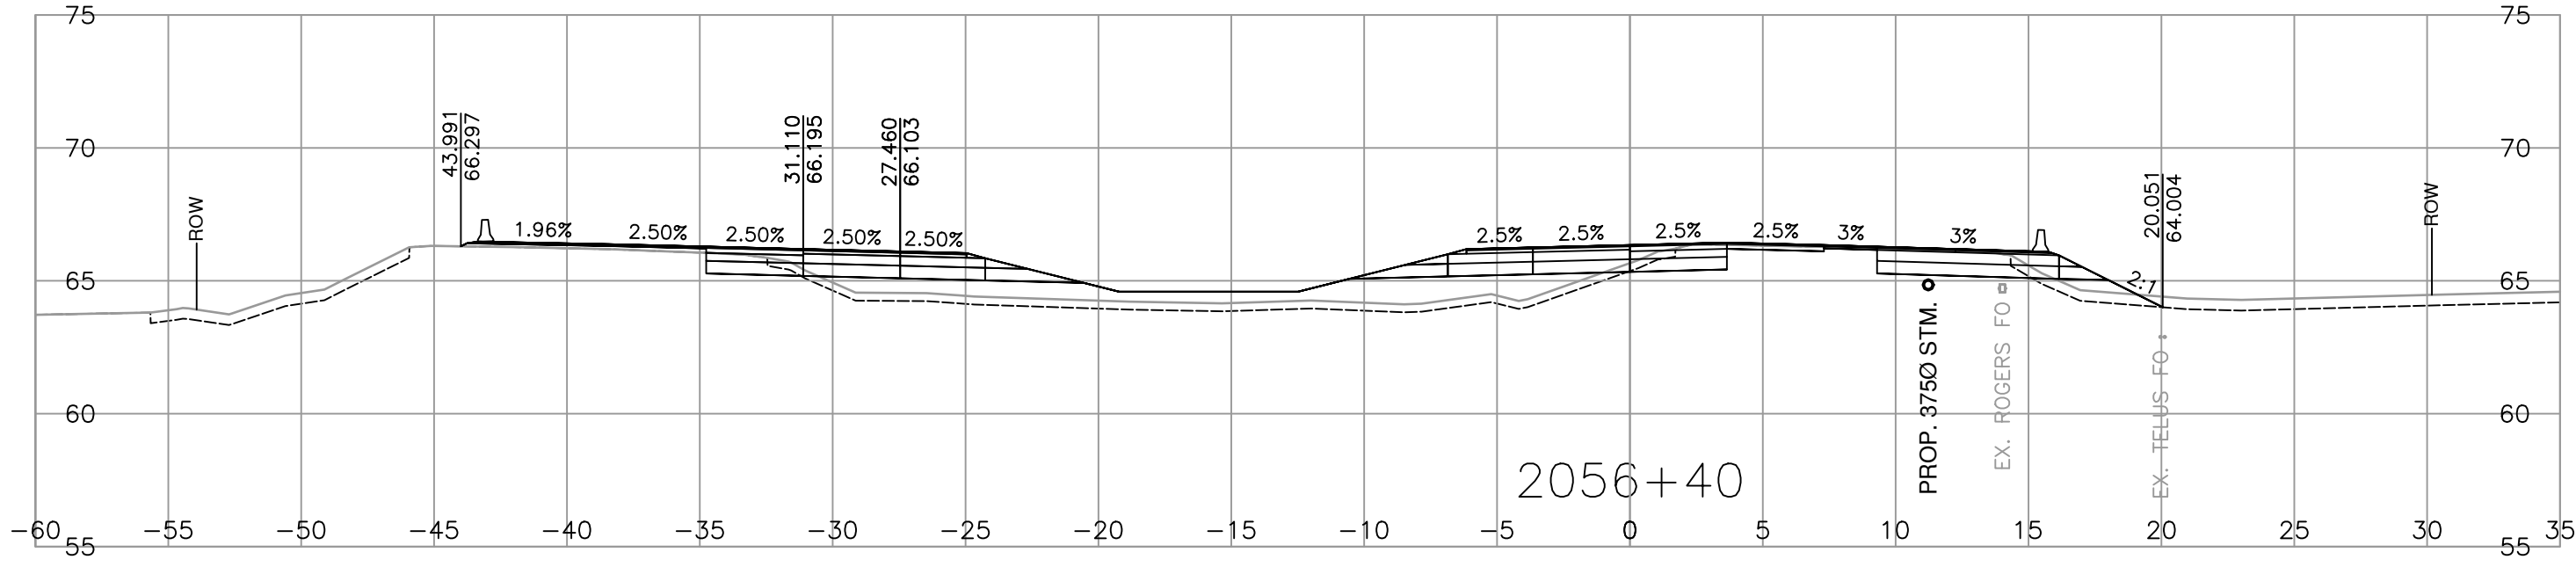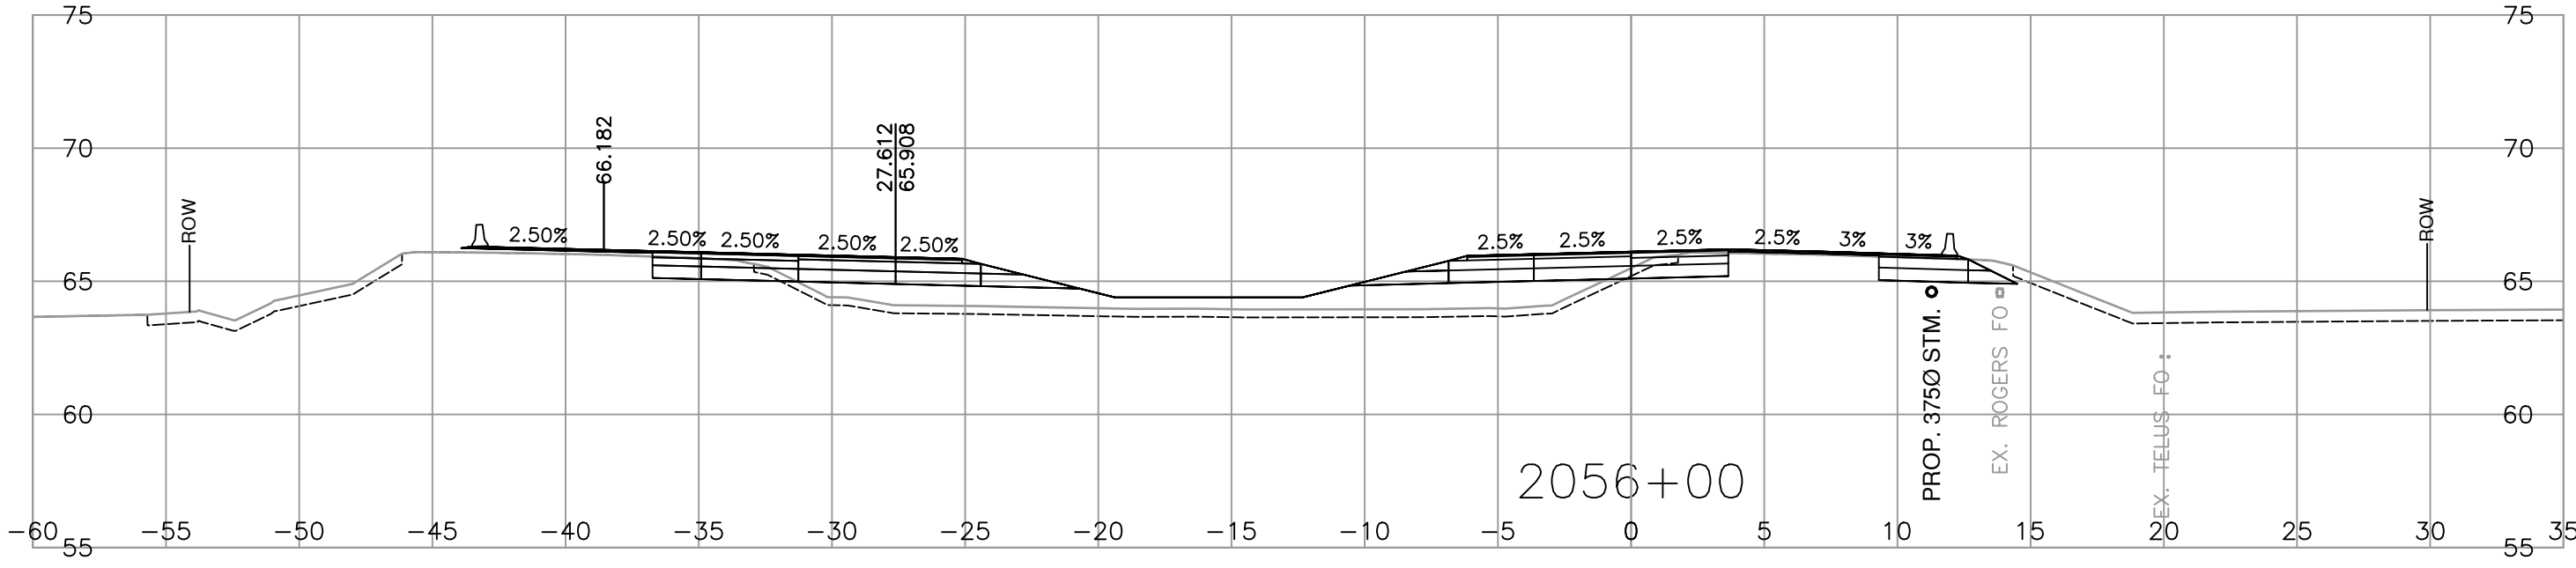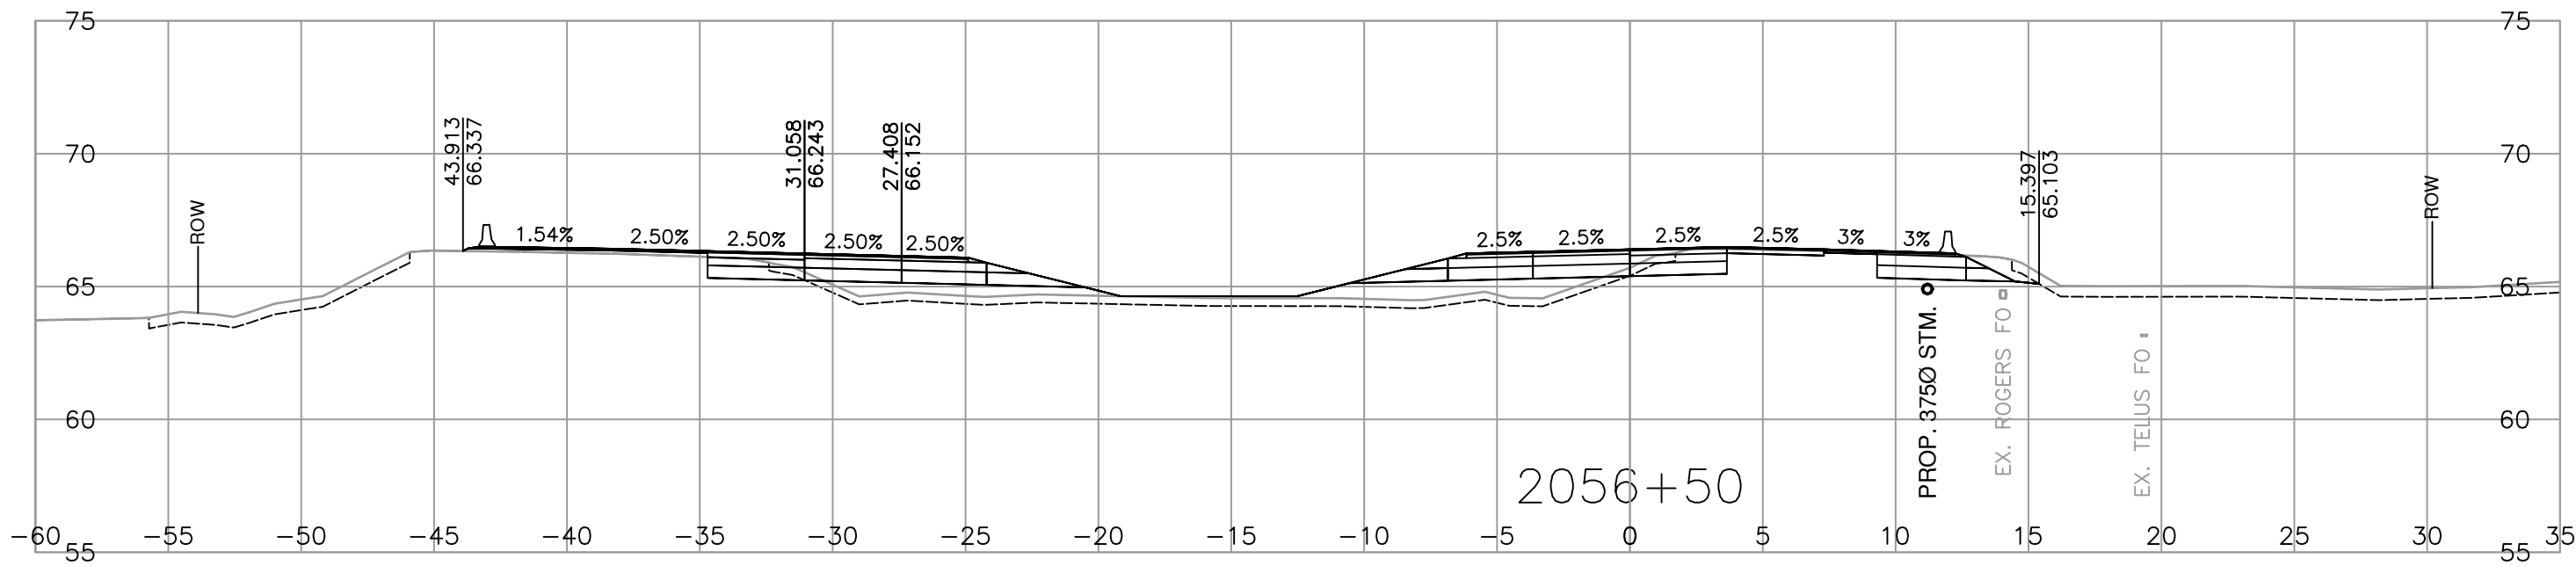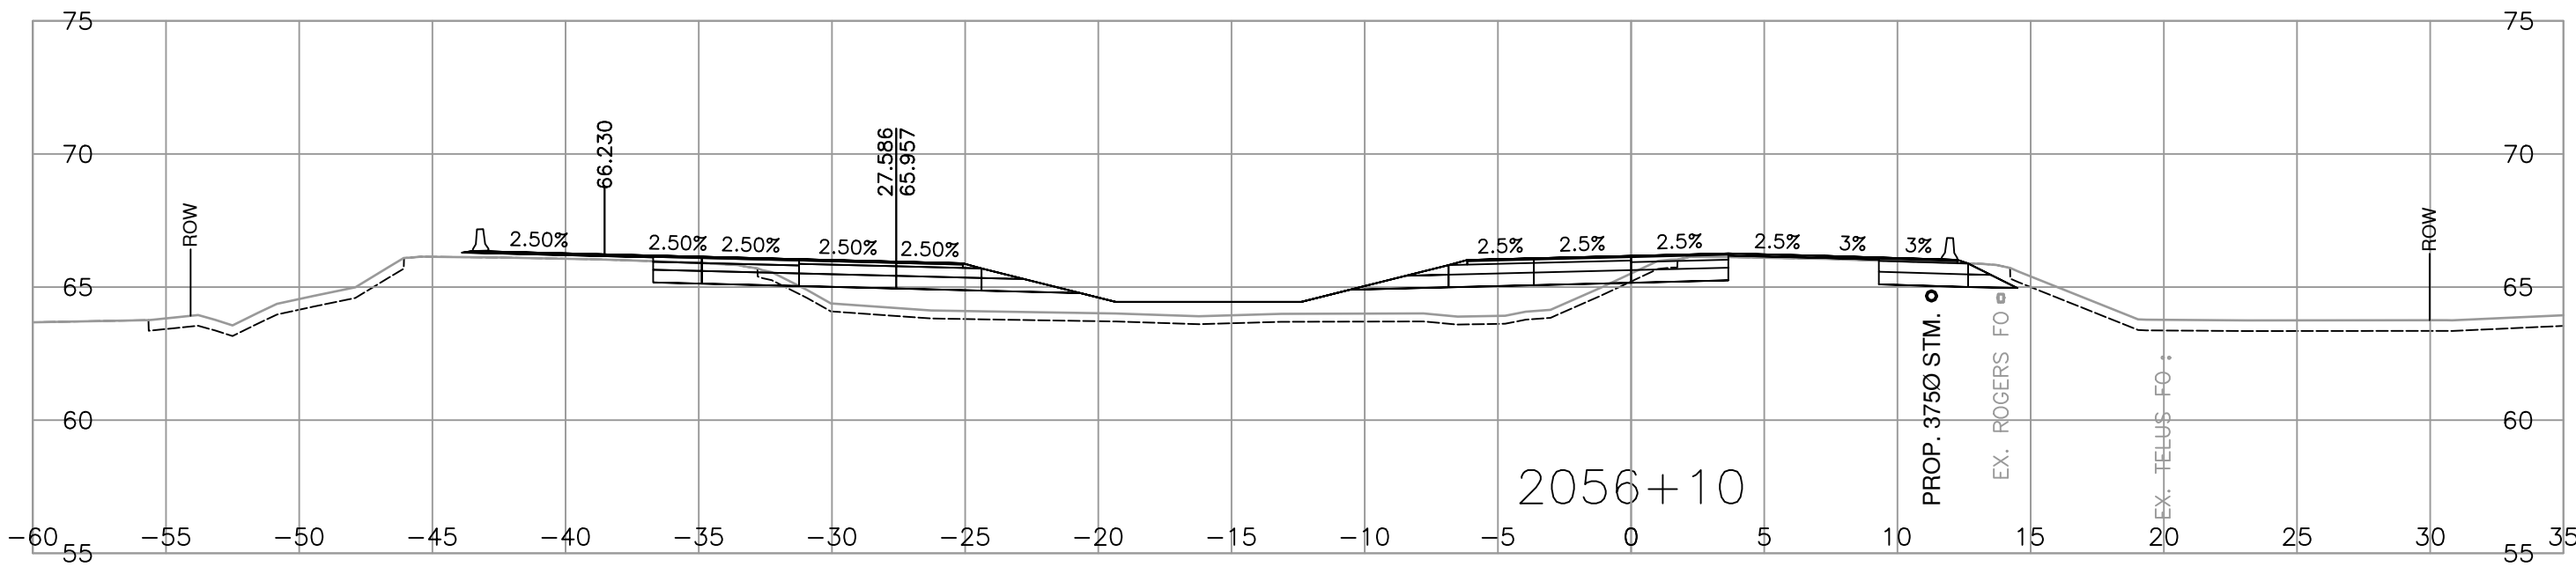

SCALE		0 2 1:250 12m	
CAD FILENAME		R1-1154-1021	
FILE NUMBER		2021-2305-02	
PLOT DATE		2026-04-17	
REV	DATE	REVISIONS	NAME

CROSS SECTIONS			
HIGHWAY 1 - PEARDONVILLE			
HIGHWAY 1 - EAST OF FRASER HWY TO WEST OF CLEARBROOK ROAD			
HIGHWAY 1 - L2000			
SHEET 21 OF 29			
ASSOCIATED ENGINEERING (B.C.) LTD.		DESIGNED	
PERMIT TO PRACTICE 1000163		M. DU TOIT / U. TUVSHINZAYA	
		DATE	
		2026-04-17	
		QUALITY CONTROL	
		S. BIDULKA	
		DATE	
		2026-04-17	
		QUALITY ASSURANCE	
		P. STANCOMBE	
		DATE	
		2026-04-17	
		DRAWN	
		M. SALOMON	
		DATE	
		2026-04-17	
PROJECT NUMBER		REG	DRAWING NUMBER
13254-1002		1	R1-1154-1021
			REV

PLOT DATE: 2026/04/22 G:\2021-2305-02\civil\model\MoTL_PDV_Working_Drawings\DrawingProduction\1000_DesignSections\R1-1154-L2000-PART3.dwg

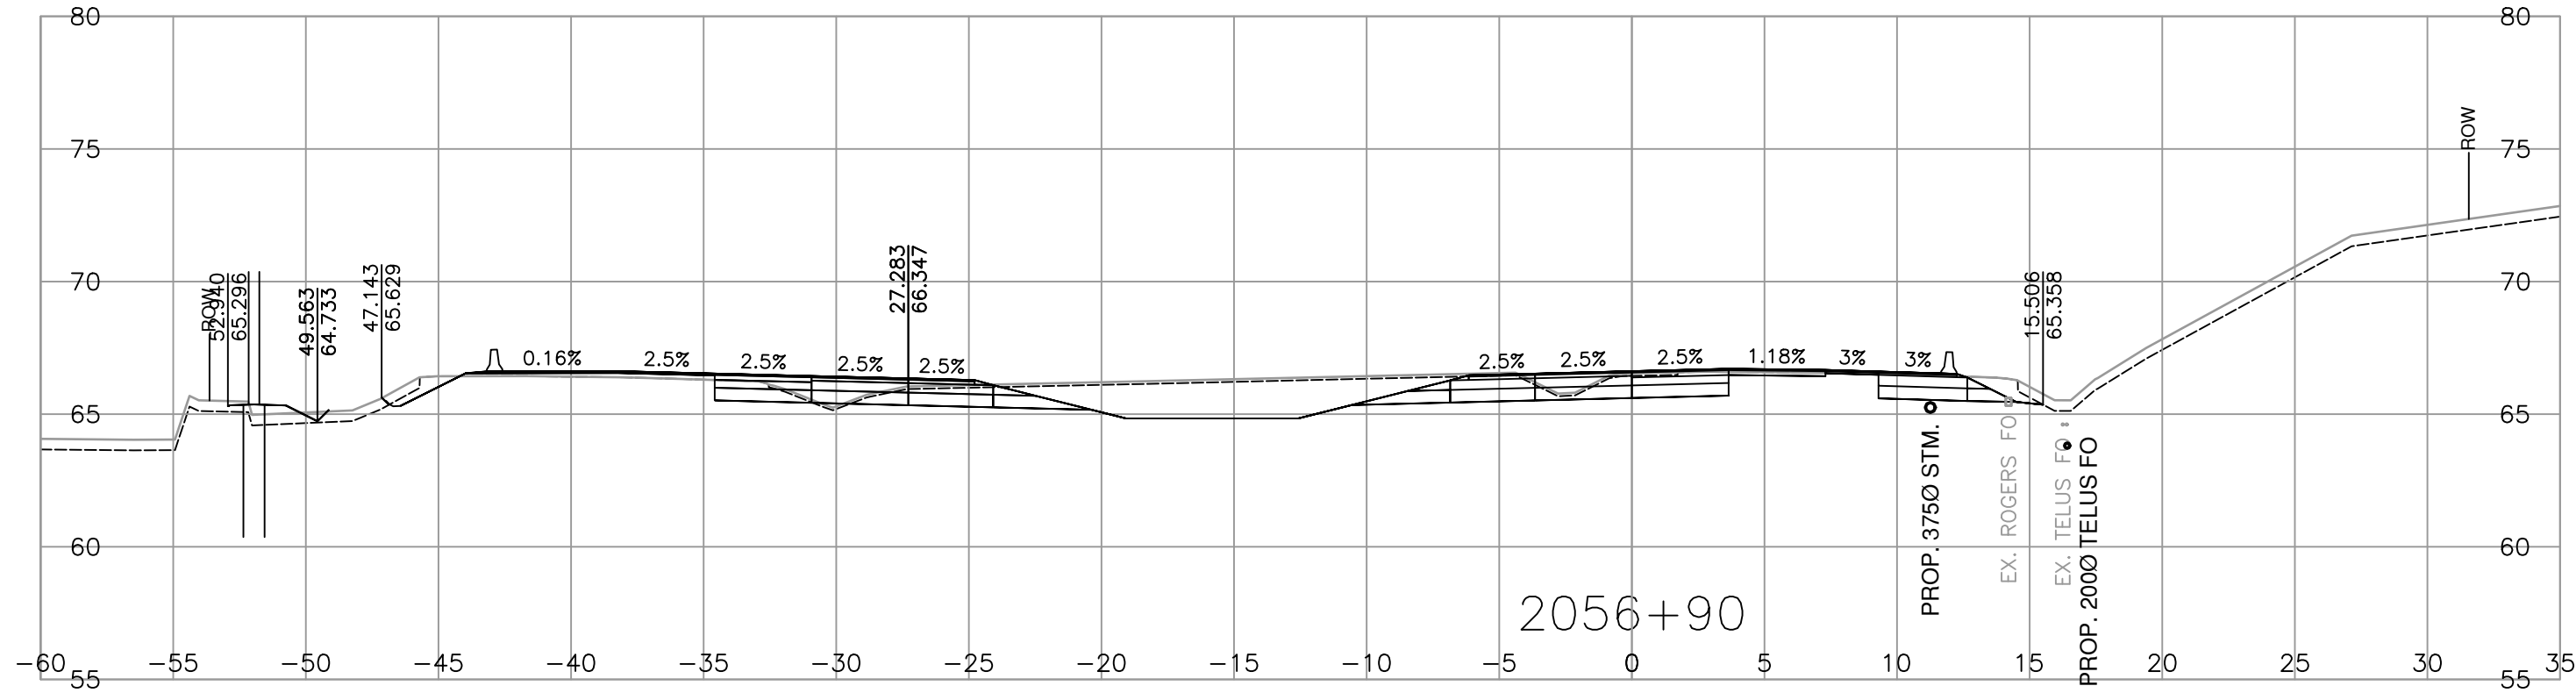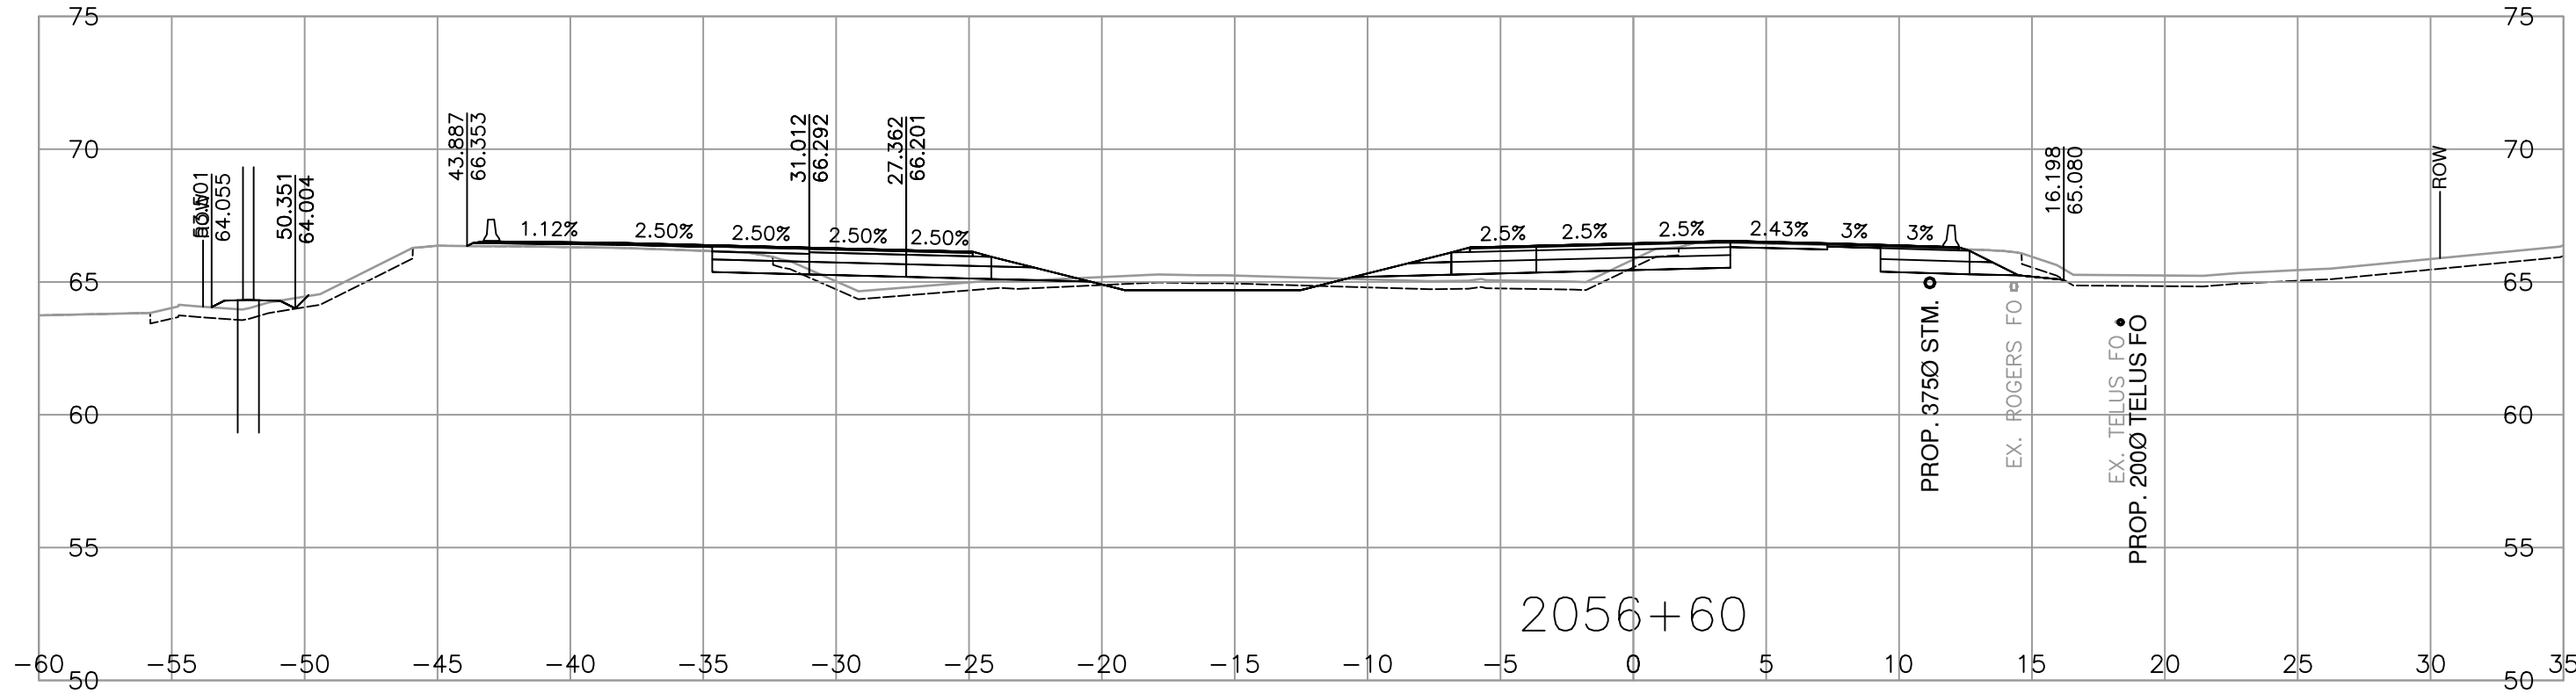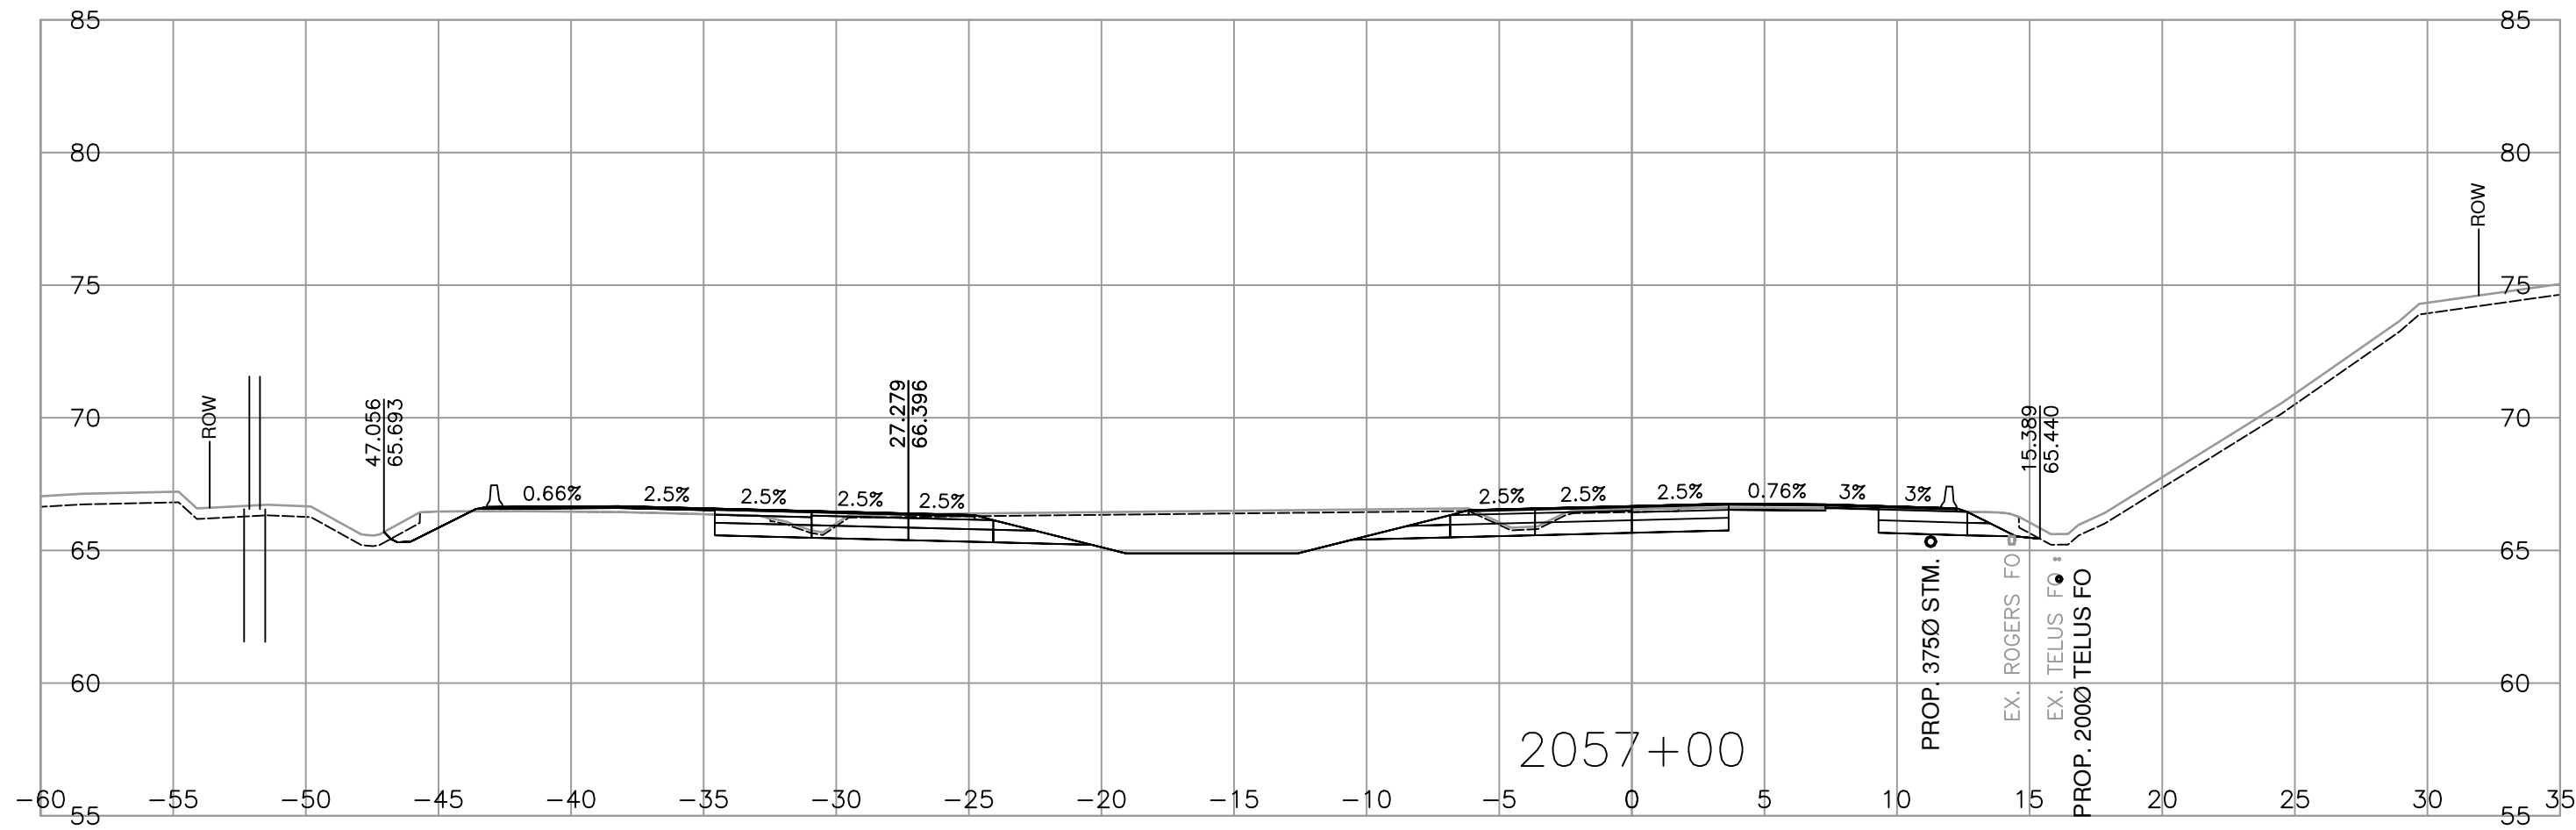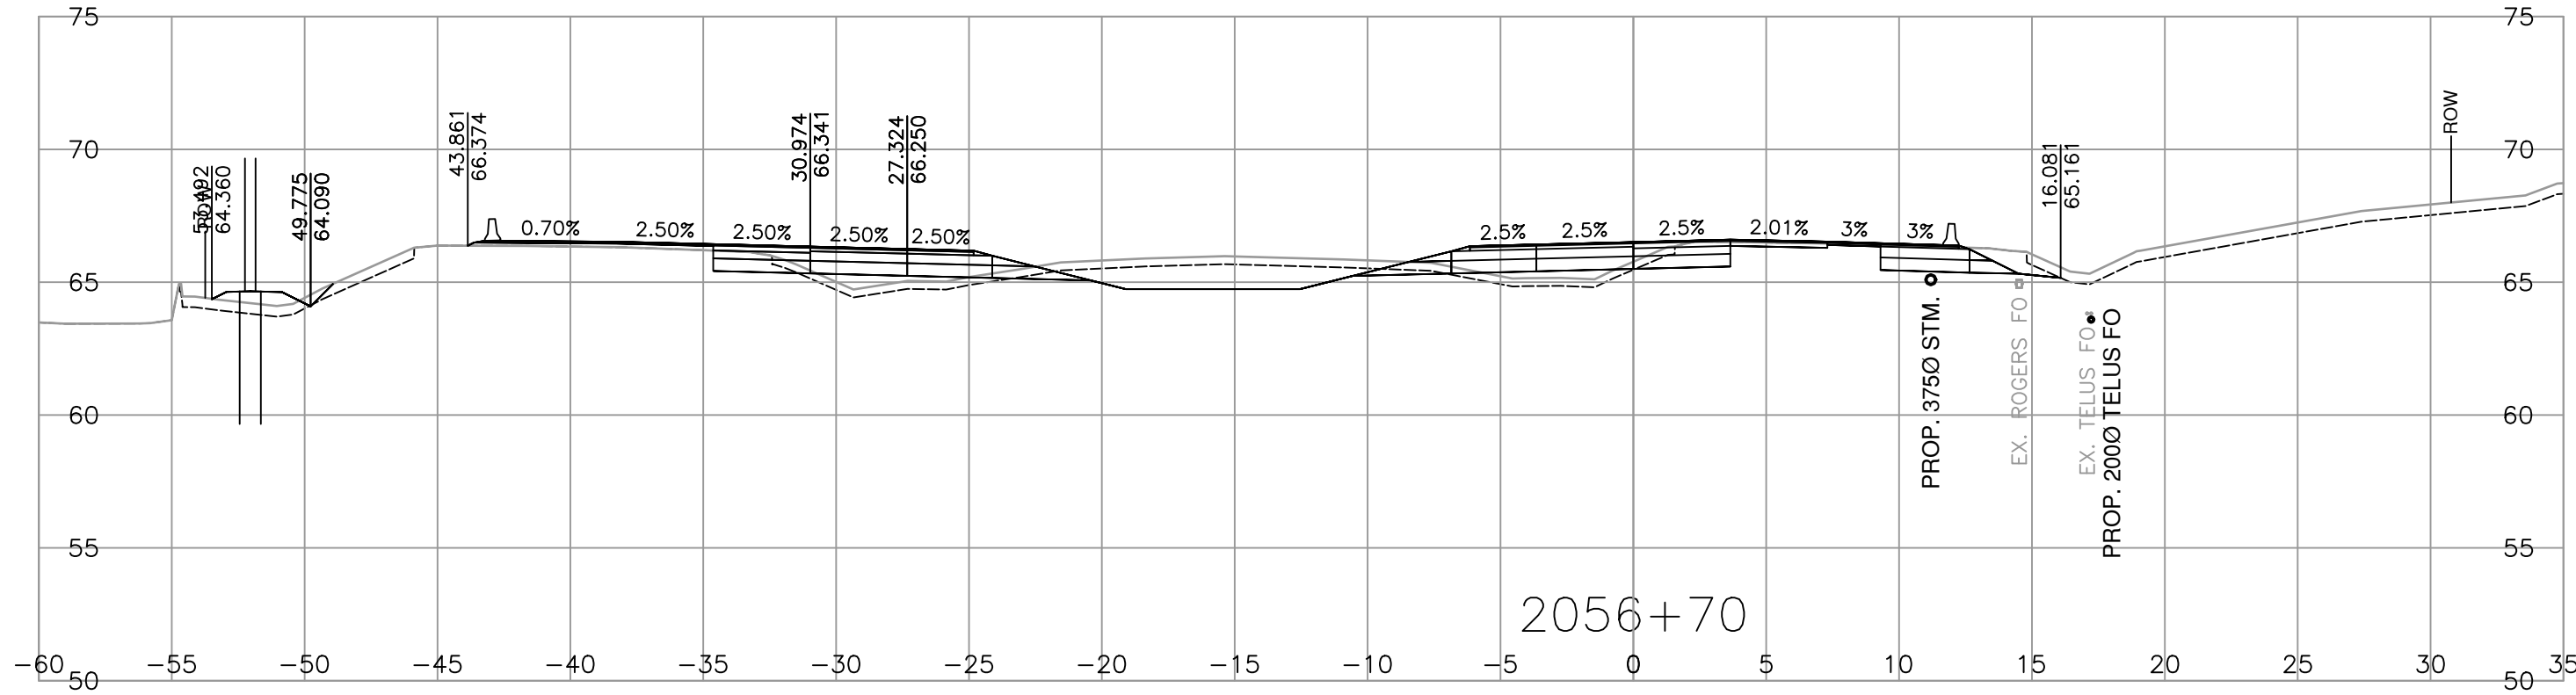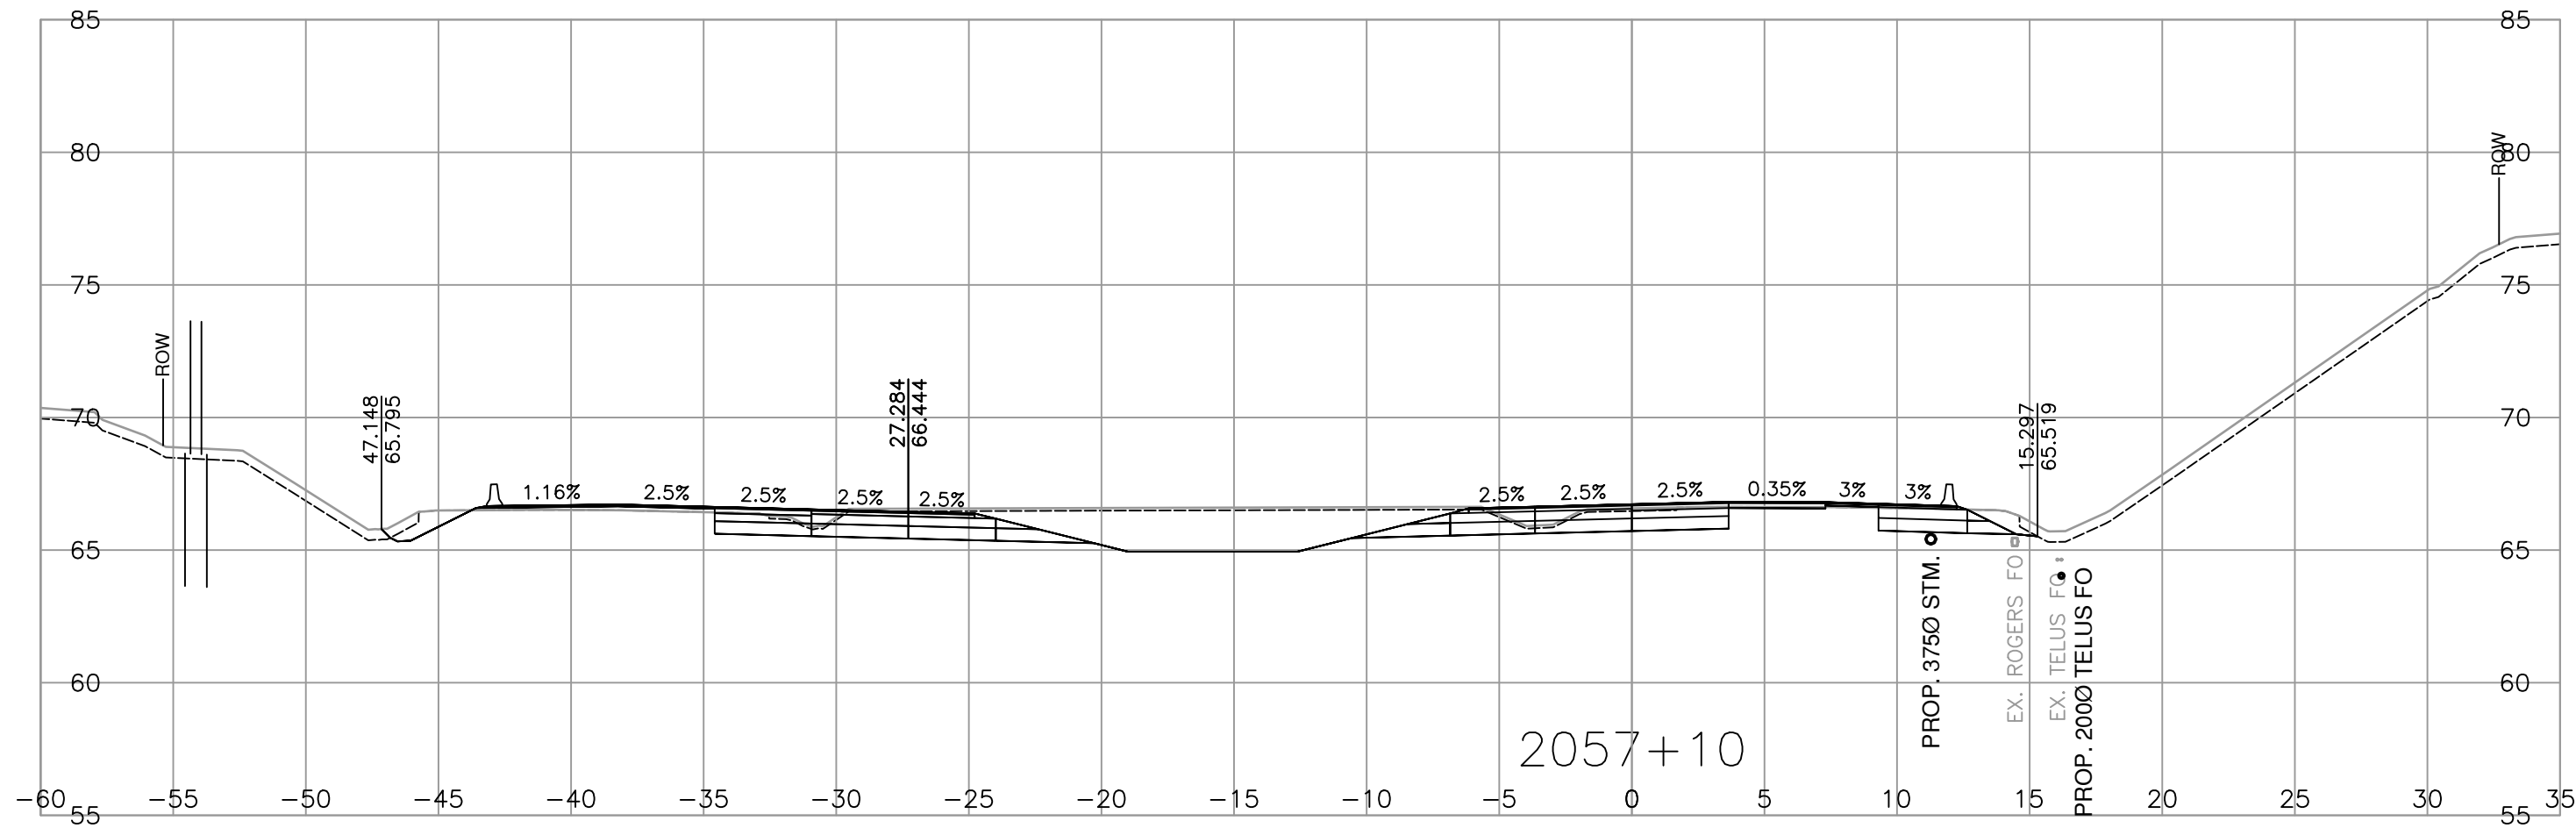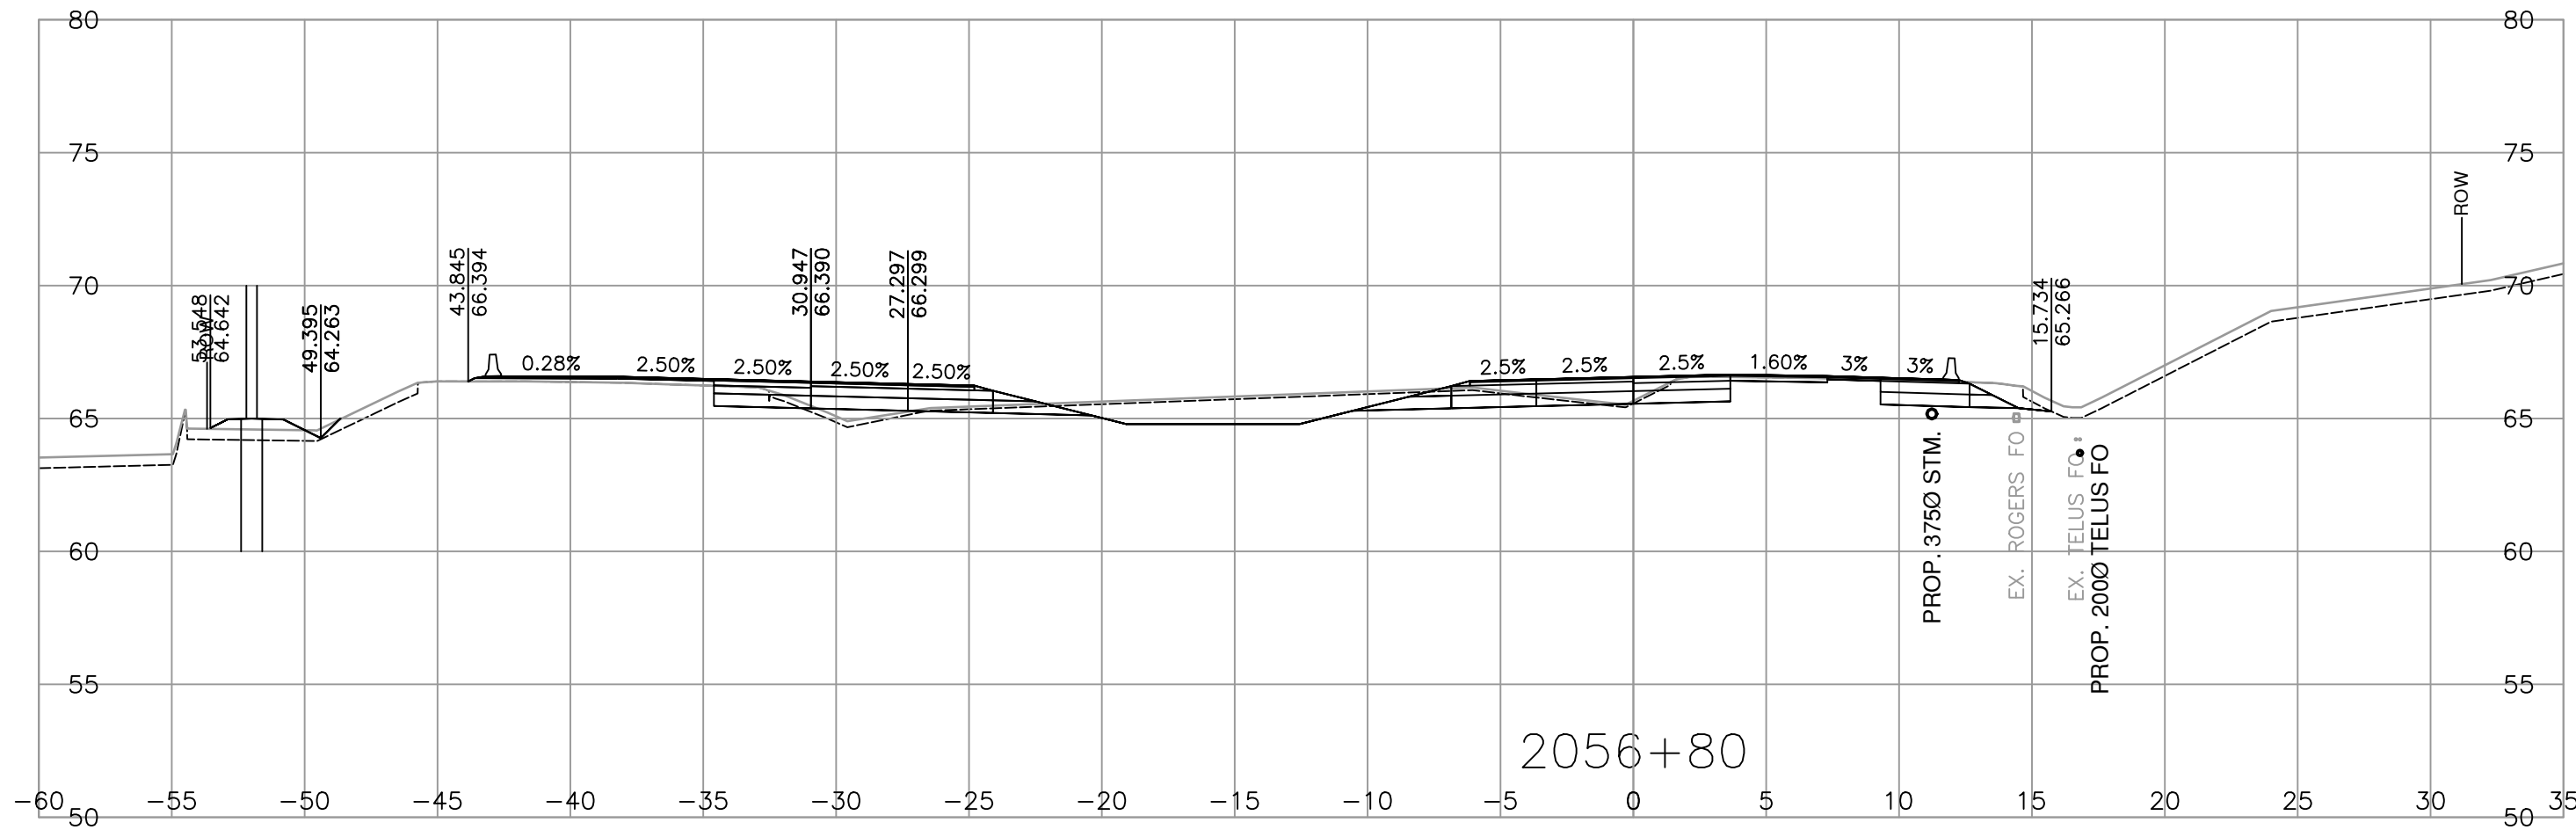

SCALE 0 2 1:250 12m

CAD FILENAME R1-1154-1022

FILE NUMBER 2021-2305-02

PLOT DATE 2026-04-17

REV	DATE	REVISIONS	NAME

CROSS SECTIONS

HIGHWAY 1 - PEARDONVILLE

HIGHWAY 1 - EAST OF FRASER HWY TO WEST OF CLEARBROOK ROAD





HIGHWAY 1 - L2000

SHEET 22 OF 29

DESIGNED	M. DU TOIT / U. TUVSHINZAYA	DATE	2026-04-17
QUALITY CONTROL	S. BIDULKA	DATE	2026-04-17
QUALITY ASSURANCE	P. STANCOMBE	DATE	2026-04-17
DRAWN	M. SALOMON	DATE	2026-04-17
PROJECT NUMBER	13254-1002	REG	1
DRAWING NUMBER	R1-1154-1022	REV	

ASSOCIATED ENGINEERING (B.C.) LTD.
PERMIT TO PRACTICE 1000163

PLOT DATE: 2026/04/22 G:\2021-2305-02\civil\model\MoTL_PDV_Working_Drawings\DrawingProduction\1000_DesignSections\R1-1154-L2000-PART3.dwg

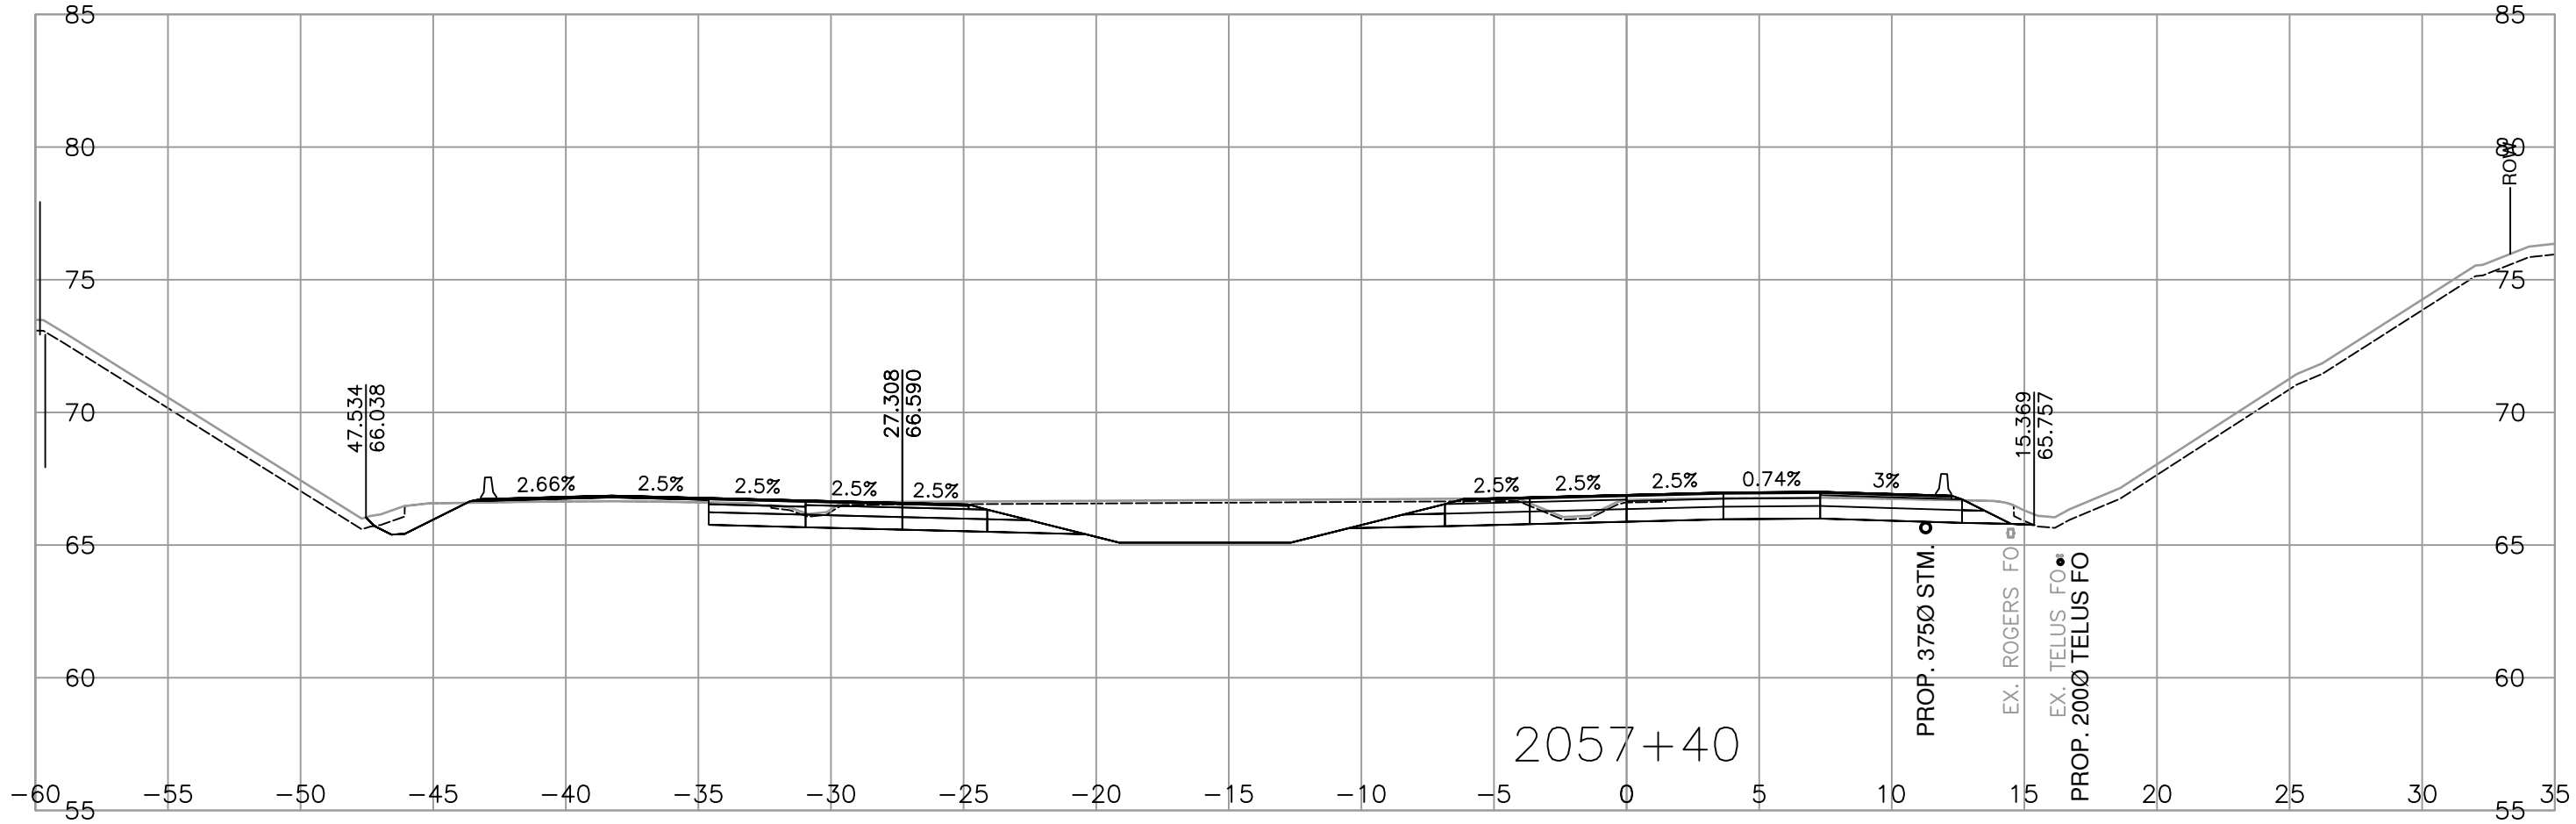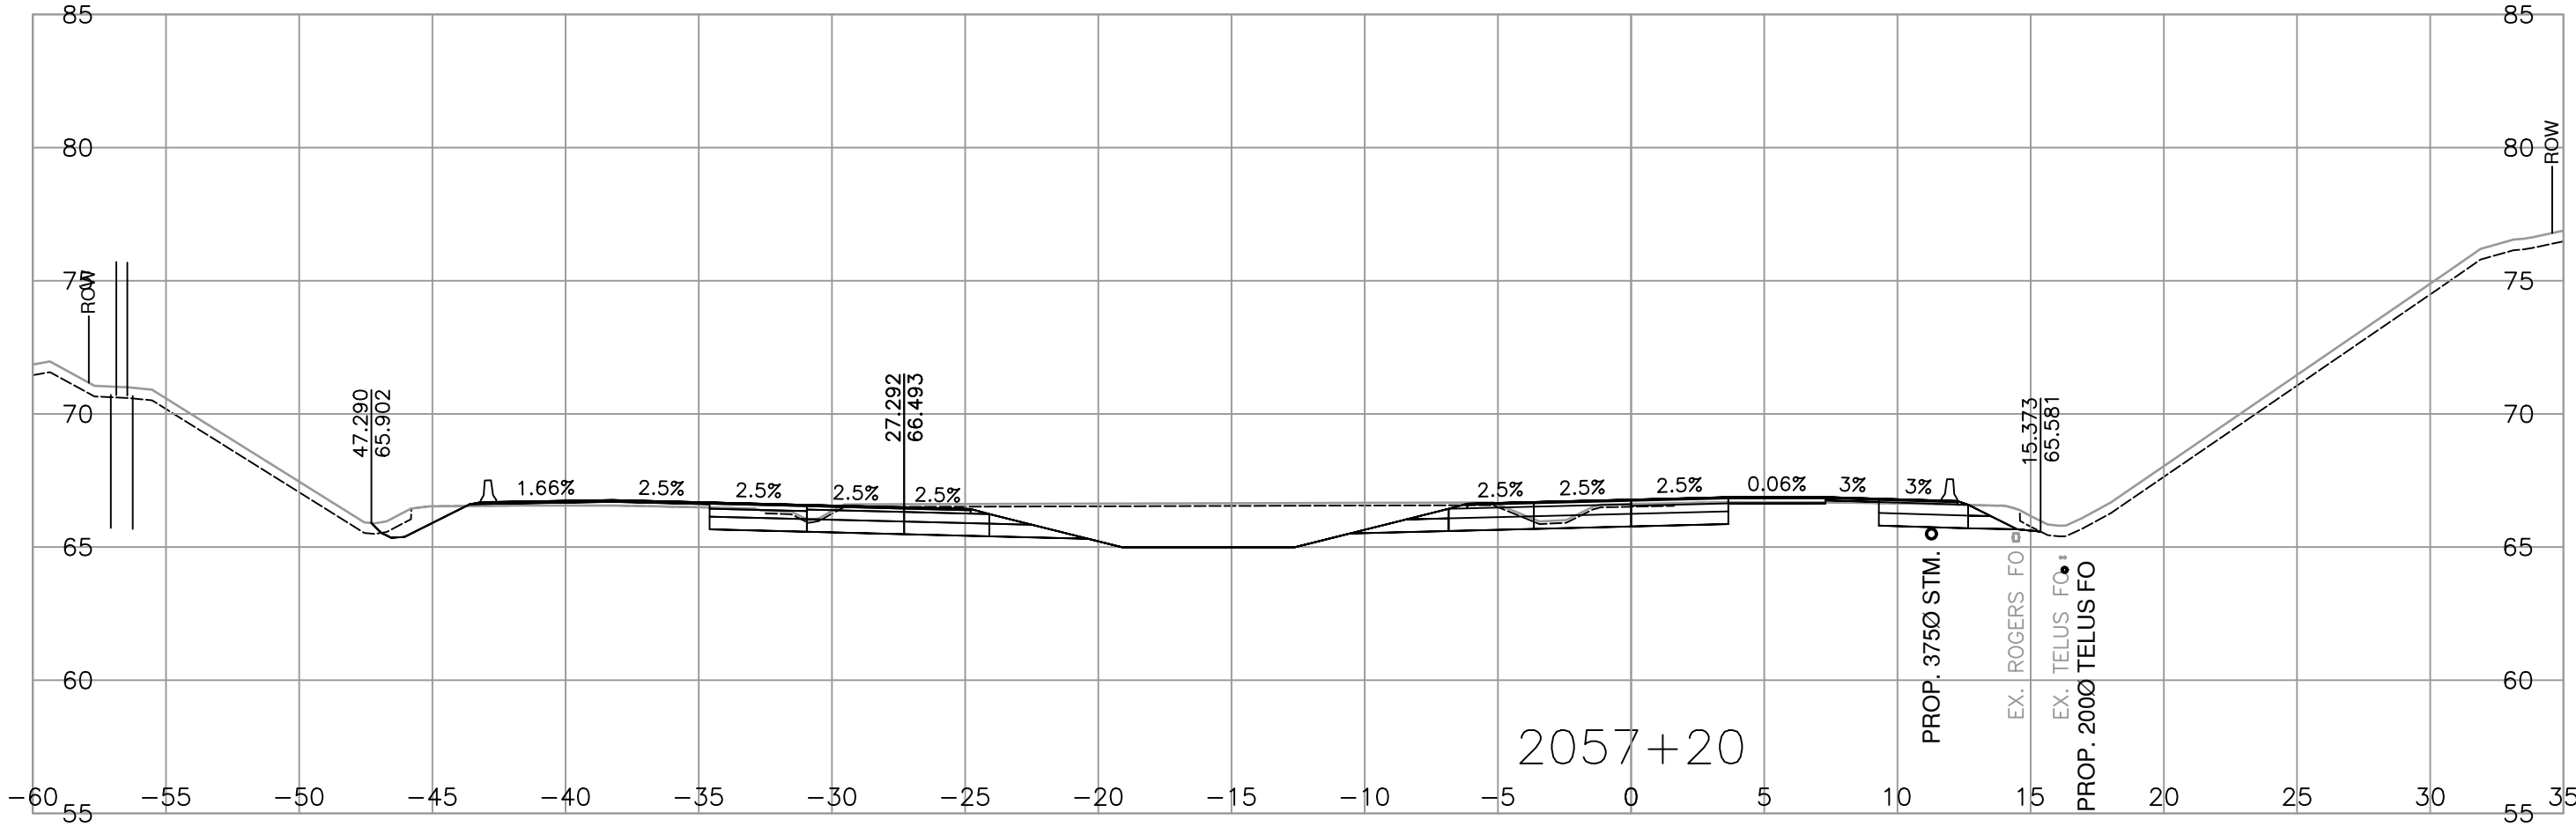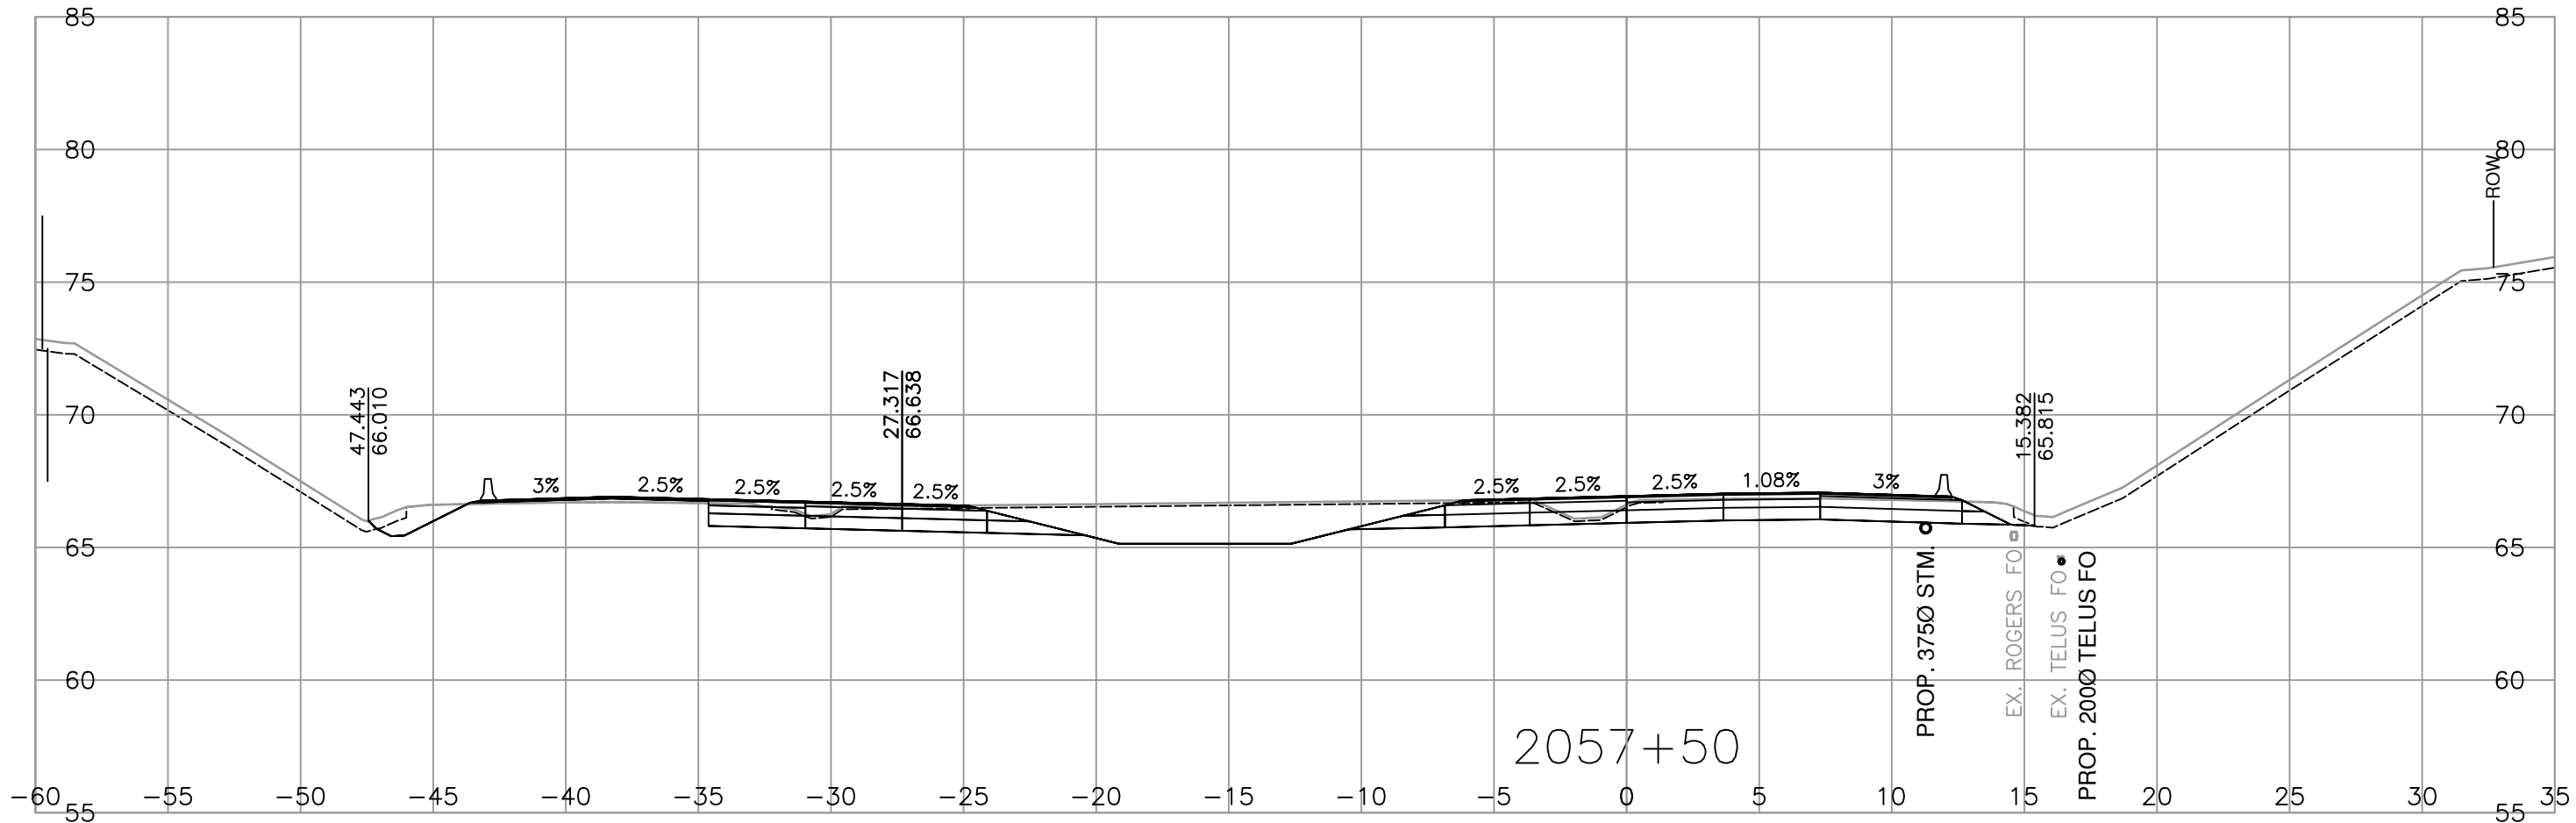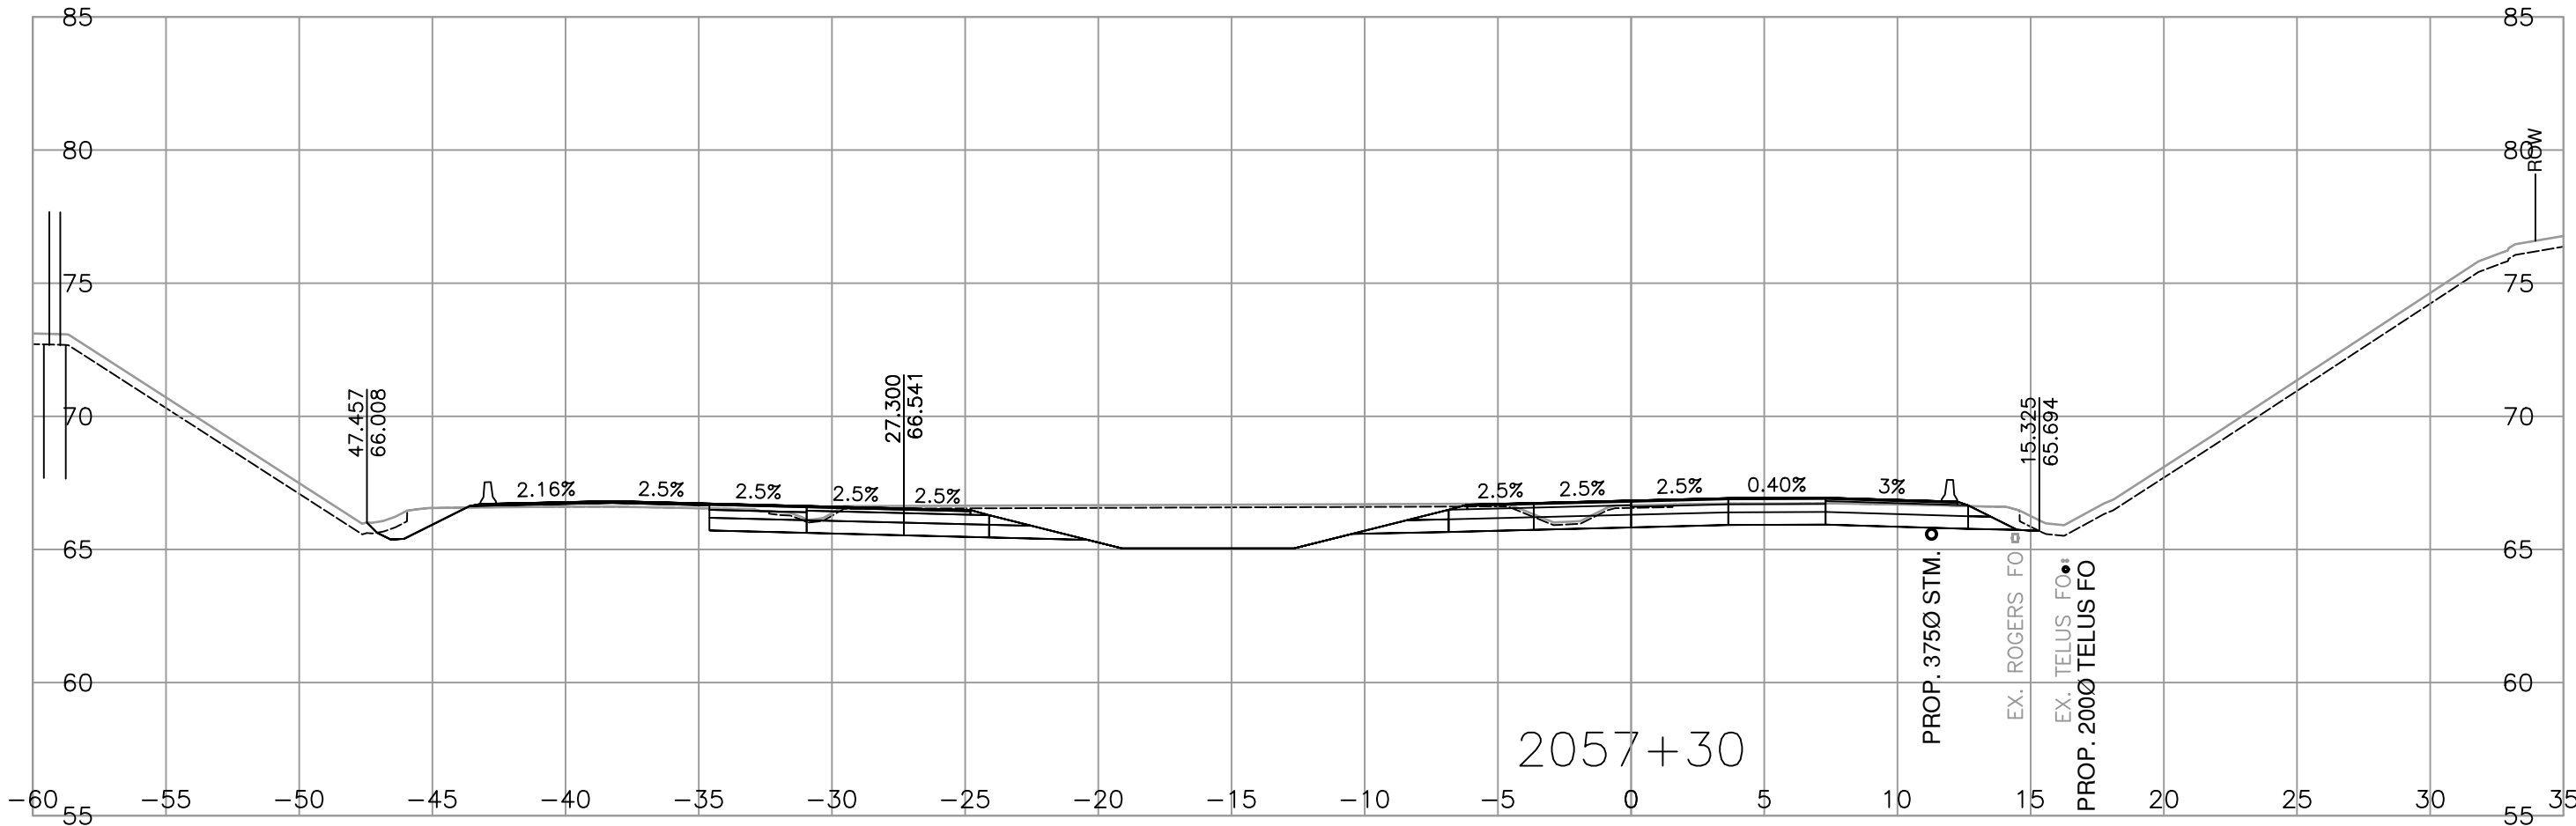



Associated Engineering



BRITISH COLUMBIA
MINISTRY OF TRANSPORTATION AND TRANSIT
SOUTH COAST REGION
HIGHWAY DESIGN AND GEOMATICS ENGINEERING

SCALE 0 2 1:250 12m







CAD FILENAME R1-1154-1023
FILE NUMBER 2021-2305-02
PLOT DATE 2026-04-17

REV	DATE	REVISIONS	NAME

CROSS SECTIONS
HIGHWAY 1 - PEARDONVILLE
HIGHWAY 1 - EAST OF FRASER HWY TO WEST OF CLEARBROOK ROAD
HIGHWAY 1 - L2000
SHEET 23 OF 29

ASSOCIATED ENGINEERING (B.C.) LTD. PERMIT TO PRACTICE 1000163		DESIGNED <u>M. DU TOIT / U. TUVSHINZAYA</u> DATE <u>2026-04-17</u> QUALITY CONTROL <u>S. BIDULKA</u> DATE <u>2026-04-17</u> QUALITY ASSURANCE <u>P. STANCOMBE</u> DATE <u>2026-04-17</u> DRAWN <u>M. SALOMON</u> DATE <u>2026-04-17</u>	
PROJECT NUMBER 13254-1002	REG 1	DRAWING NUMBER R1-1154-1023	REV


PLOT DATE: 2026/04/22 G:\2021-2305-02\civil\model\MoTL_PDV_Working_Drawings\DrawingProduction\1000_DesignSections\R1-1154-L2000-PART3.dwg

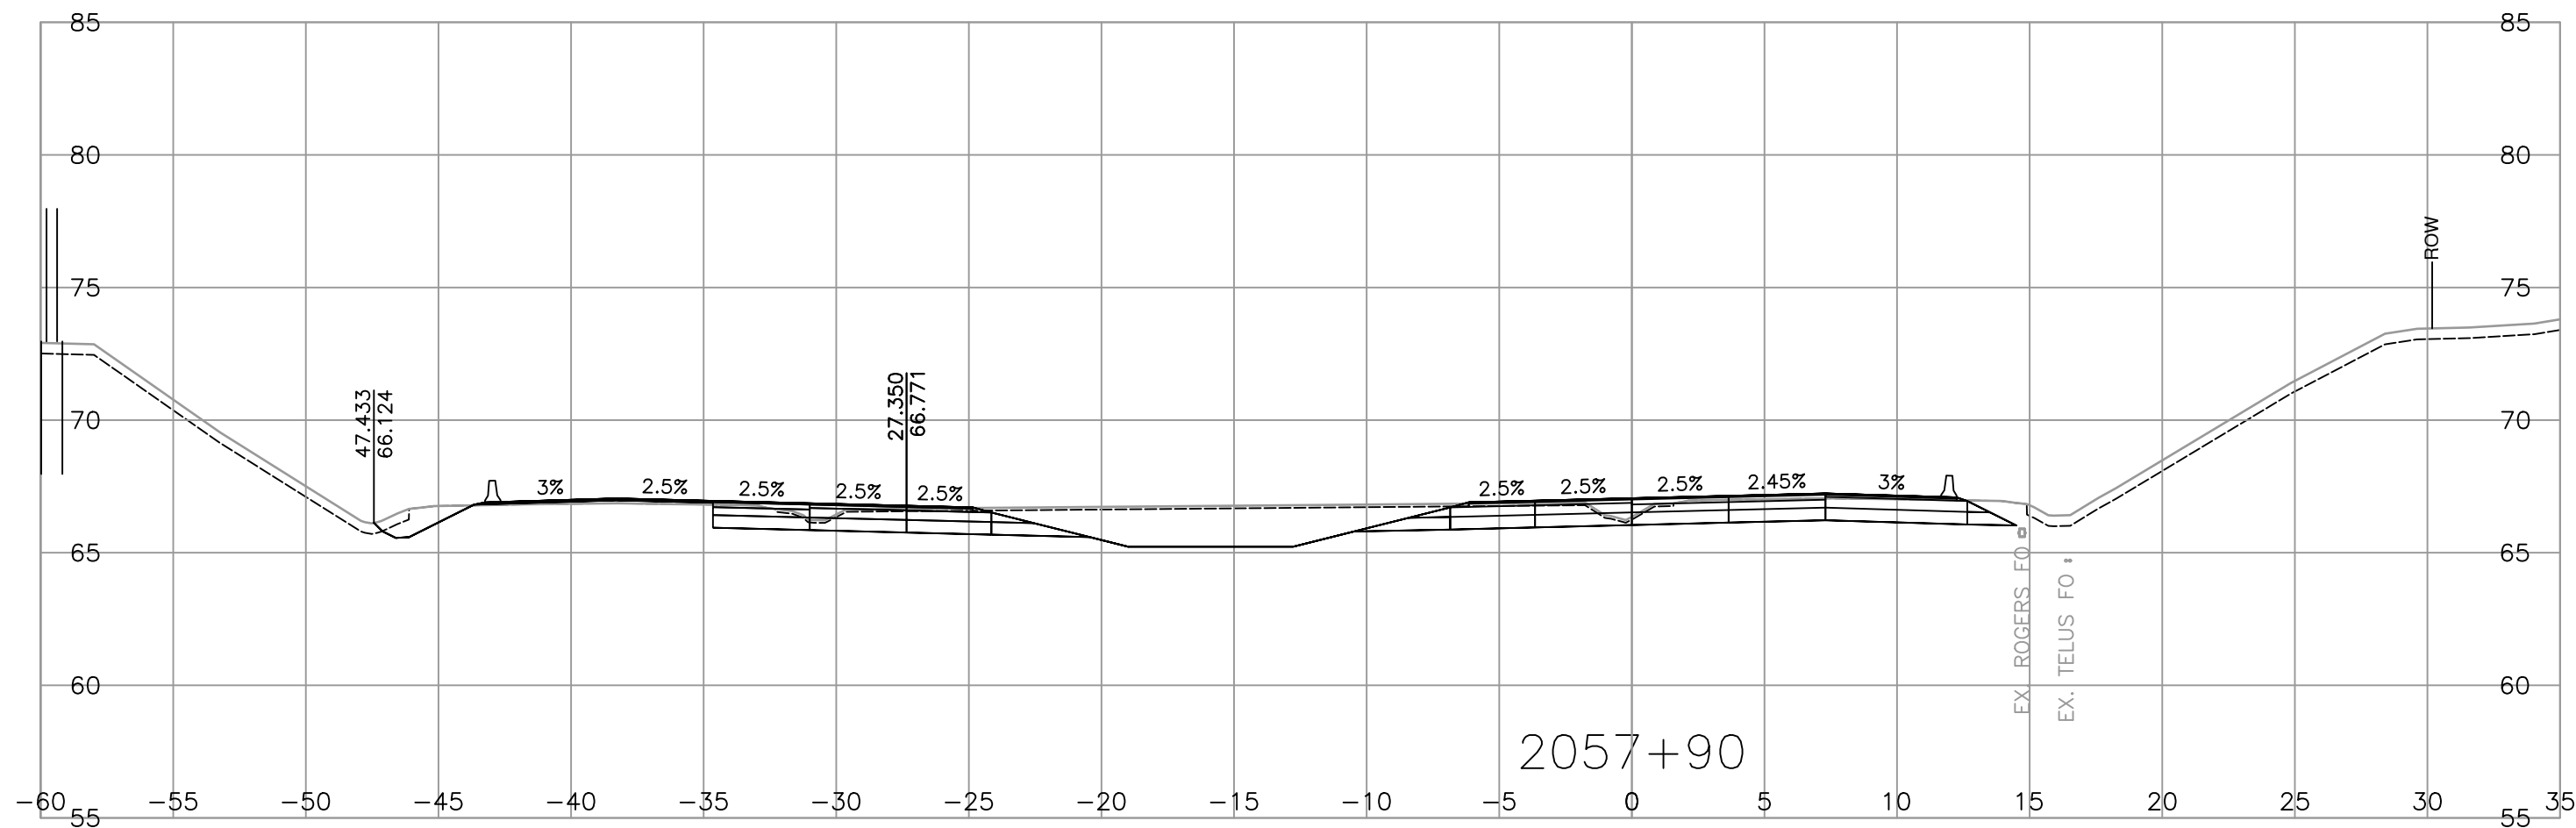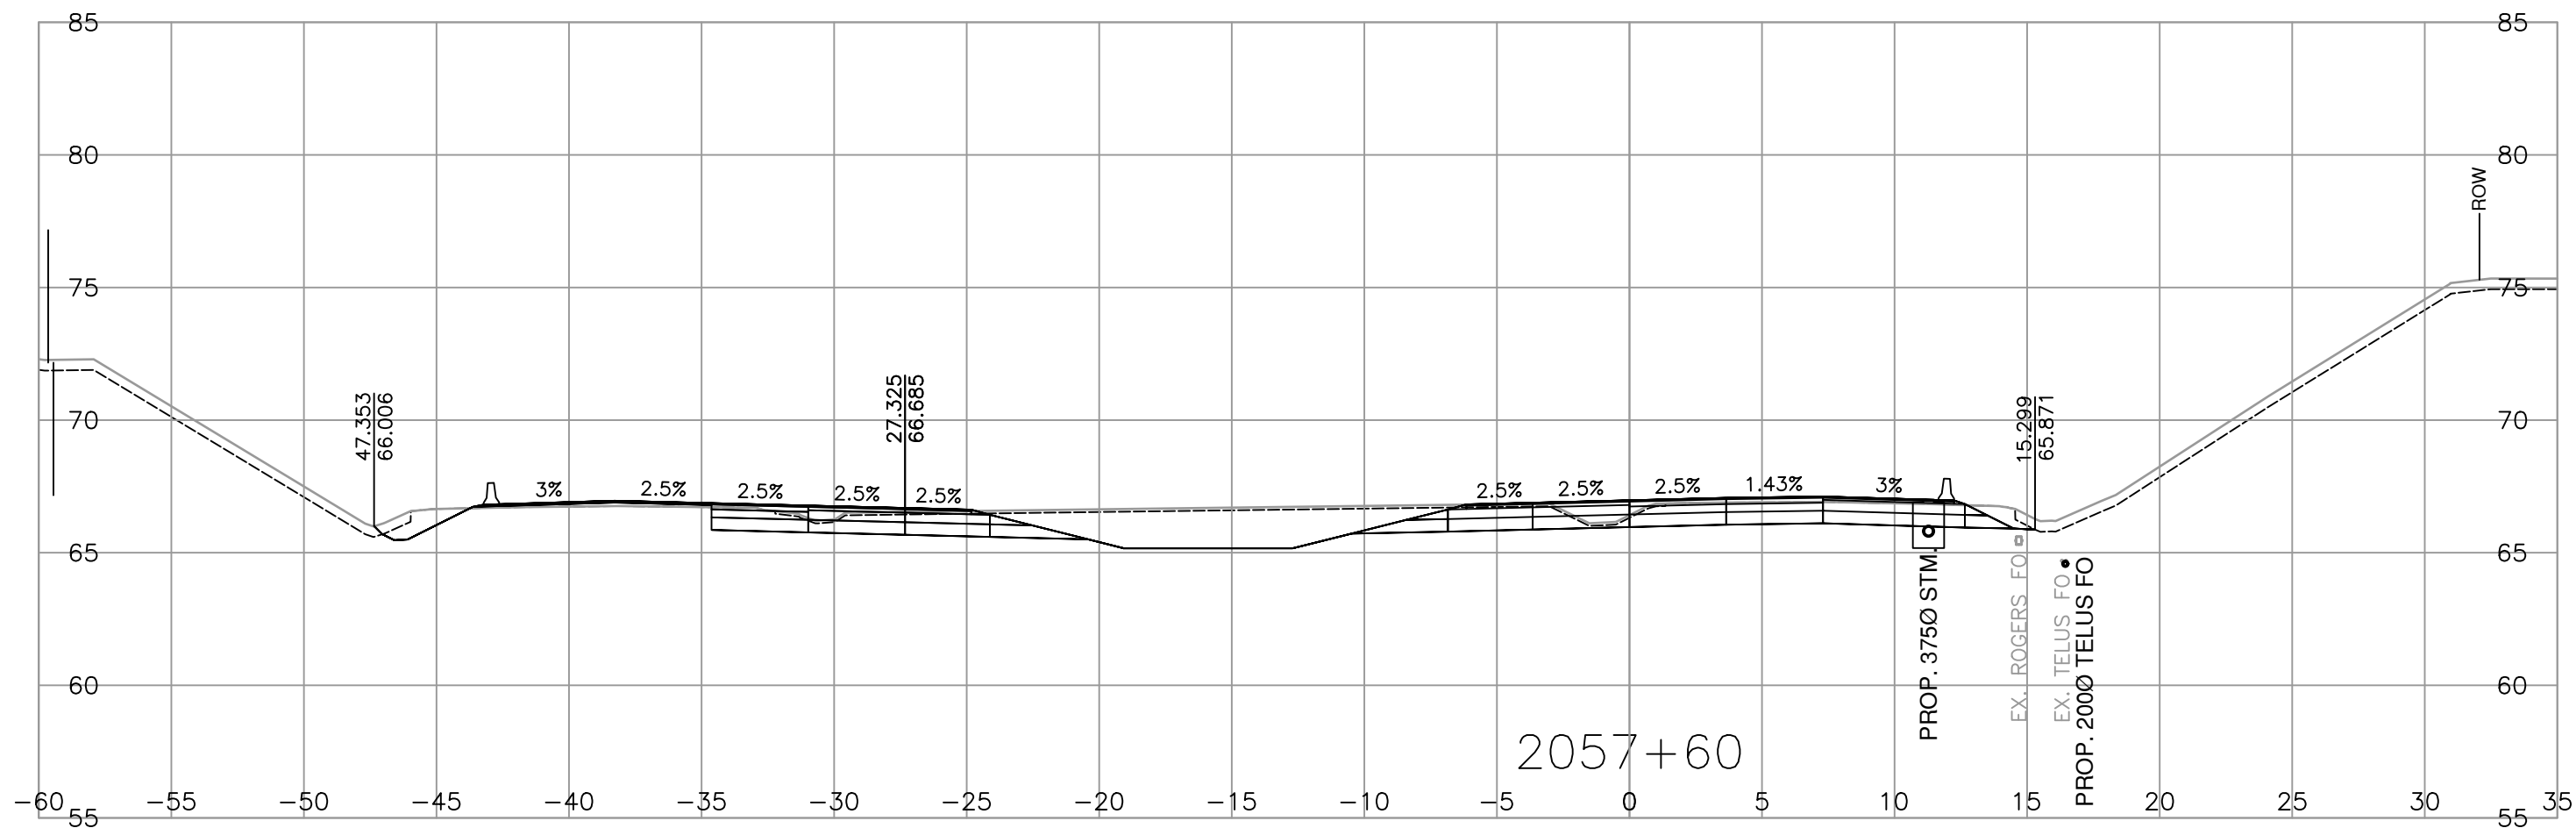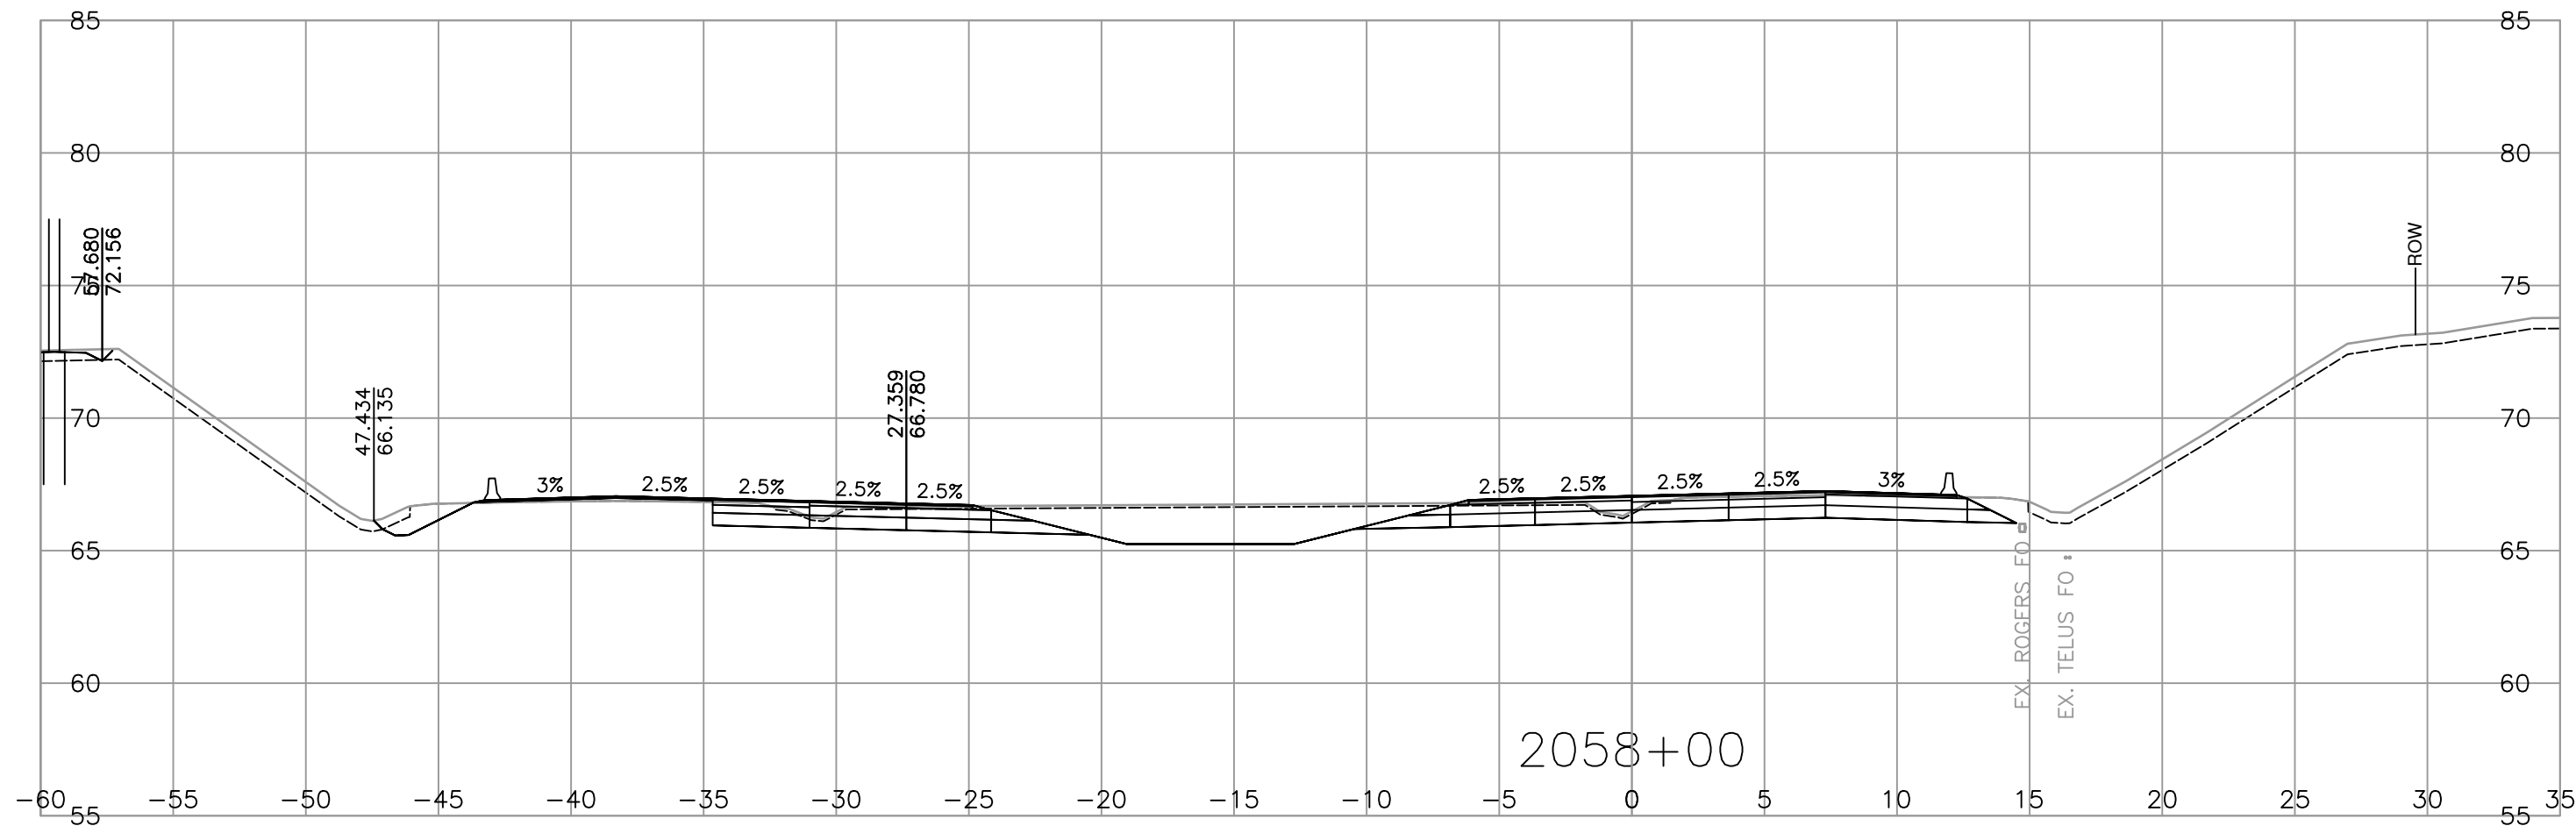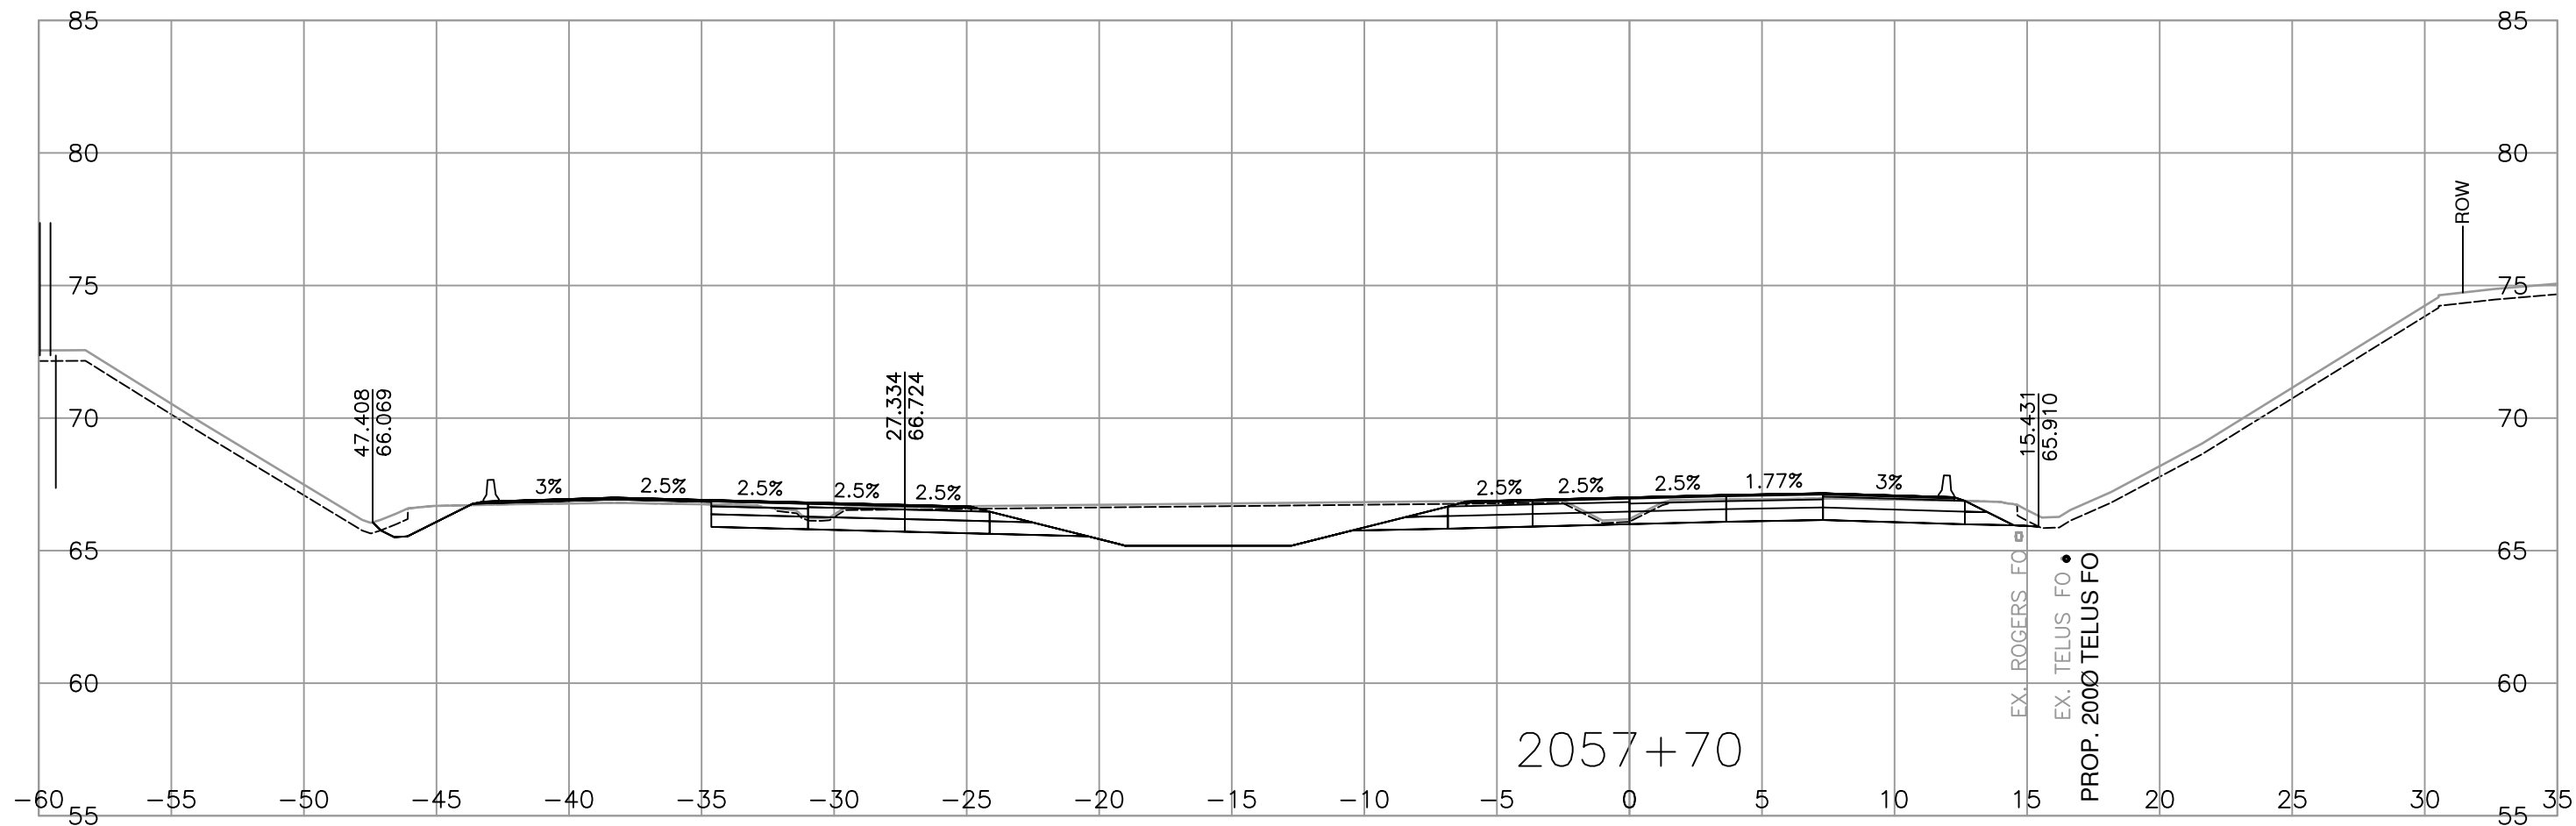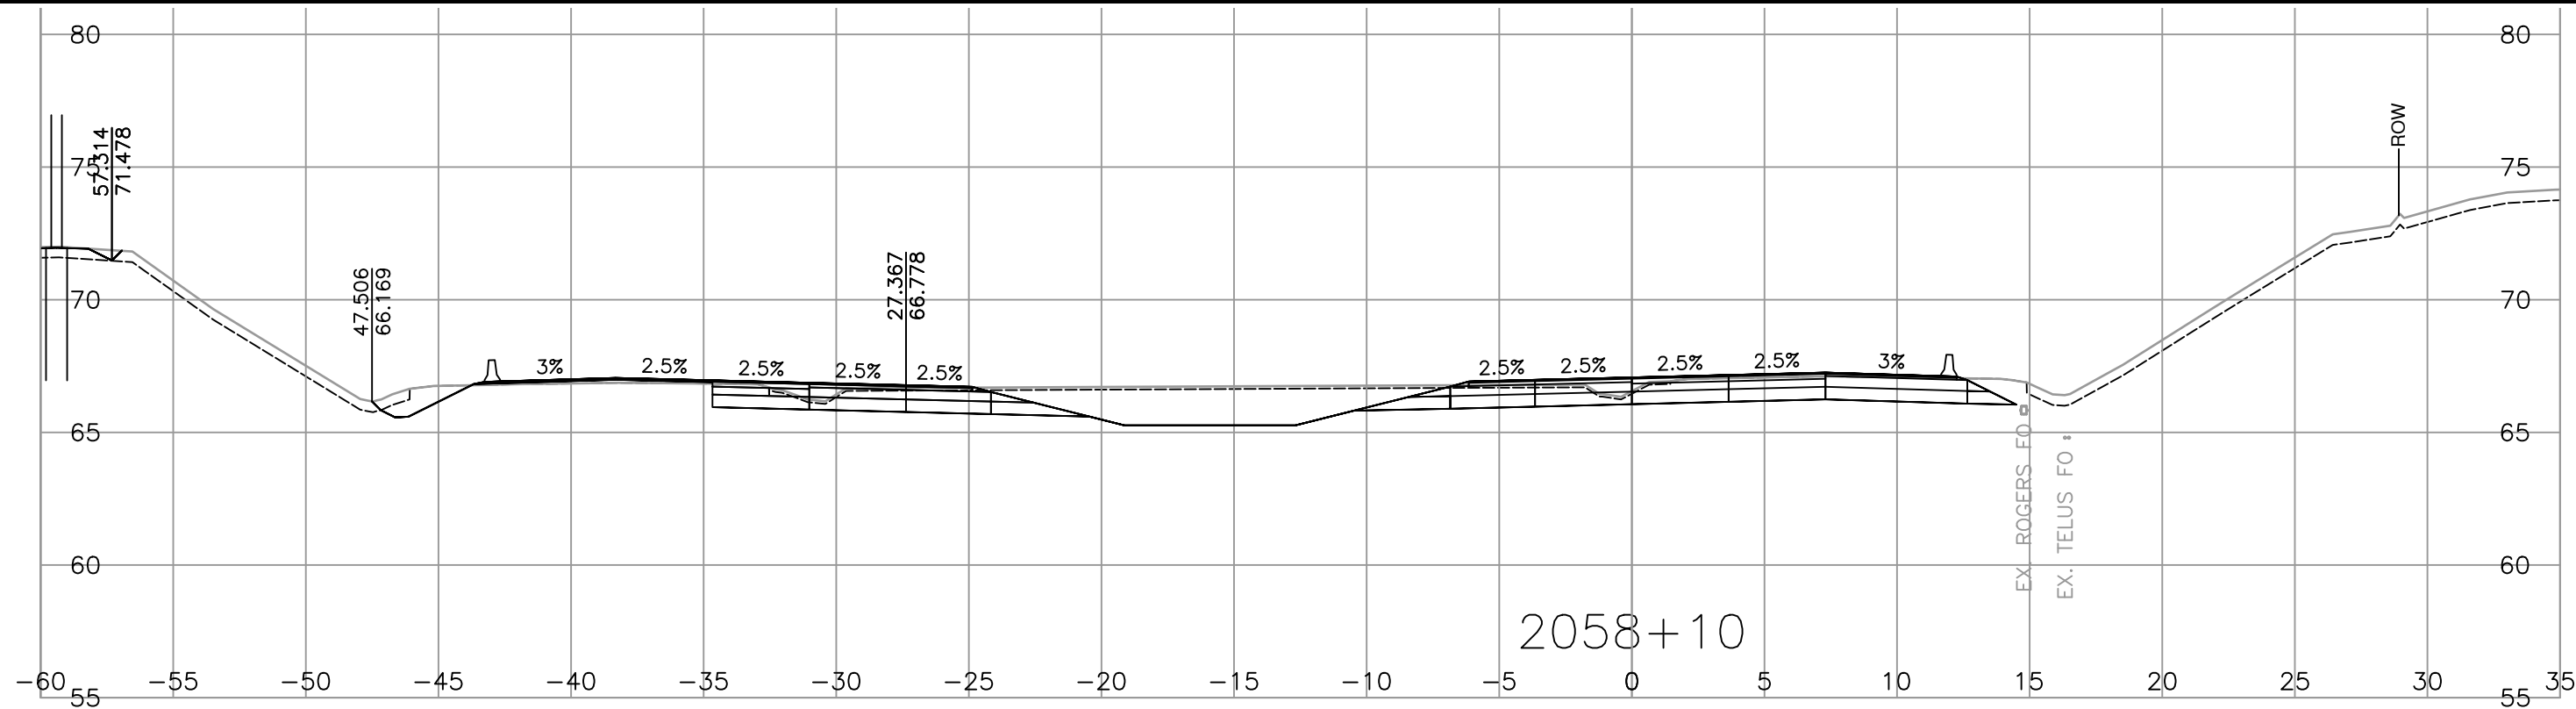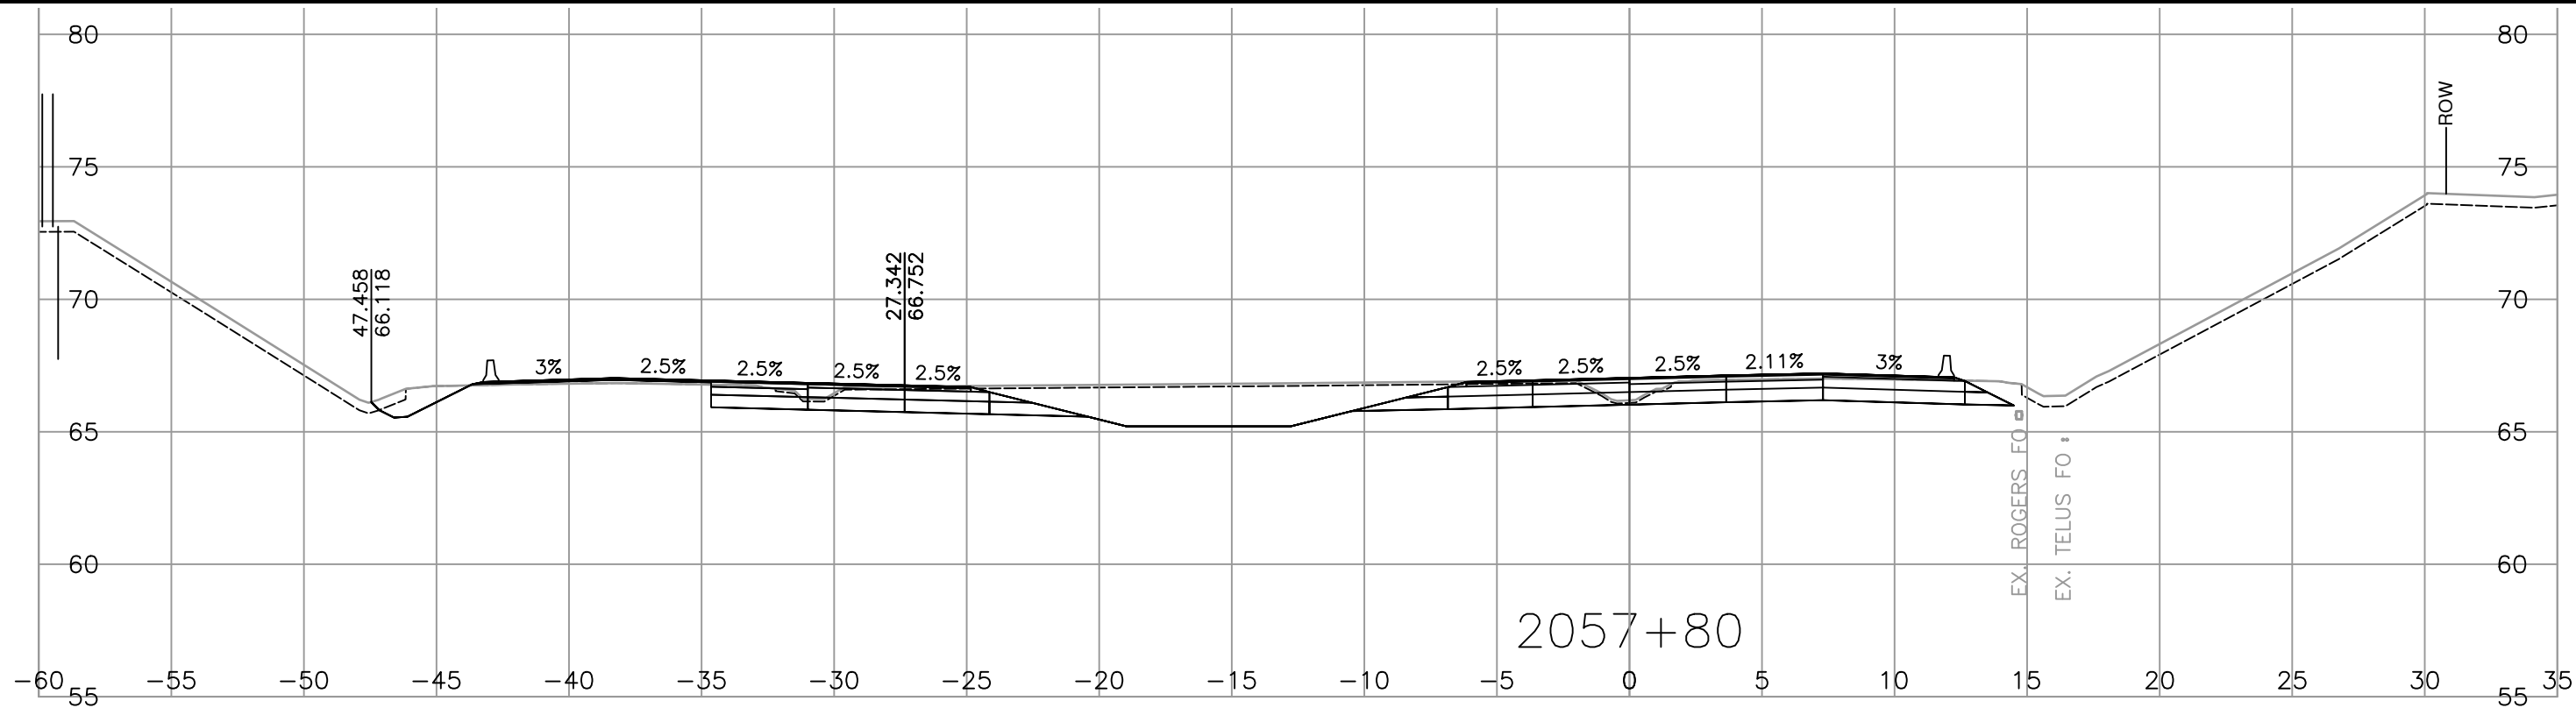



Associated Engineering

CAD FILENAME R1-1154-1024
FILE NUMBER 2021-2305-02
PLOT DATE 2026-04-17

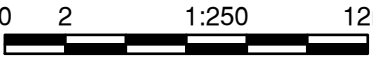SCALE 

REV	DATE	REVISIONS	NAME



BRITISH COLUMBIA







MINISTRY OF TRANSPORTATION AND TRANSIT
SOUTH COAST REGION
HIGHWAY DESIGN AND GEOMATICS ENGINEERING

CROSS SECTIONS
HIGHWAY 1 - PEARDONVILLE
HIGHWAY 1 - EAST OF FRASER HWY TO WEST OF CLEARBROOK ROAD
HIGHWAY 1 - L2000
SHEET 24 OF 29







ASSOCIATED ENGINEERING (B.C.) LTD.
PERMIT TO PRACTICE 1000163

DESIGNED M. DU TOIT / U. TUVSHINZAYA DATE 2026-04-17
QUALITY CONTROL S. BIDULKA DATE 2026-04-17
QUALITY ASSURANCE P. STANCOMBE DATE 2026-04-17
DRAWN M. SALOMON DATE 2026-04-17

PROJECT NUMBER	REG	DRAWING NUMBER	REV
13254-1002	1	R1-1154-1024	

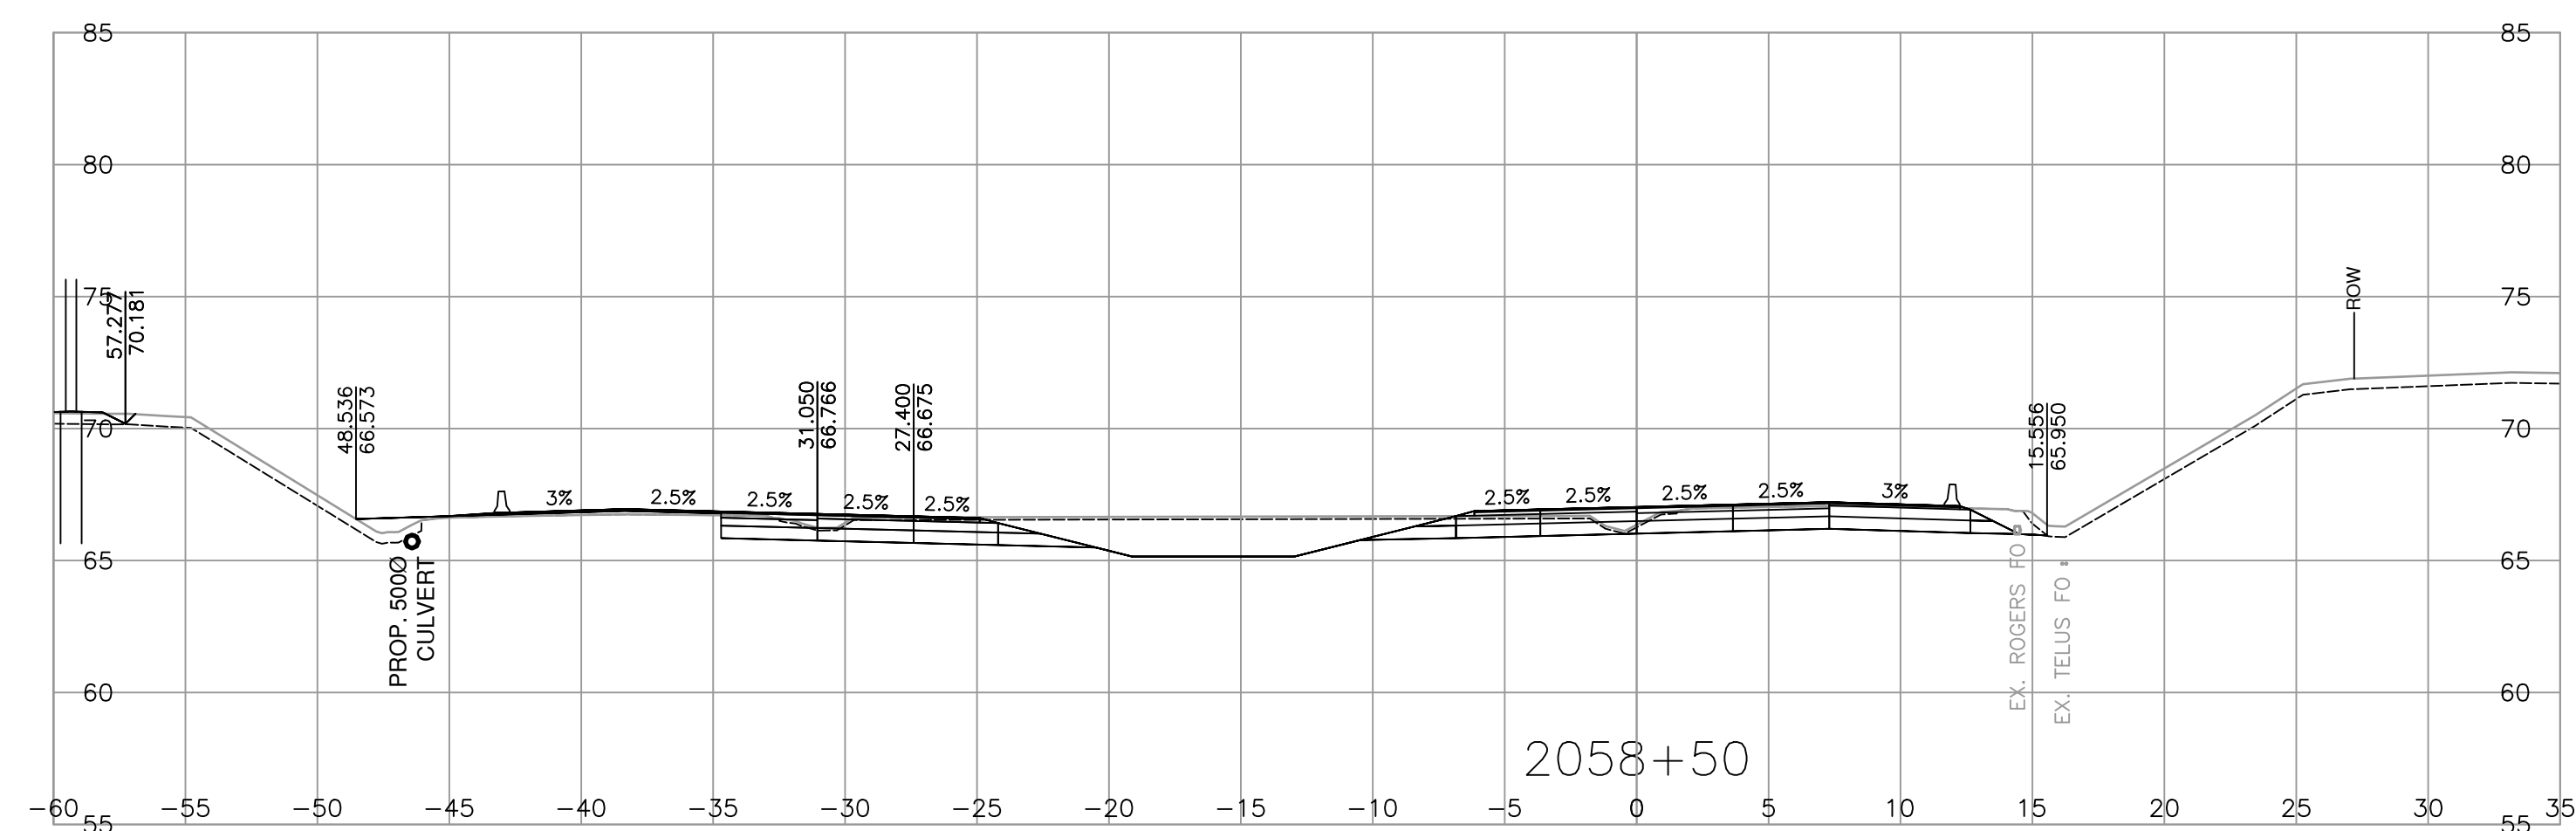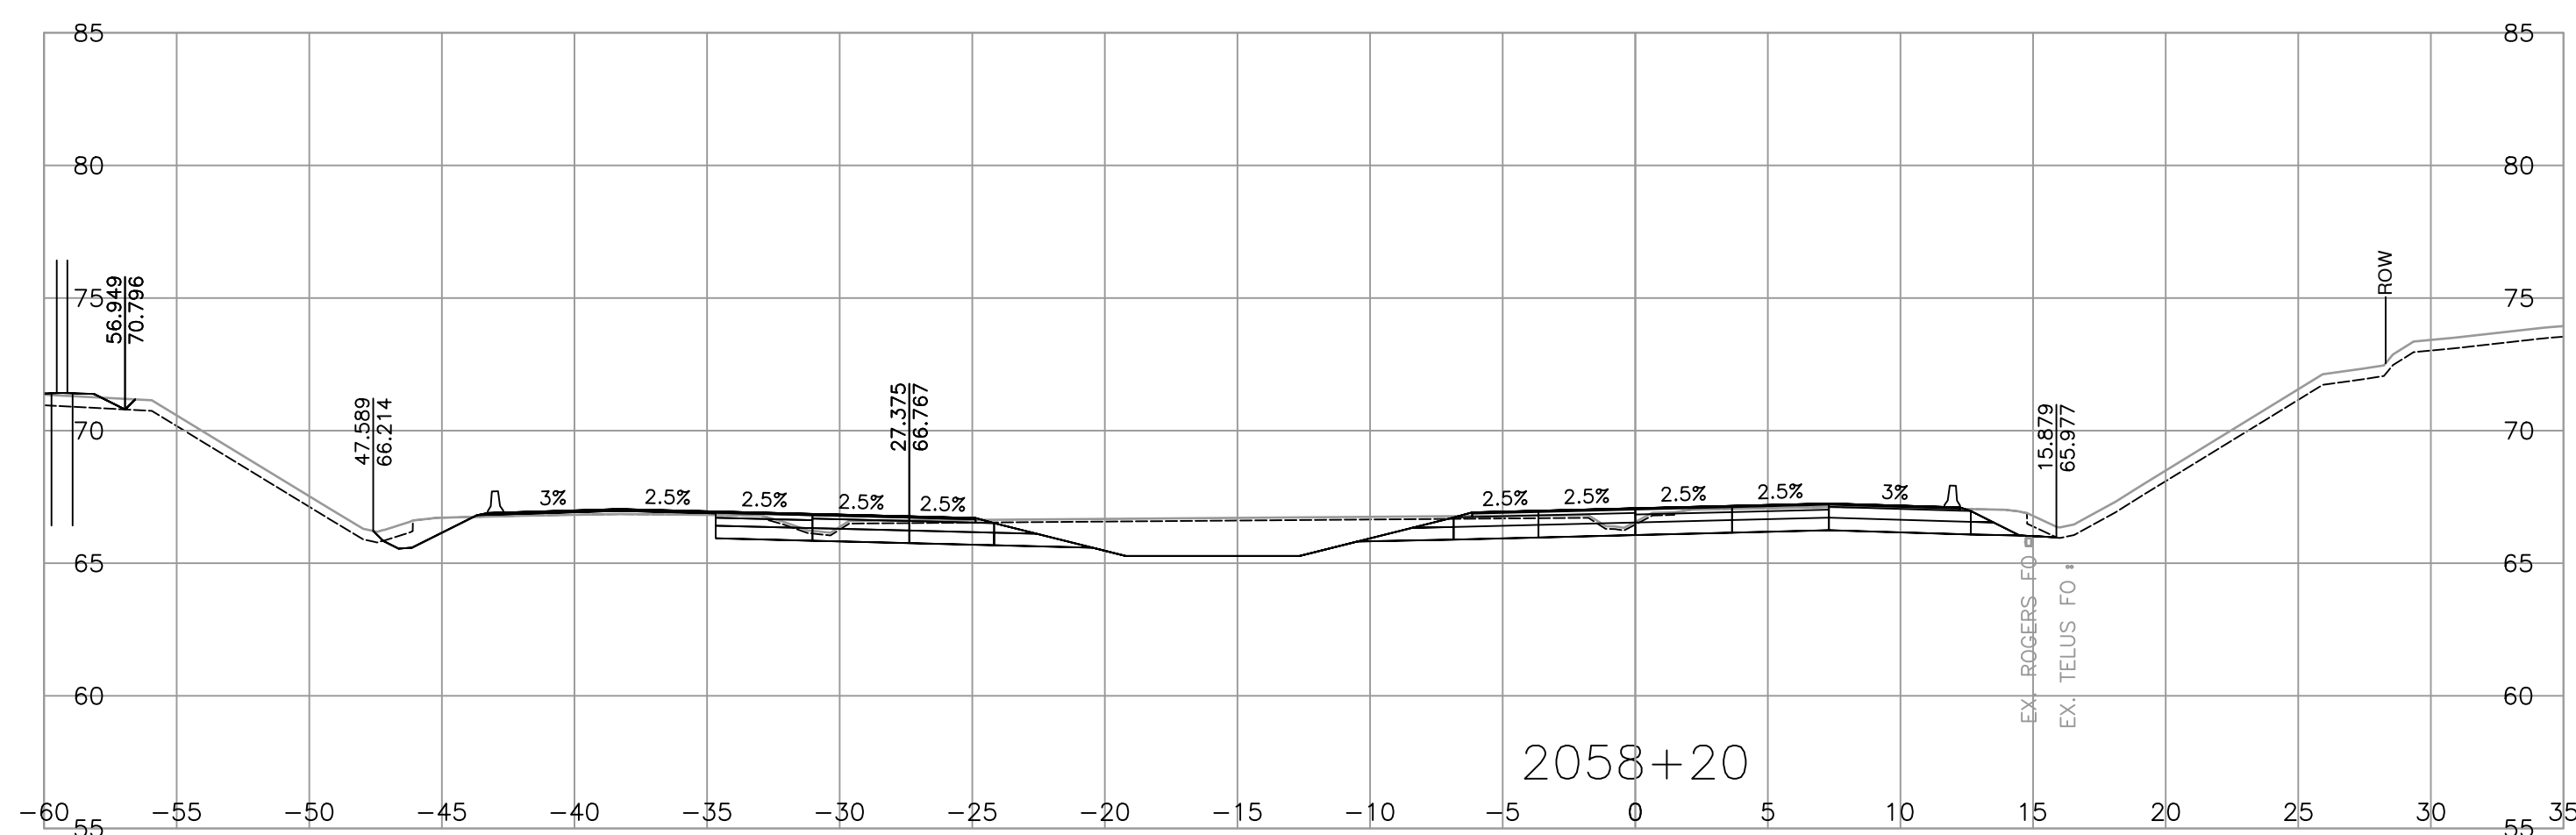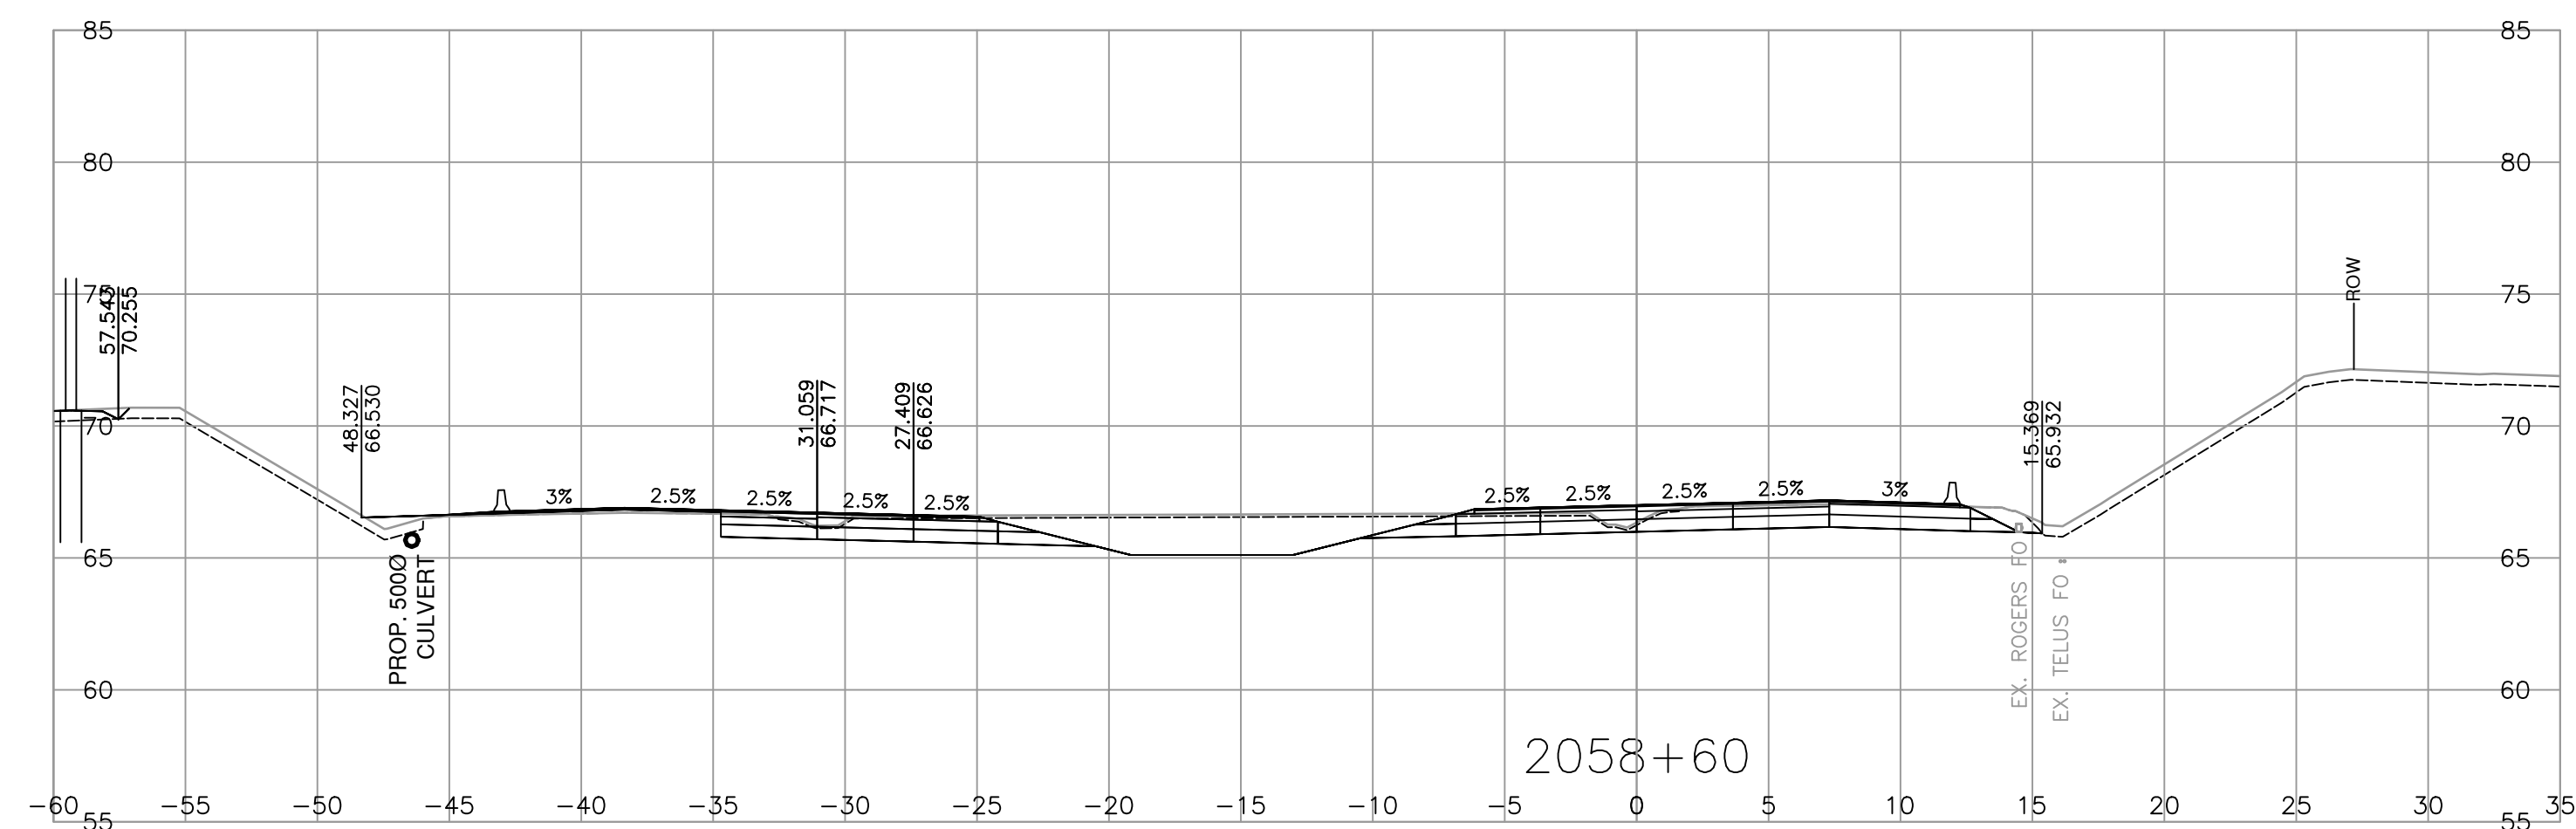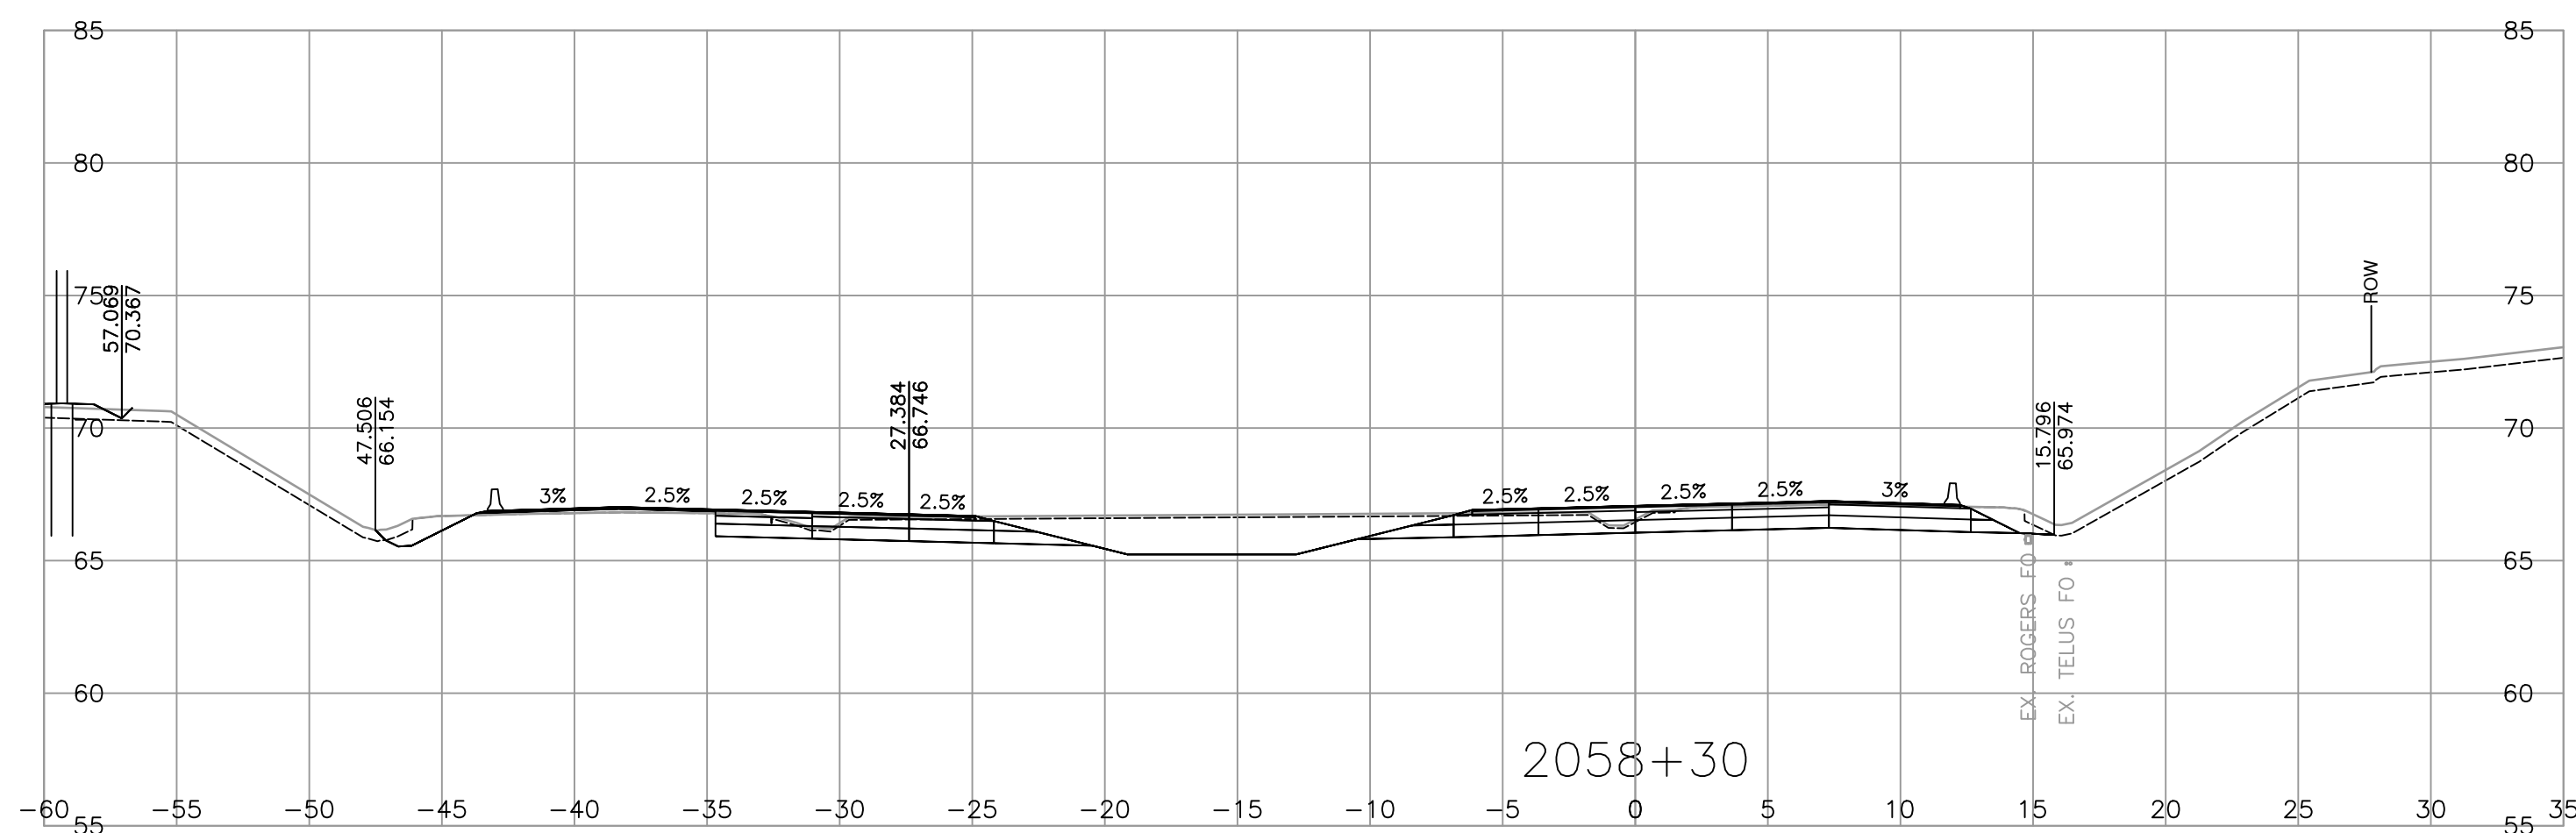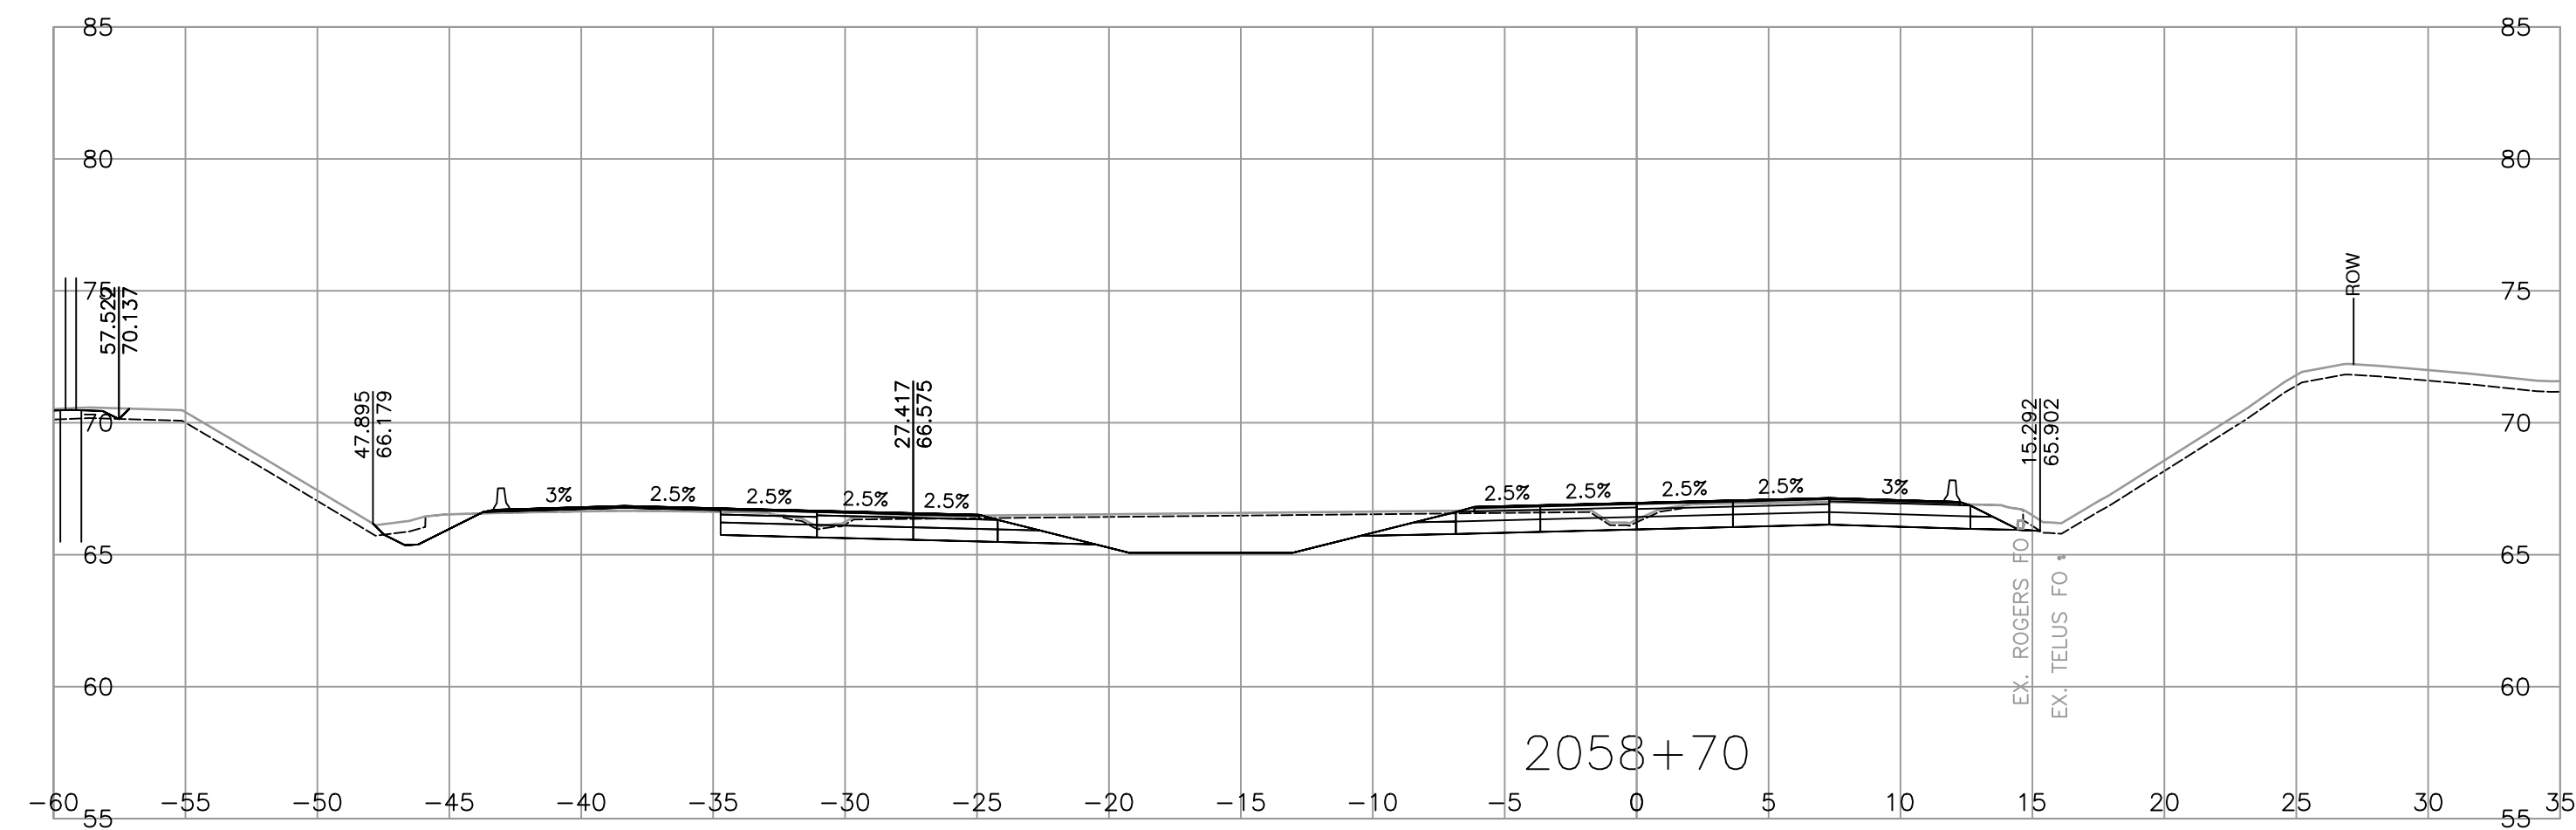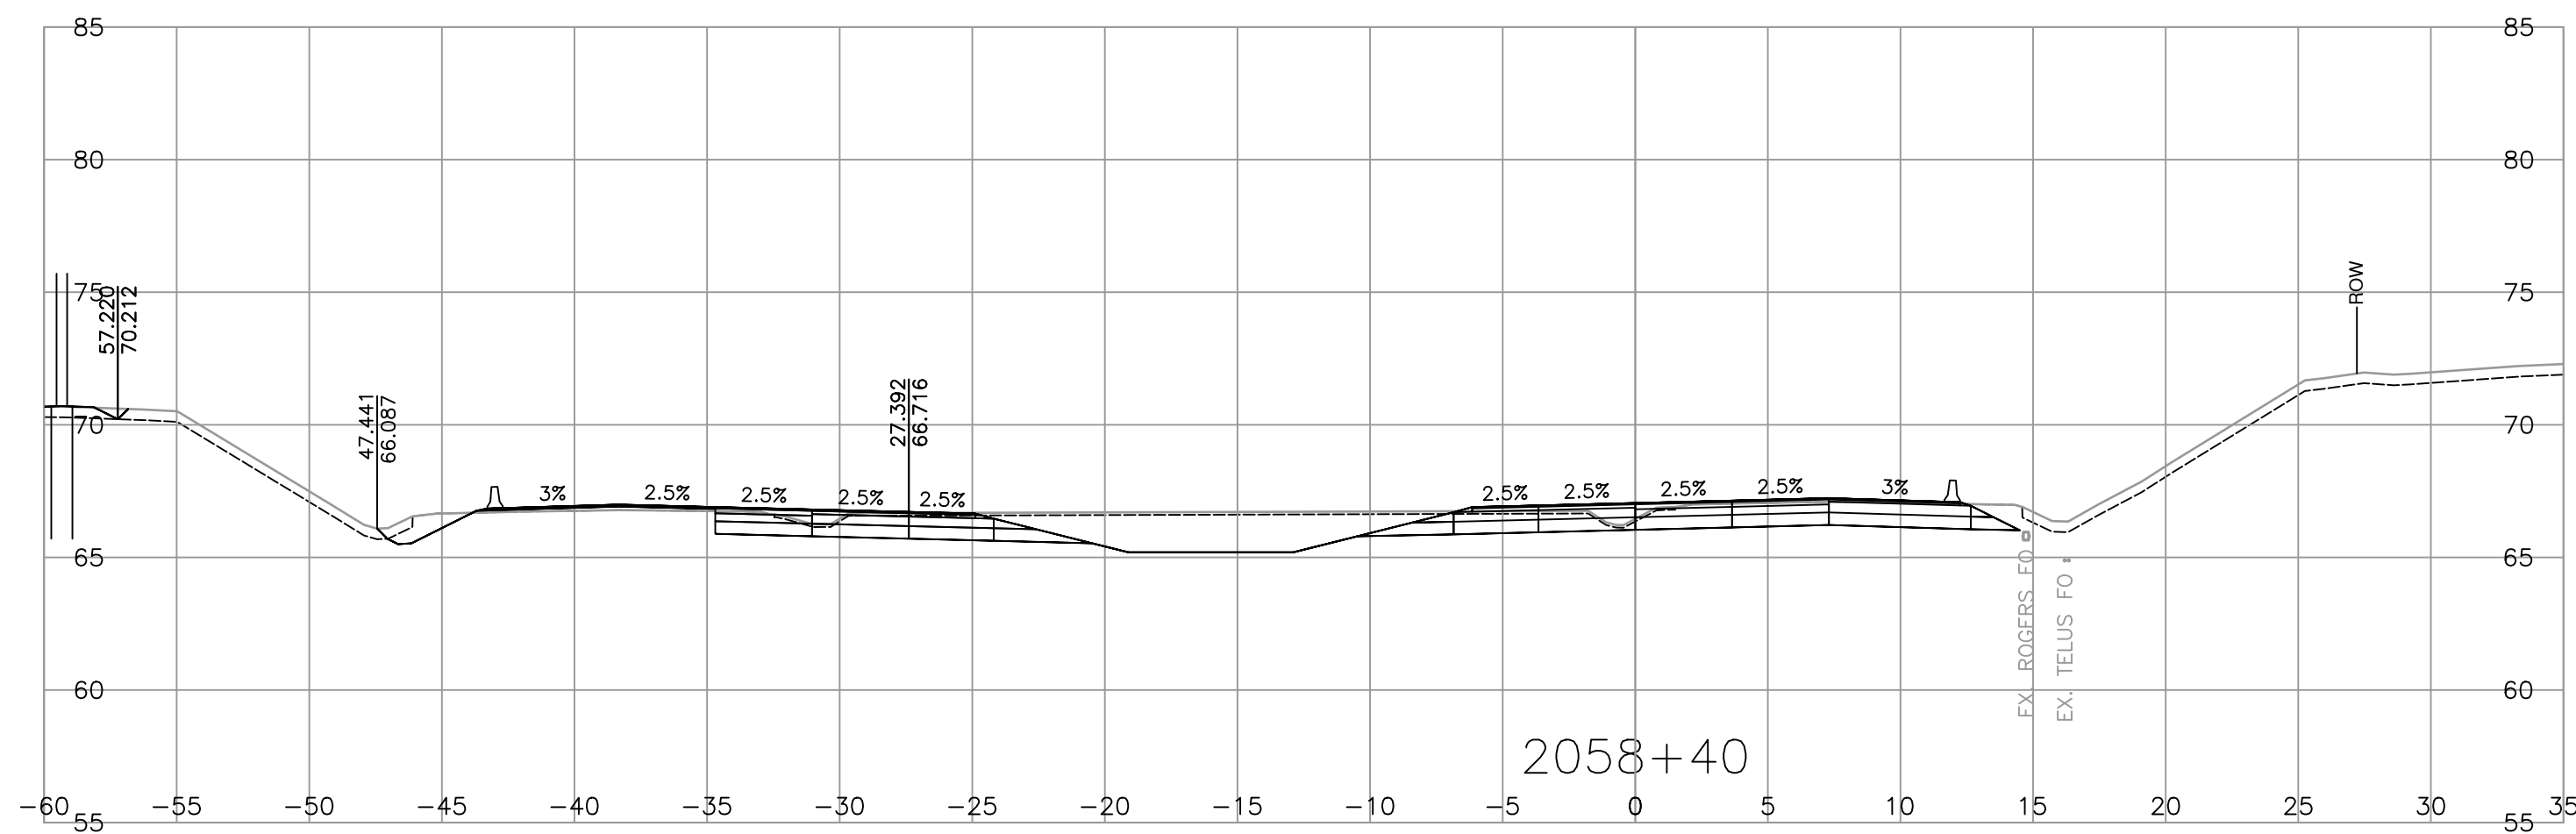[illegible]


PLOT DATE: 2026/04/22 G:\2021-2305-02\civil\model\MoTL_PDV_Working_Drawings\DrawingProduction\1000_DesignSections\R1-1154-L2000-PART3.dwg

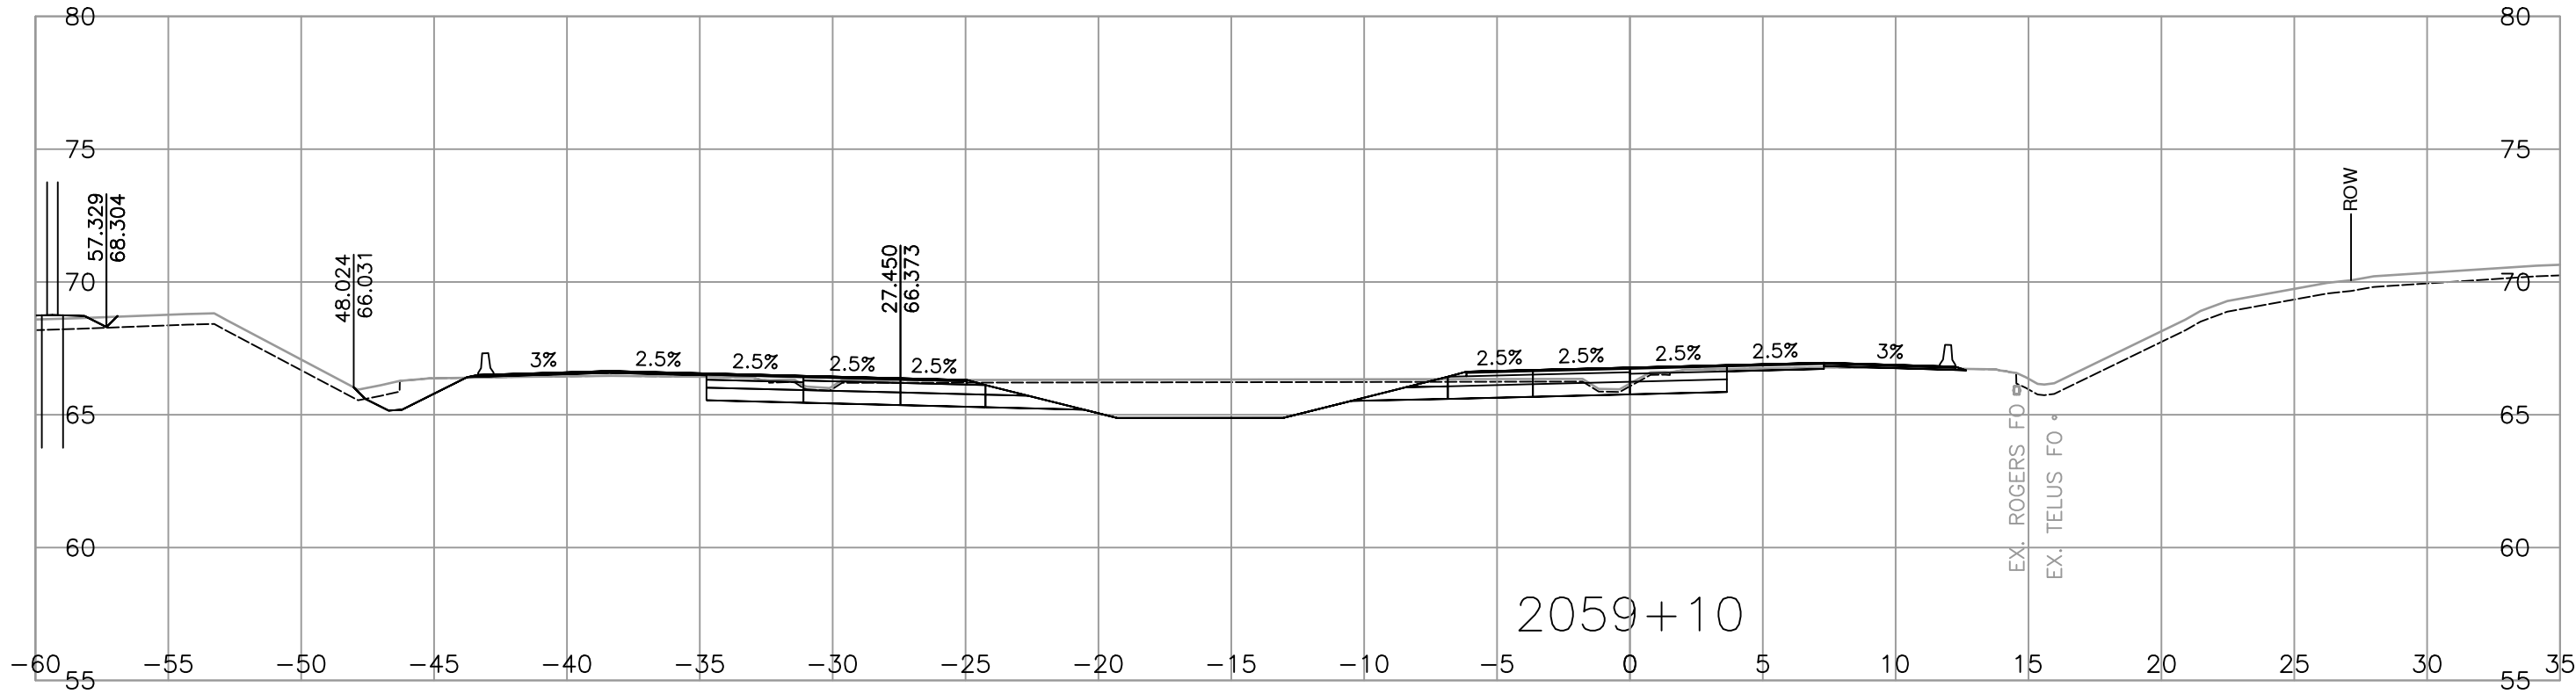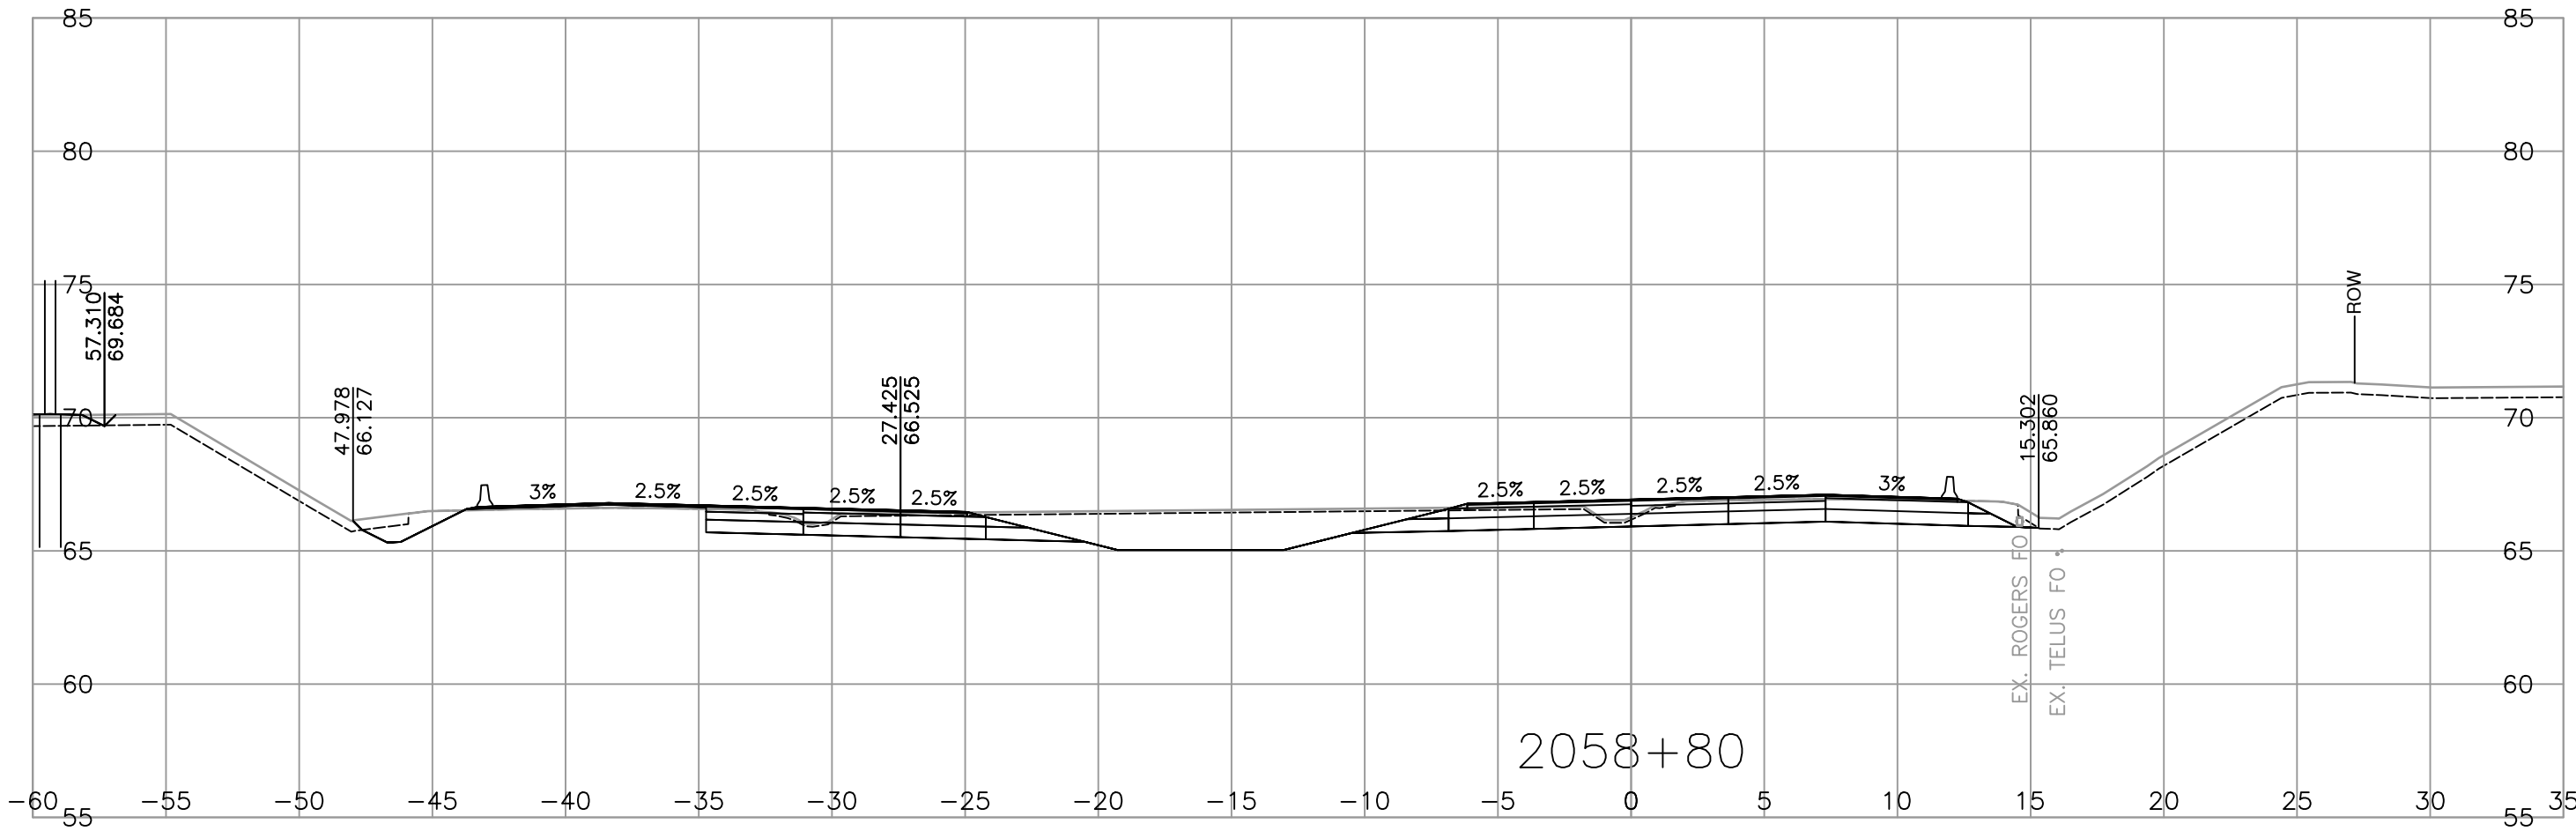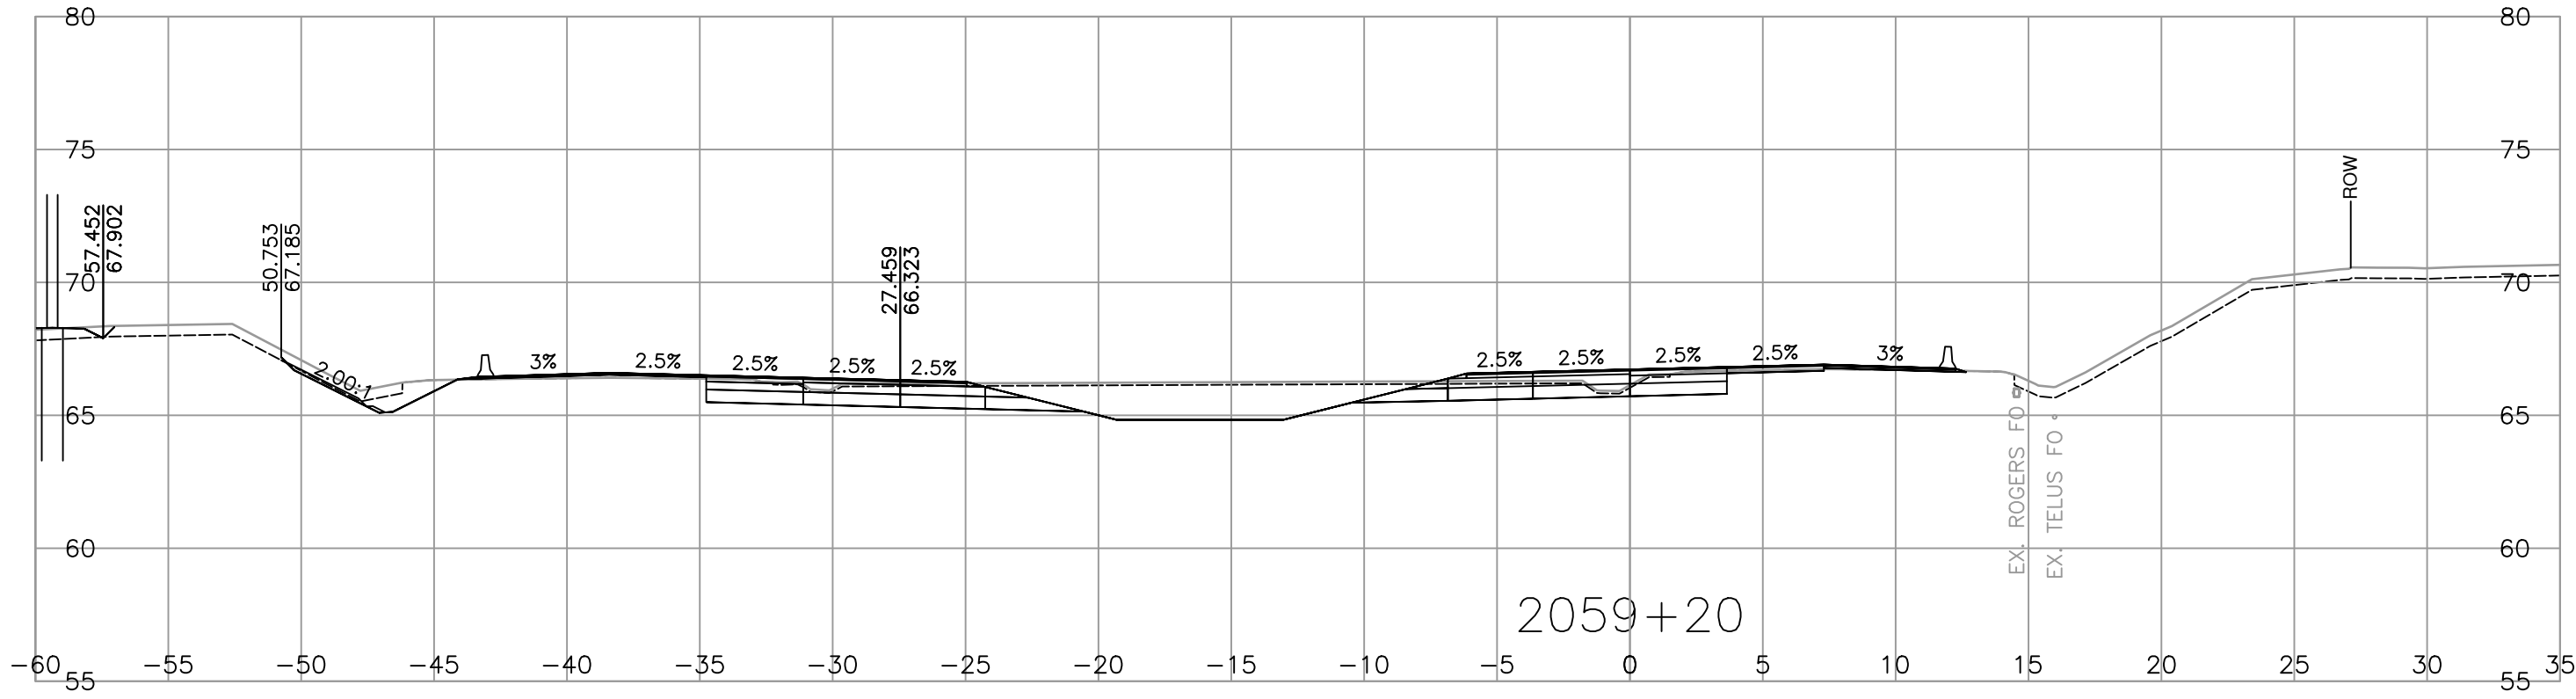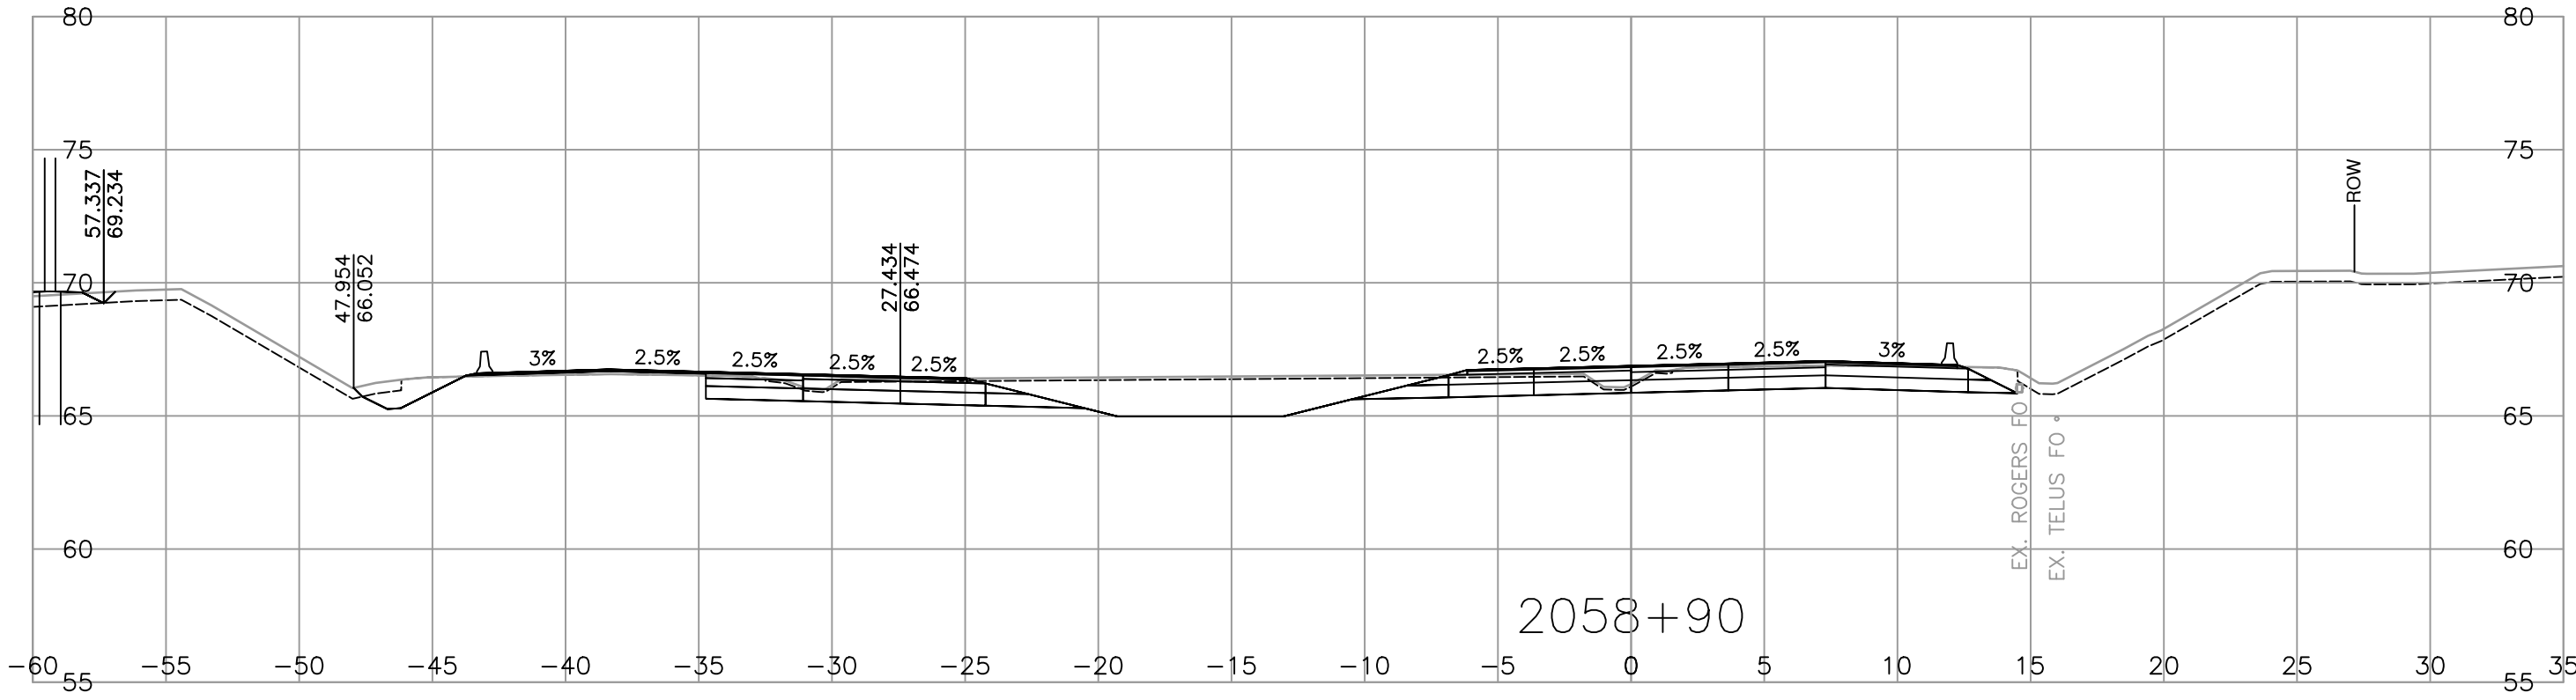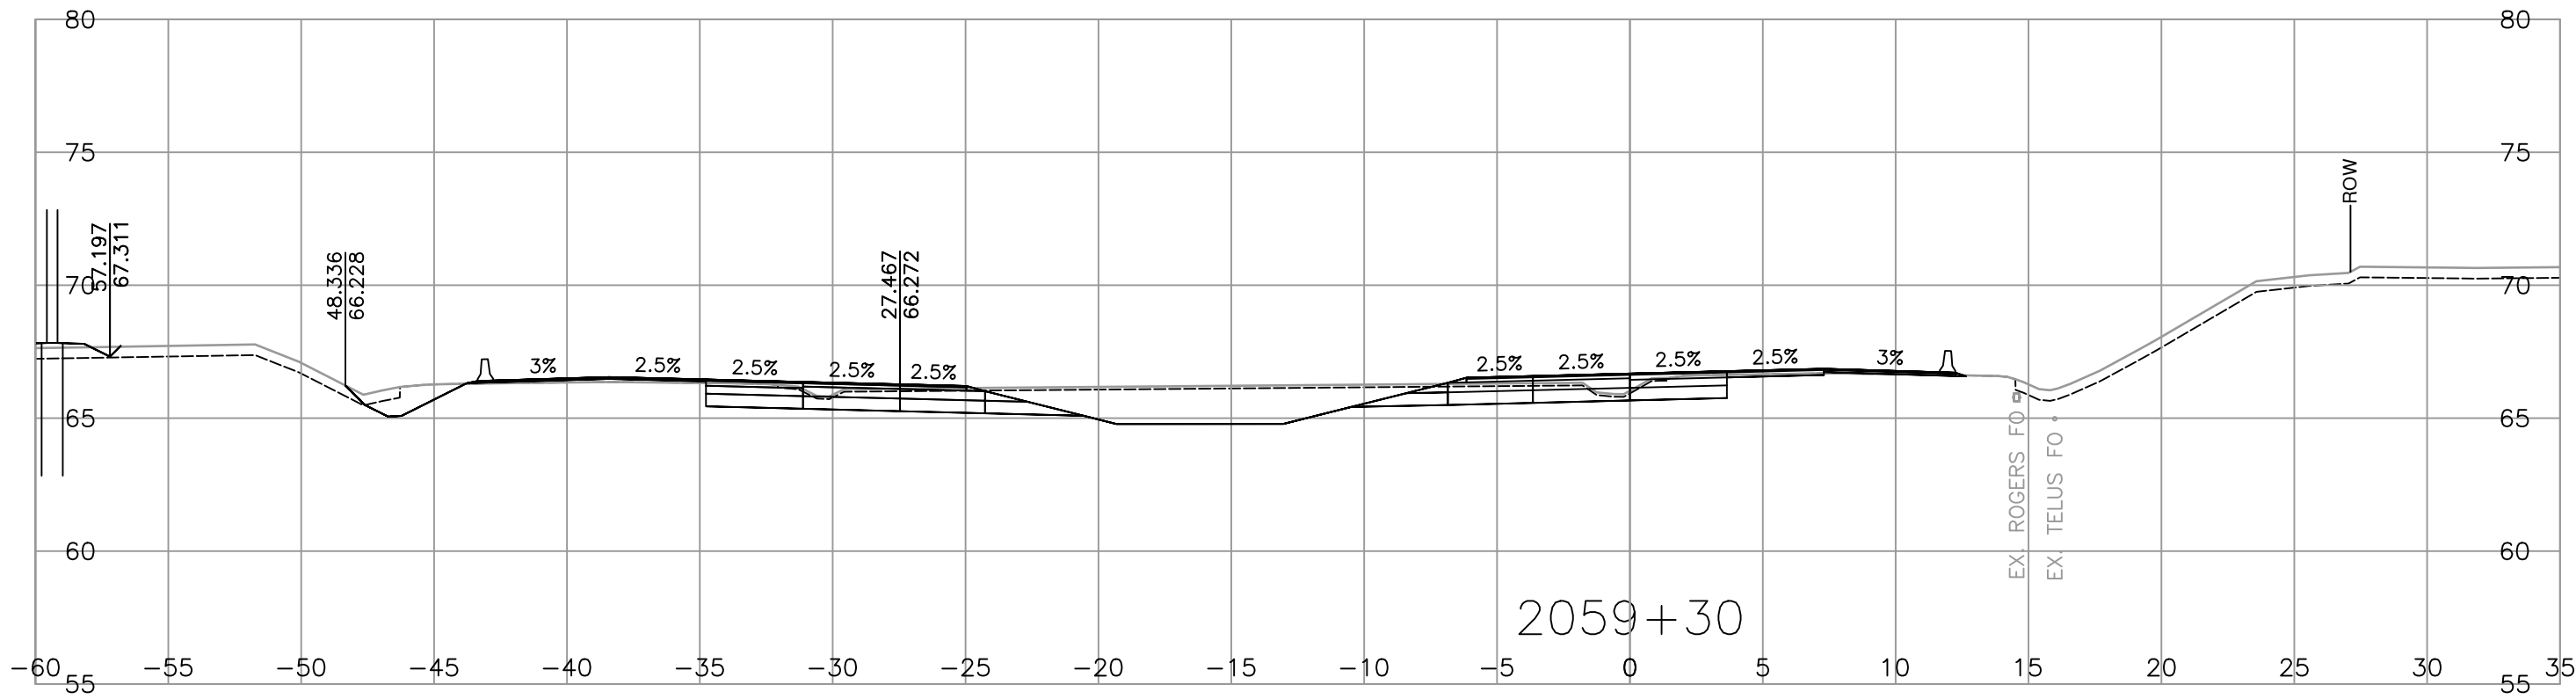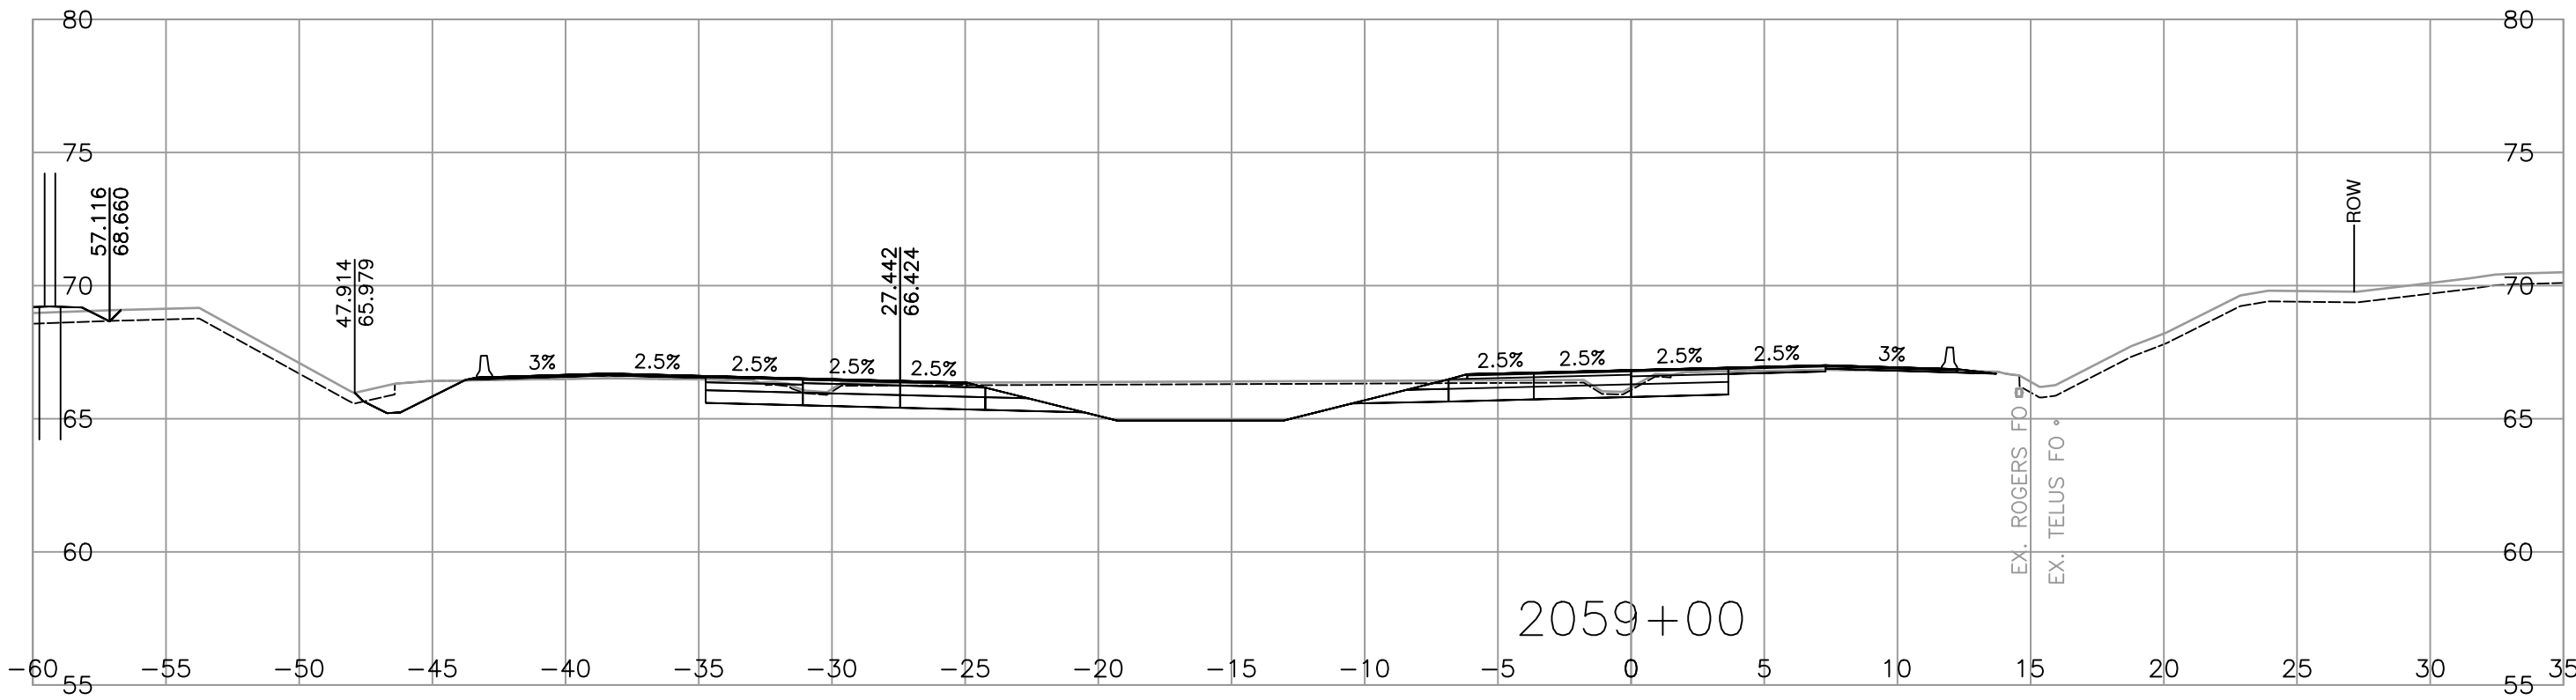



Associated Engineering

CAD FILENAME R1-1154-1026
FILE NUMBER 2021-2305-02
PLOT DATE 2026-04-17

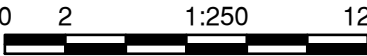SCALE 

REV	DATE	REVISIONS	NAME



BRITISH COLUMBIA

MINISTRY OF TRANSPORTATION
AND TRANSIT
SOUTH COAST REGION
HIGHWAY DESIGN AND GEOMATICS ENGINEERING









CROSS SECTIONS

HIGHWAY 1 - PEARDONVILLE
HIGHWAY 1 - EAST OF FRASER HWY TO WEST OF CLEARBROOK ROAD
HIGHWAY 1 - L2000
SHEET 26 OF 29

ASSOCIATED ENGINEERING (B.C.) LTD.
PERMIT TO PRACTICE 1000163


DESIGNED <u>M. DU TOIT / U. TUVSHINZAYA</u> DATE <u>2026-04-17</u>
QUALITY CONTROL <u>S. BIDULKA</u> DATE <u>2026-04-17</u>
QUALITY ASSURANCE <u>P. STANCOMBE</u> DATE <u>2026-04-17</u>
DRAWN <u>M. SALOMON</u> DATE <u>2026-04-17</u>

PROJECT NUMBER	REG	DRAWING NUMBER	REV
13254-1002	1	R1-1154-1026	

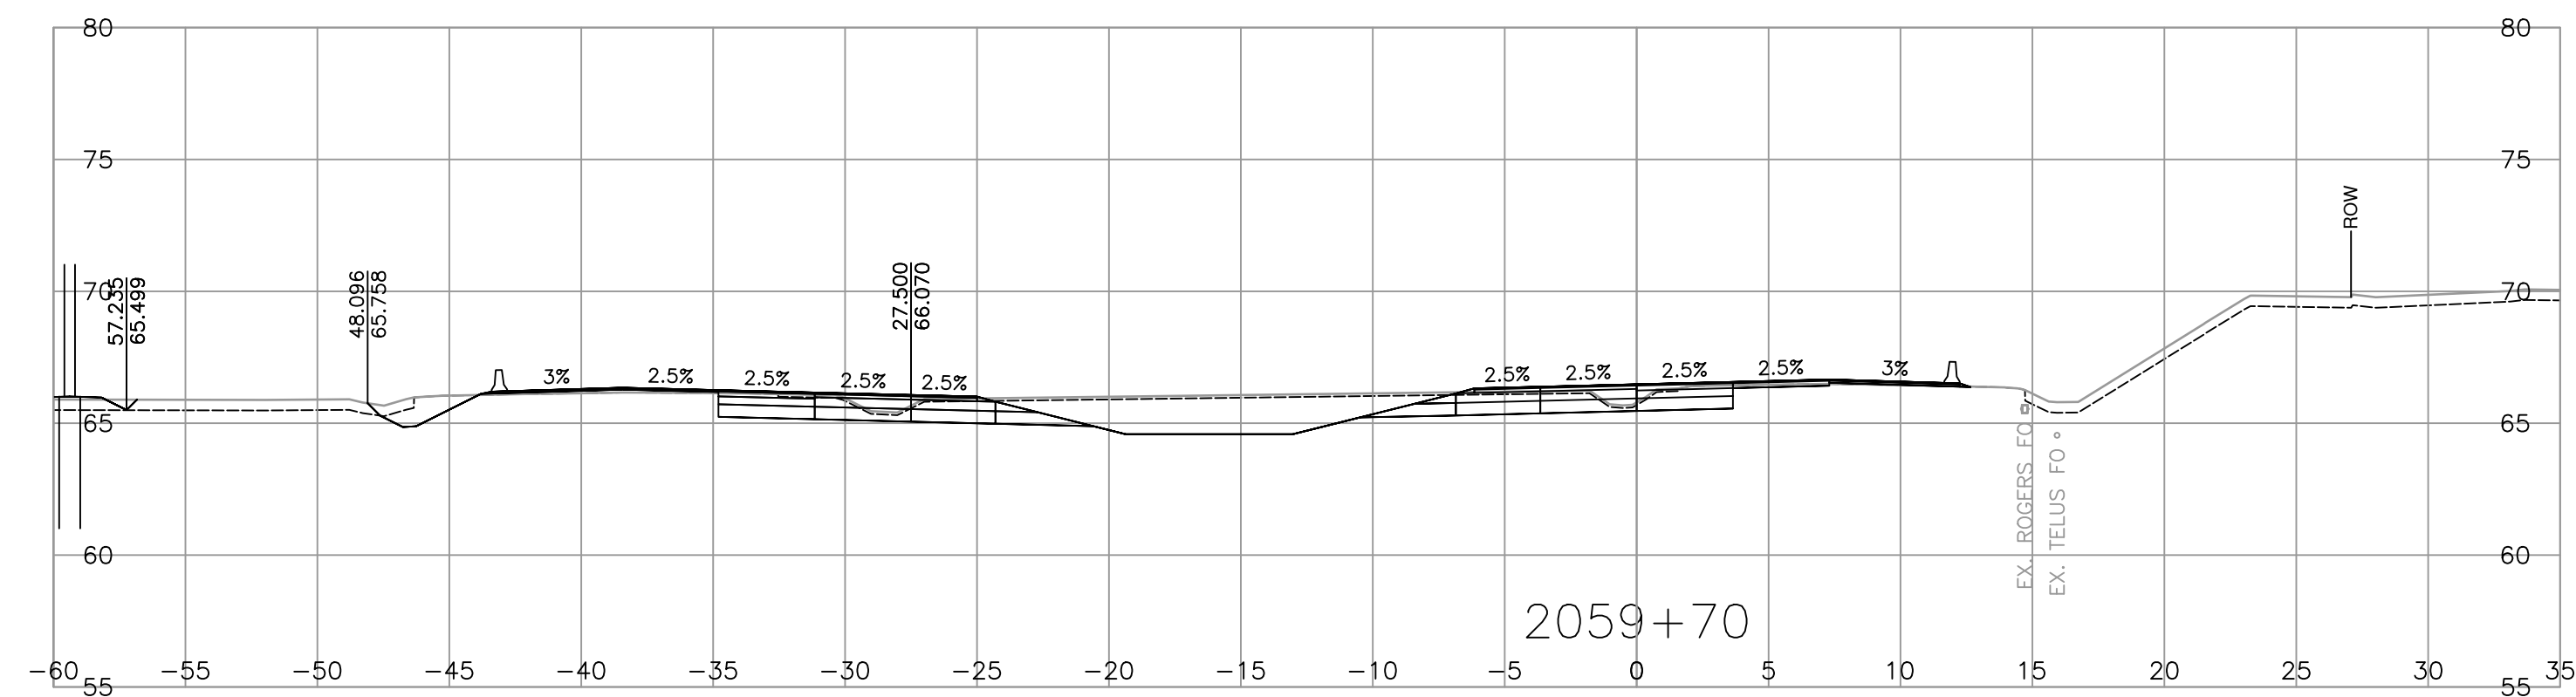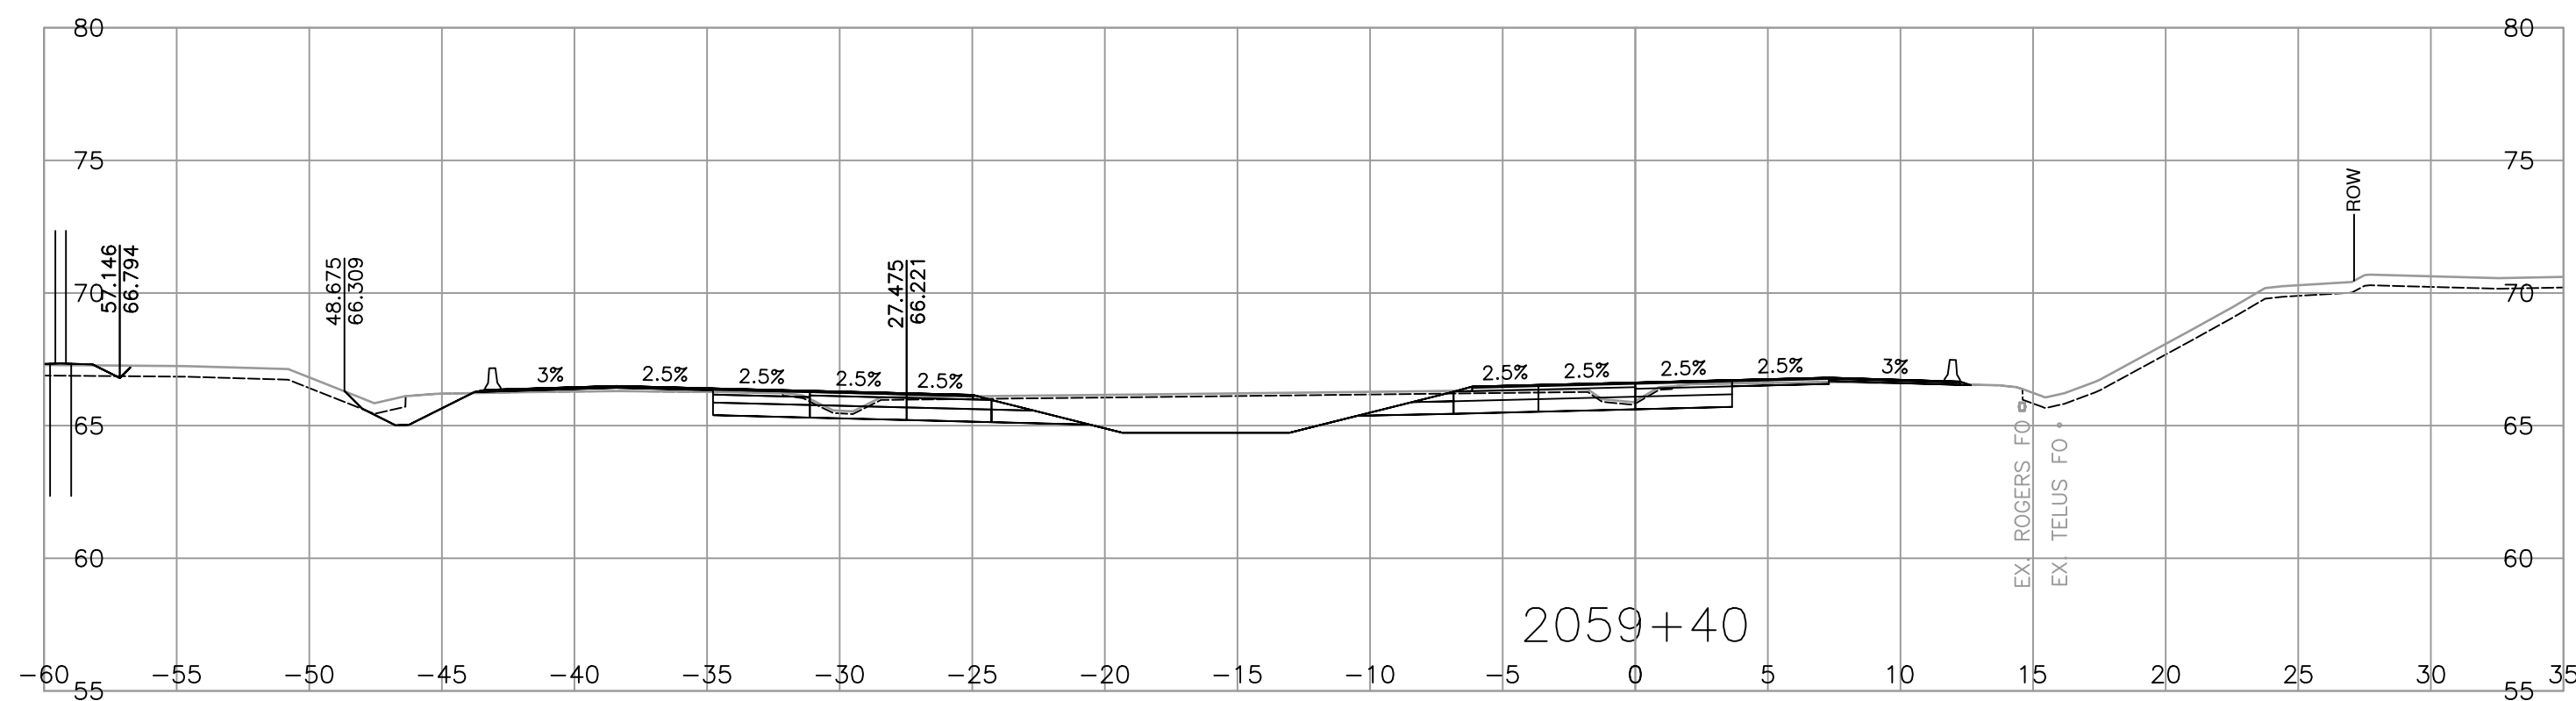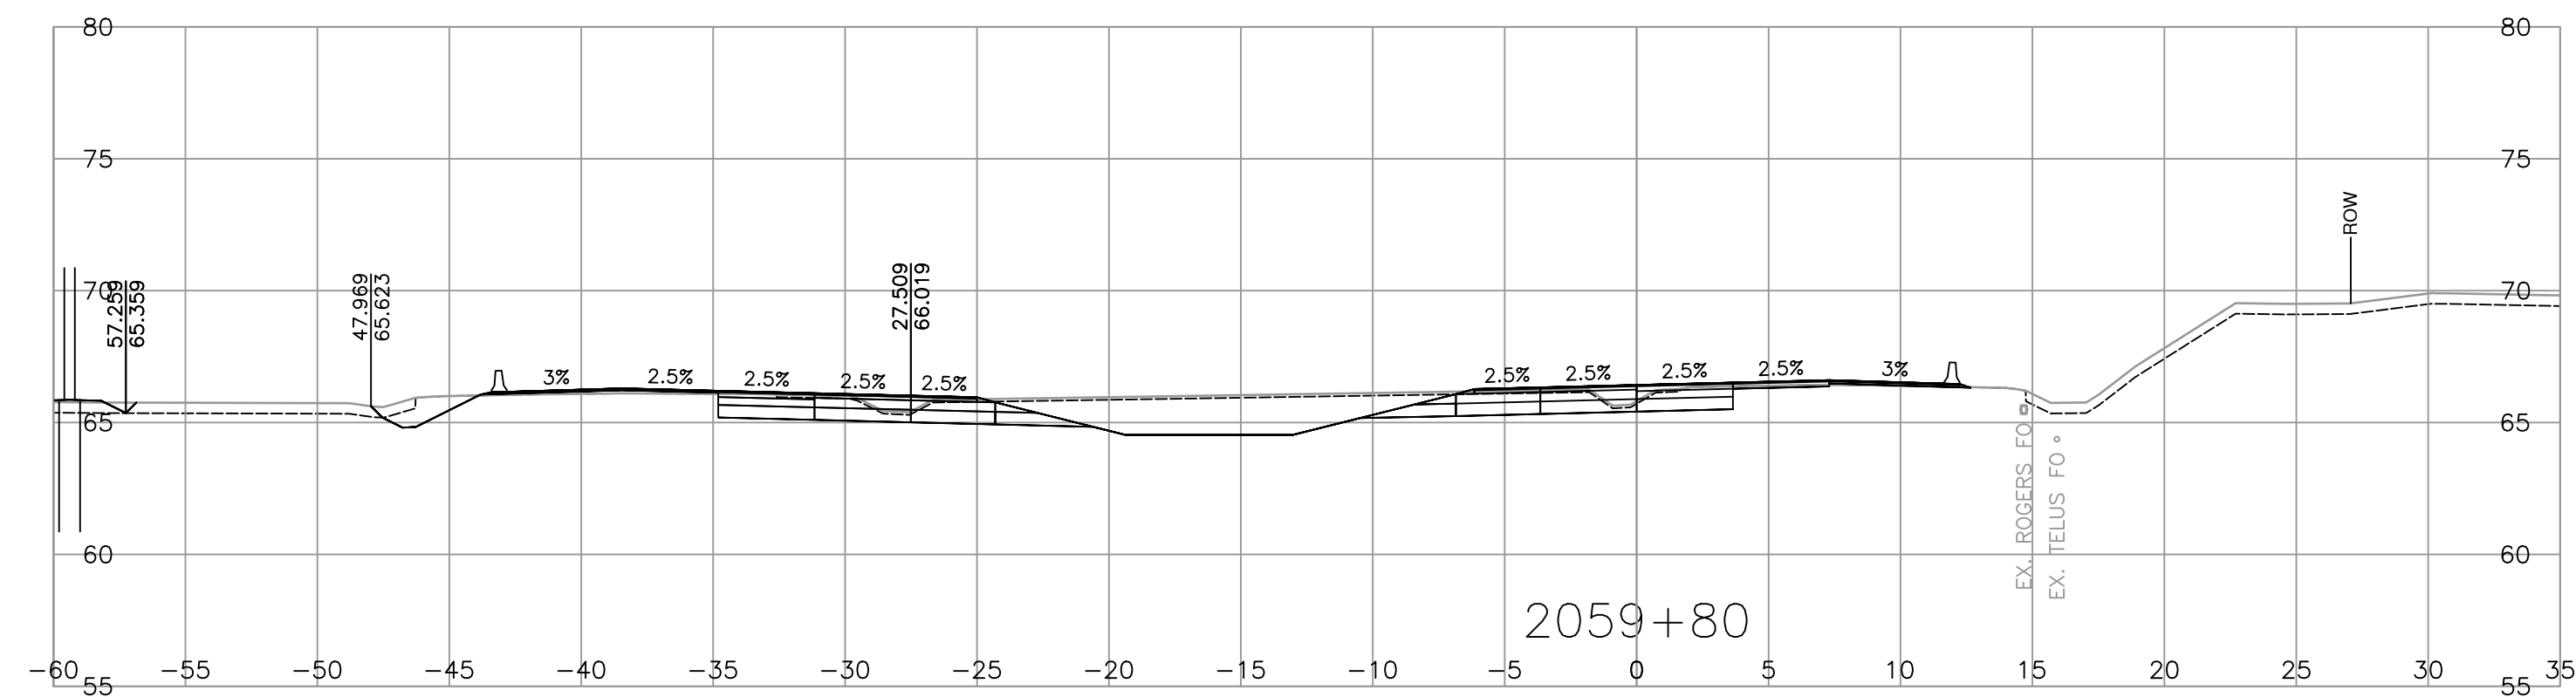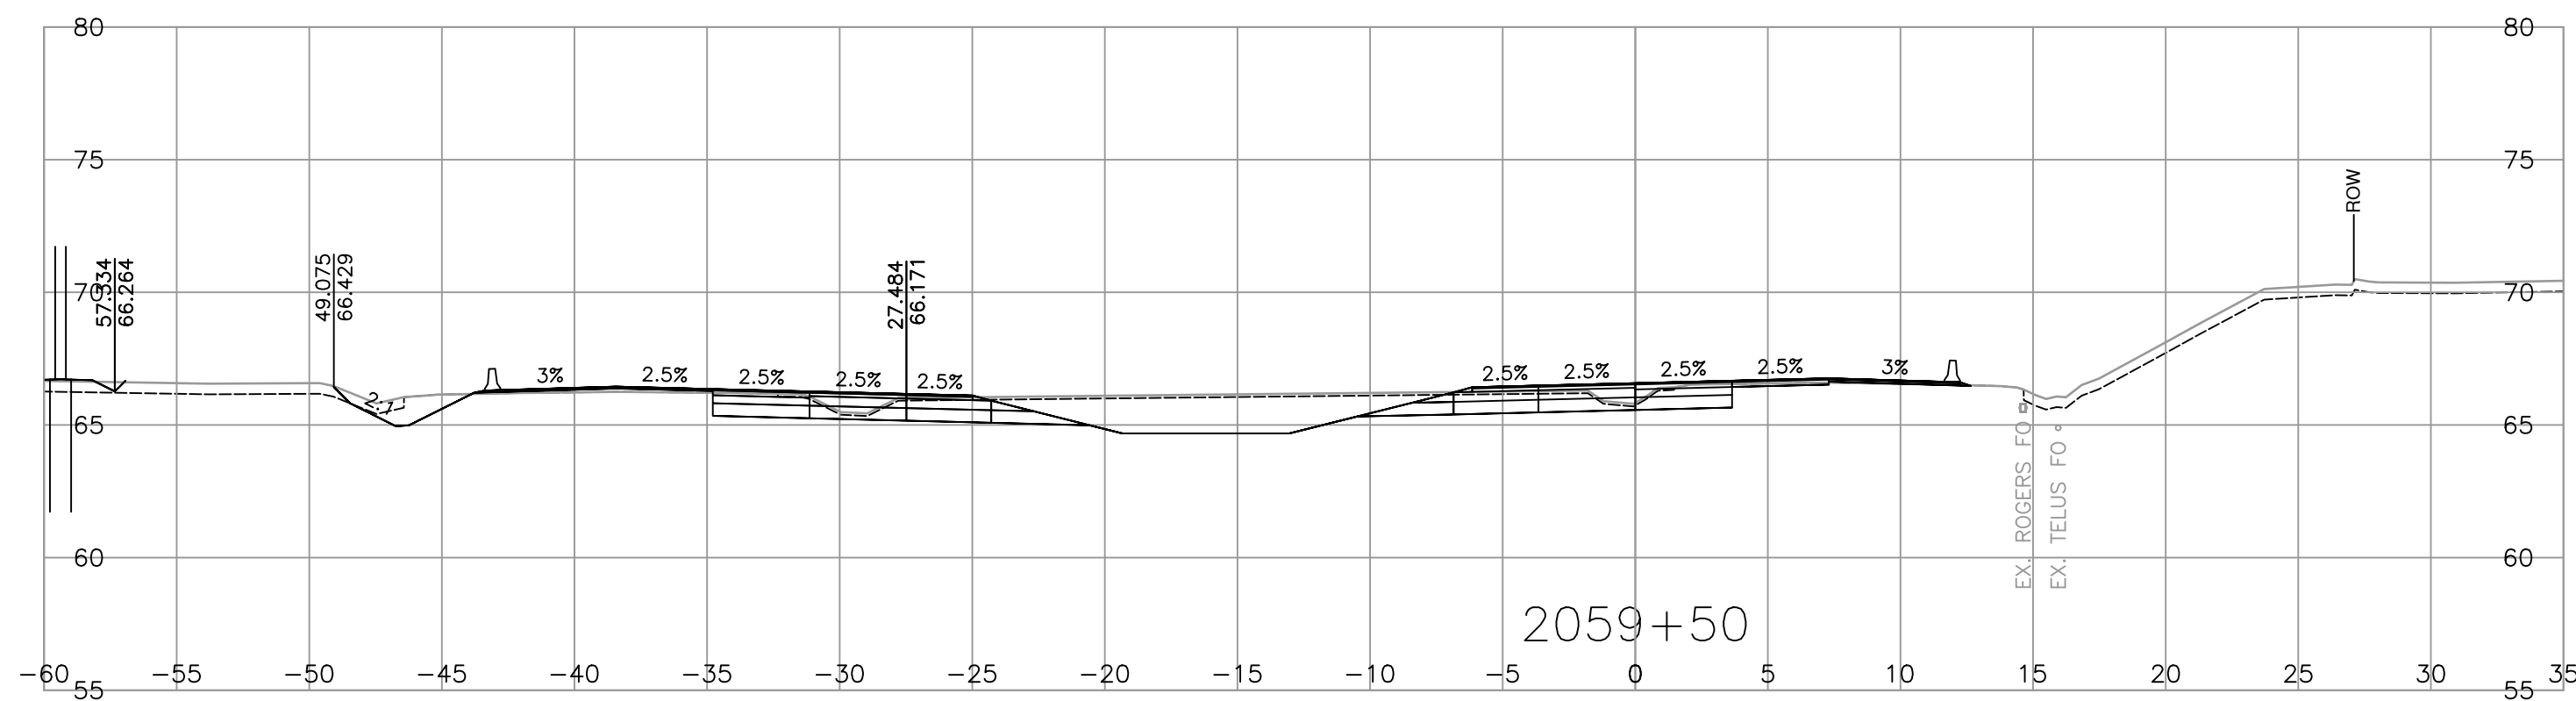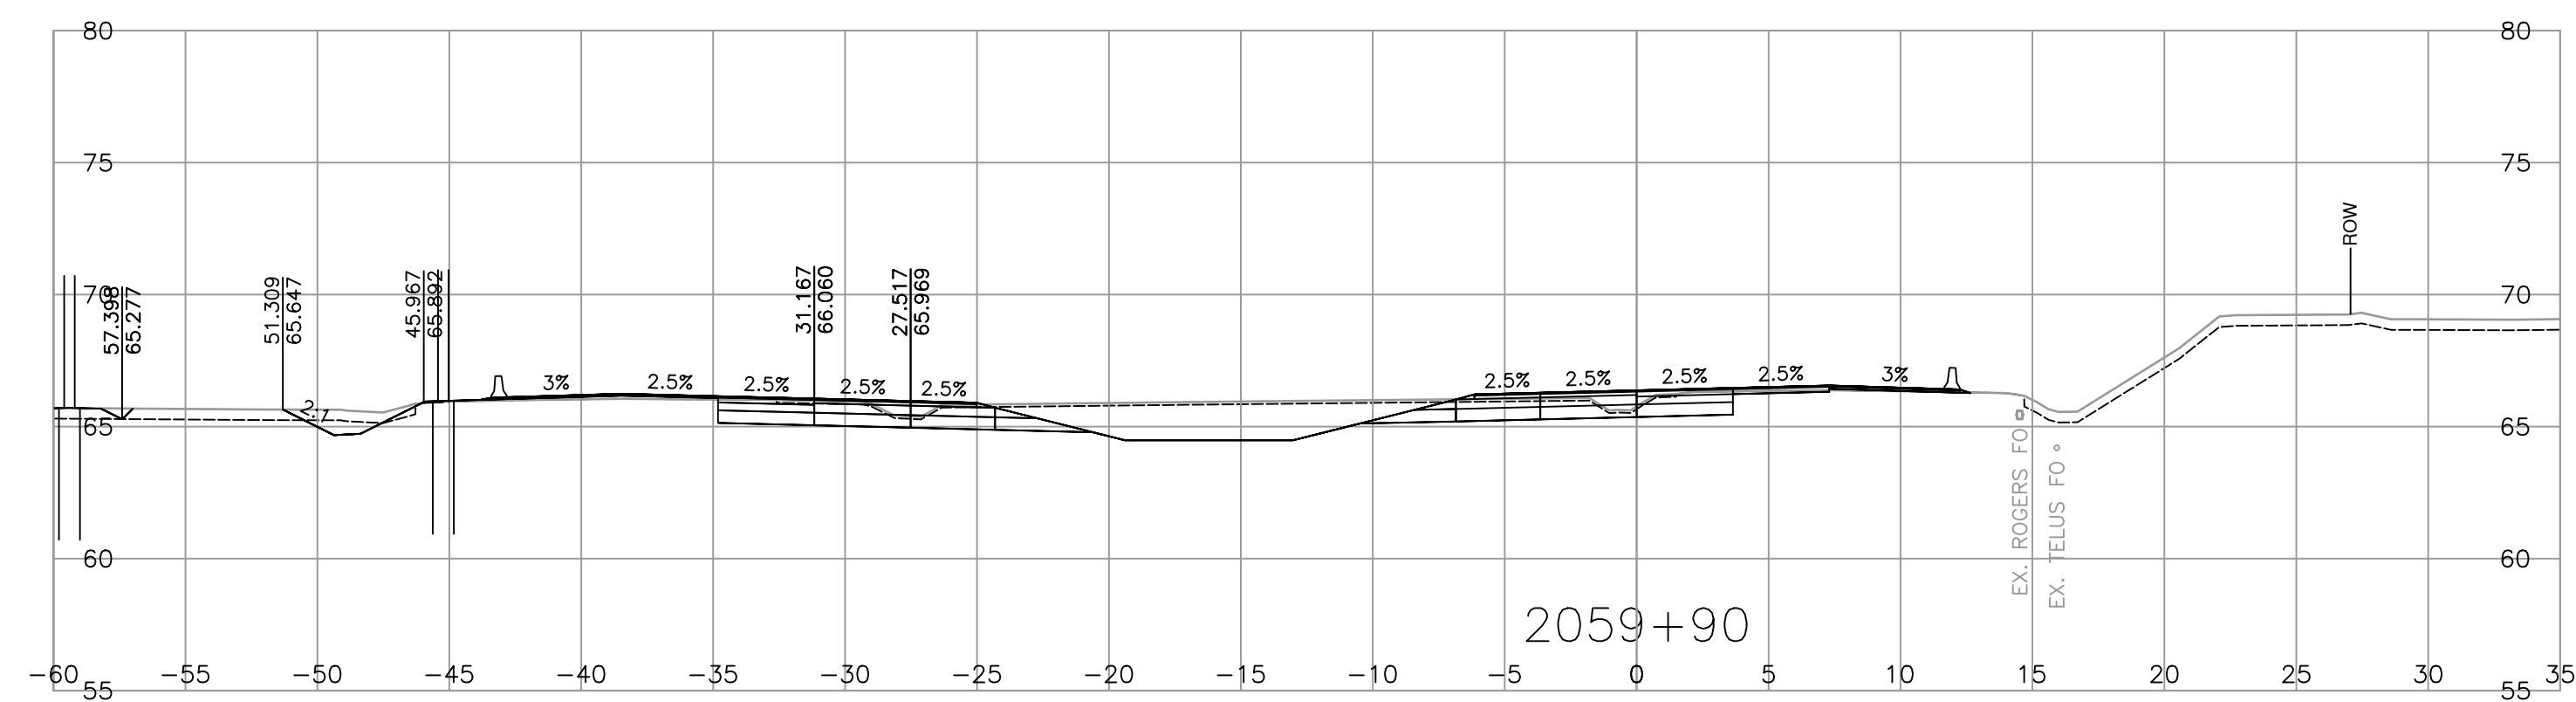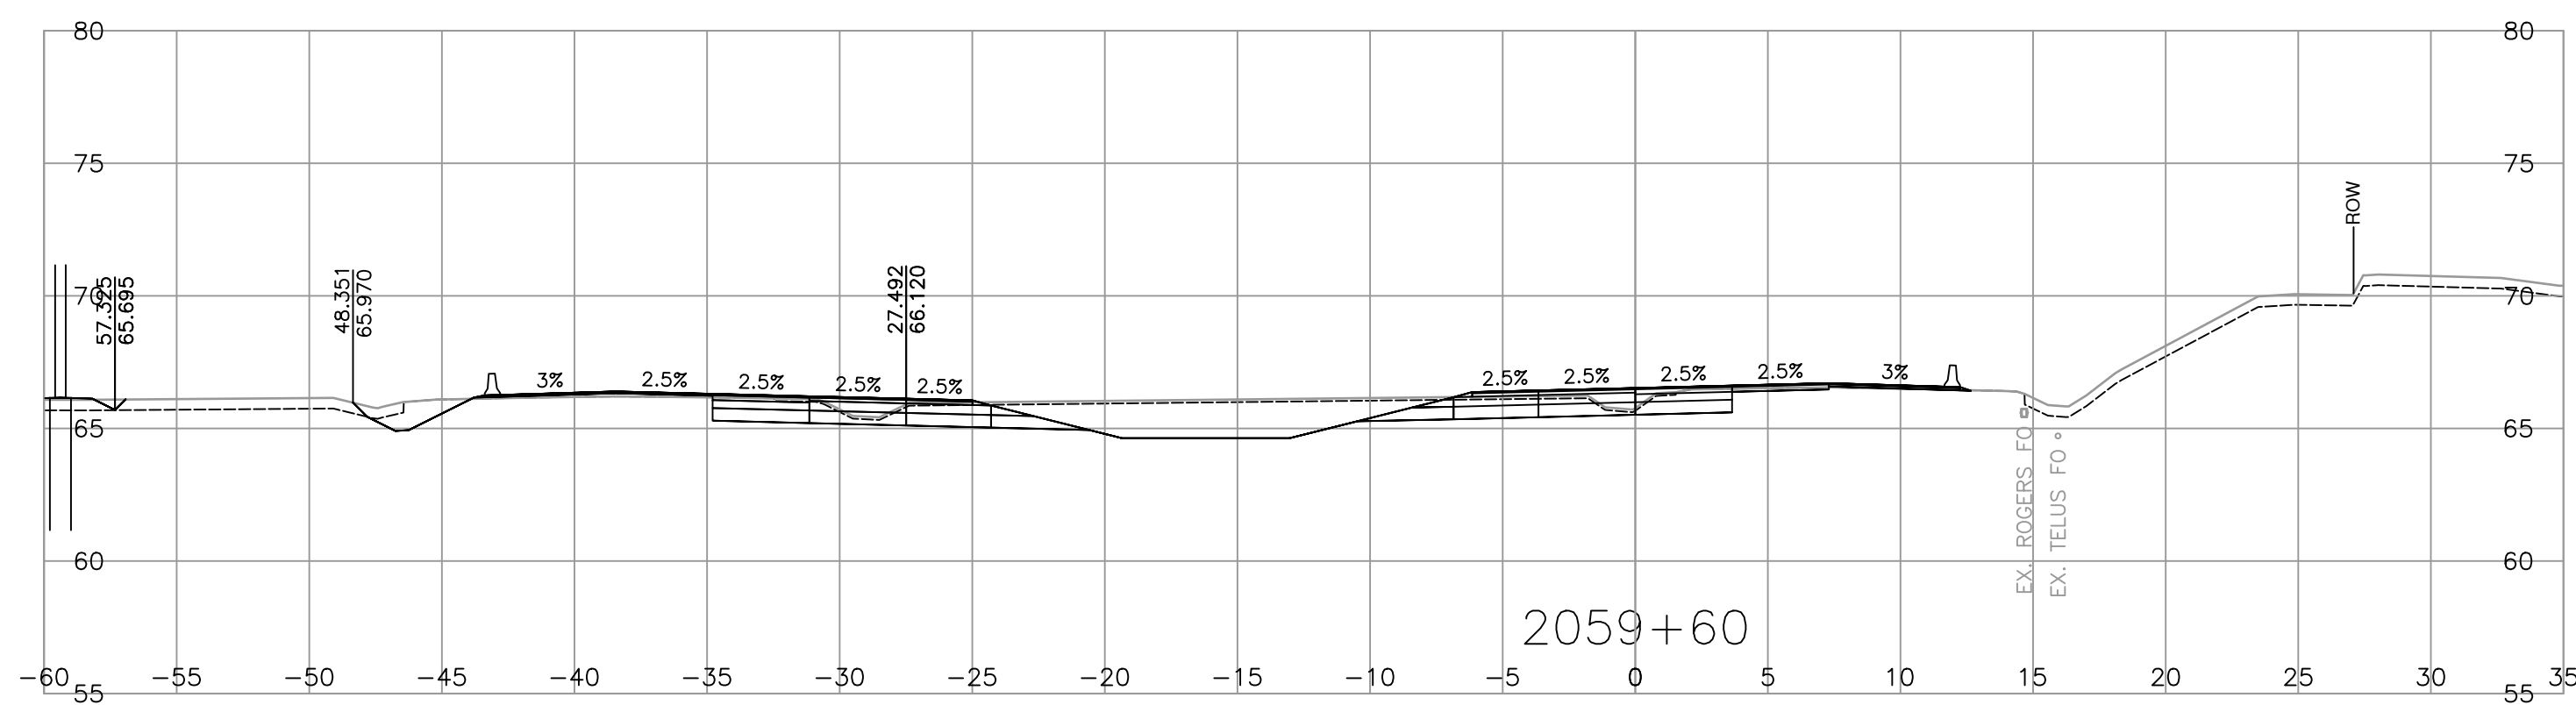

 Associated Engineering	 BRITISH COLUMBIA MINISTRY OF TRANSPORTATION AND TRANSIT SOUTH COAST REGION HIGHWAY DESIGN AND GEOMATICS ENGINEERING	
SCALE 0 2 1:250 12m CAD FILENAME <u>R1-1154-1027</u> FILE NUMBER <u>2021-2305-02</u> PLOT DATE <u>2026-04-17</u>	CROSS SECTIONS HIGHWAY 1 - PEARDONVILLE HIGHWAY 1 - EAST OF FRASER HWY TO WEST OF CLEARBROOK ROAD HIGHWAY 1 - L2000 SHEET 27 OF 29	
<table border="1" style="width: 100%; border-collapse: collapse;"> <thead> <tr> <th style="width: 5%;">REV</th> <th style="width: 10%;">DATE</th> <th style="width: 65%;">REVISIONS</th> <th style="width: 20%;">NAME</th> </tr> </thead> <tbody> <tr><td> </td><td> </td><td> </td><td> </td></tr> <tr><td> </td><td> </td><td> </td><td> </td></tr> <tr><td> </td><td> </td><td> </td><td> </td></tr> <tr><td> </td><td> </td><td> </td><td> </td></tr> <tr><td> </td><td> </td><td> </td><td> </td></tr> <tr><td> </td><td> </td><td> </td><td> </td></tr> <tr><td> </td><td> </td><td> </td><td> </td></tr> <tr><td> </td><td> </td><td> </td><td> </td></tr> <tr><td> </td><td> </td><td> </td><td> </td></tr> <tr><td> </td><td> </td><td> </td><td> </td></tr> </tbody> </table>	REV	DATE	REVISIONS	NAME	<table border="1" style="width: 100%; border-collapse: collapse;"> <tr> <td colspan="2" style="padding: 5px;"> ASSOCIATED ENGINEERING (B.C.) LTD. PERMIT TO PRACTICE 1000163 </td> <td style="padding: 5px;"> DESIGNED <u>M. DU TOIT / U. TUVSHINZAYA</u> DATE <u>2026-04-17</u> QUALITY CONTROL <u>S. BIDILKA</u> DATE <u>2026-04-17</u> QUALITY ASSURANCE <u>P. STANCOMBE</u> DATE <u>2026-04-17</u> DRAWN <u>M. SALOMON</u> DATE <u>2026-04-17</u> </td> </tr> <tr> <td style="width: 30%; padding: 5px;"> PROJECT NUMBER 13254-1002 </td> <td style="width: 10%; padding: 5px;"> REG 1 </td> <td style="padding: 5px;"> DRAWING NUMBER R1-1154-1027 </td> </tr> </table>	ASSOCIATED ENGINEERING (B.C.) LTD. PERMIT TO PRACTICE 1000163		DESIGNED <u>M. DU TOIT / U. TUVSHINZAYA</u> DATE <u>2026-04-17</u> QUALITY CONTROL <u>S. BIDILKA</u> DATE <u>2026-04-17</u> QUALITY ASSURANCE <u>P. STANCOMBE</u> DATE <u>2026-04-17</u> DRAWN <u>M. SALOMON</u> DATE <u>2026-04-17</u>	PROJECT NUMBER 13254-1002	REG 1	DRAWING NUMBER R1-1154-1027
REV	DATE	REVISIONS	NAME	
ASSOCIATED ENGINEERING (B.C.) LTD. PERMIT TO PRACTICE 1000163		DESIGNED <u>M. DU TOIT / U. TUVSHINZAYA</u> DATE <u>2026-04-17</u> QUALITY CONTROL <u>S. BIDILKA</u> DATE <u>2026-04-17</u> QUALITY ASSURANCE <u>P. STANCOMBE</u> DATE <u>2026-04-17</u> DRAWN <u>M. SALOMON</u> DATE <u>2026-04-17</u>	
PROJECT NUMBER 13254-1002	REG 1	DRAWING NUMBER R1-1154-1027	

PLOT DATE: 2026/04/22 G:\2021-2305-02\civil\model\MoTL_PDV_Working_Drawings\DrawingProduction\1000_DesignSections\R1-1154-L2000-PART3.dwg

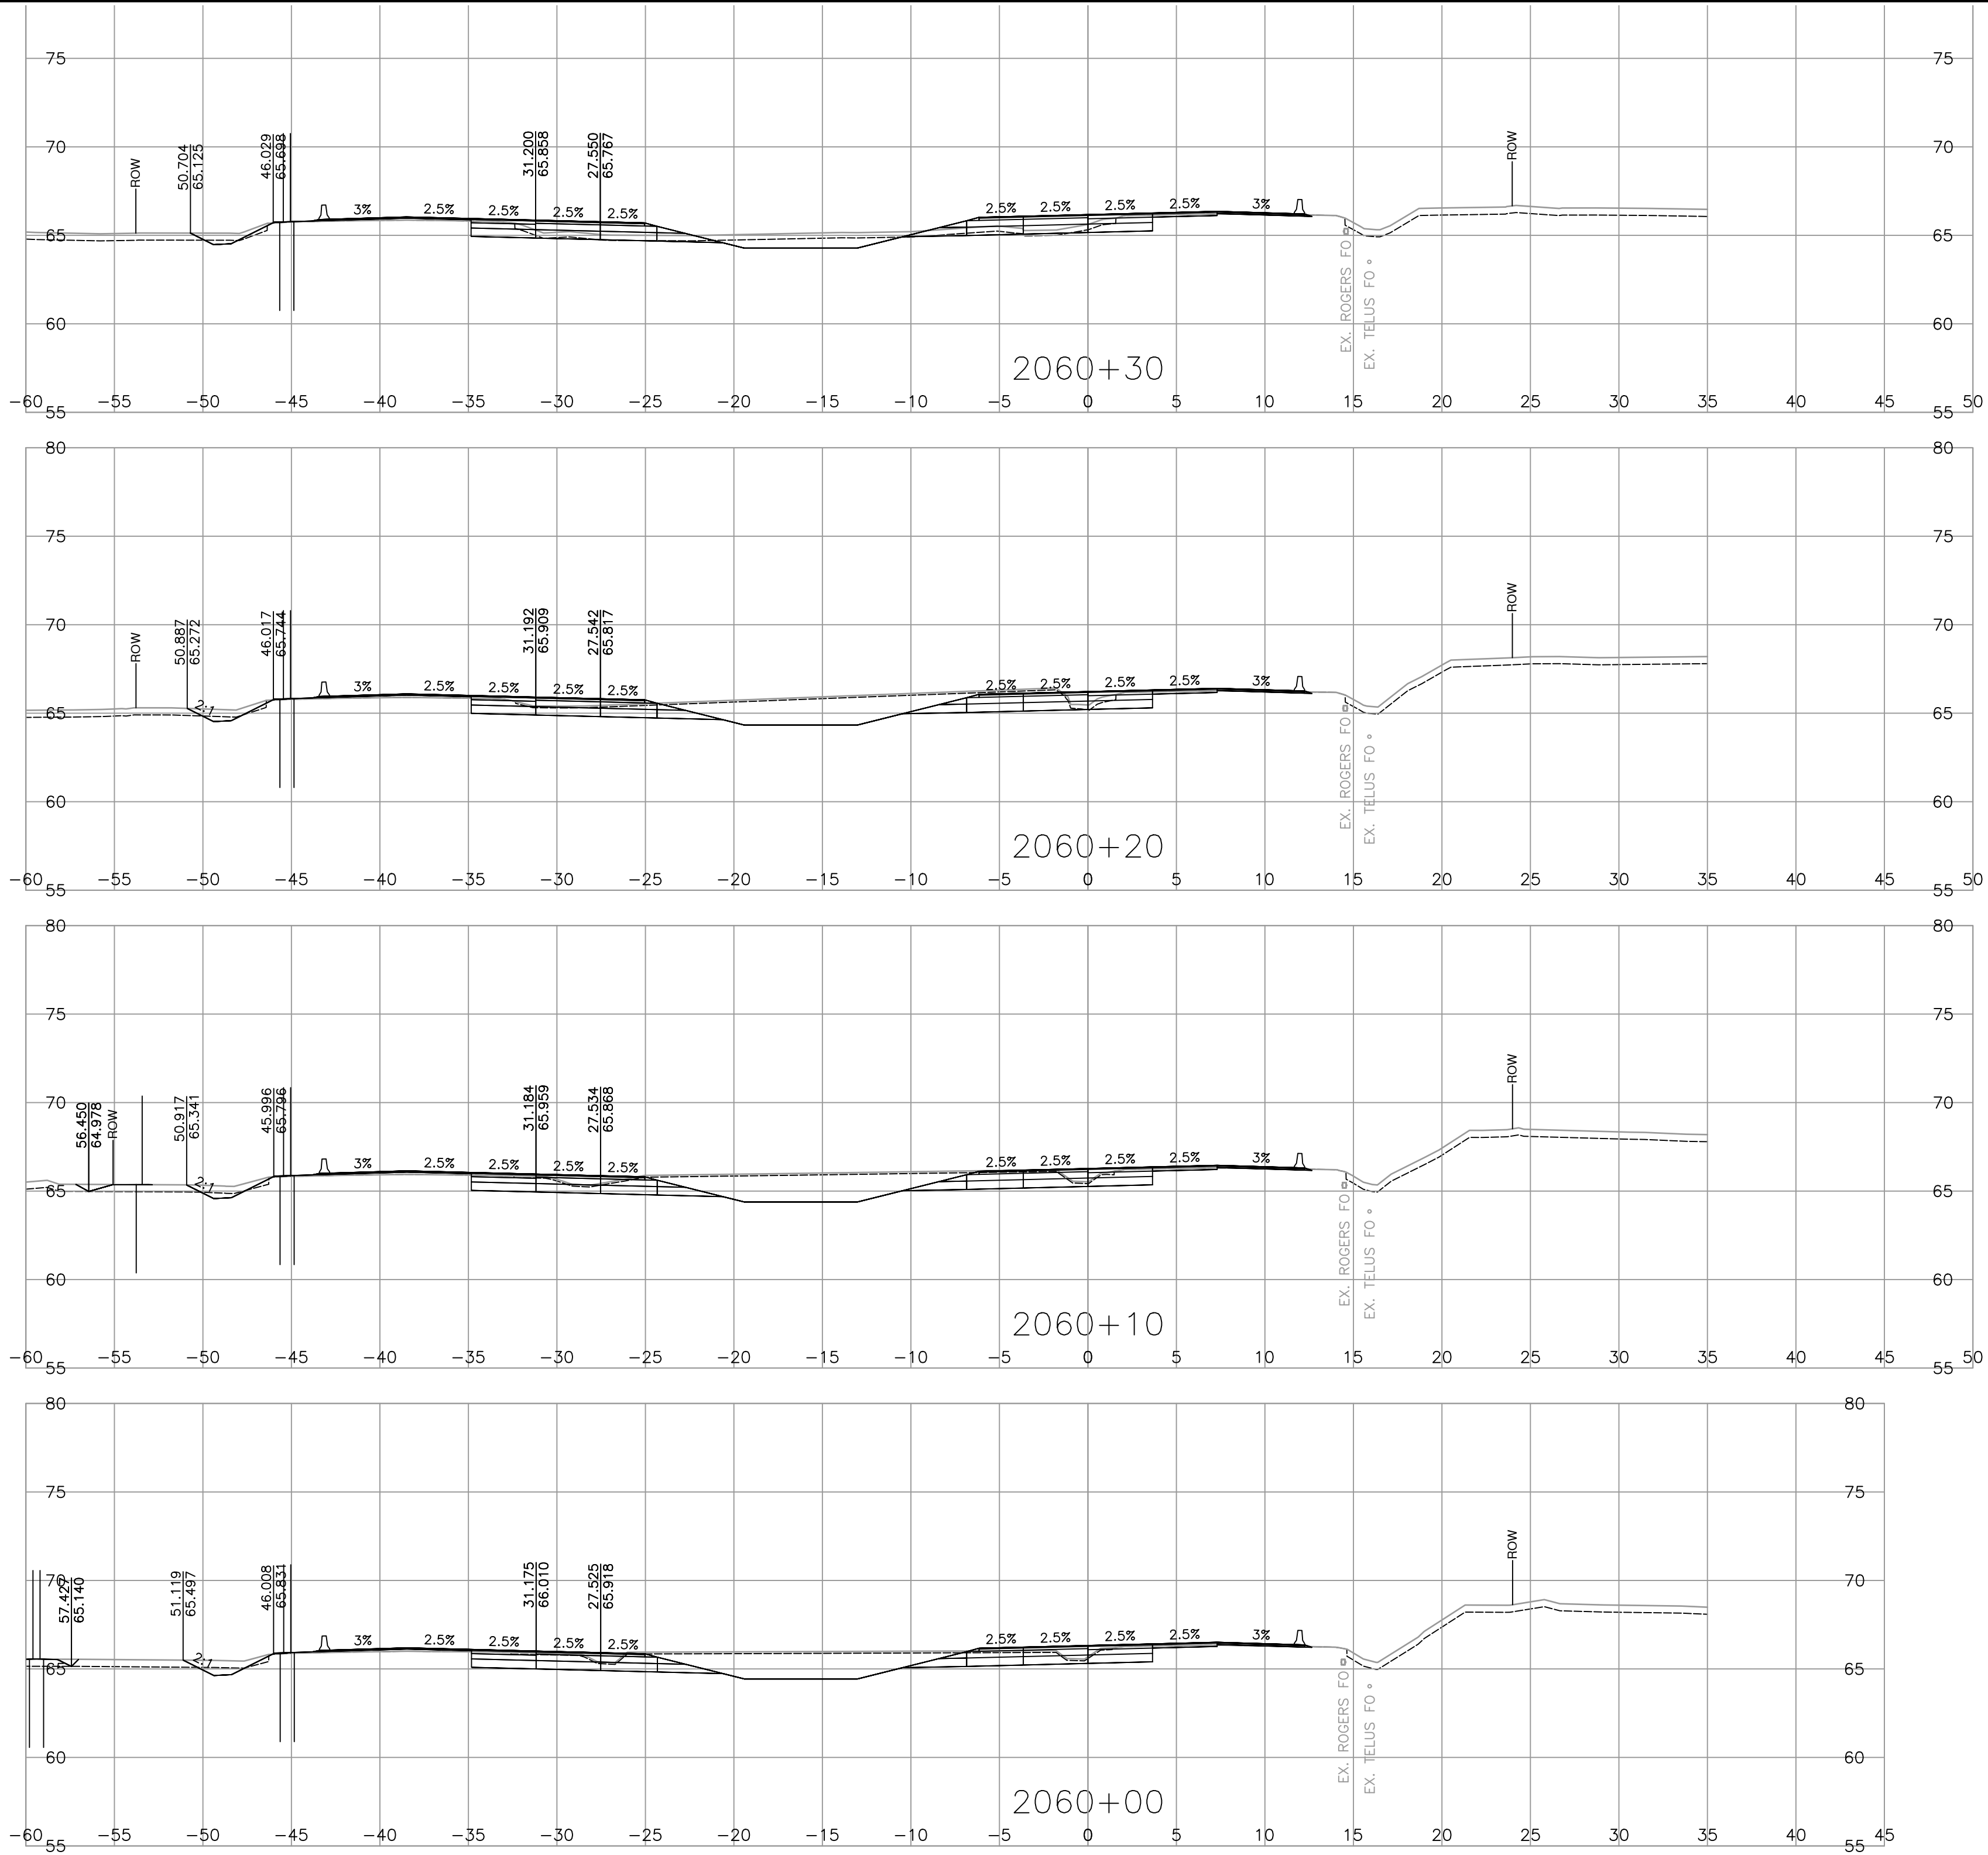

CAD FILENAME R1-1154-1028
FILE NUMBER 2021-2305-02
PLOT DATE 2026-04-17

SCALE 0 2 1:250 12m

REV DATE REVISIONS NAME

MINISTRY OF TRANSPORTATION AND TRANSIT
SOUTH COAST REGION
HIGHWAY DESIGN AND GEOMATICS ENGINEERING

CROSS SECTIONS
HIGHWAY 1 - PEARDONVILLE
HIGHWAY 1 - EAST OF FRASER HWY TO WEST OF CLEARBROOK ROAD
HIGHWAY 1 - L2000
SHEET 28 OF 29

ASSOCIATED ENGINEERING (B.C.) LTD.
PERMIT TO PRACTICE 1000163

DESIGNED M. DU TOIT / U. TUVSHINZAYA DATE 2026-04-17
QUALITY CONTROL S. BIDULKA DATE 2026-04-17
QUALITY ASSURANCE P. STANCOMBE DATE 2026-04-17
DRAWN M. SALOMON DATE 2026-04-17










PROJECT NUMBER
13254-1002

REG
1

DRAWING NUMBER
R1-1154-1028

REV

PLOT DATE: 2026/04/18 \\se.co\data\working\van\2021-2305-02\civil\model\MoTL_PDV_Working_Drawings\DrawingProduction\1000_DesignSections\R1-1154-L86000.dwg

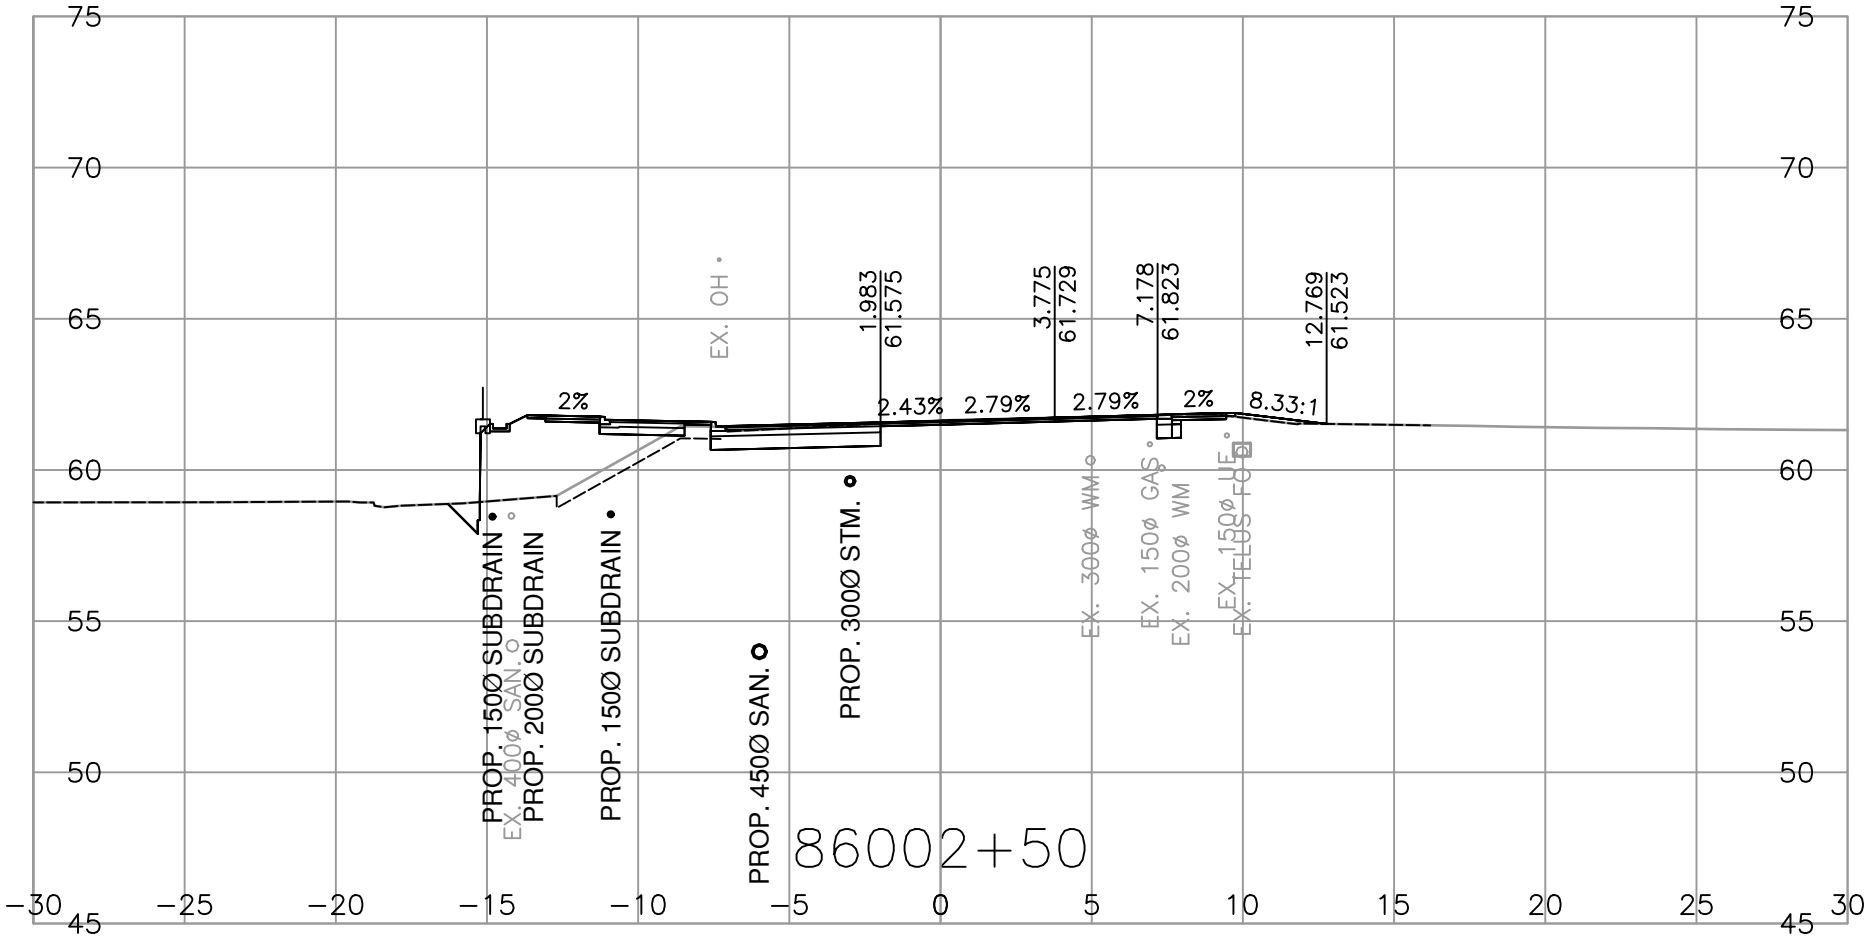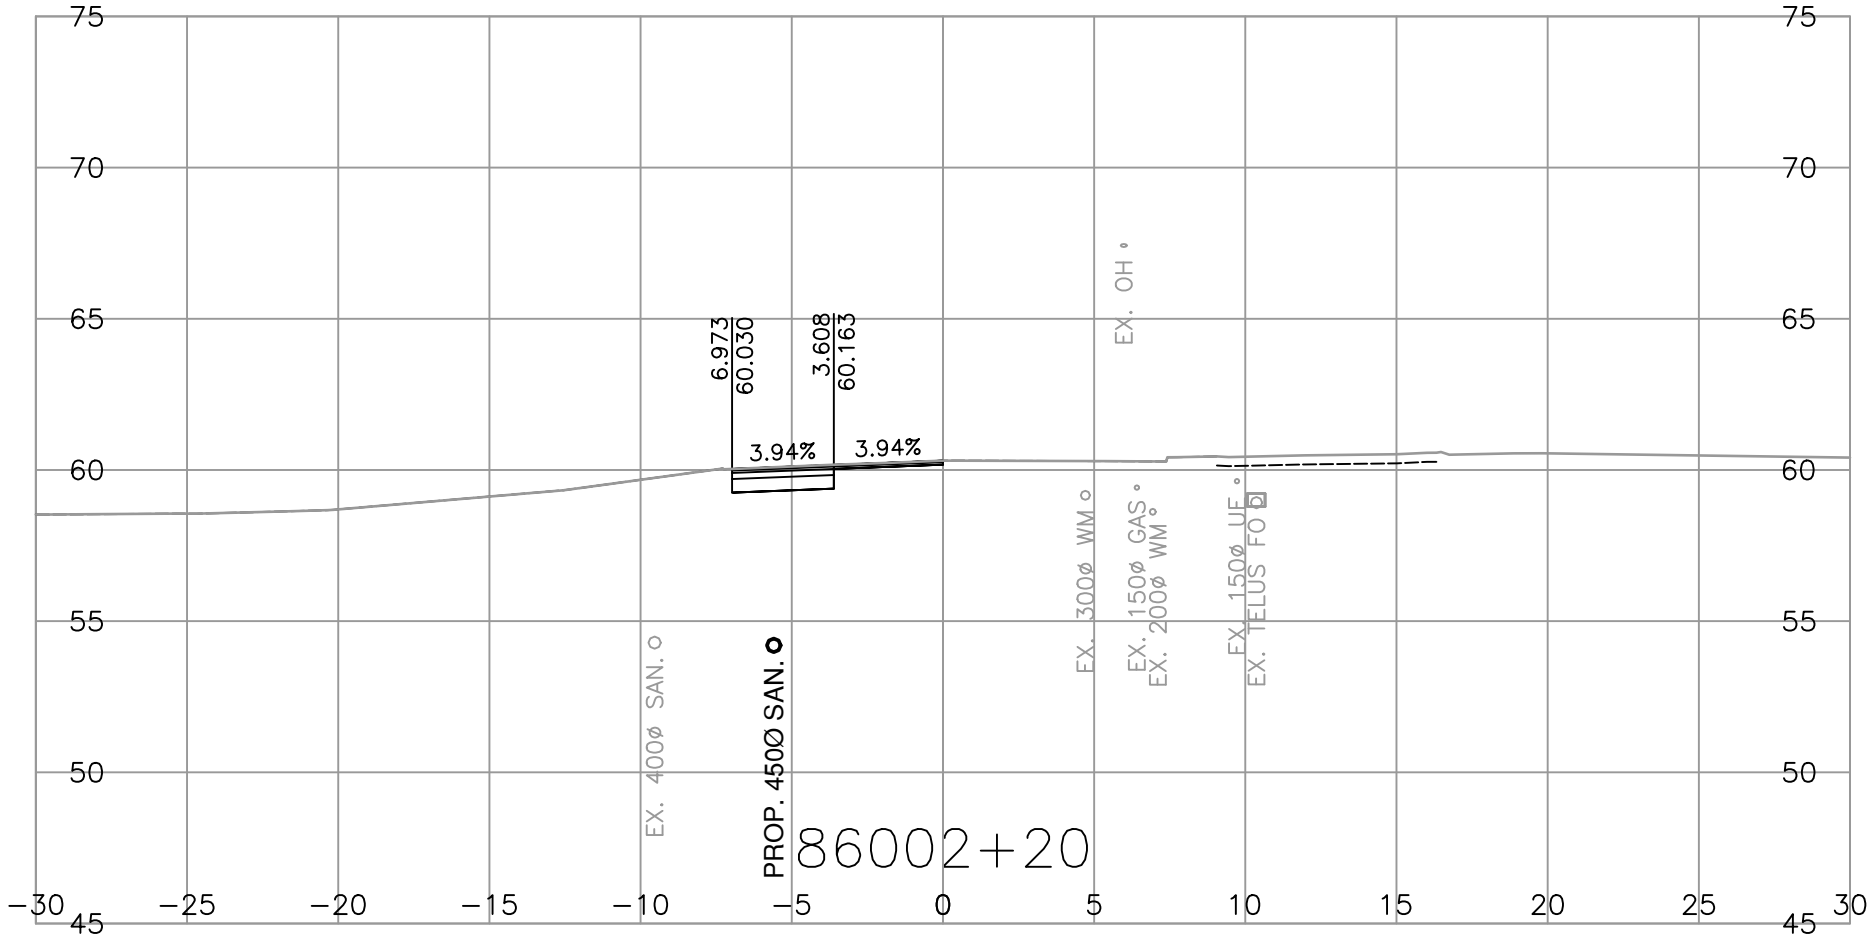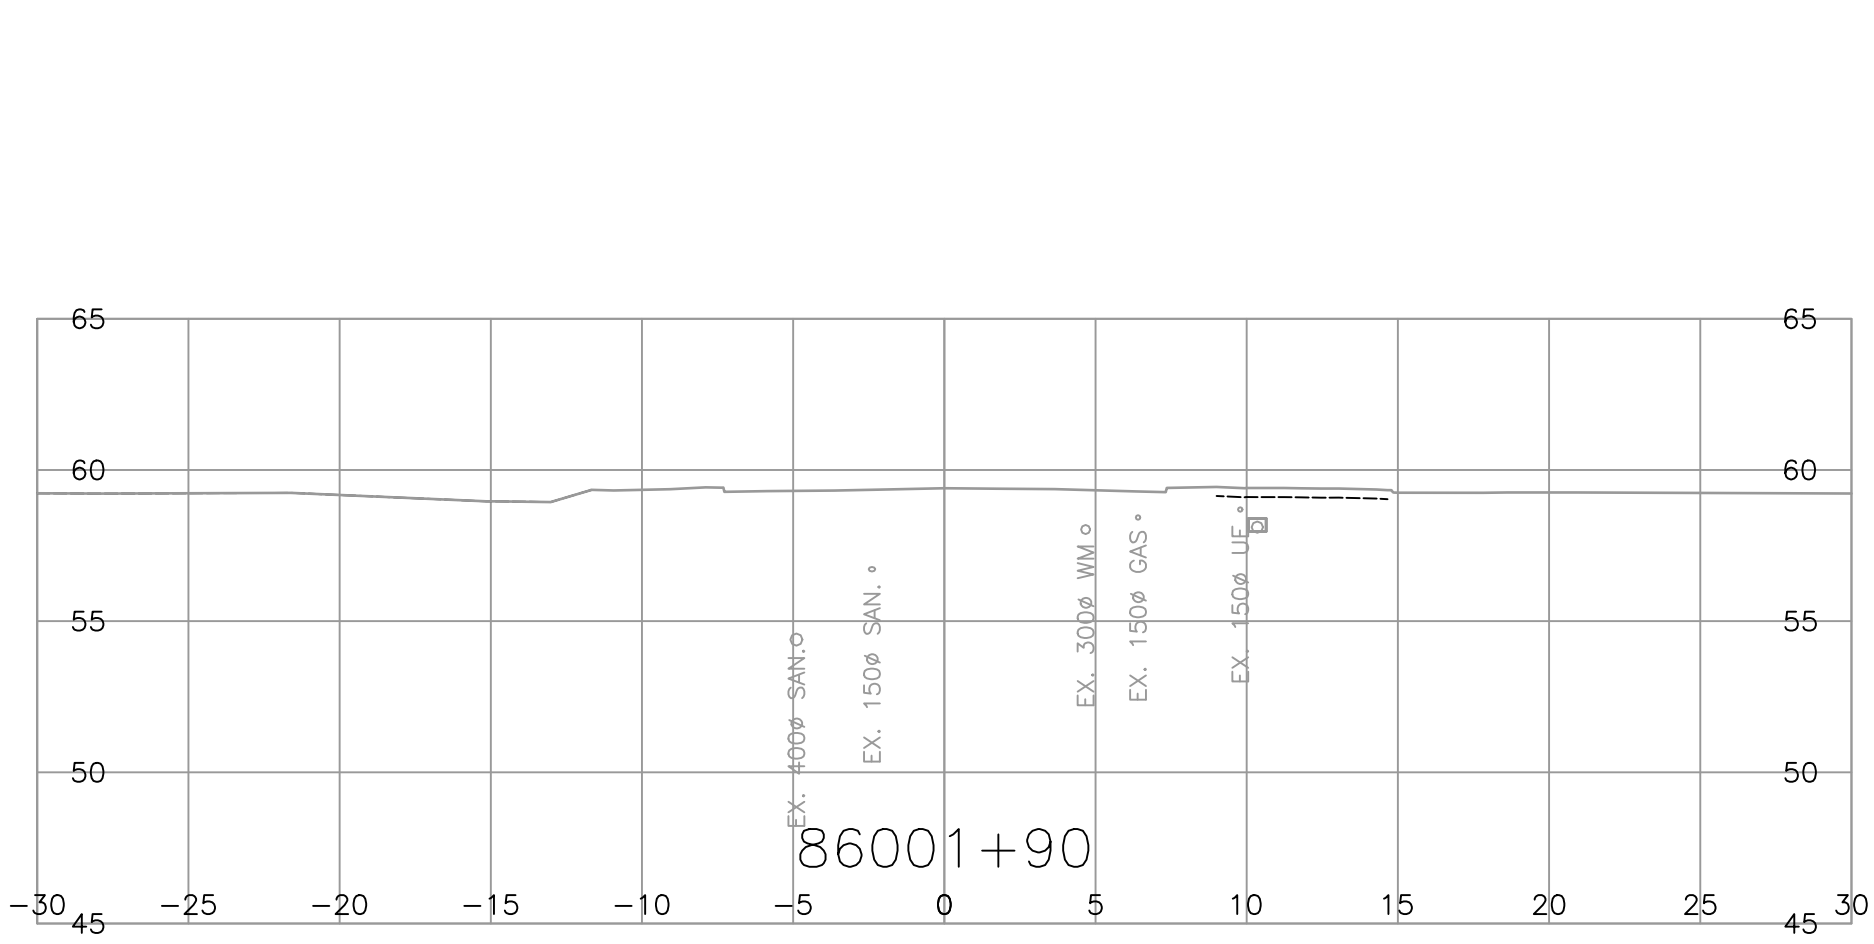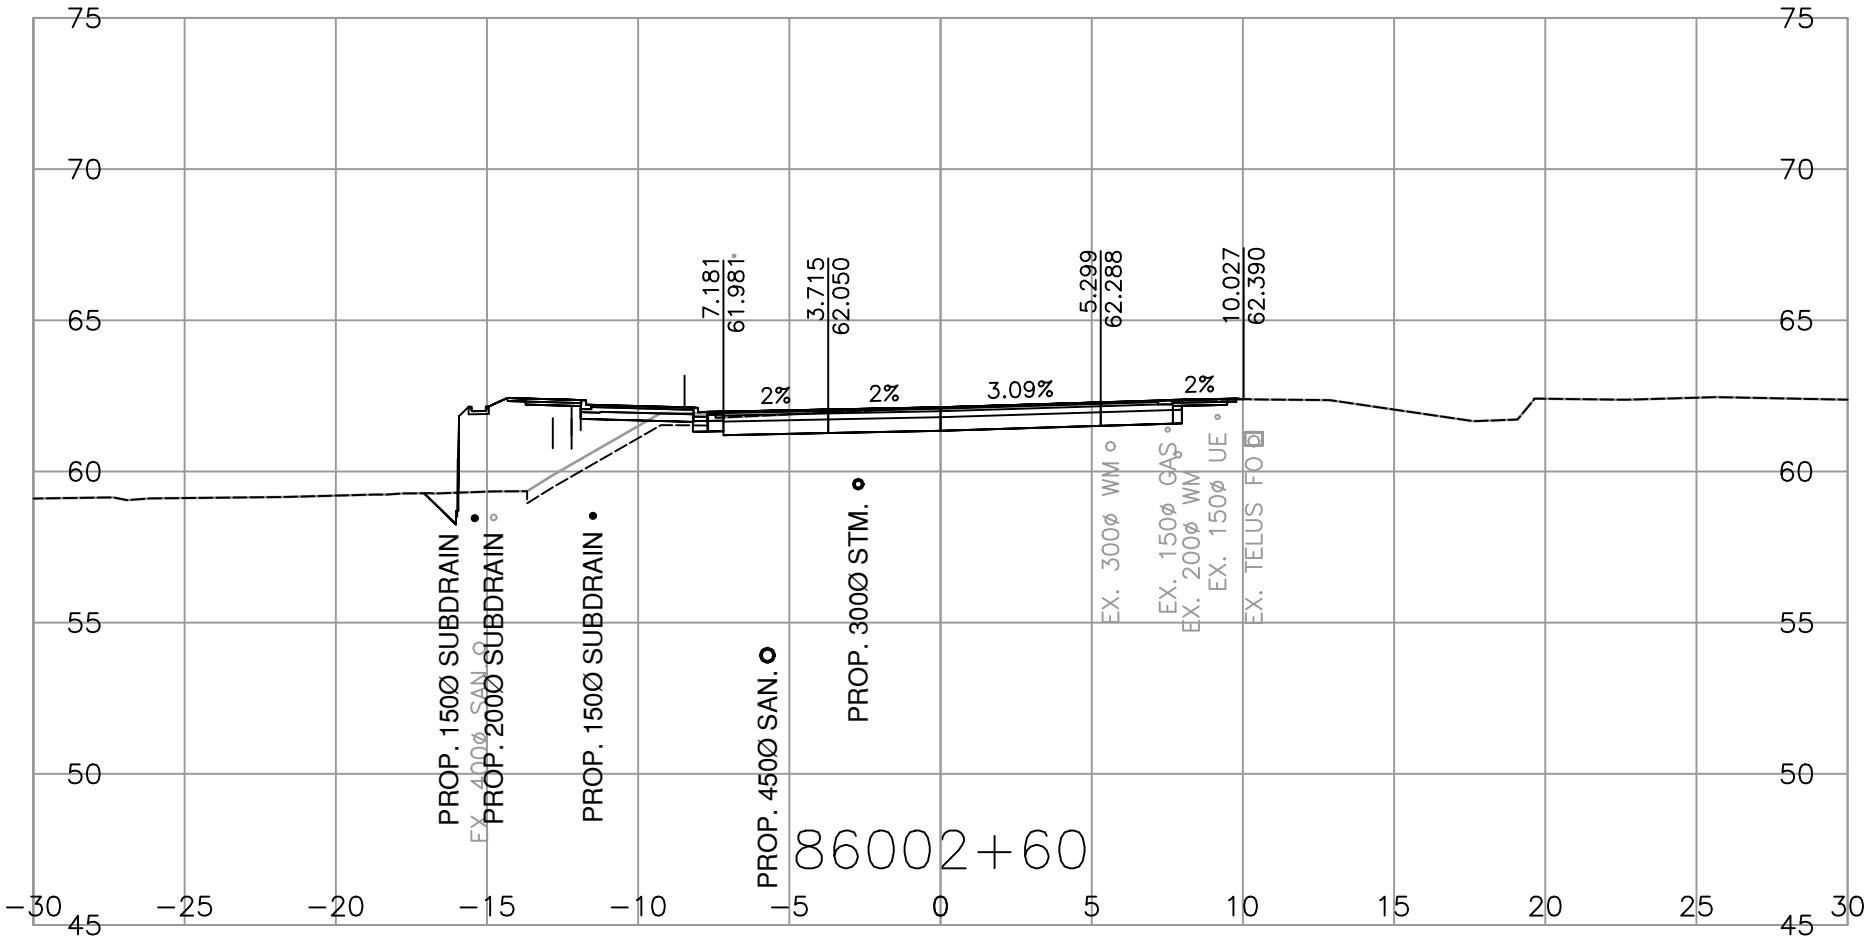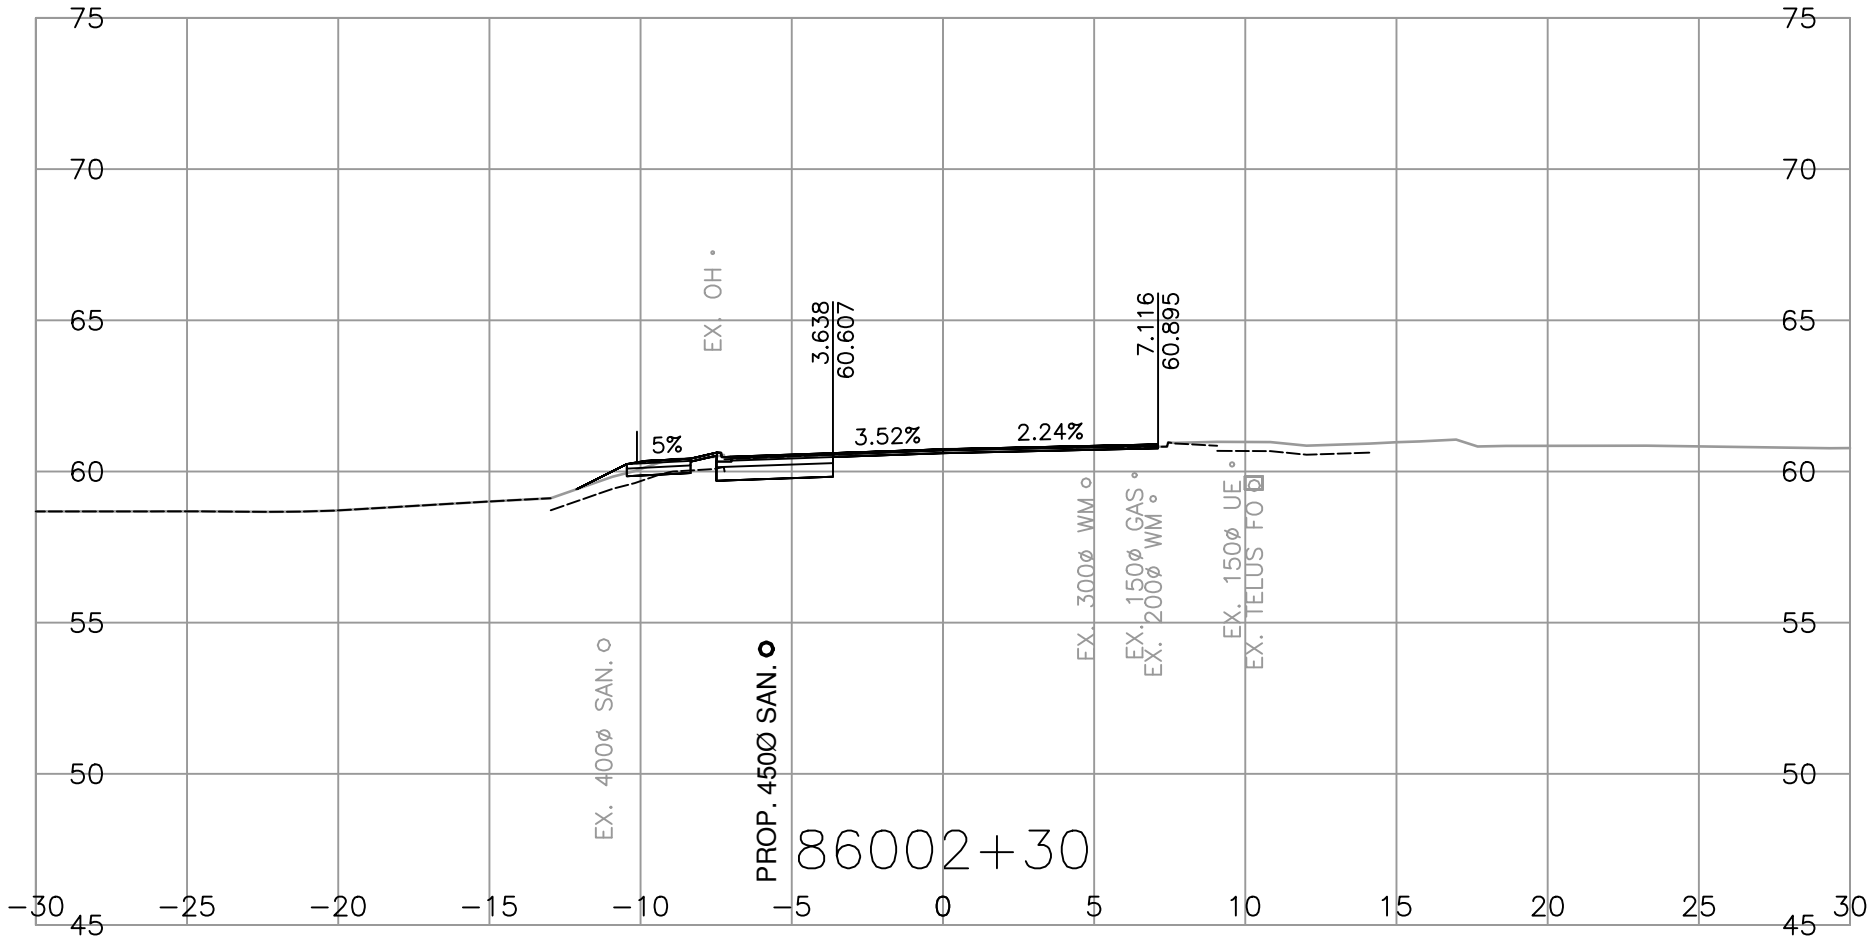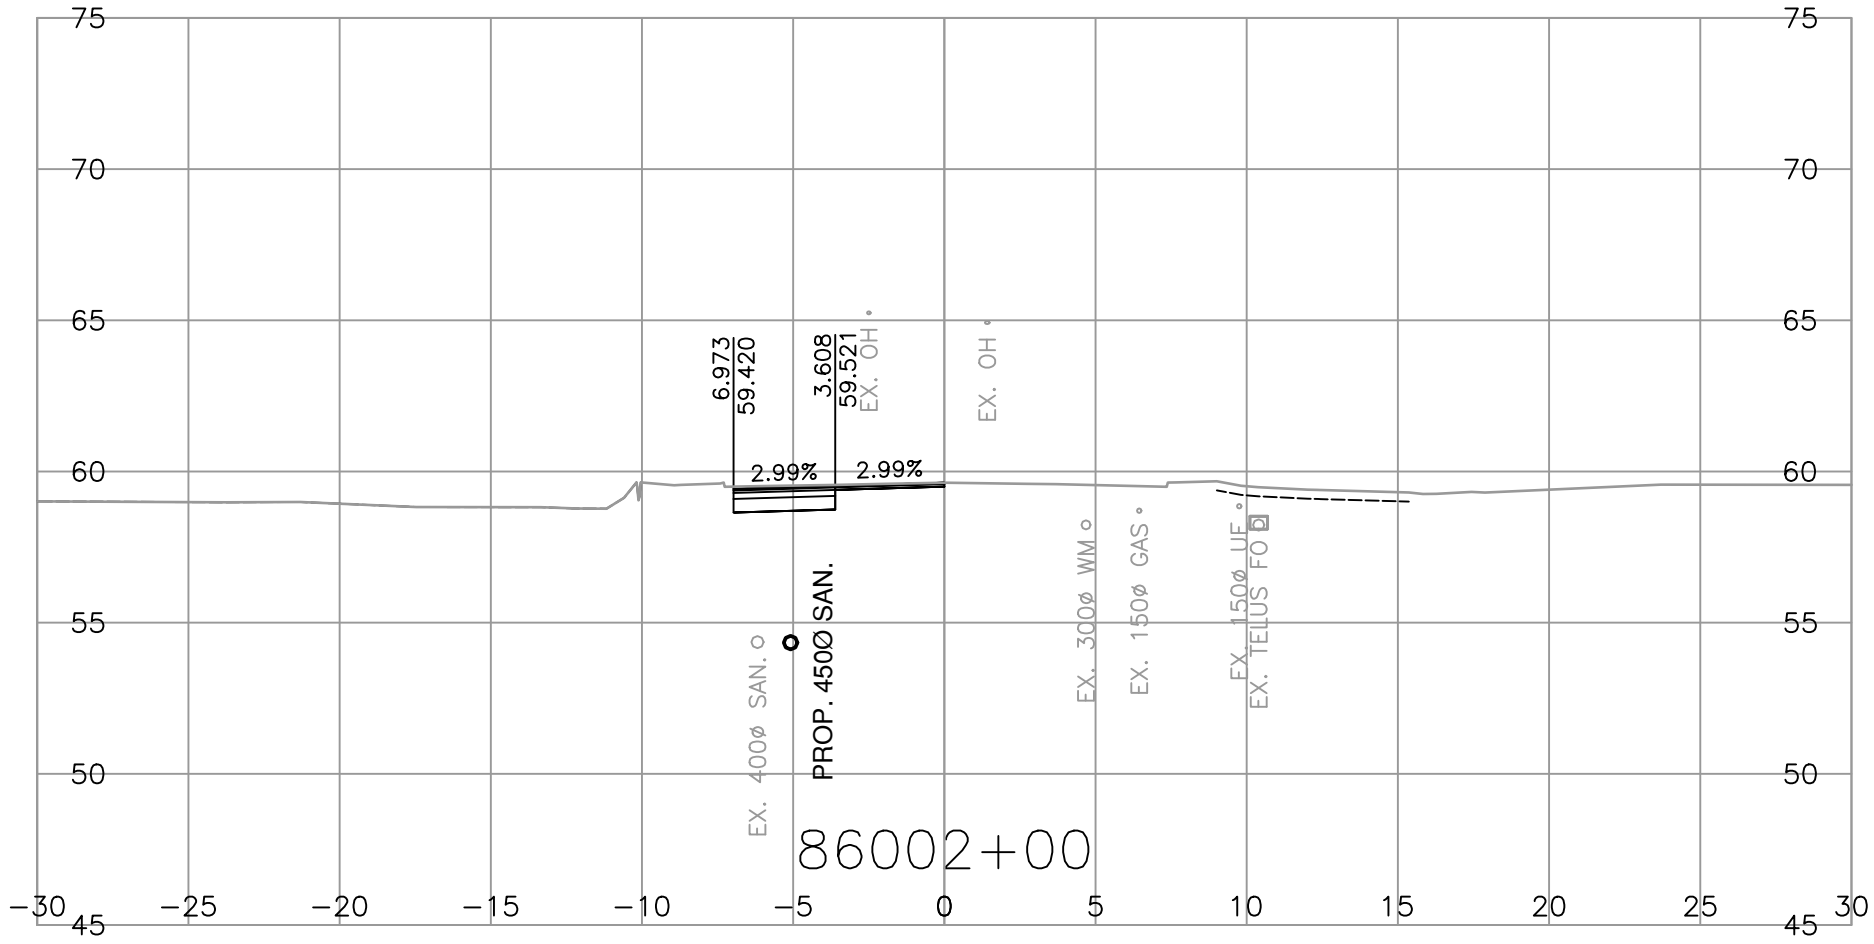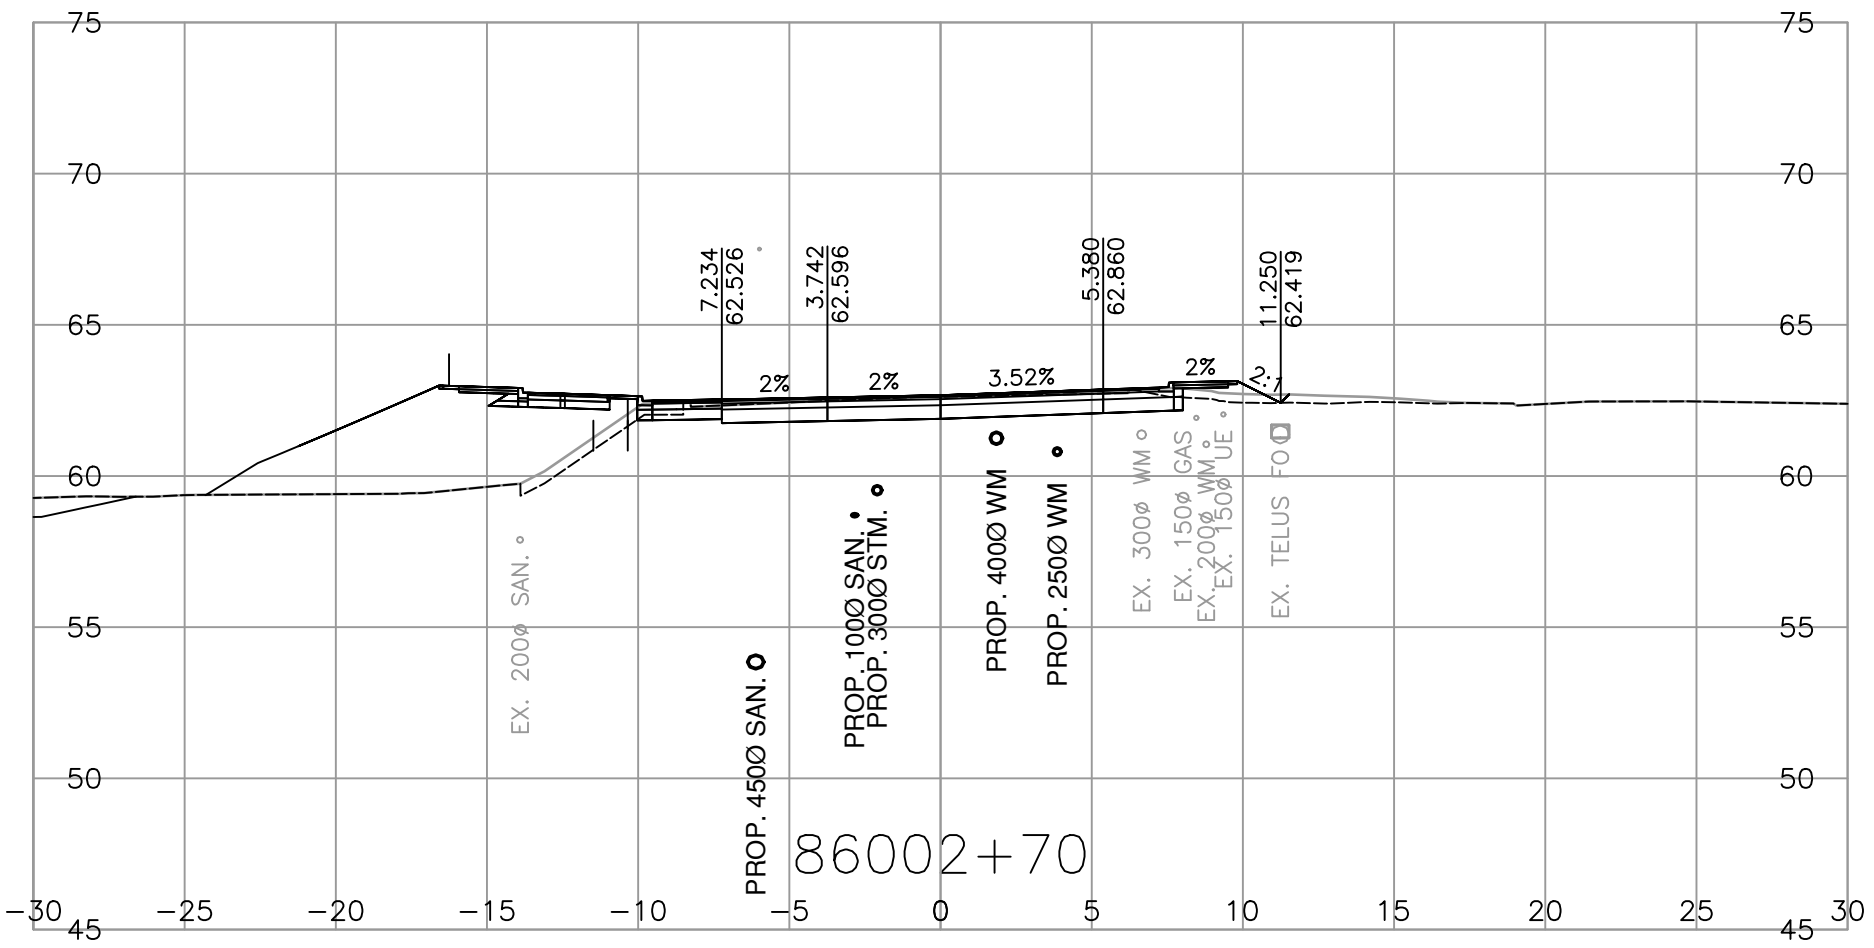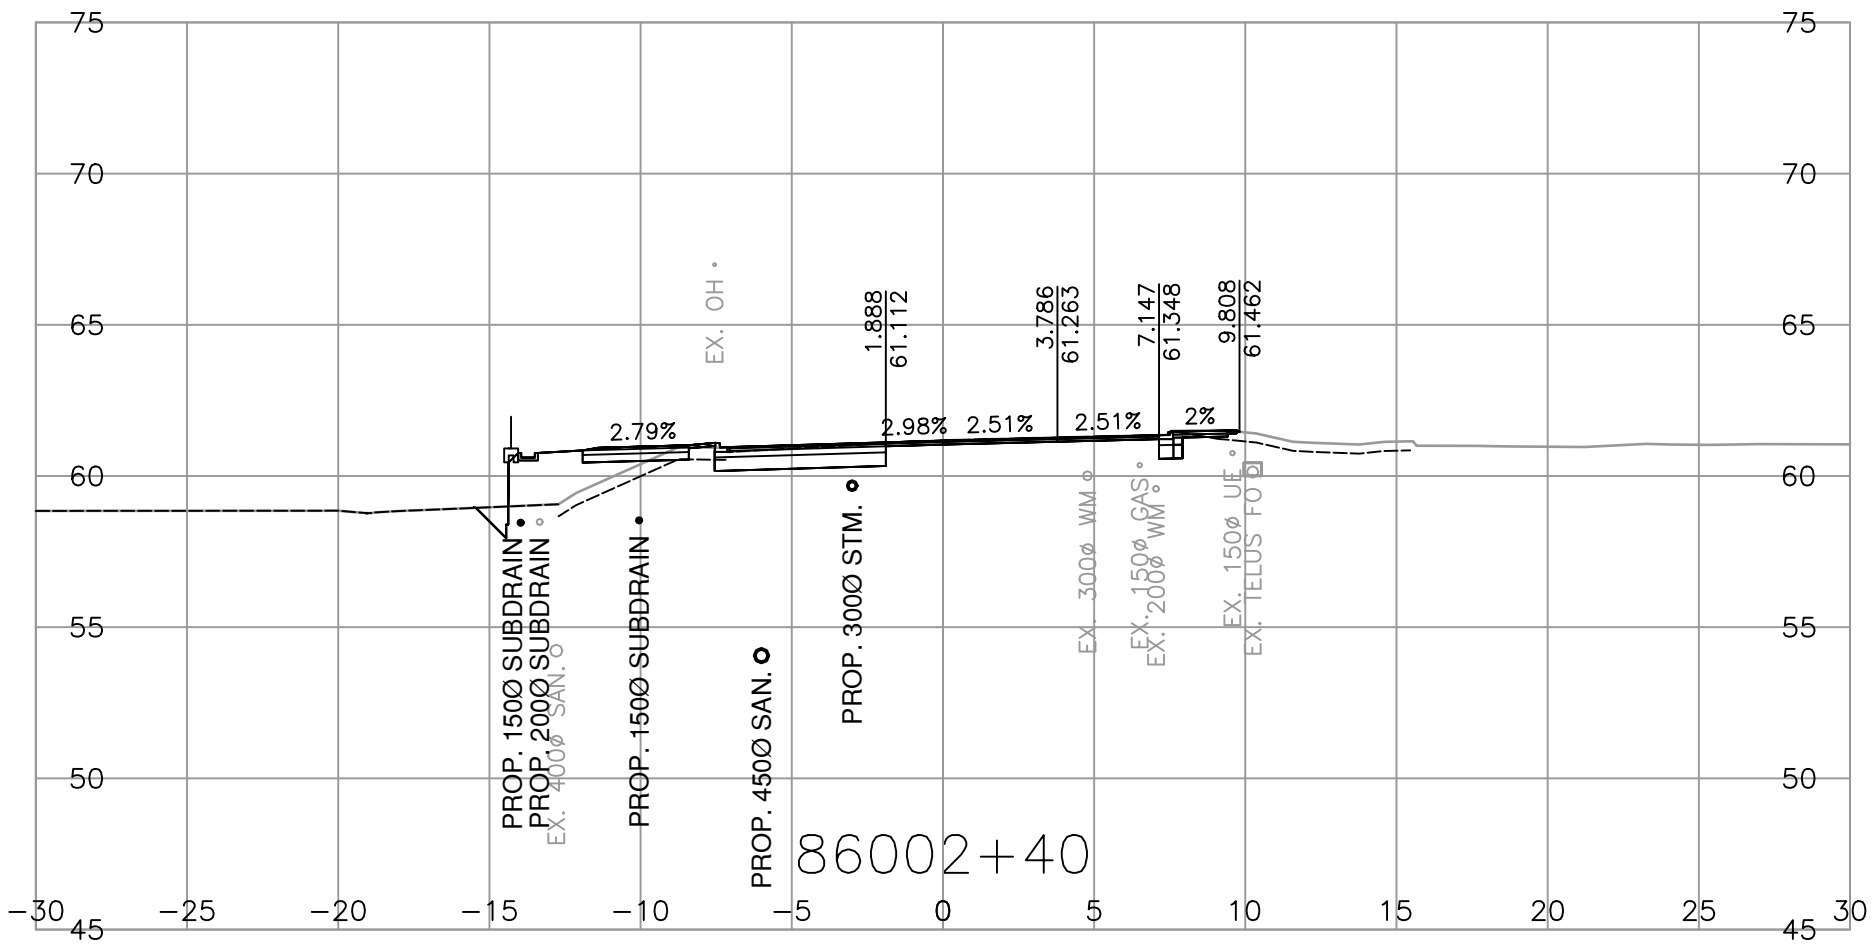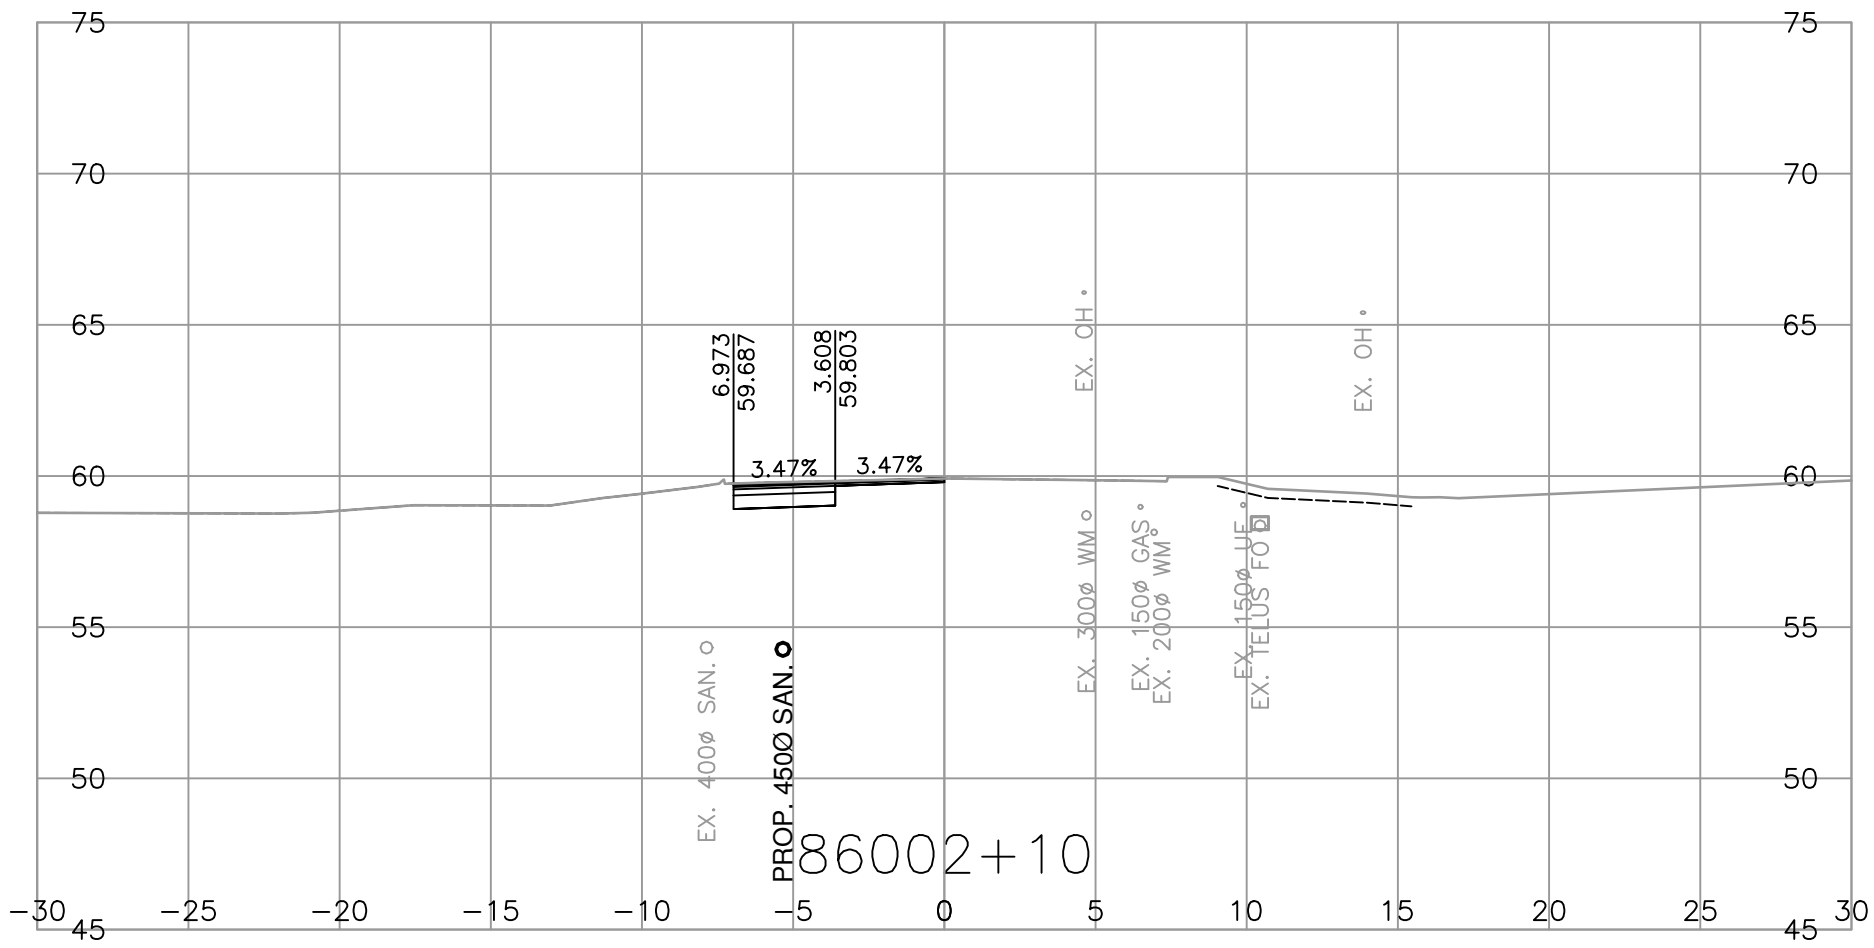

SCALE 0 2 1:250 12m
CAD FILENAME R1-1154-1101
FILE NUMBER 2021-2305-02
PLOT DATE 2026-04-17

REV	DATE	REVISIONS	NAME

CROSS SECTIONS

HIGHWAY 1 - PEARDONVILLE
HIGHWAY 1 - EAST OF FRASER HWY TO WEST OF CLEARBROOK ROAD
PEARDONVILLE ROAD - L86000







SHEET 1 OF 10

ASSOCIATED ENGINEERING (B.C.) LTD.
PERMIT TO PRACTICE 1000163

DESIGNED L.LIU DATE 2026-04-17
QUALITY CONTROL S.BIDULKA DATE 2026-04-17
QUALITY ASSURANCE P.STANCOMBE DATE 2026-04-17
DRAWN M.SALOMON DATE 2026-04-17

PROJECT NUMBER 13254-1002
REG 1
DRAWING NUMBER R1-1154-1101
REV

PLOT DATE: 2026/04/18 \\se.co\data\working\van\2021-2305-02\civil\model\MoTL_PDV_Working_Drawings\DrawingProduction\1000_DesignSections\R1-1154-L86000.dwg

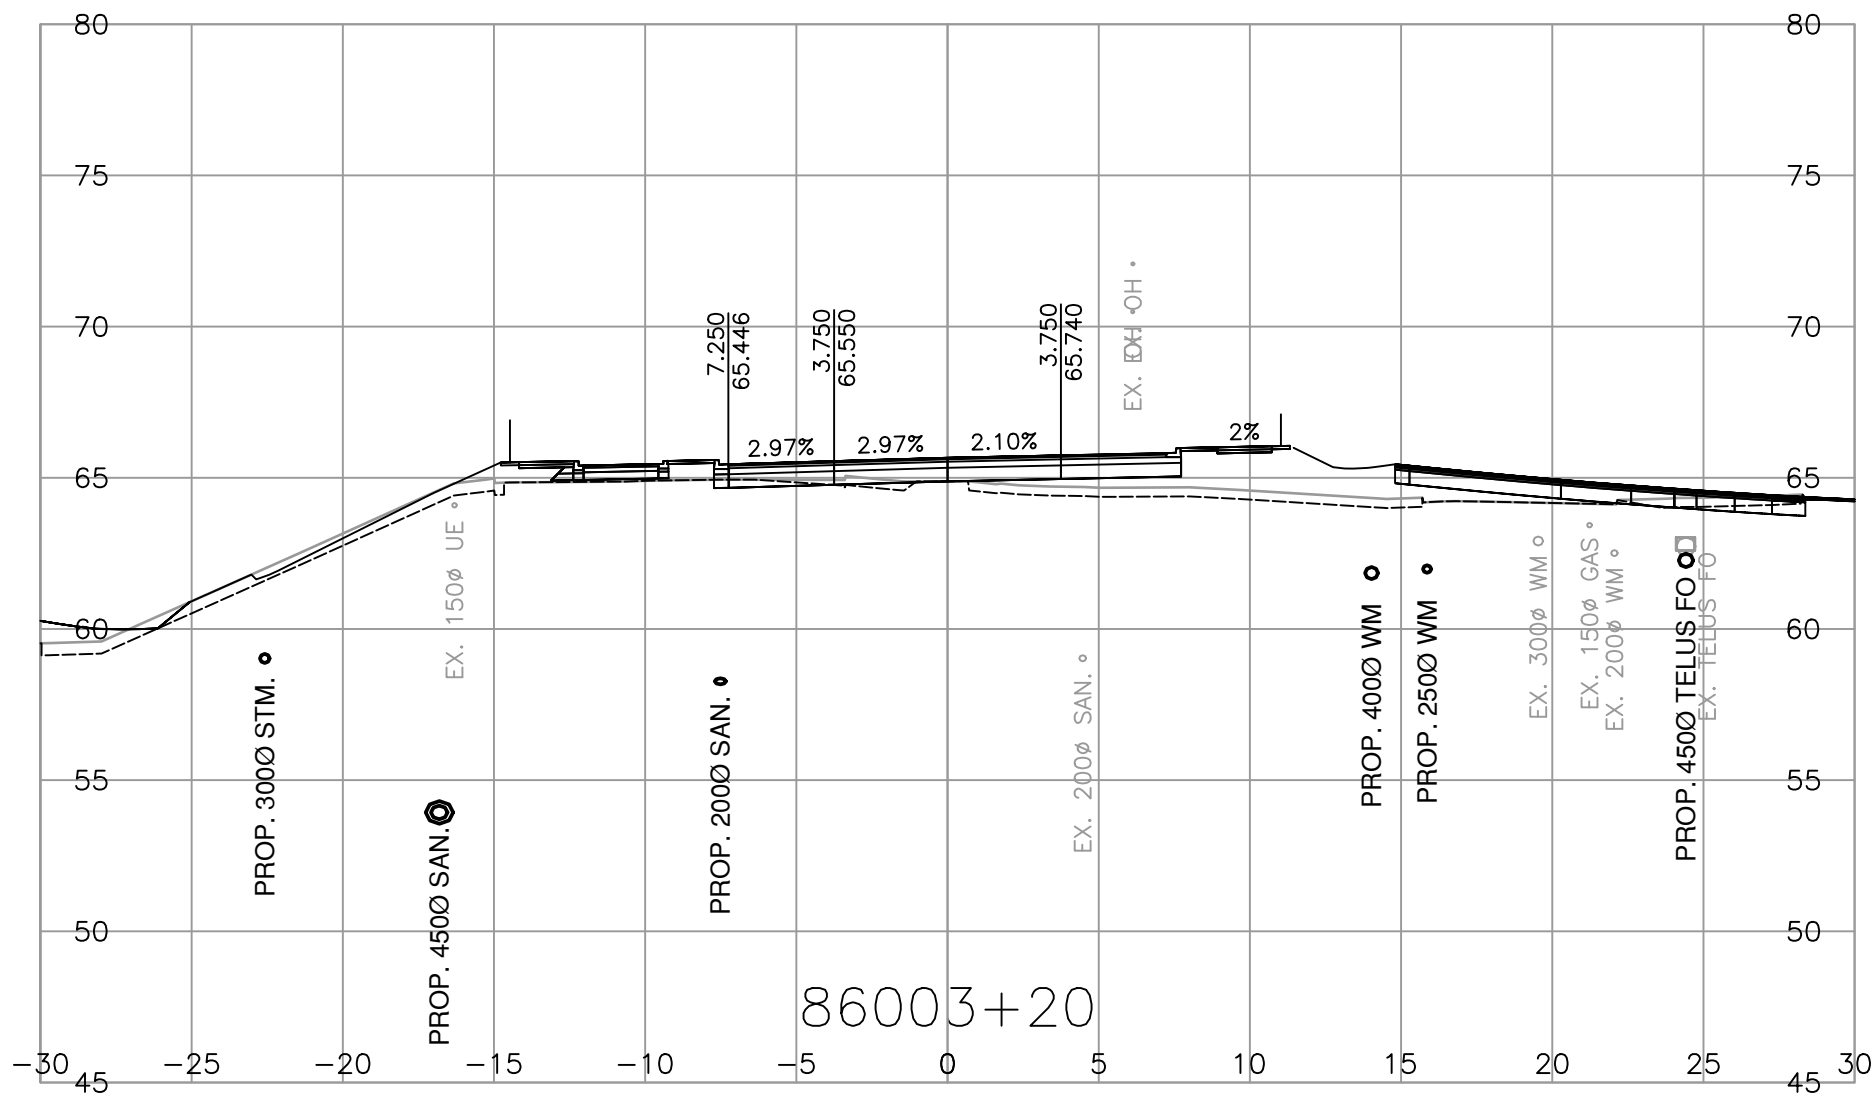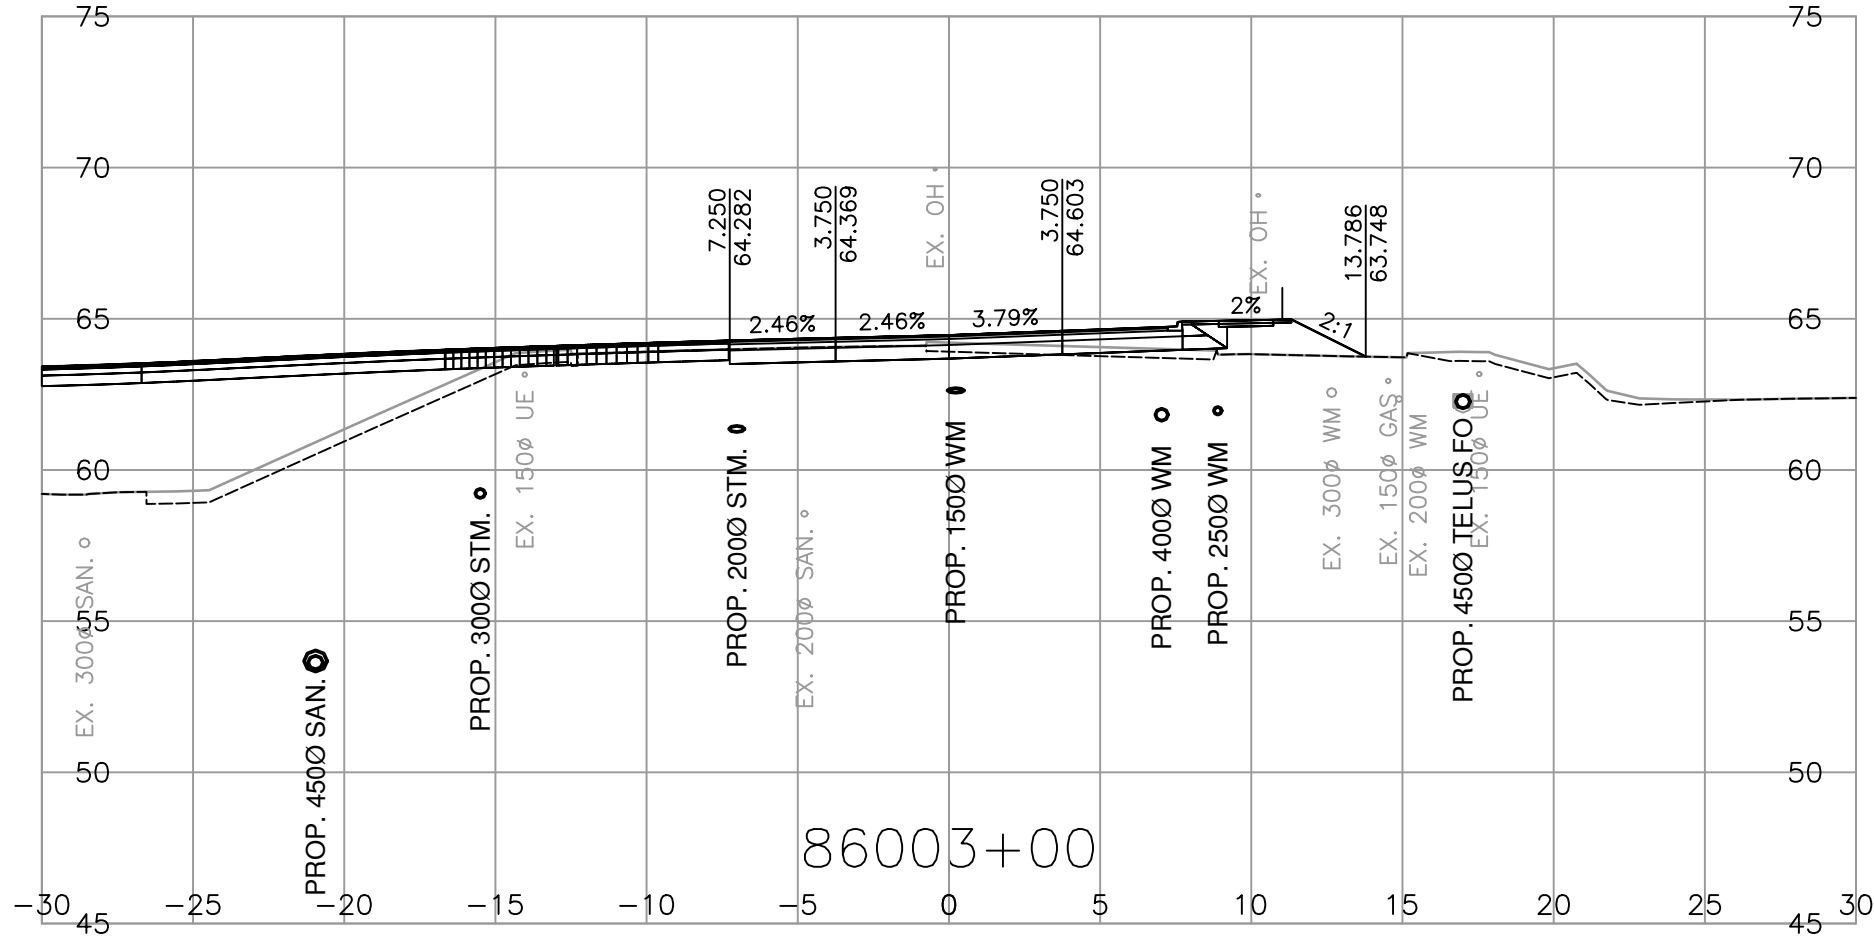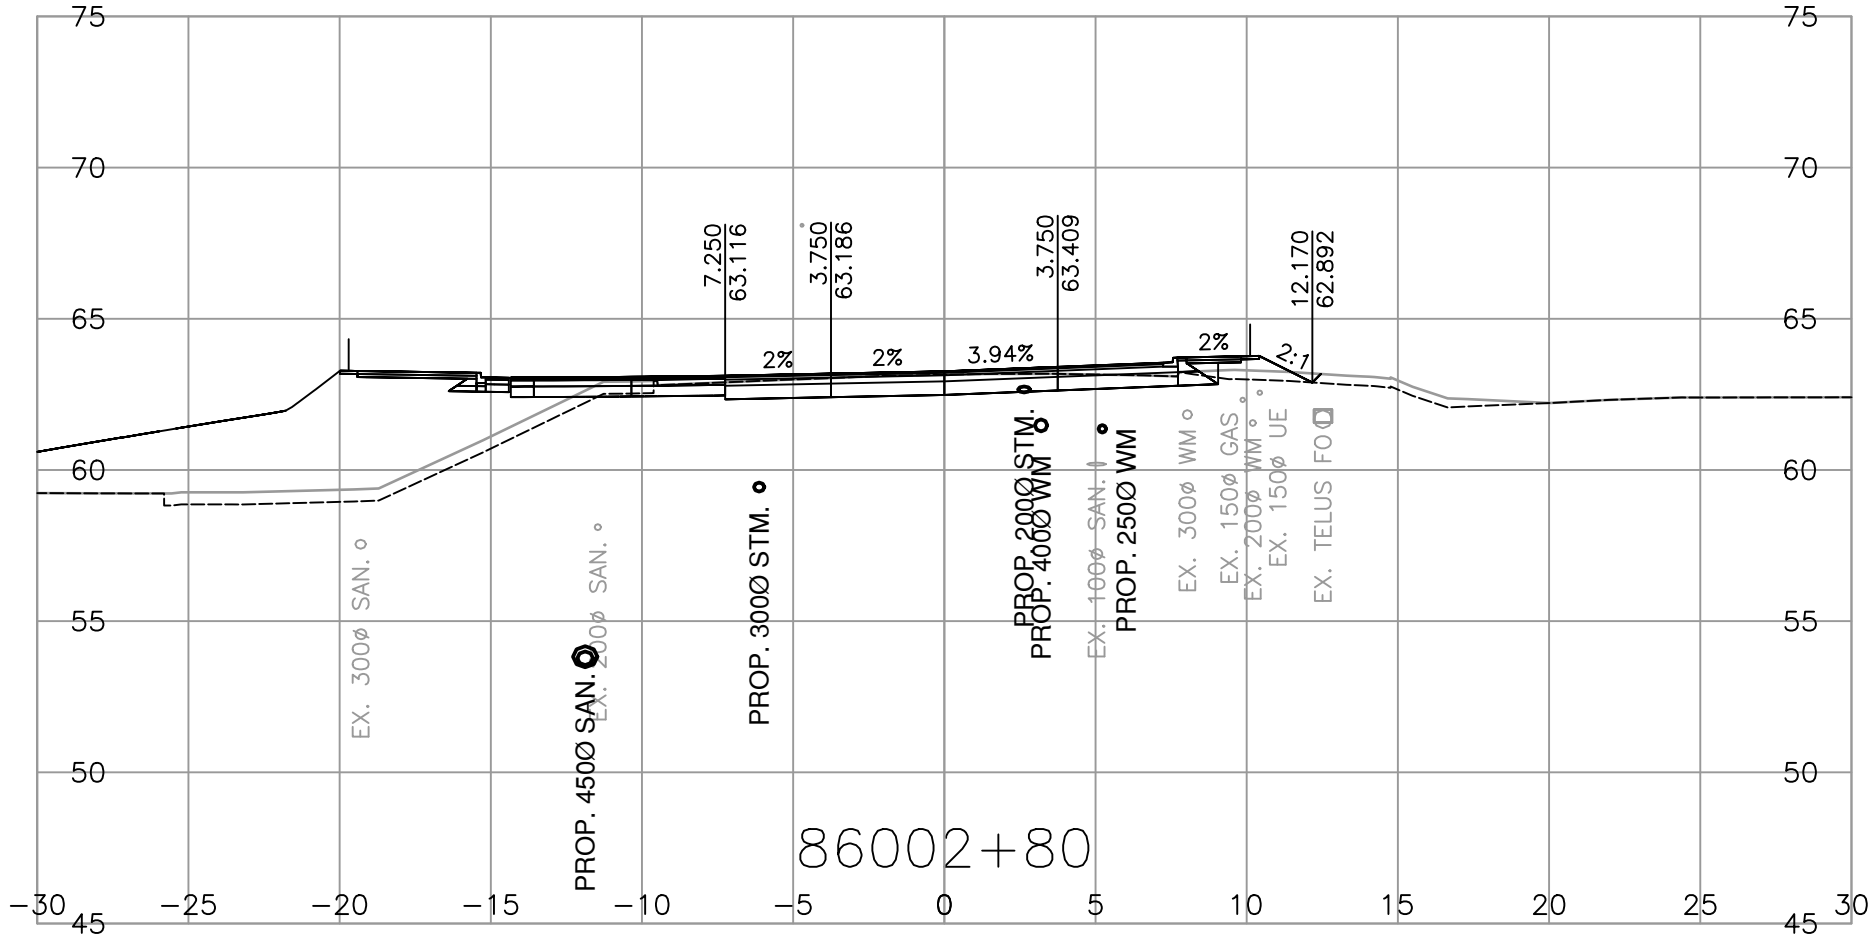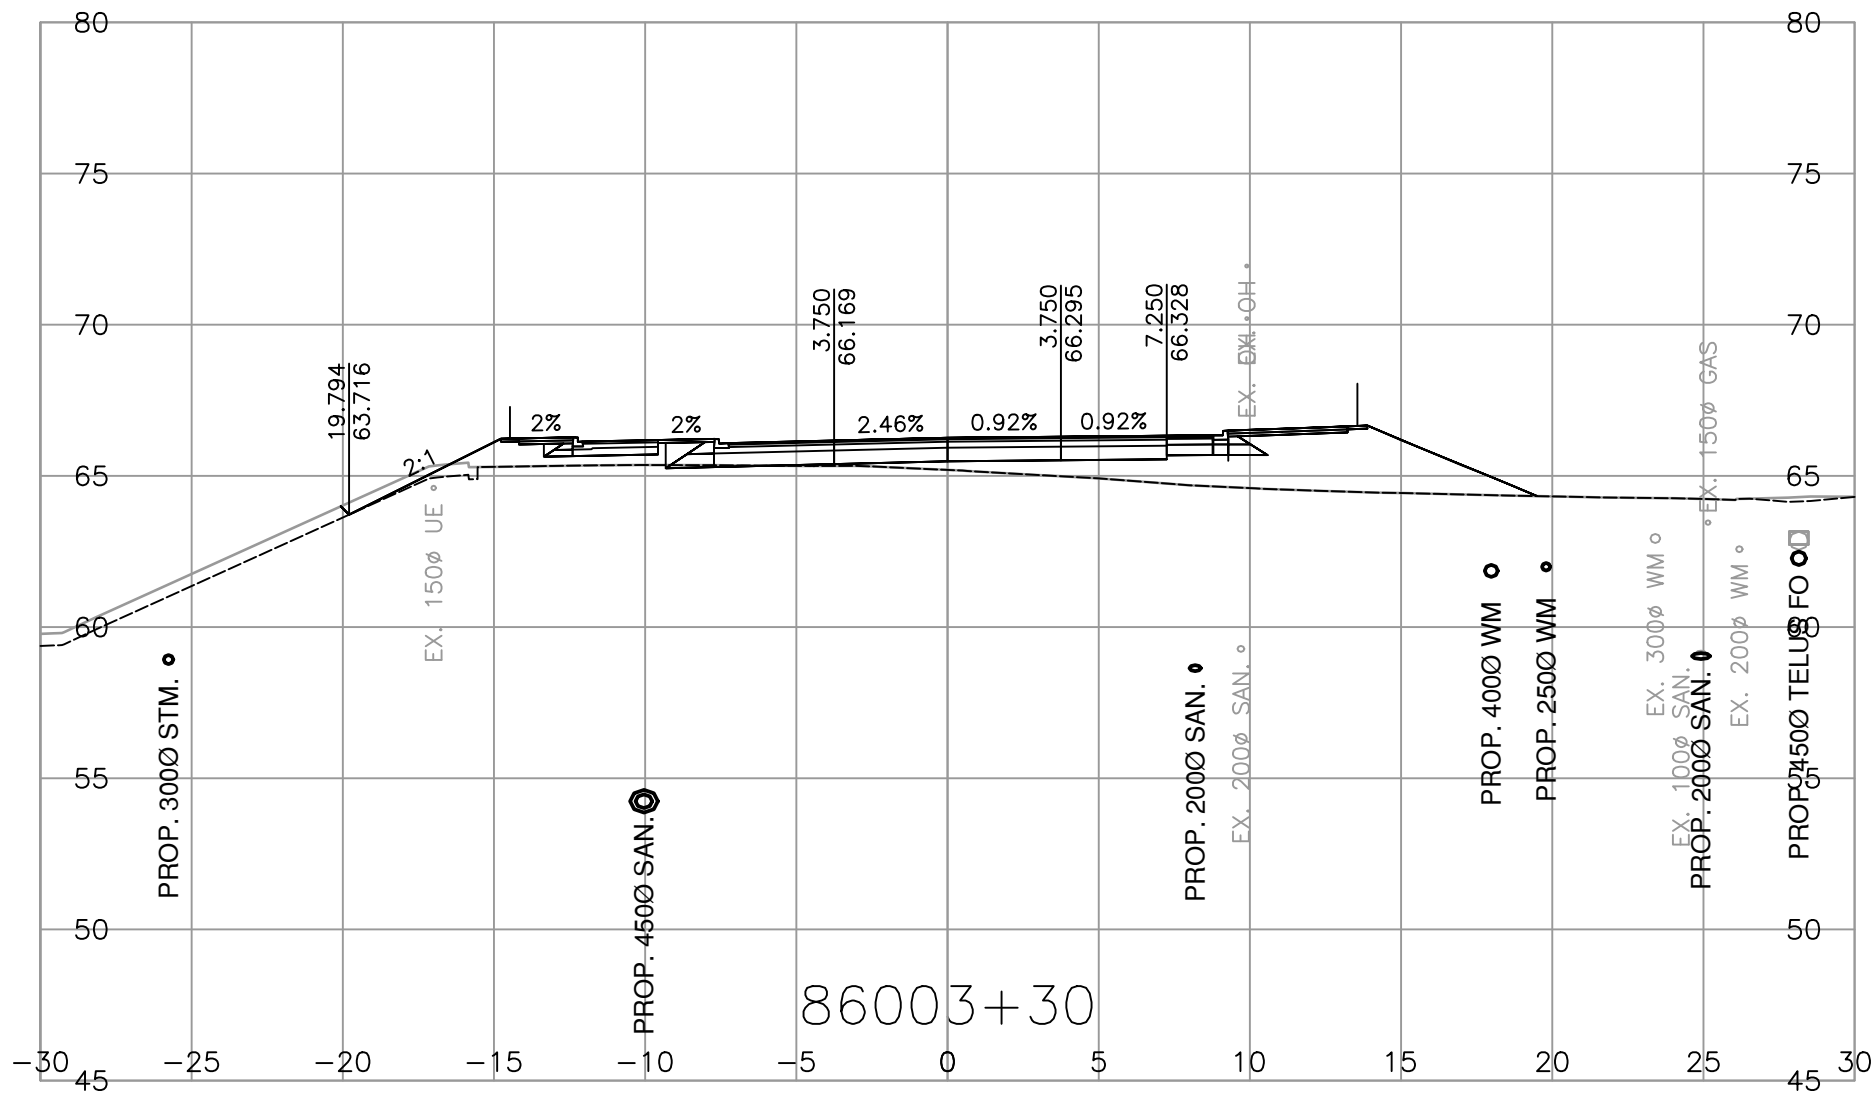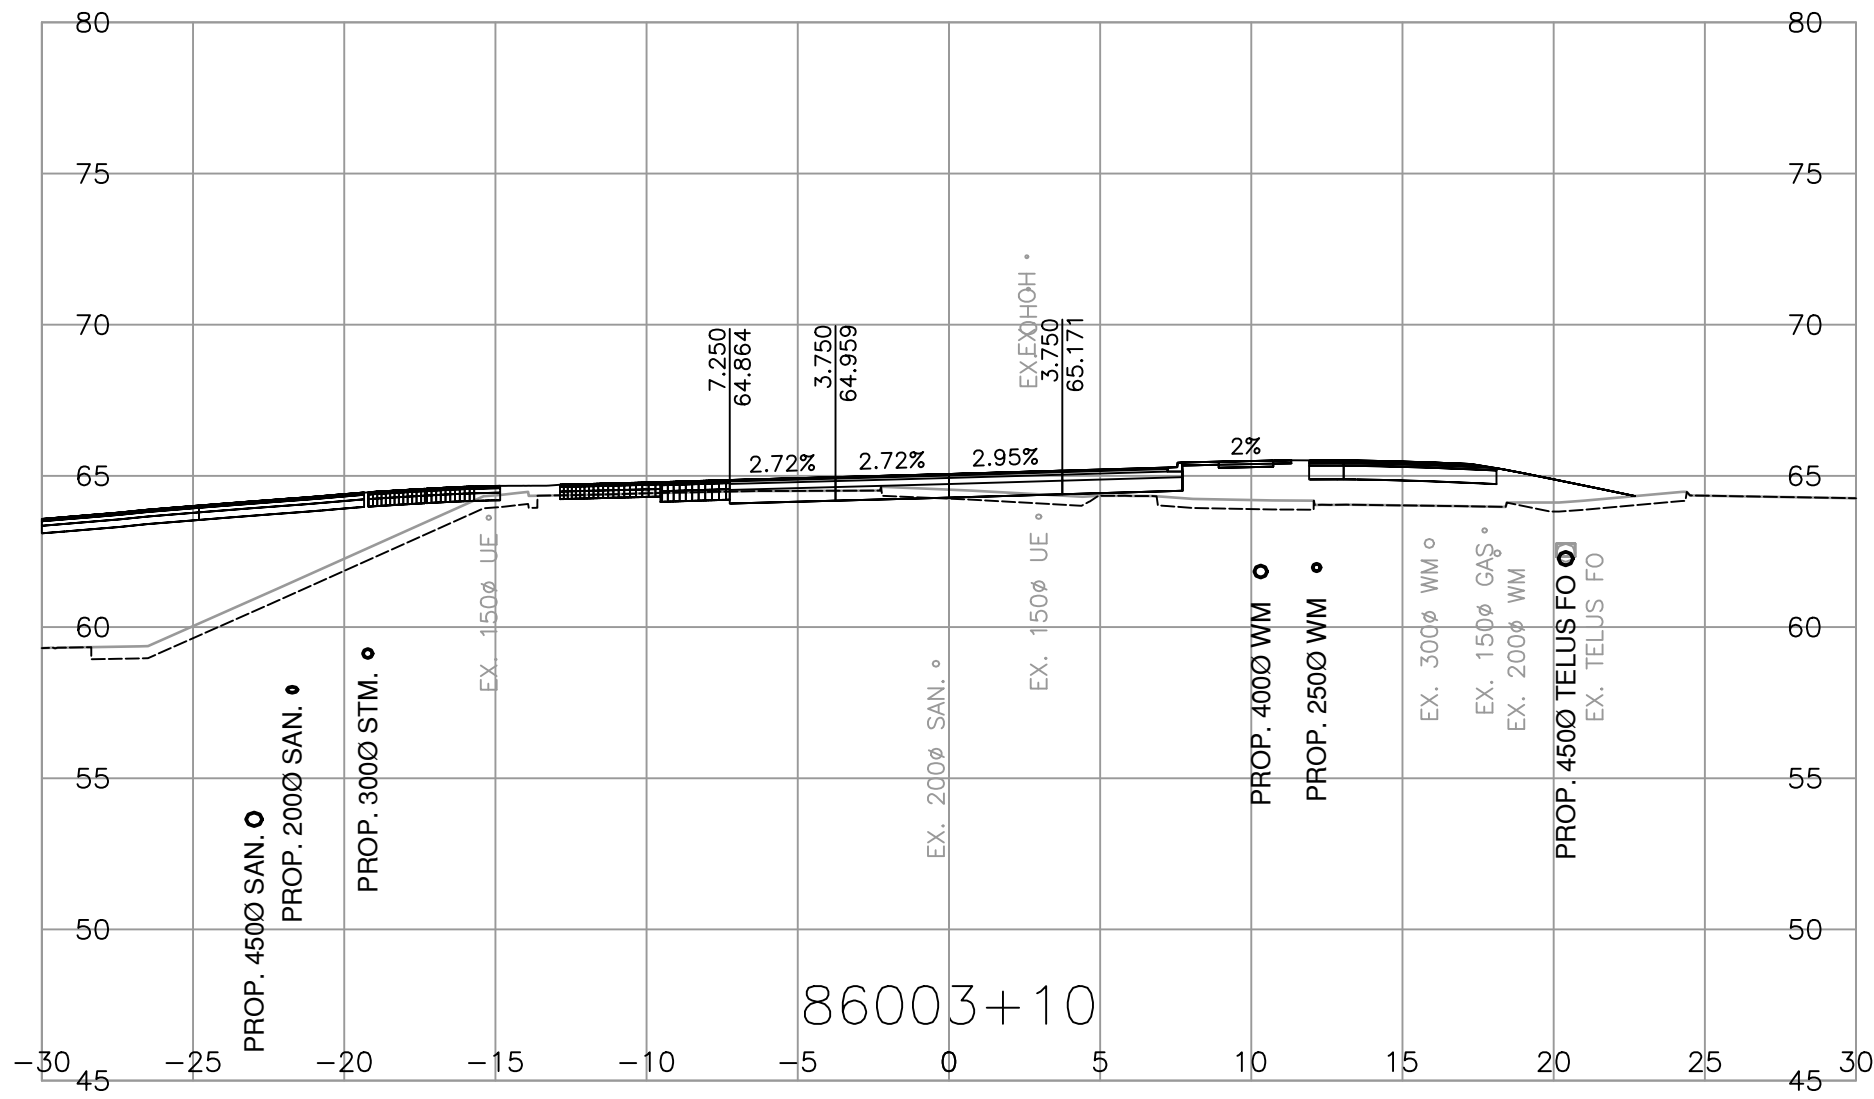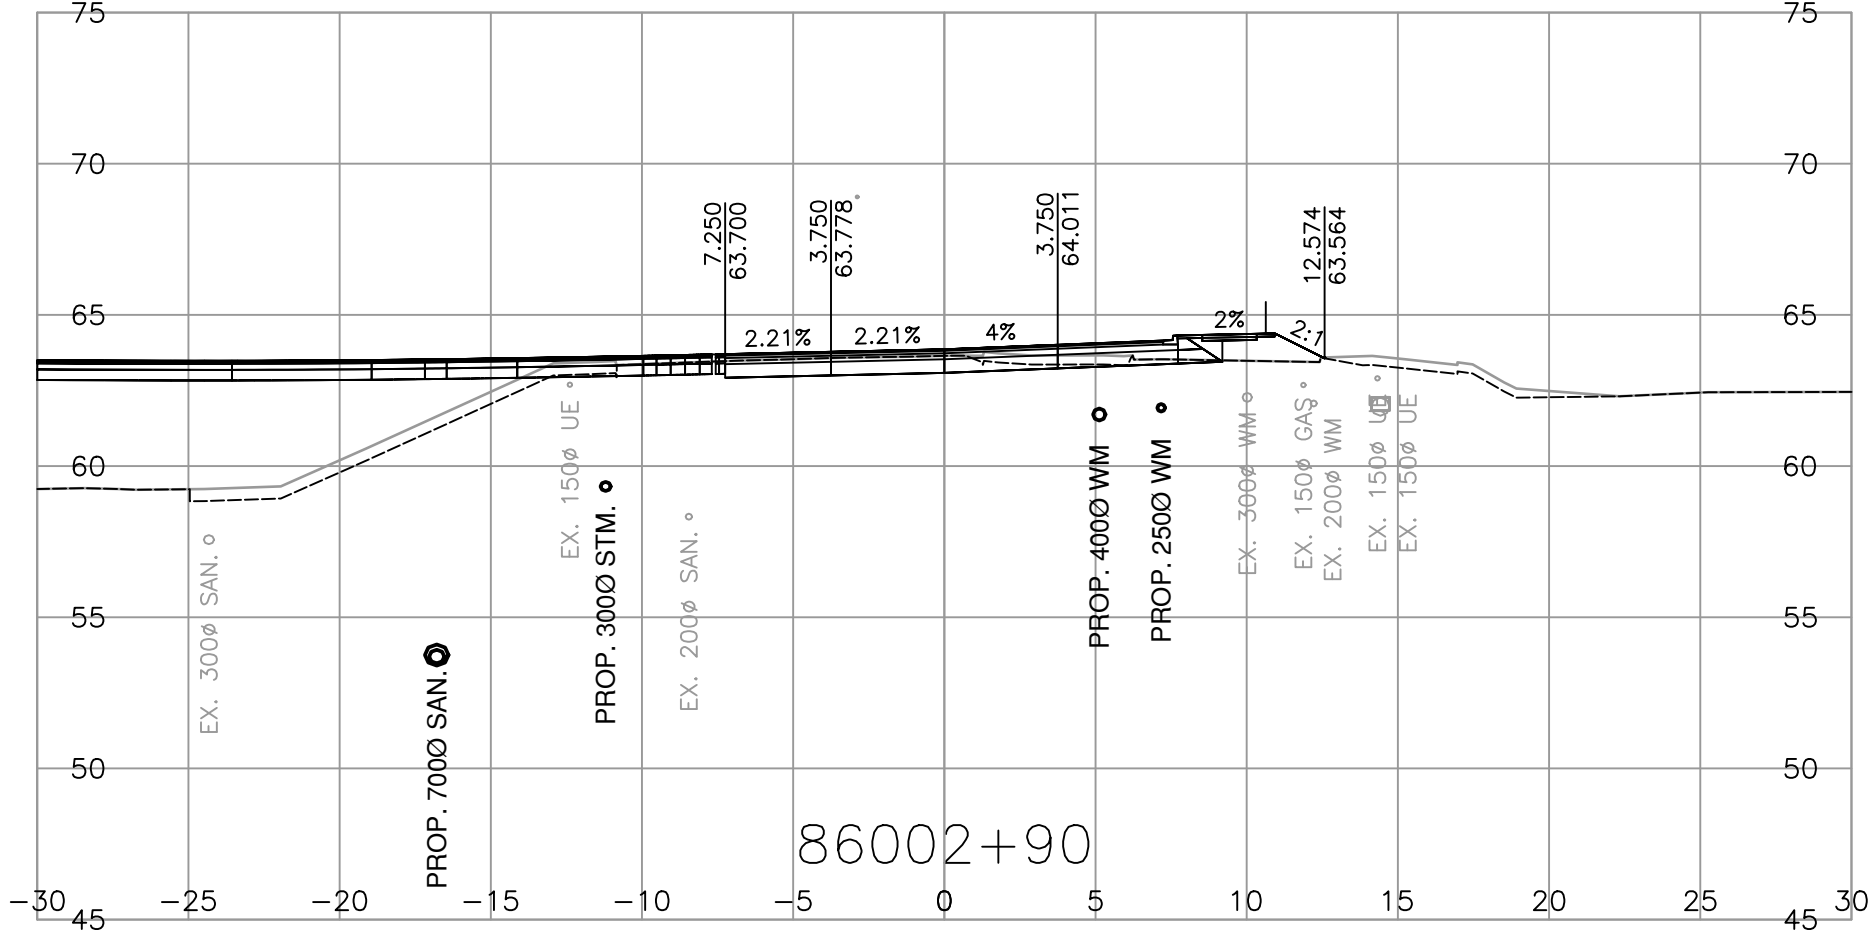

SCALE 0 2 1:250 12m
CAD FILENAME R1-1154-1102
FILE NUMBER 2021-2305-02
PLOT DATE 2026-04-17

REV	DATE	REVISIONS	NAME

CROSS SECTIONS







HIGHWAY 1 - PEARDONVILLE
HIGHWAY 1 - EAST OF FRASER HWY TO WEST OF CLEARBROOK ROAD
PEARDONVILLE ROAD - L86000
SHEET 2 OF 10

DESIGNED	L.LIU	DATE	2026-04-17
QUALITY CONTROL	S.BIDULKA	DATE	2026-04-17
QUALITY ASSURANCE	P.STANCOMBE	DATE	2026-04-17
DRAWN	M.SALOMON	DATE	2026-04-17

PROJECT NUMBER	REG	DRAWING NUMBER	REV
13254-1002	1	R1-1154-1102	

ASSOCIATED ENGINEERING (B.C.) LTD.
PERMIT TO PRACTICE 1000163

PLOT DATE: 2026/04/18 \\se.co\data\working\van\2021-2305-02\civil\model\MoTL_PDV_Working_Drawings\DrawingProduction\1000_DesignSections\R1-1154-L86000.dwg

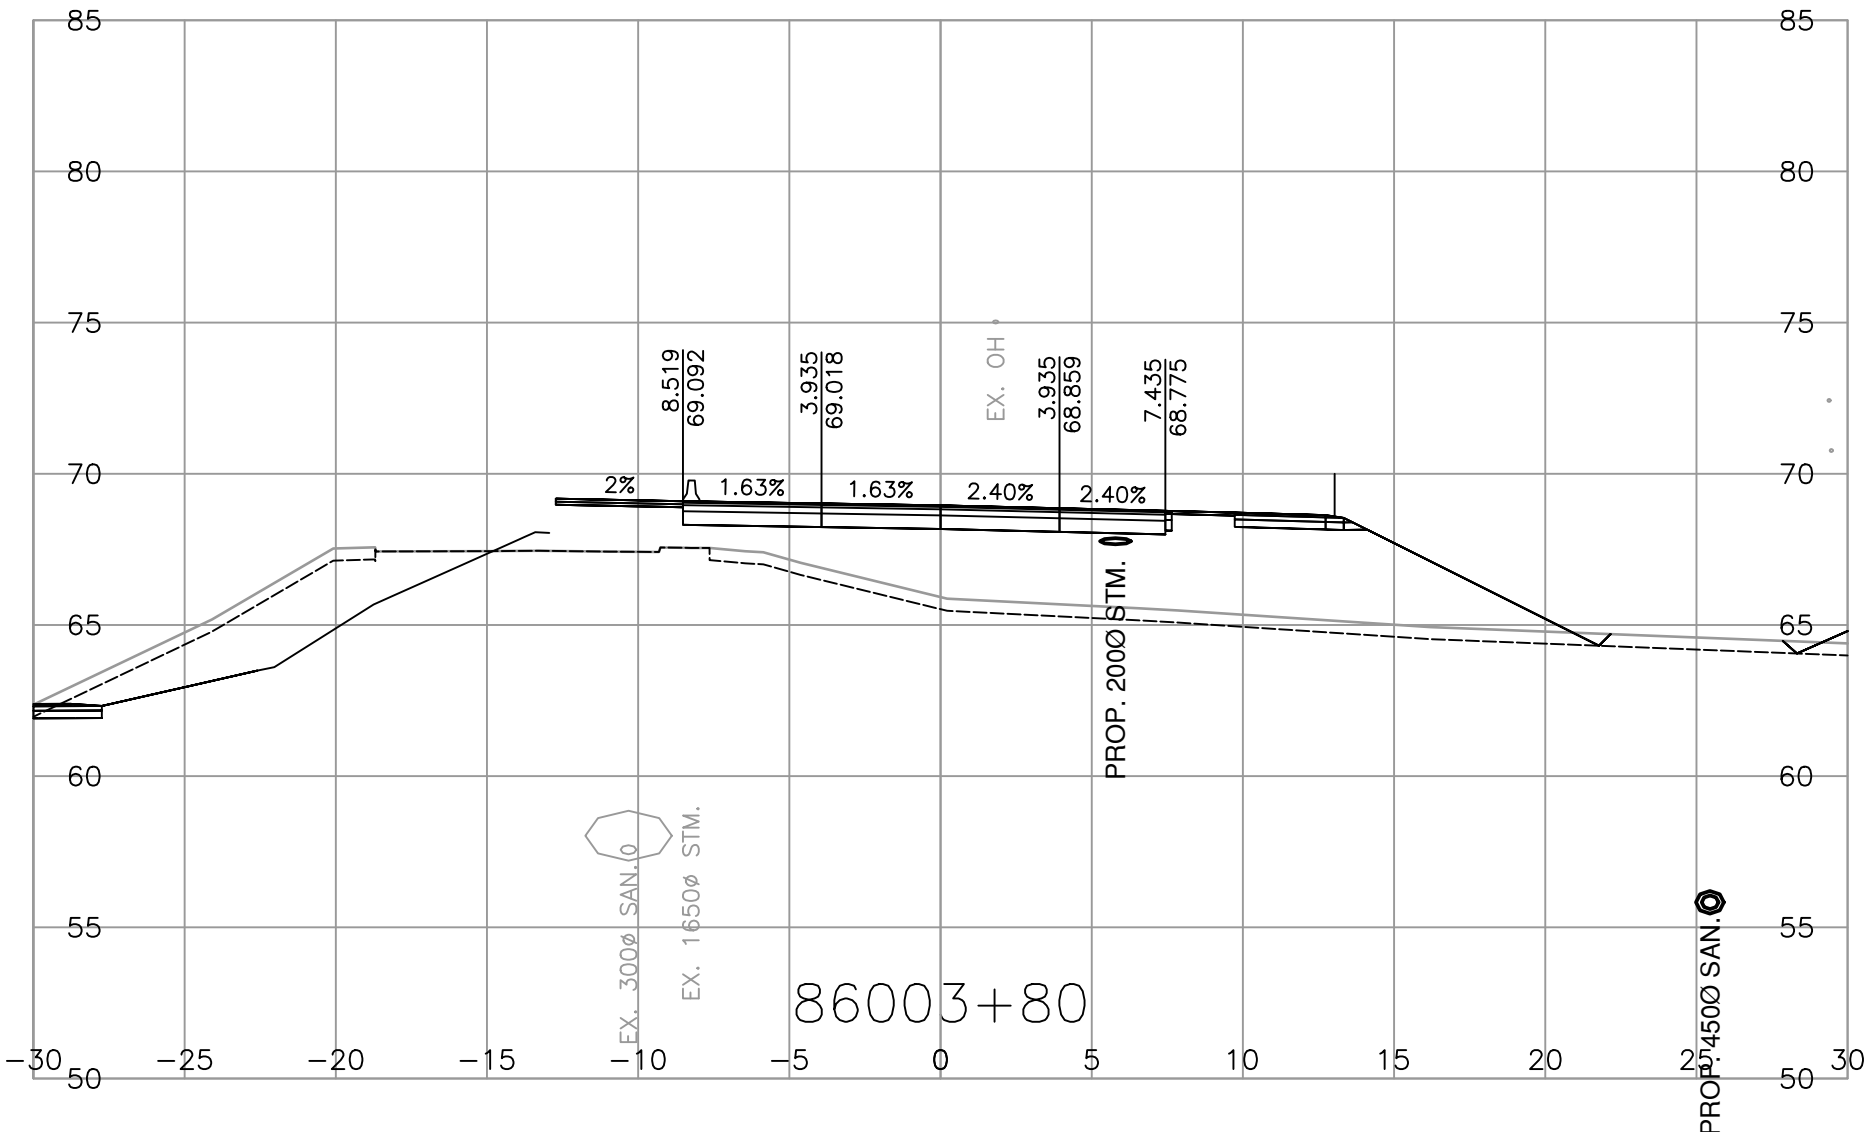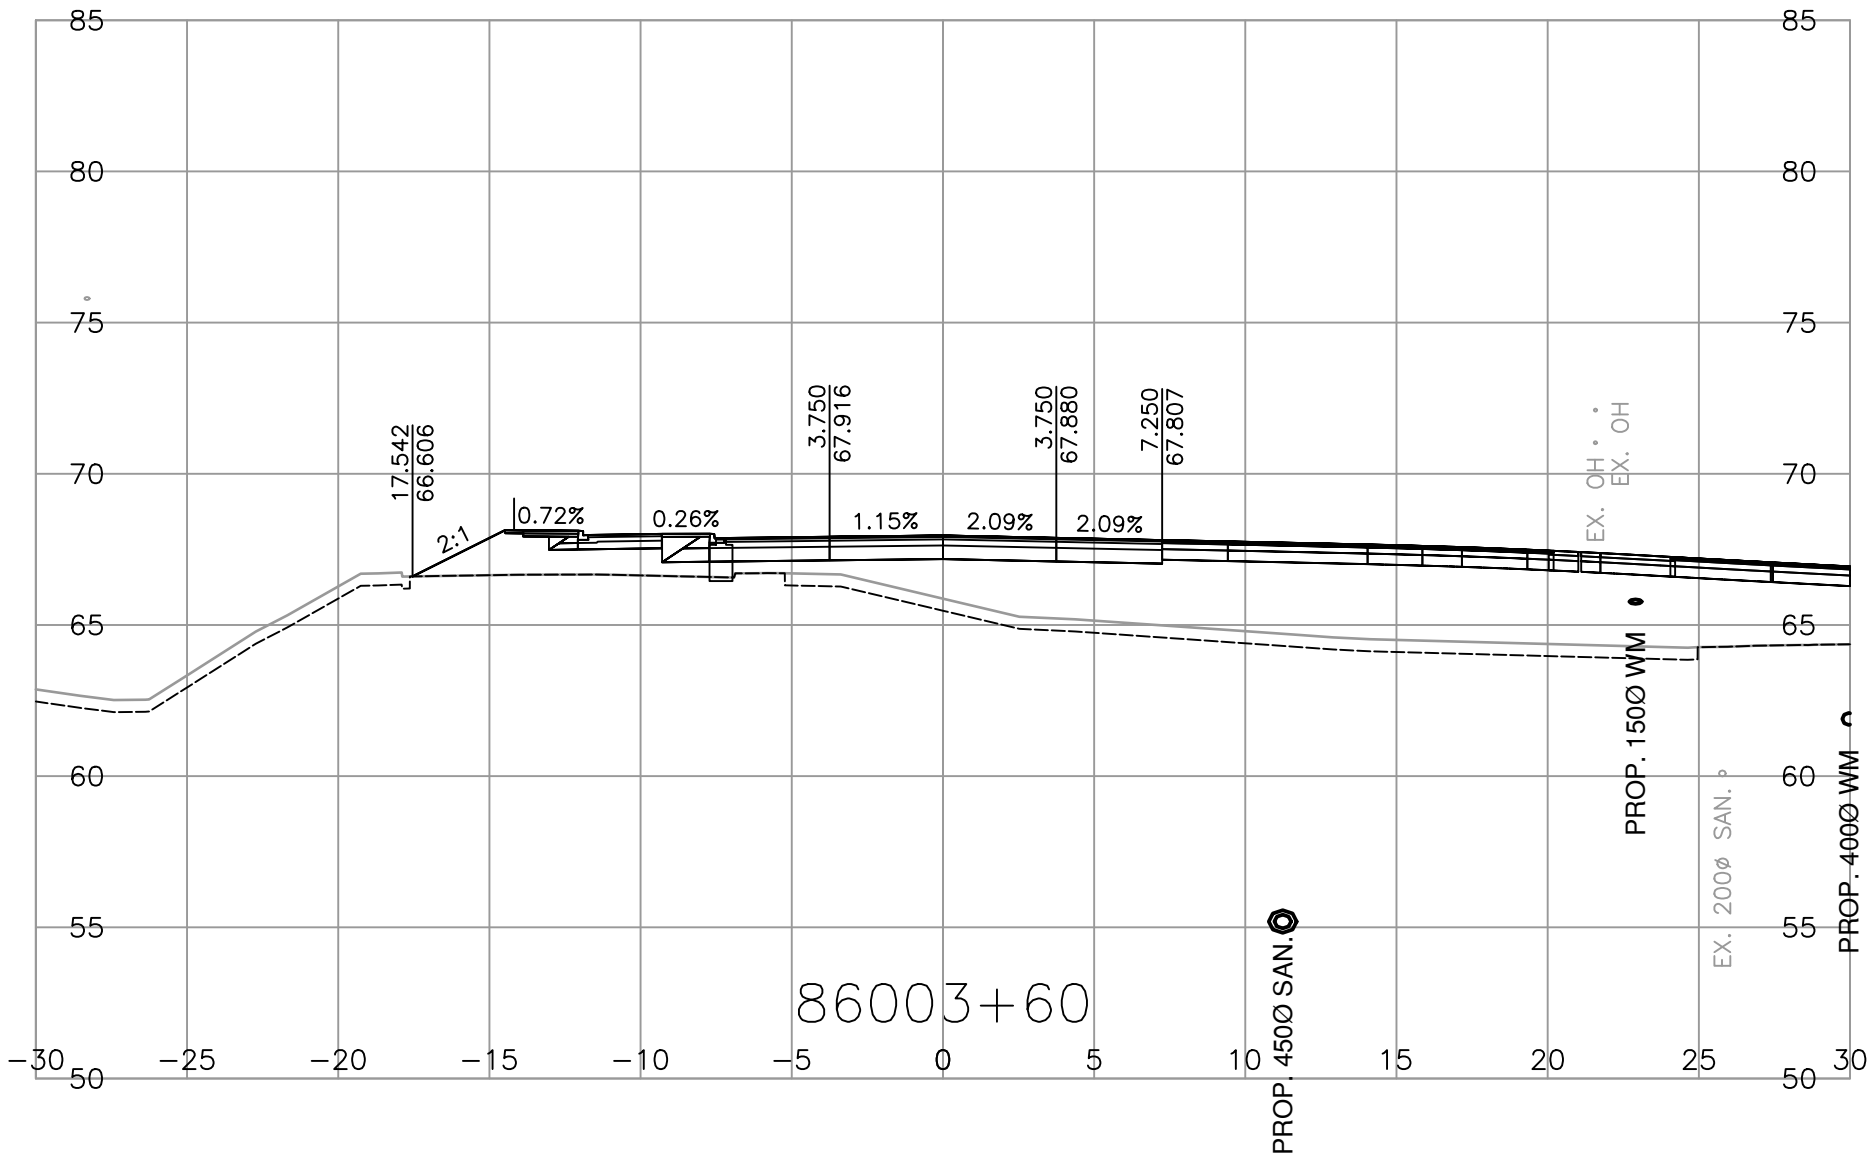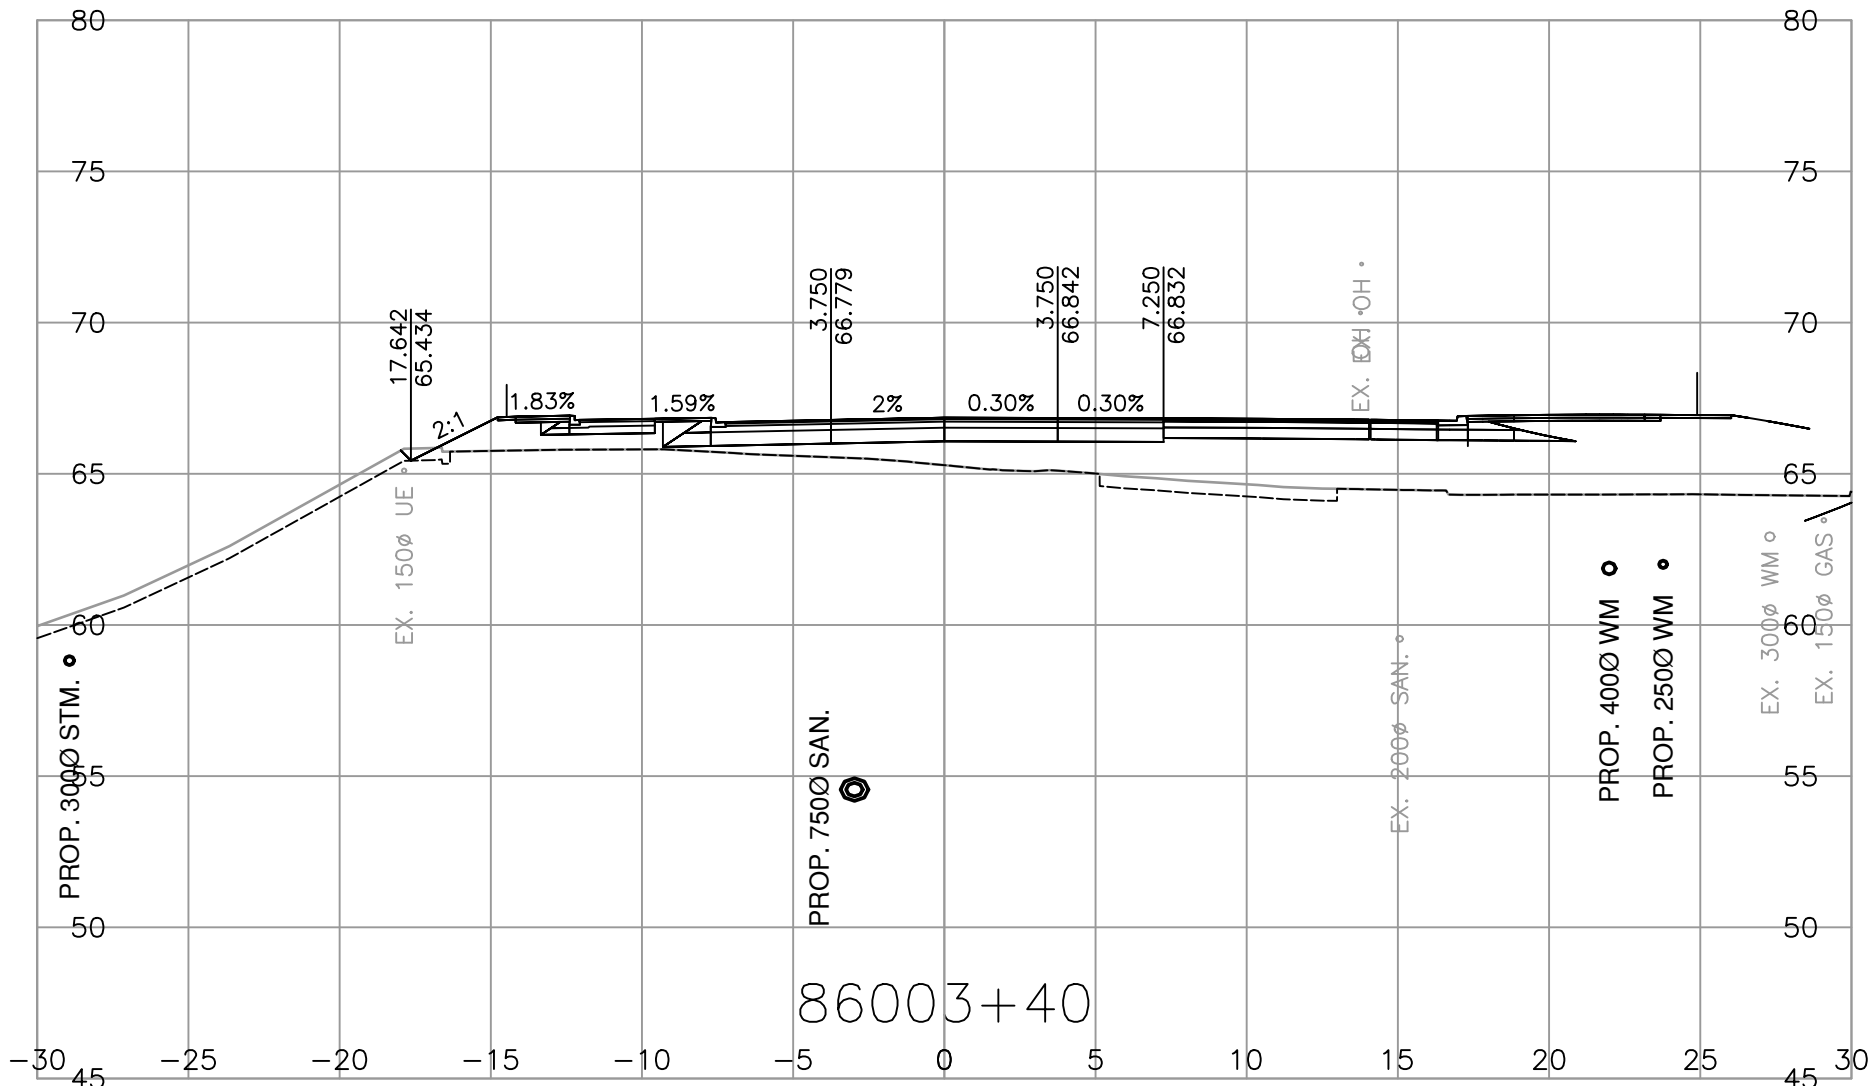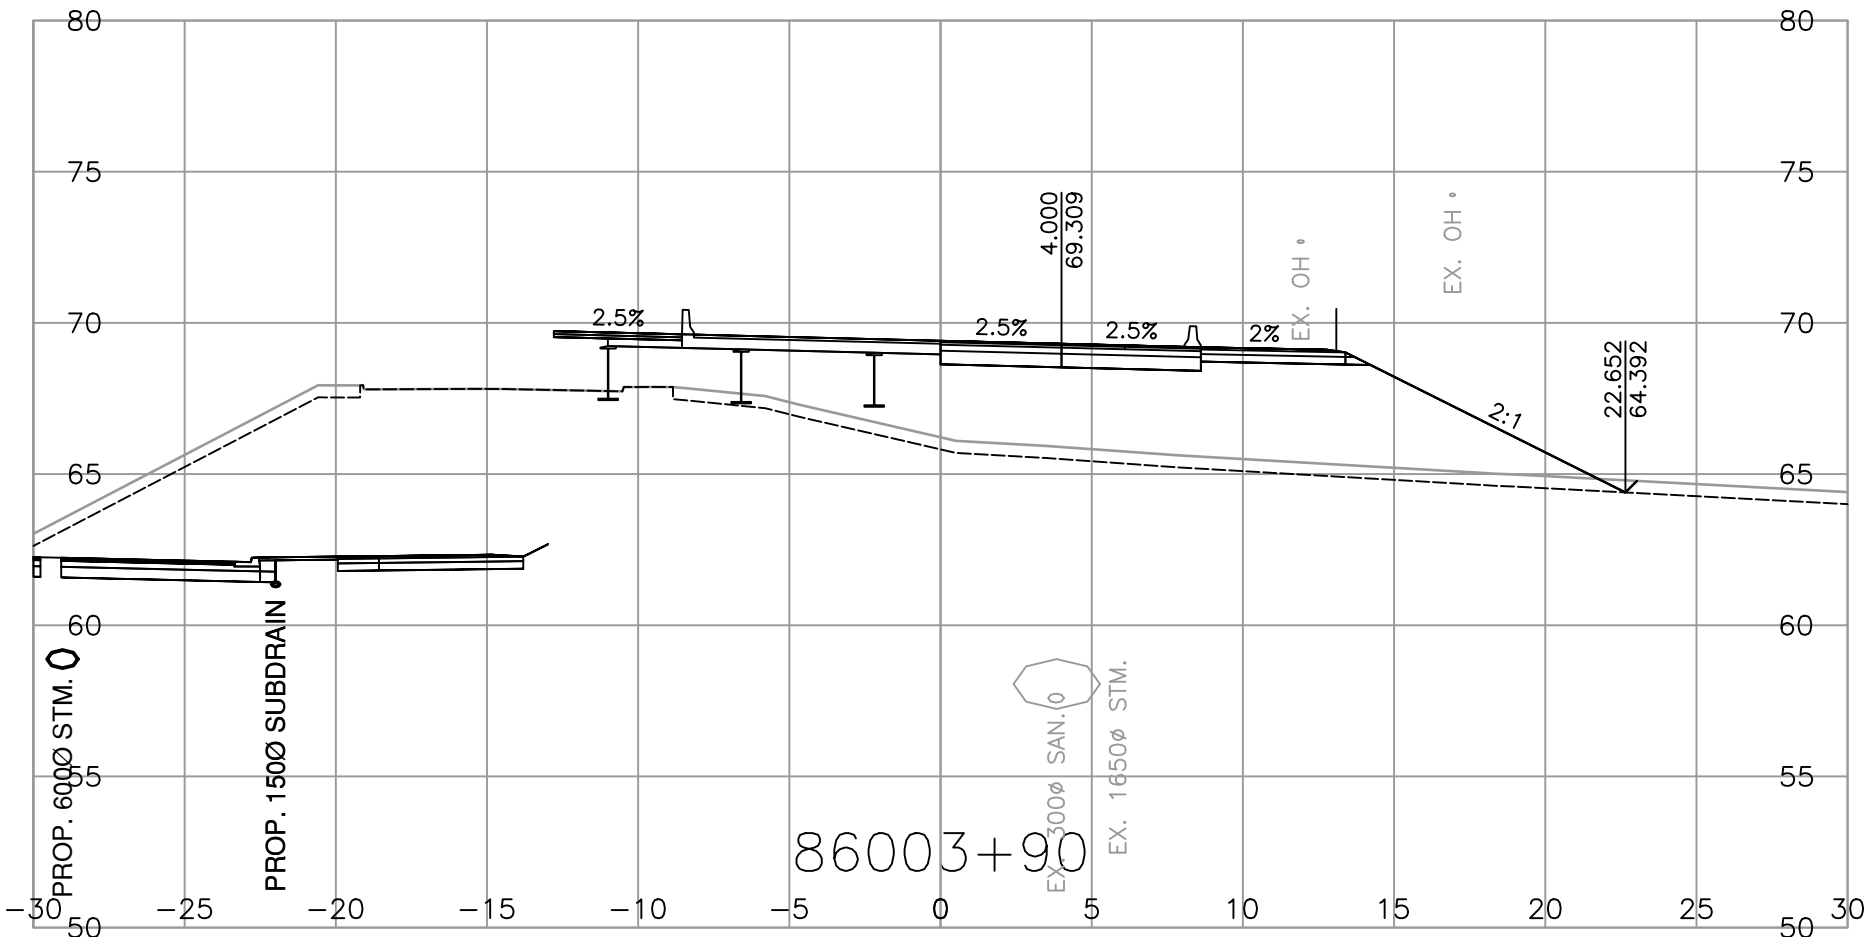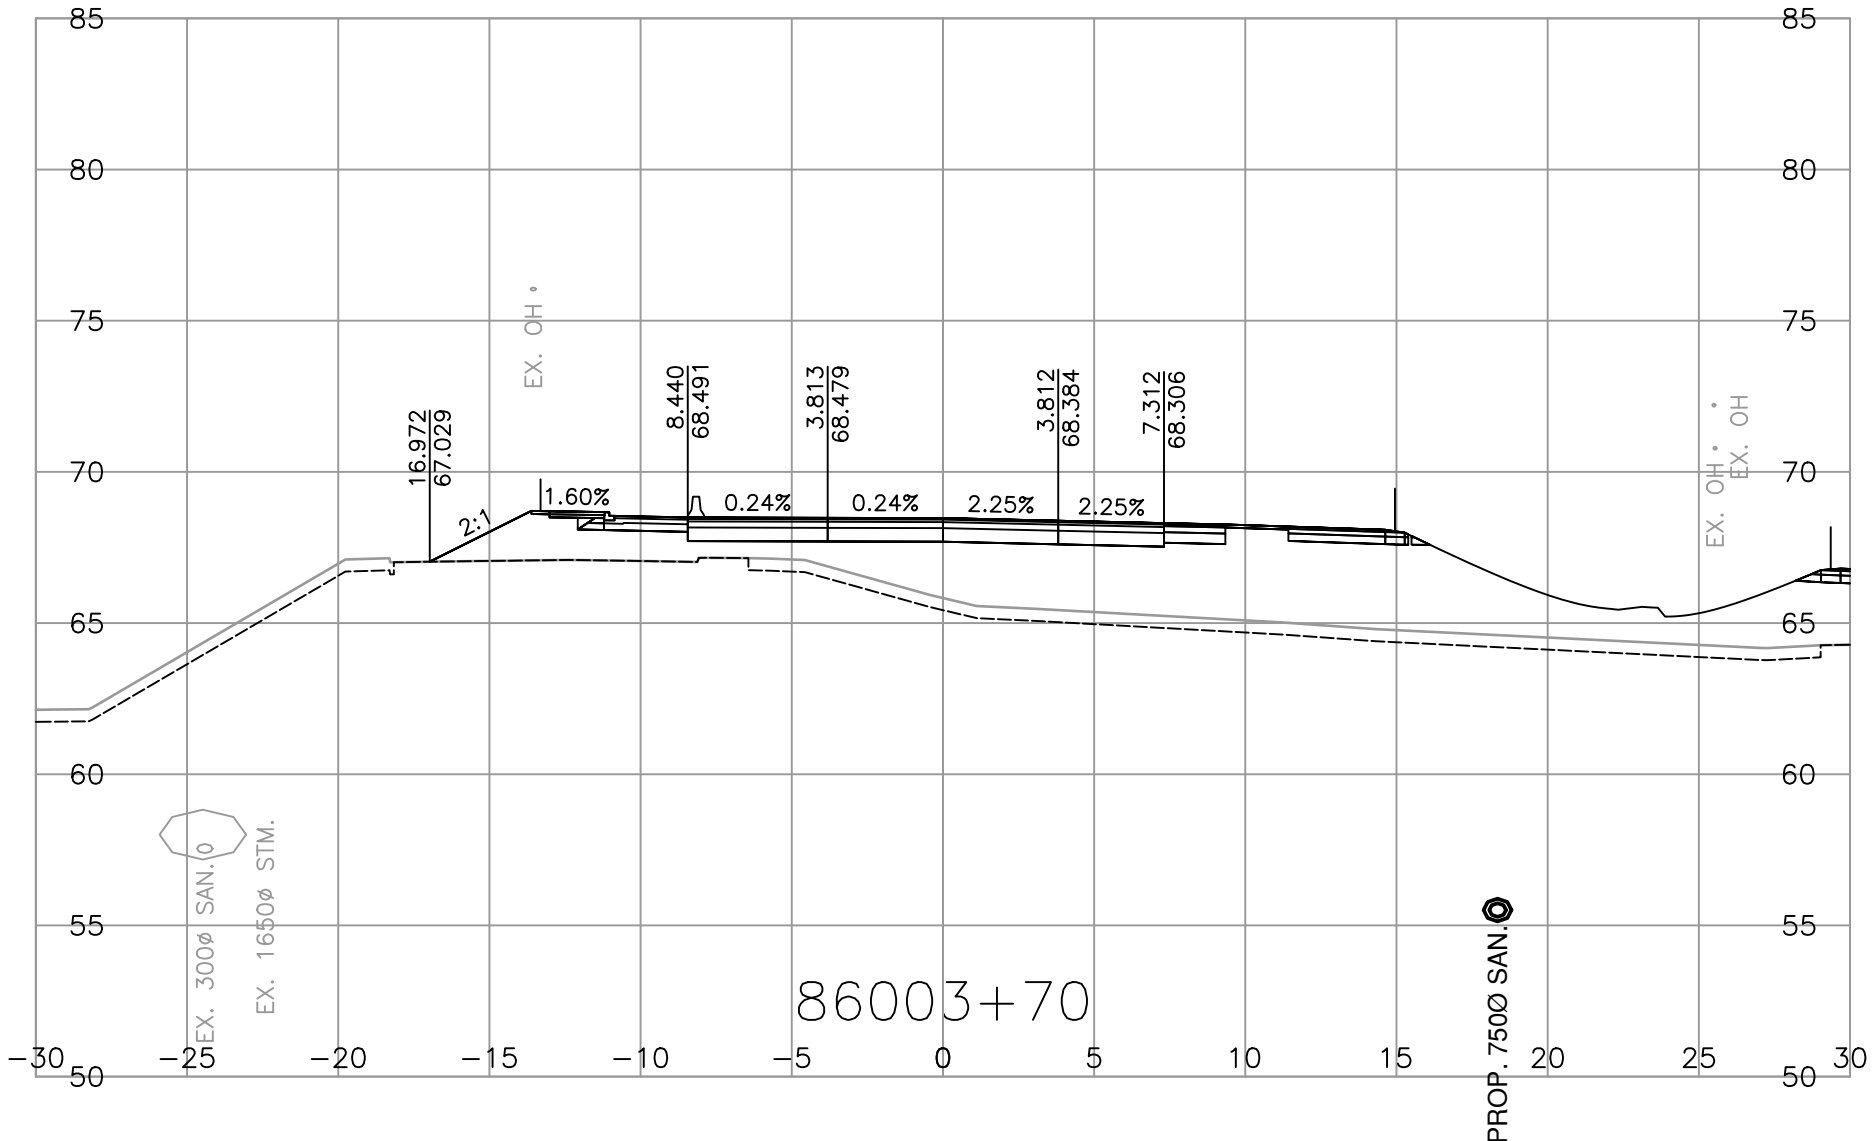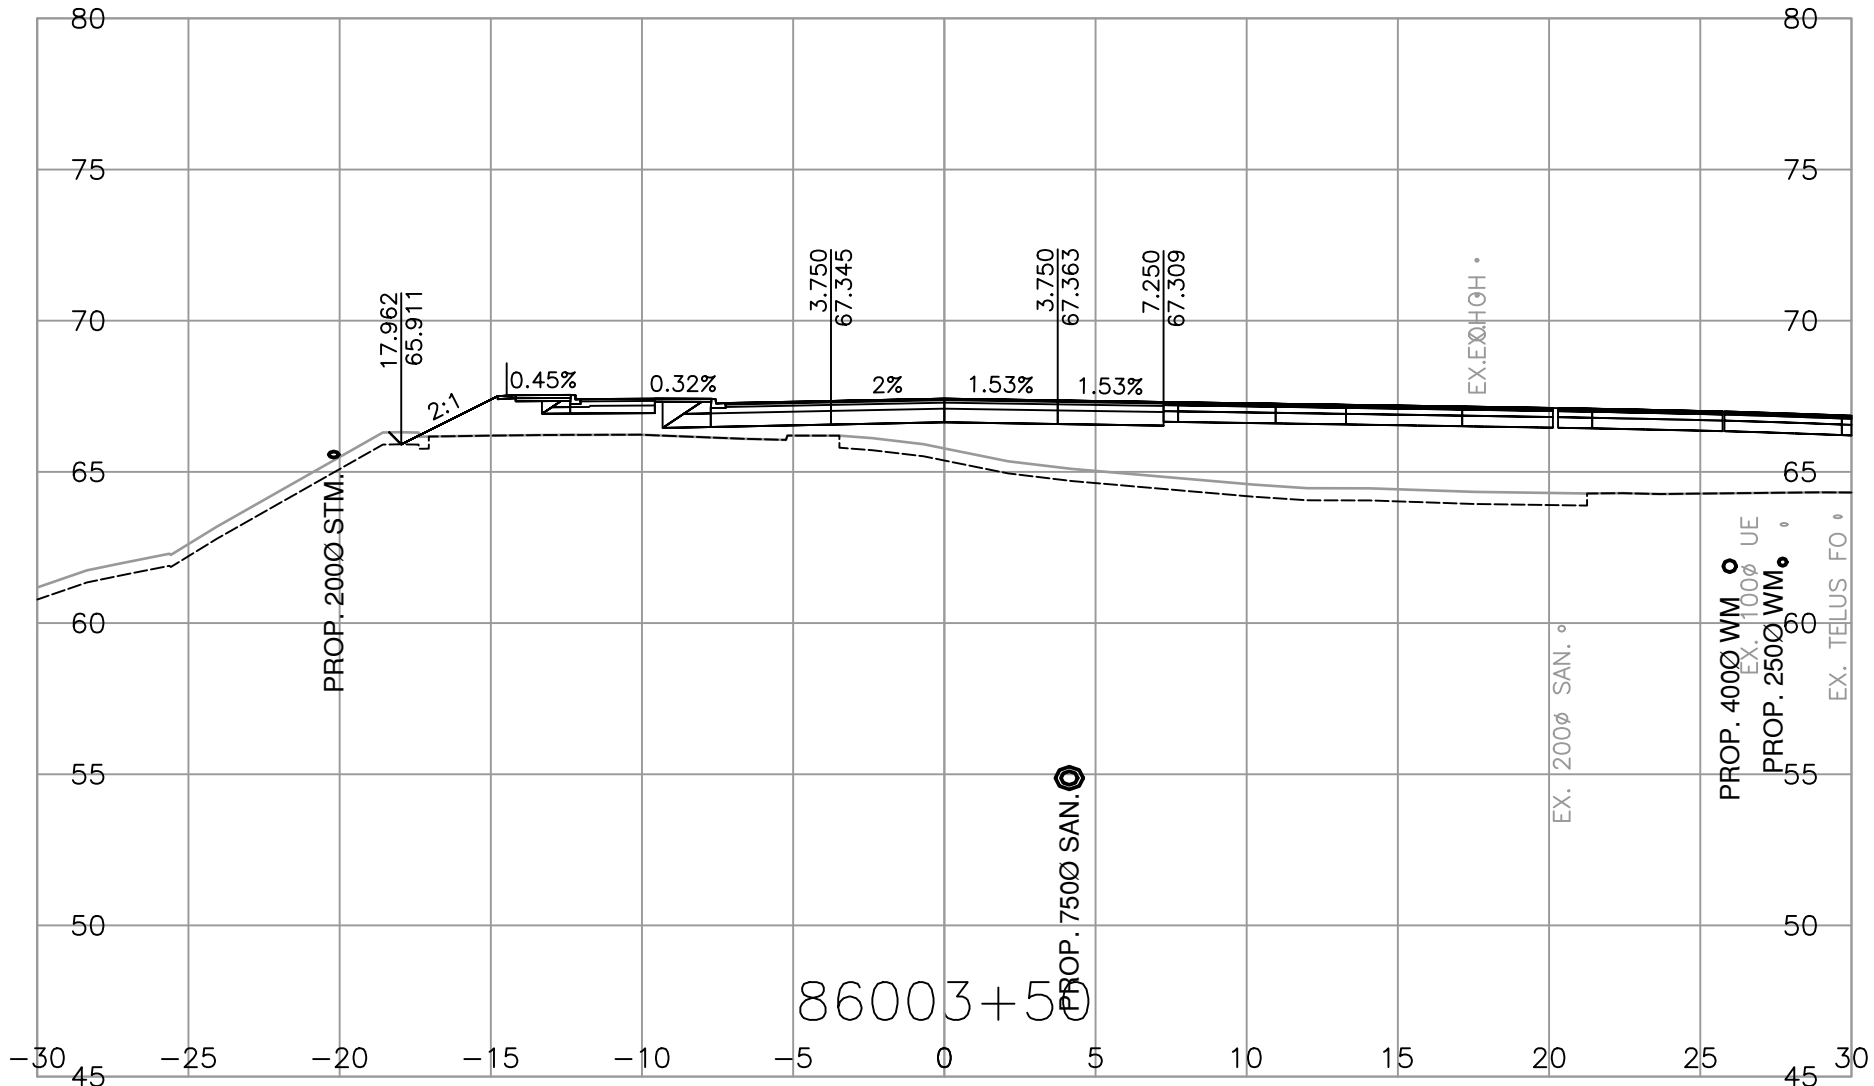

MINISTRY OF TRANSPORTATION
AND TRANSIT
SOUTH COAST REGION
HIGHWAY DESIGN AND GEOMATICS ENGINEERING












SCALE 0 2 1:250 12m
CAD FILENAME R1-1154-1103
FILE NUMBER 2021-2305-02
PLOT DATE 2026-04-17

REV	DATE	REVISIONS	NAME

CROSS SECTIONS			
HIGHWAY 1 - PEARDONVILLE			
HIGHWAY 1 - EAST OF FRASER HWY TO WEST OF CLEARBROOK ROAD			
PEARDONVILLE ROAD - L86000			
SHEET 3 OF 10			
ASSOCIATED ENGINEERING (B.C.) LTD.		DESIGNED L. LIU DATE 2026-04-17	
PERMIT TO PRACTICE 1000163		QUALITY CONTROL S. BIDULKA DATE 2026-04-17	
		QUALITY ASSURANCE P. STANCOMBE DATE 2026-04-17	
		DRAWN M. SALOMON DATE 2026-04-17	
PROJECT NUMBER	REG	DRAWING NUMBER	REV
13254-1002	1	R1-1154-1103	

PLOT DATE: 2026/04/18 \\oe.co\data\working\van\2021-2305-02\civil\model\MoTL_PDV_Working_Drawings\DrawingProduction\1000_DesignSections\R1-1154-L86000.dwg

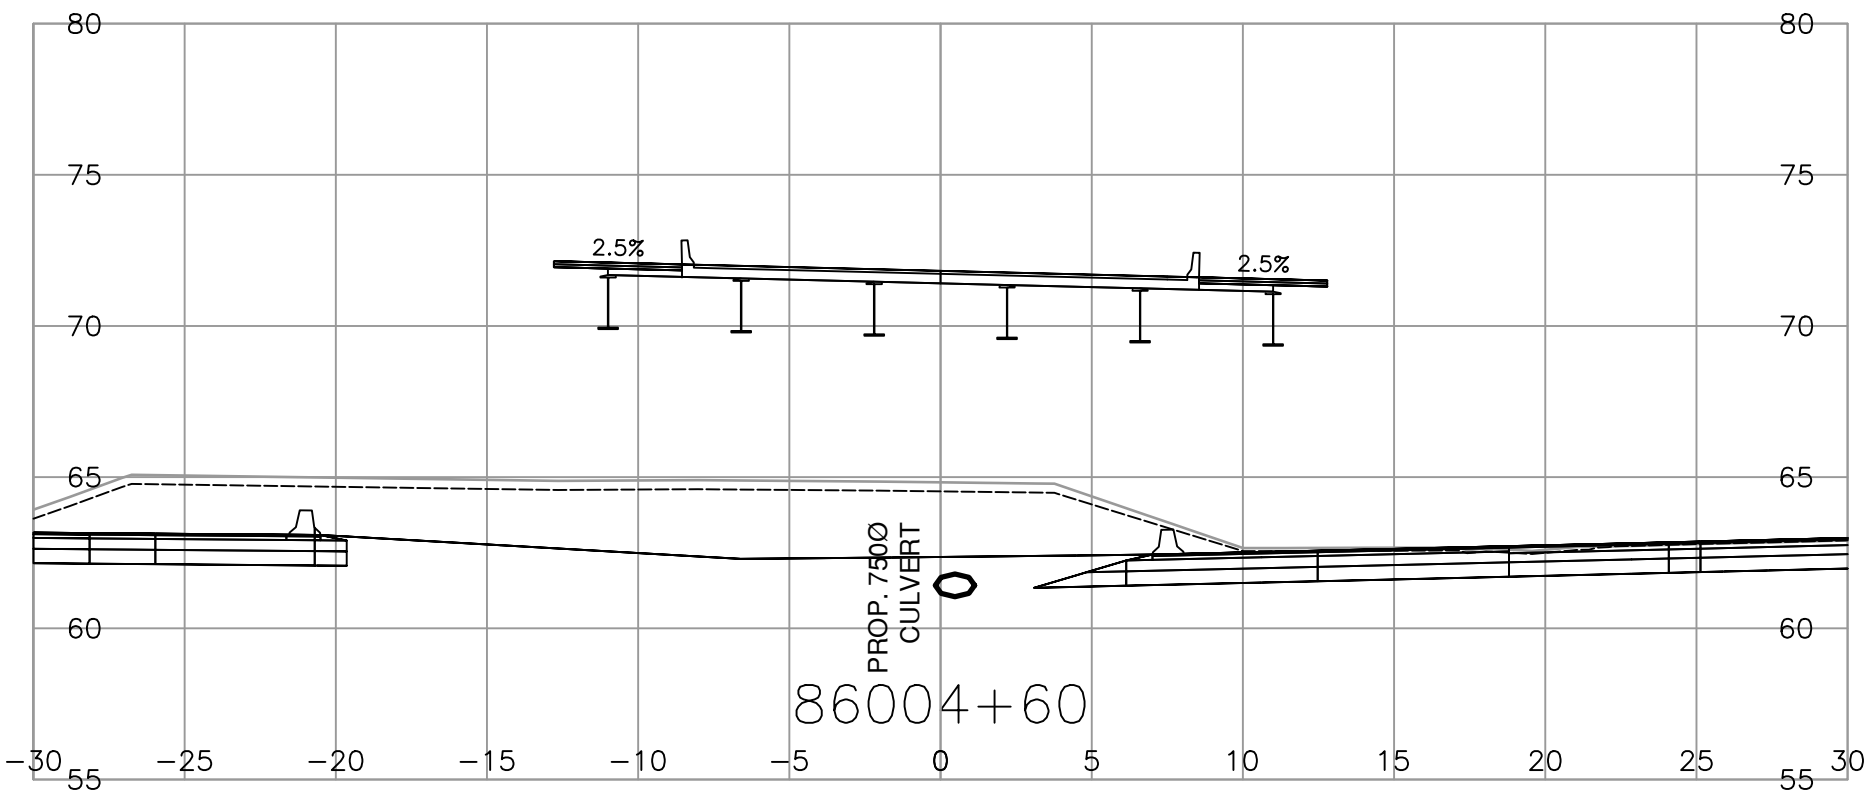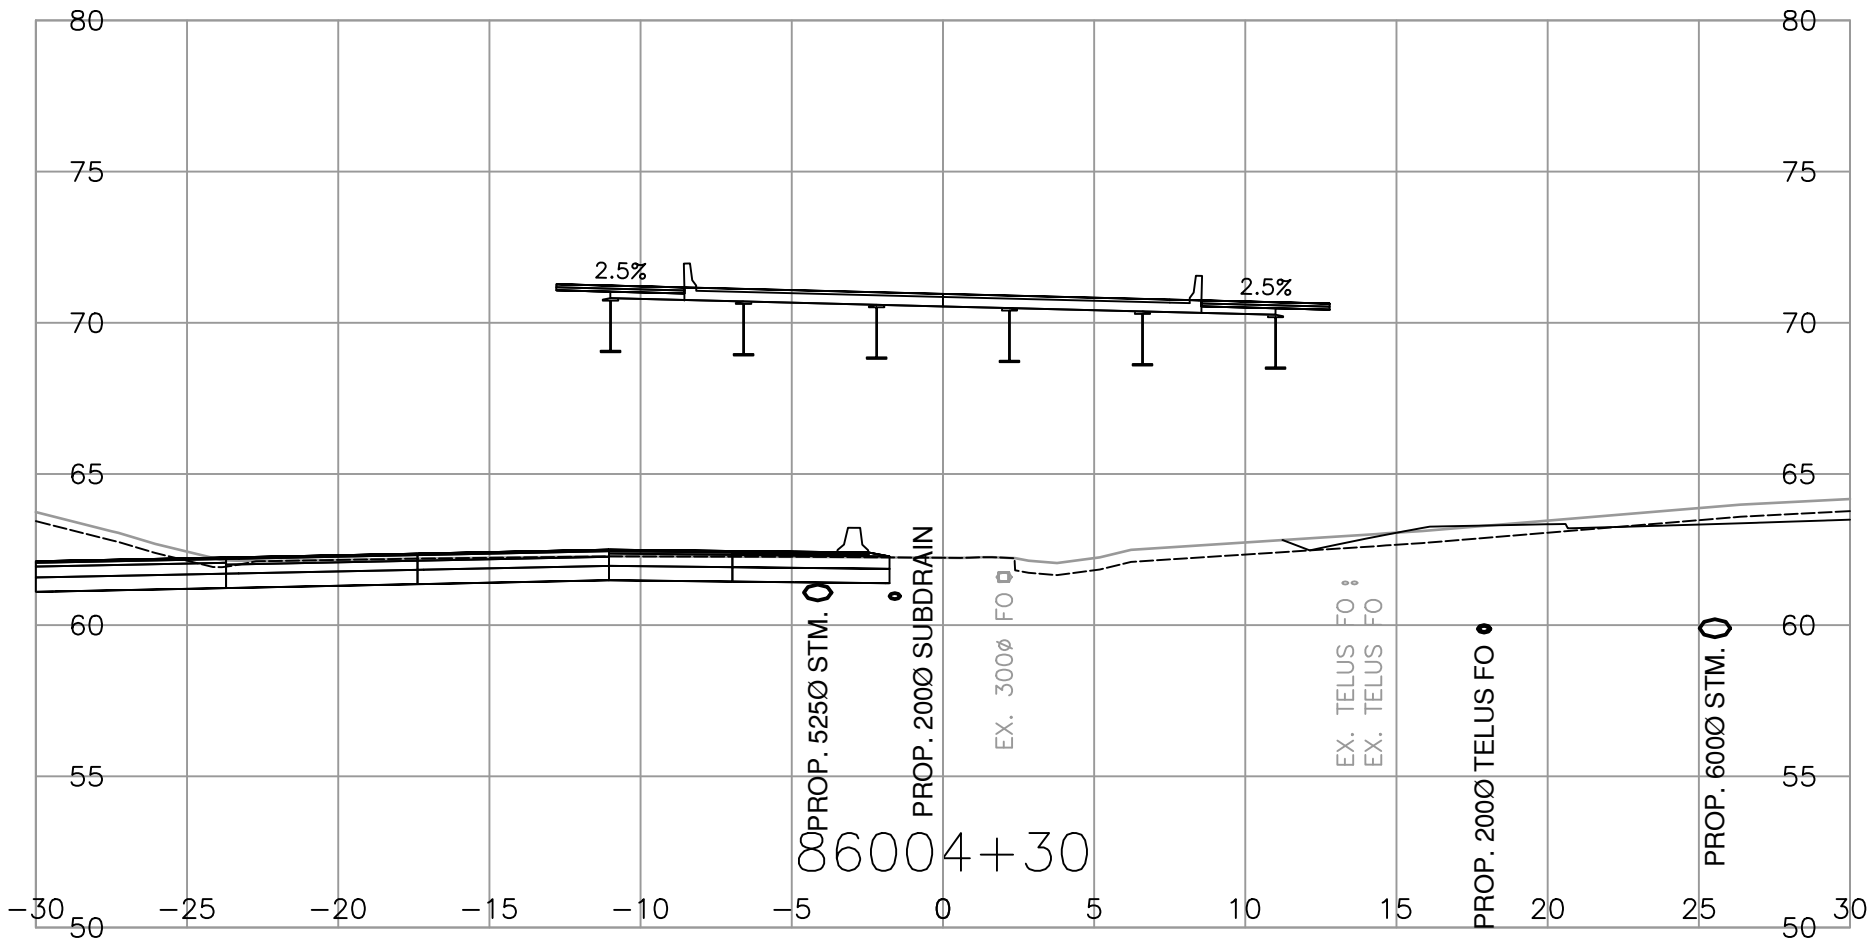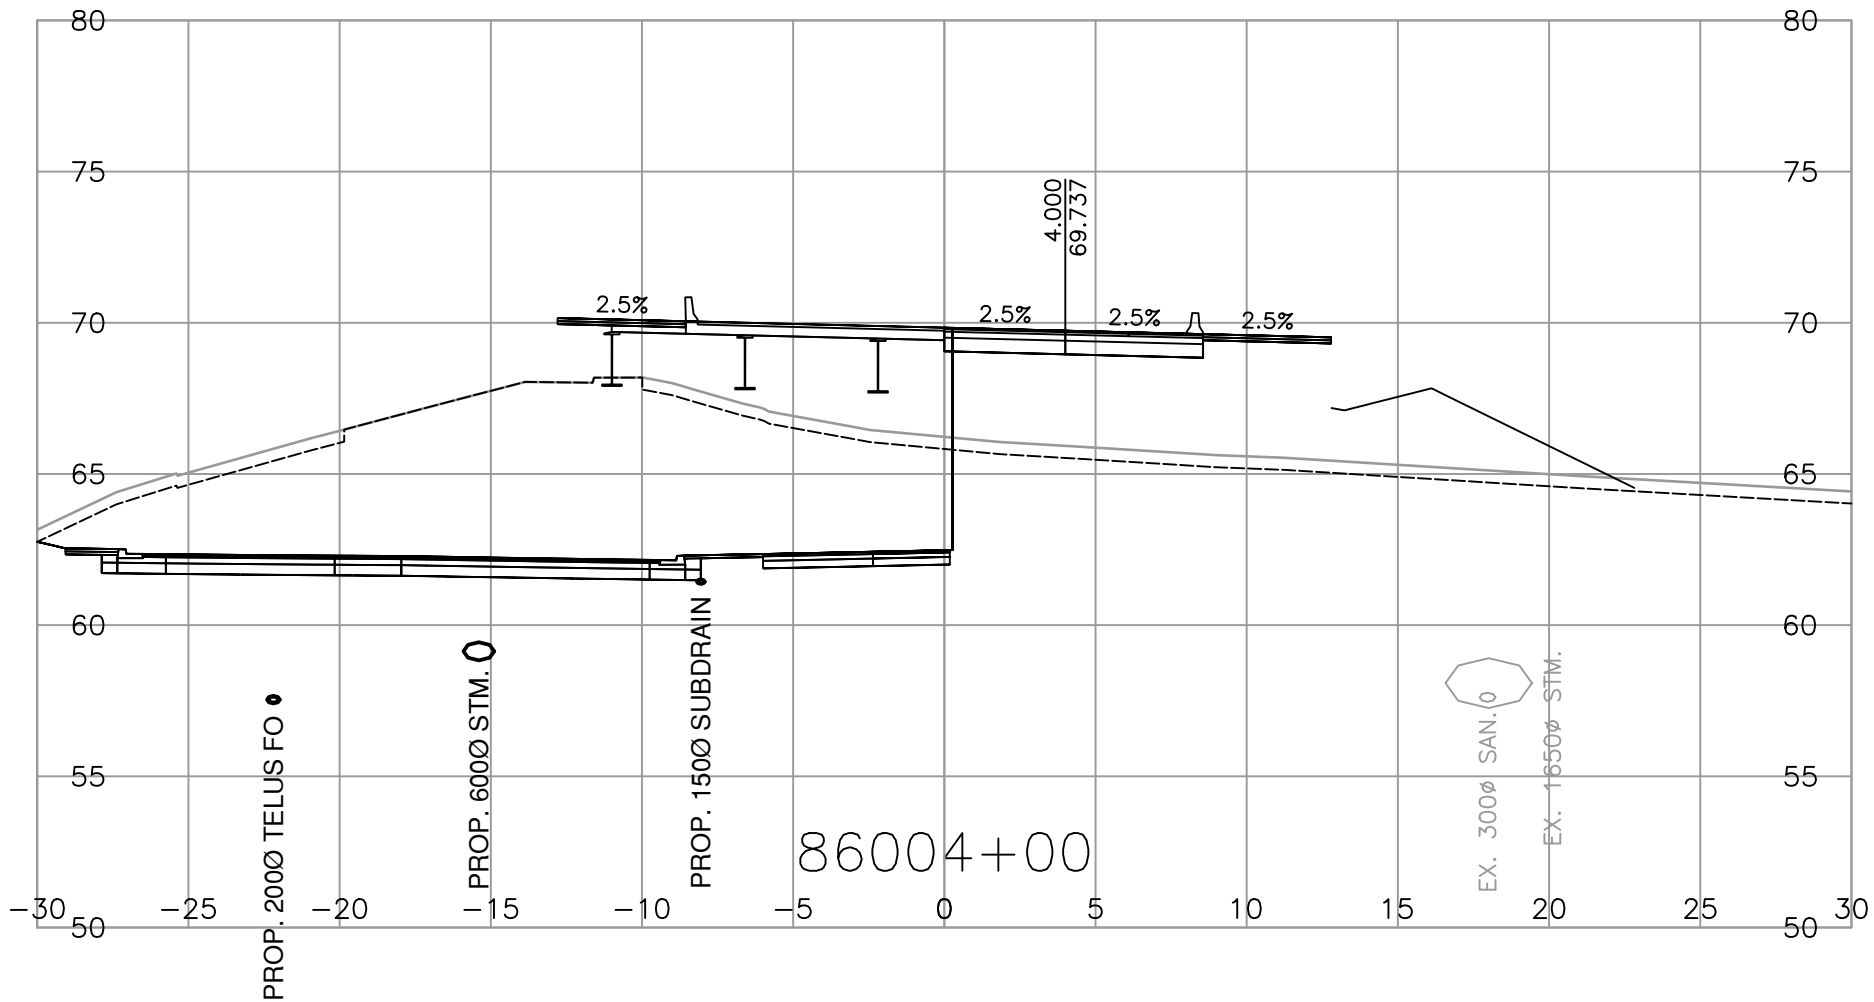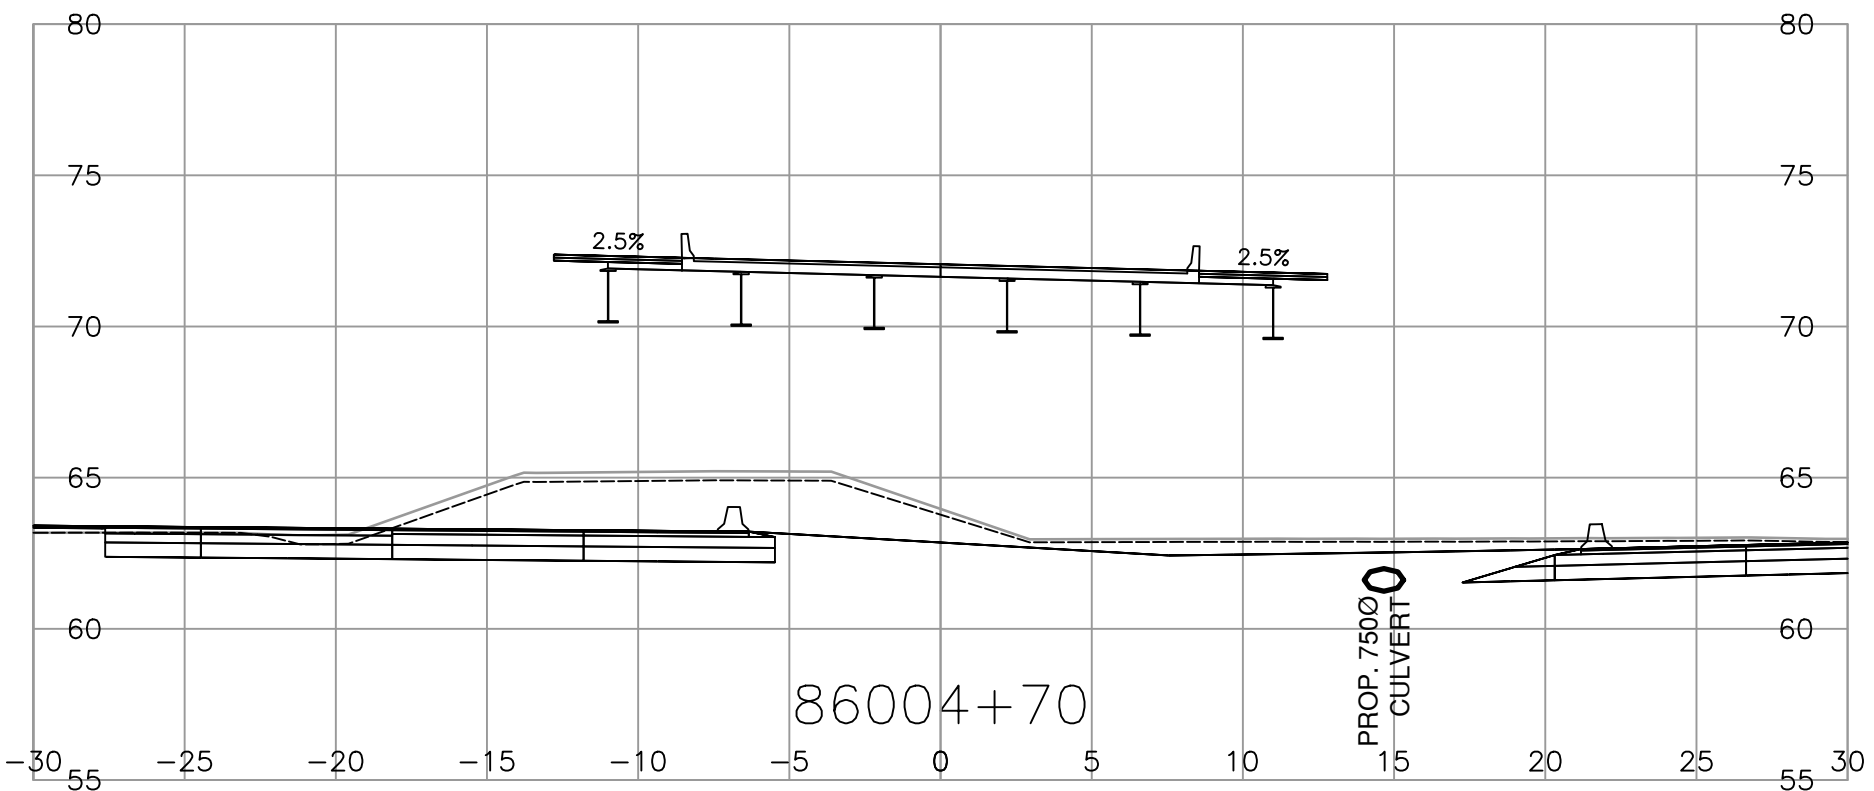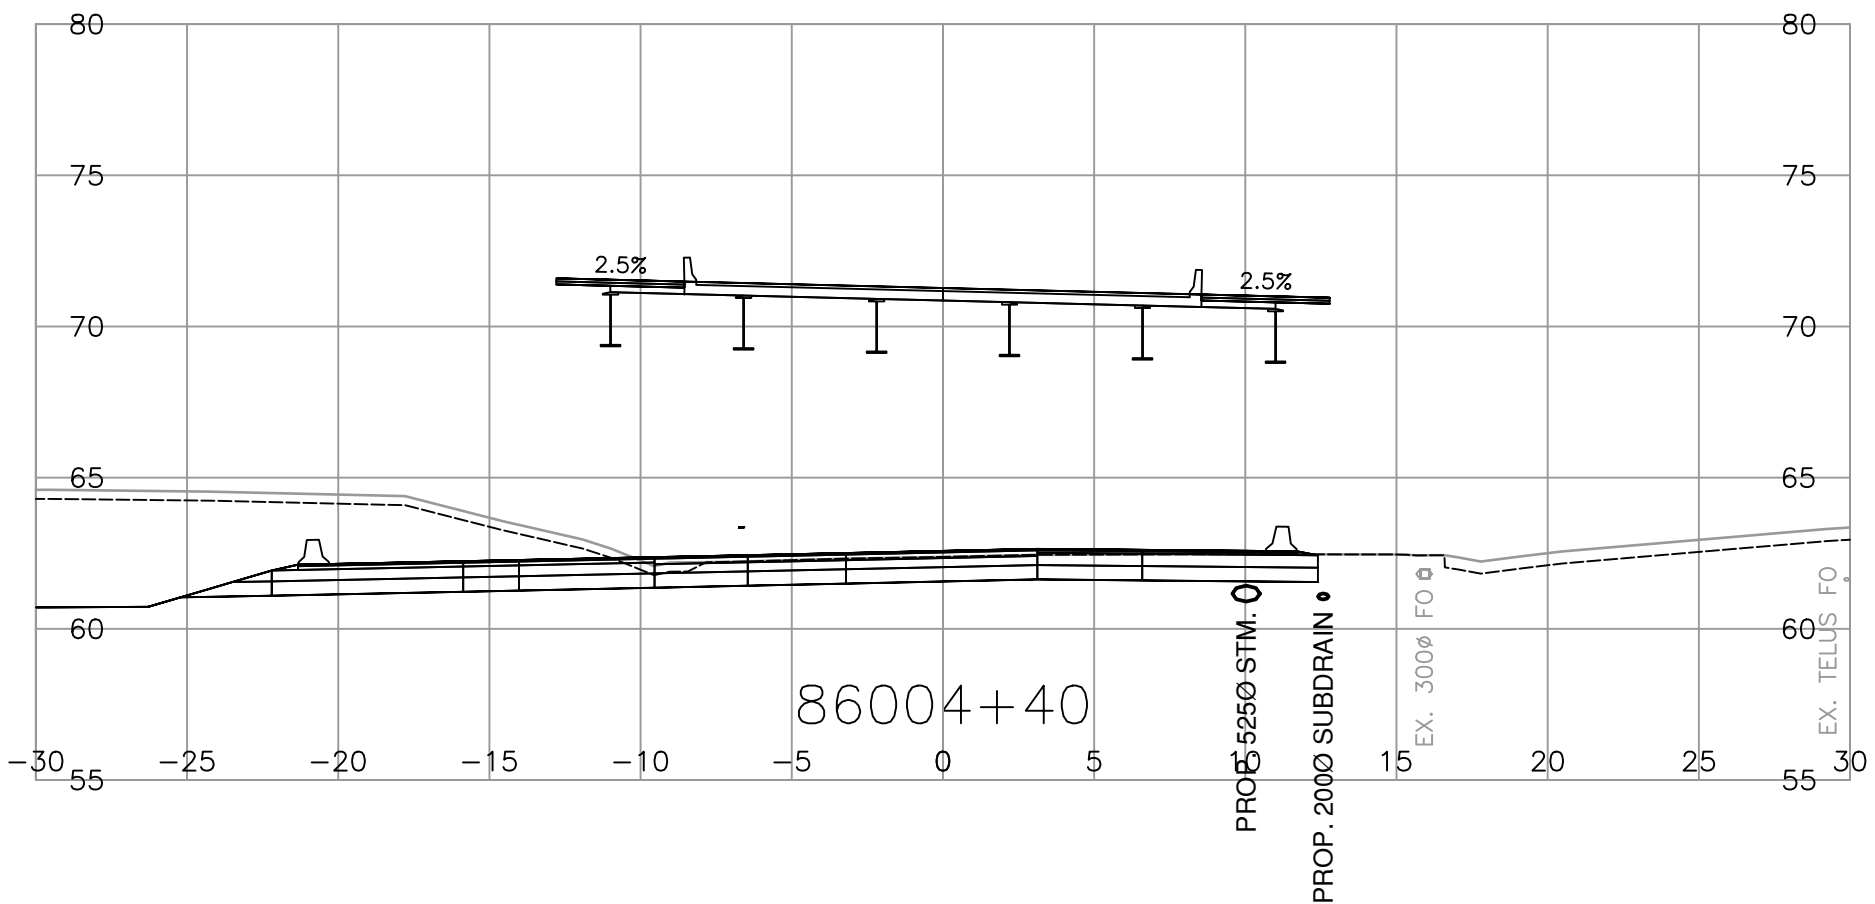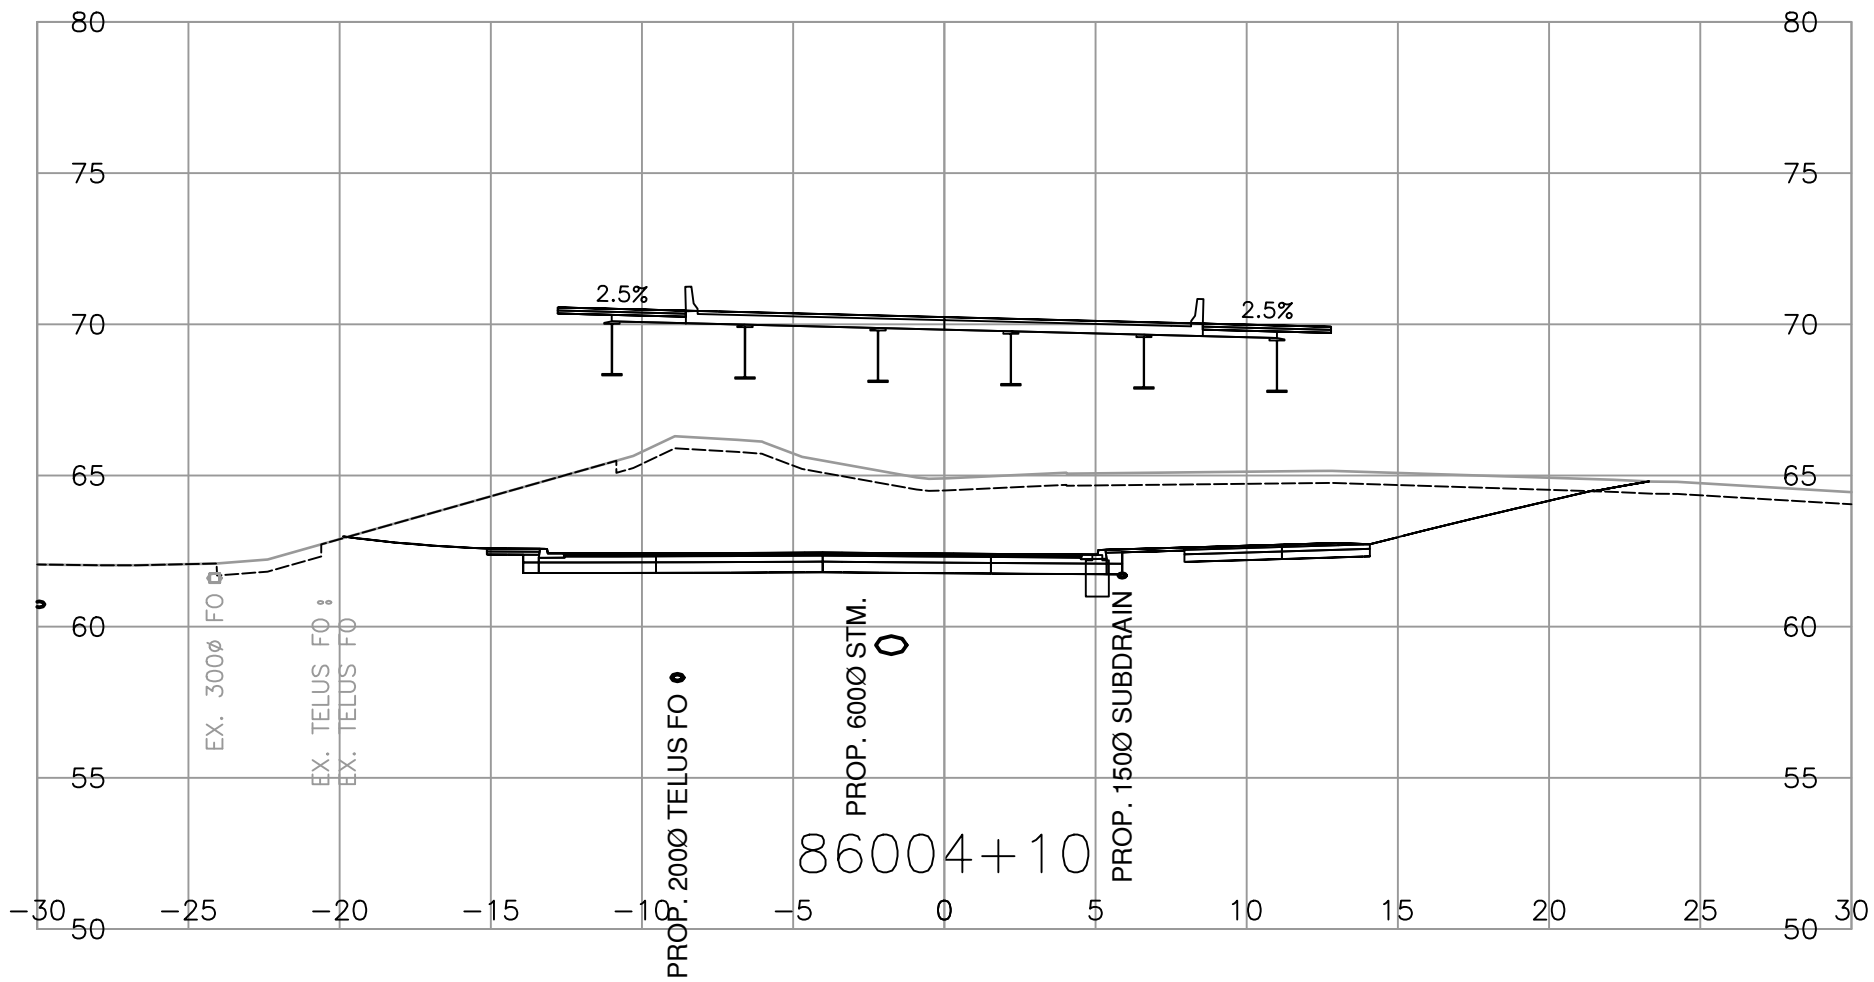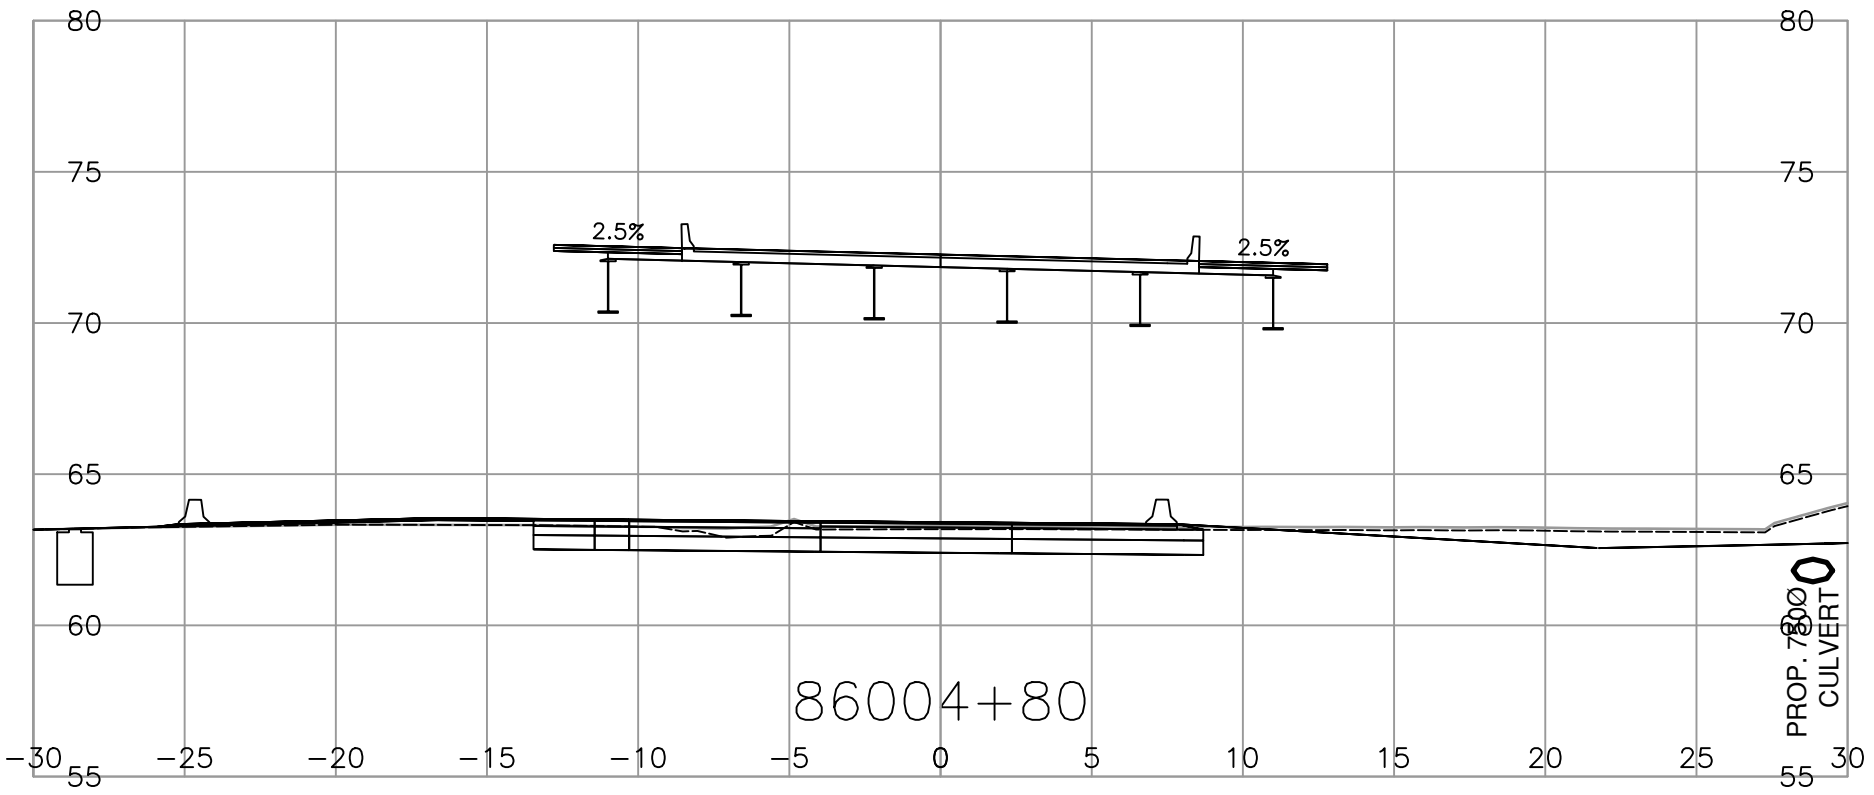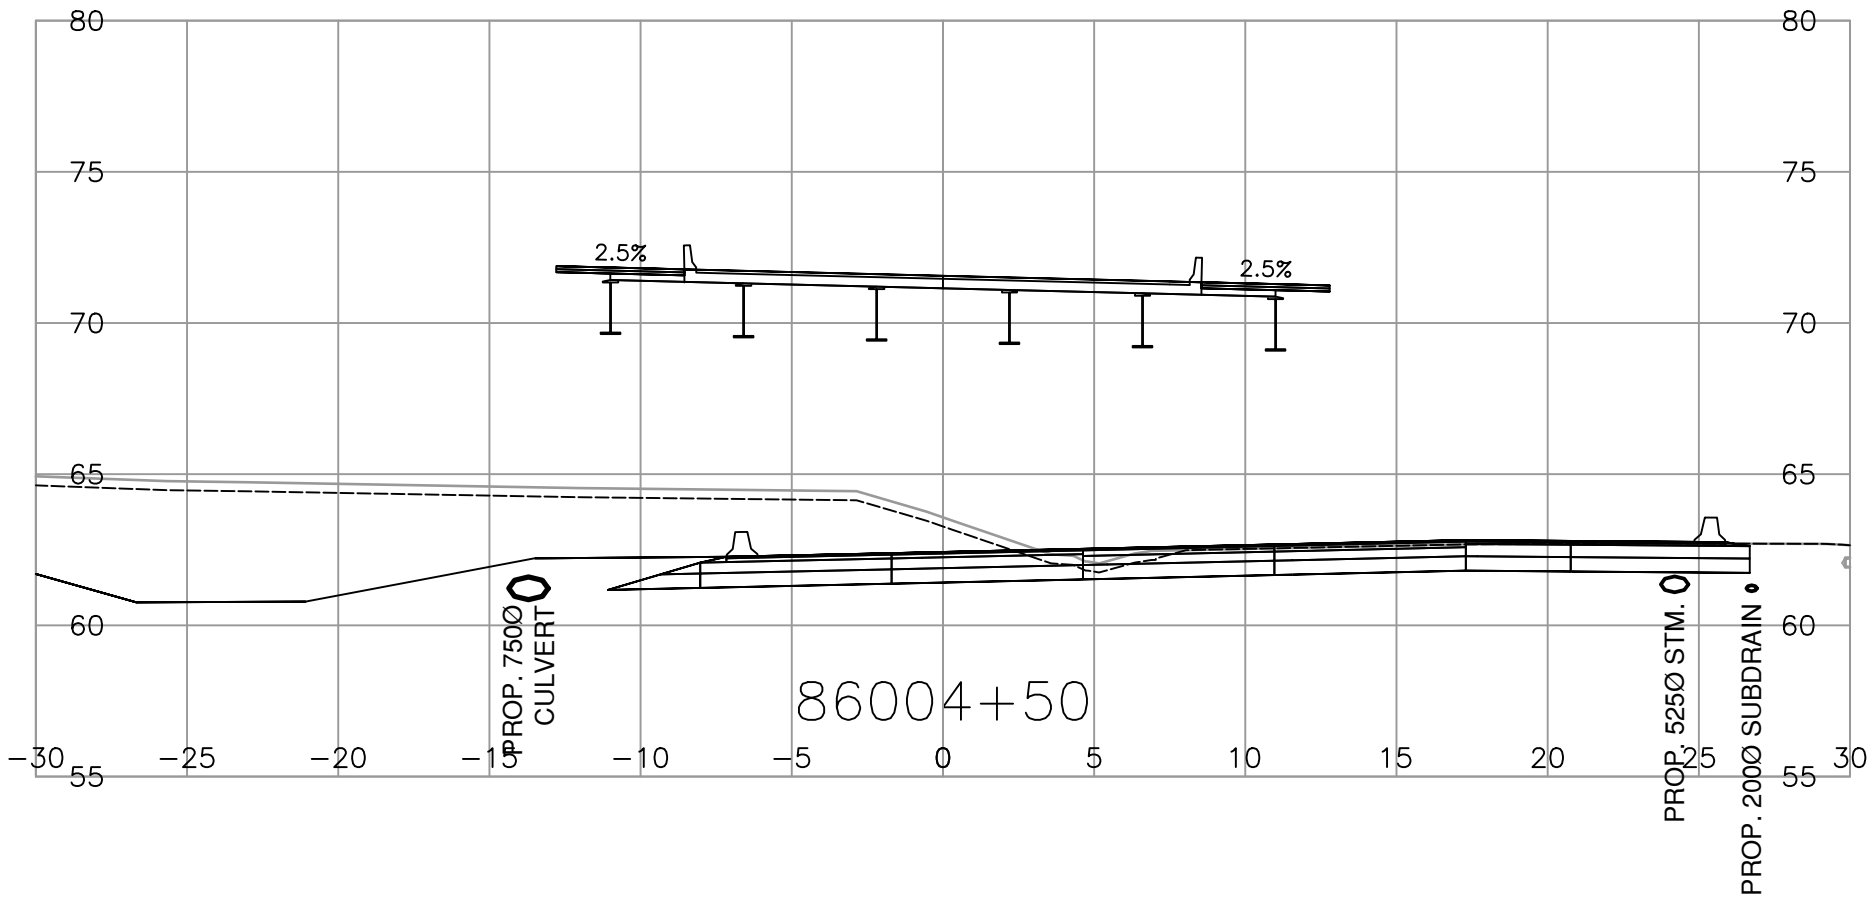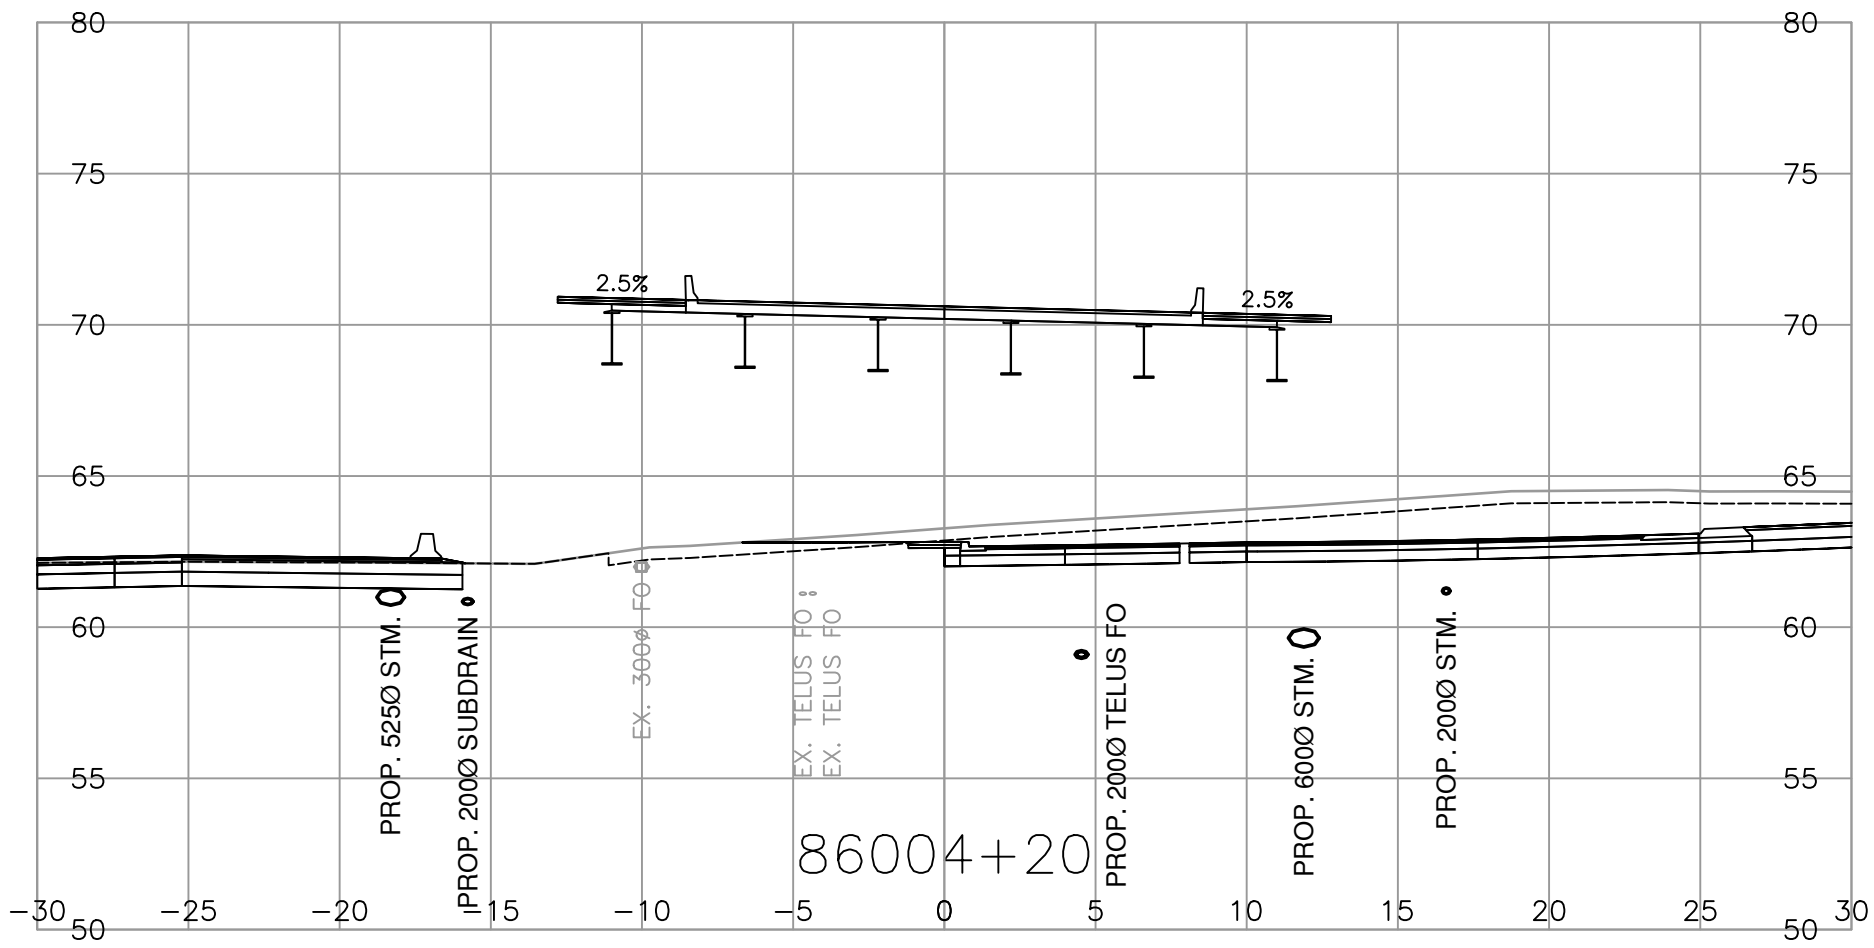

MINISTRY OF TRANSPORTATION
AND TRANSIT
SOUTH COAST REGION
HIGHWAY DESIGN AND GEOMATICS ENGINEERING

SCALE 0 2 1:250 12m
CAD FILENAME R1-1154-1104
FILE NUMBER 2021-2305-02
PLOT DATE 2026-04-17










REV	DATE	REVISIONS	NAME

CROSS SECTIONS

HIGHWAY 1 - PEARDONVILLE
HIGHWAY 1 - EAST OF FRASER HWY TO WEST OF CLEARBROOK ROAD
PEARDONVILLE ROAD - L86000
SHEET 4 OF 10

ASSOCIATED ENGINEERING (B.C.) LTD. PERMIT TO PRACTICE 1000163	DESIGNED _____ L. LIU DATE 2026-04-17			
	QUALITY CONTROL _____ S. BIDULKA DATE 2026-04-17			
	QUALITY ASSURANCE _____ P. STANCOMBE DATE 2026-04-17			
	DRAWN _____ M. SALOMON DATE 2026-04-17			
	PROJECT NUMBER 13254-1002	REG 1	DRAWING NUMBER R1-1154-1104	REV

PLOT DATE: 2026/04/18 \\oe.co\data\working\van\2021-2305-02\civil\model\MoTL_PDV_Working_Drawings\DrawingProduction\1000_DesignSections\R1-1154-L86000.dwg

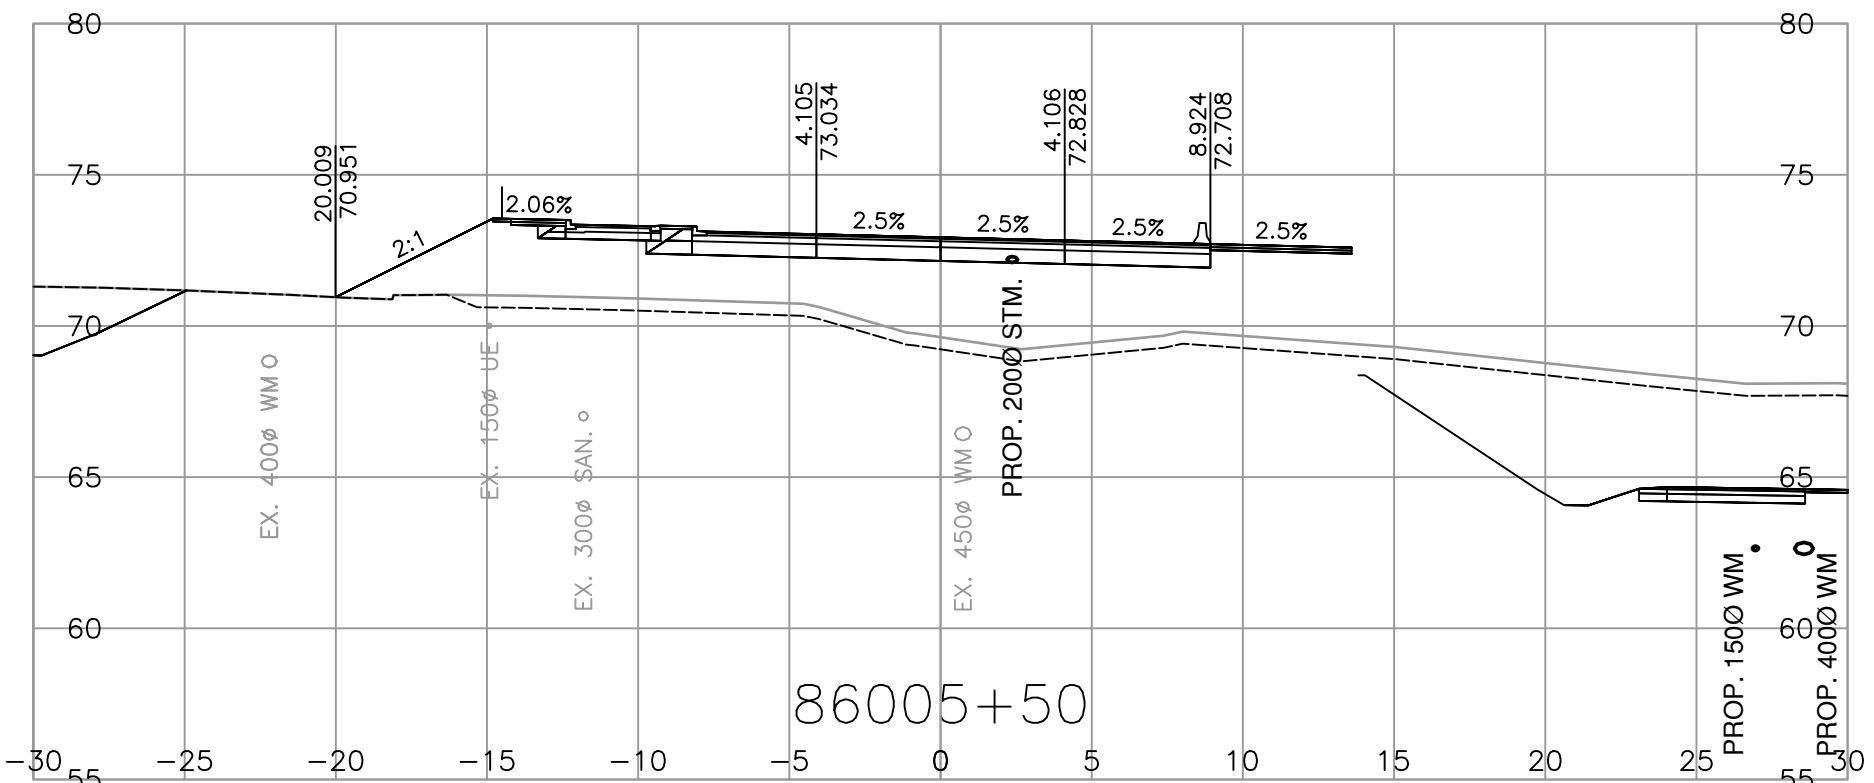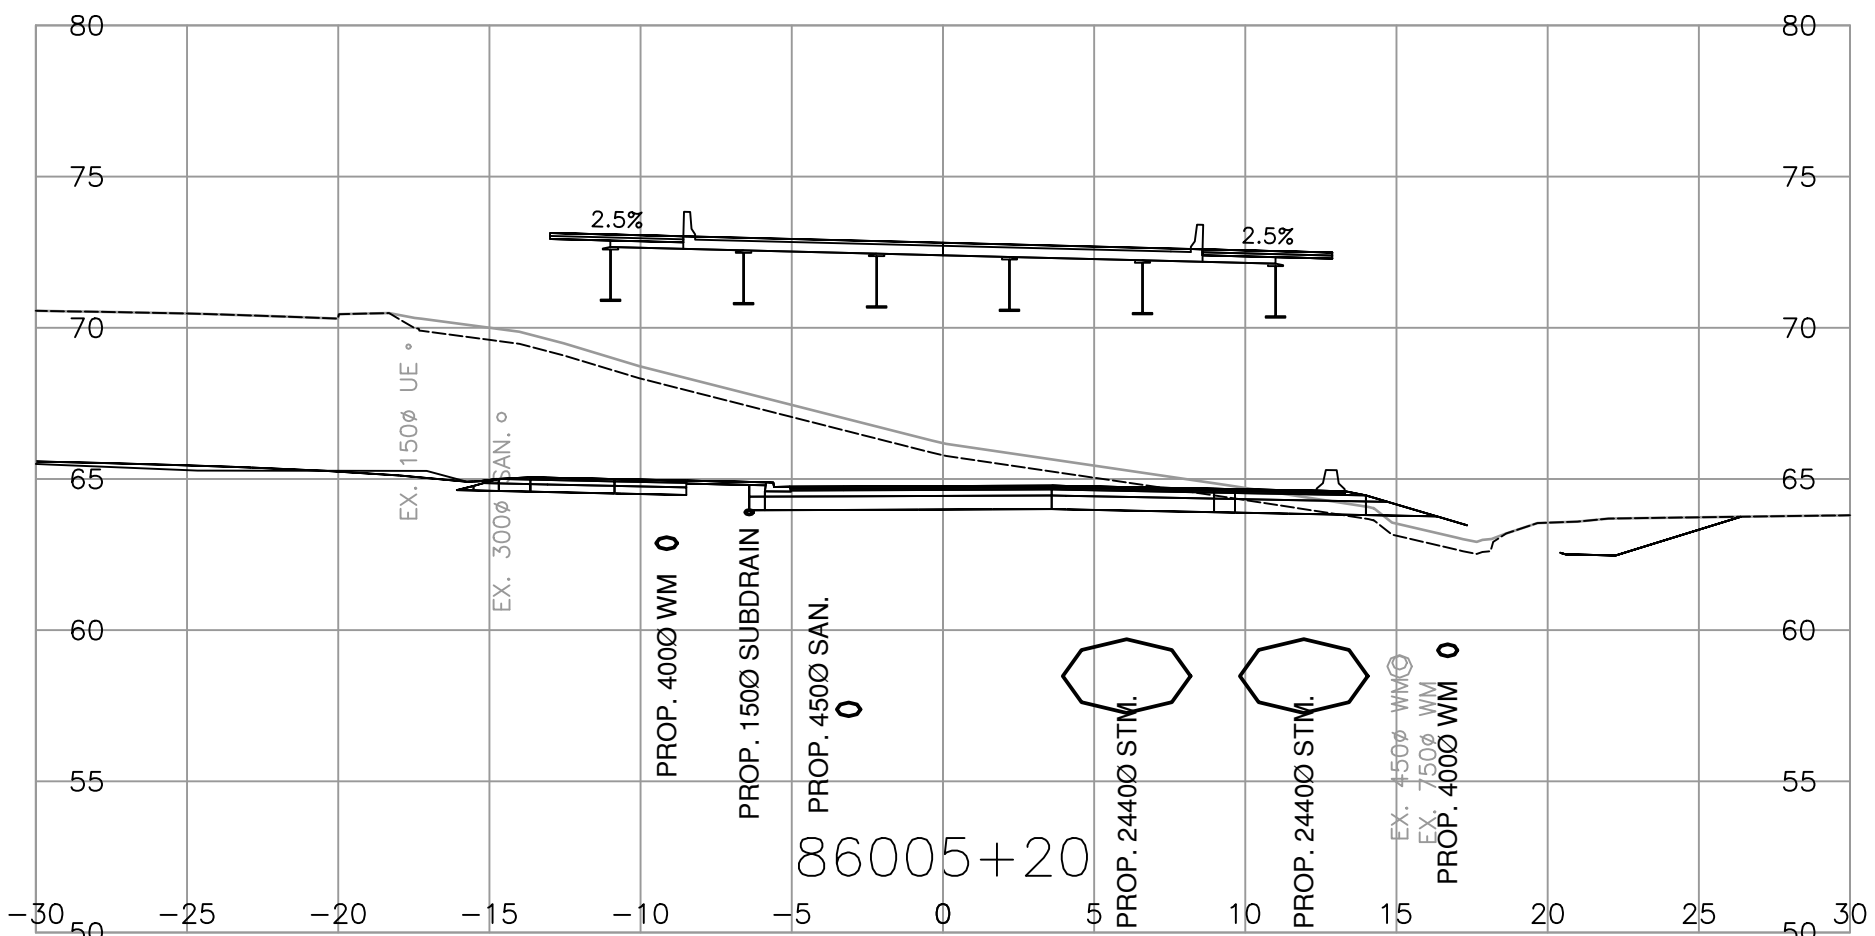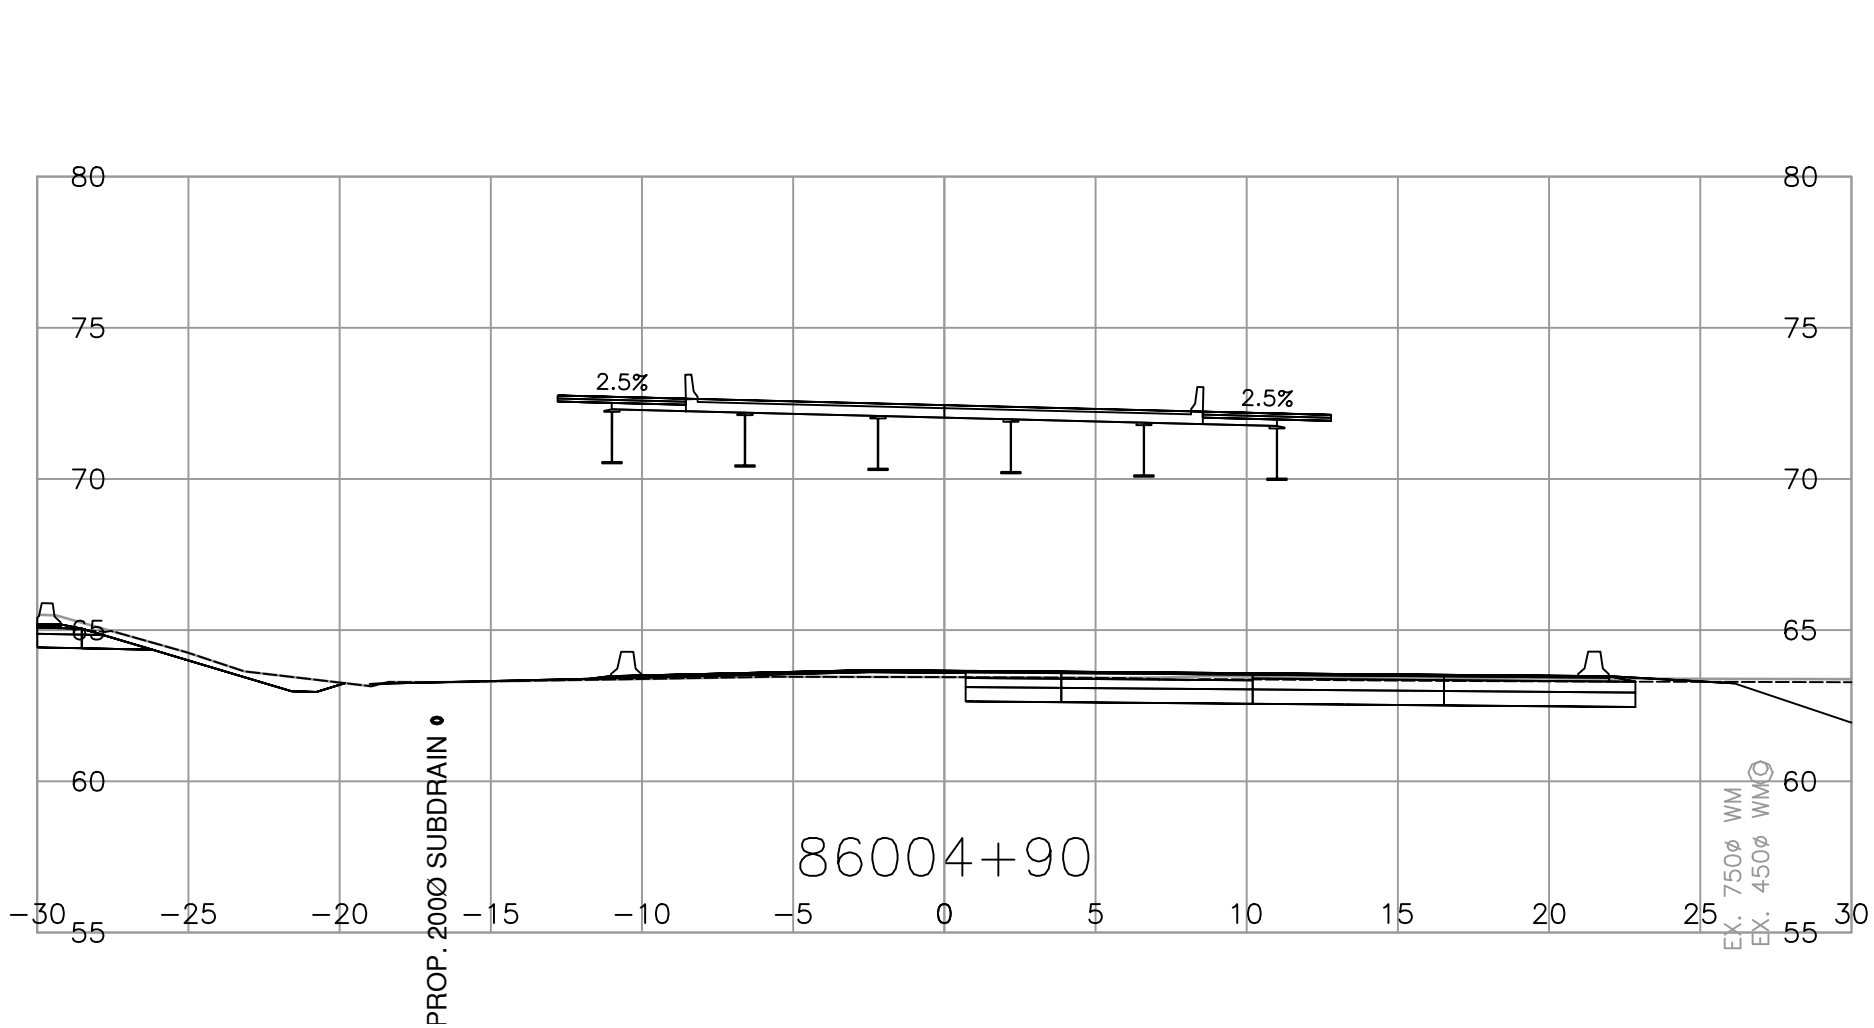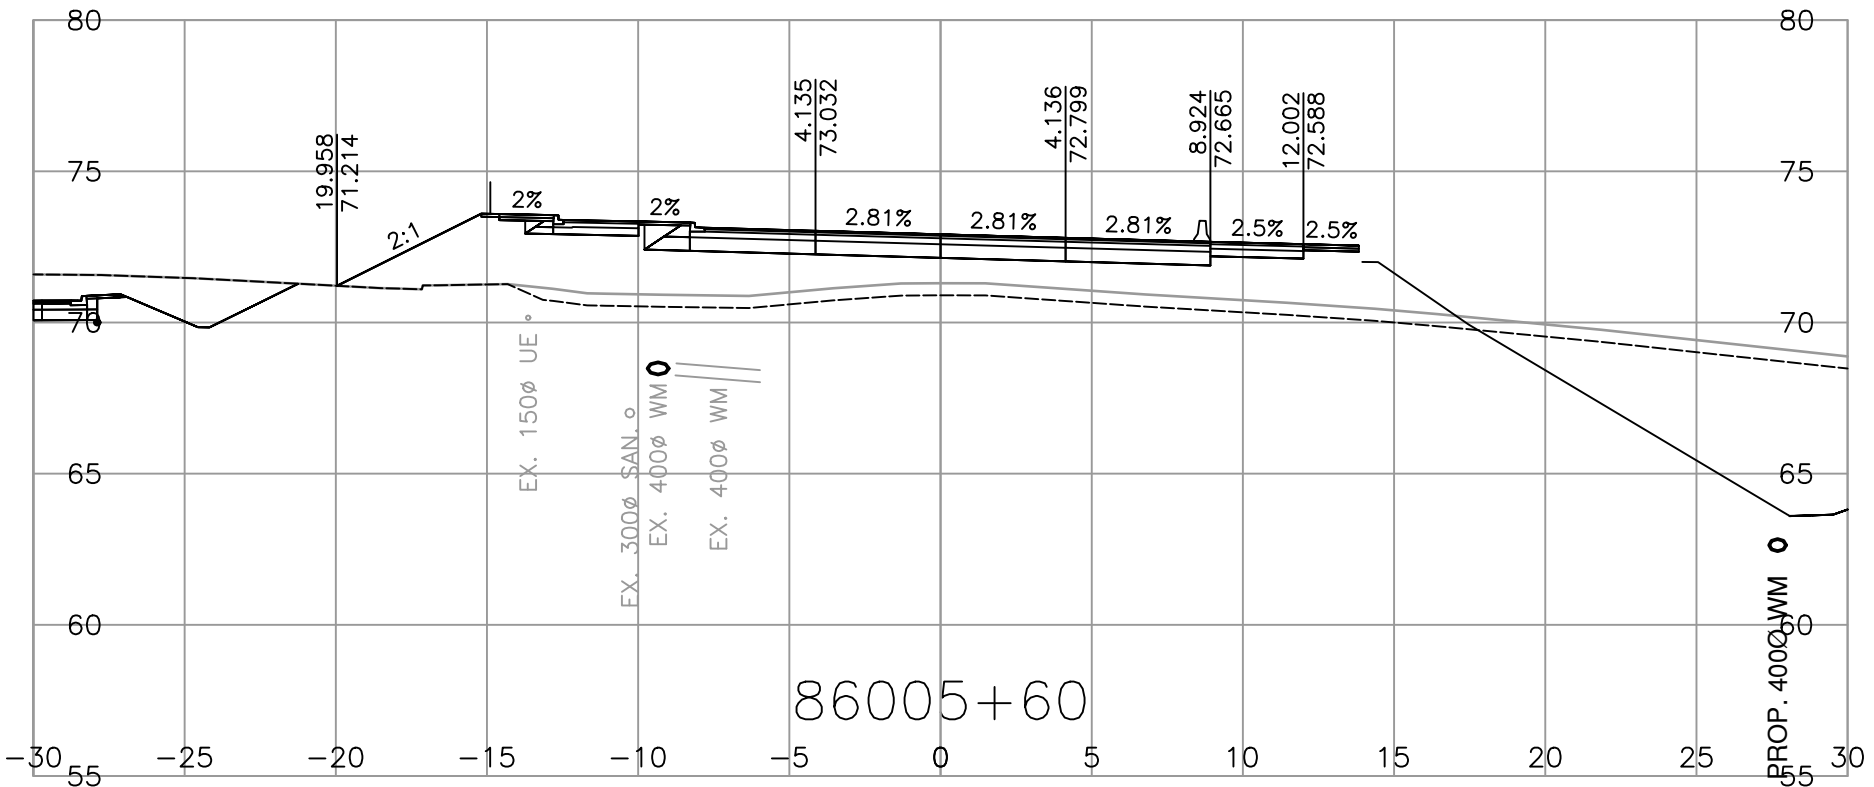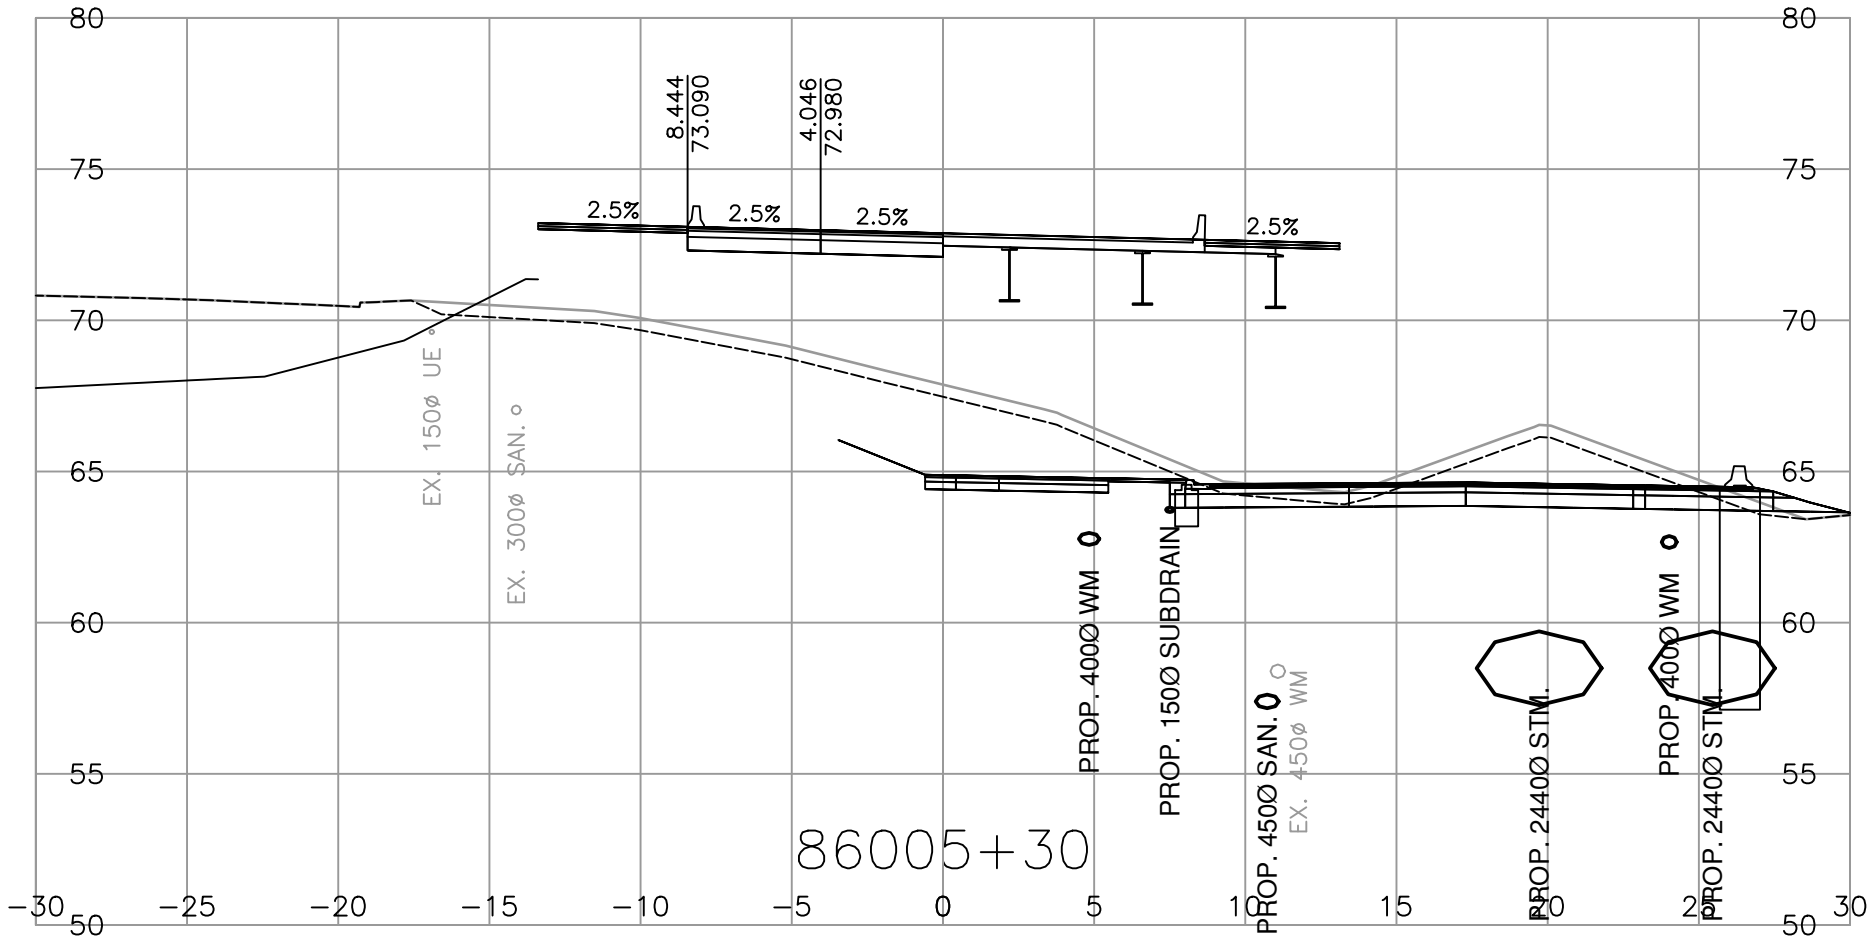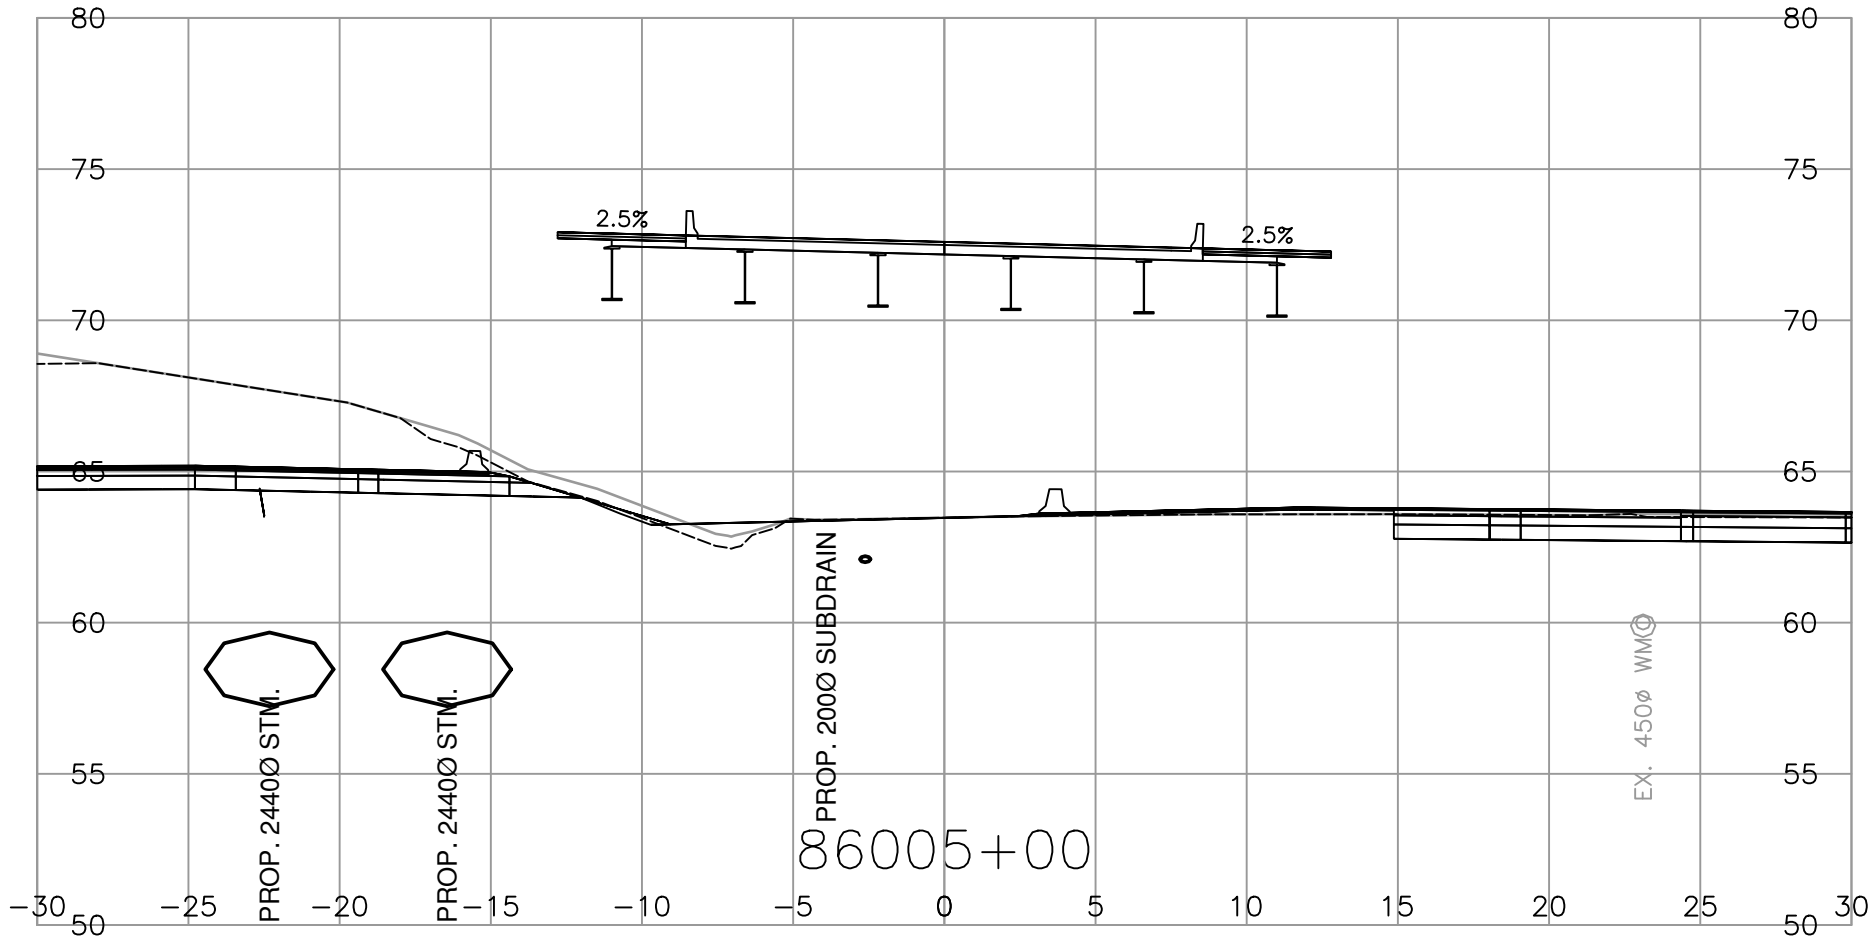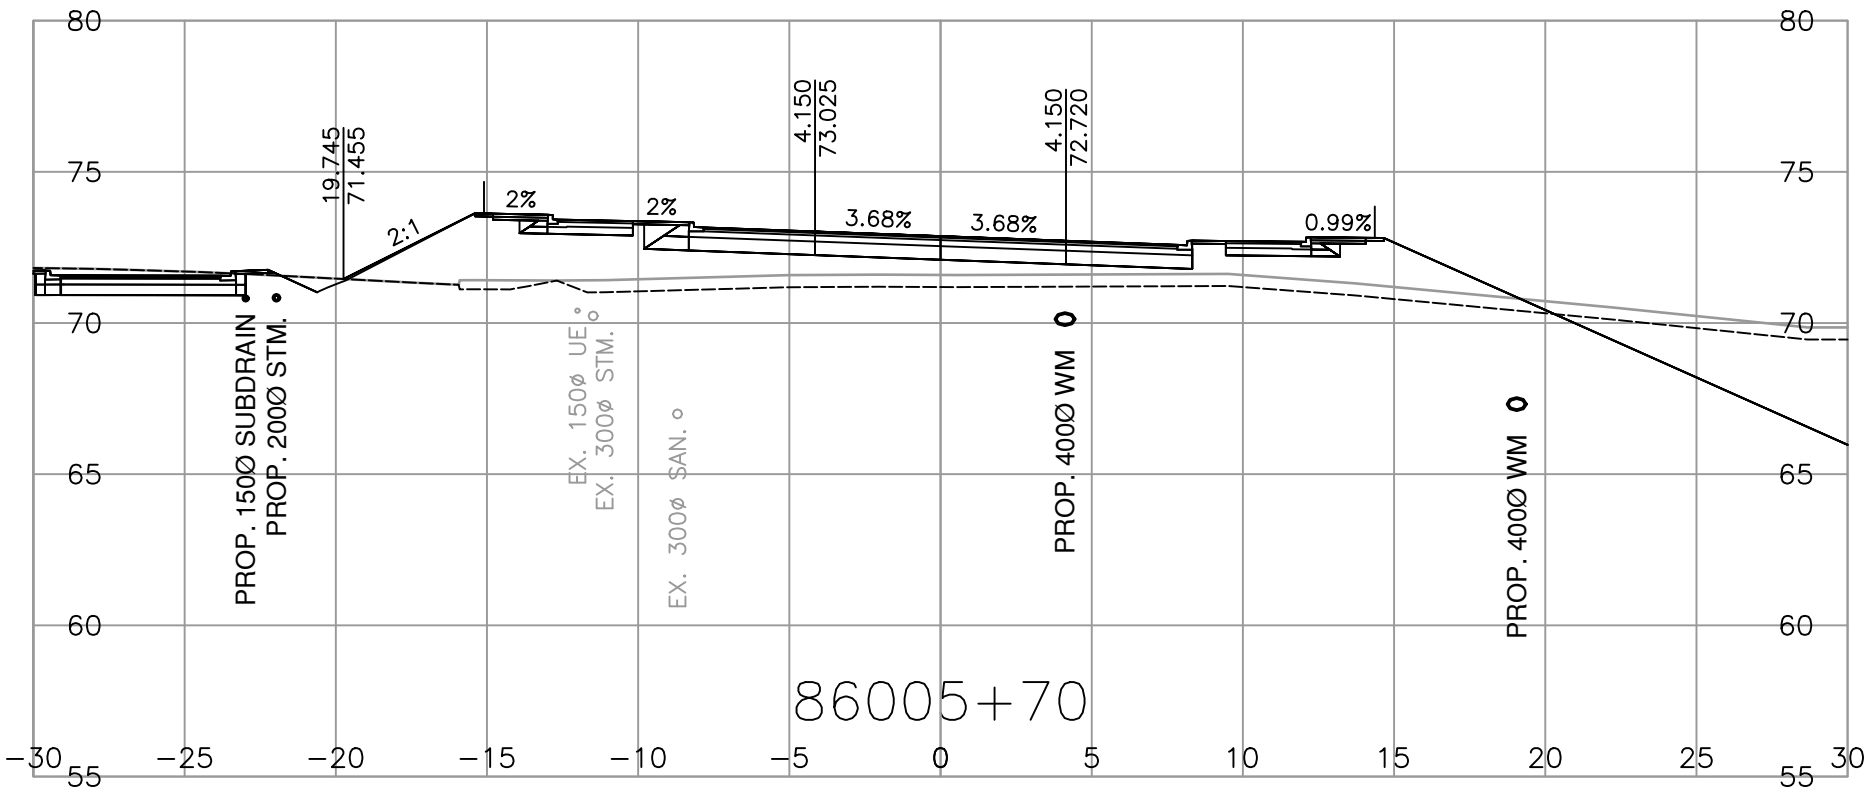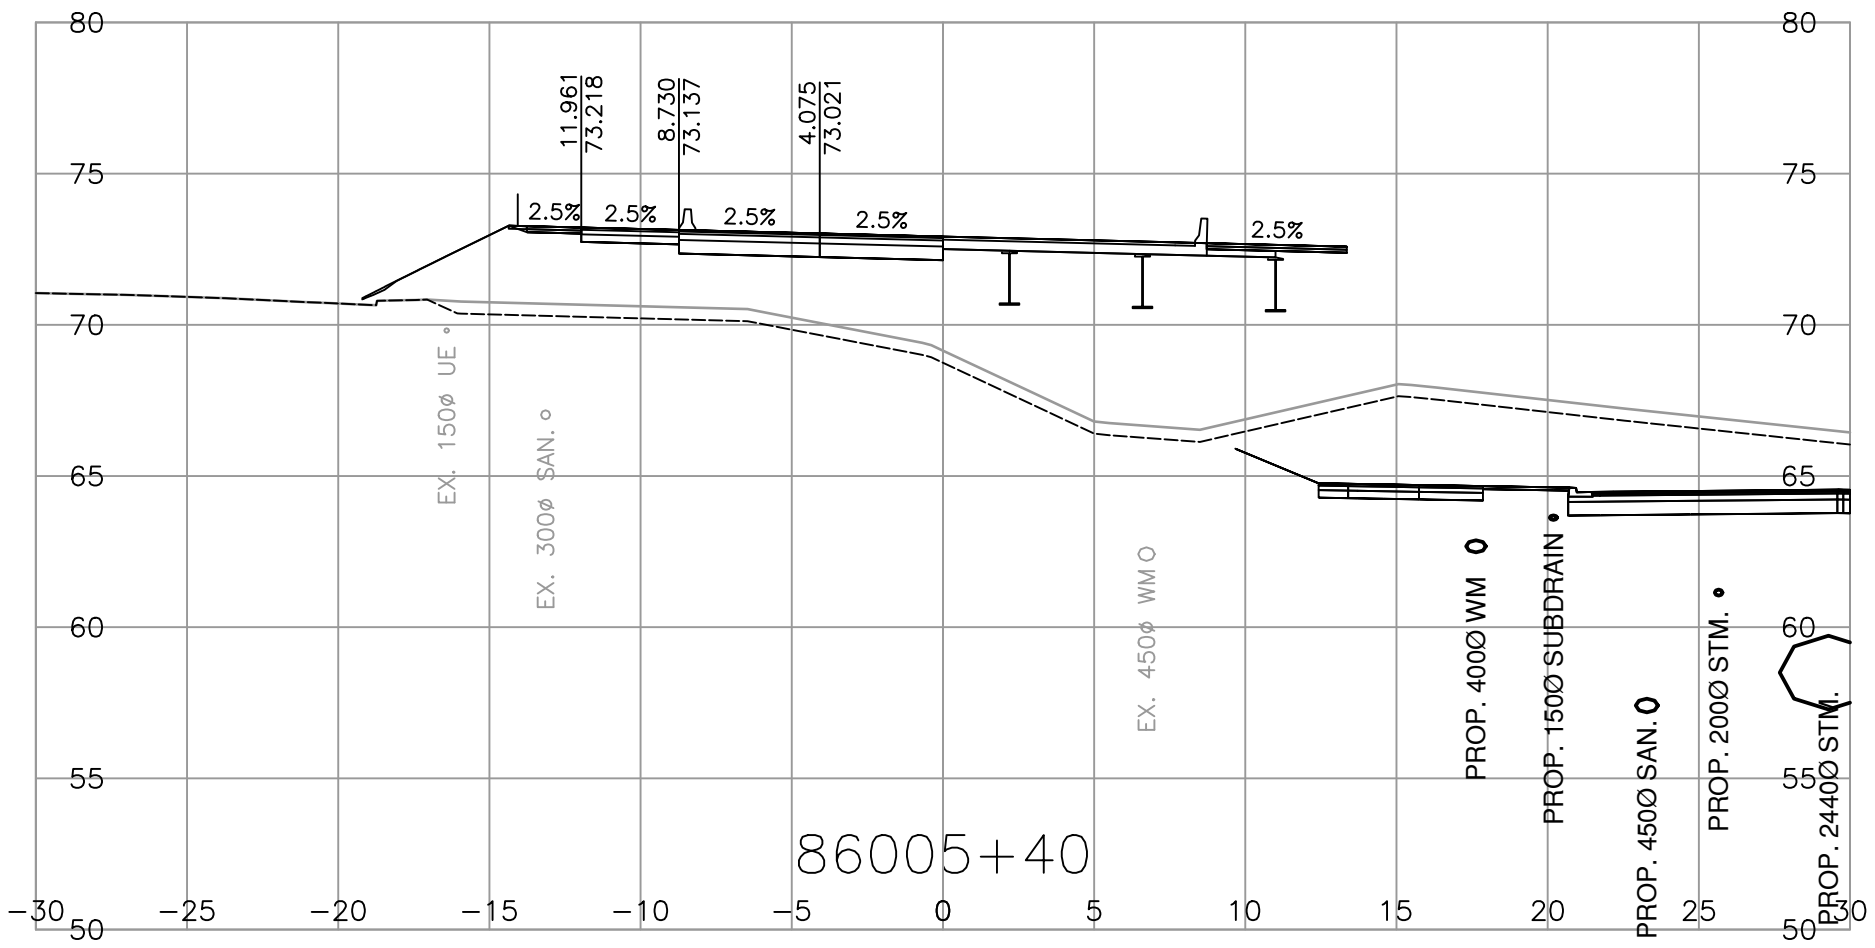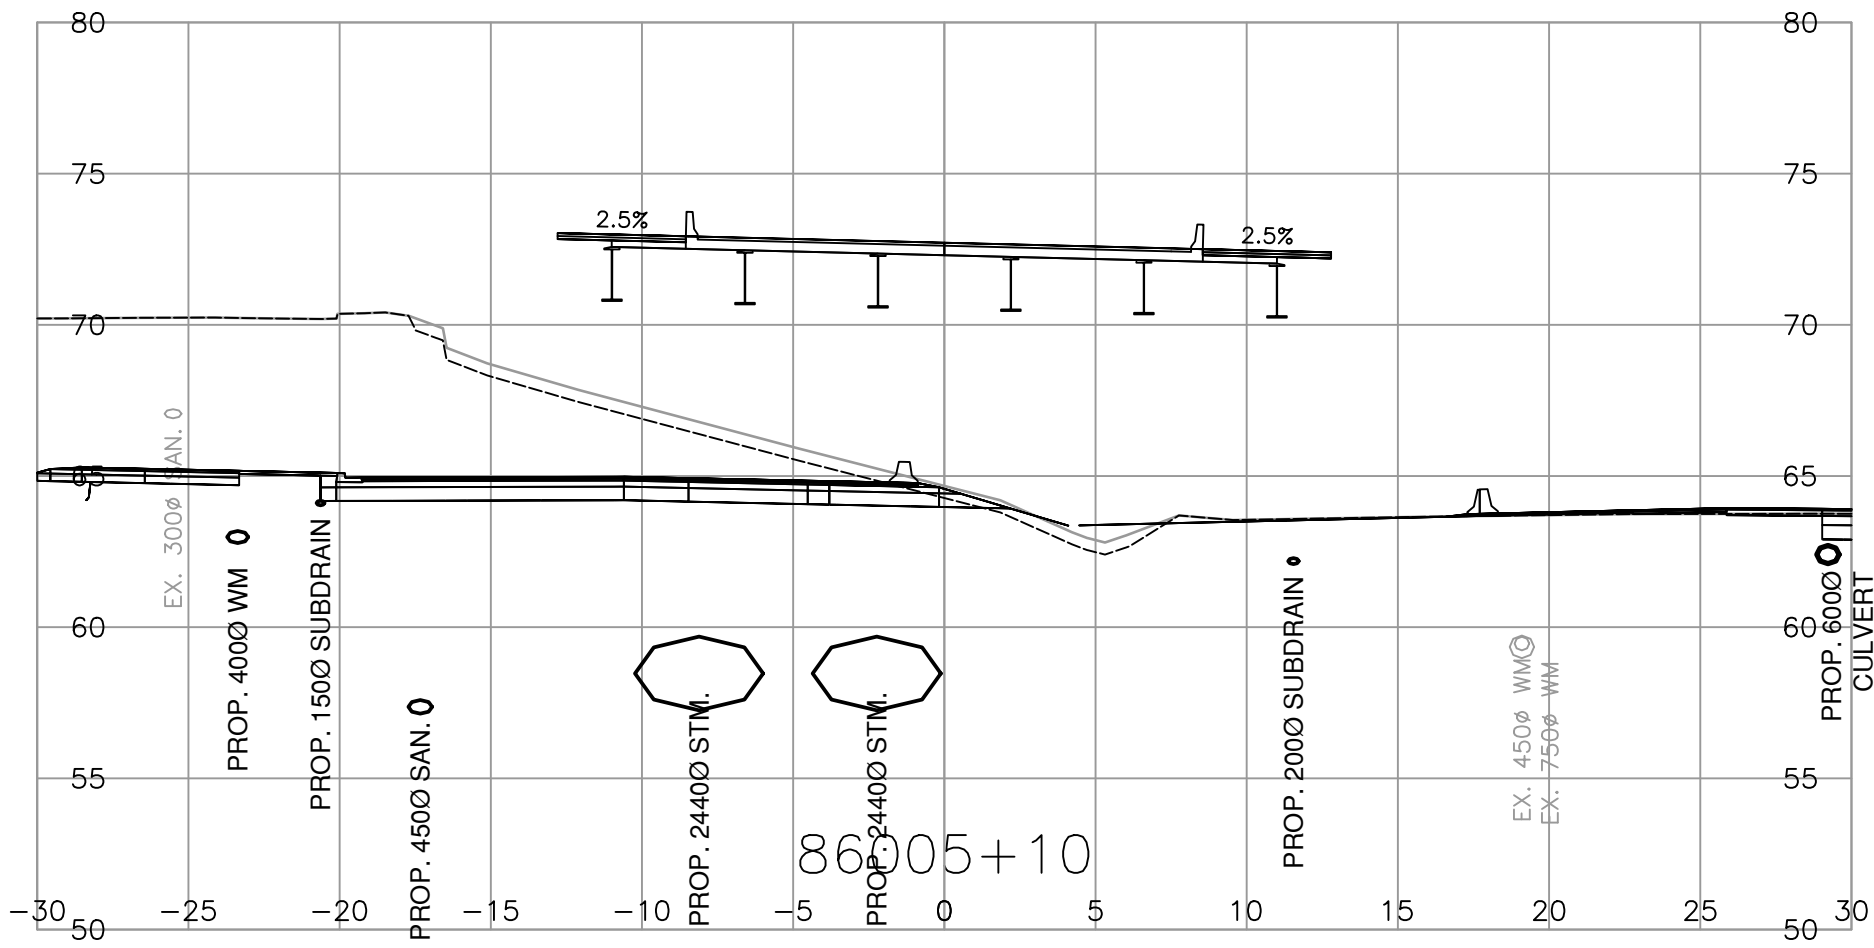

MINISTRY OF TRANSPORTATION
AND TRANSIT
SOUTH COAST REGION
HIGHWAY DESIGN AND GEOMATICS ENGINEERING

0

2

1:250

12m

SCALE

CAD FILENAME

R1-1154-1105

FILE NUMBER

2021-2305-02










PLOT DATE

2026-04-17

REV	DATE	REVISIONS	NAME

CROSS SECTIONS			
HIGHWAY 1 - PEARDONVILLE			
HIGHWAY 1 - EAST OF FRASER HWY TO WEST OF CLEARBROOK ROAD			
PEARDONVILLE ROAD - L86000			
SHEET 5 OF 10			
ASSOCIATED ENGINEERING (B.C.) LTD.		DESIGNED L. LIU DATE 2026-04-17	
PERMIT TO PRACTICE 1000163		QUALITY CONTROL S. BIDULKA DATE 2026-04-17	
		QUALITY ASSURANCE P. STANCOMBE DATE 2026-04-17	
		DRAWN M. SALOMON DATE 2026-04-17	
PROJECT NUMBER	REG	DRAWING NUMBER	REV
13254-1002	1	R1-1154-1105	

PLOT DATE: 2026/04/18 \\oe.co\data\working\van\2021-2305-02\civil\model\MoTL_PDV_Working_Drawings\DrawingProduction\1000_DesignSections\R1-1154-L86000.dwg

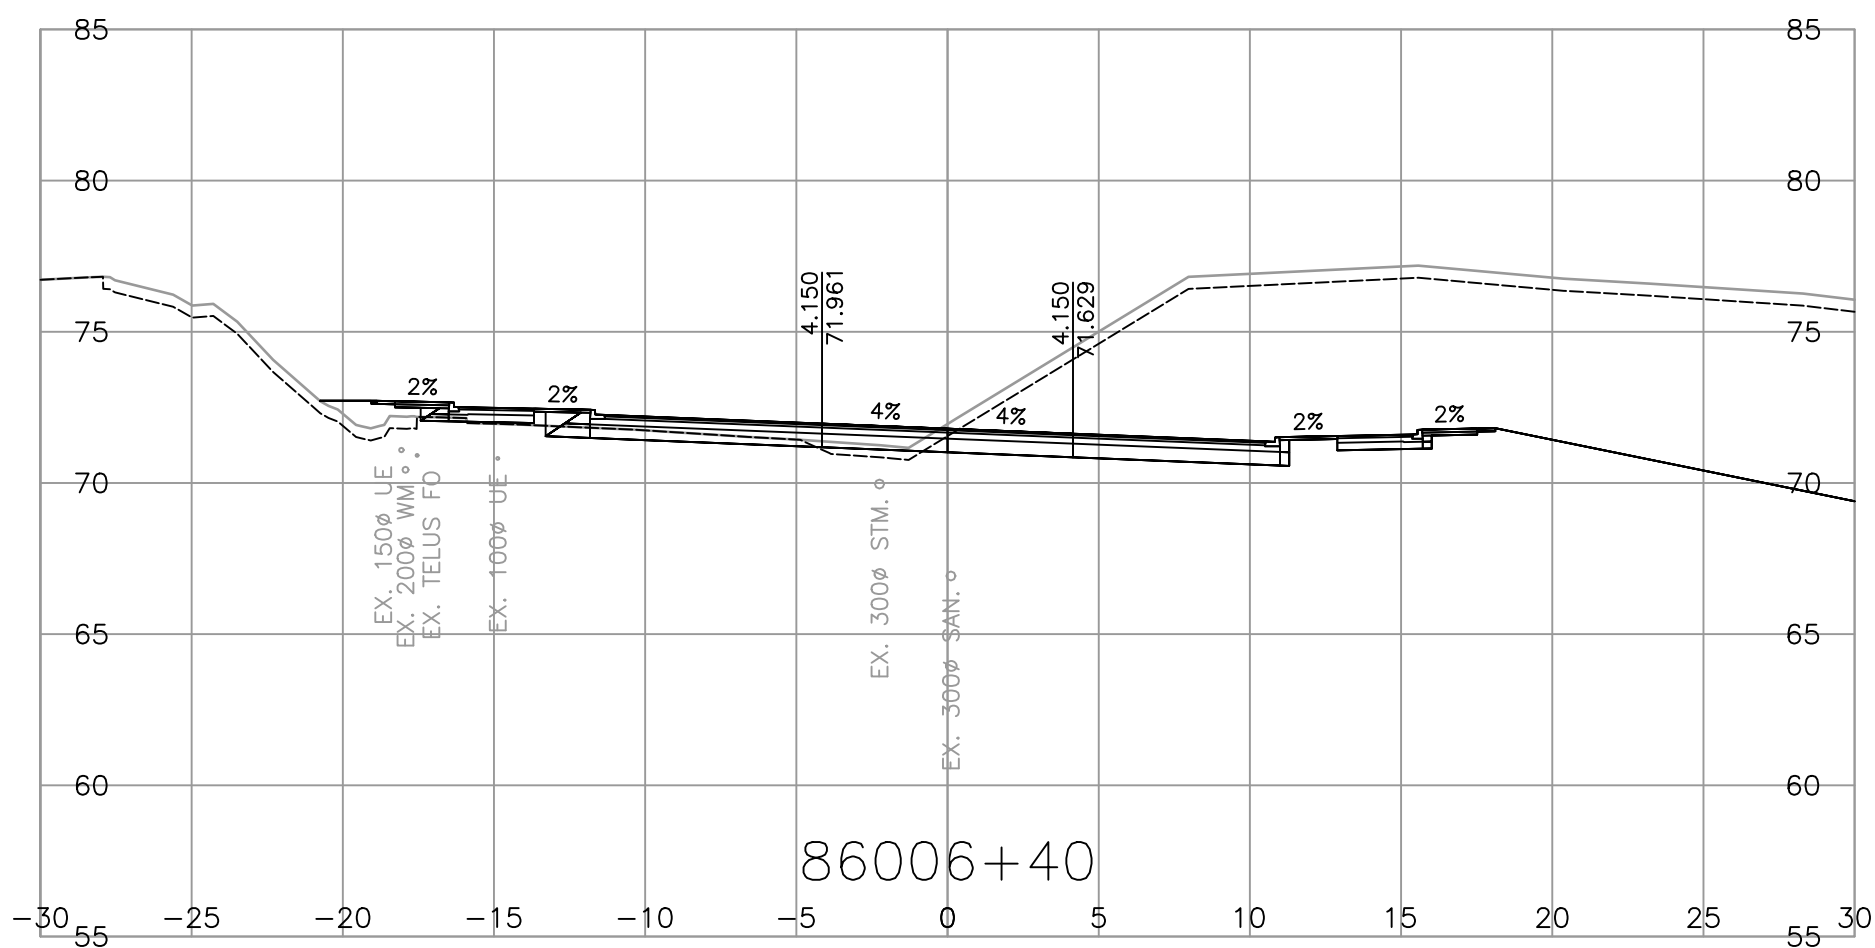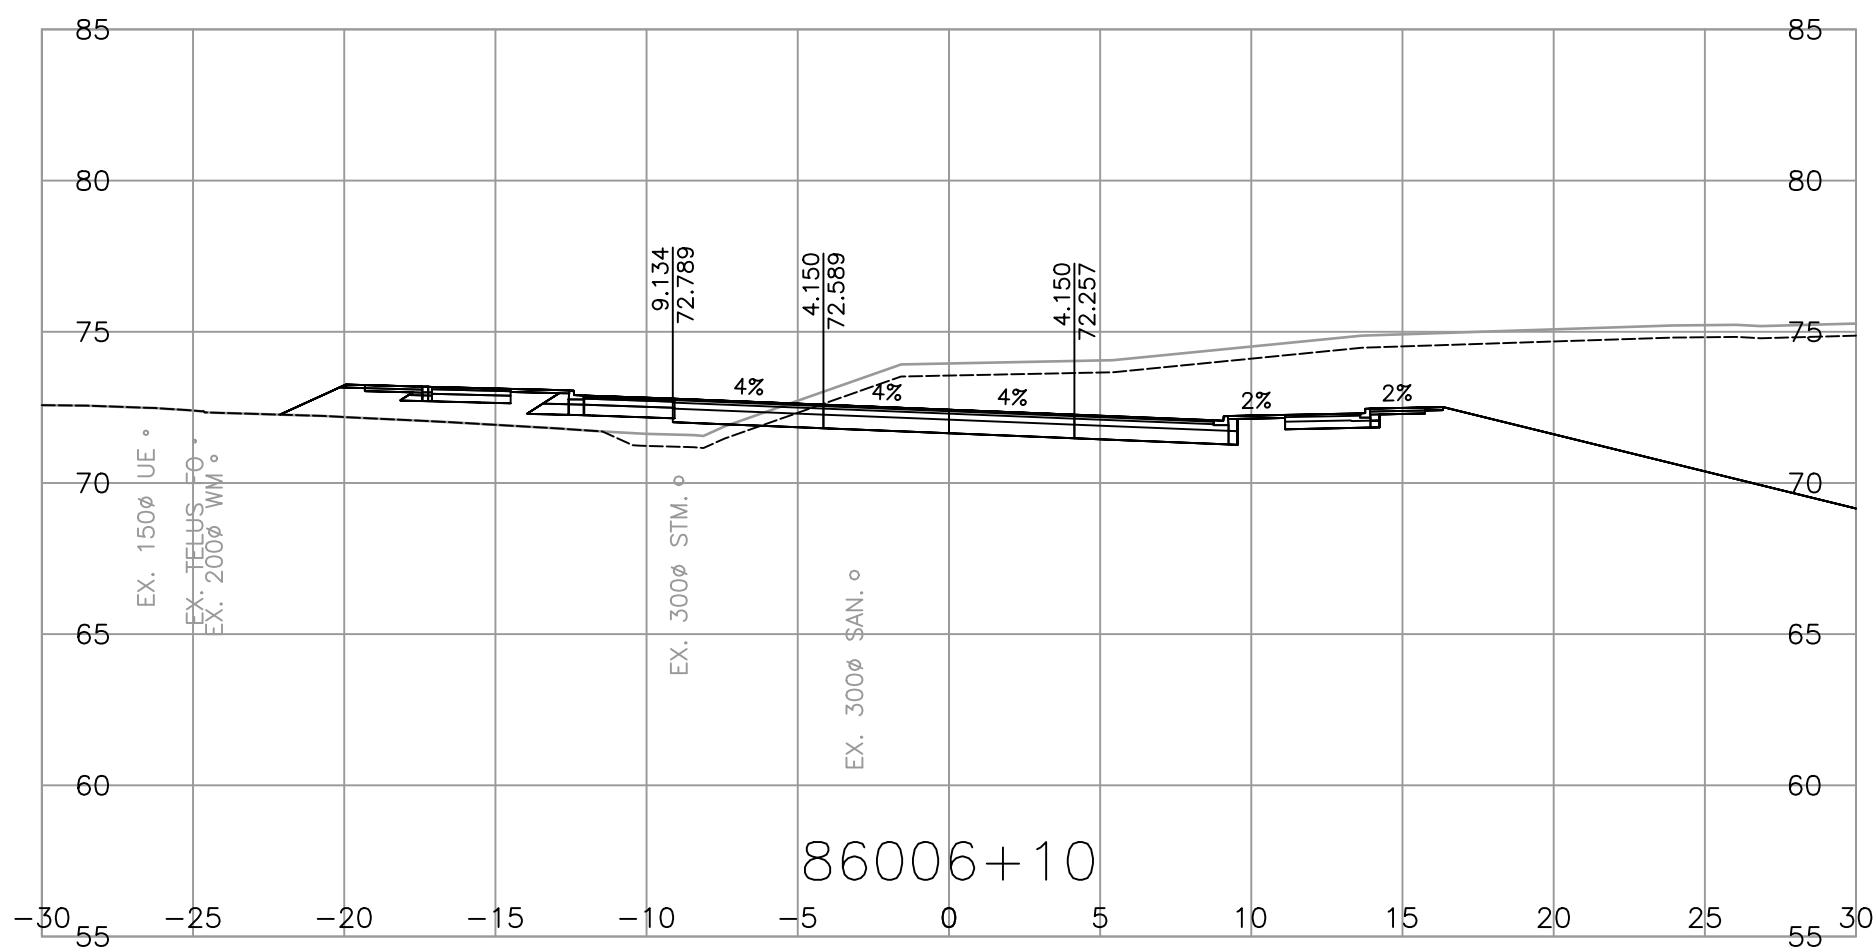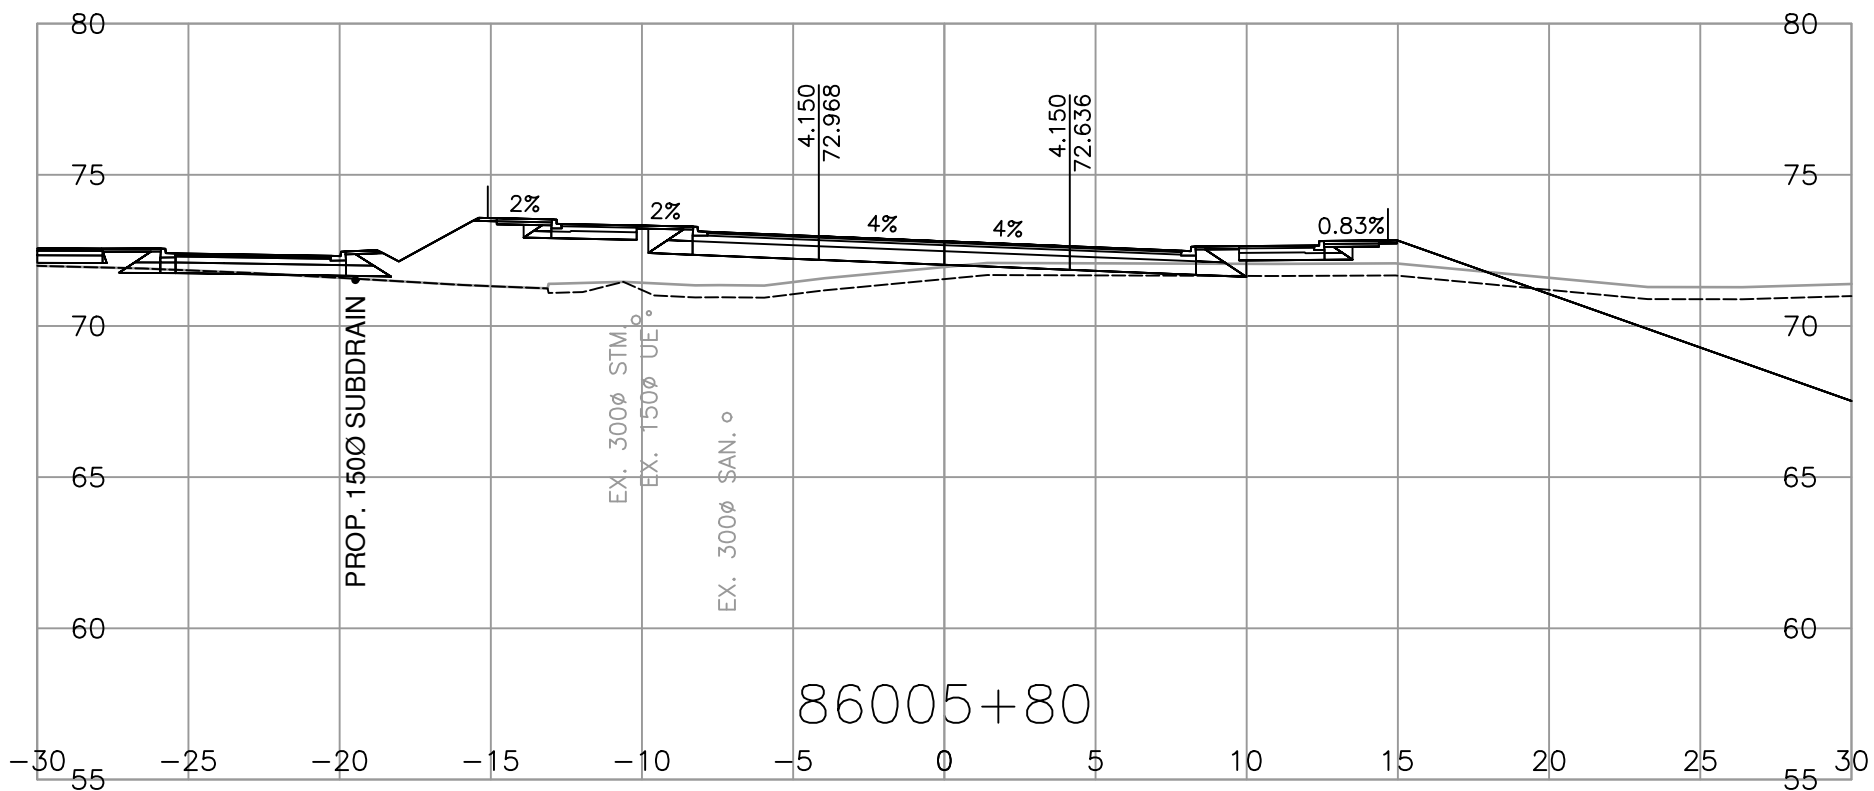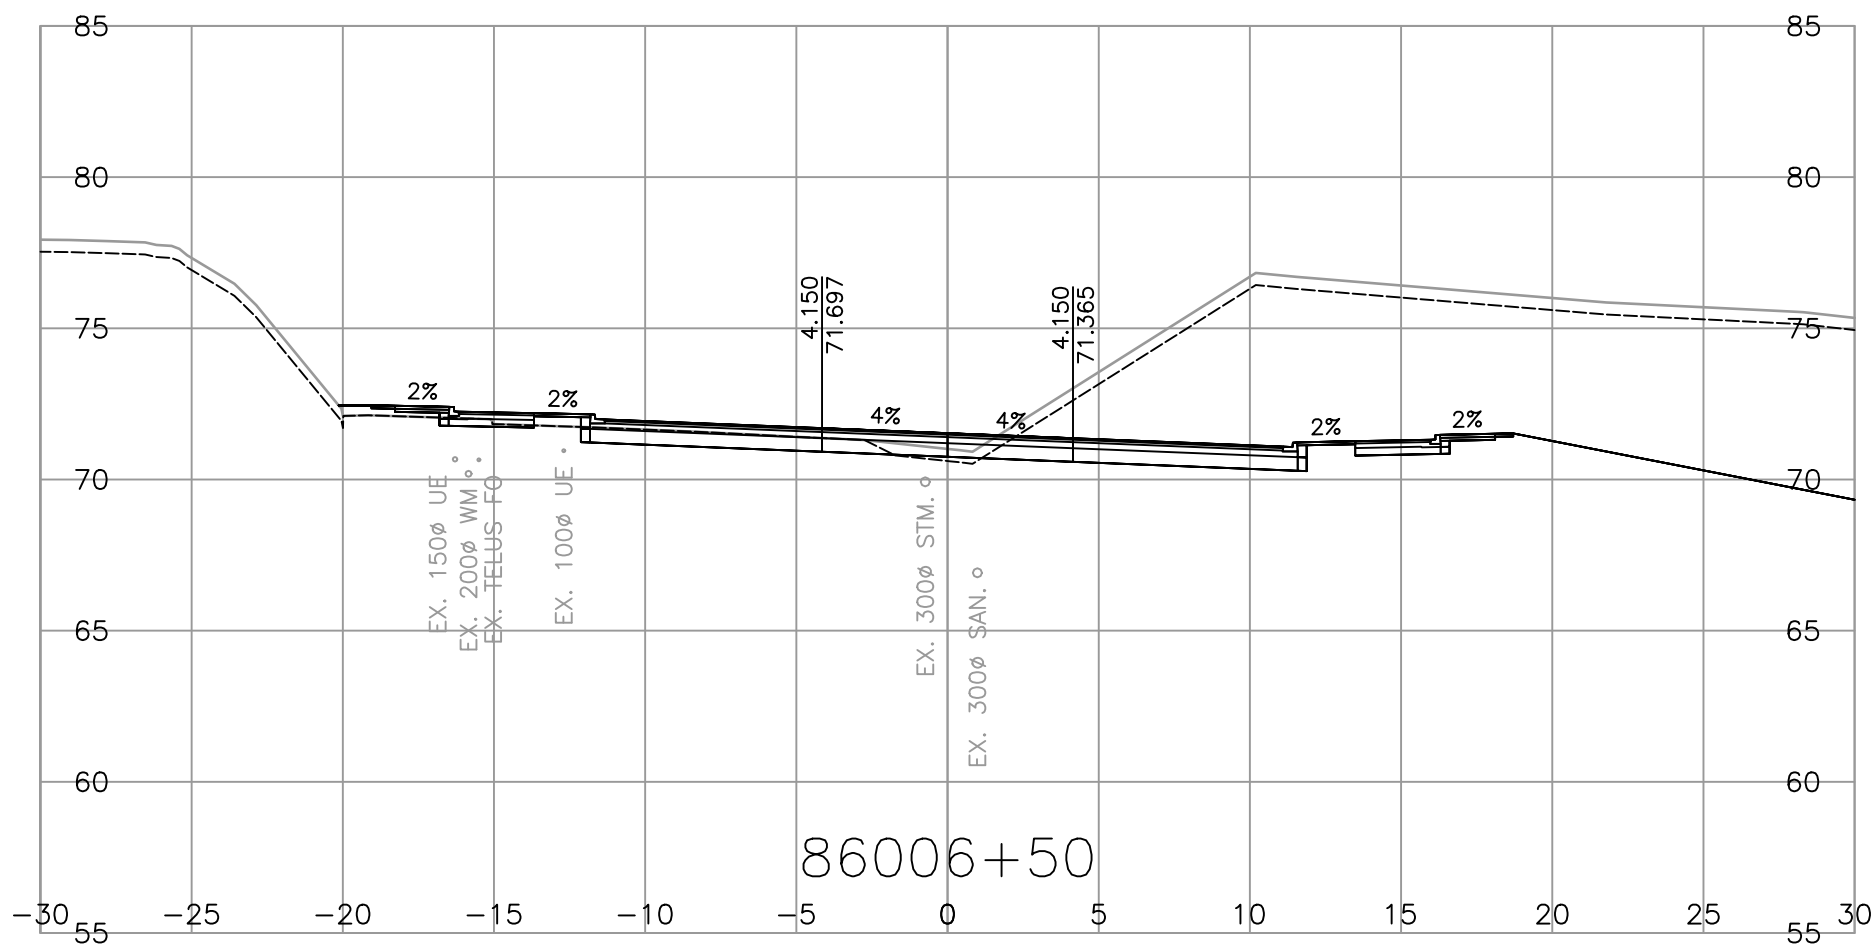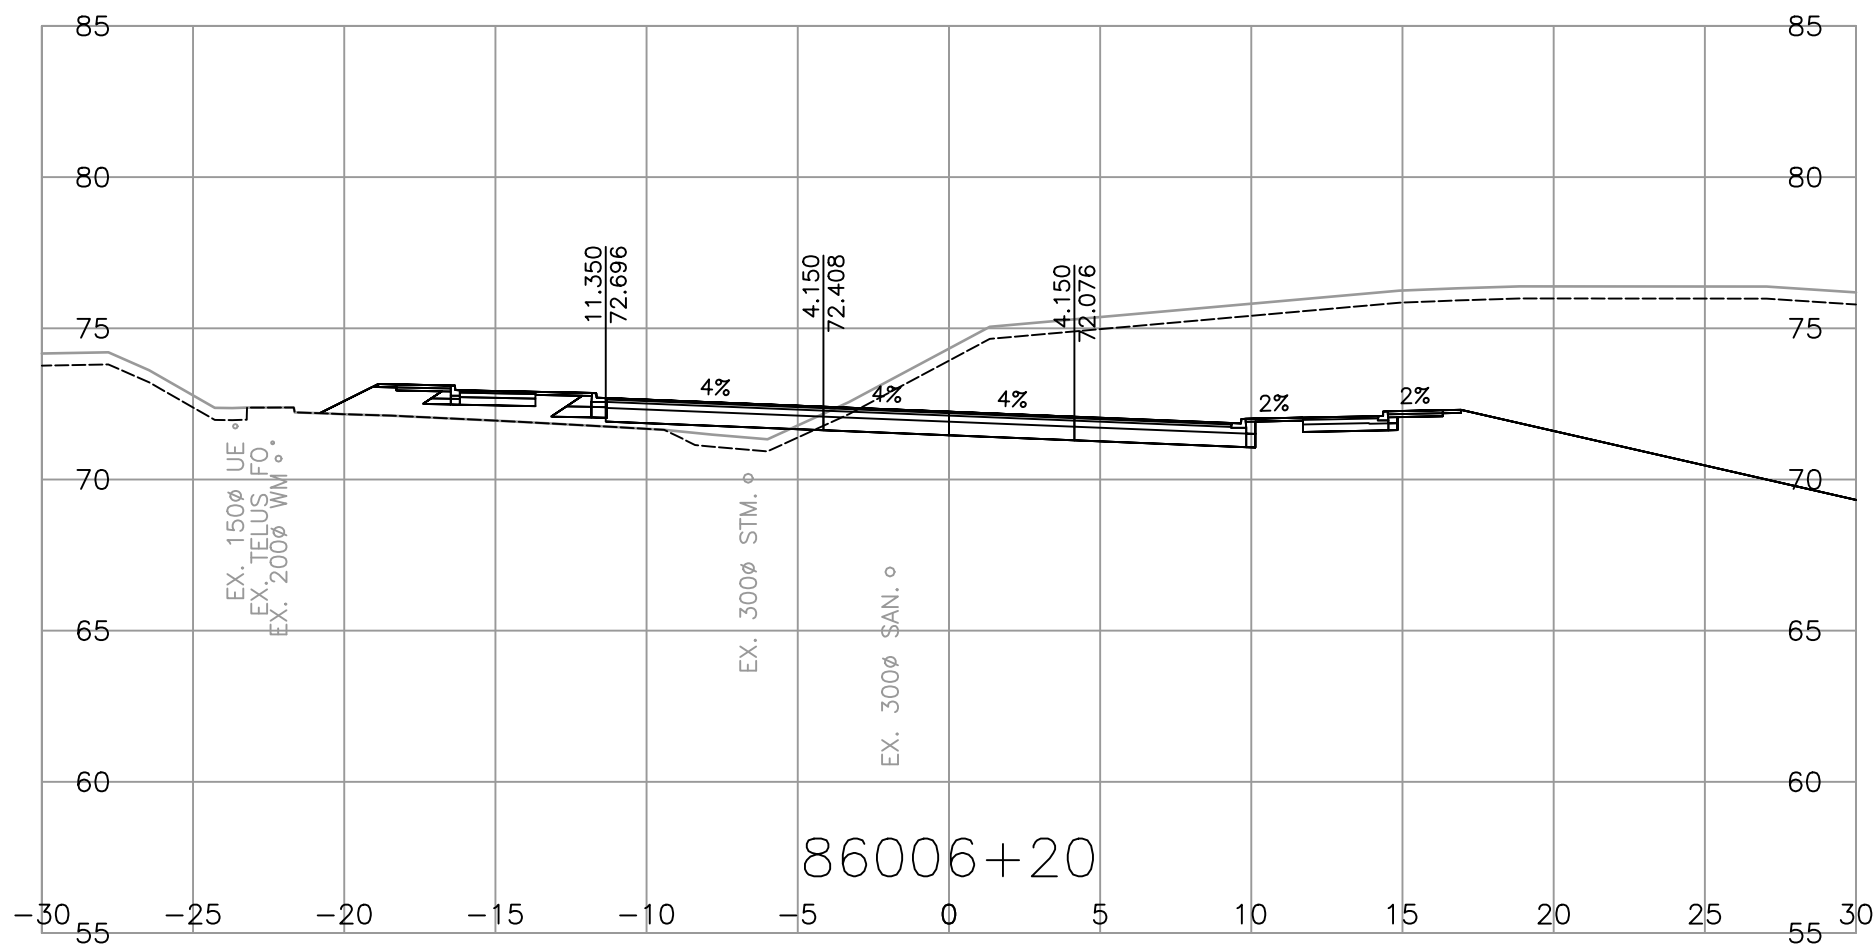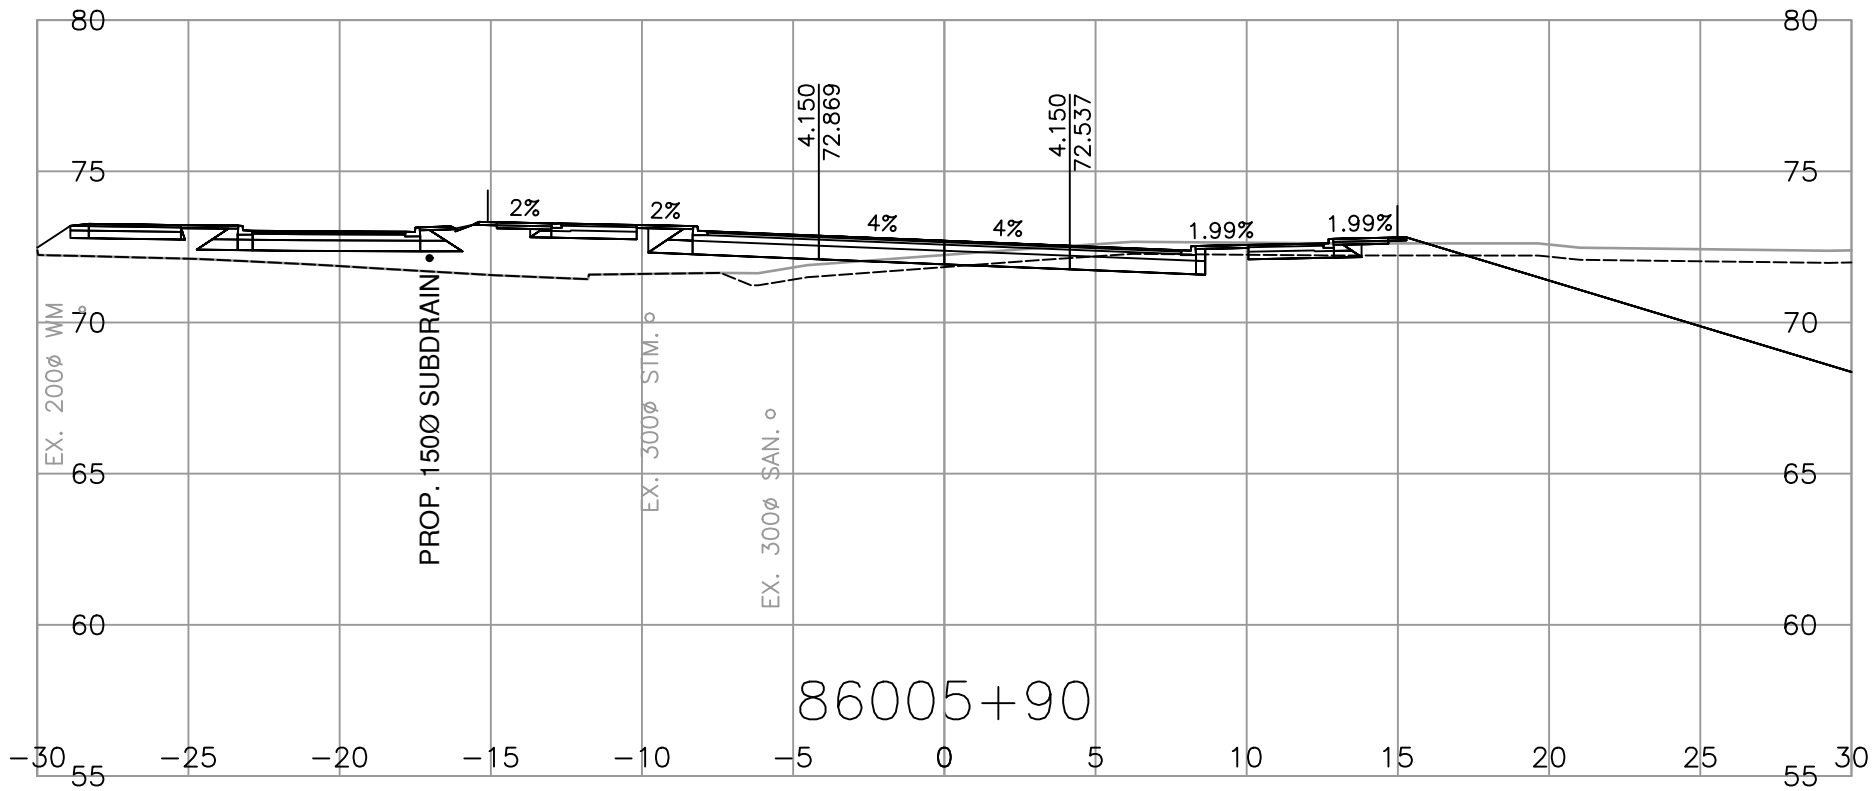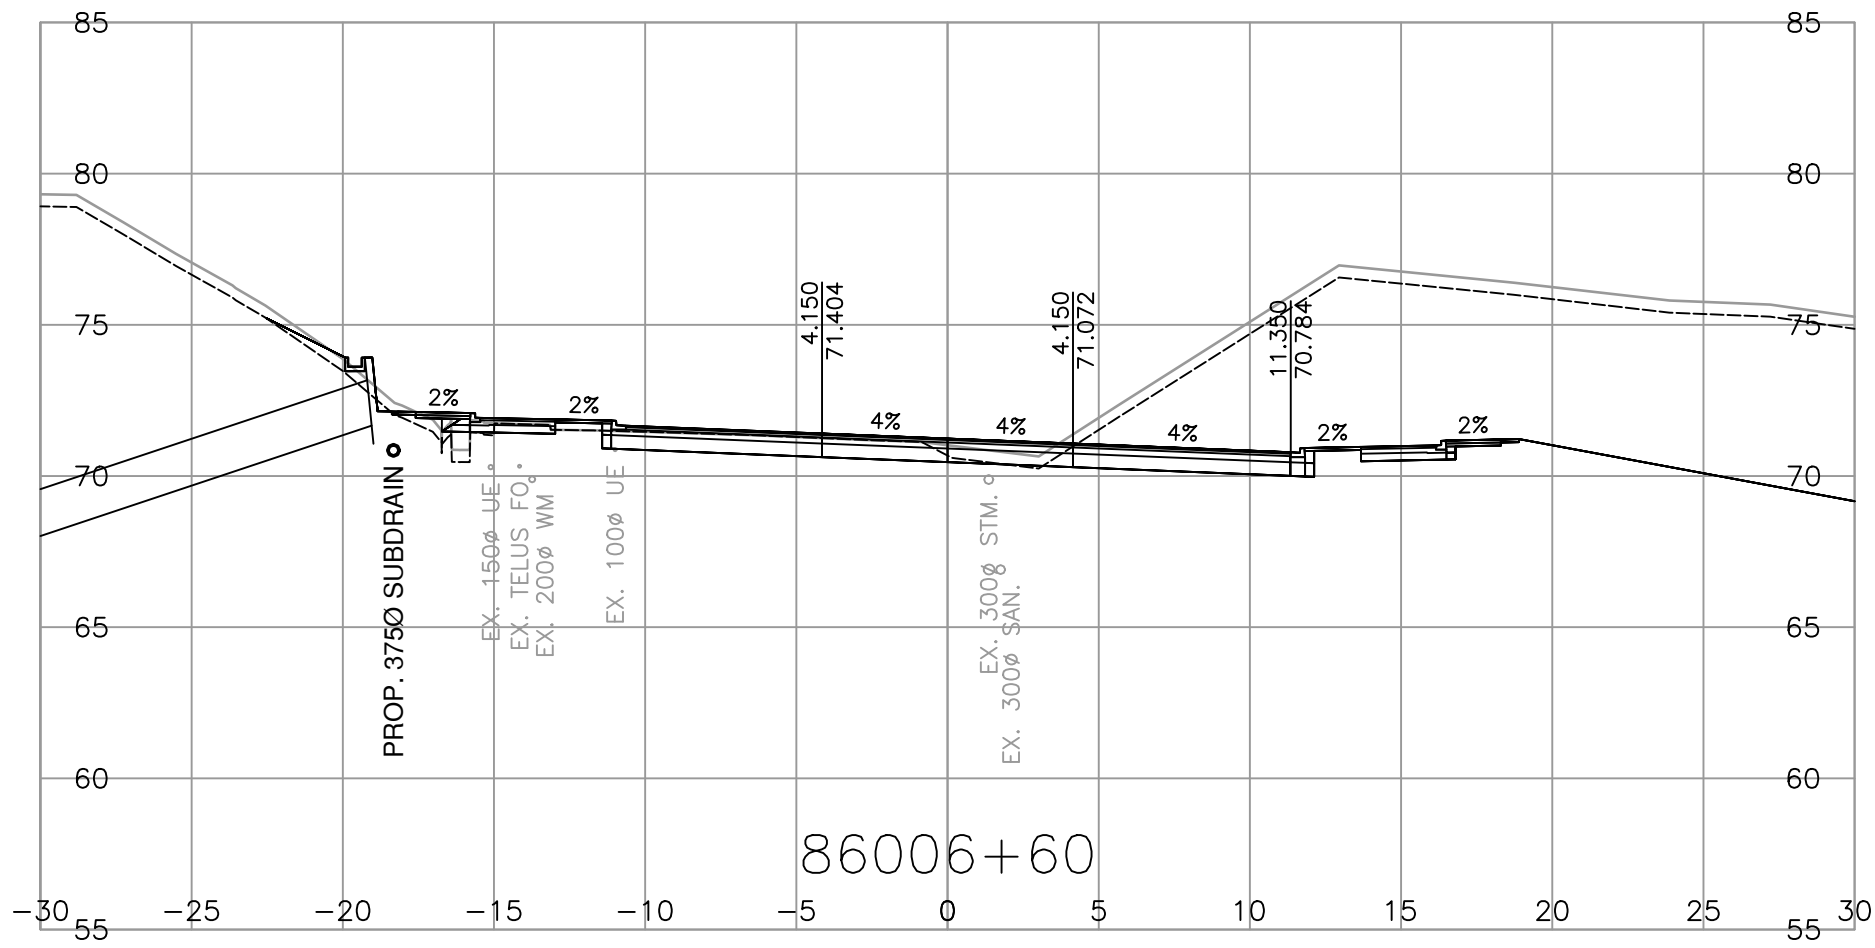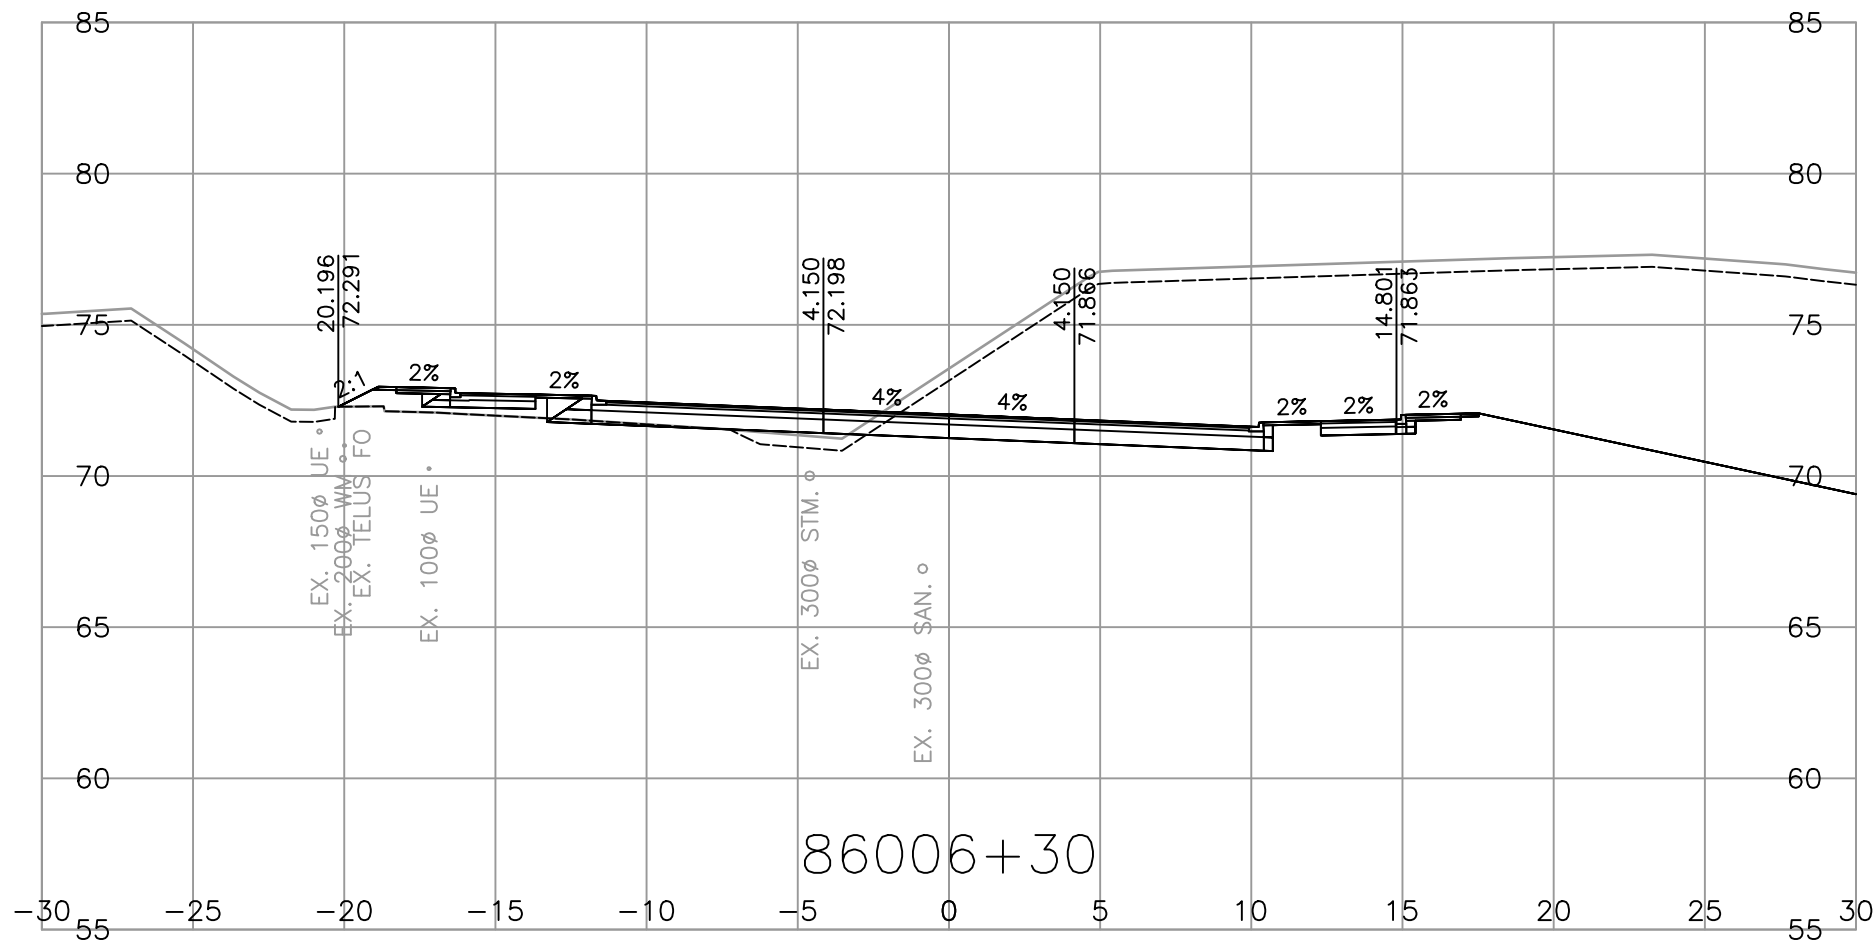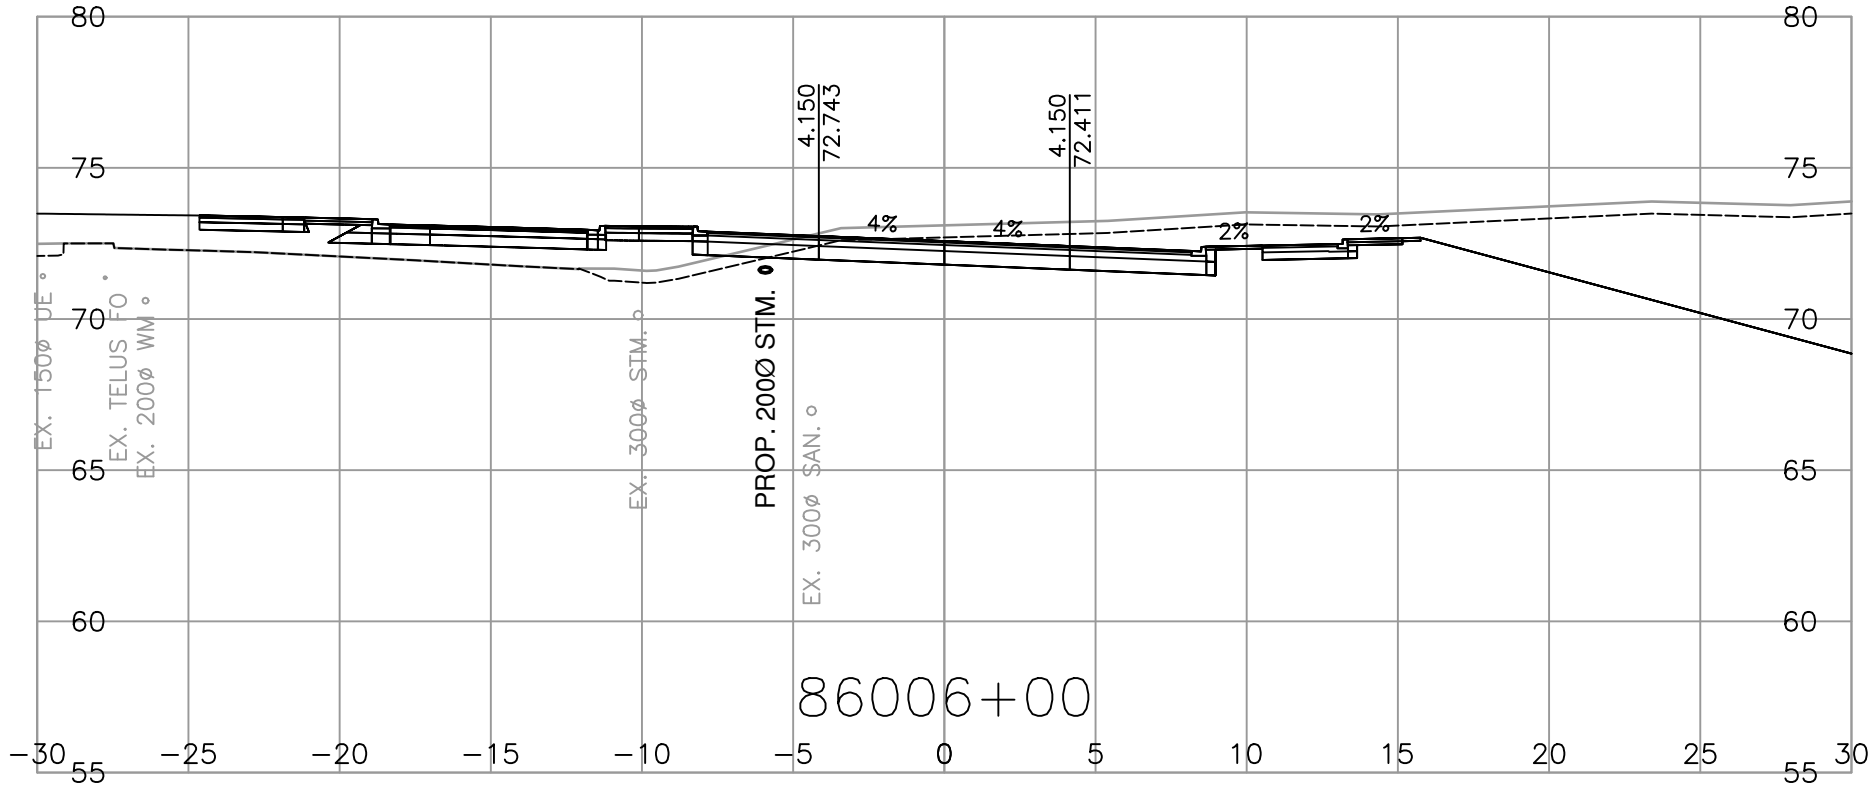







MINISTRY OF TRANSPORTATION
AND TRANSIT
SOUTH COAST REGION
HIGHWAY DESIGN AND GEOMATICS ENGINEERING

SCALE 0 2 1:250 12m
CAD FILENAME R1-1154-1106
FILE NUMBER 2021-2305-02
PLOT DATE 2026-04-17

REV	DATE	REVISIONS	NAME

CROSS SECTIONS			
HIGHWAY 1 - PEARDONVILLE			
HIGHWAY 1 - EAST OF FRASER HWY TO WEST OF CLEARBROOK ROAD			
PEARDONVILLE ROAD - L86000			
SHEET 6 OF 10			
ASSOCIATED ENGINEERING (B.C.) LTD. PERMIT TO PRACTICE 1000163		DESIGNED	L. LIU DATE 2026-04-17
		QUALITY CONTROL	S. BIDULKA DATE 2026-04-17
		QUALITY ASSURANCE	P. STANCOMBE DATE 2026-04-17
		DRAWN	M. SALOMON DATE 2026-04-17
PROJECT NUMBER	REG	DRAWING NUMBER	REV
13254-1002	1	R1-1154-1106	

PLOT DATE: 2026/04/18 \\ae.co\data\working\van\2021-2305-02\civ\model\MoTL_PDV_Working_Drawings\DrawingProduction\1000_DesignSections\R1-1154-L86000.dwg

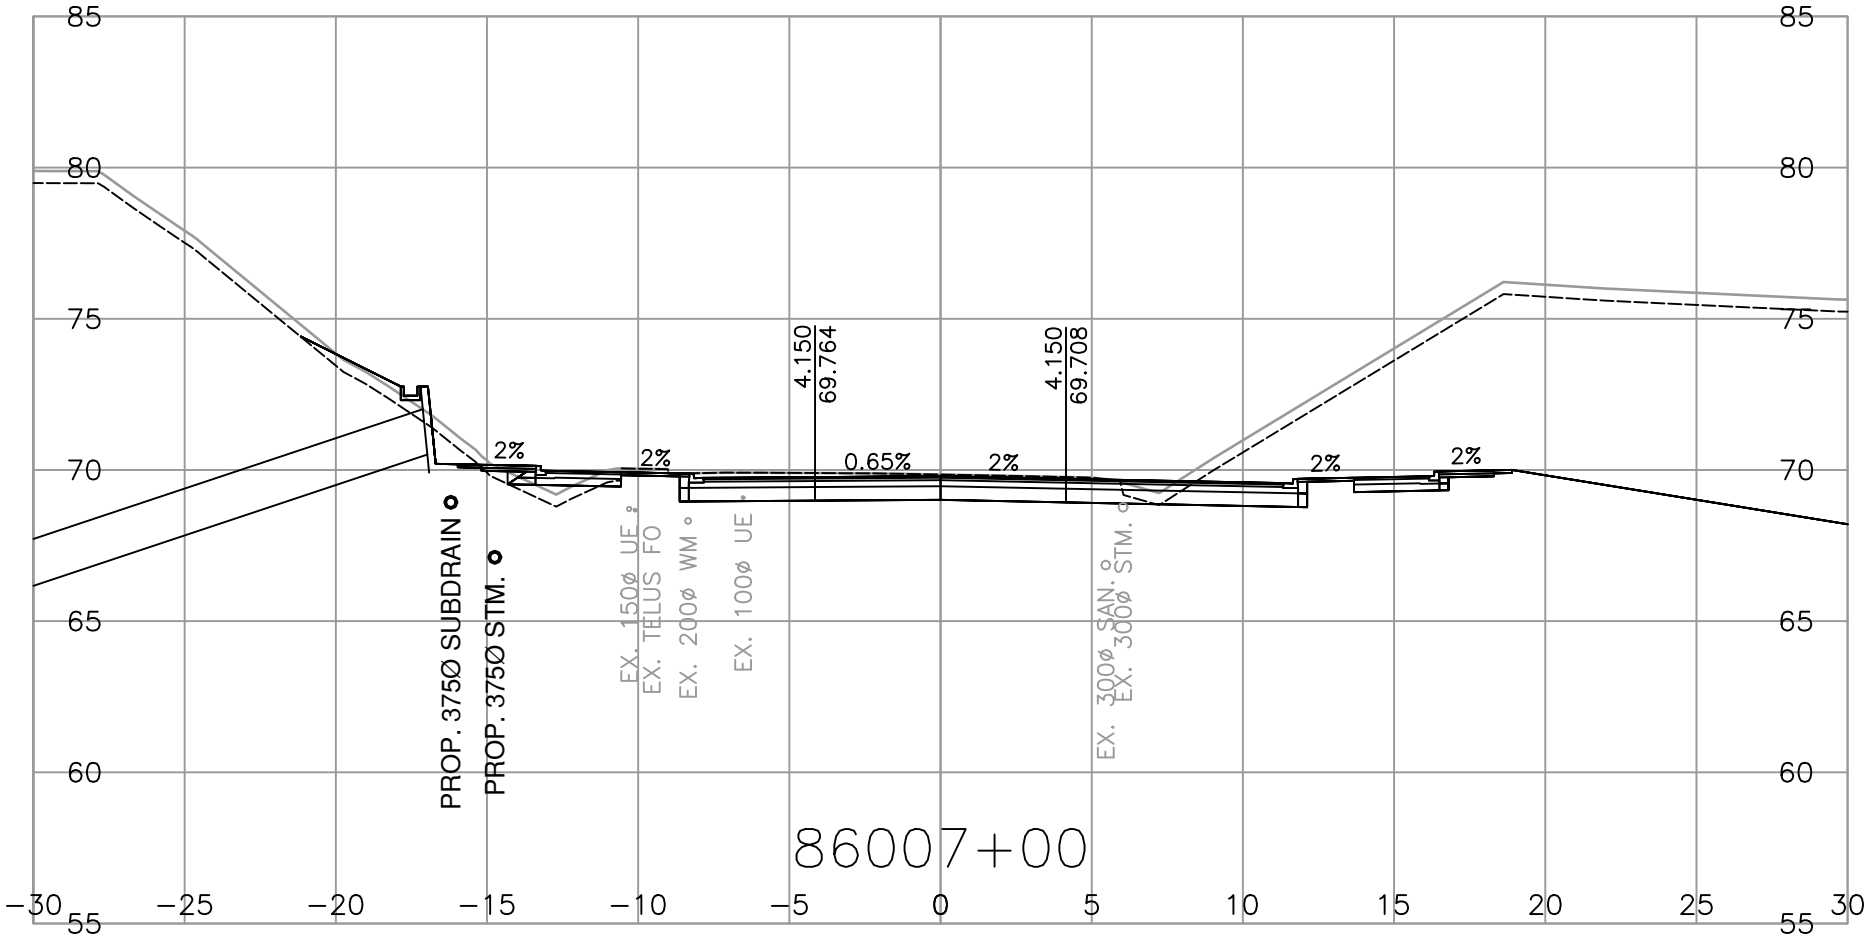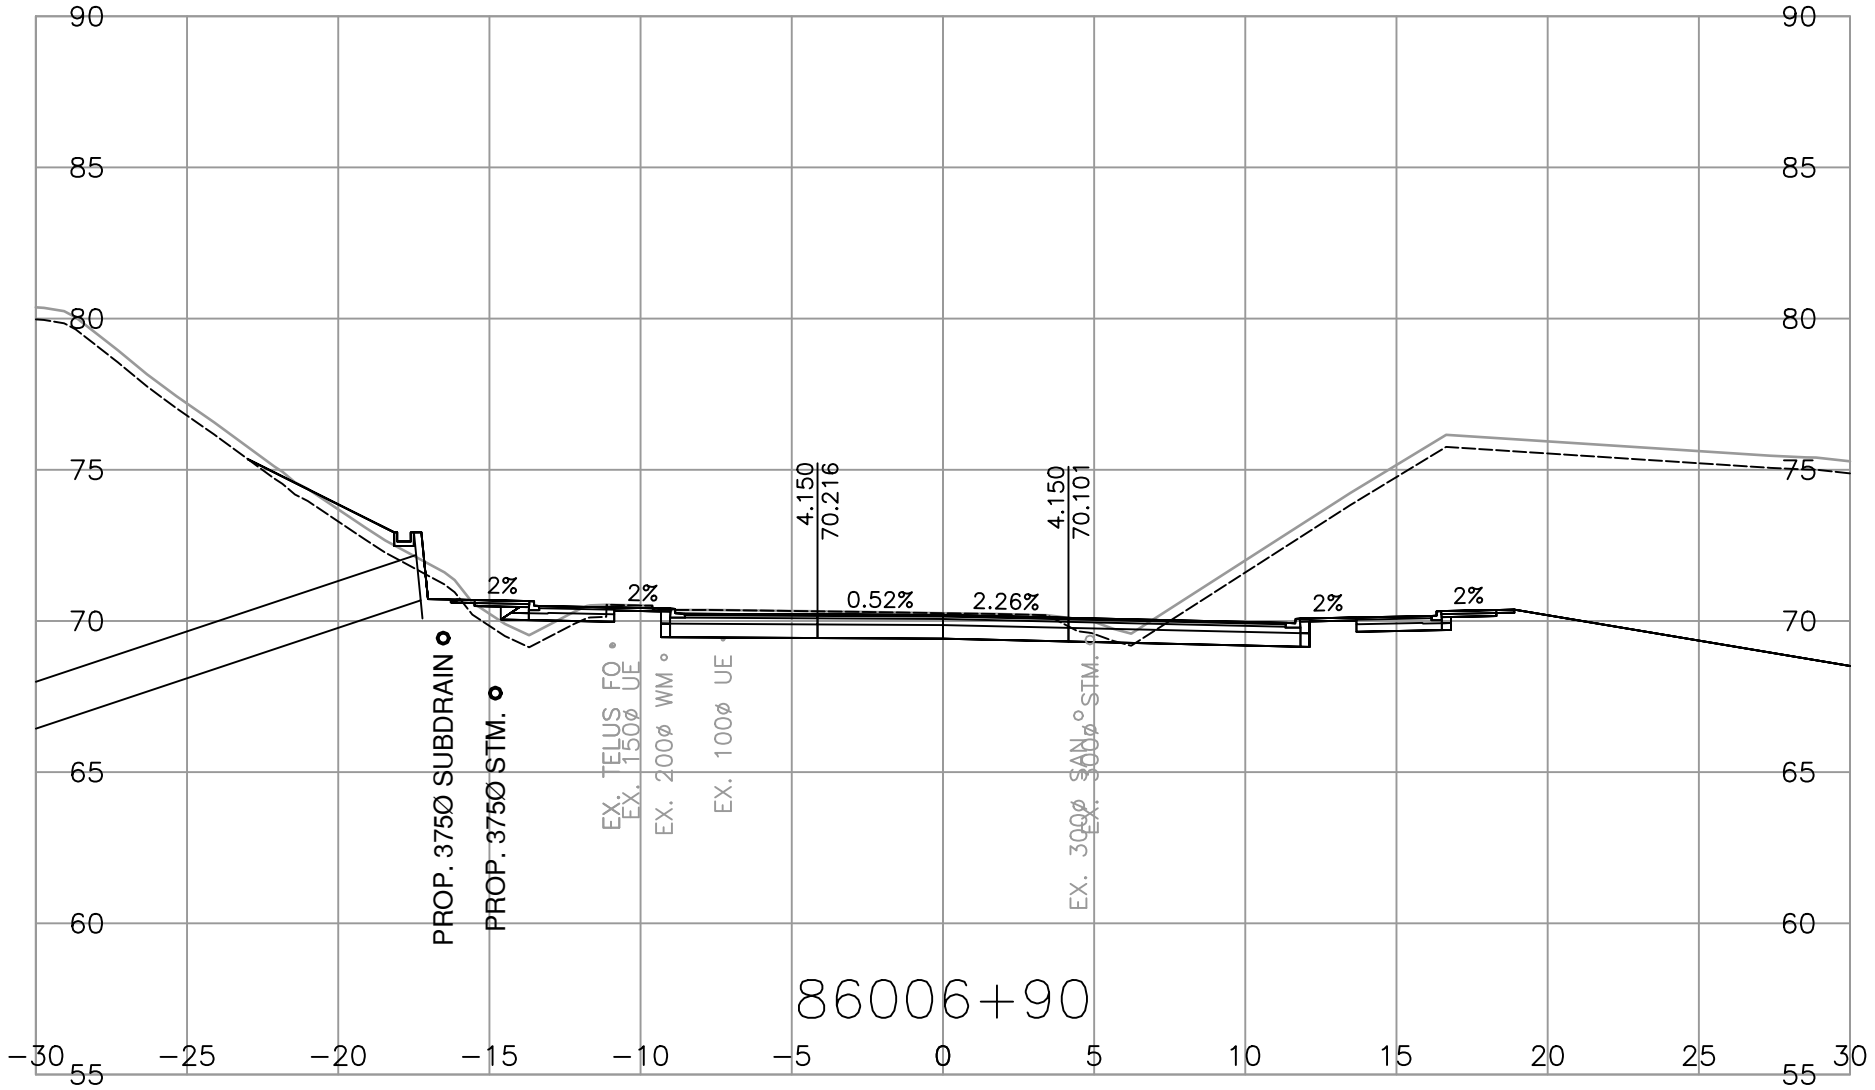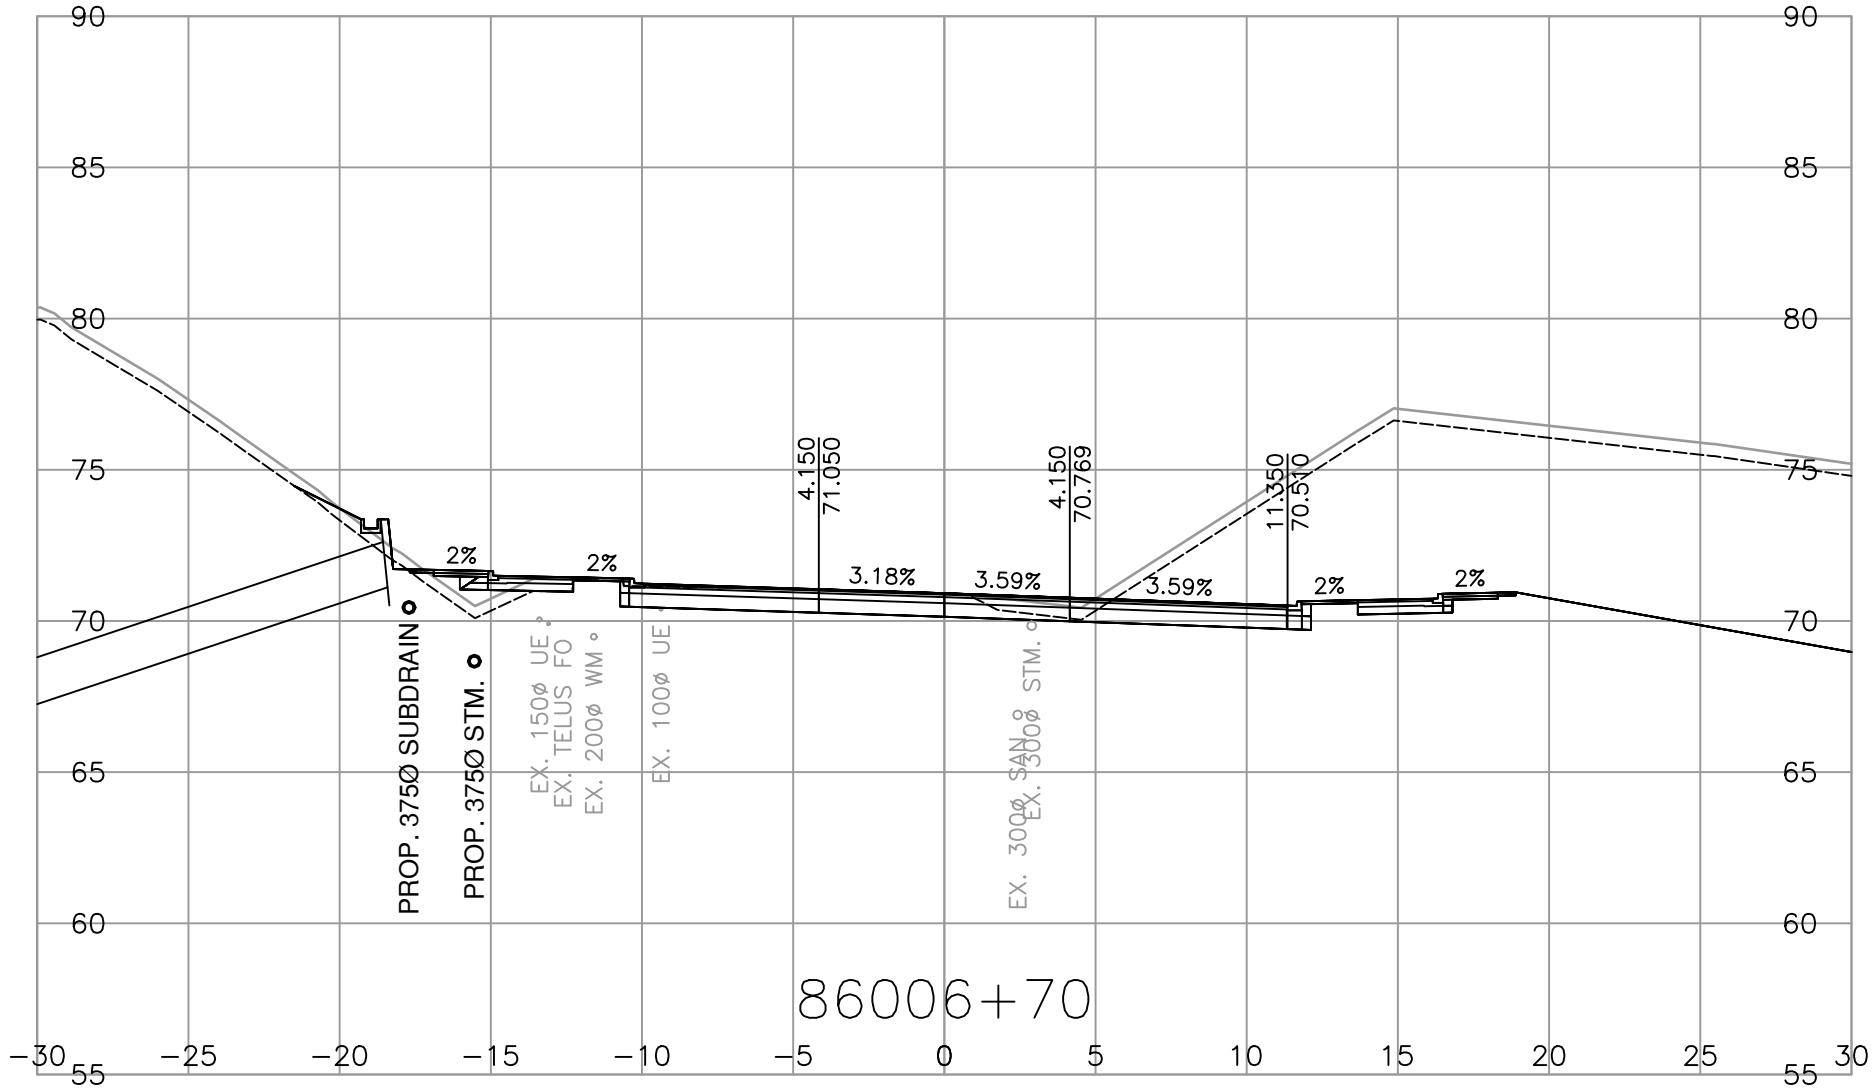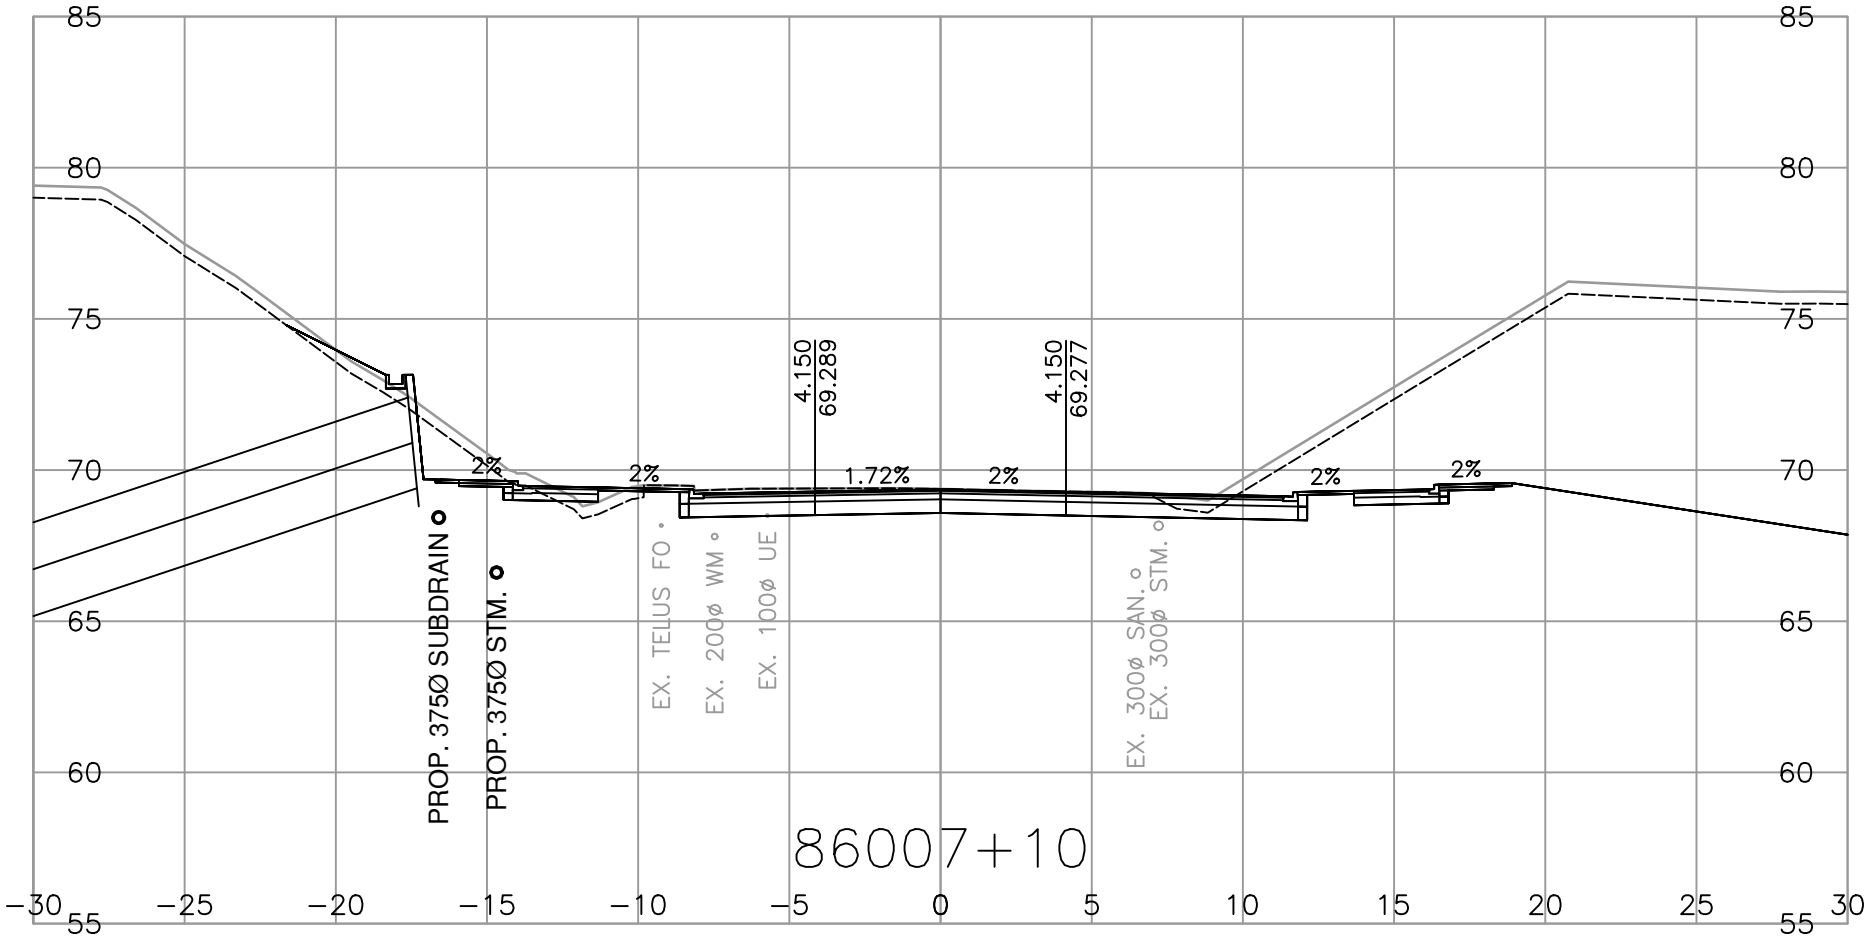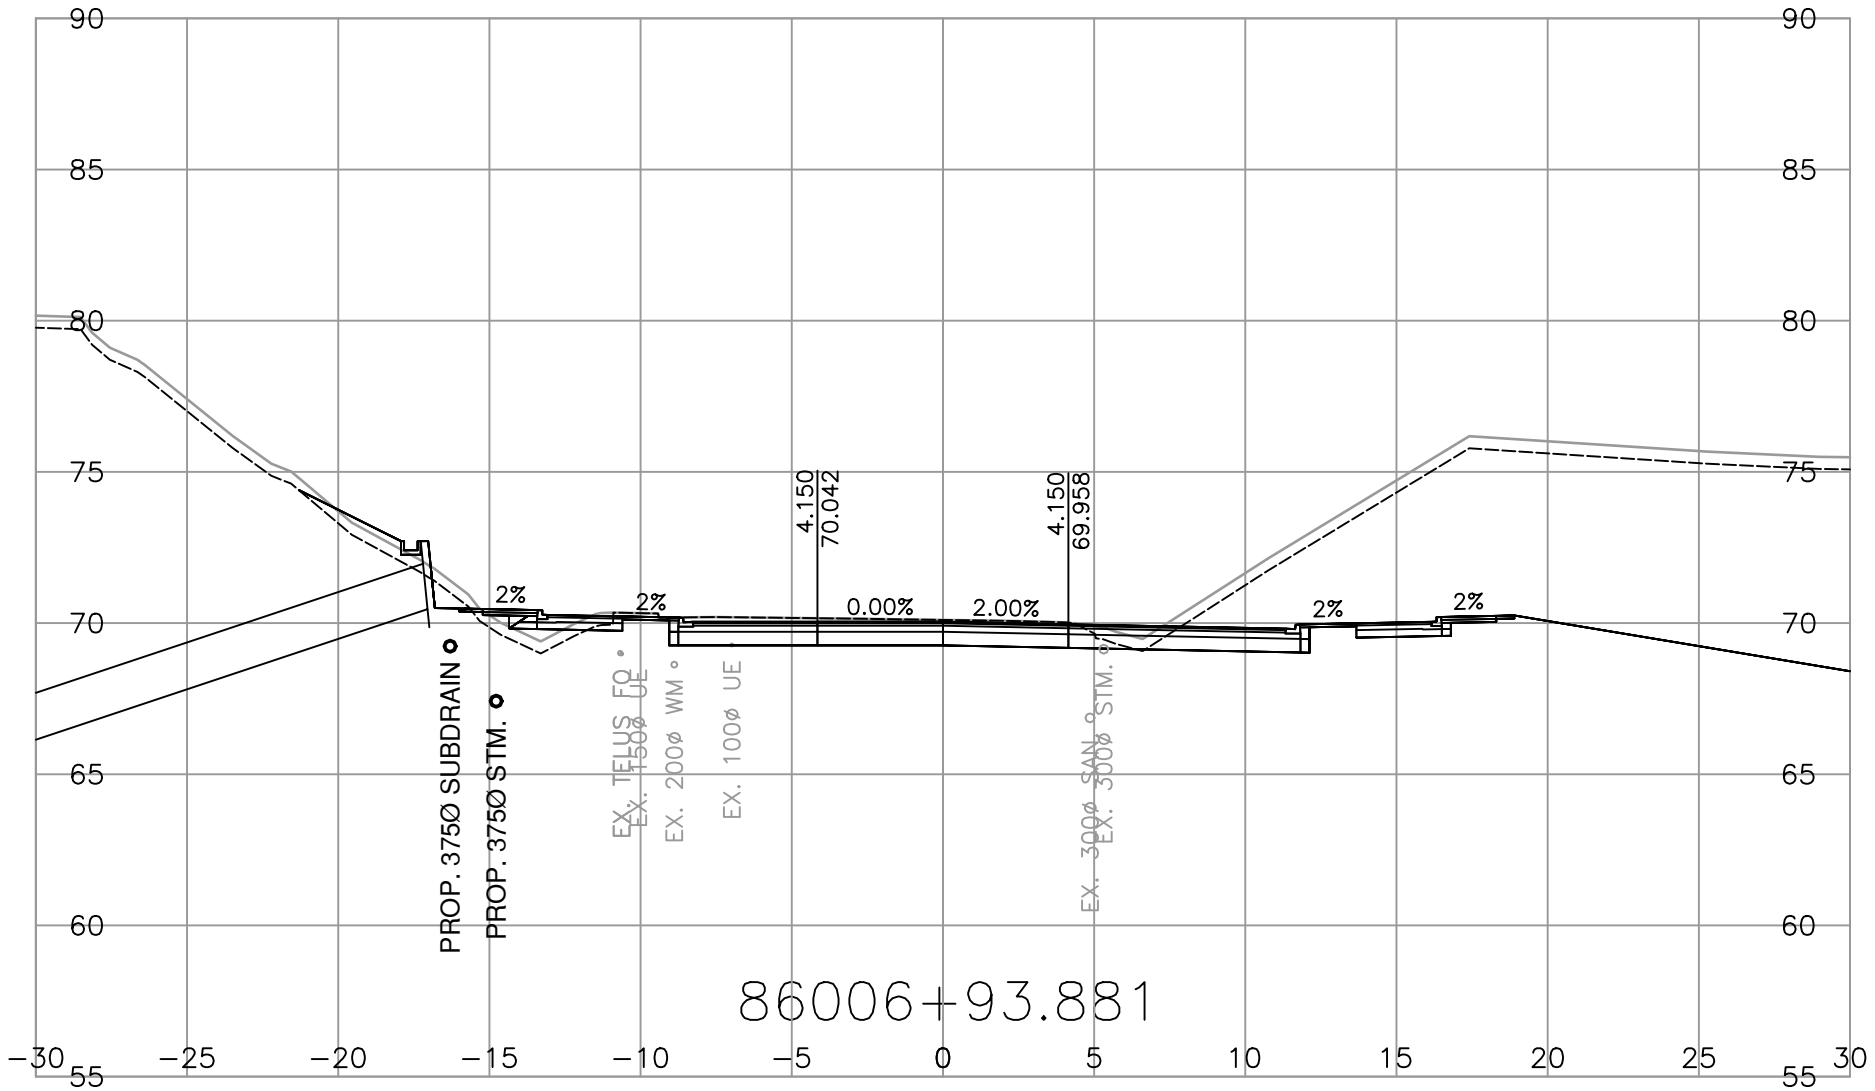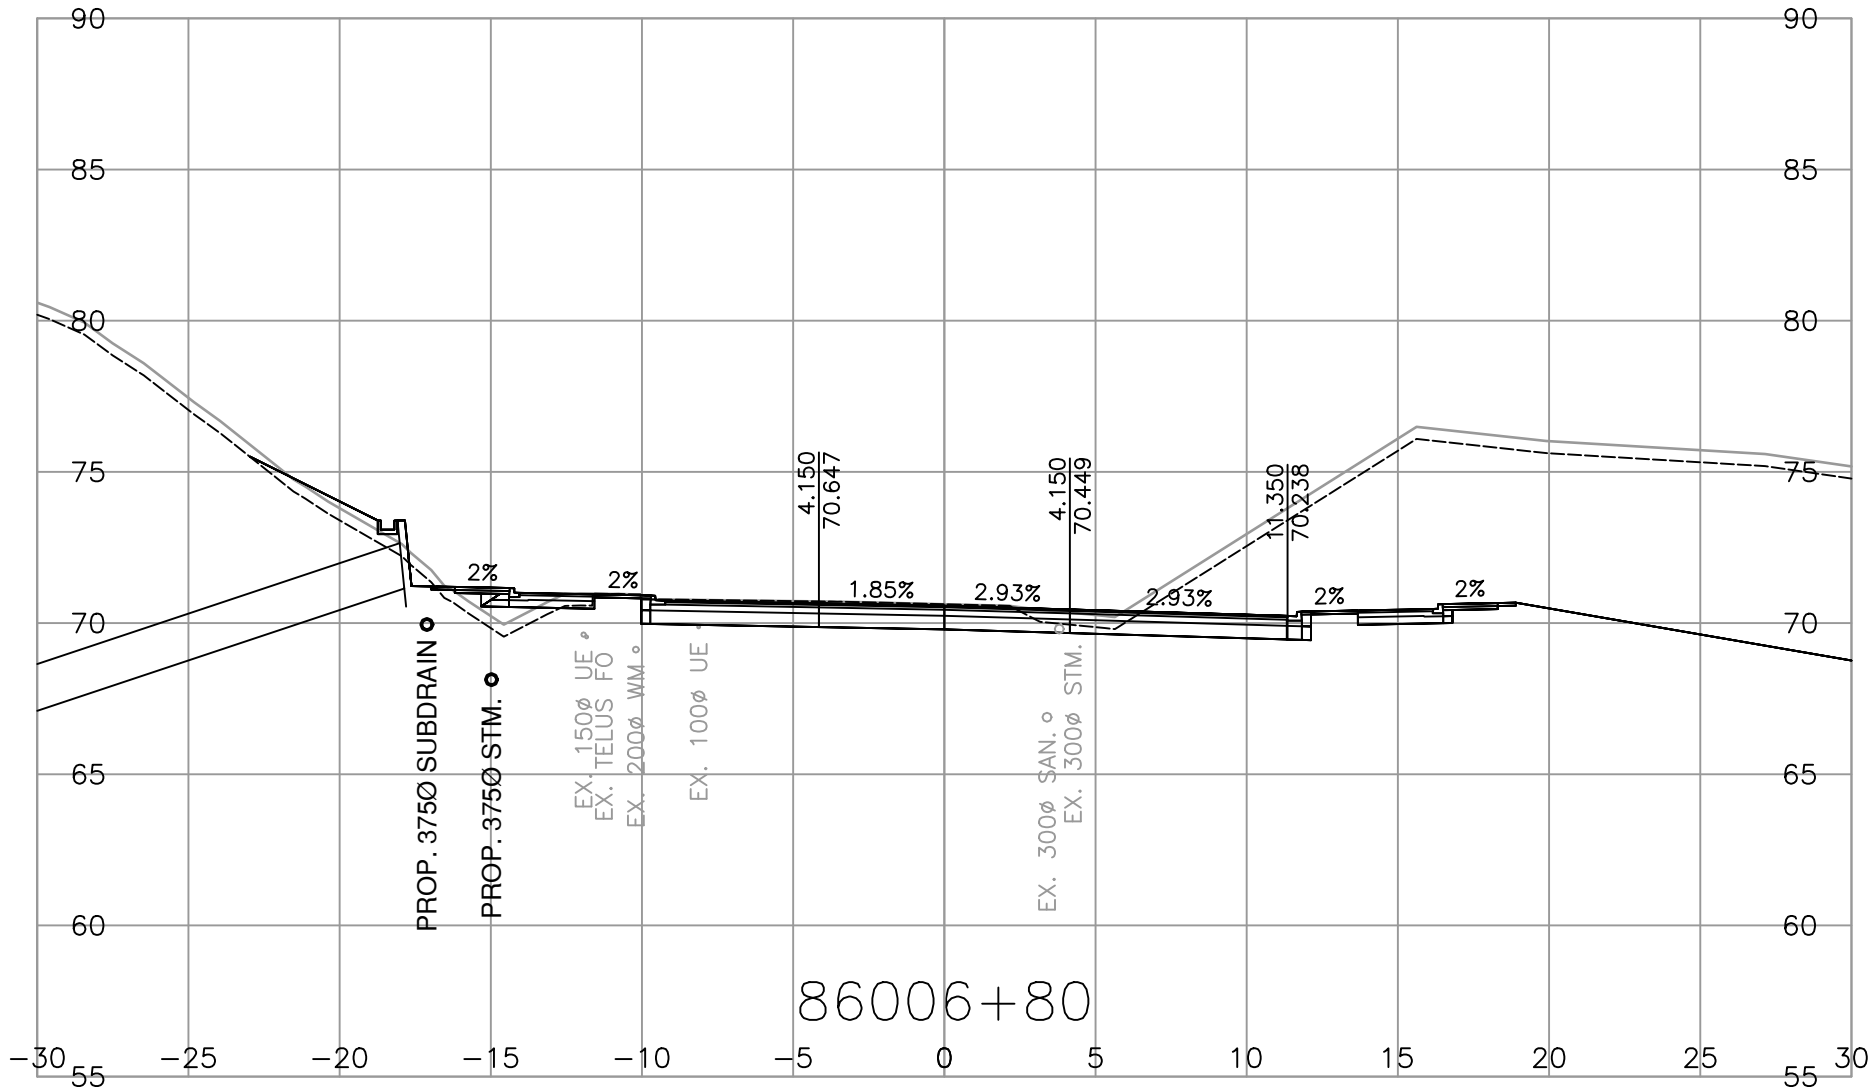

SCALE 0 2 1:250 12m
CAD FILENAME R1-1154-1107
FILE NUMBER 2021-2305-02
PLOT DATE 2026-04-17

REV	DATE	REVISIONS	NAME












MINISTRY OF TRANSPORTATION
AND TRANSIT
SOUTH COAST REGION
HIGHWAY DESIGN AND GEOMATICS ENGINEERING

CROSS SECTIONS
HIGHWAY 1 - PEARDONVILLE
HIGHWAY 1 - EAST OF FRASER HWY TO WEST OF CLEARBROOK ROAD
PEARDONVILLE ROAD - L86000
SHEET 7 OF 10

ASSOCIATED ENGINEERING (B.C.) LTD. PERMIT TO PRACTICE 1000163	DESIGNED L.LIU DATE 2026-04-17 QUALITY CONTROL S.BIDULKA DATE 2026-04-17 QUALITY ASSURANCE P.STANCOMBE DATE 2026-04-17 DRAWN M.SALOMON DATE 2026-04-17
PROJECT NUMBER 13254-1002	REG 1 DRAWING NUMBER R1-1154-1107

PLOT DATE: 2026/04/20 \\se.co\data\working\van\2021-2305-02\civil\model\MoTL_PDV_Working_Drawings\Production\1000_DesignSections\R1-1154-L86000.dwg

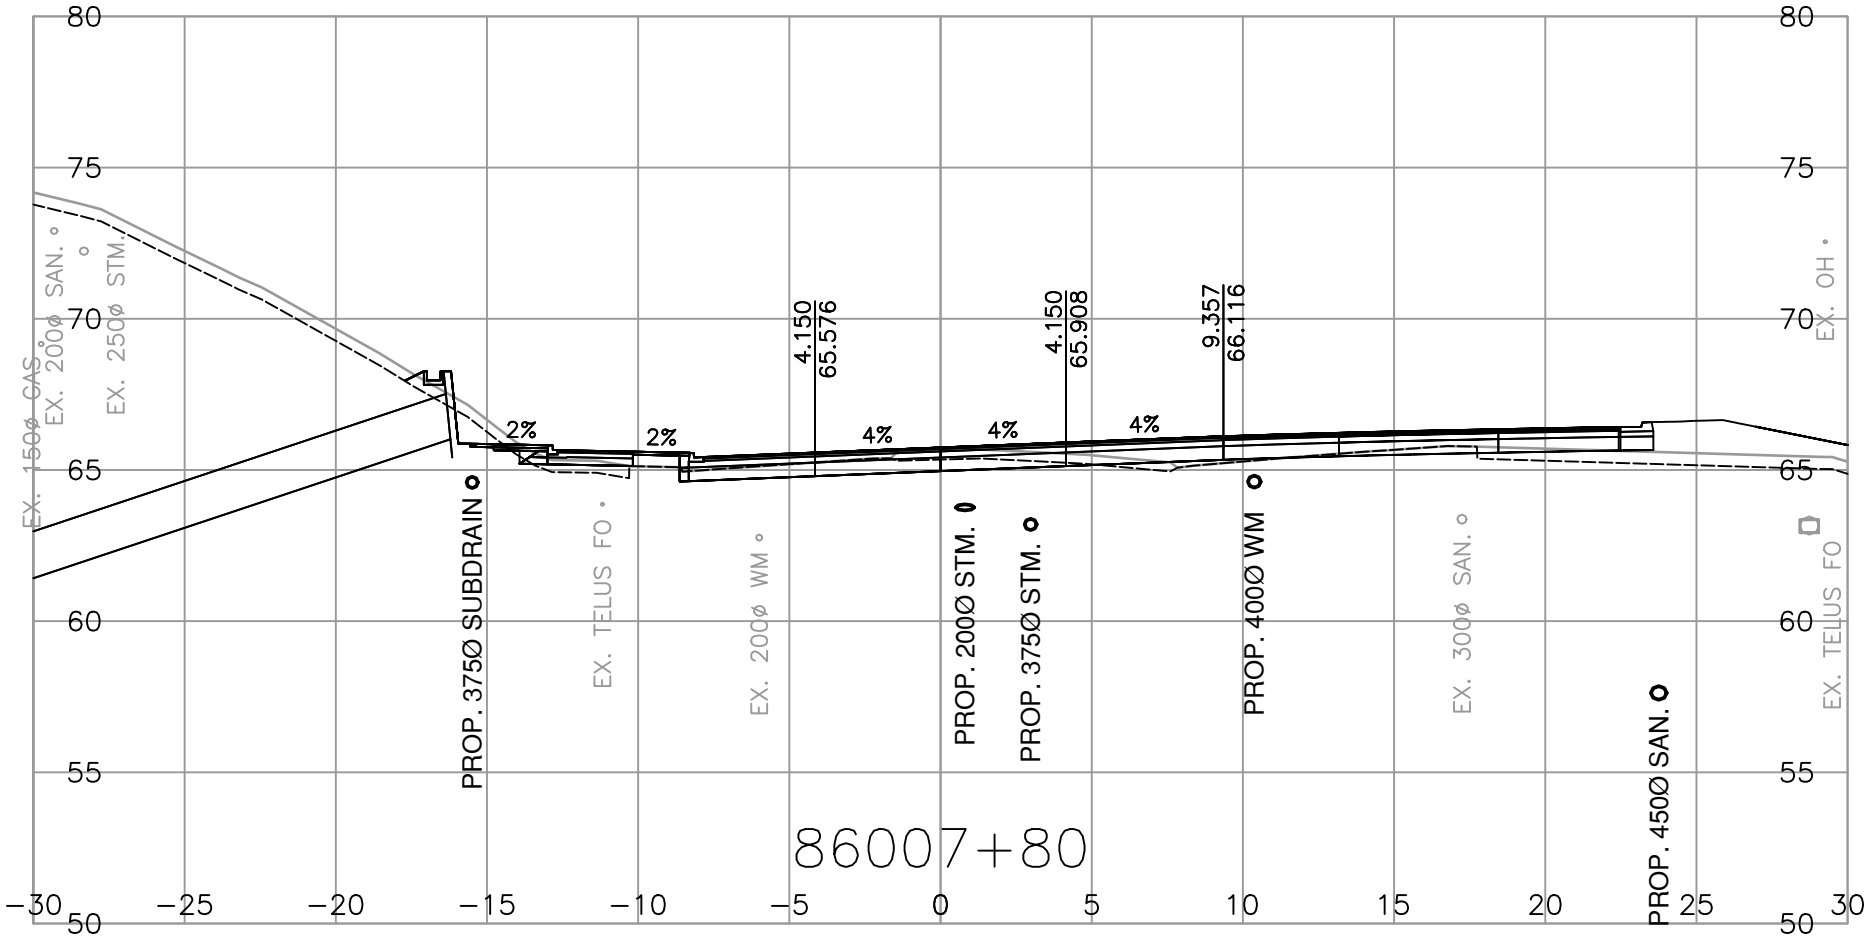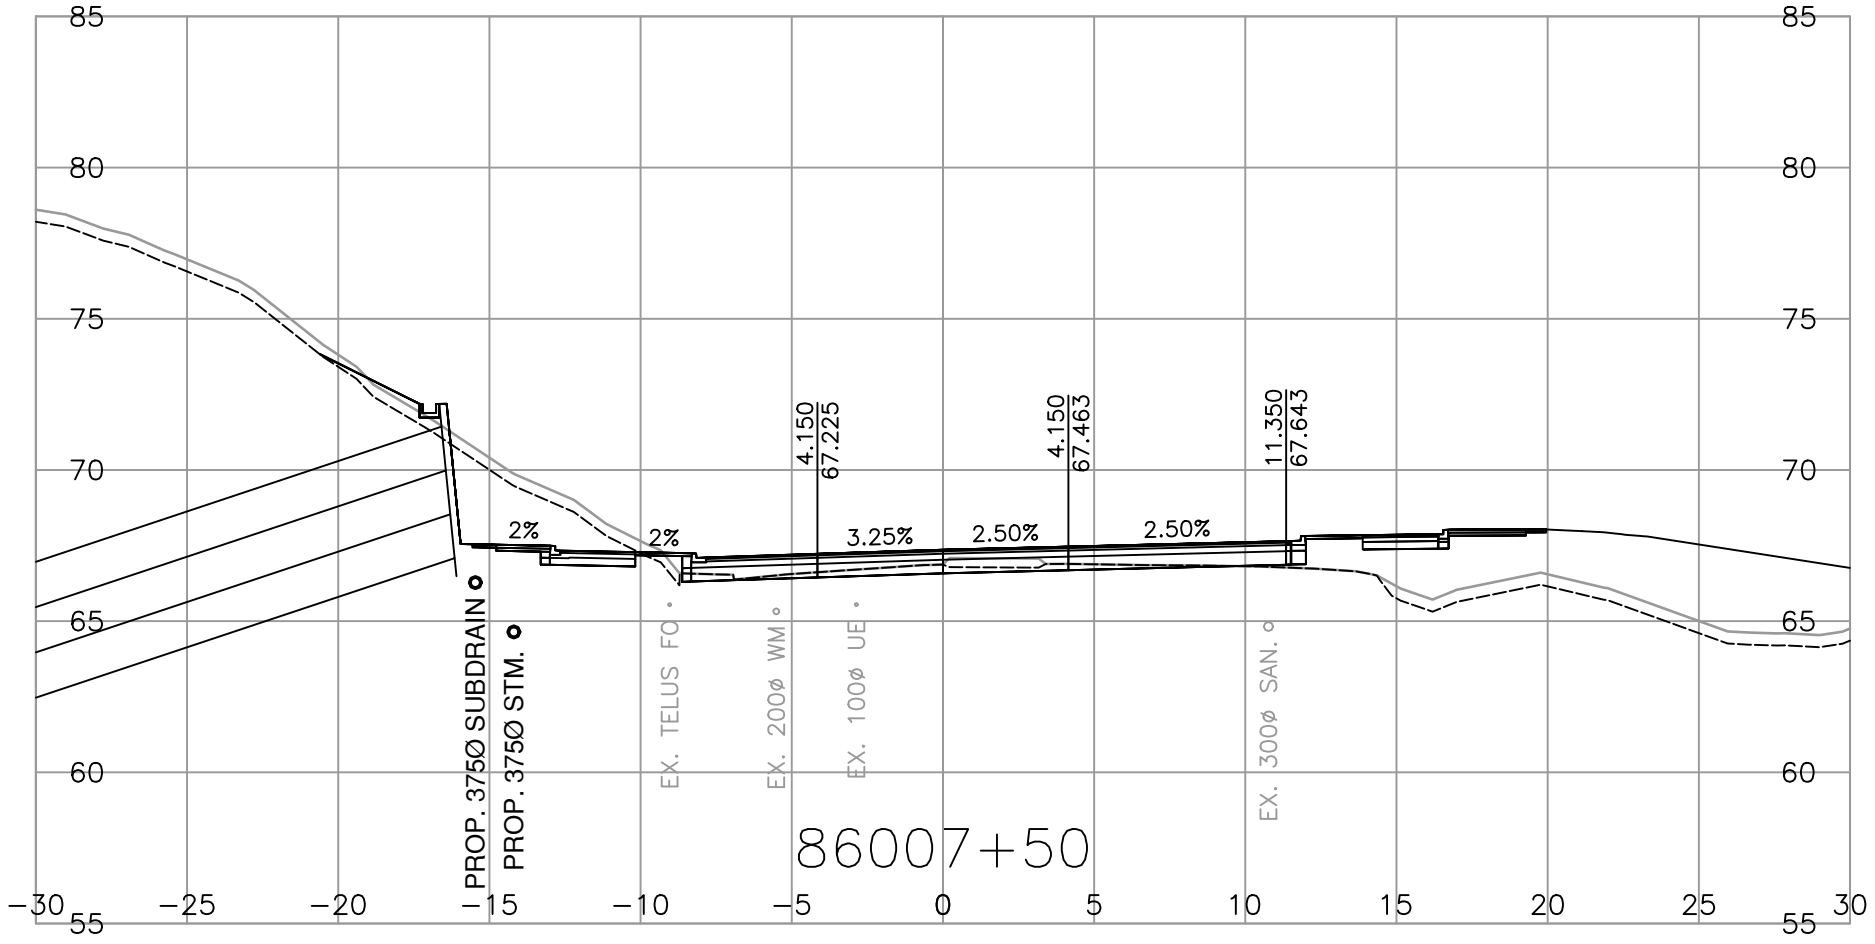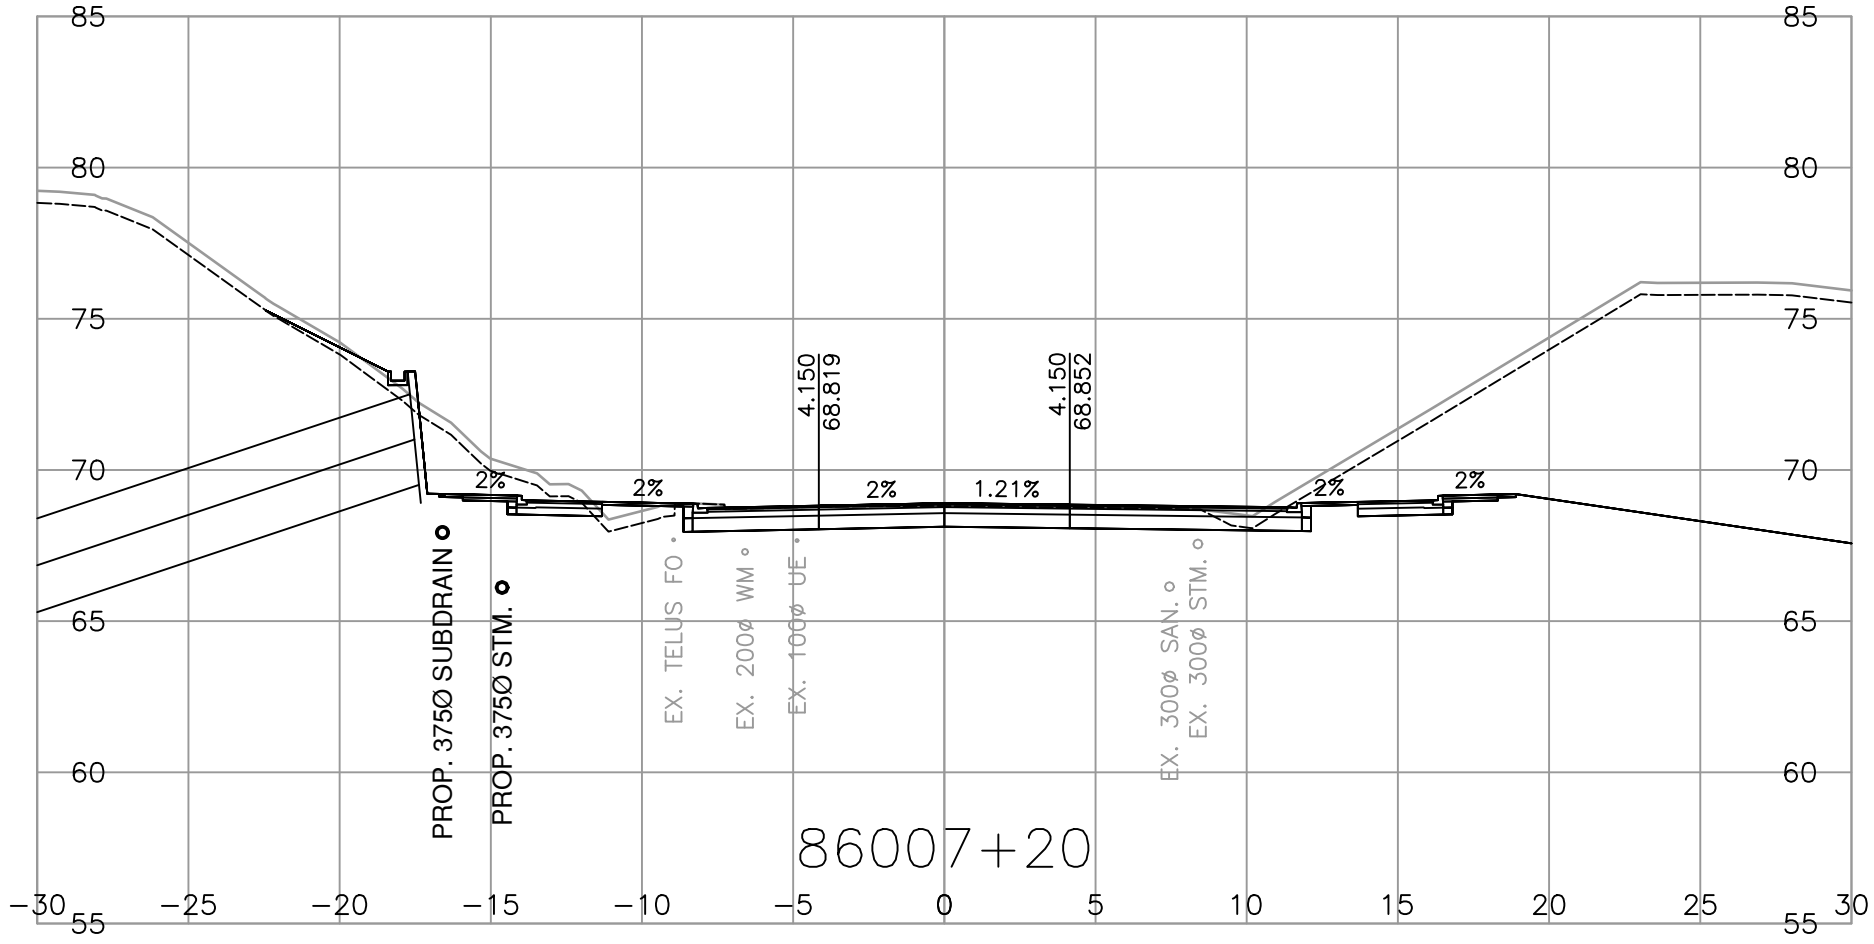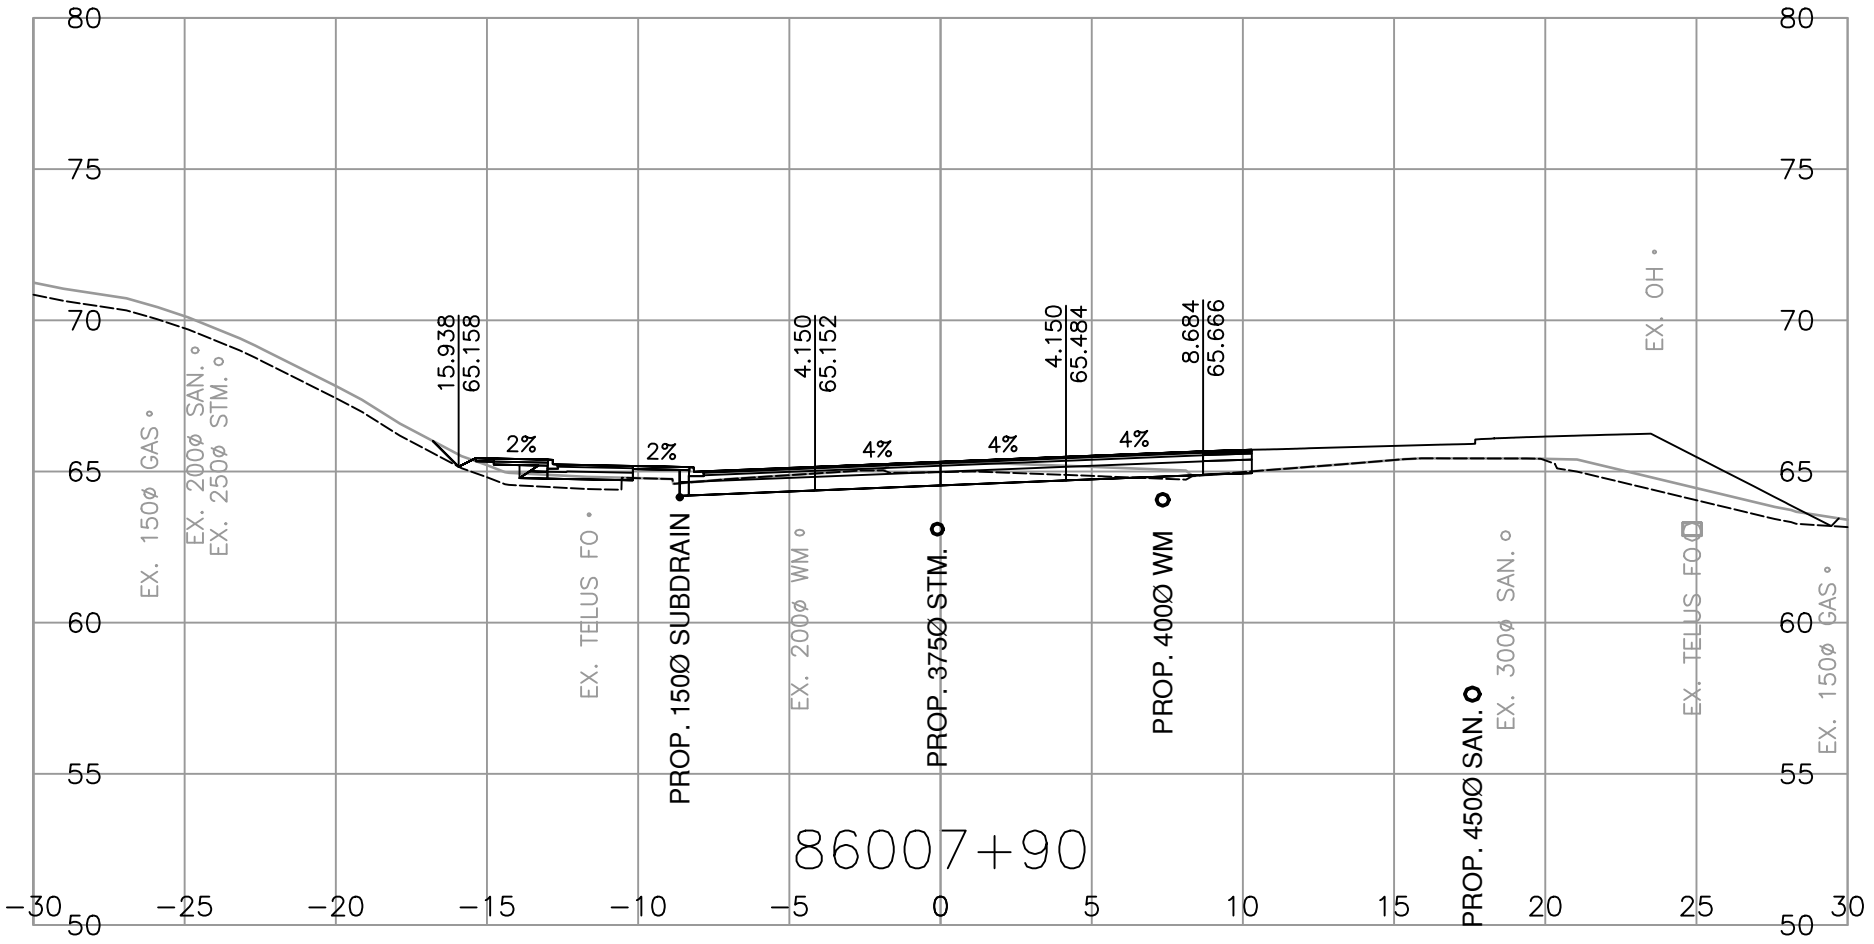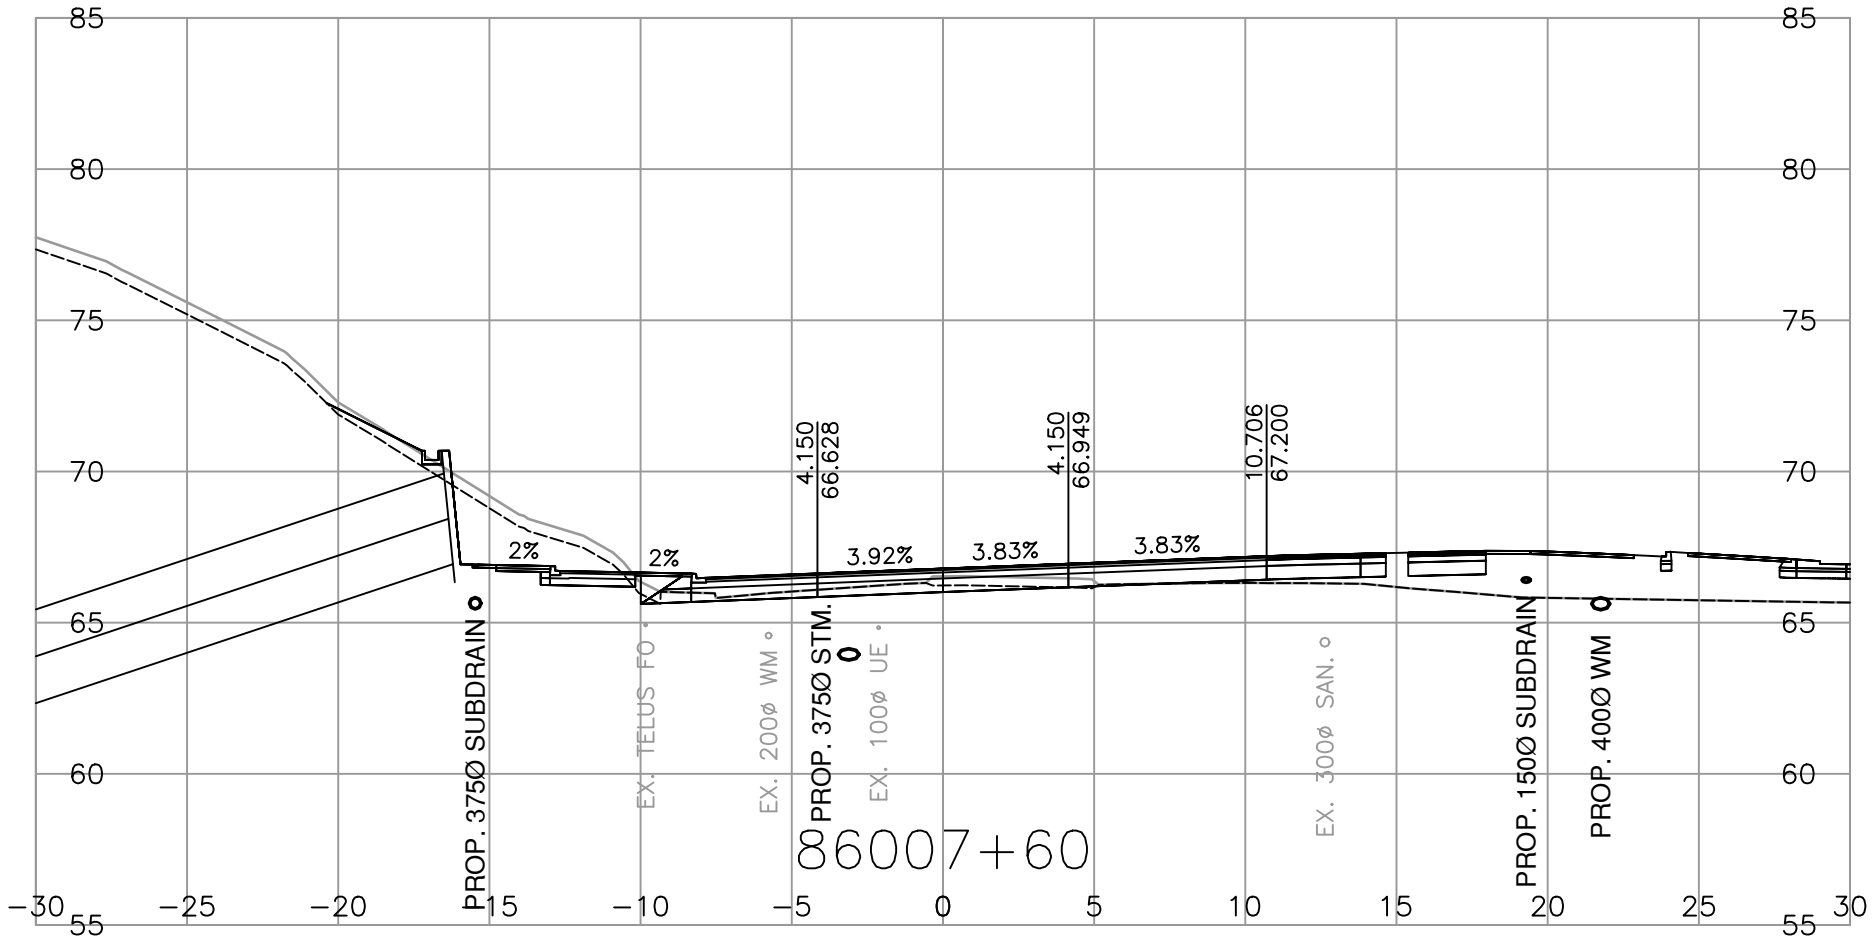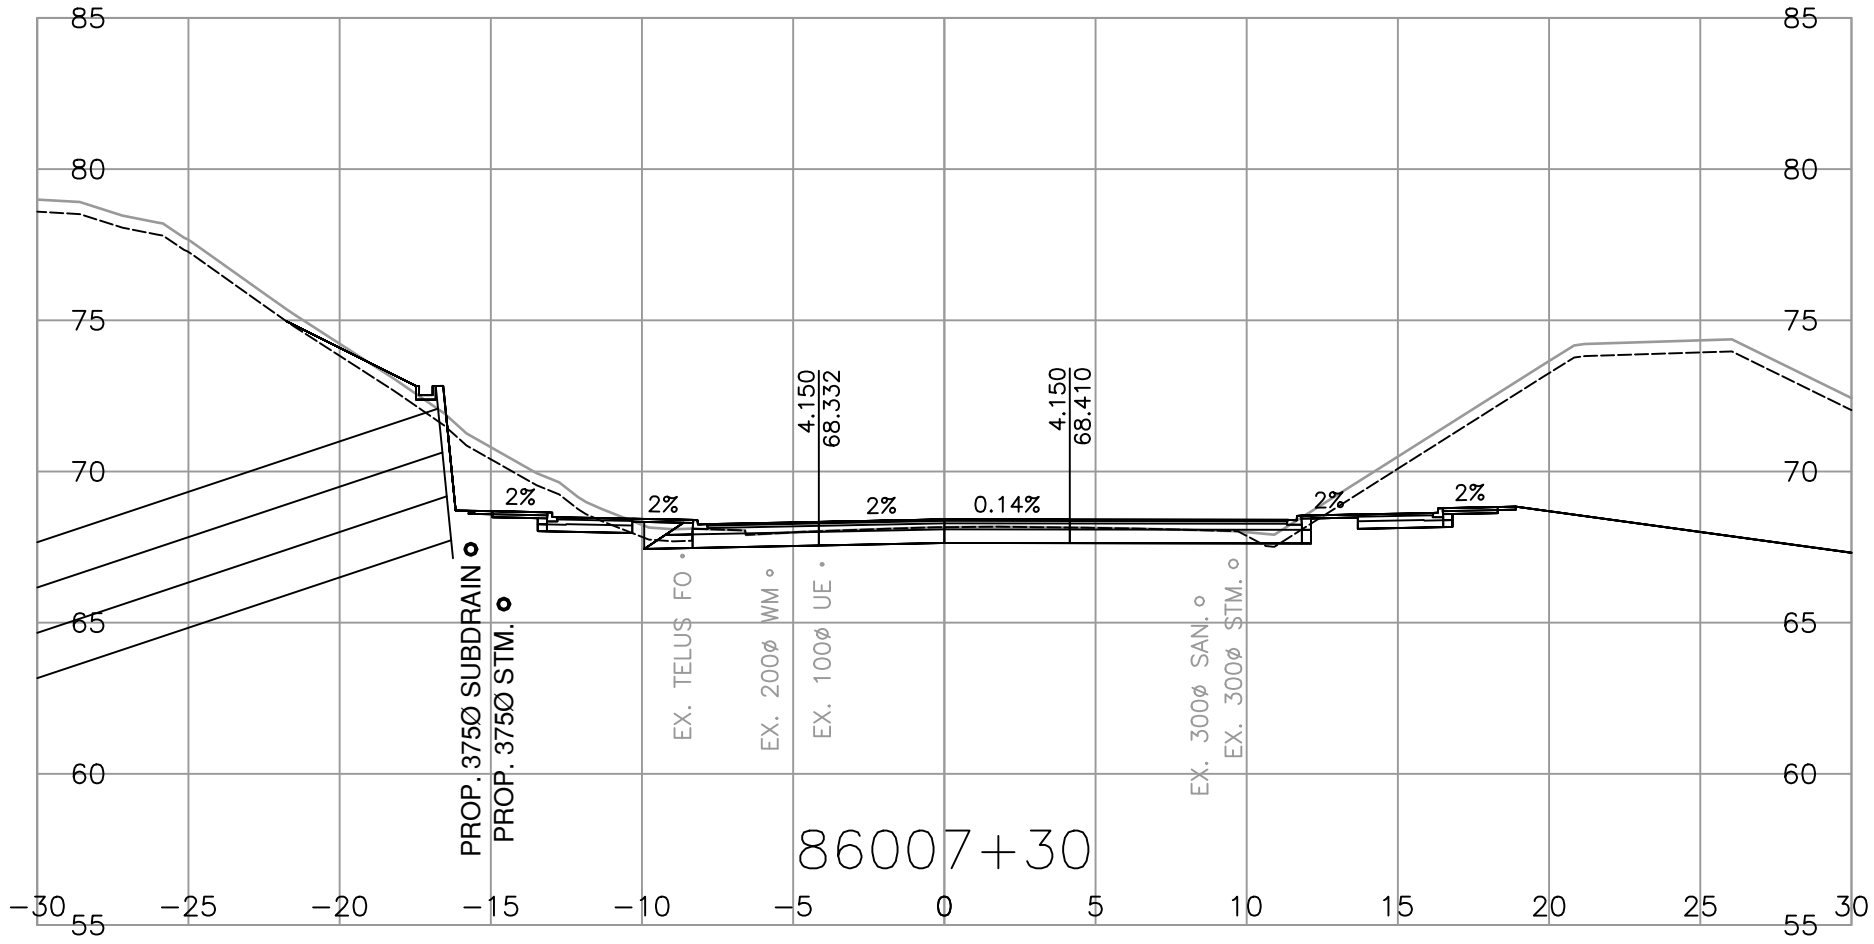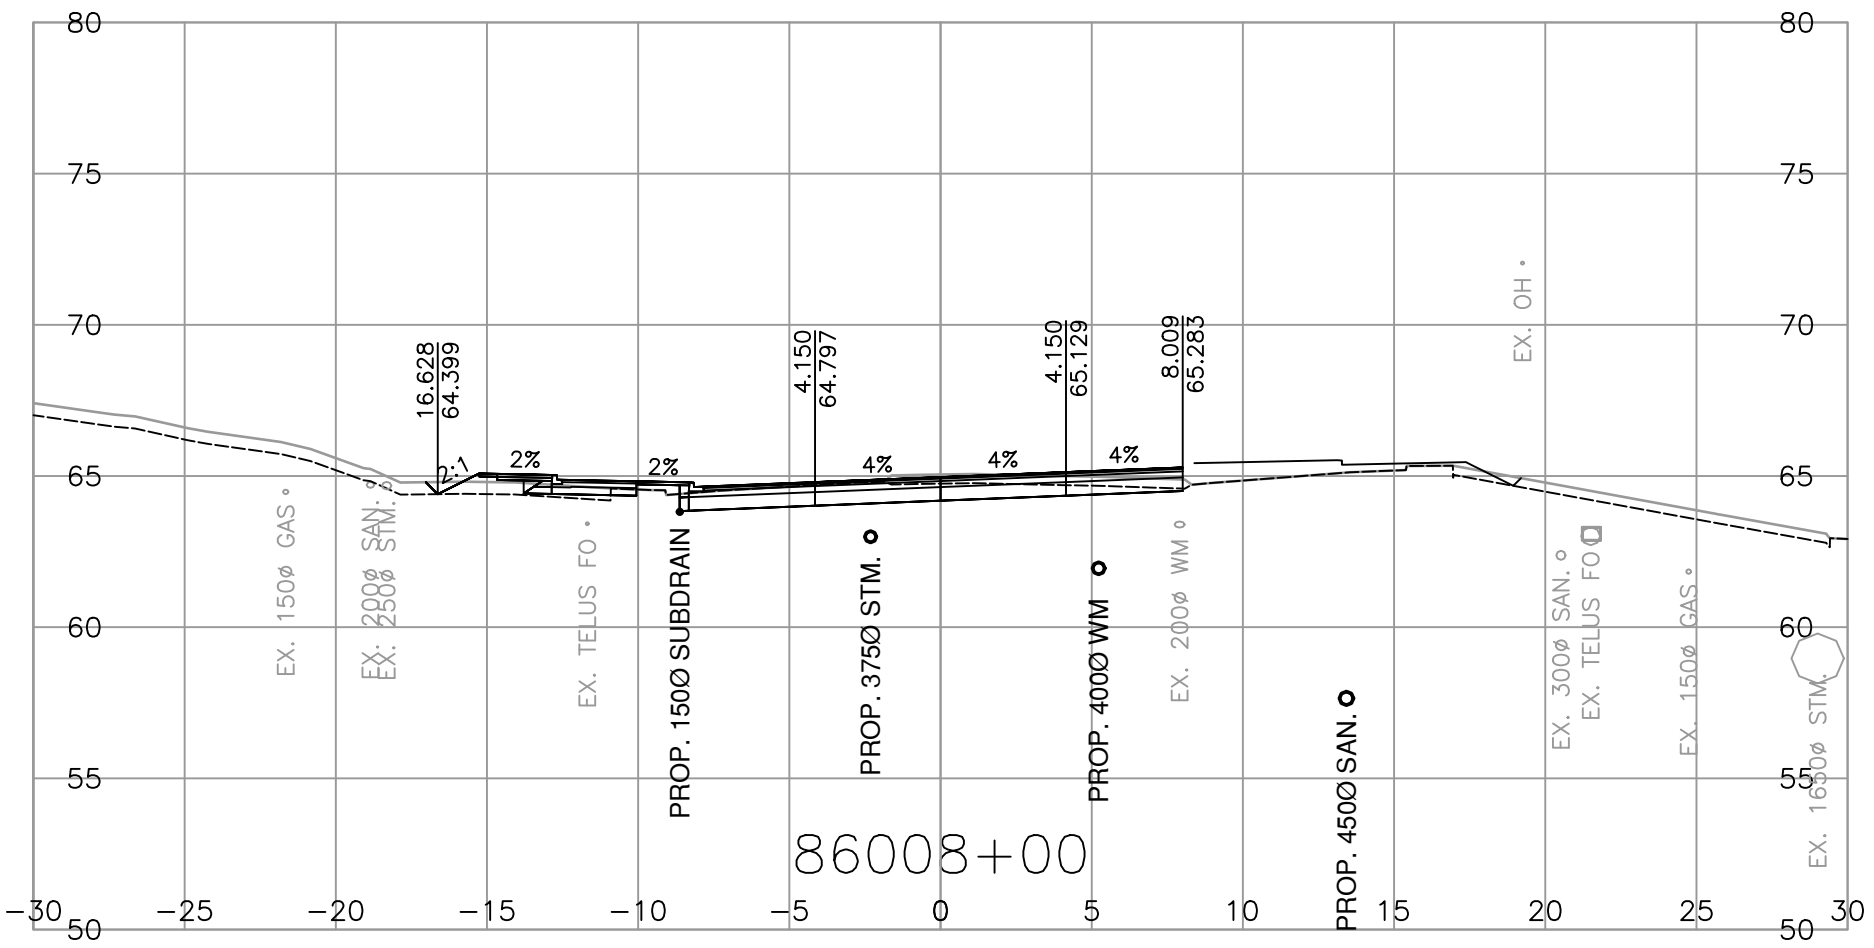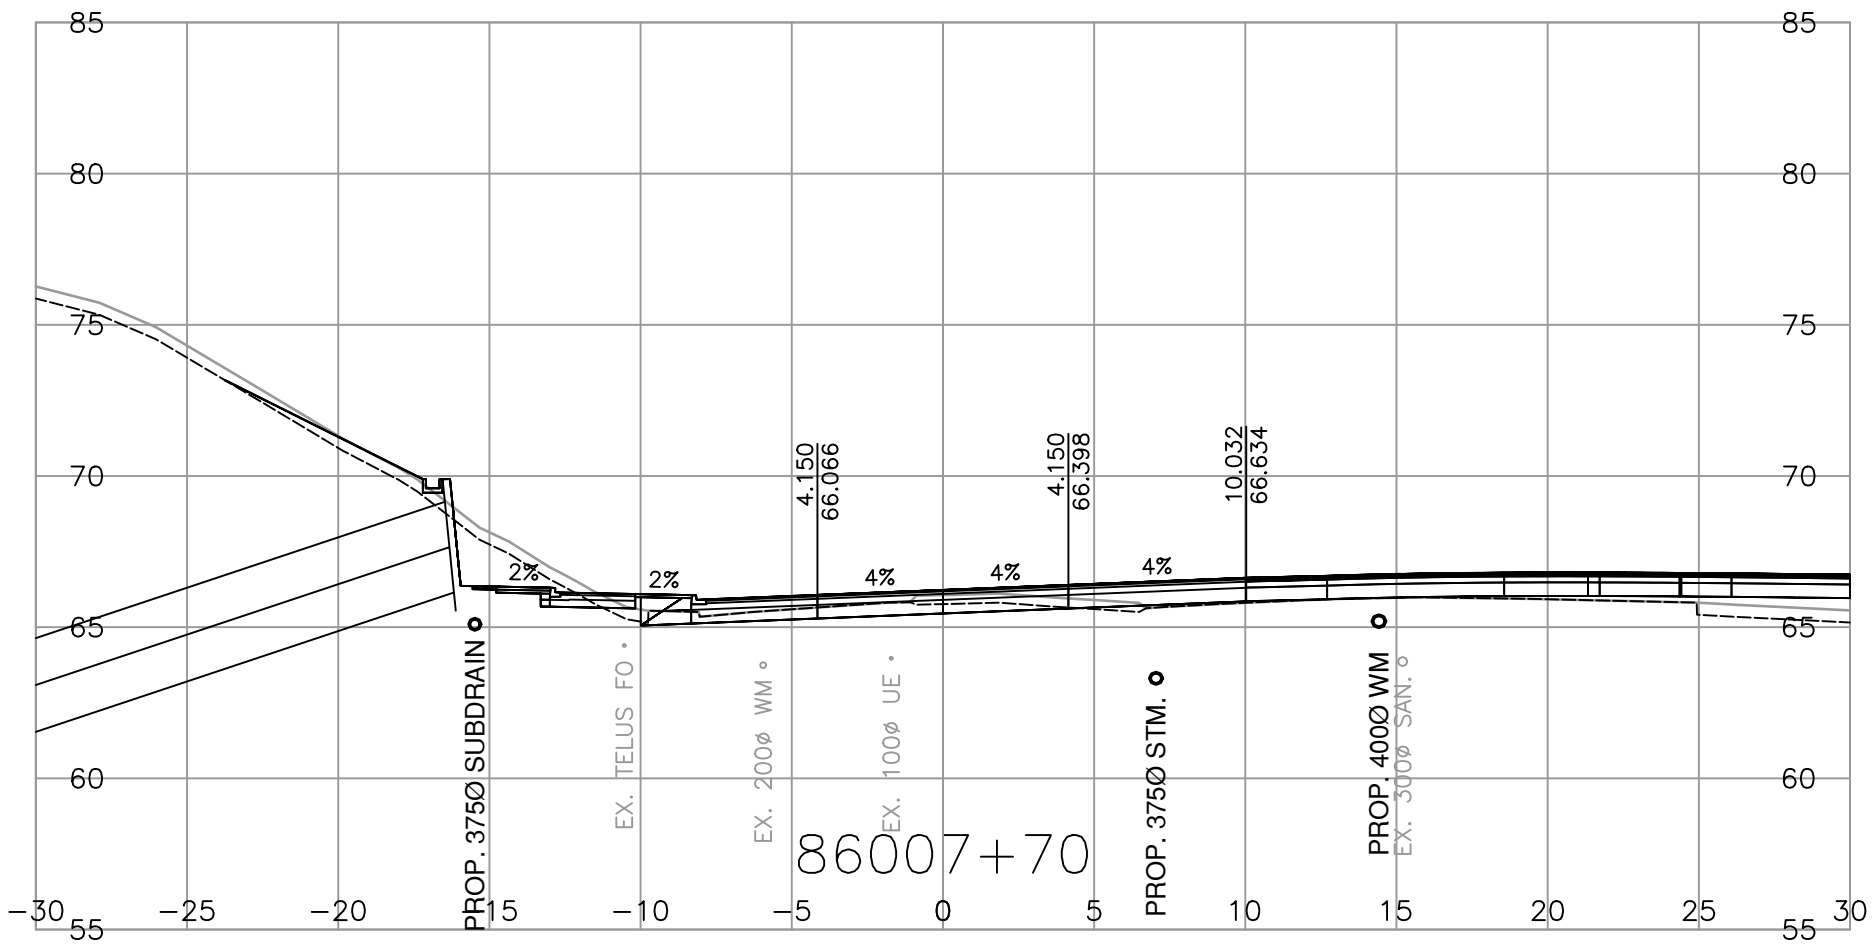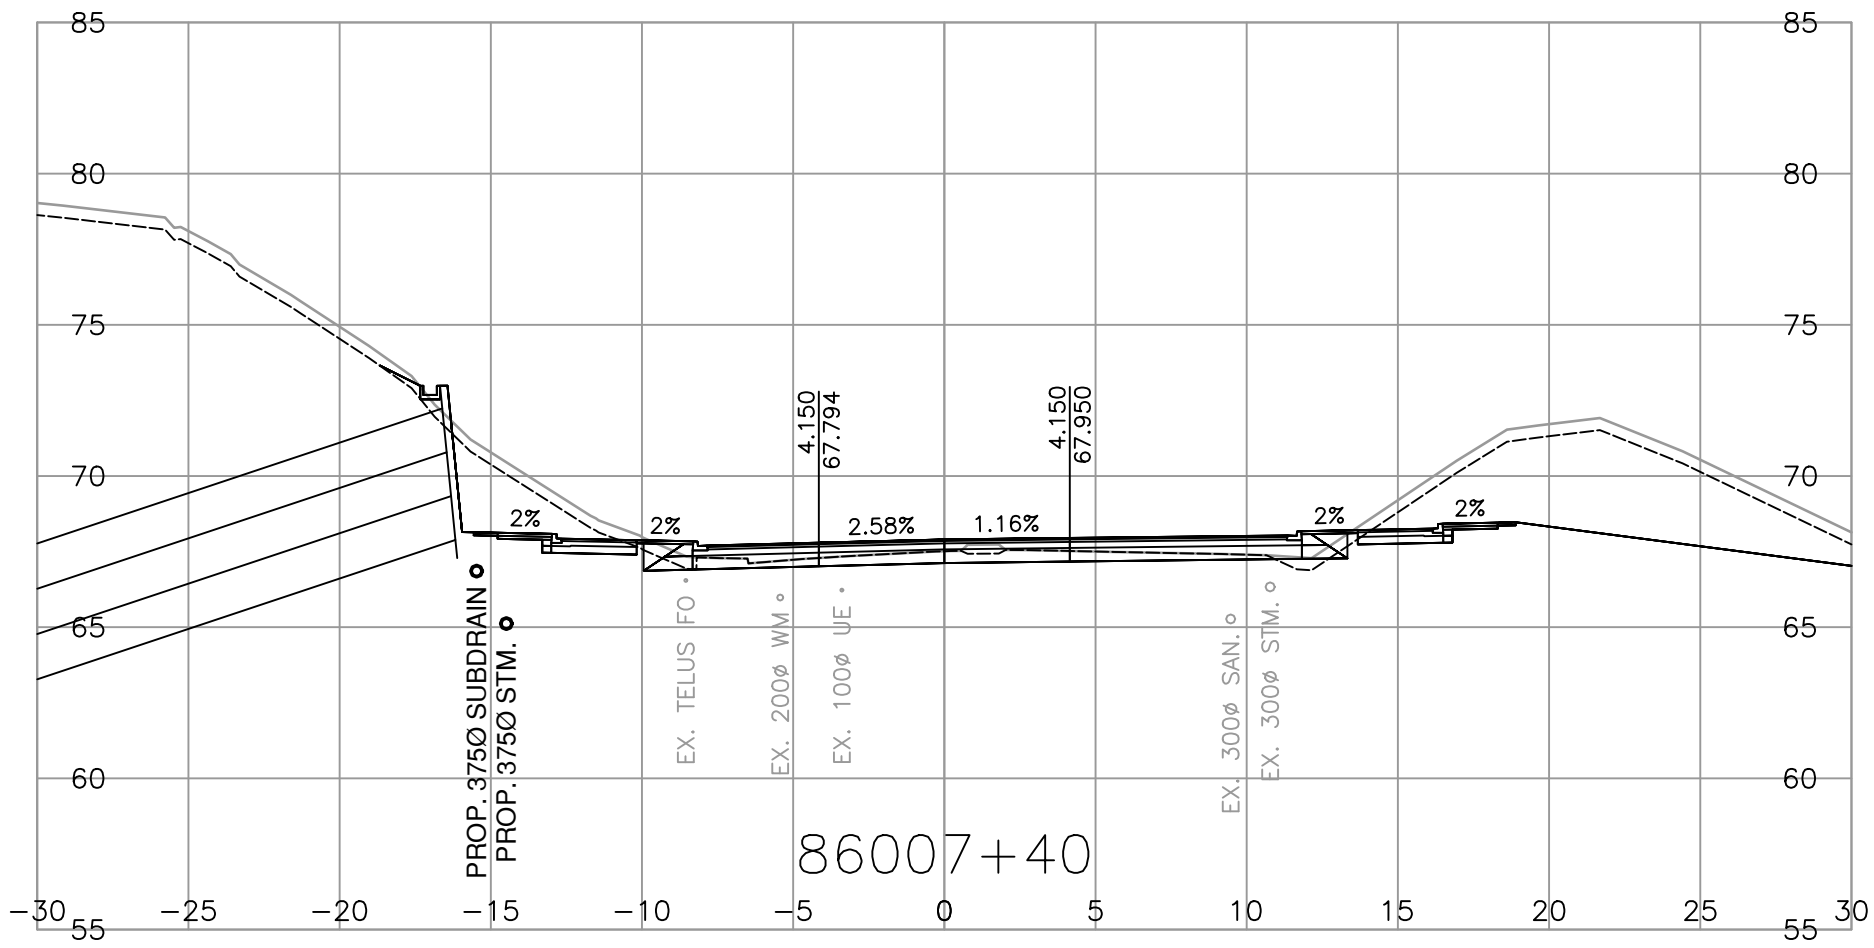










MINISTRY OF TRANSPORTATION
AND TRANSIT
SOUTH COAST REGION
HIGHWAY DESIGN AND GEOMATICS ENGINEERING

SCALE 0 2 1:250 12m
CAD FILENAME R1-1154-1108
FILE NUMBER 2021-2305-02
PLOT DATE 2026-04-17

REV	DATE	REVISIONS	NAME

CROSS SECTIONS			
HIGHWAY 1 - PEARDONVILLE			
HIGHWAY 1 - EAST OF FRASER HWY TO WEST OF CLEARBROOK ROAD			
PEARDONVILLE ROAD - L86000			
SHEET 8 OF 10			
ASSOCIATED ENGINEERING (B.C.) LTD.		DESIGNED L.LIU DATE 2026-04-17	
PERMIT TO PRACTICE 1000163		QUALITY CONTROL S.BIDULKA DATE 2026-04-17	
		QUALITY ASSURANCE P.STANCOMBE DATE 2026-04-17	
		DRAWN M.SALOMON DATE 2026-04-17	
PROJECT NUMBER	REG	DRAWING NUMBER	REV
13254-1002	1	R1-1154-1108	

PLOT DATE: 2026/04/18 \\se.co\data\working\van\2021-2305-02\civil\model\MoTL_PDV_Working_Drawings\Production\1000_DesignSections\R1-1154-L86000.dwg

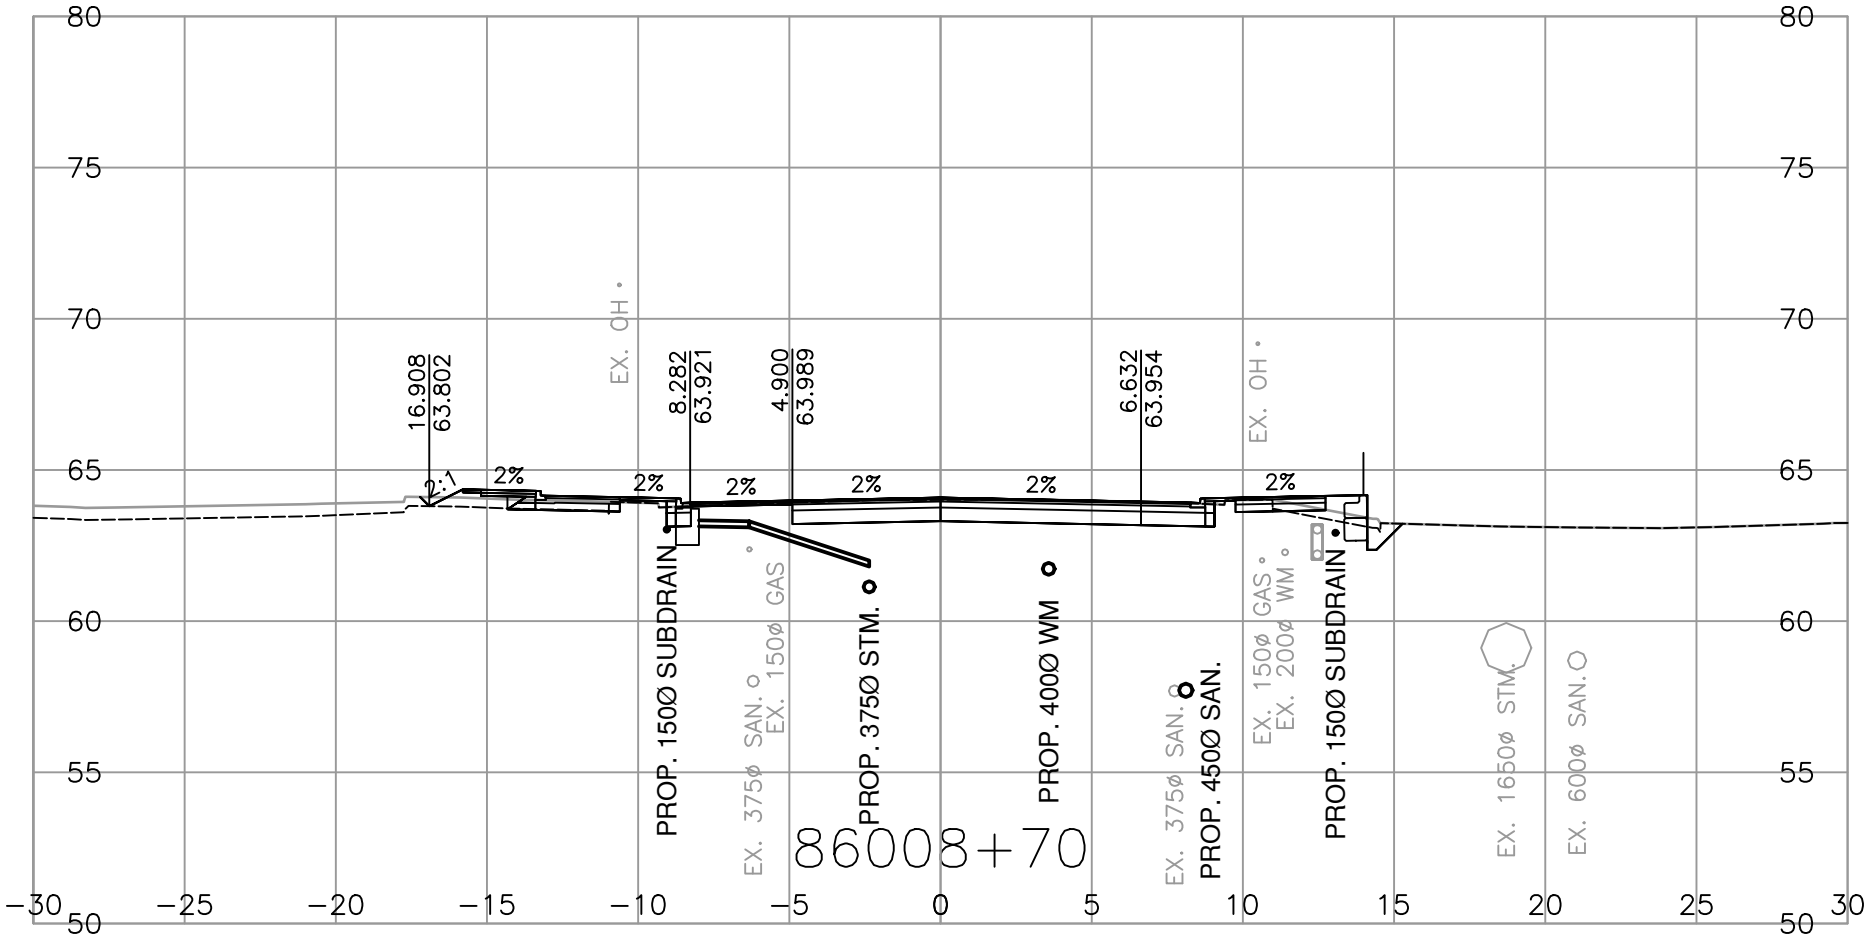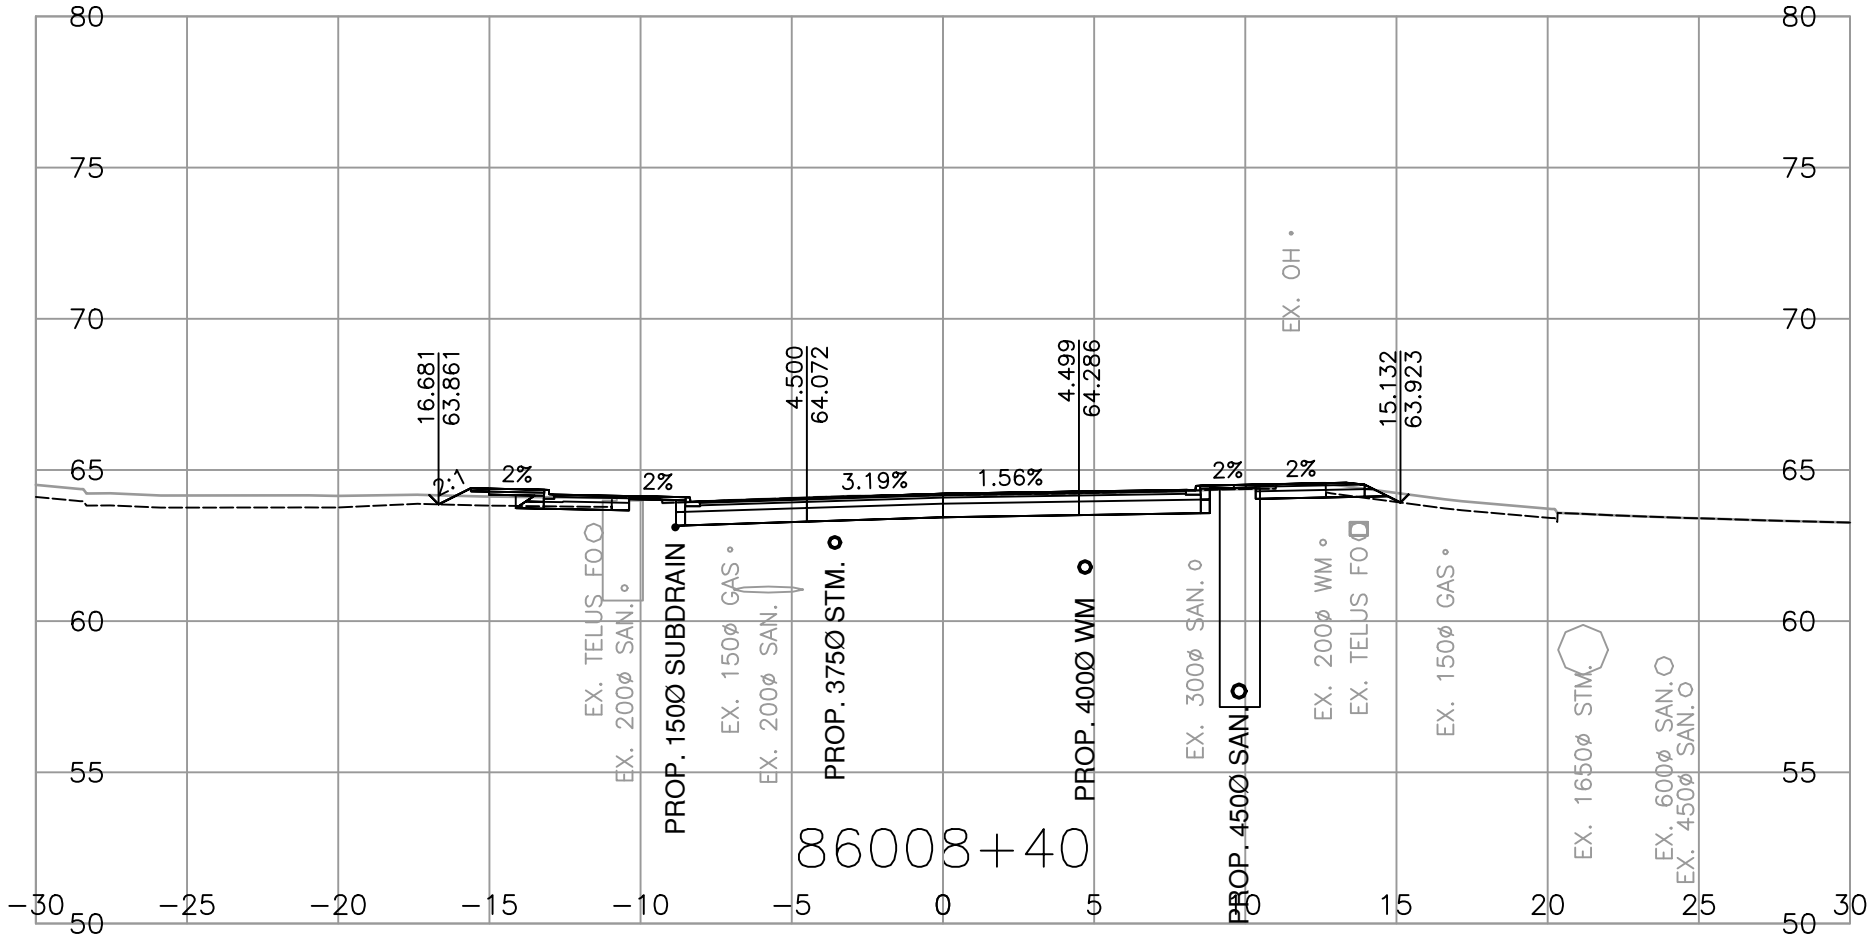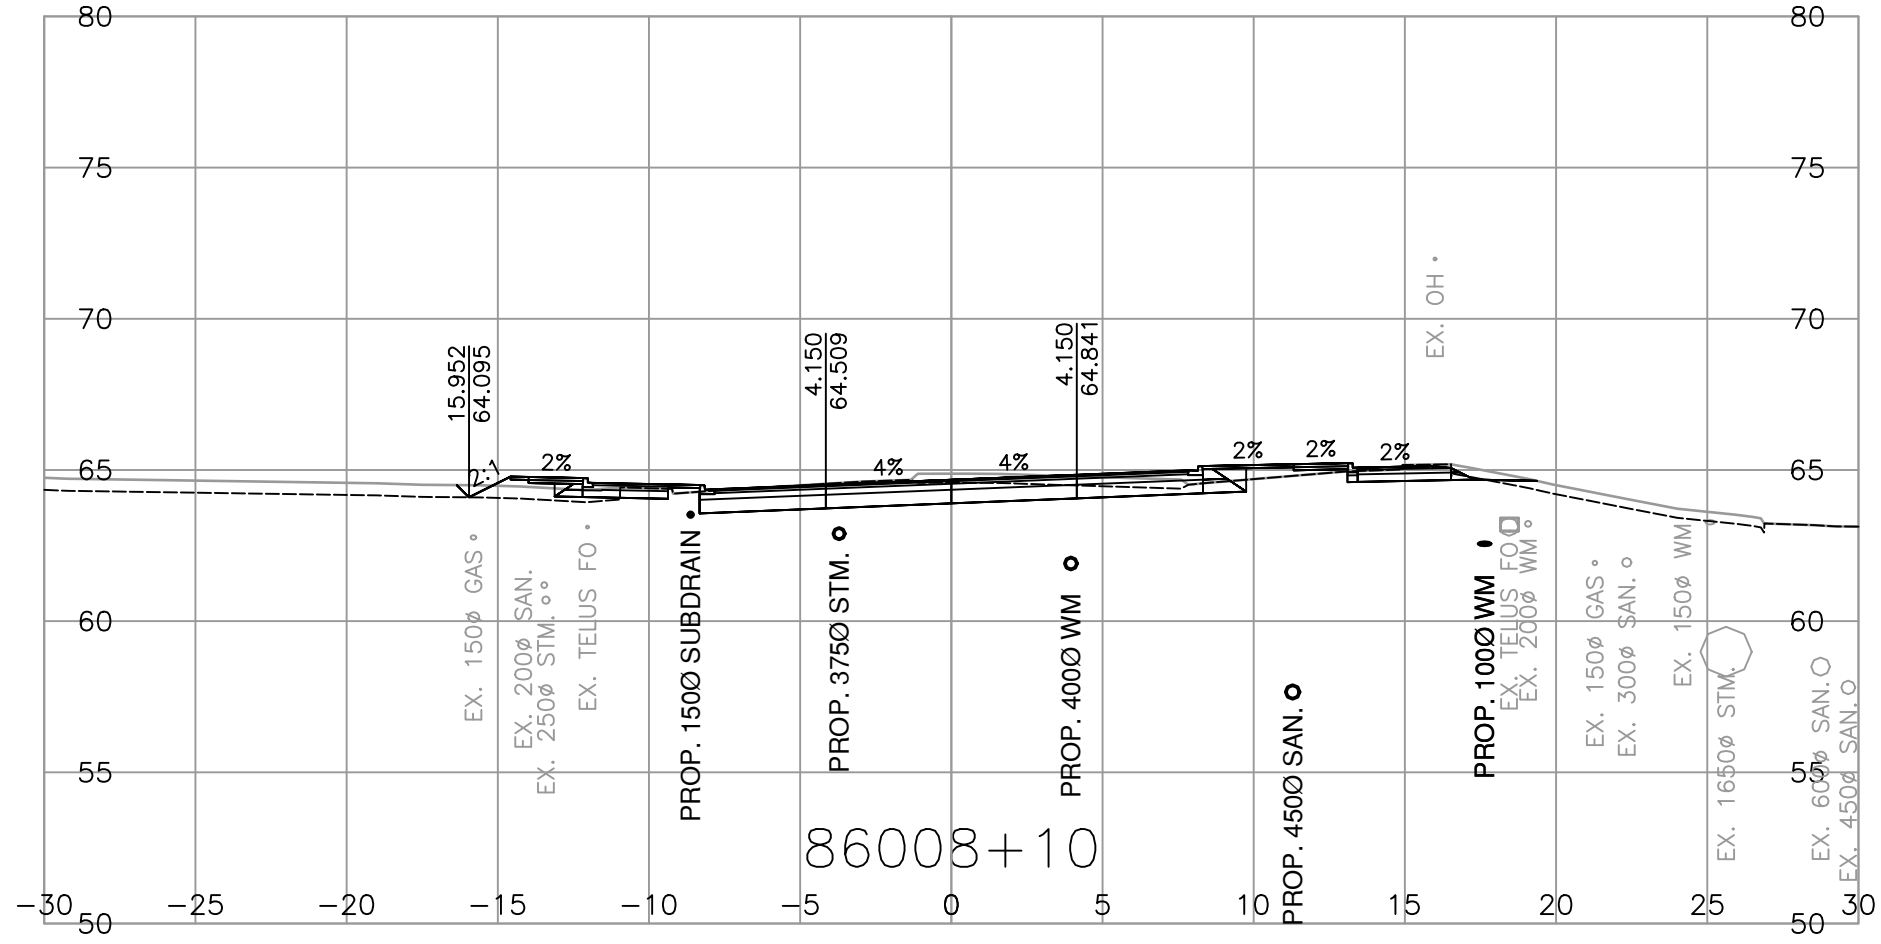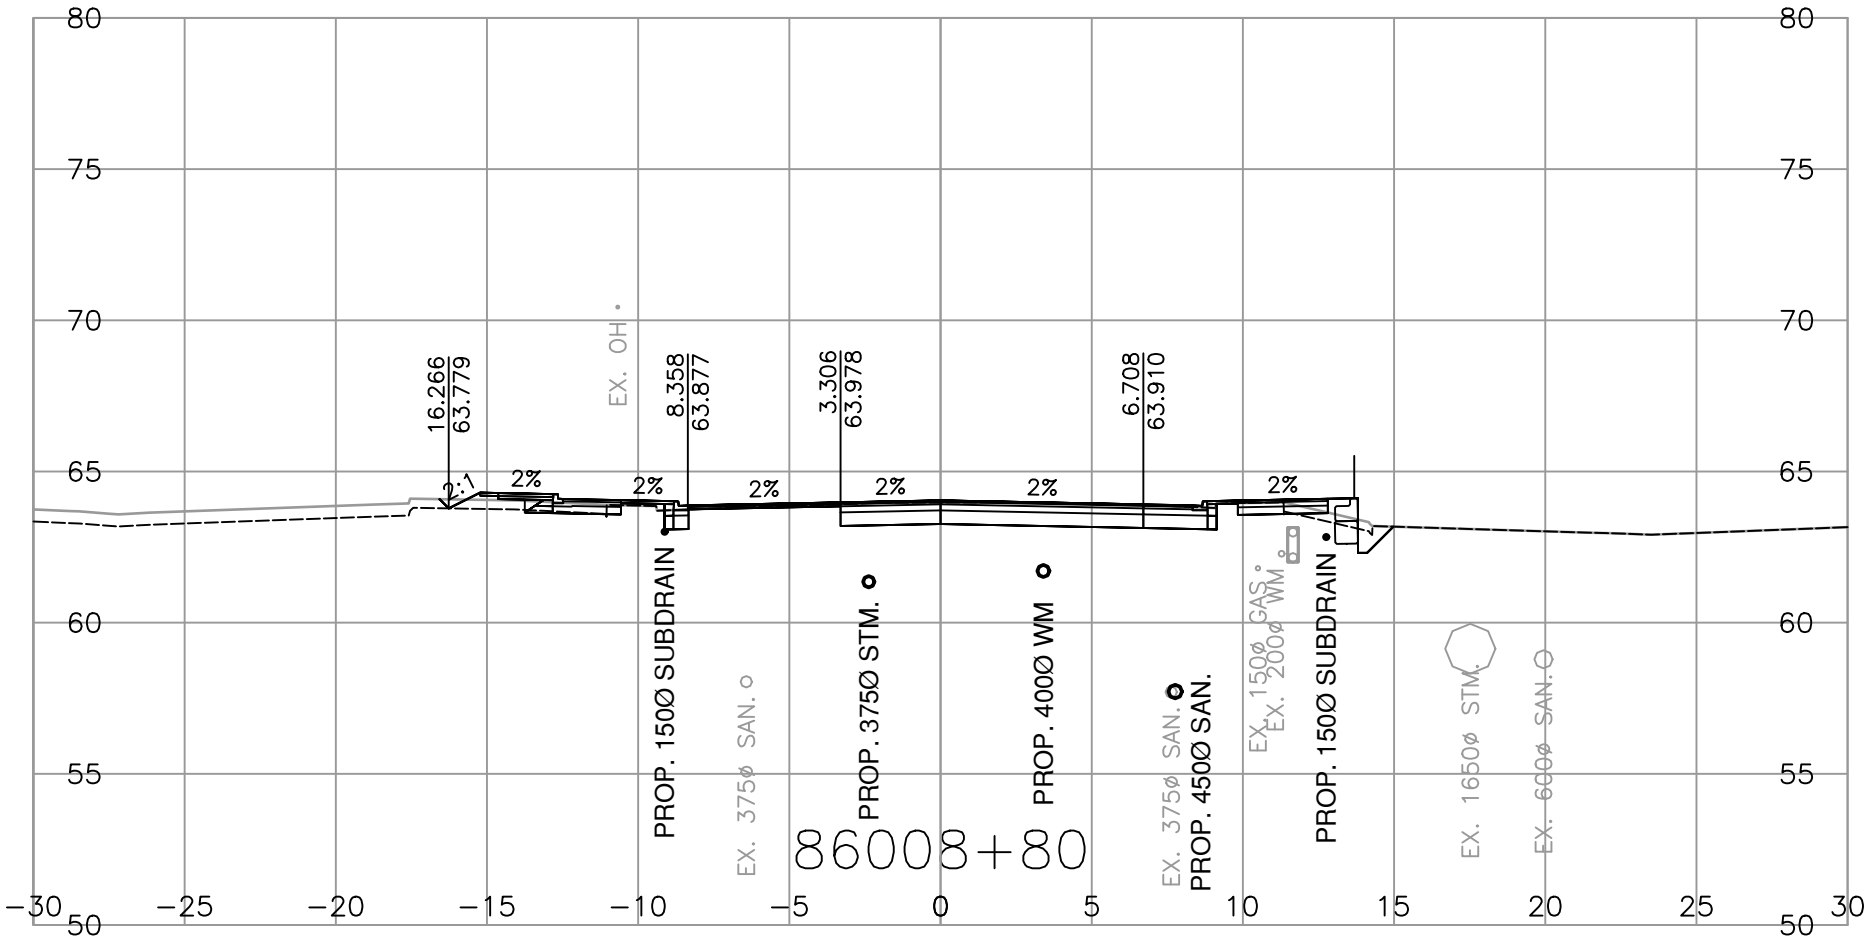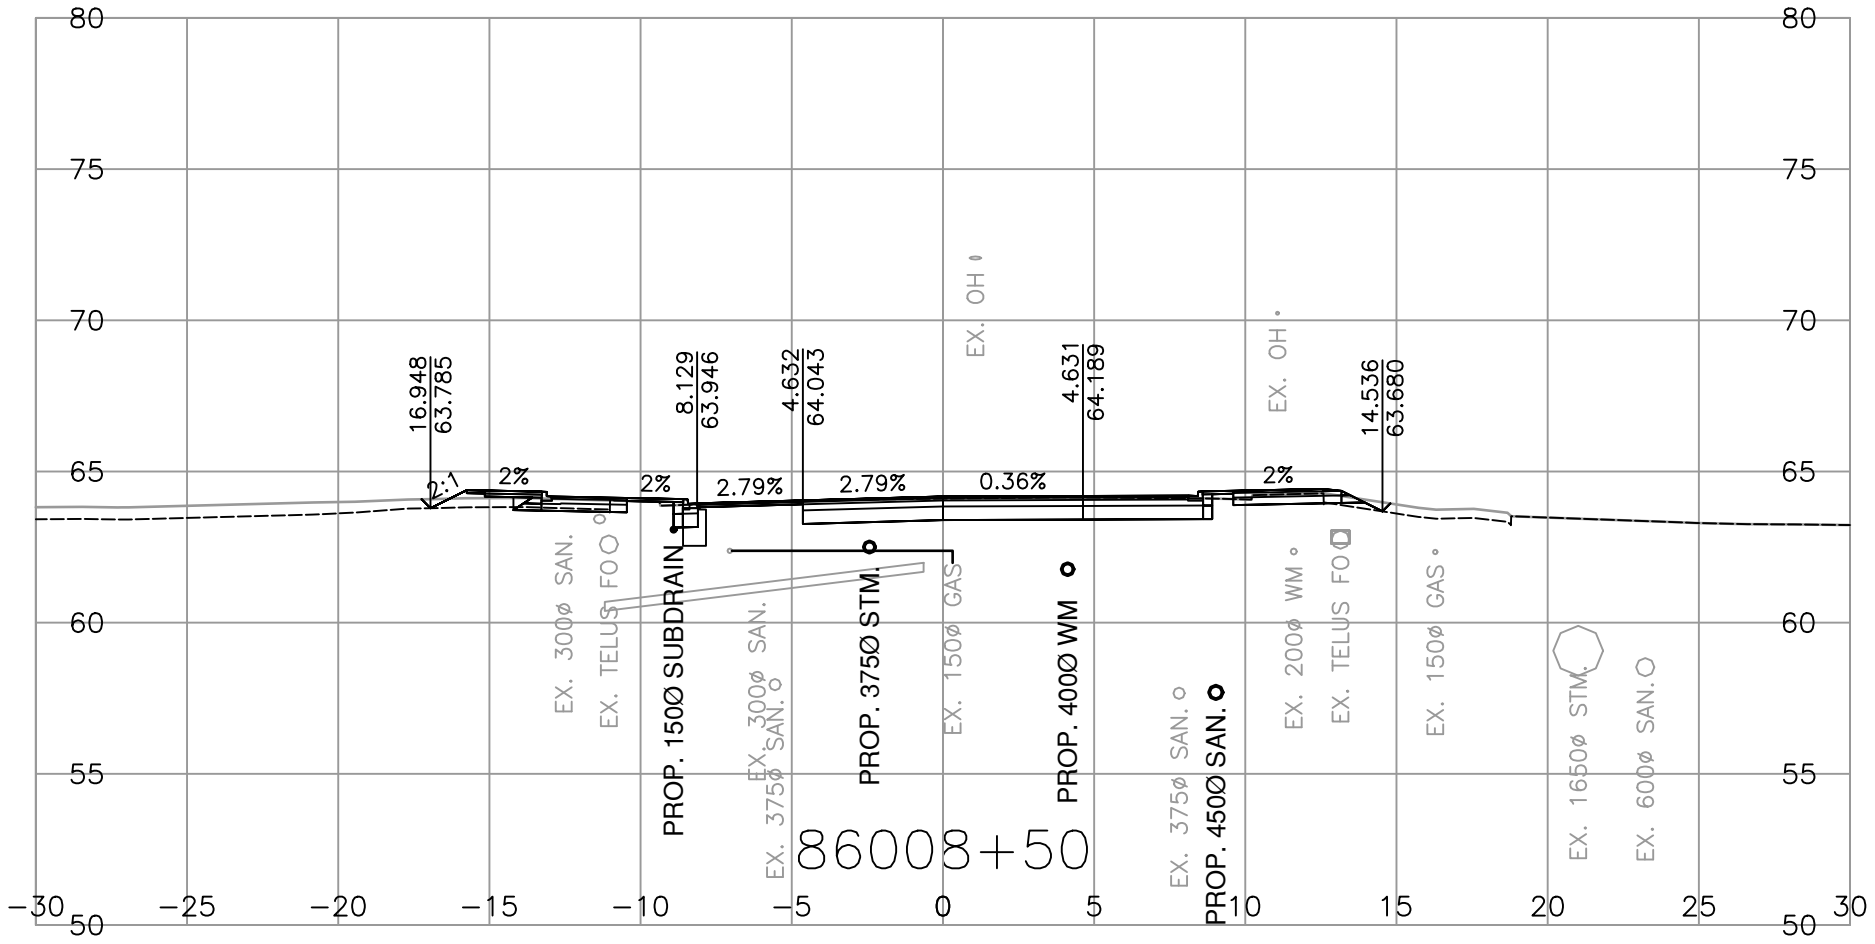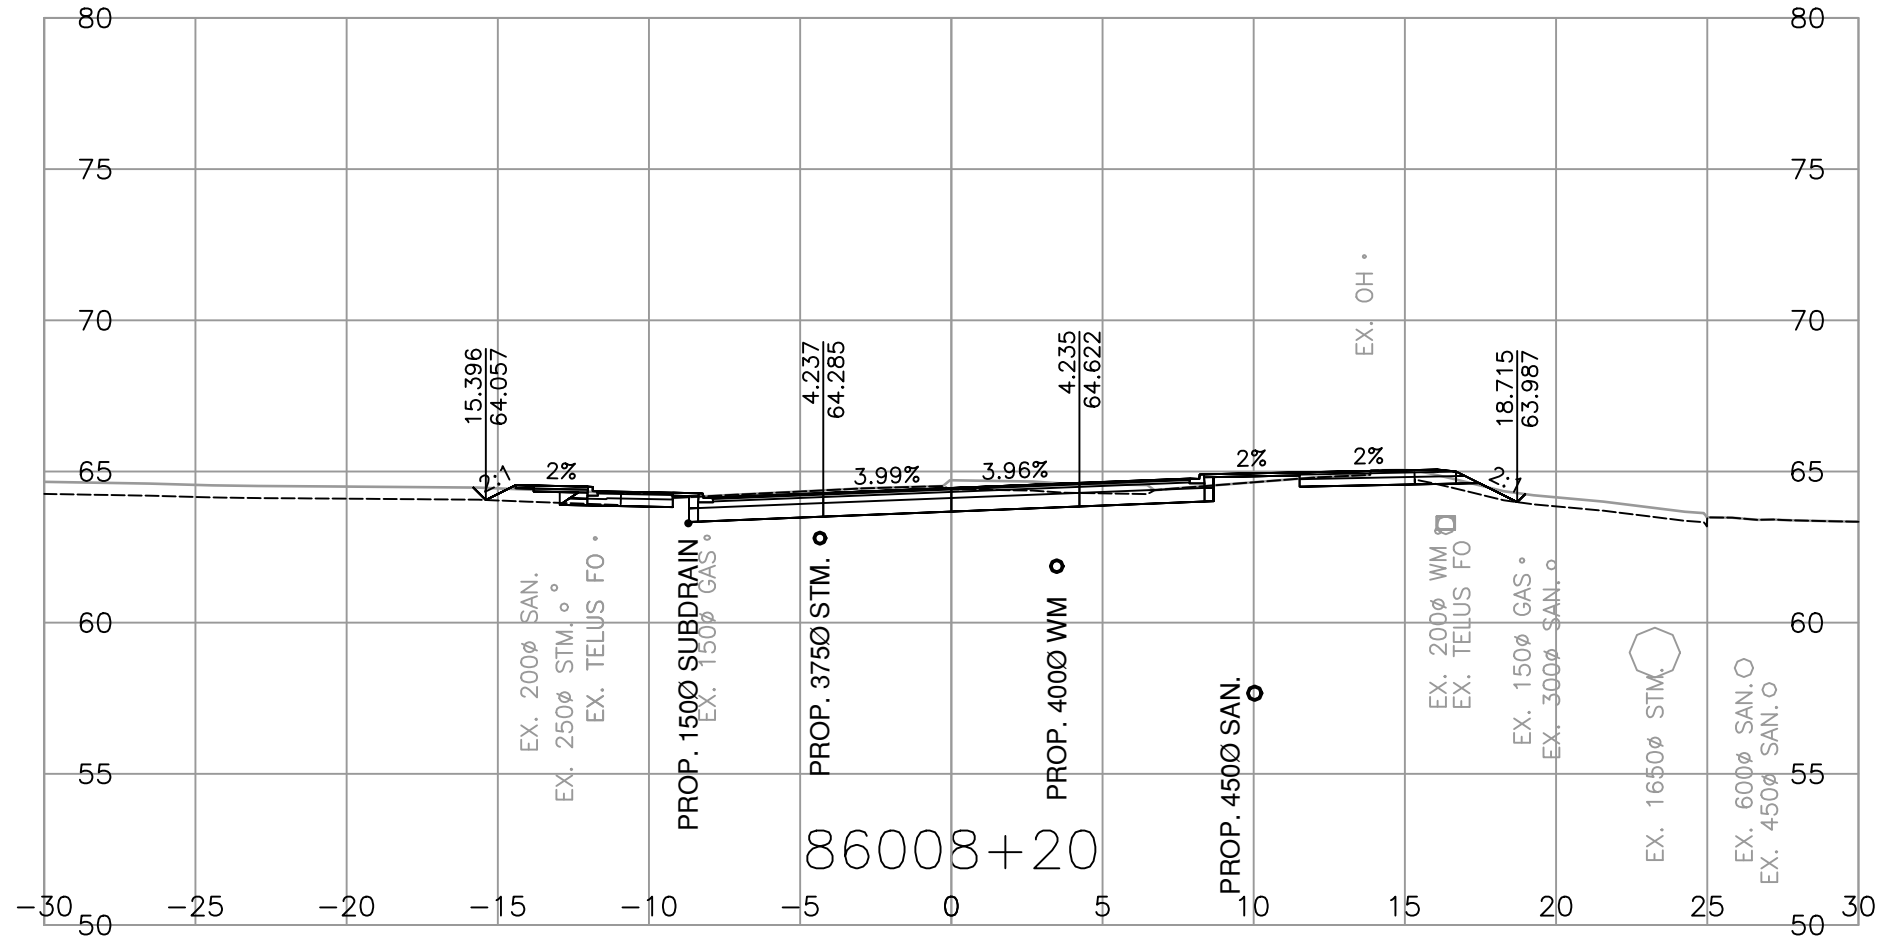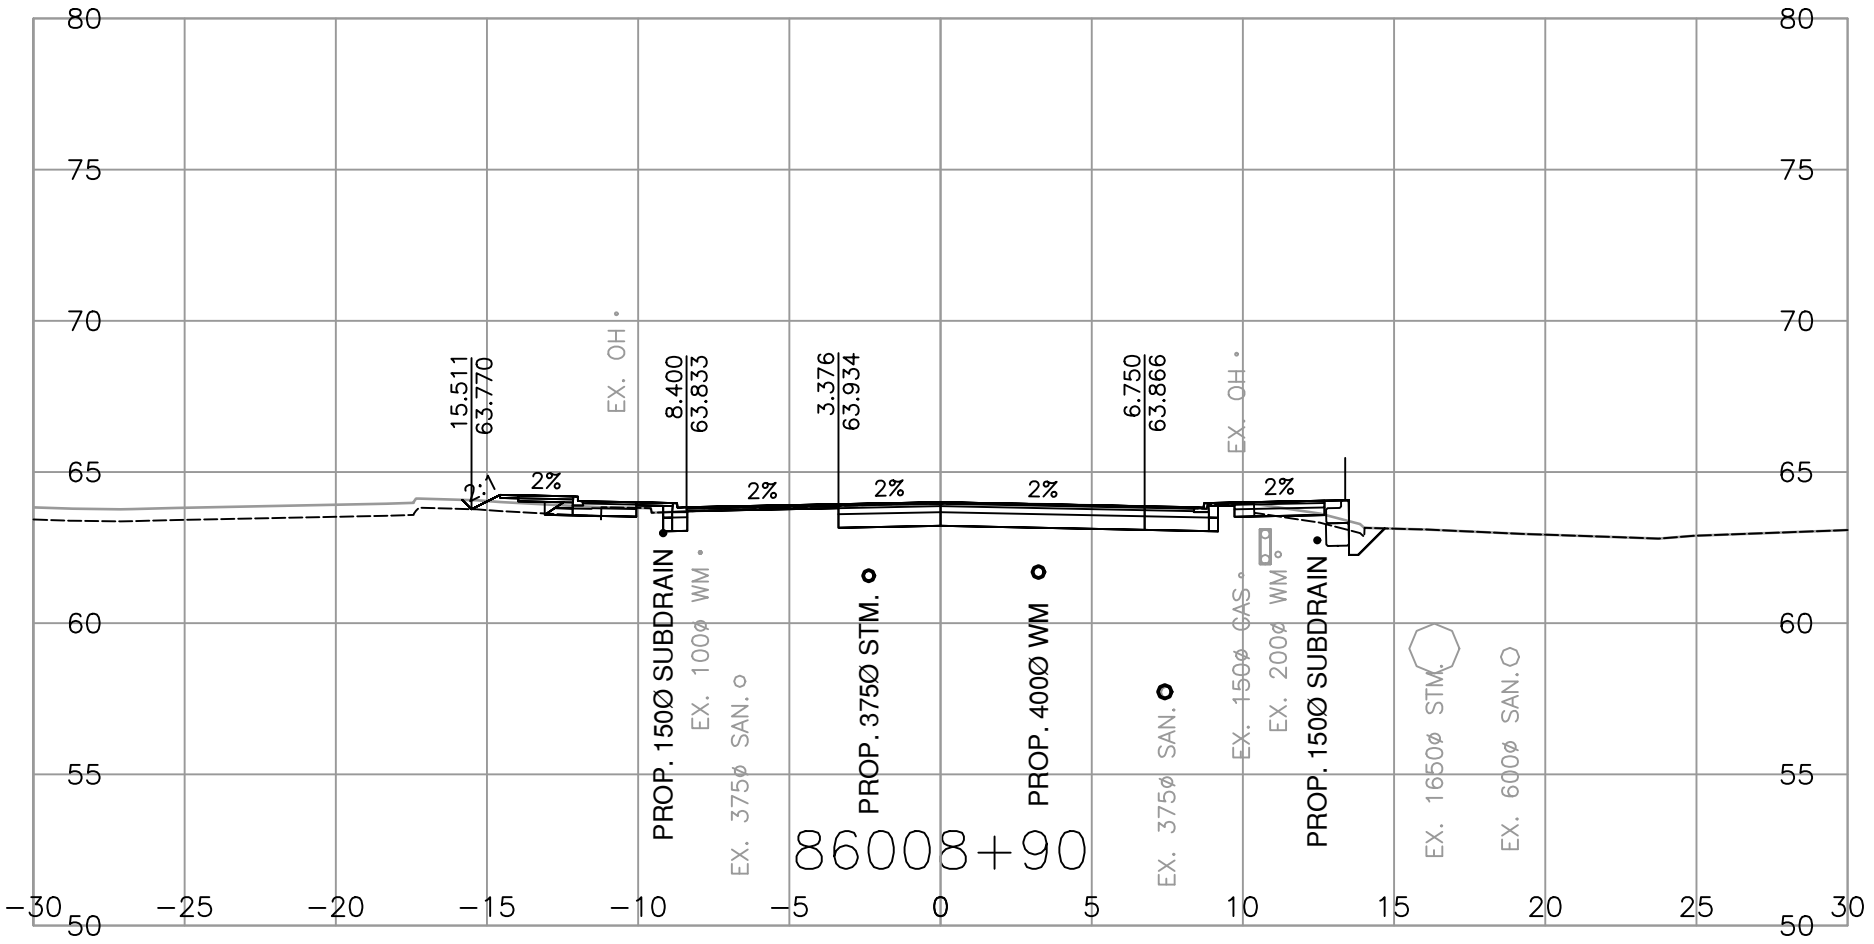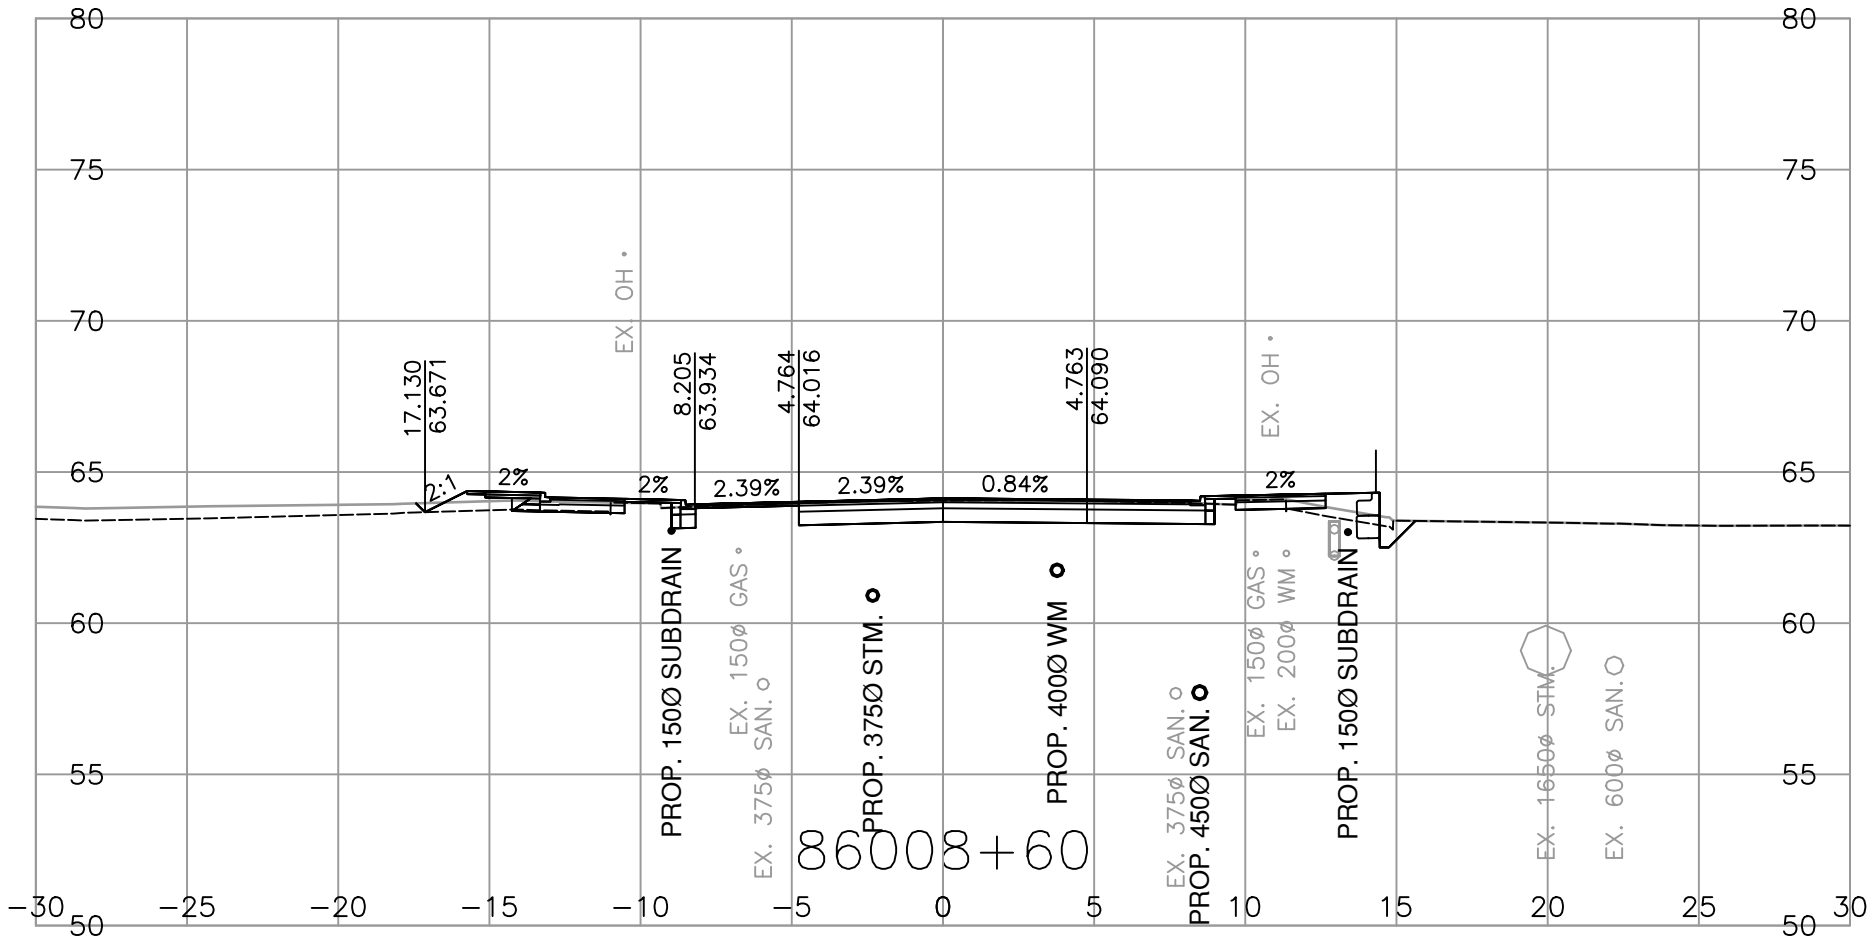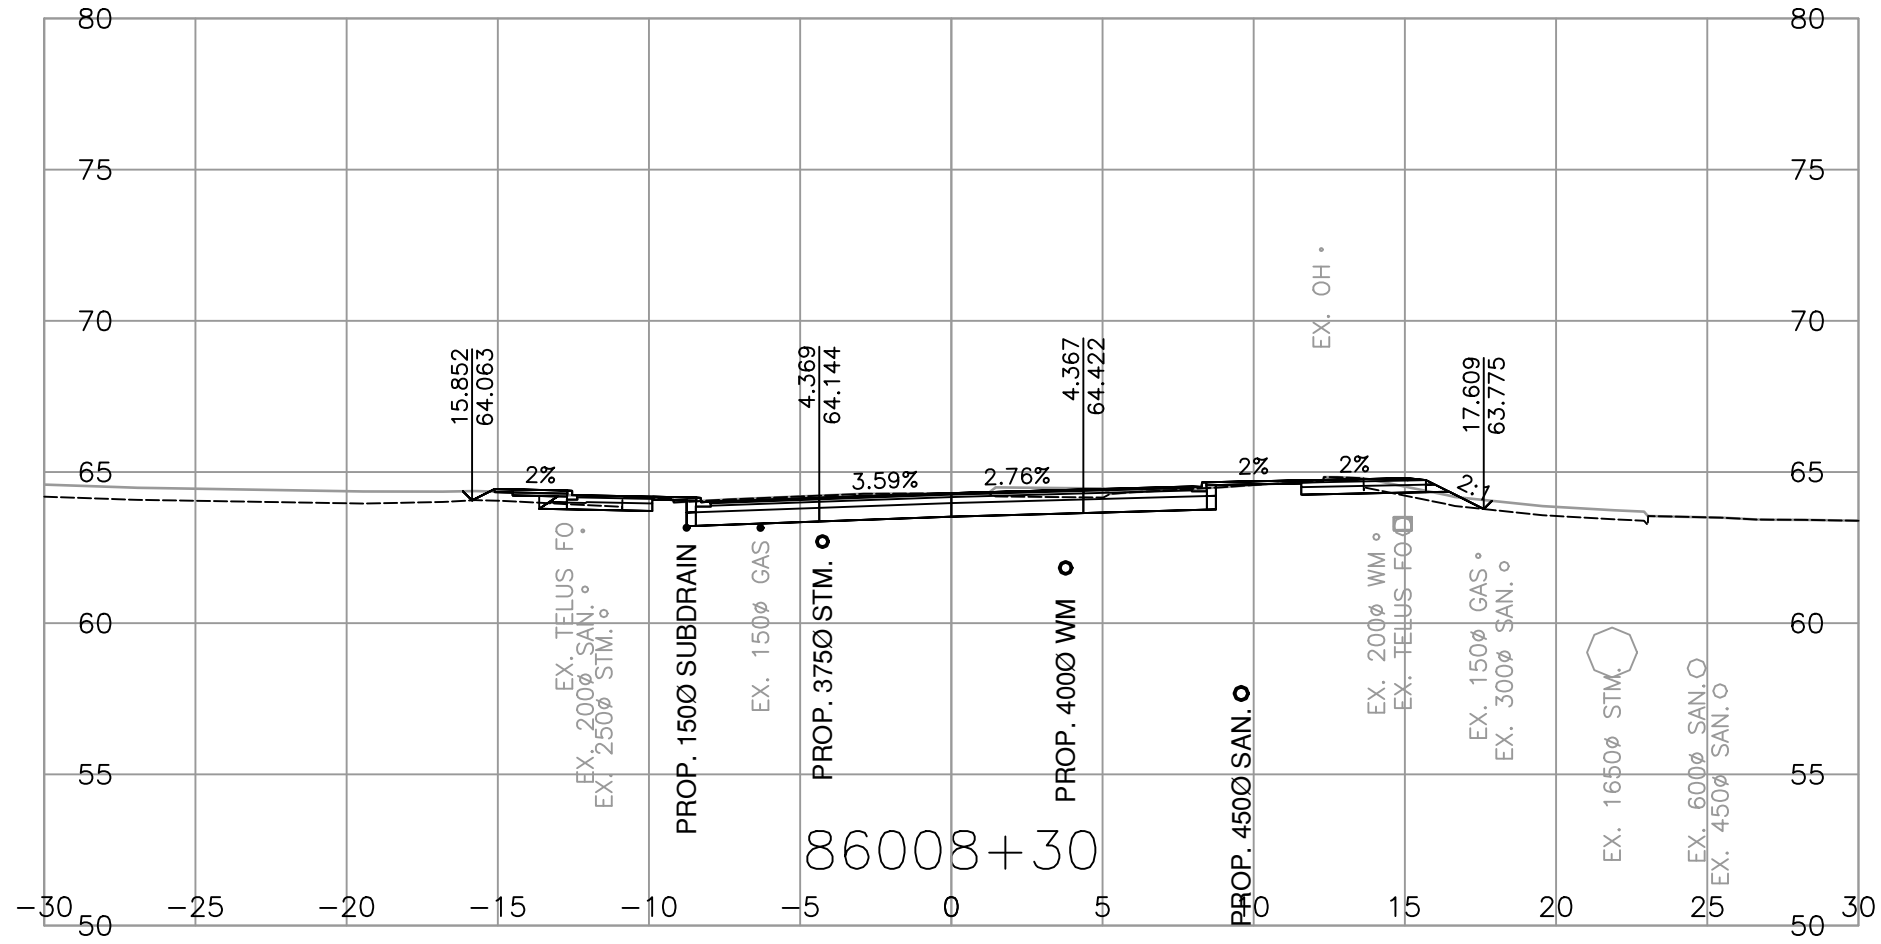









MINISTRY OF TRANSPORTATION
AND TRANSIT
SOUTH COAST REGION
HIGHWAY DESIGN AND GEOMATICS ENGINEERING

SCALE 0 2 1:250 12m
CAD FILENAME R1-1154-1109
FILE NUMBER 2021-2305-02
PLOT DATE 2026-04-17

REV	DATE	REVISIONS	NAME

CROSS SECTIONS			
HIGHWAY 1 - PEARDONVILLE			
HIGHWAY 1 - EAST OF FRASER HWY TO WEST OF CLEARBROOK ROAD			
PEARDONVILLE ROAD - L86000			
SHEET 9 OF 10			
ASSOCIATED ENGINEERING (B.C.) LTD.		DESIGNED L.LIU DATE 2026-04-17	
PERMIT TO PRACTICE 1000163		QUALITY CONTROL S.BIDULKA DATE 2026-04-17	
		QUALITY ASSURANCE P.STANCOMBE DATE 2026-04-17	
		DRAWN M.SALOMON DATE 2026-04-17	
PROJECT NUMBER	REG	DRAWING NUMBER	REV
13254-1002	1	R1-1154-1109	

PLOT DATE: 2026/04/18 \\oe.co\data\working\van\2021-2305-02\civil\model\MoTL_PDV_Working_Drawings\Production\1000_DesignSections\R1-1154-L86000.dwg

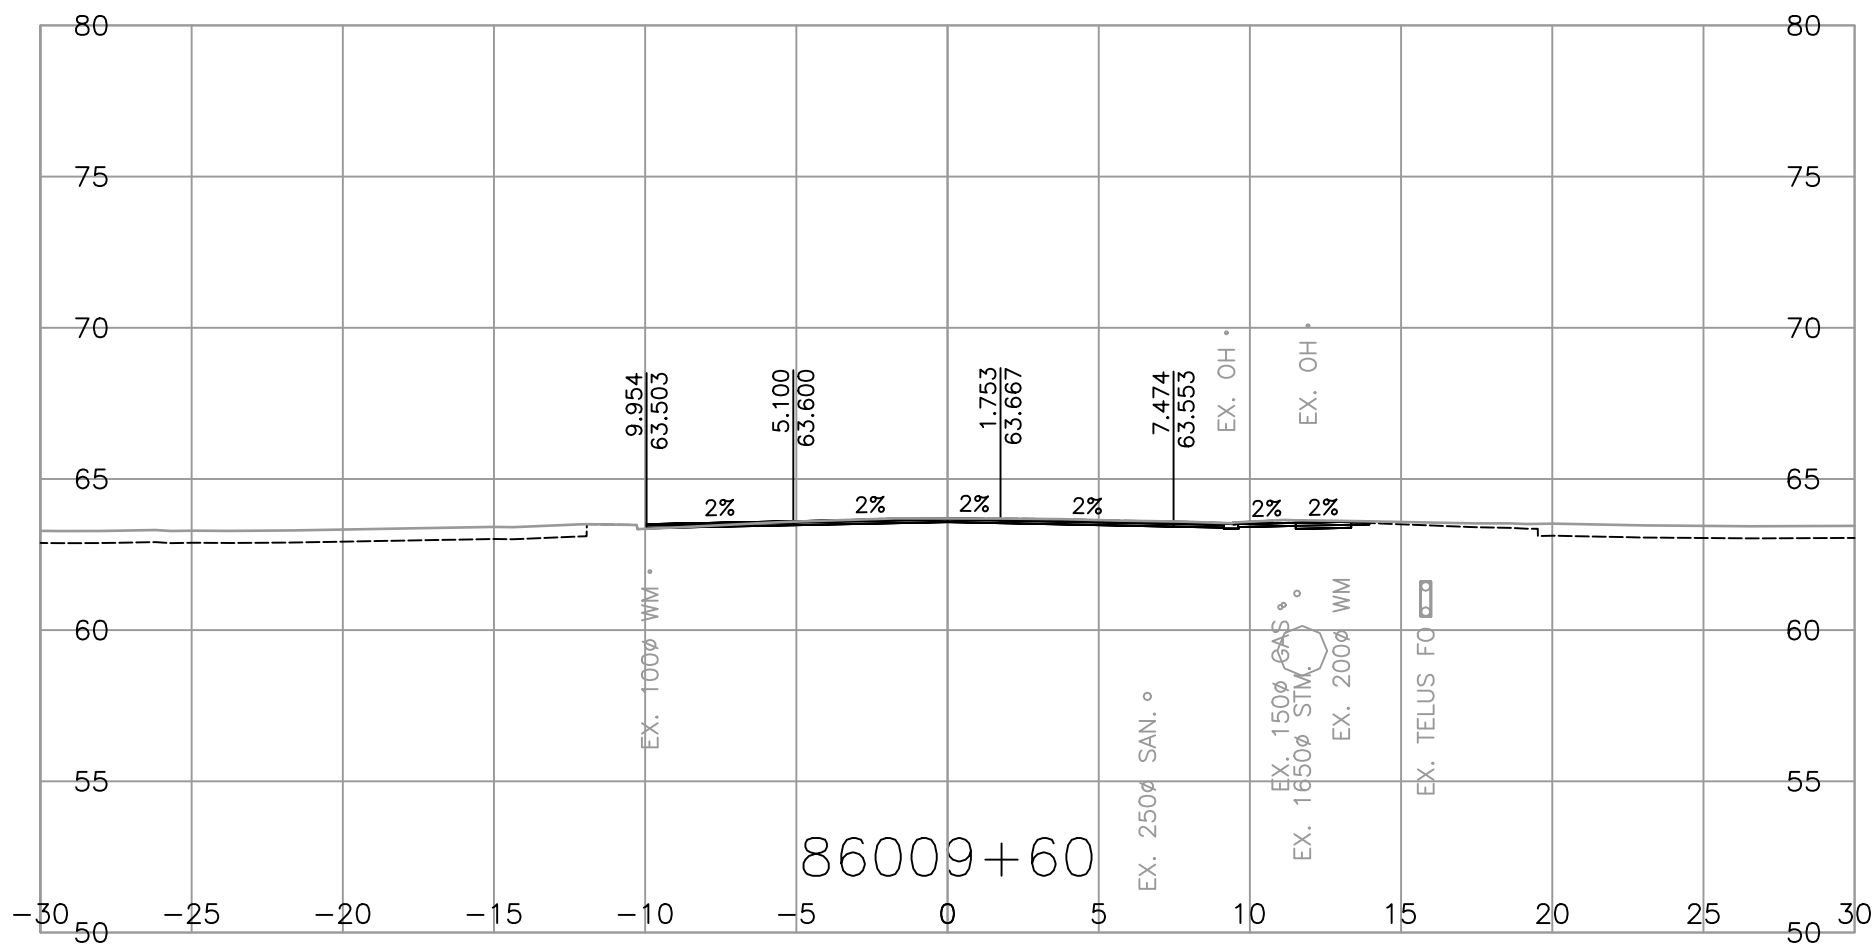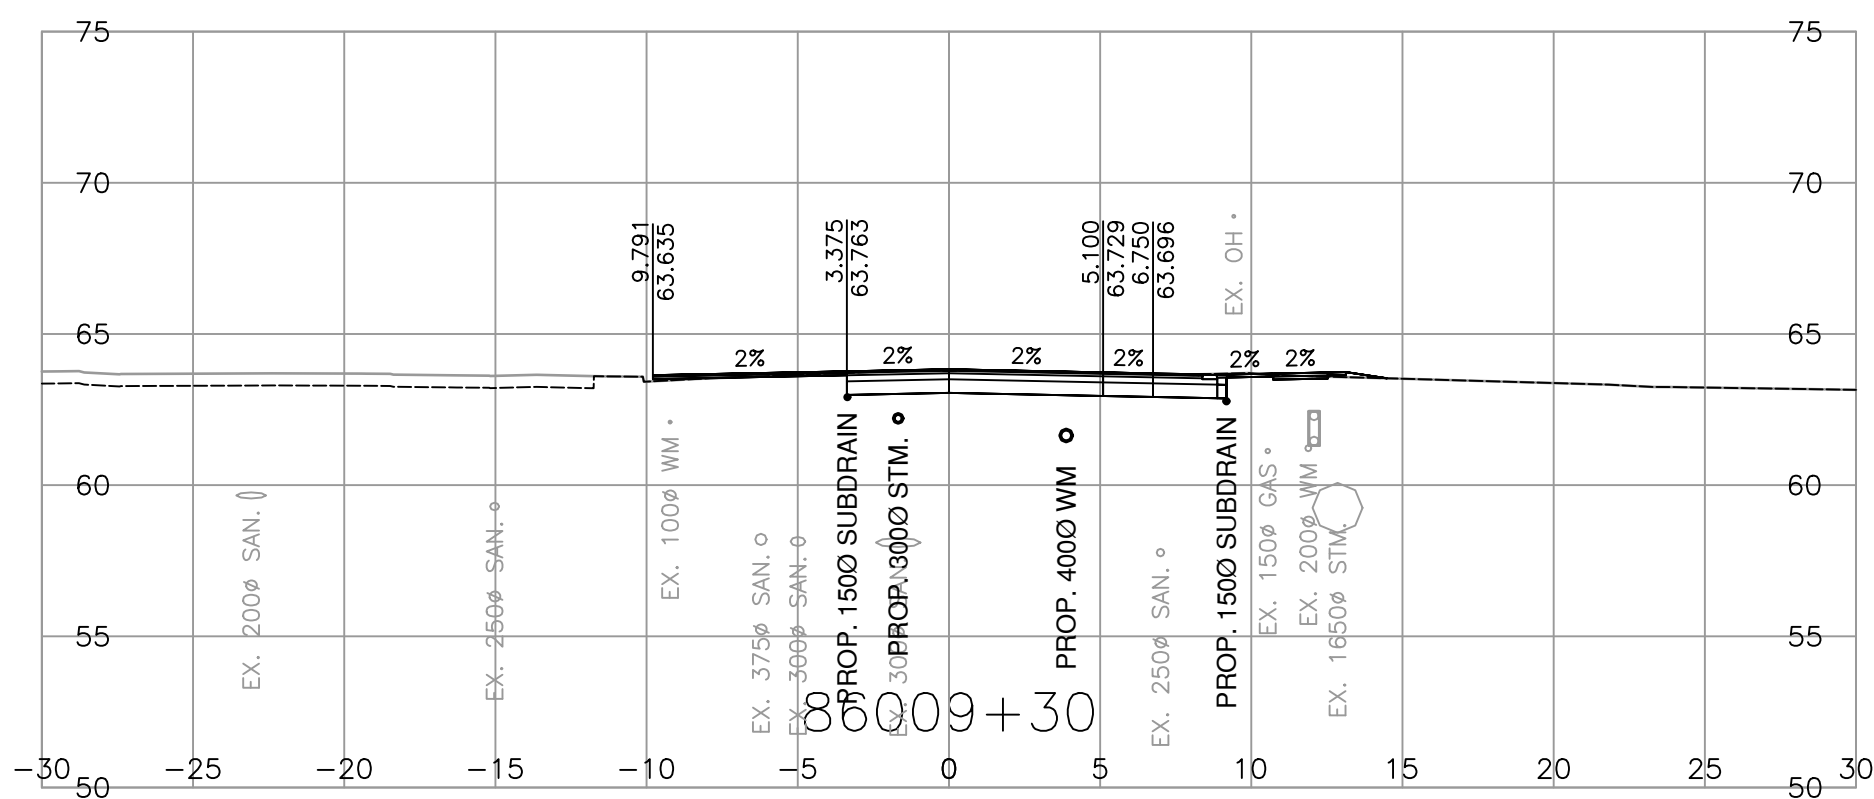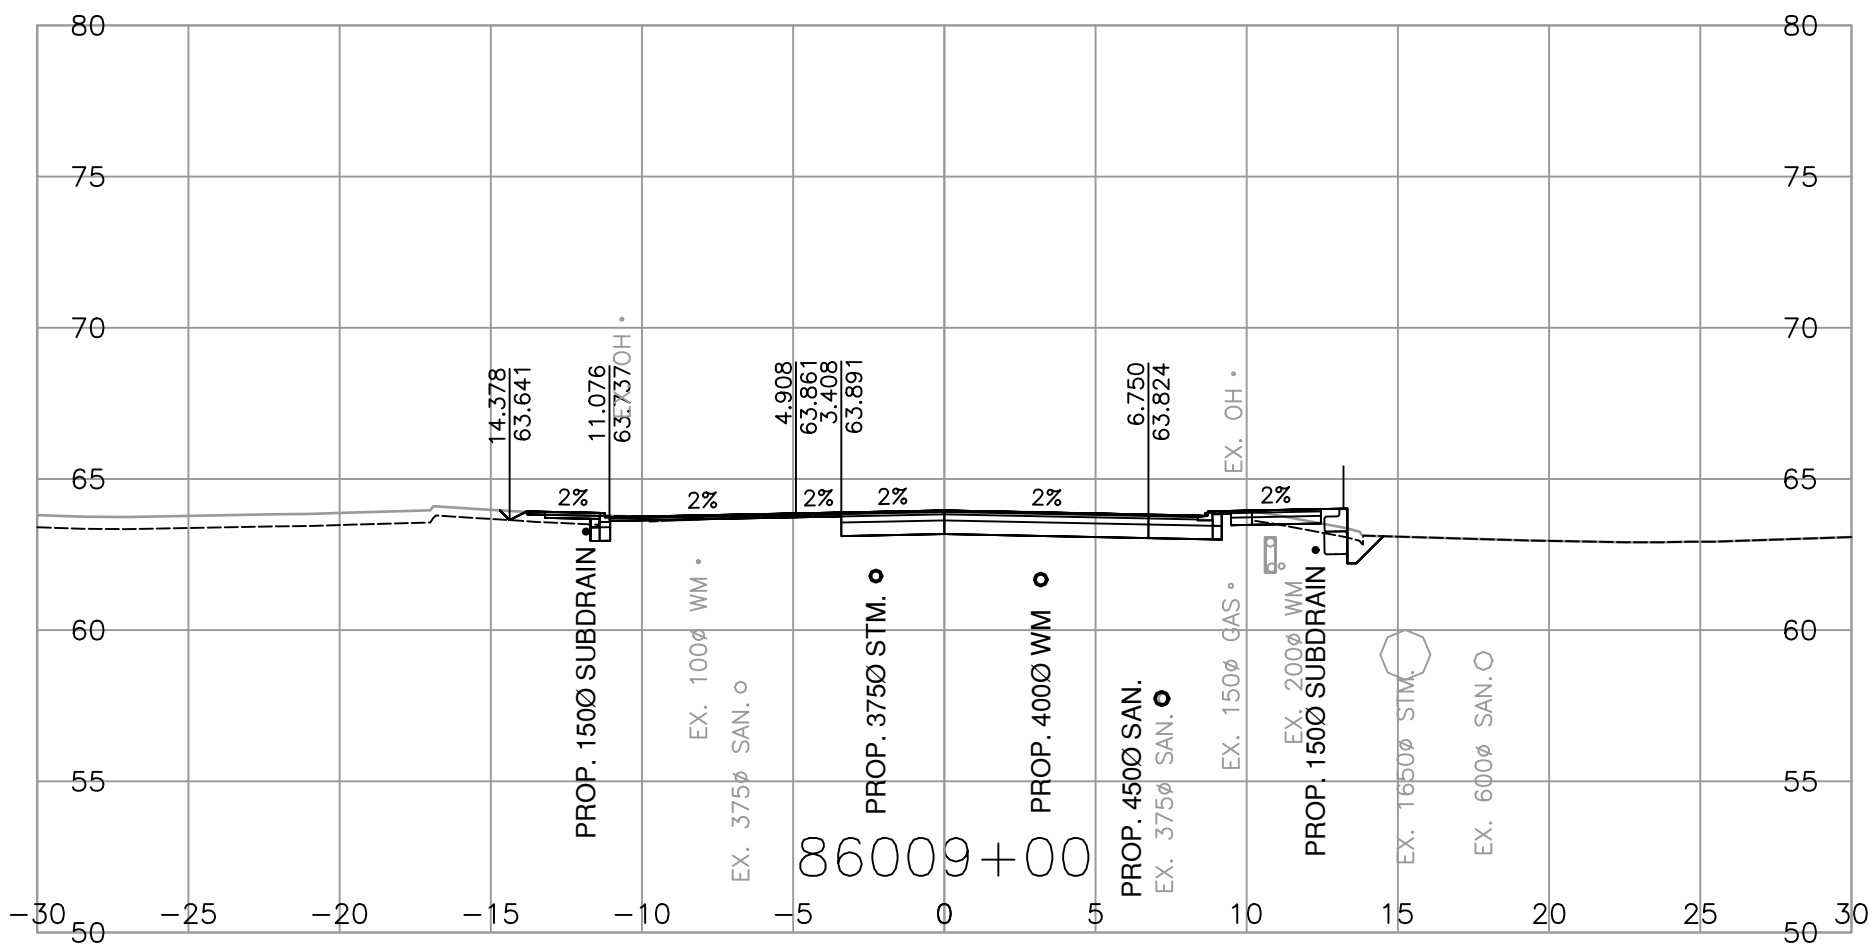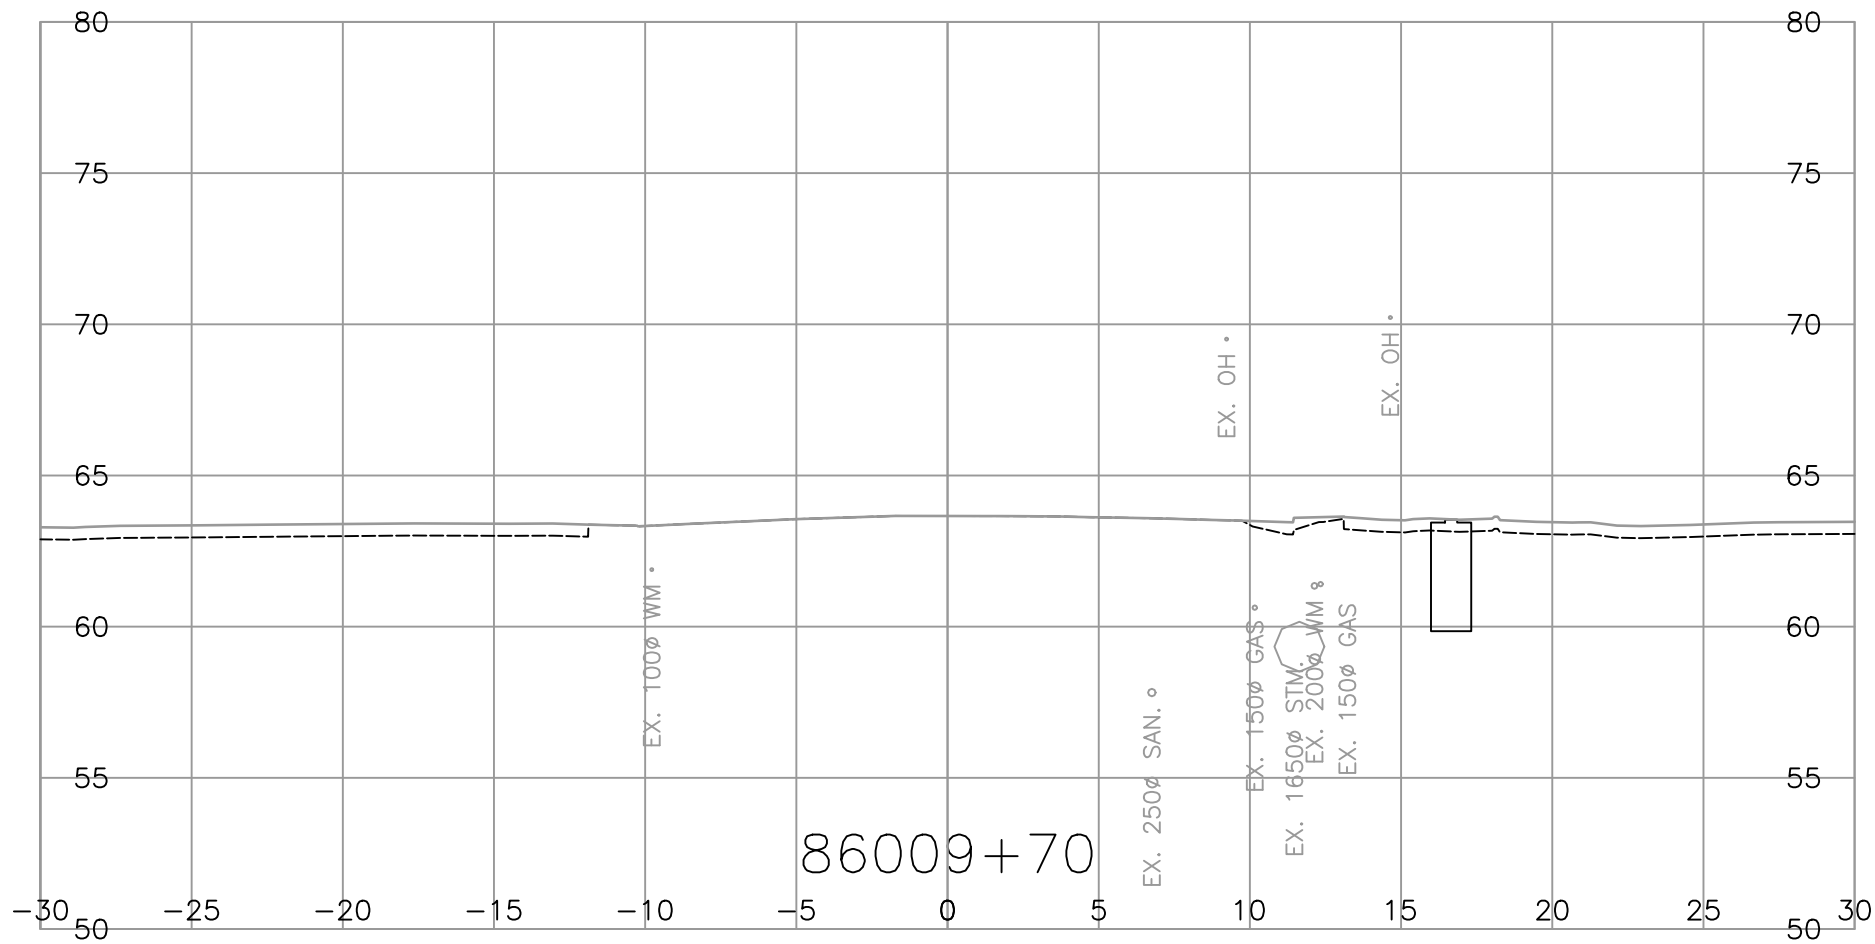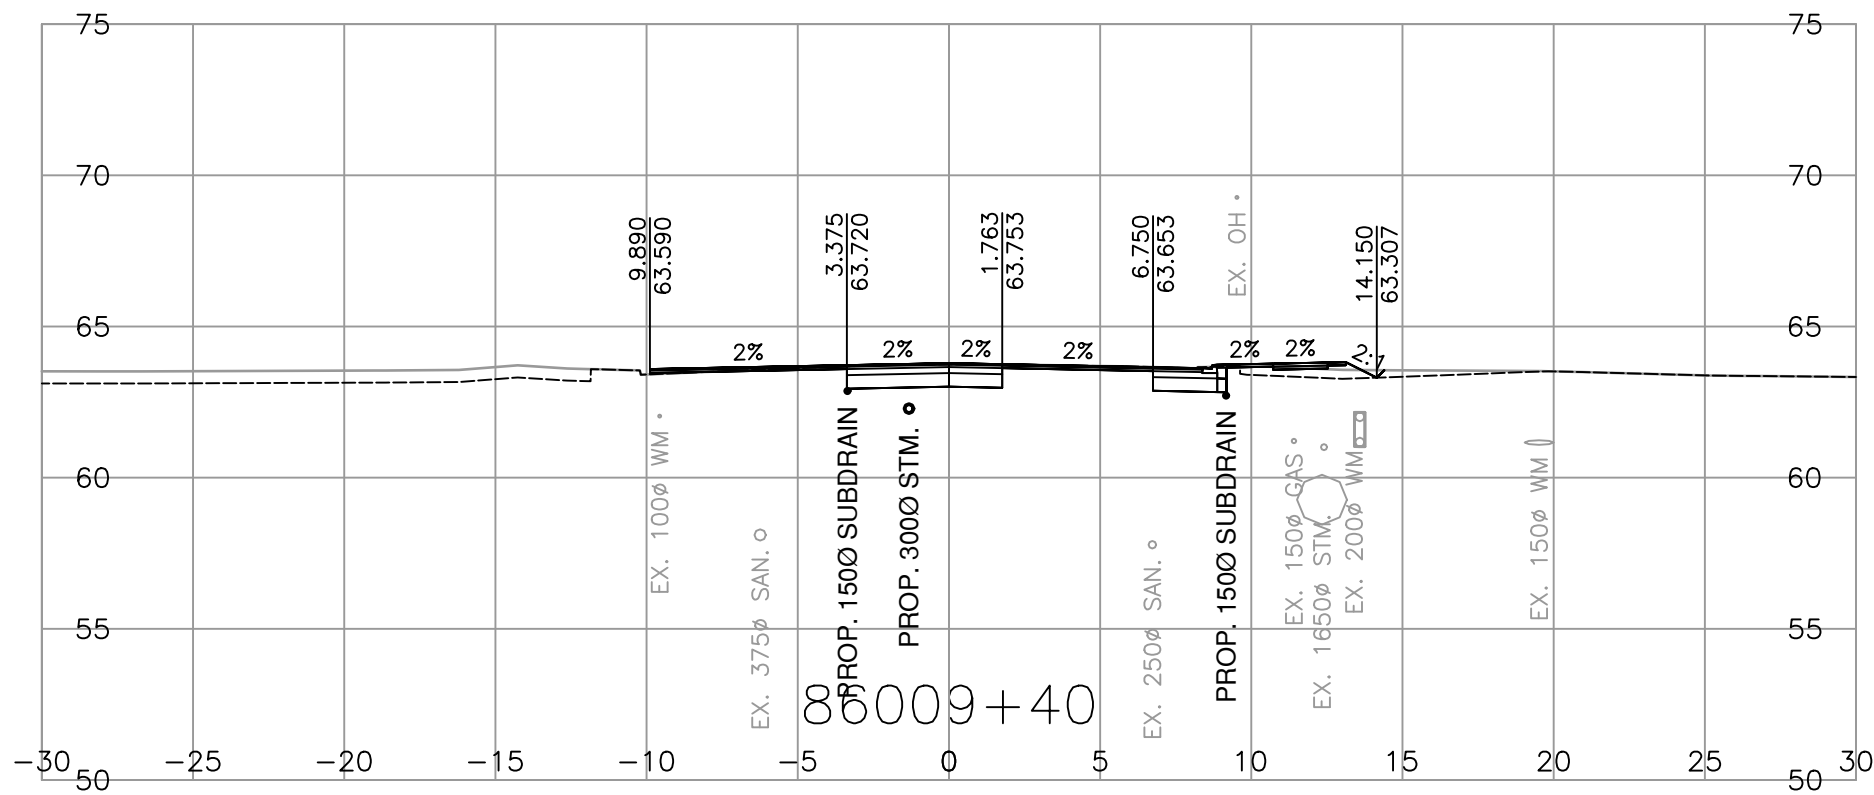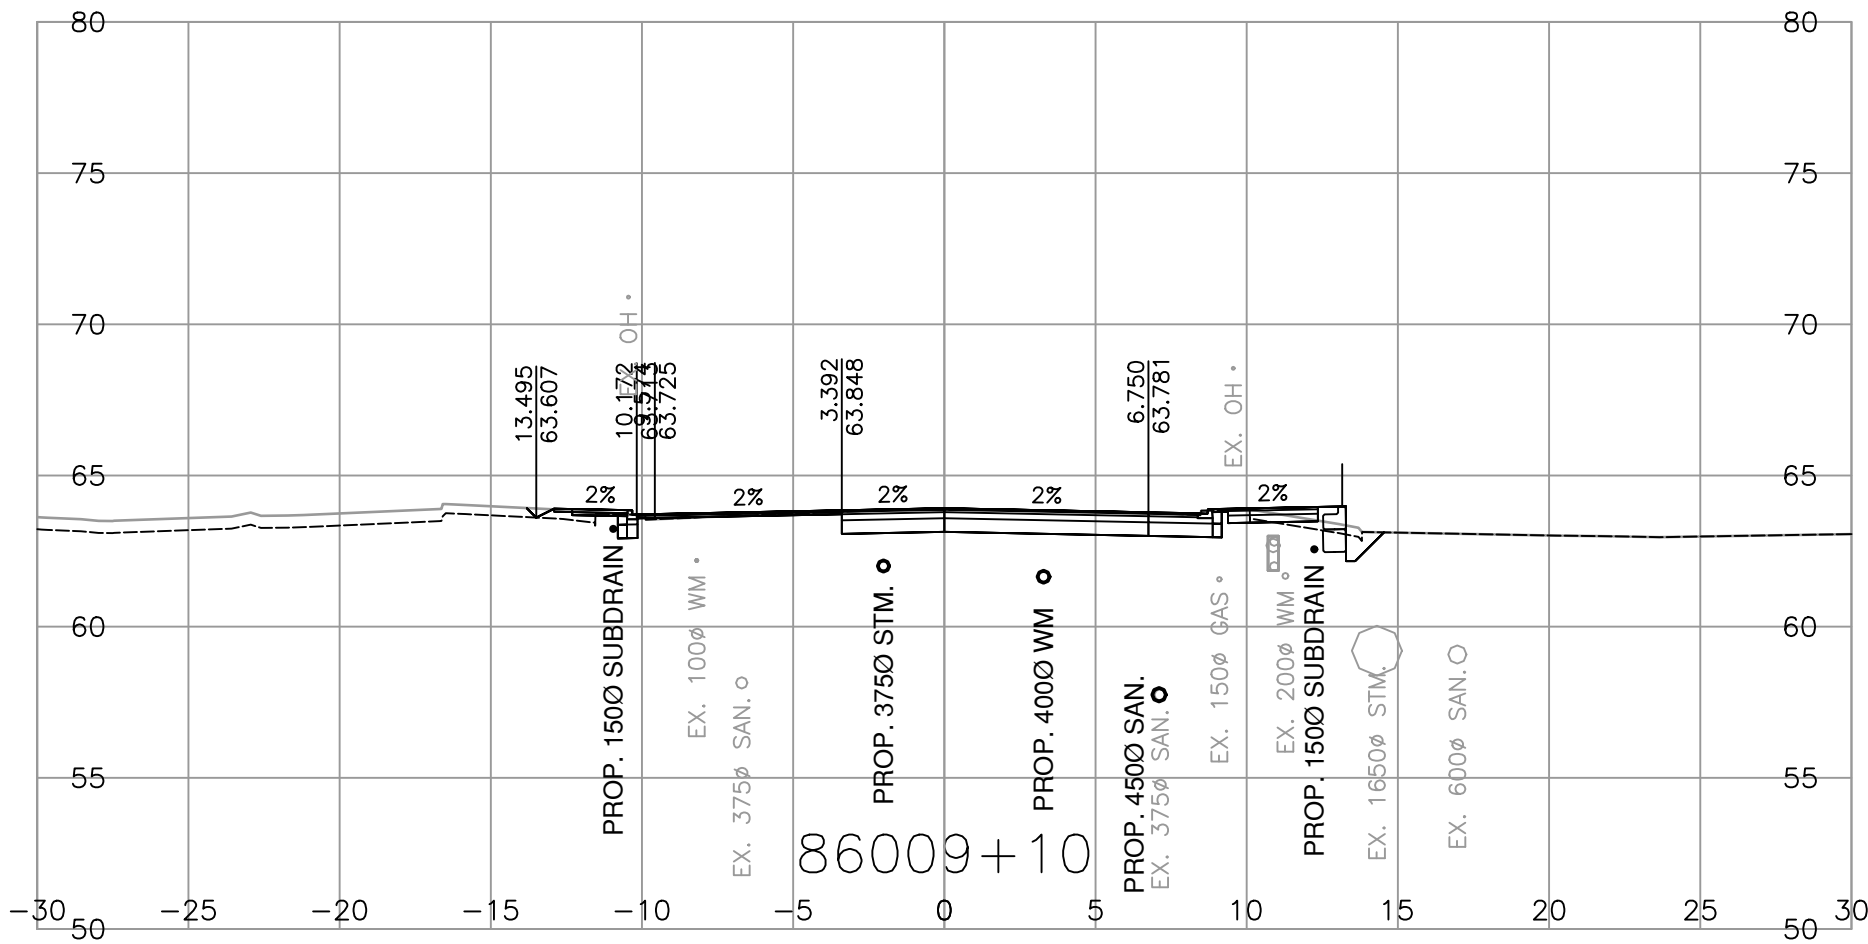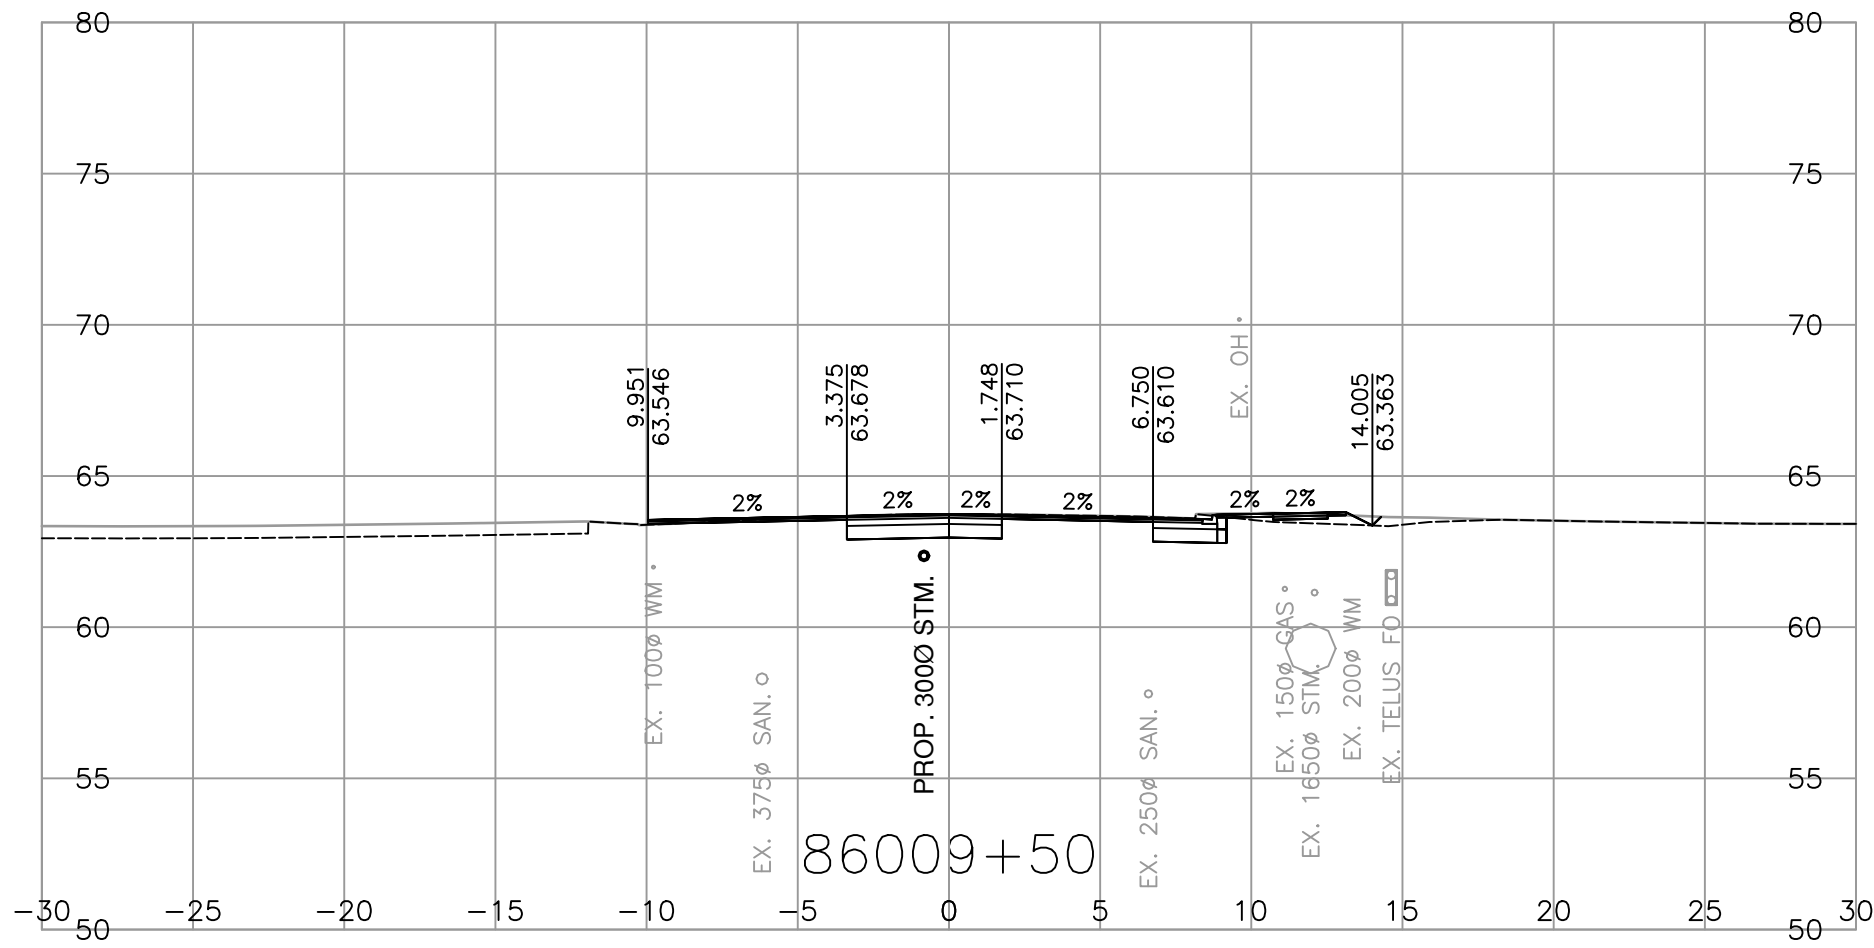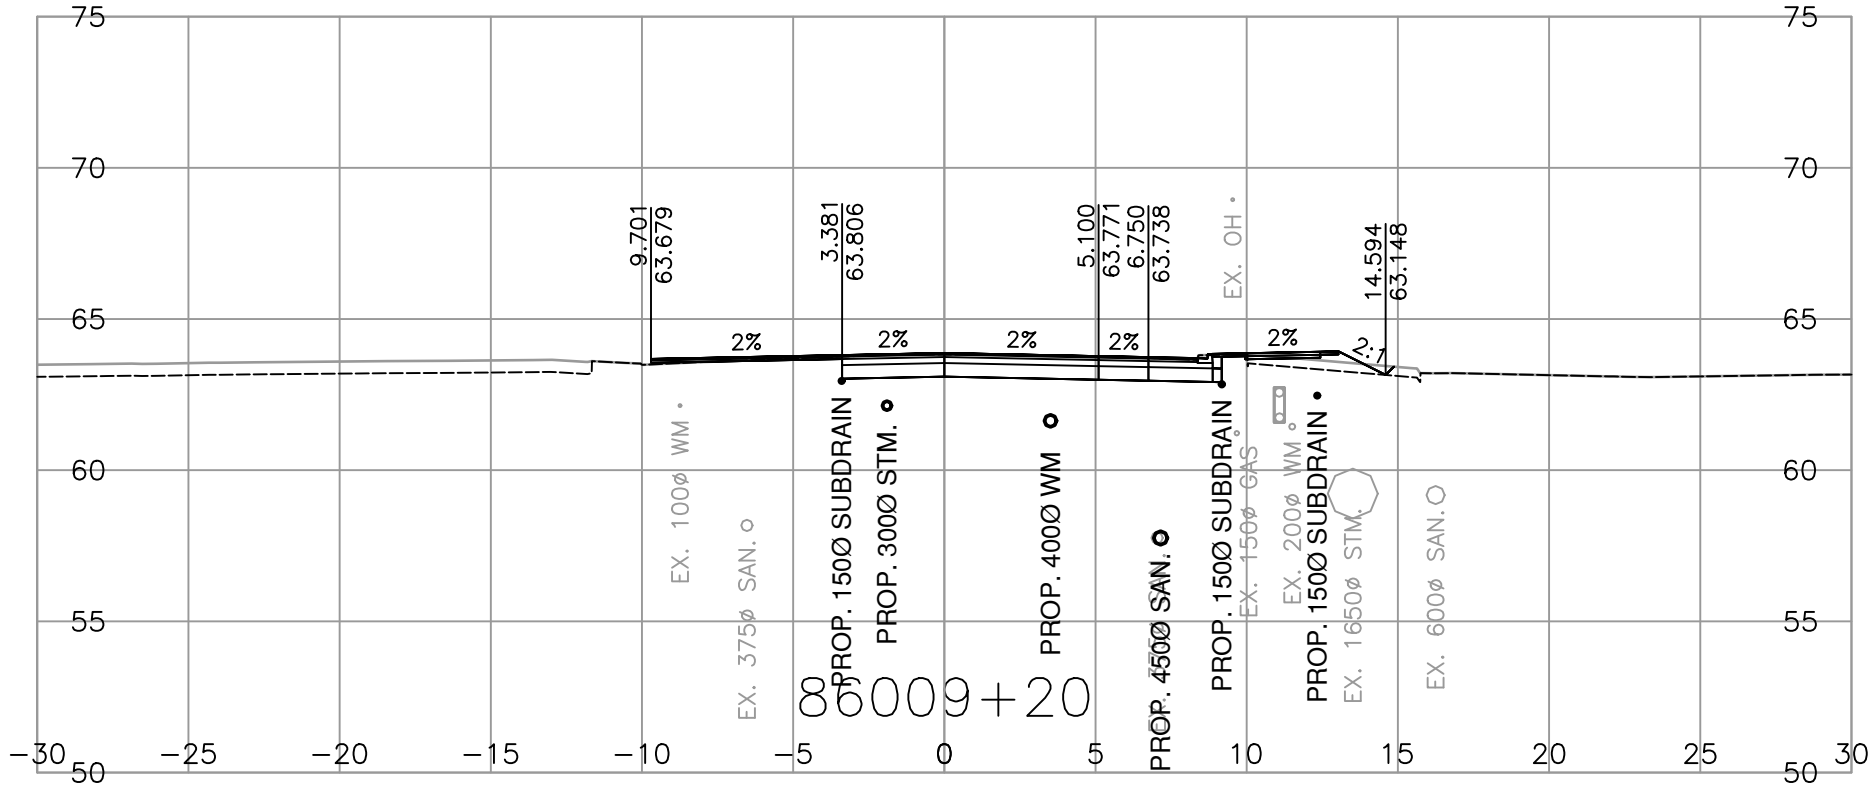

**Associated Engineering**

SCALE 0 2 1:250 12m

CAD FILENAME R1-1154-1110

FILE NUMBER 2021-2305-02

PLOT DATE 2026-04-17

REV	DATE	REVISIONS	NAME

**BRITISH COLUMBIA**

MINISTRY OF TRANSPORTATION AND TRANSIT
SOUTH COAST REGION
HIGHWAY DESIGN AND GEOMATICS ENGINEERING



CROSS SECTIONS
HIGHWAY 1 - PEARDONVILLE
HIGHWAY 1 - EAST OF FRASER HWY TO WEST OF CLEARBROOK ROAD
PEARDONVILLE ROAD - L86000
SHEET 10 OF 10

ASSOCIATED ENGINEERING (B.C.) LTD.
PERMIT TO PRACTICE 1000163

DESIGNED L. LIU DATE 2026-04-17

QUALITY CONTROL S. BIDULKA DATE 2026-04-17

QUALITY ASSURANCE P. STANCOMBE DATE 2026-04-17

DRAWN M. SALOMON DATE 2026-04-17


PROJECT NUMBER 13254-1002

REG 1

DRAWING NUMBER R1-1154-1110

REV

PLOT DATE: 2026/04/18 \\se.co\data\working\van\2021-2305-02\civil\model\MoTL_PDV_Working_Drawings\Drawings\1000_DesignSections\R1-1154-L86100.dwg

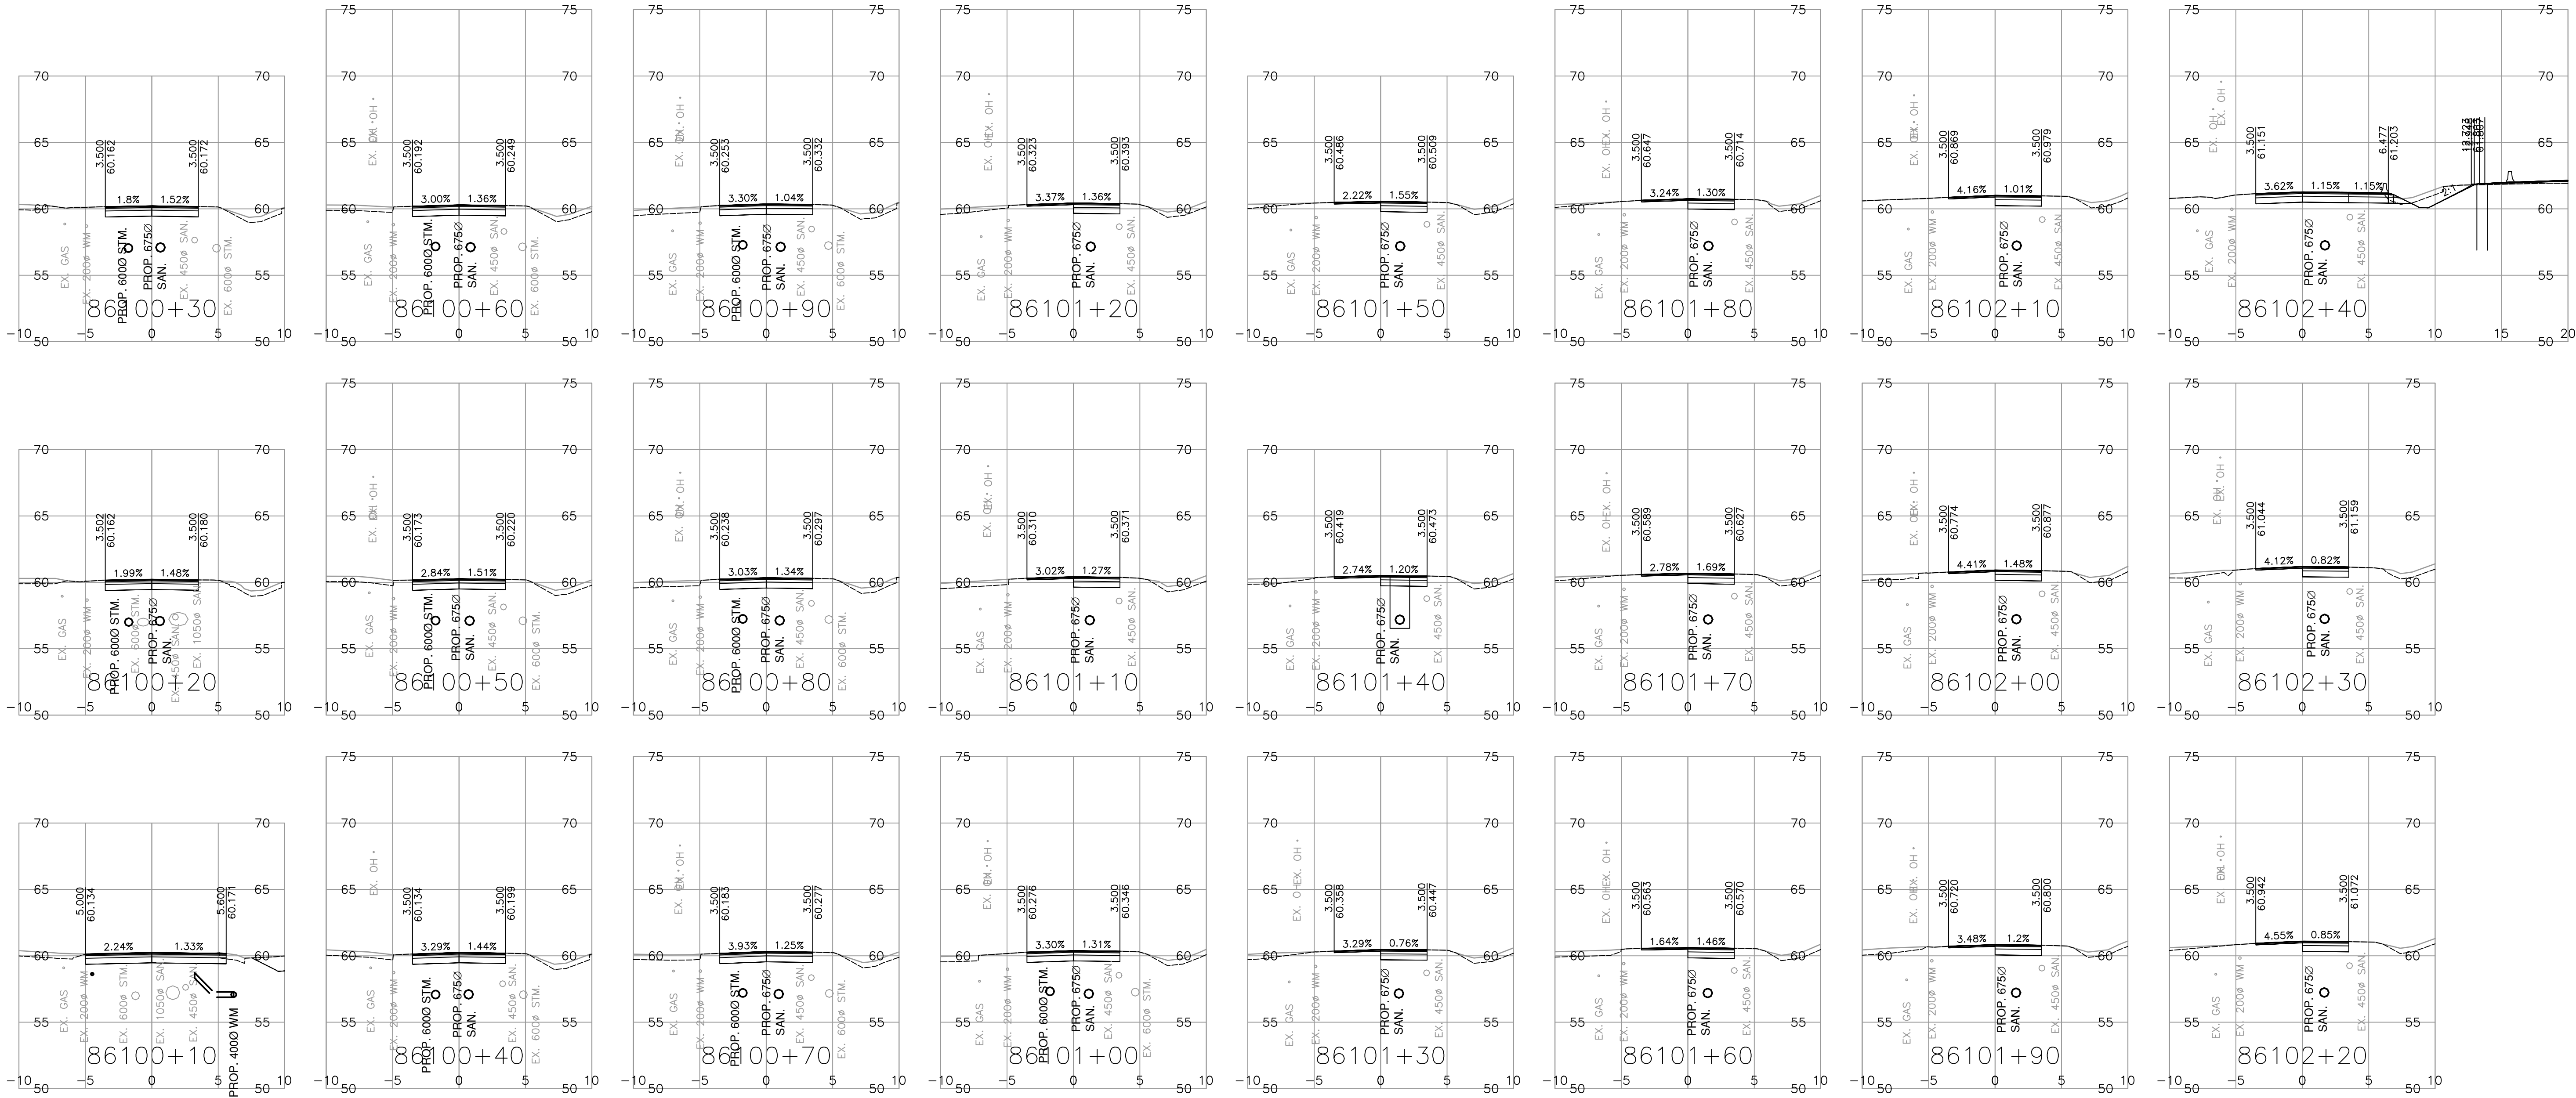



Associated Engineering



BRITISH COLUMBIA
MINISTRY OF TRANSPORTATION
AND TRANSIT
SOUTH COAST REGION
HIGHWAY DESIGN AND GEOMATICS ENGINEERING

CAD FILENAME: R1-1154-1111
FILE NUMBER: 2021-2305-02
PLOT DATE: 2026-04-17

SCALE: 0 2 1:250 12m

REV	DATE	REVISIONS	NAME










SHEET 1 OF 6

ASSOCIATED ENGINEERING (B.C.) LTD.
PERMIT TO PRACTICE 1000163

DESIGNED: L. LIU DATE: 2026-04-17
QUALITY CONTROL: S. BIDULKA DATE: 2026-04-17
QUALITY ASSURANCE: P. STANCOMBE DATE: 2026-04-17
DRAWN: M. SALOMON DATE: 2026-04-17

PROJECT NUMBER	REG	DRAWING NUMBER	REV
13254-1002	1	R1-1154-1111	

CROSS SECTIONS
HIGHWAY 1 - PEARDONVILLE
HIGHWAY 1 - EAST OF FRASER HWY TO WEST OF CLEARBROOK ROAD
LIVINGSTONE AVENUE - L86100

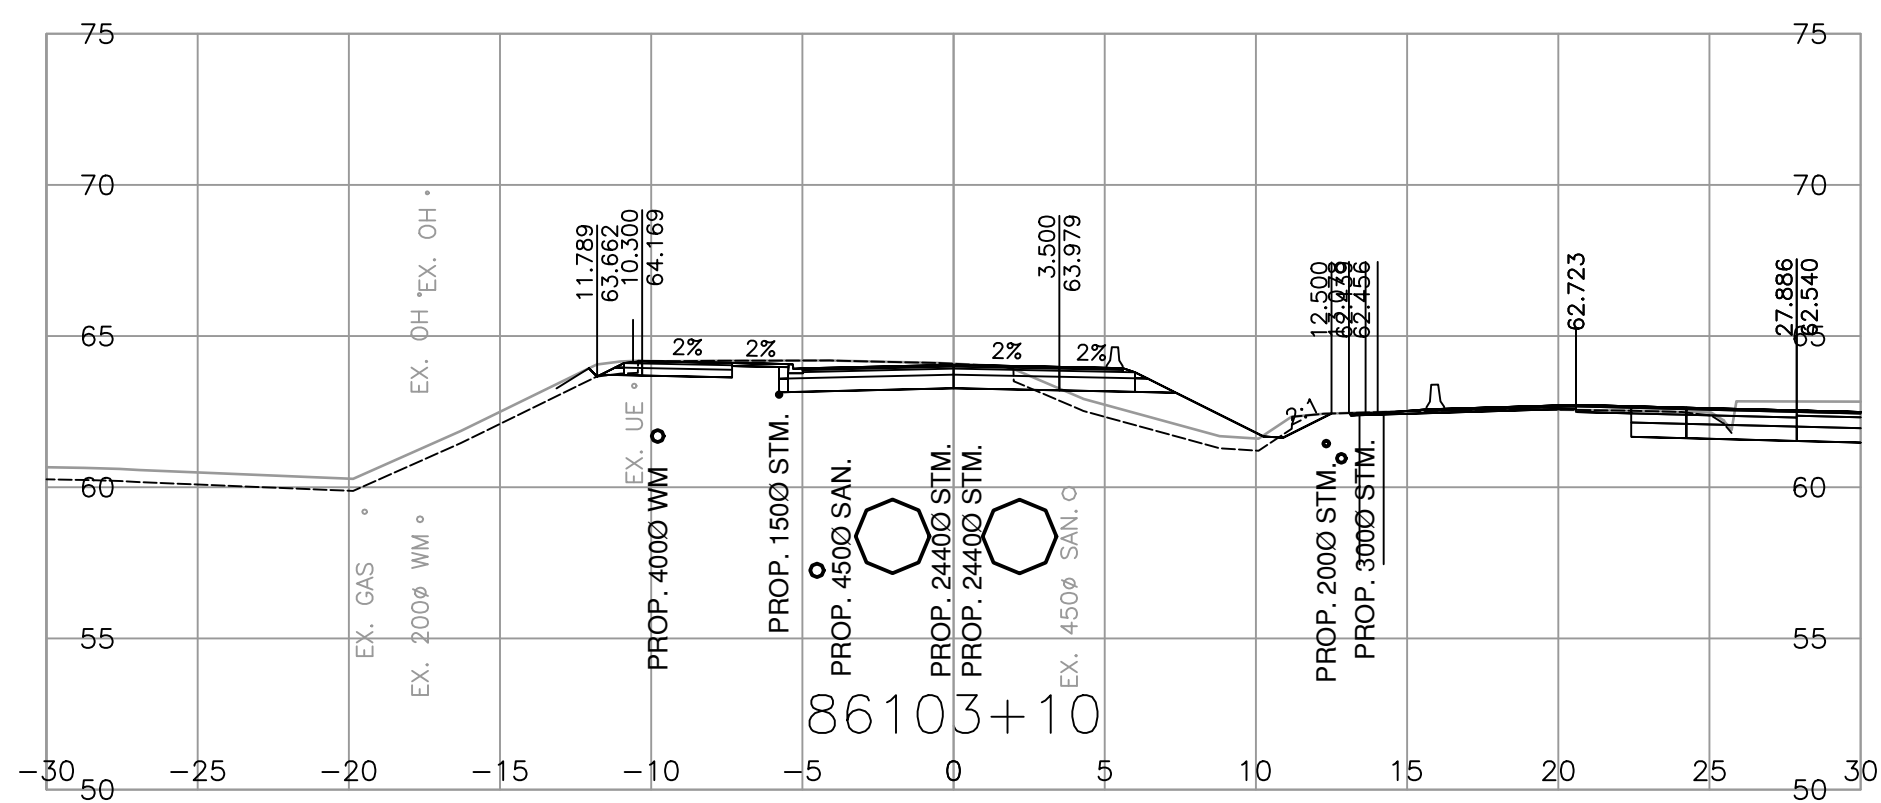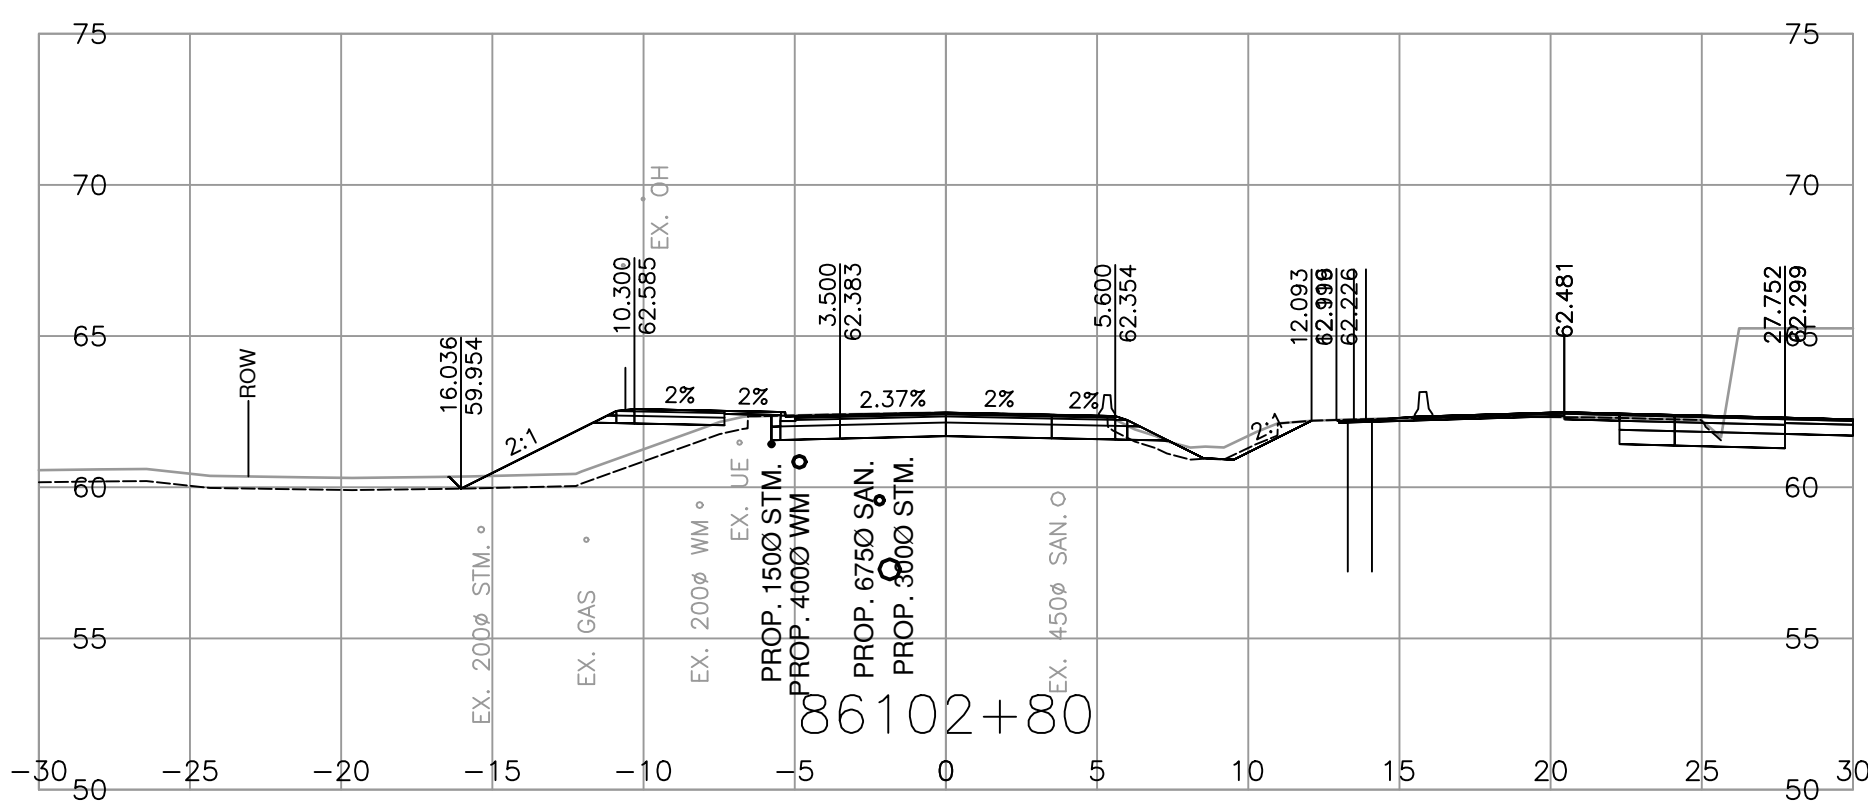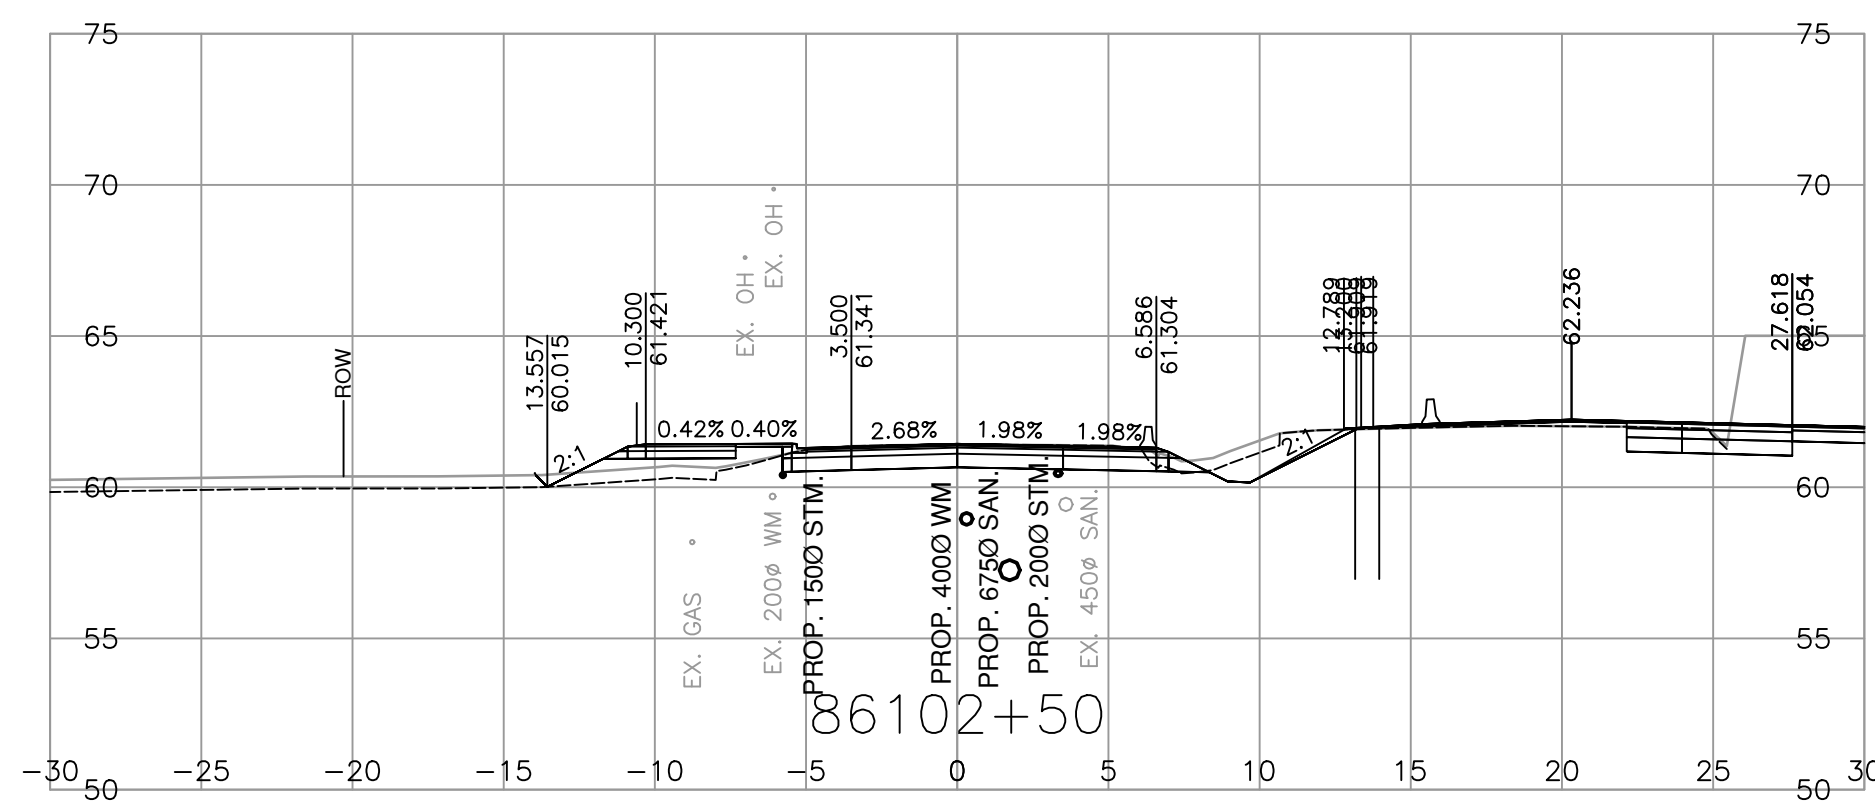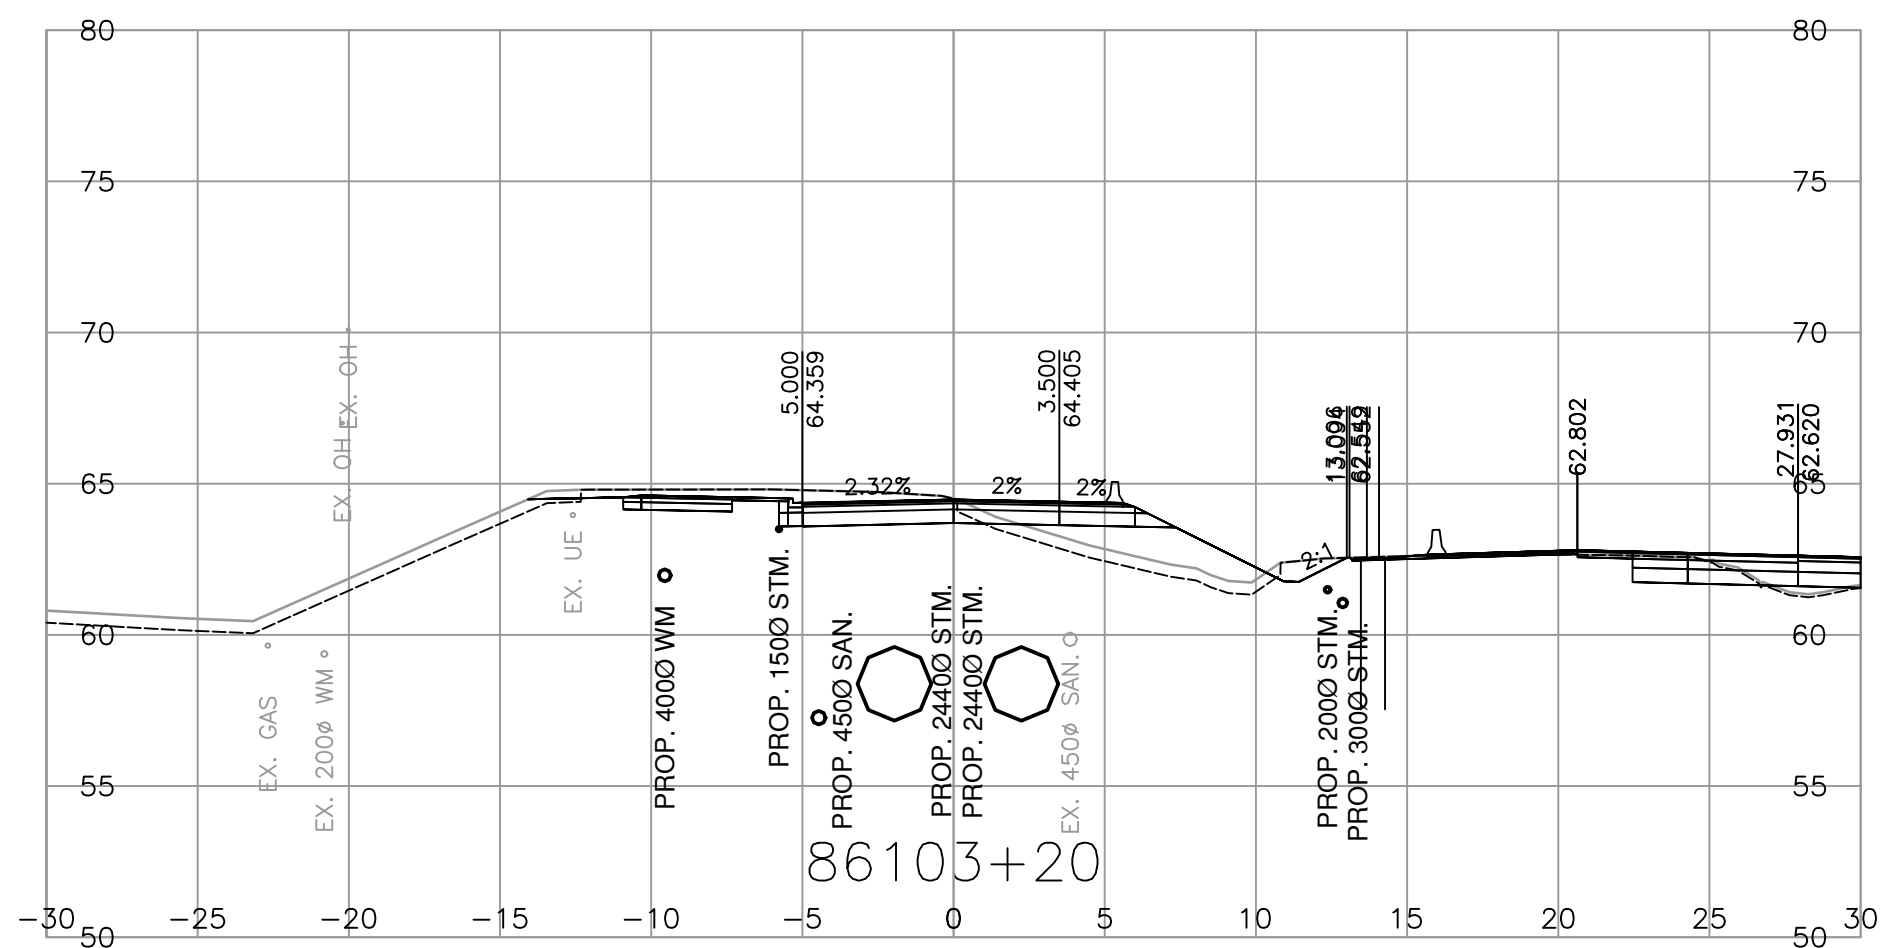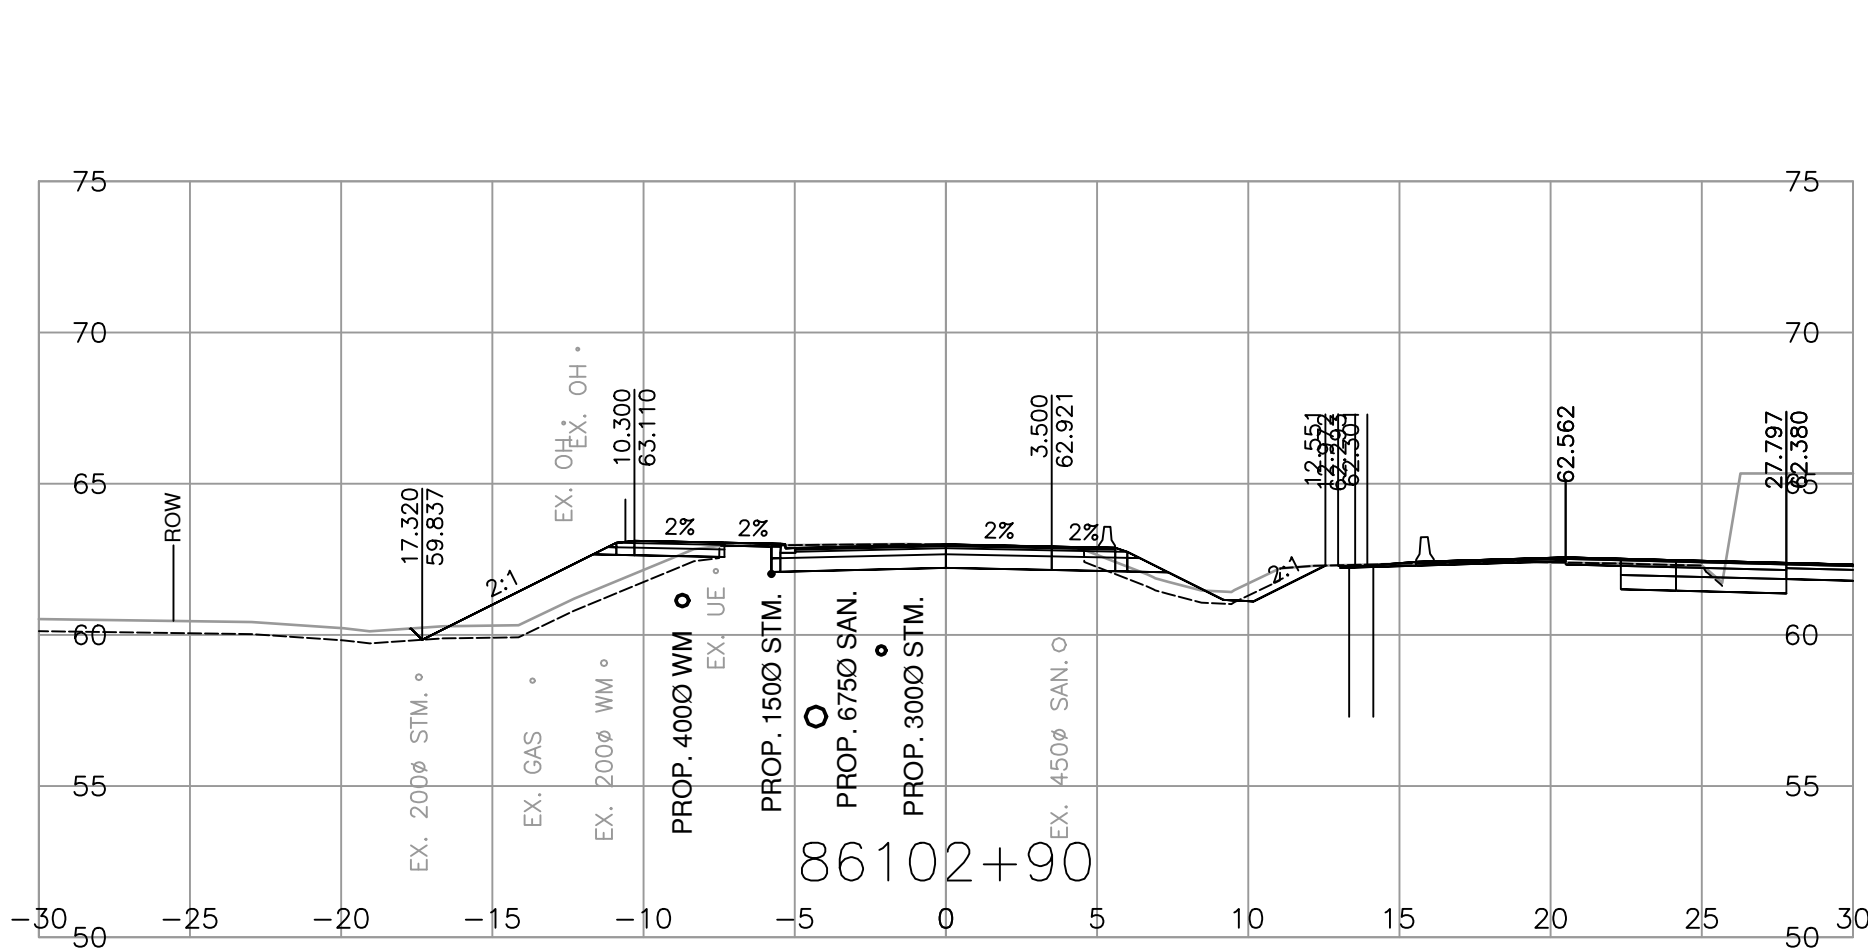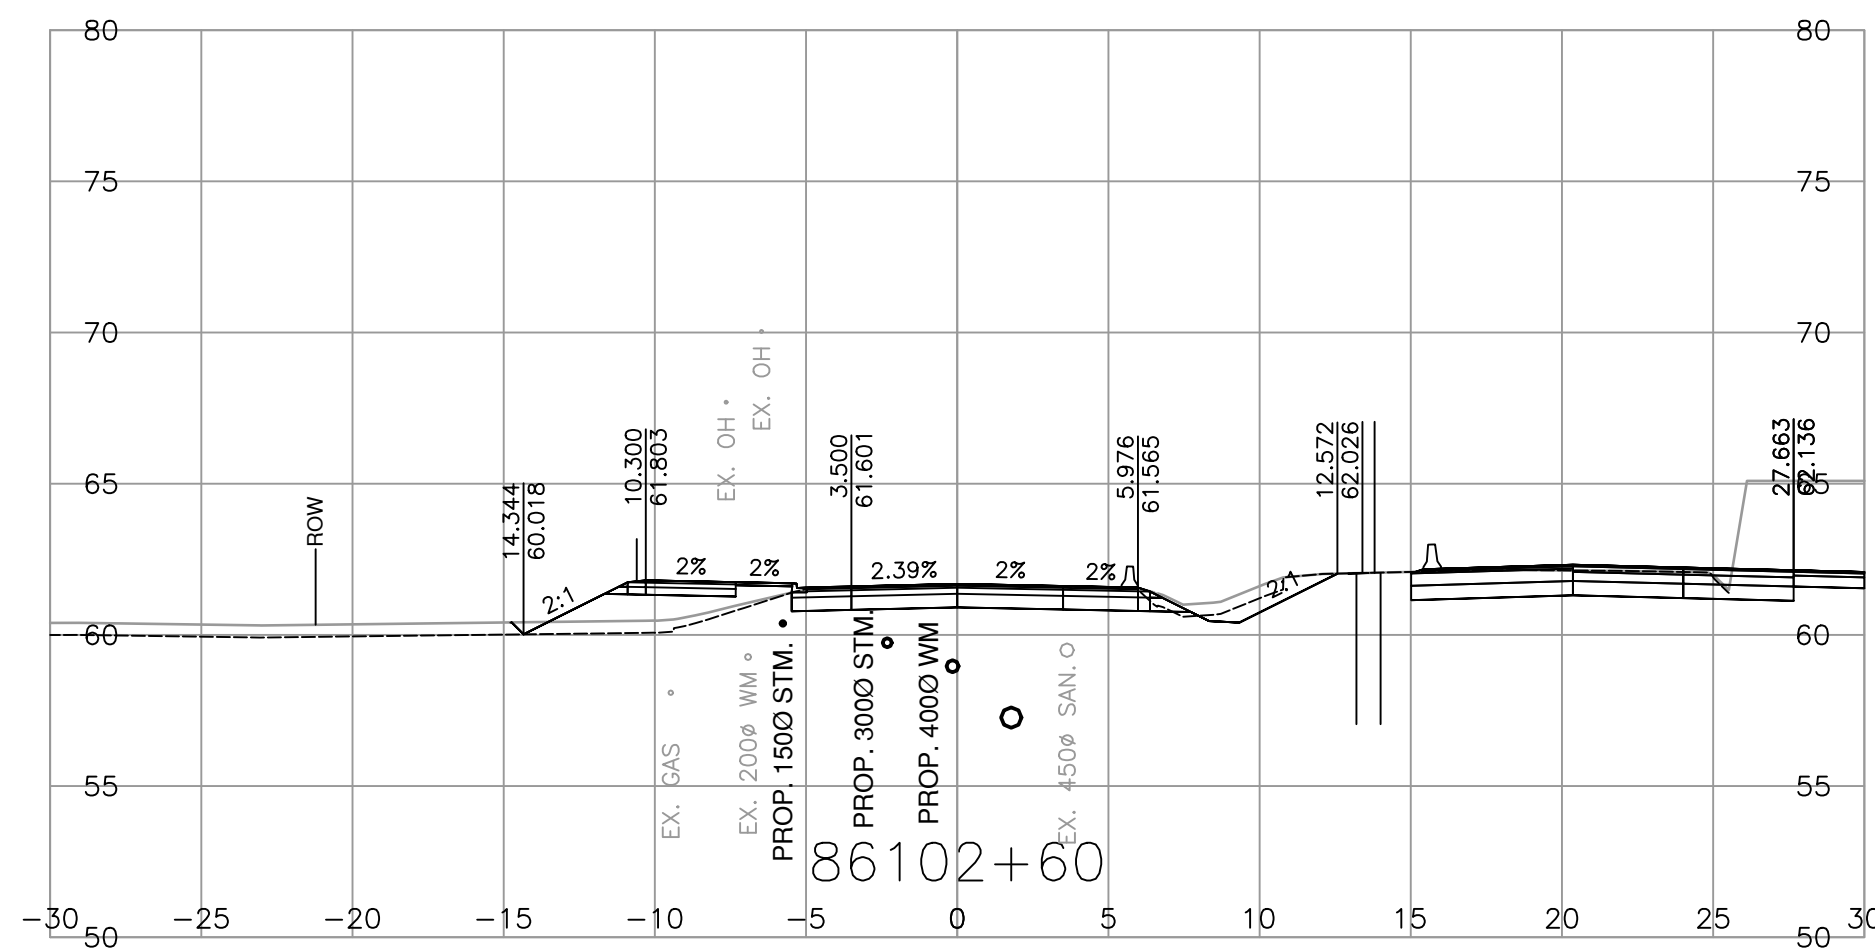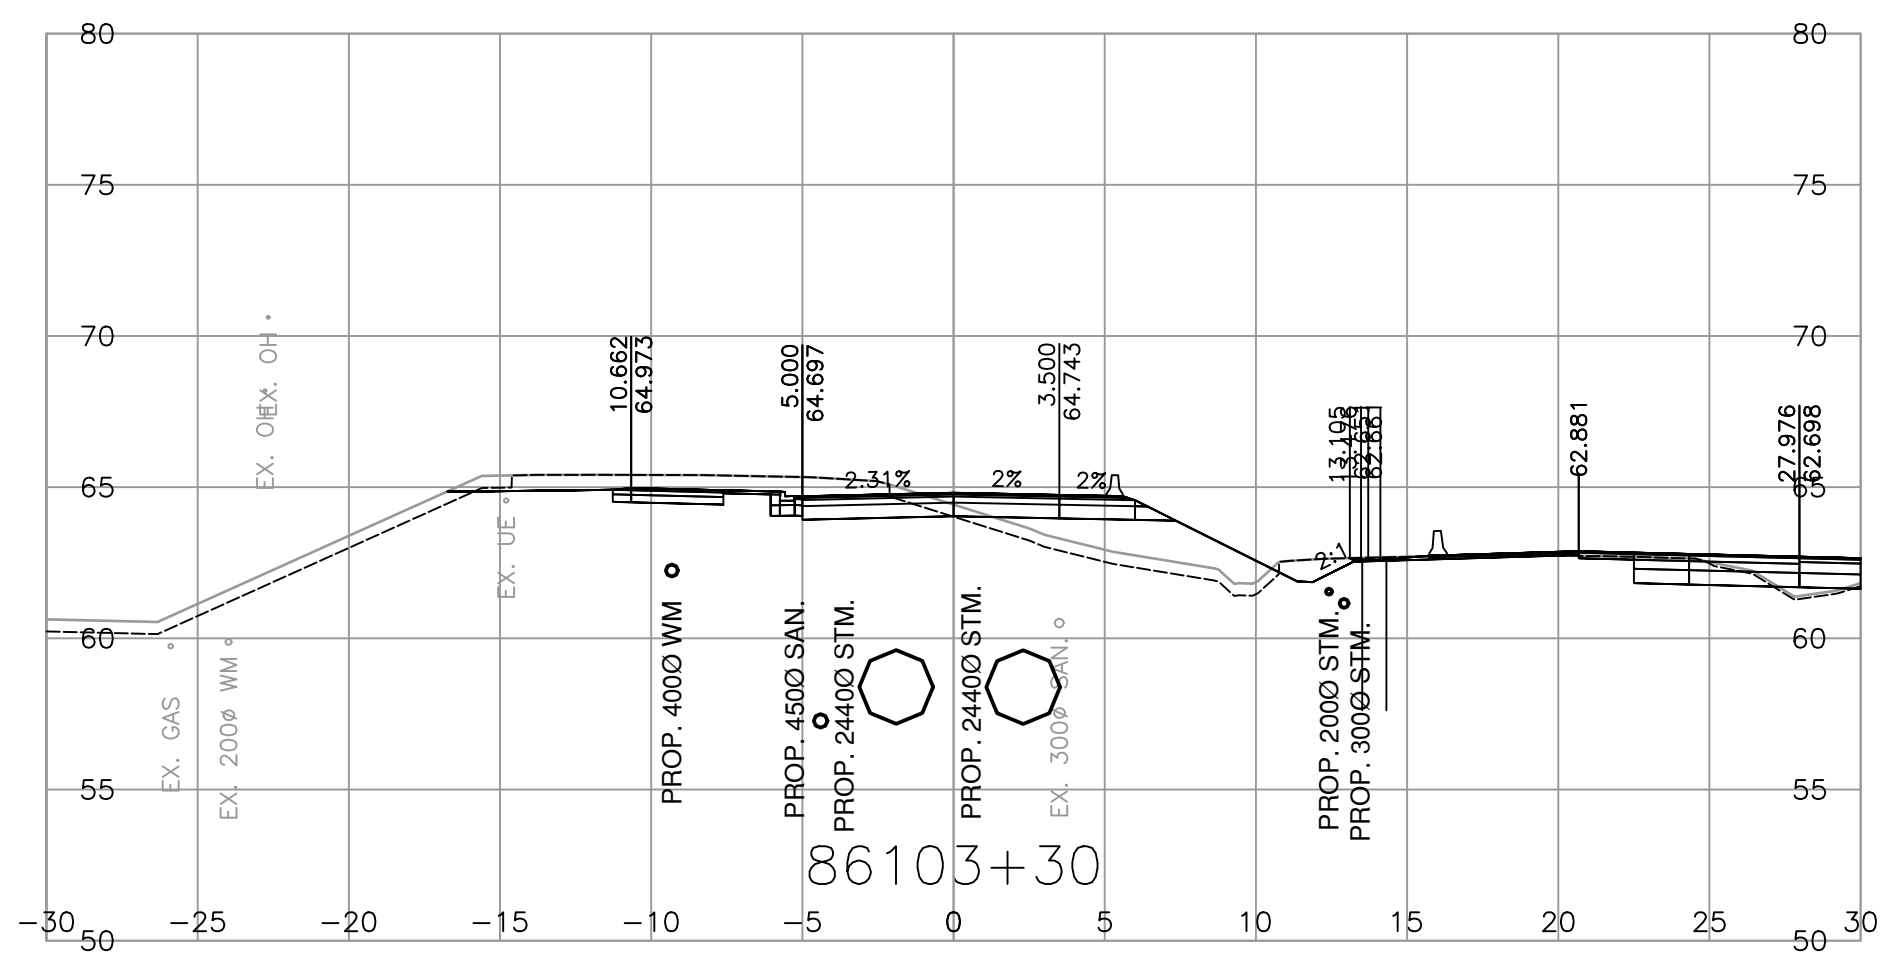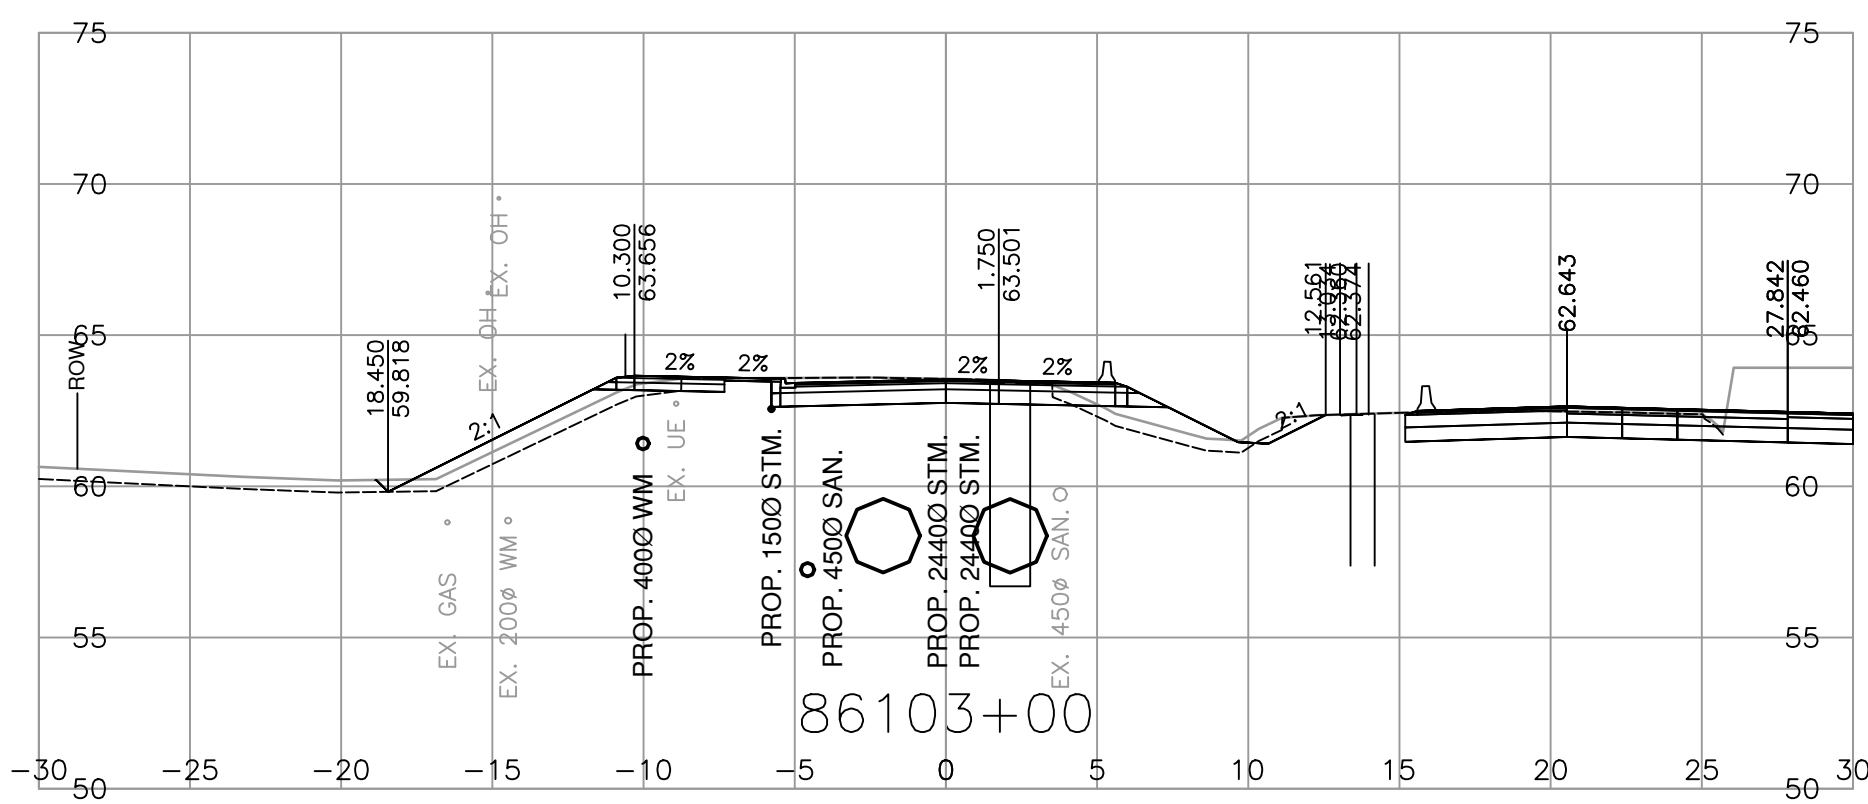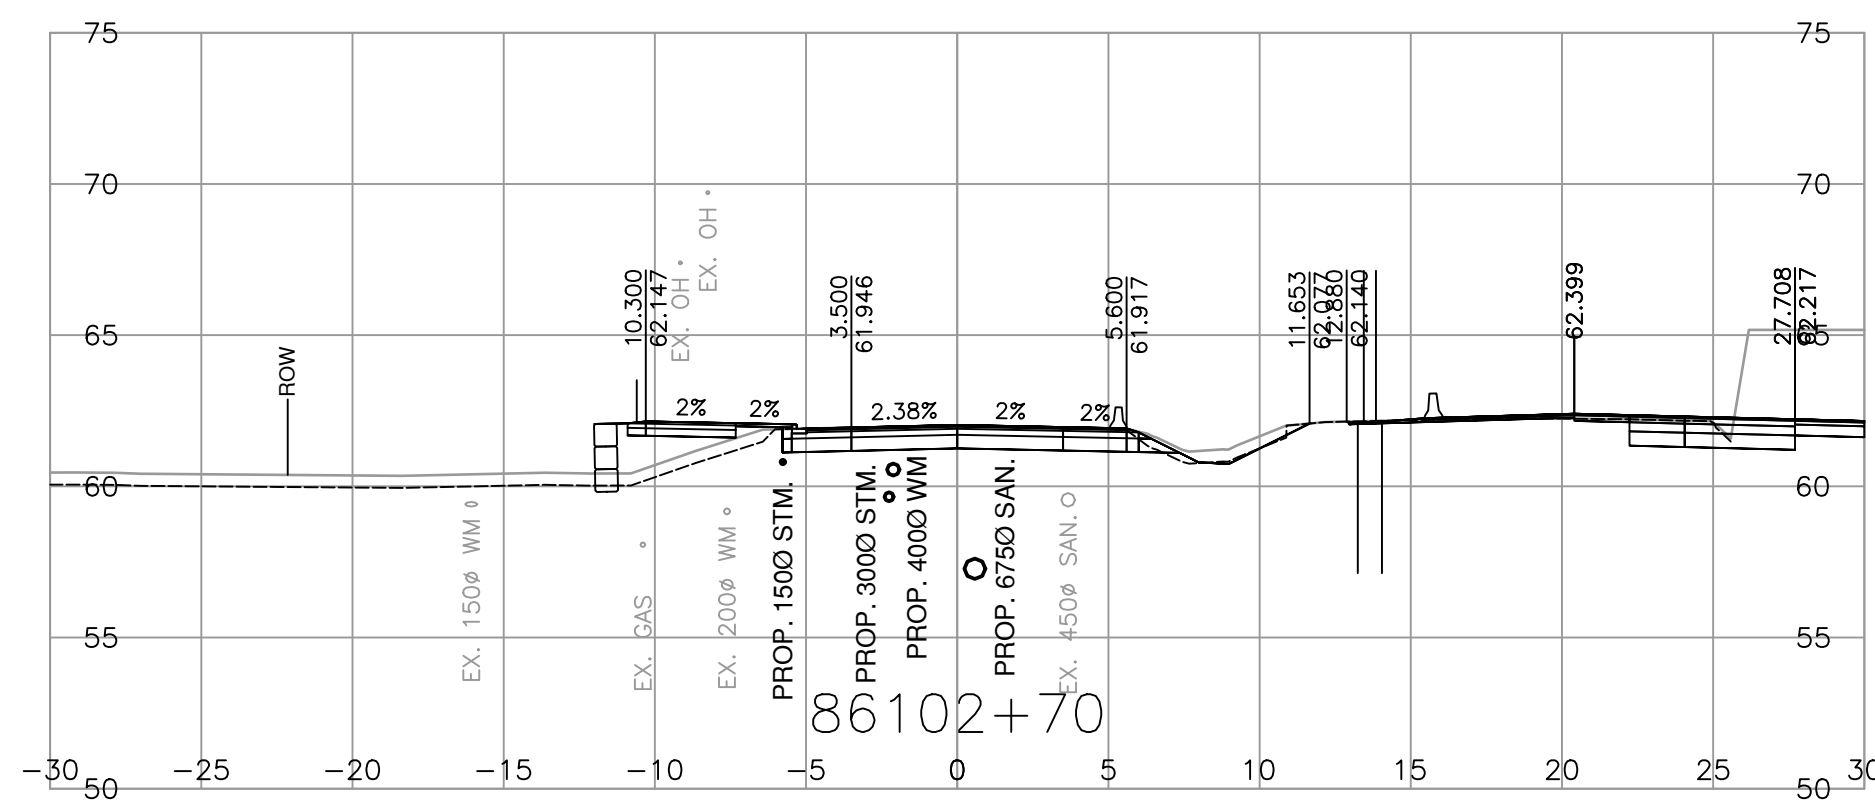

MINISTRY OF TRANSPORTATION
AND TRANSIT
SOUTH COAST REGION
HIGHWAY DESIGN AND GEOMATICS ENGINEERING



SCALE  CAD FILENAME R1-1154-1112
FILE NUMBER 2021-2305-02
PLOT DATE 2026-04-17

[illegible]

CROSS SECTIONS

HIGHWAY 1 - PEARDONVILLE
HIGHWAY 1 - EAST OF FRASER HWY TO WEST OF CLEARBROOK ROAD
LIVINGSTONE AVENUE - L86100










SHEET 2 OF 6

ASSOCIATED ENGINEERING (B.C.) LTD.
PERMIT TO PRACTICE 1000163

DESIGNED	<u>L. LIU</u>	DATE	<u>2026-04-17</u>
QUALITY CONTROL	<u>S. BIDULKA</u>	DATE	<u>2026-04-17</u>
QUALITY ASSURANCE	<u>P. STANCOMBE</u>	DATE	<u>2026-04-17</u>
DRAWN	<u>M. SALOMON</u>	DATE	<u>2026-04-17</u>

PROJECT NUMBER	REG	DRAWING NUMBER	REV
13254-1002	1	R1-1154-1112	

PLOT DATE: 2026/04/18 \\oe.co\data\working\van\2021-2305-02\civil\model\MoTL_PDV_Working_Drawings\Production\1000_DesignSections\R1-1154-L86100.dwg

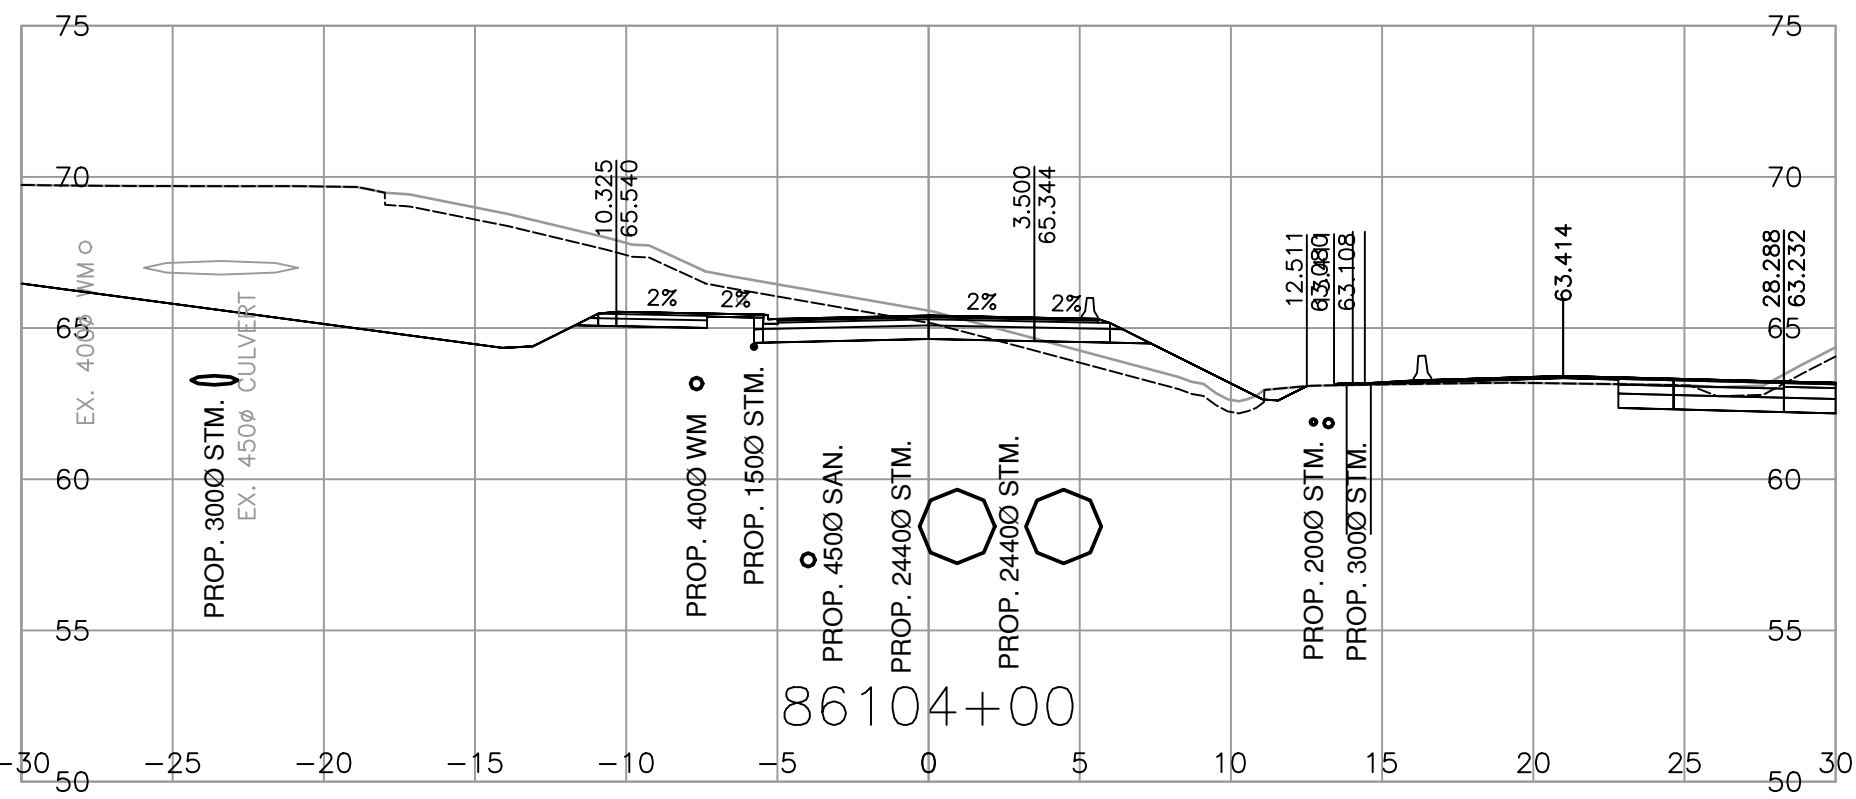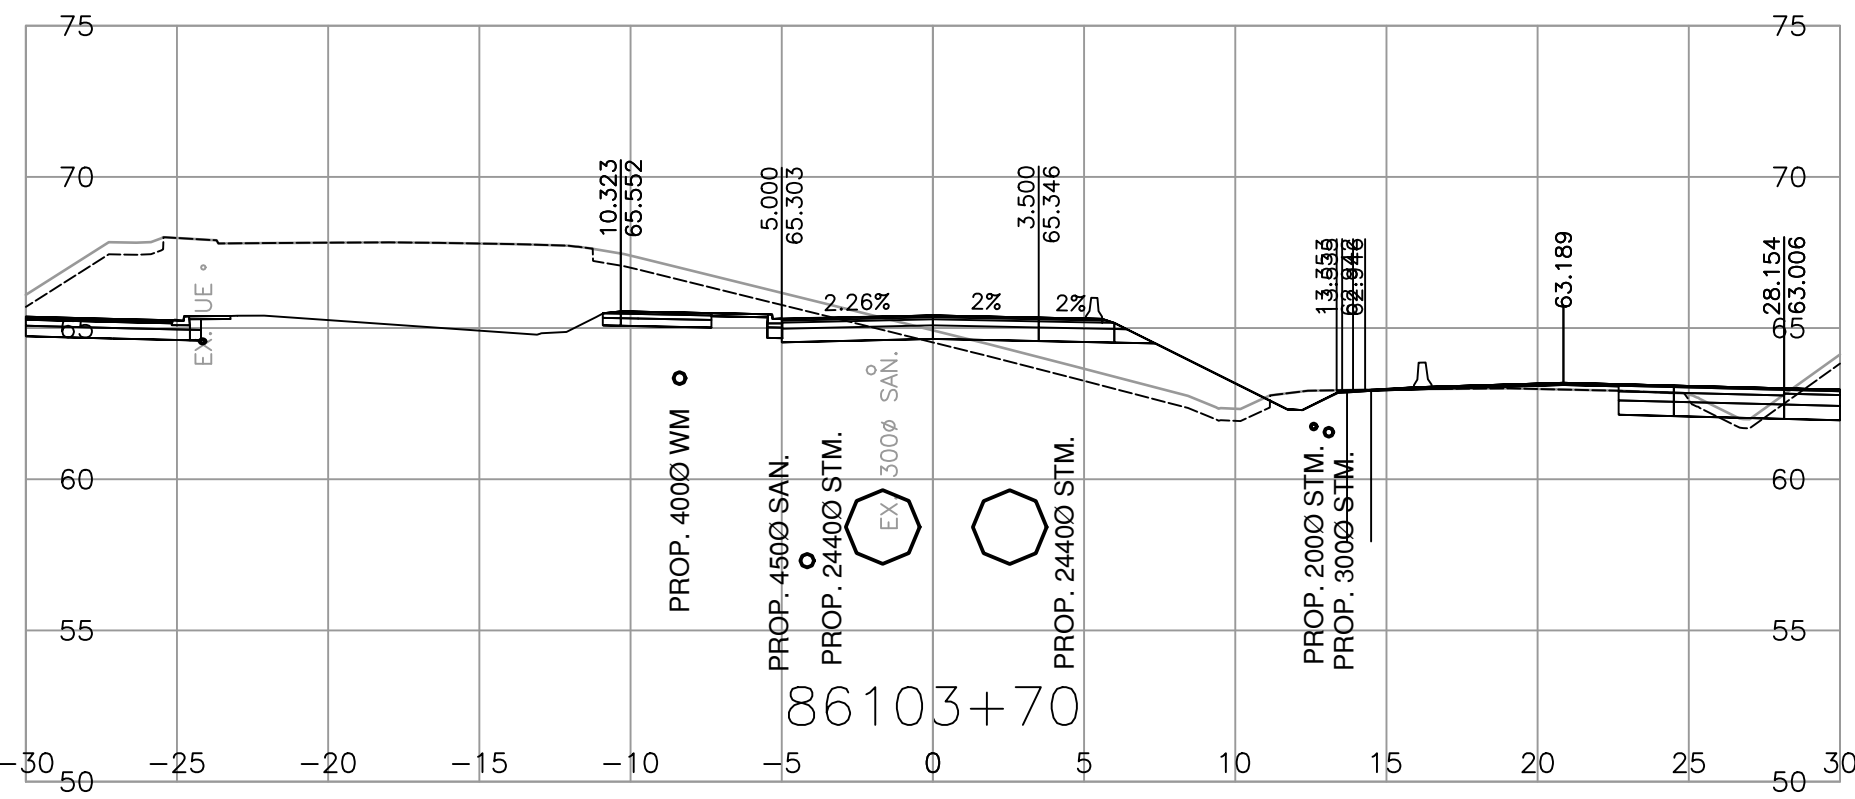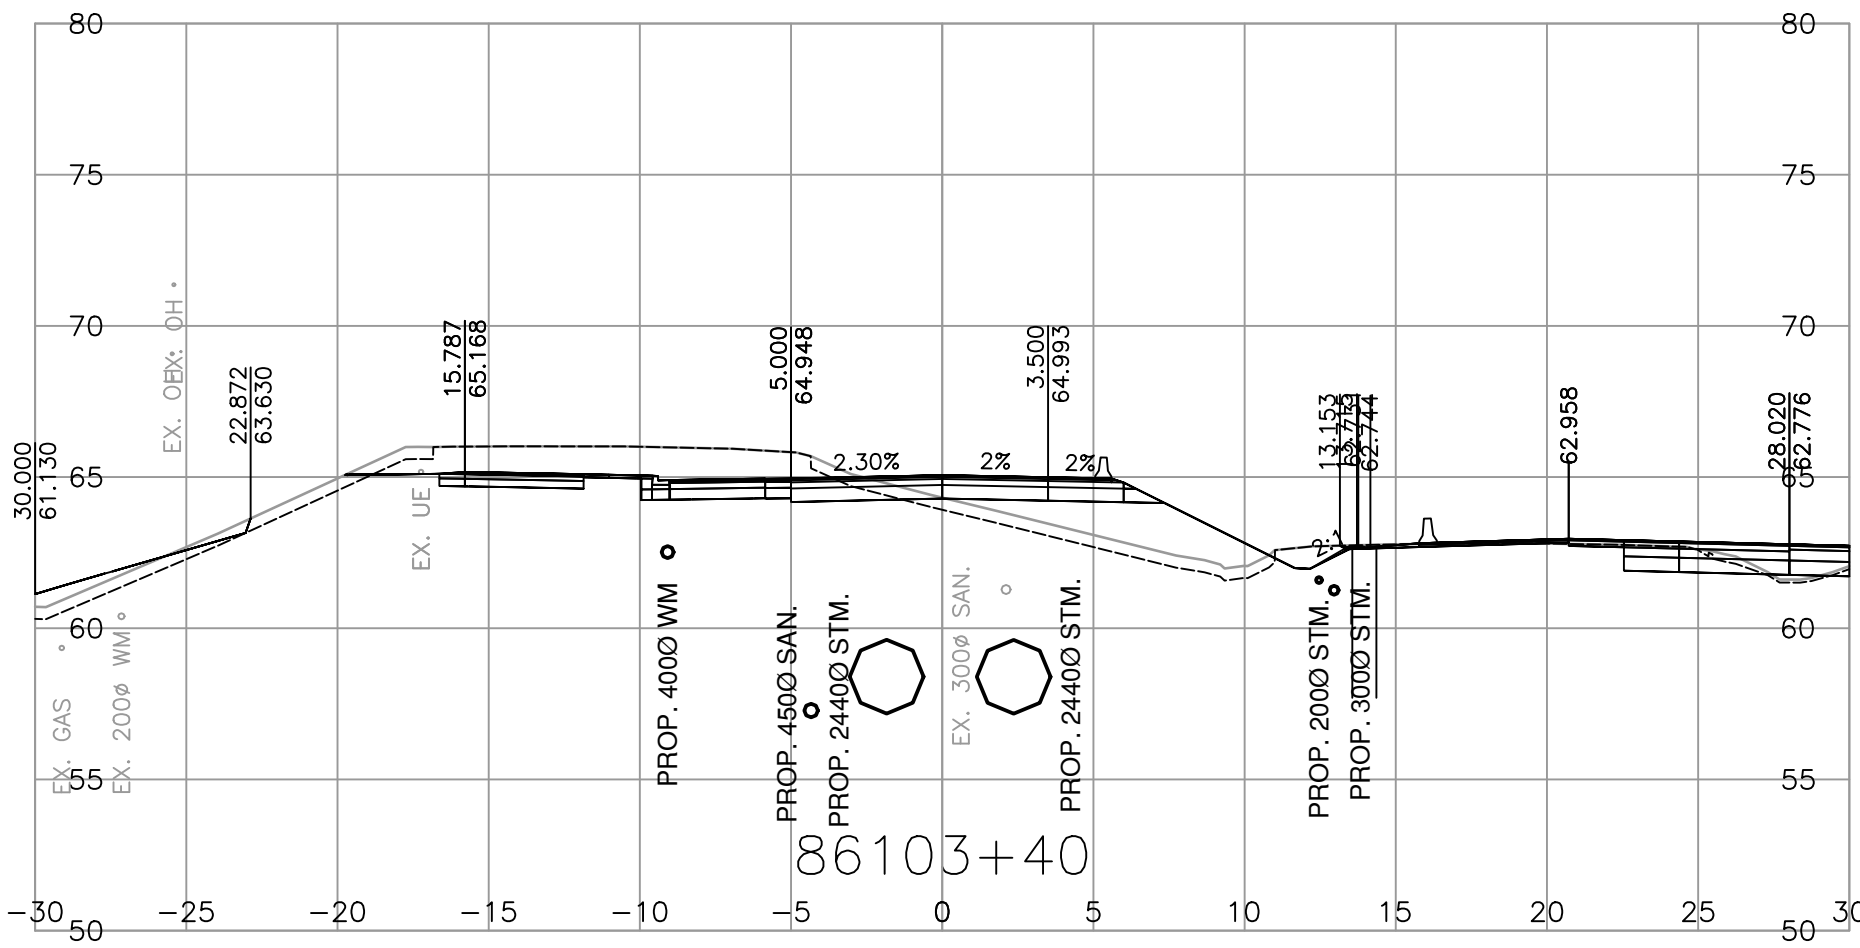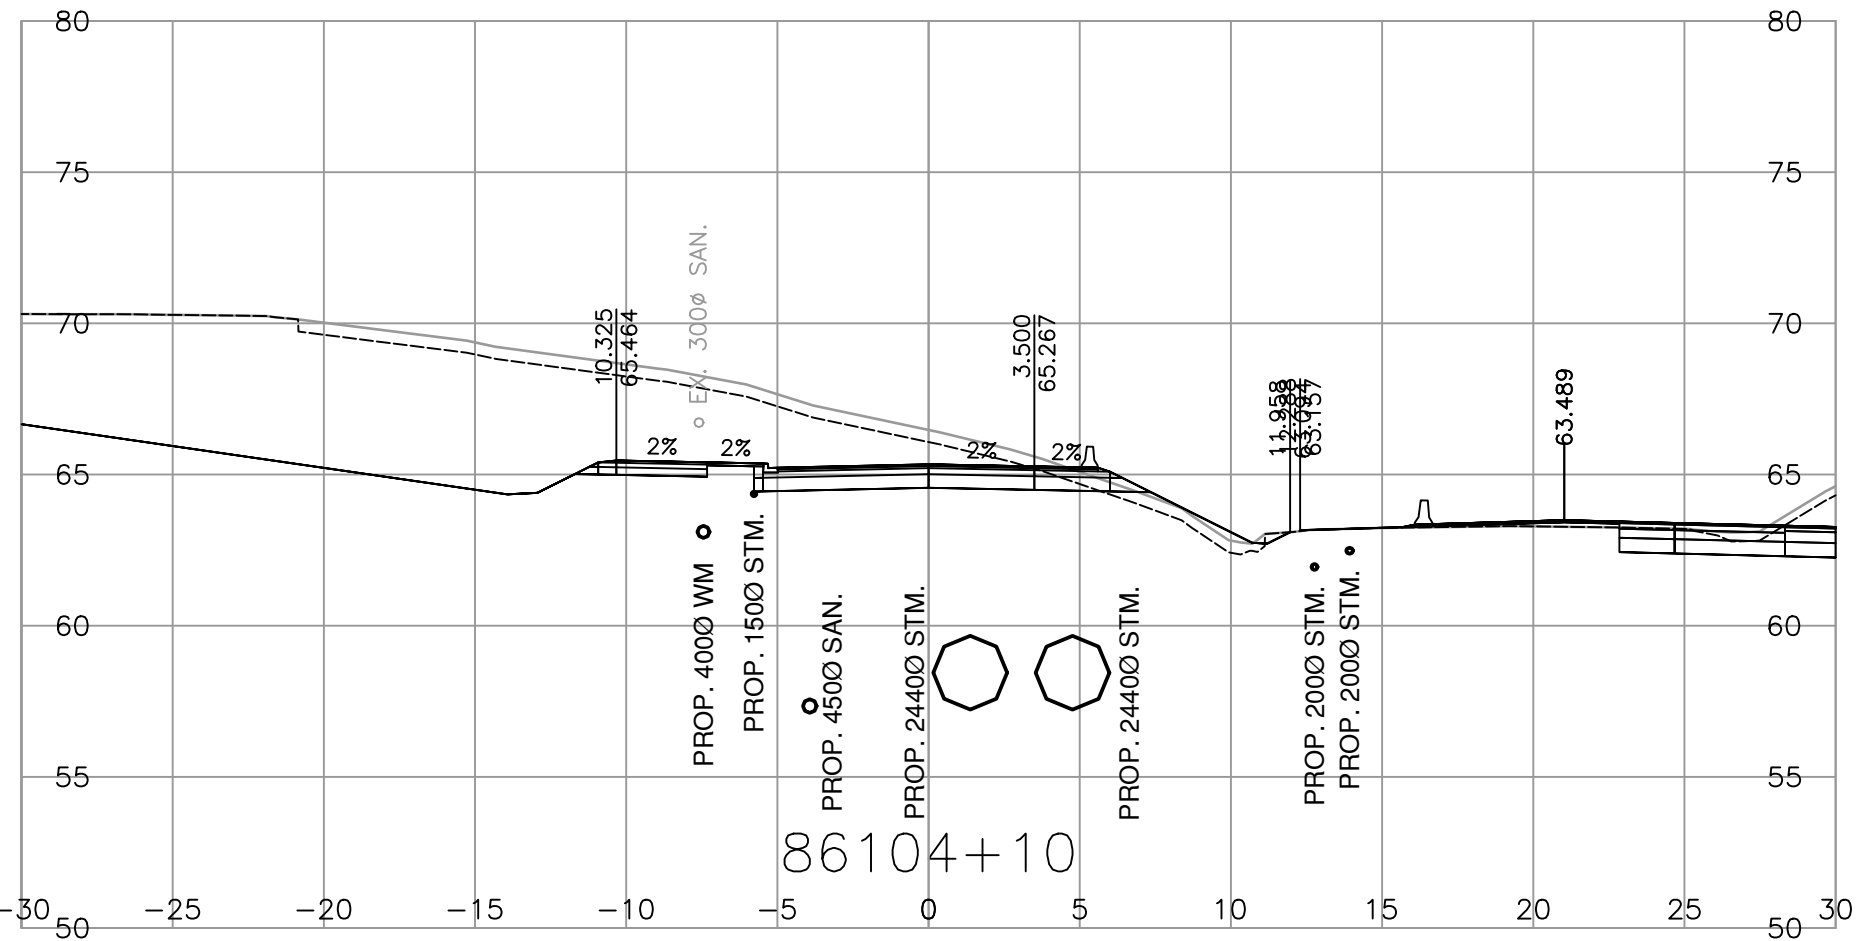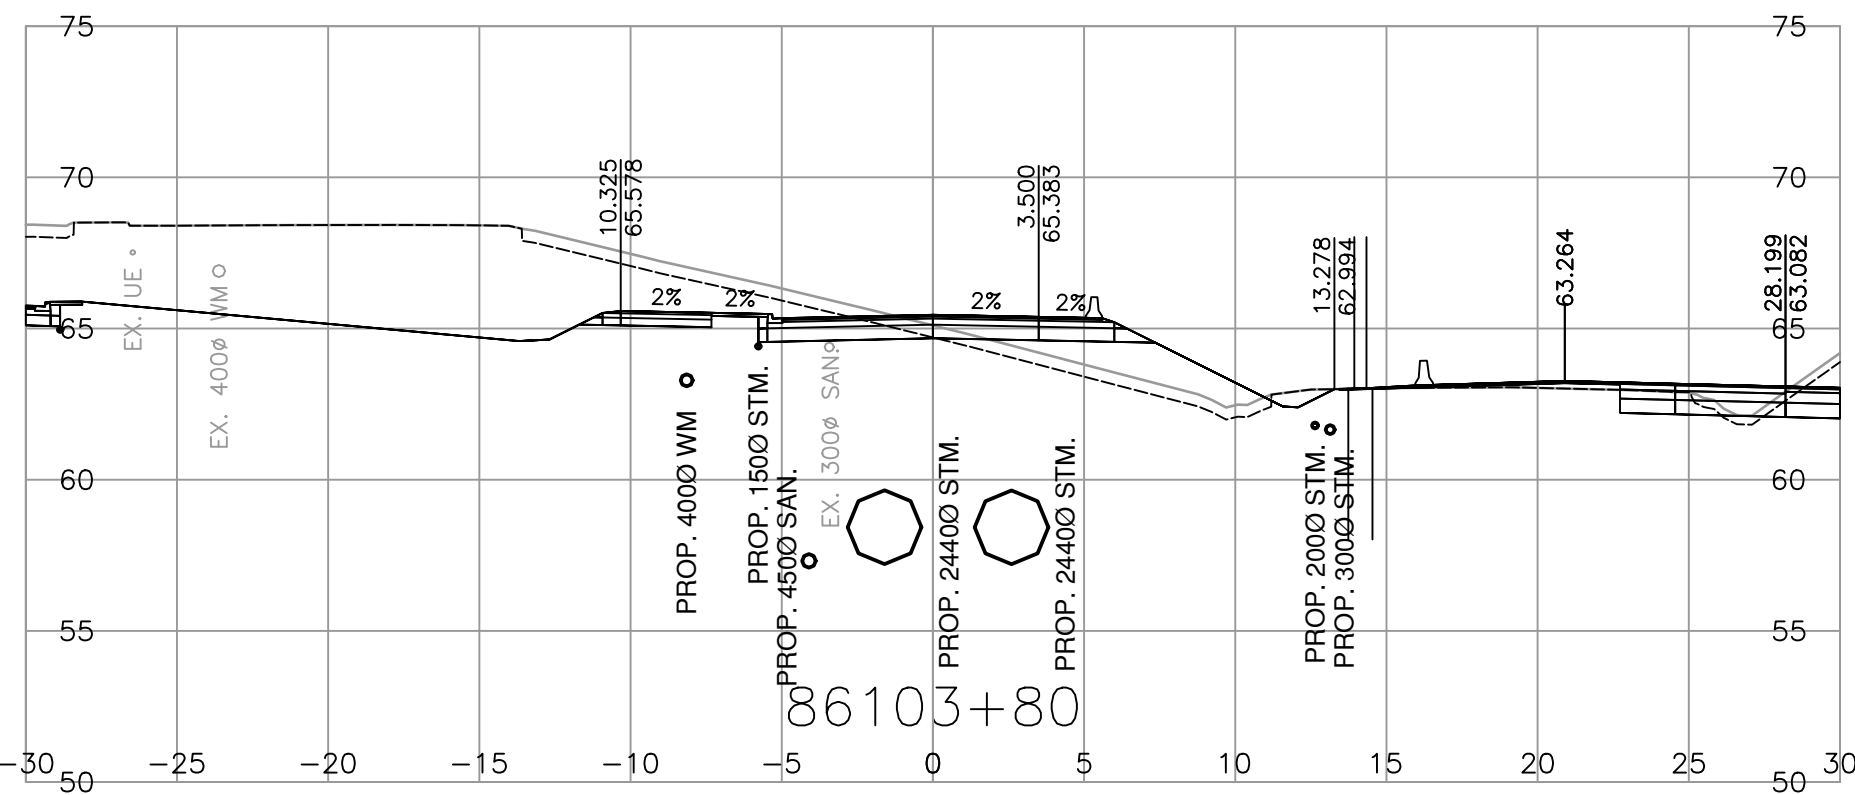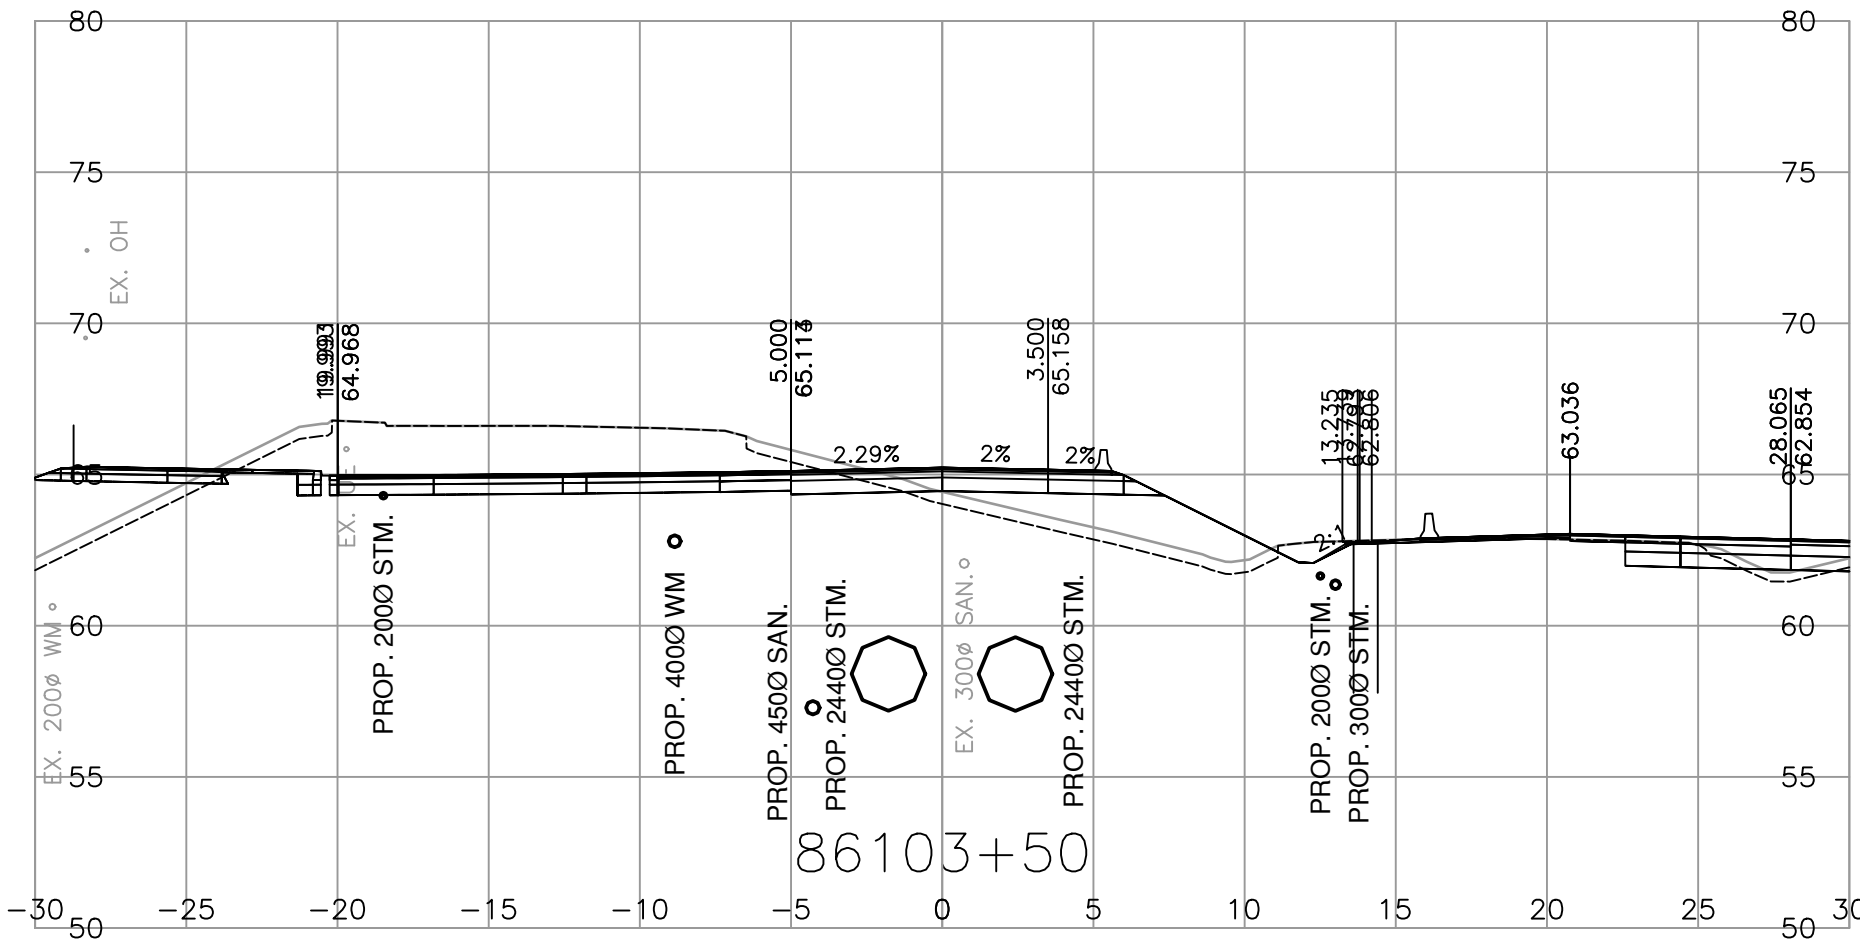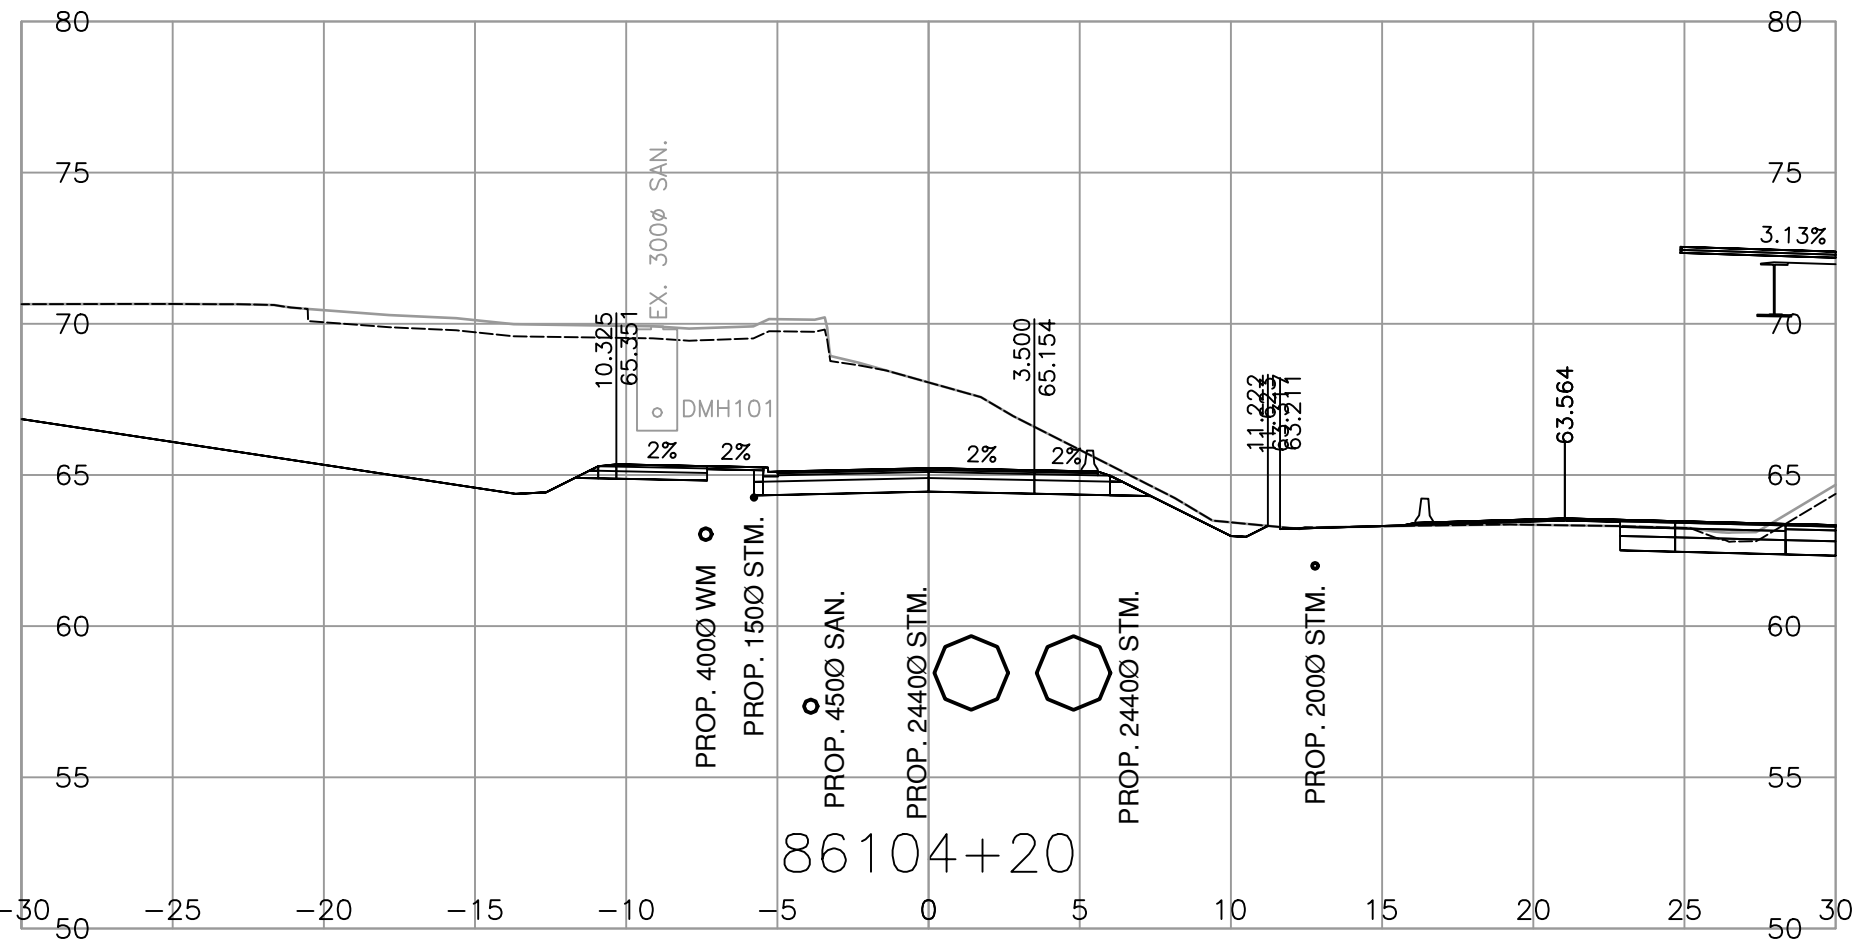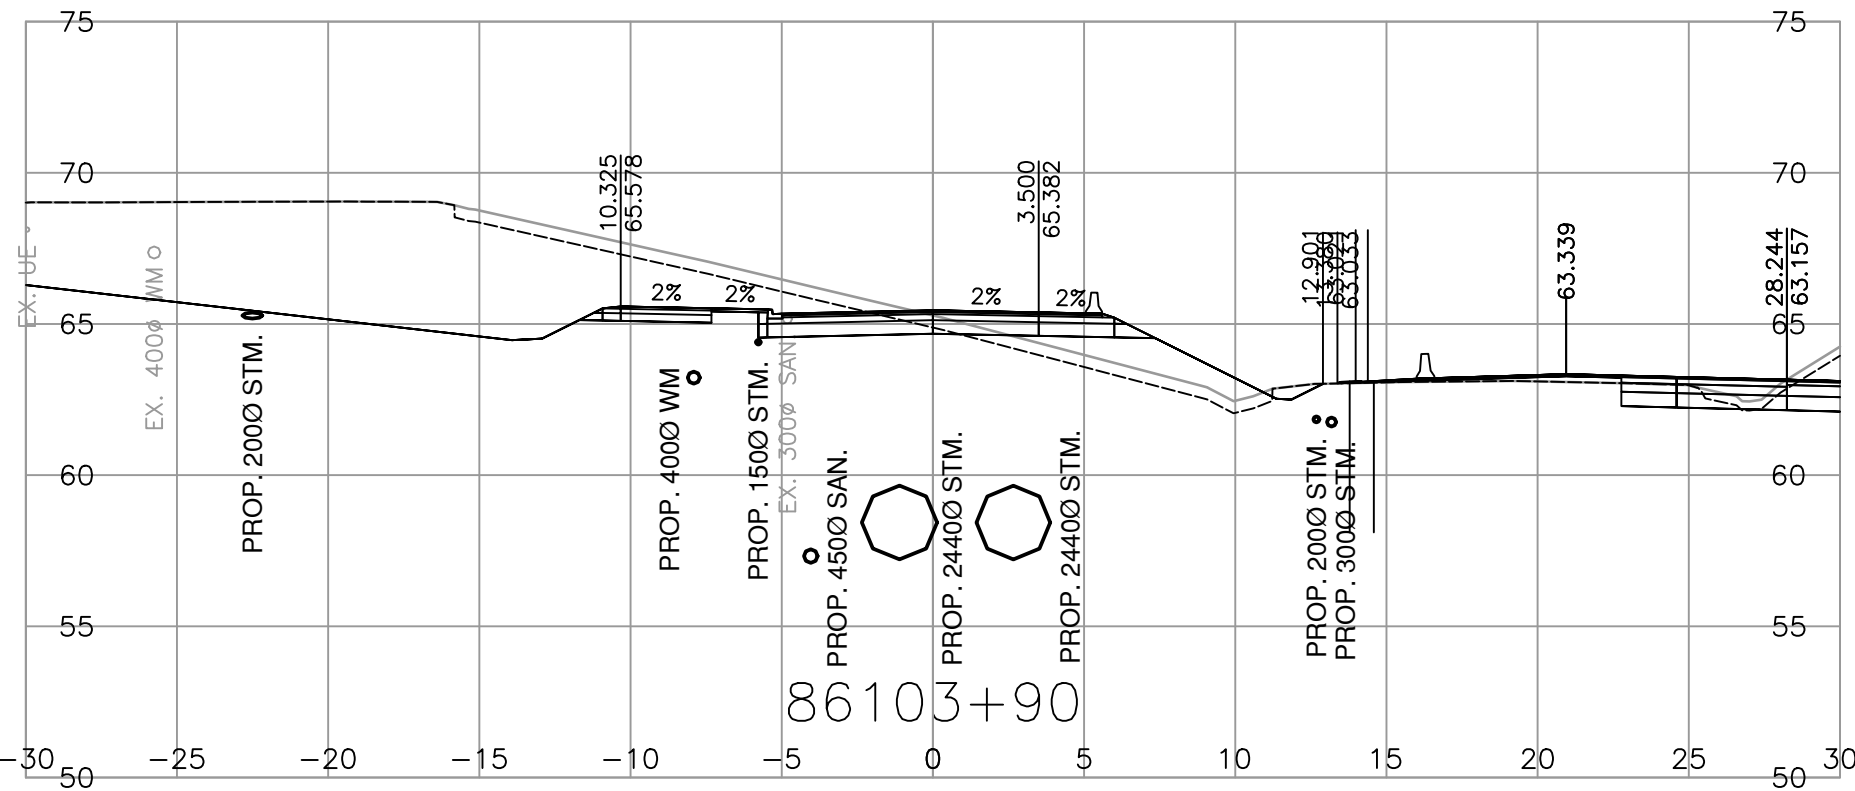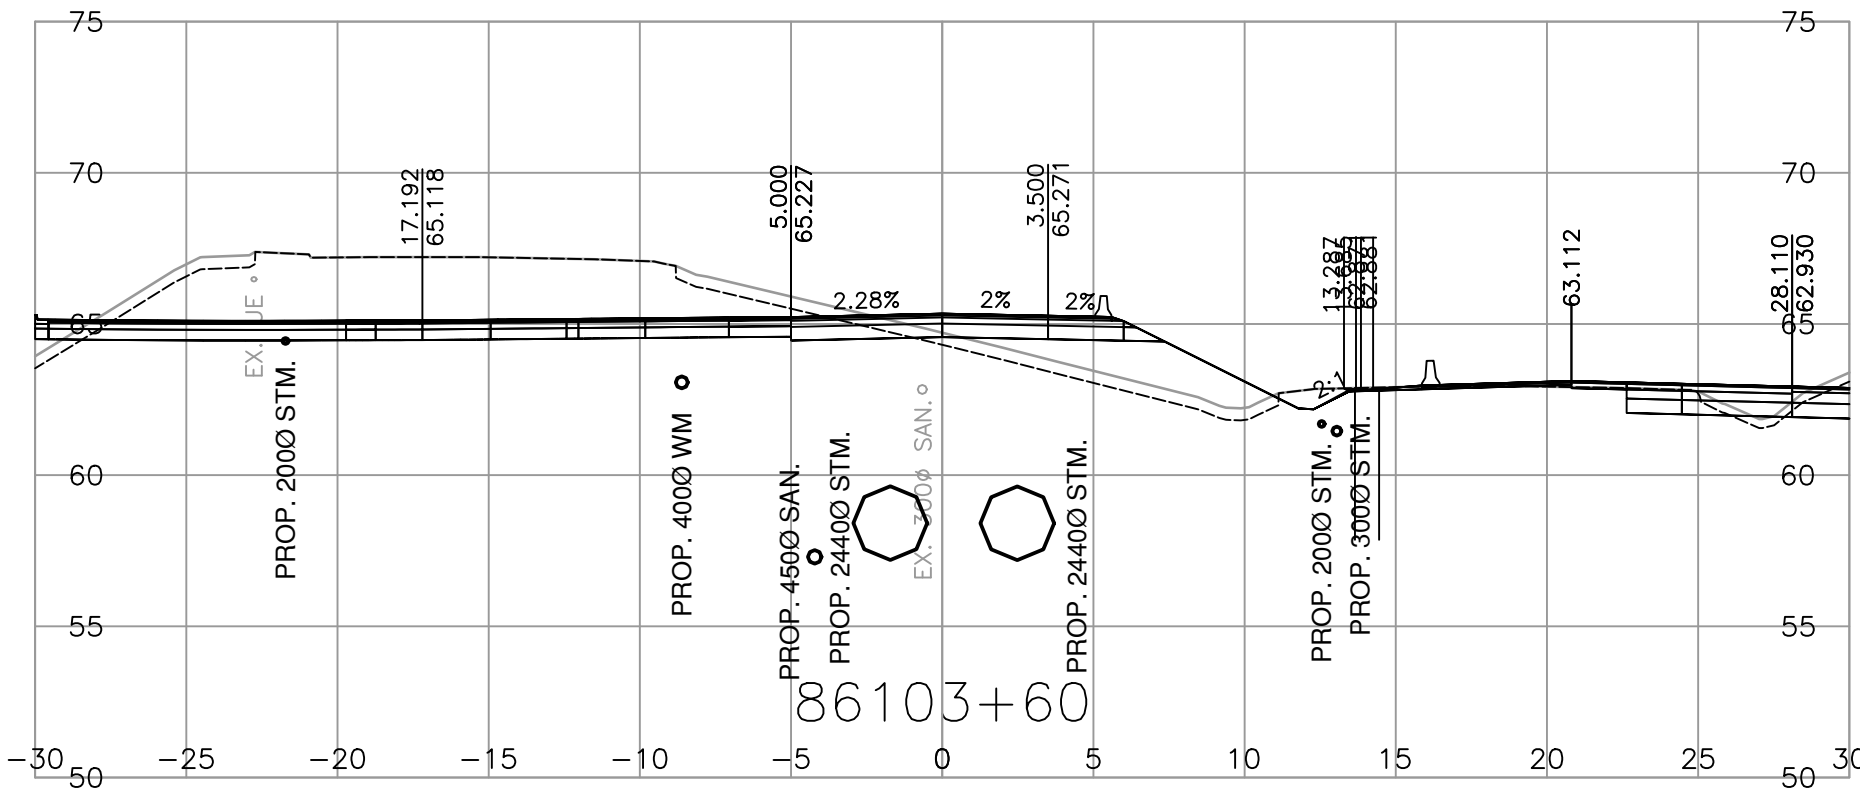

MINISTRY OF TRANSPORTATION
AND TRANSIT
SOUTH COAST REGION
HIGHWAY DESIGN AND GEOMATICS ENGINEERING

SCALE 0 2 1:250 12m
CAD FILENAME R1-1154-1113
FILE NUMBER 2021-2305-02
PLOT DATE 2026-04-17

REV	DATE	REVISIONS	NAME










CROSS SECTIONS

HIGHWAY 1 - PEARDONVILLE
HIGHWAY 1 - EAST OF FRASER HWY TO WEST OF CLEARBROOK ROAD
LIVINGSTONE AVENUE - L86100
SHEET 3 OF 6

DESIGNED	L. LIU	DATE	2026-04-17
QUALITY CONTROL	S. BIDULKA	DATE	2026-04-17
QUALITY ASSURANCE	P. STANCOMBE	DATE	2026-04-17
DRAWN	M. SALOMON	DATE	2026-04-17
PROJECT NUMBER	13254-1002	REG	1
DRAWING NUMBER	R1-1154-1113	REV	

ASSOCIATED ENGINEERING (B.C.) LTD.
PERMIT TO PRACTICE 1000163

PLOT DATE: 2026/04/18 \\se.co\data\working\van\2021-2305-02\civil\model\MoTL_PDV_Working_Drawings\DrawingProduction\1000_DesignSections\R1-1154-L86100.dwg

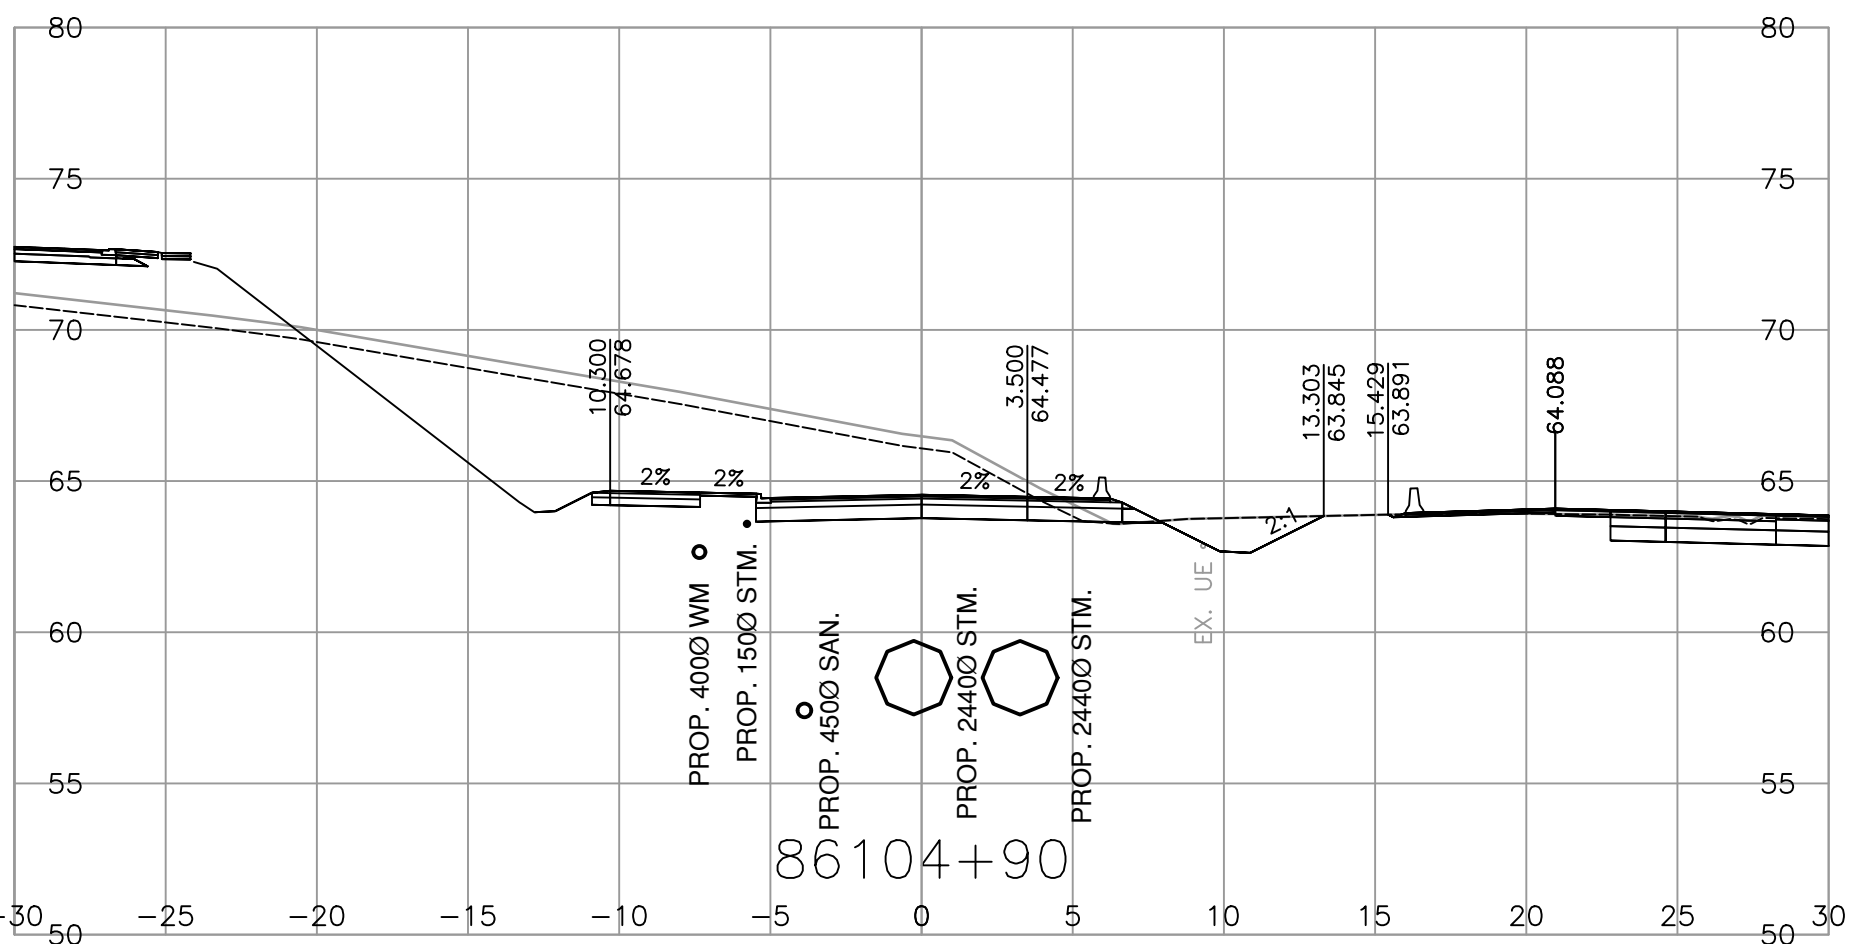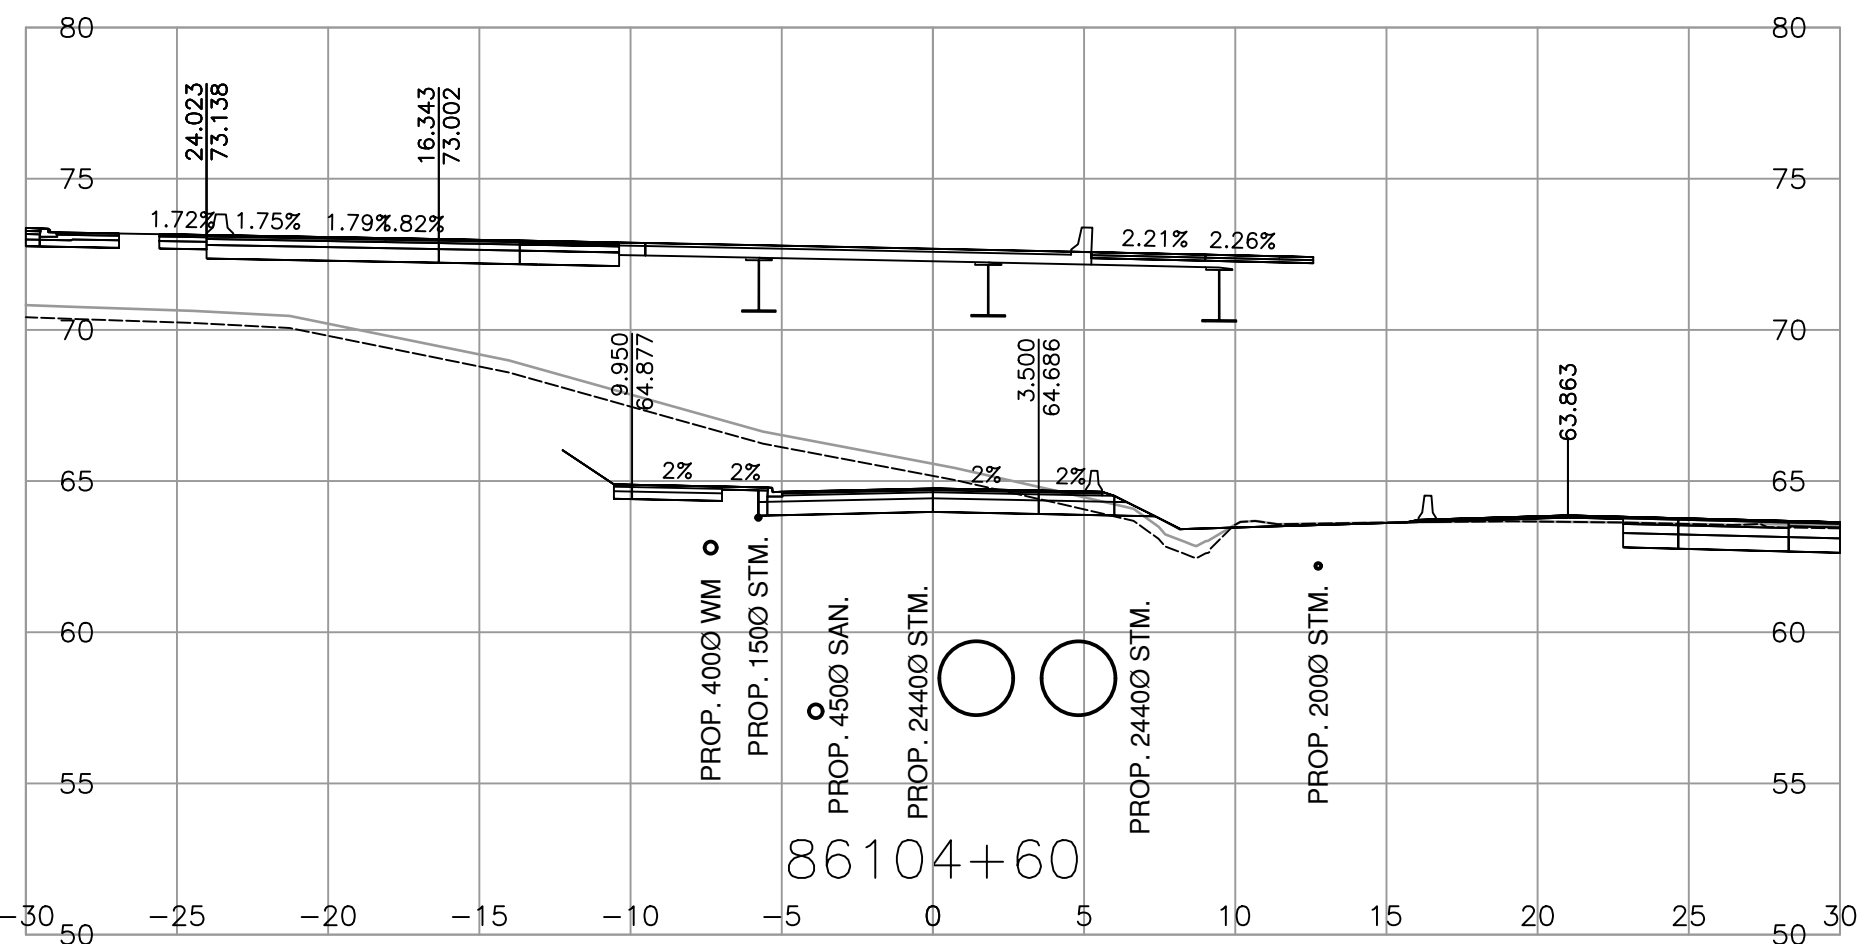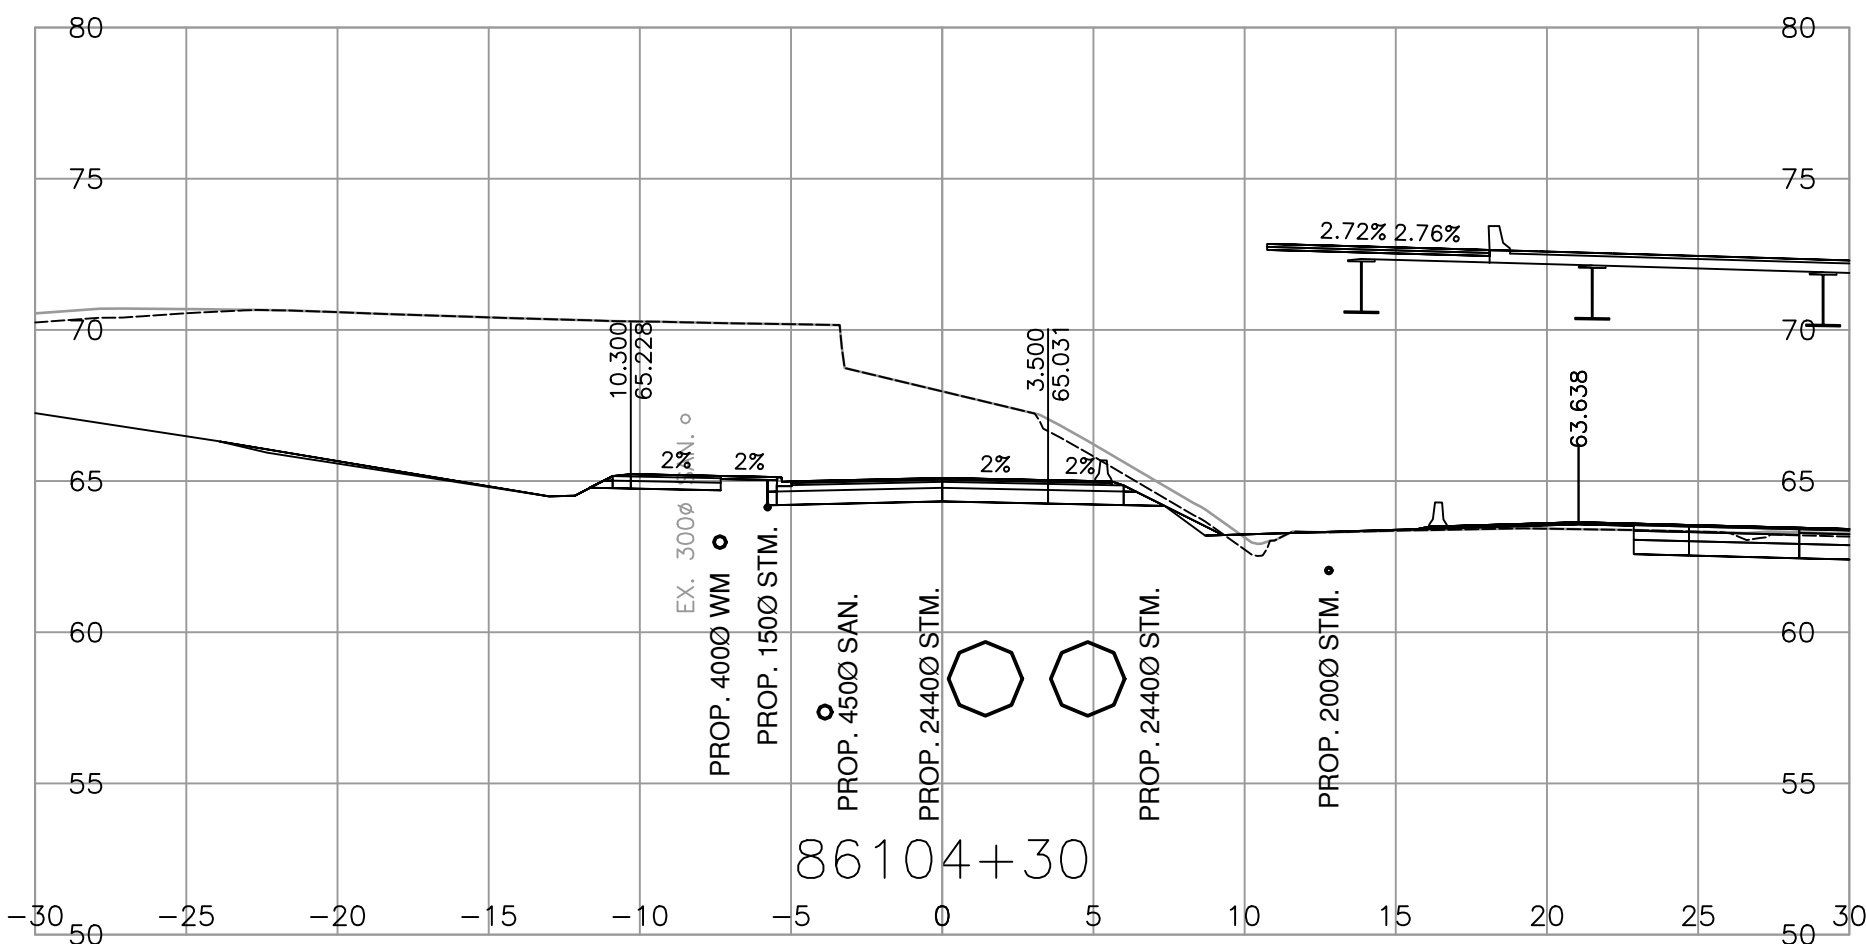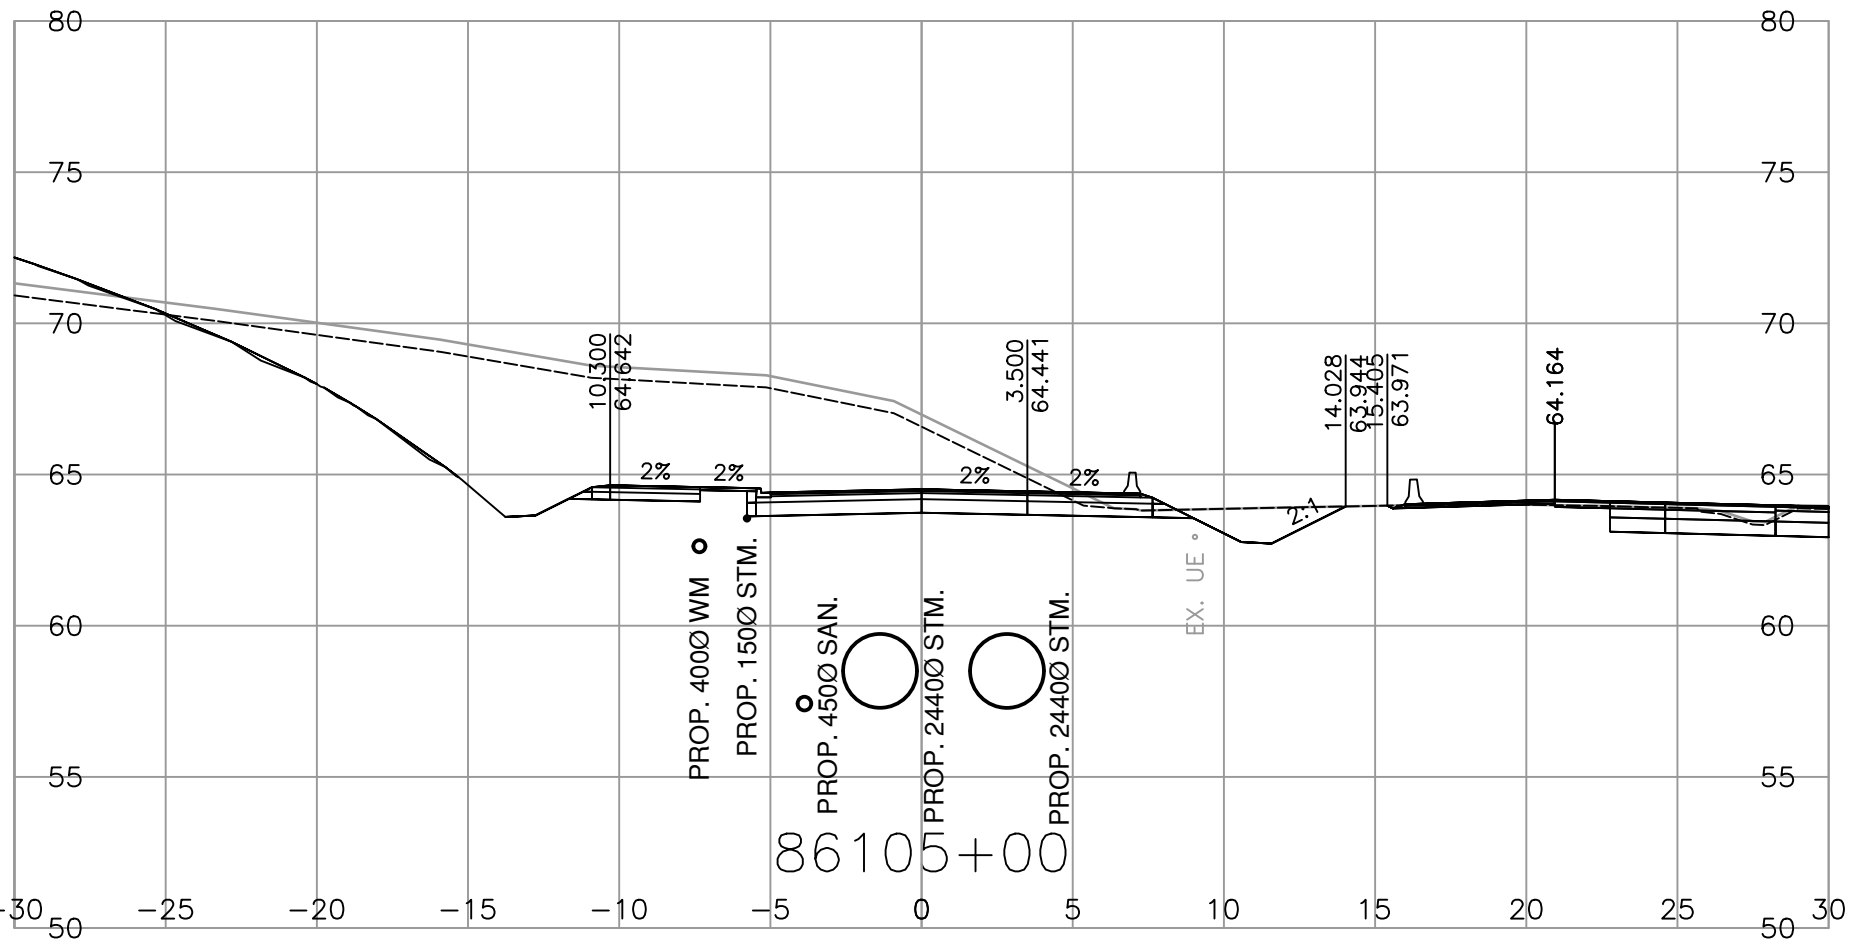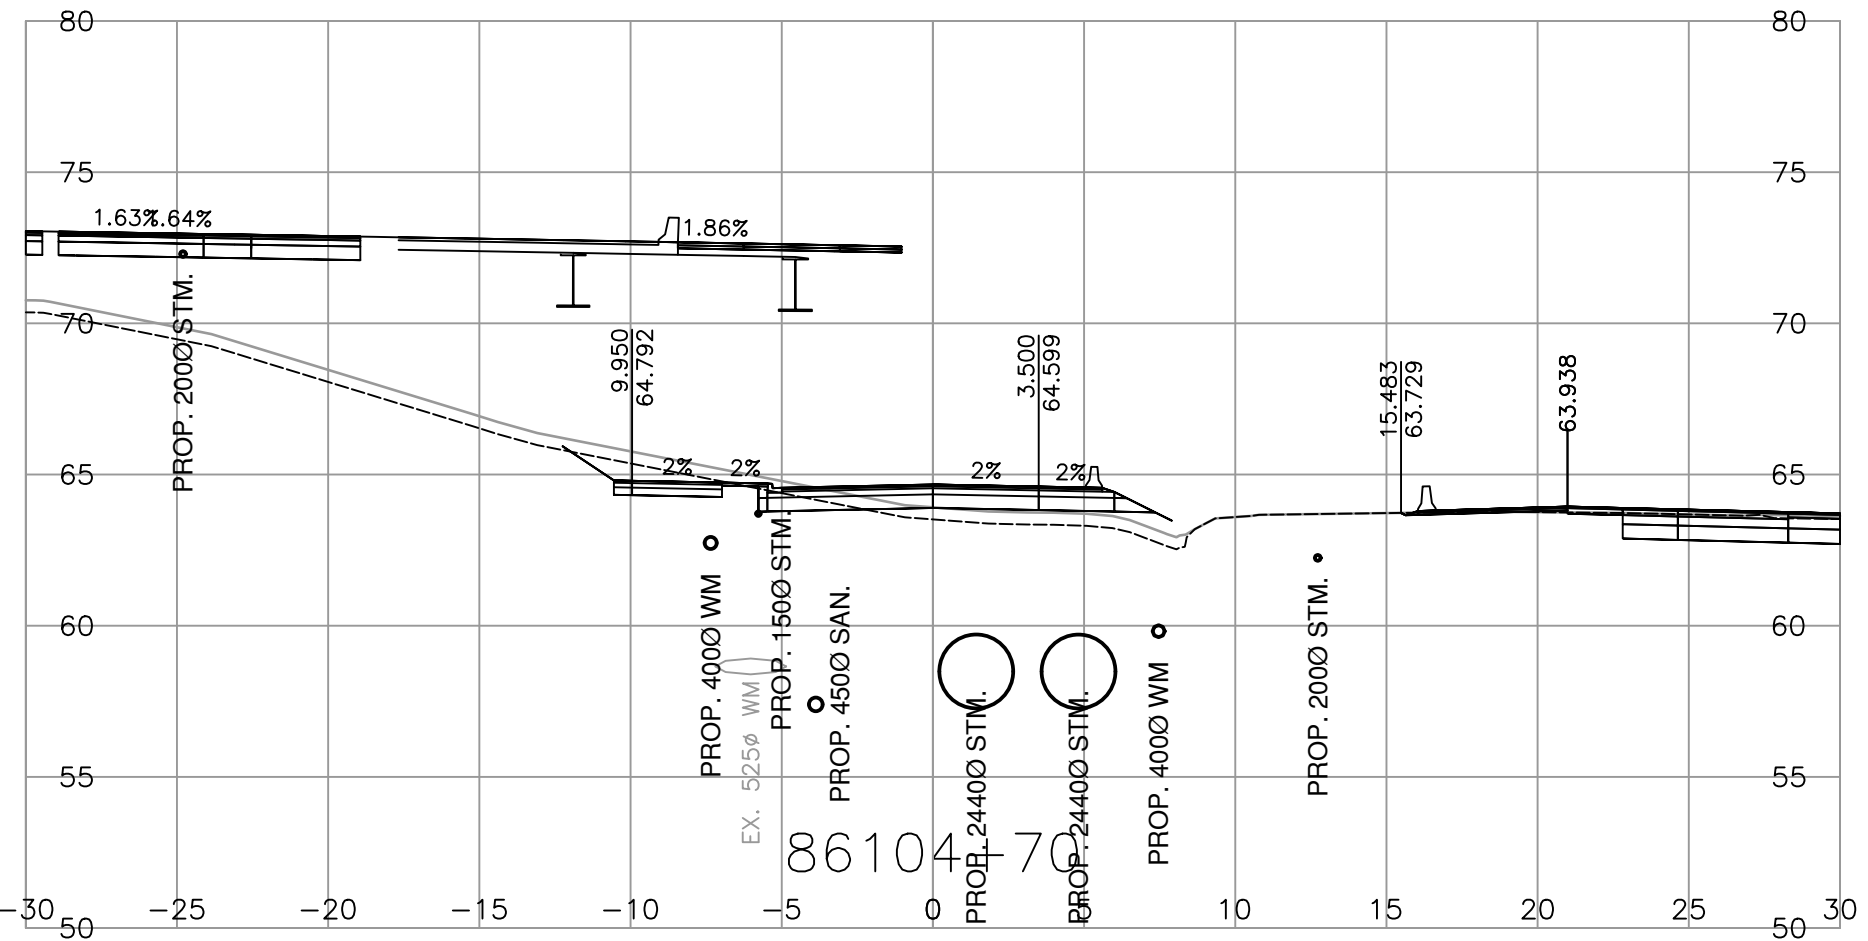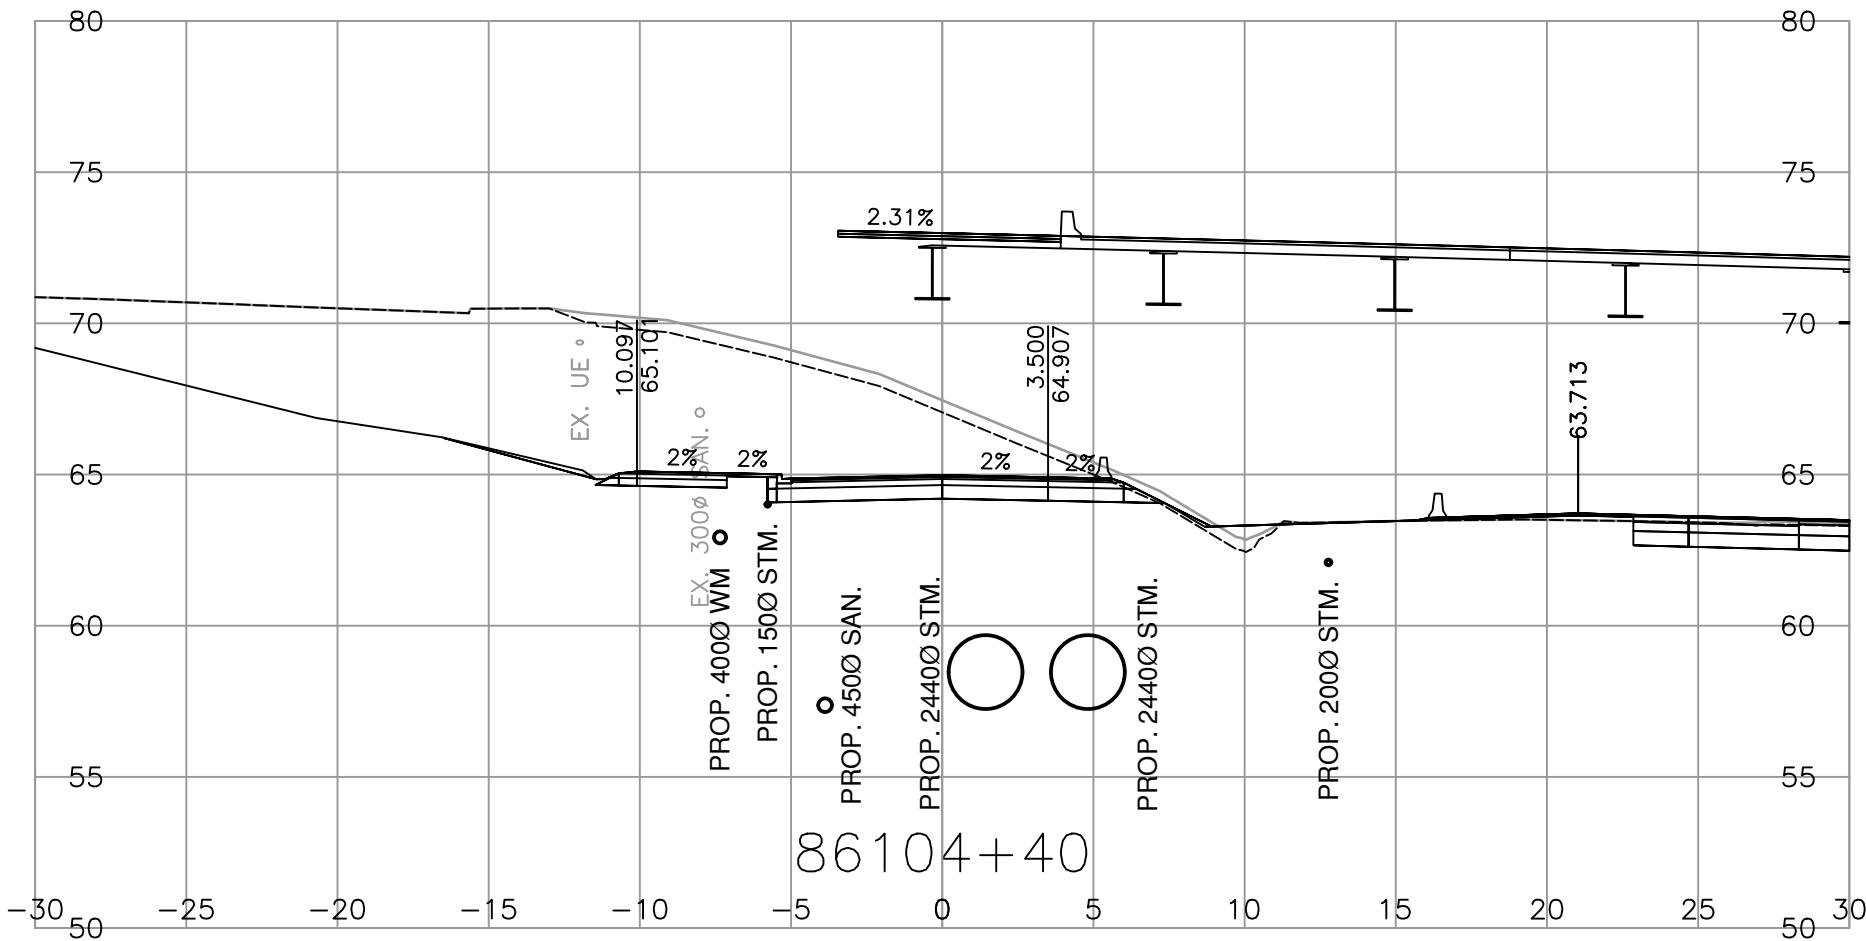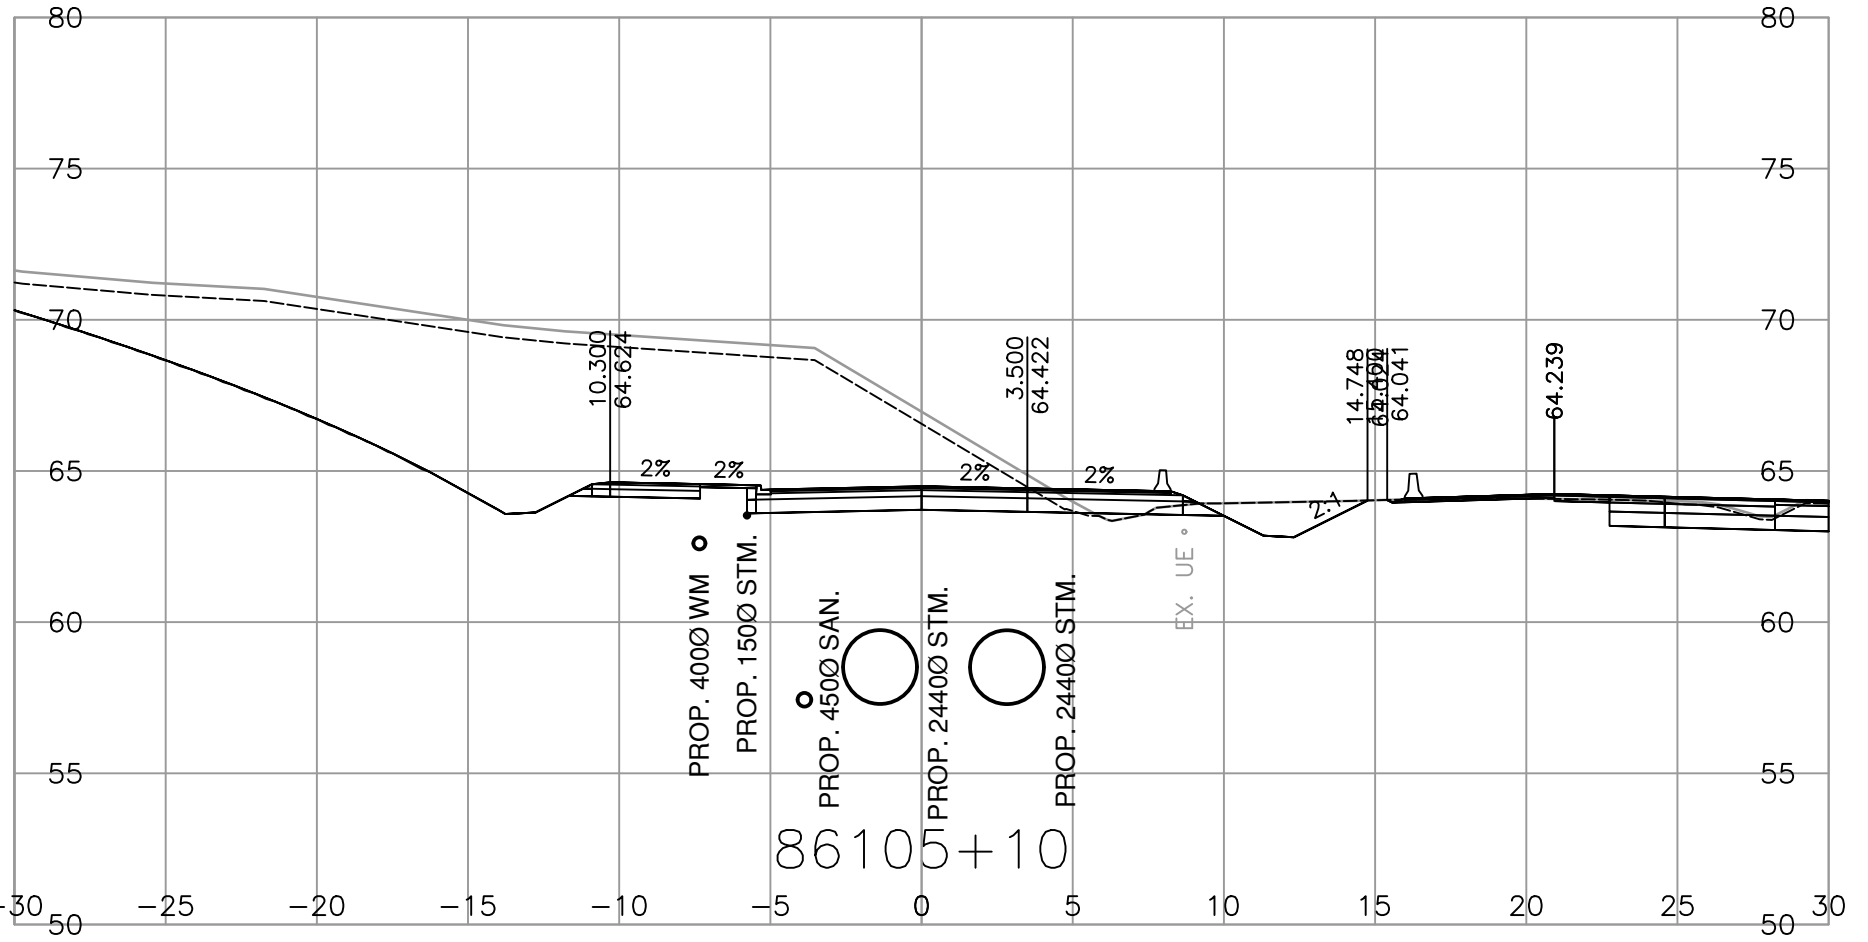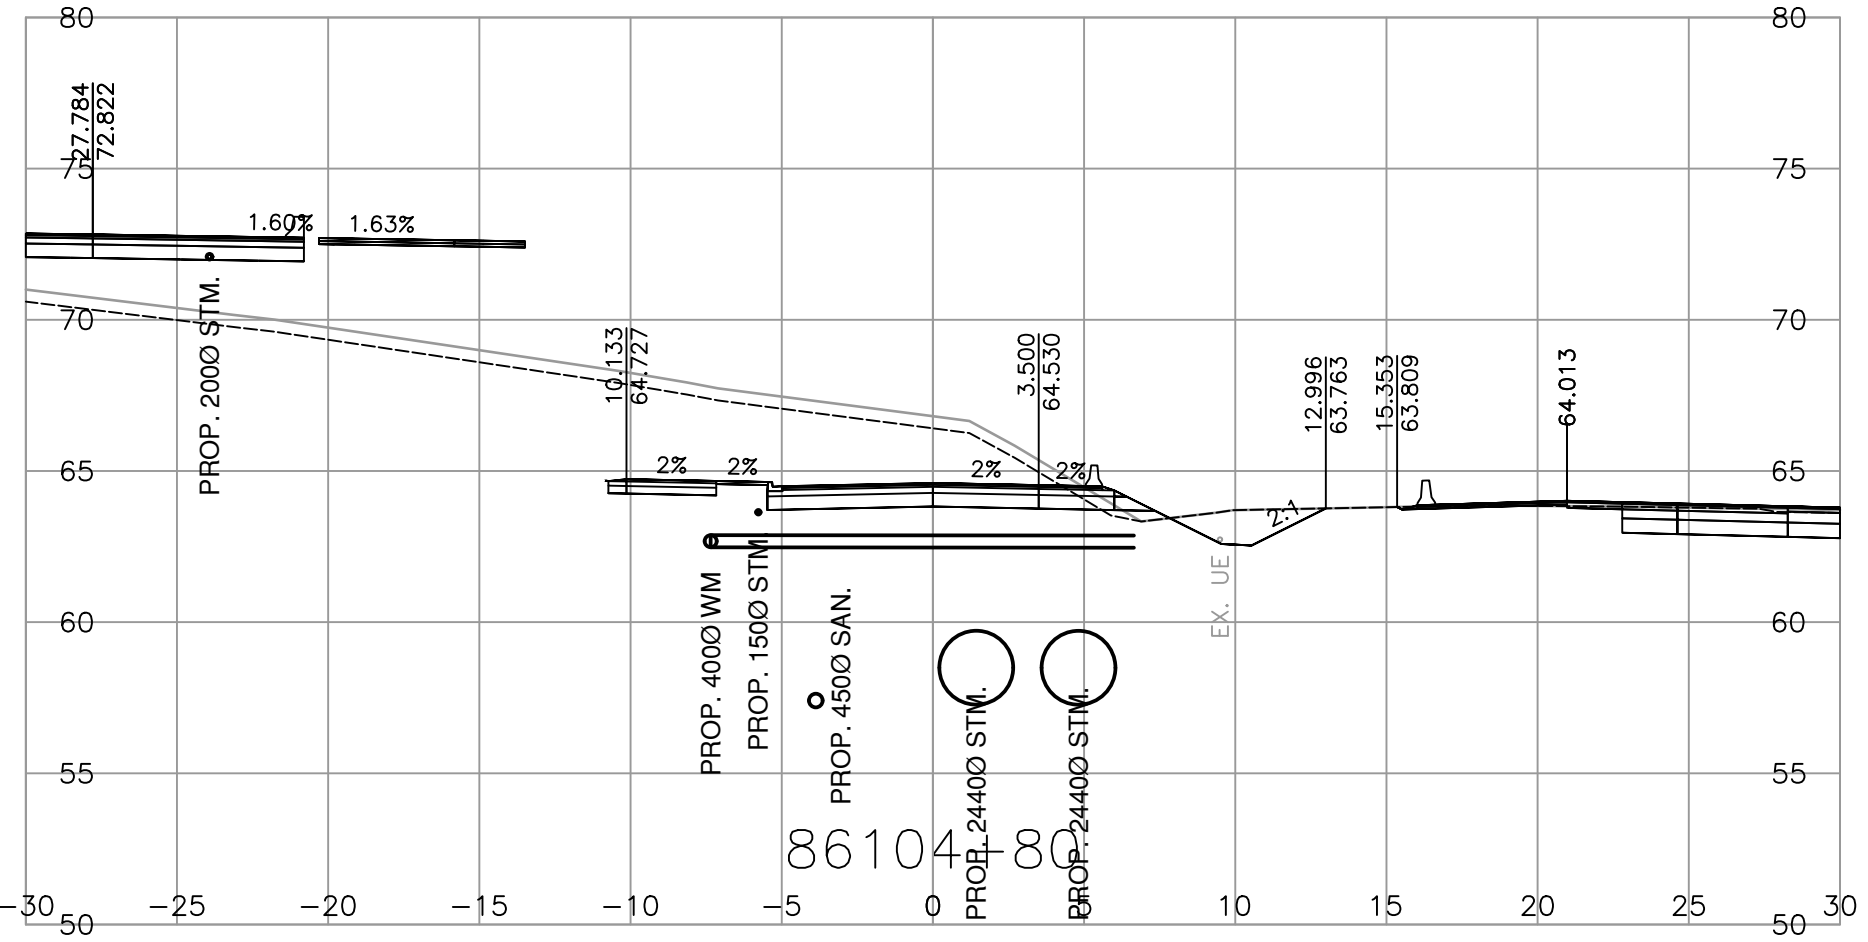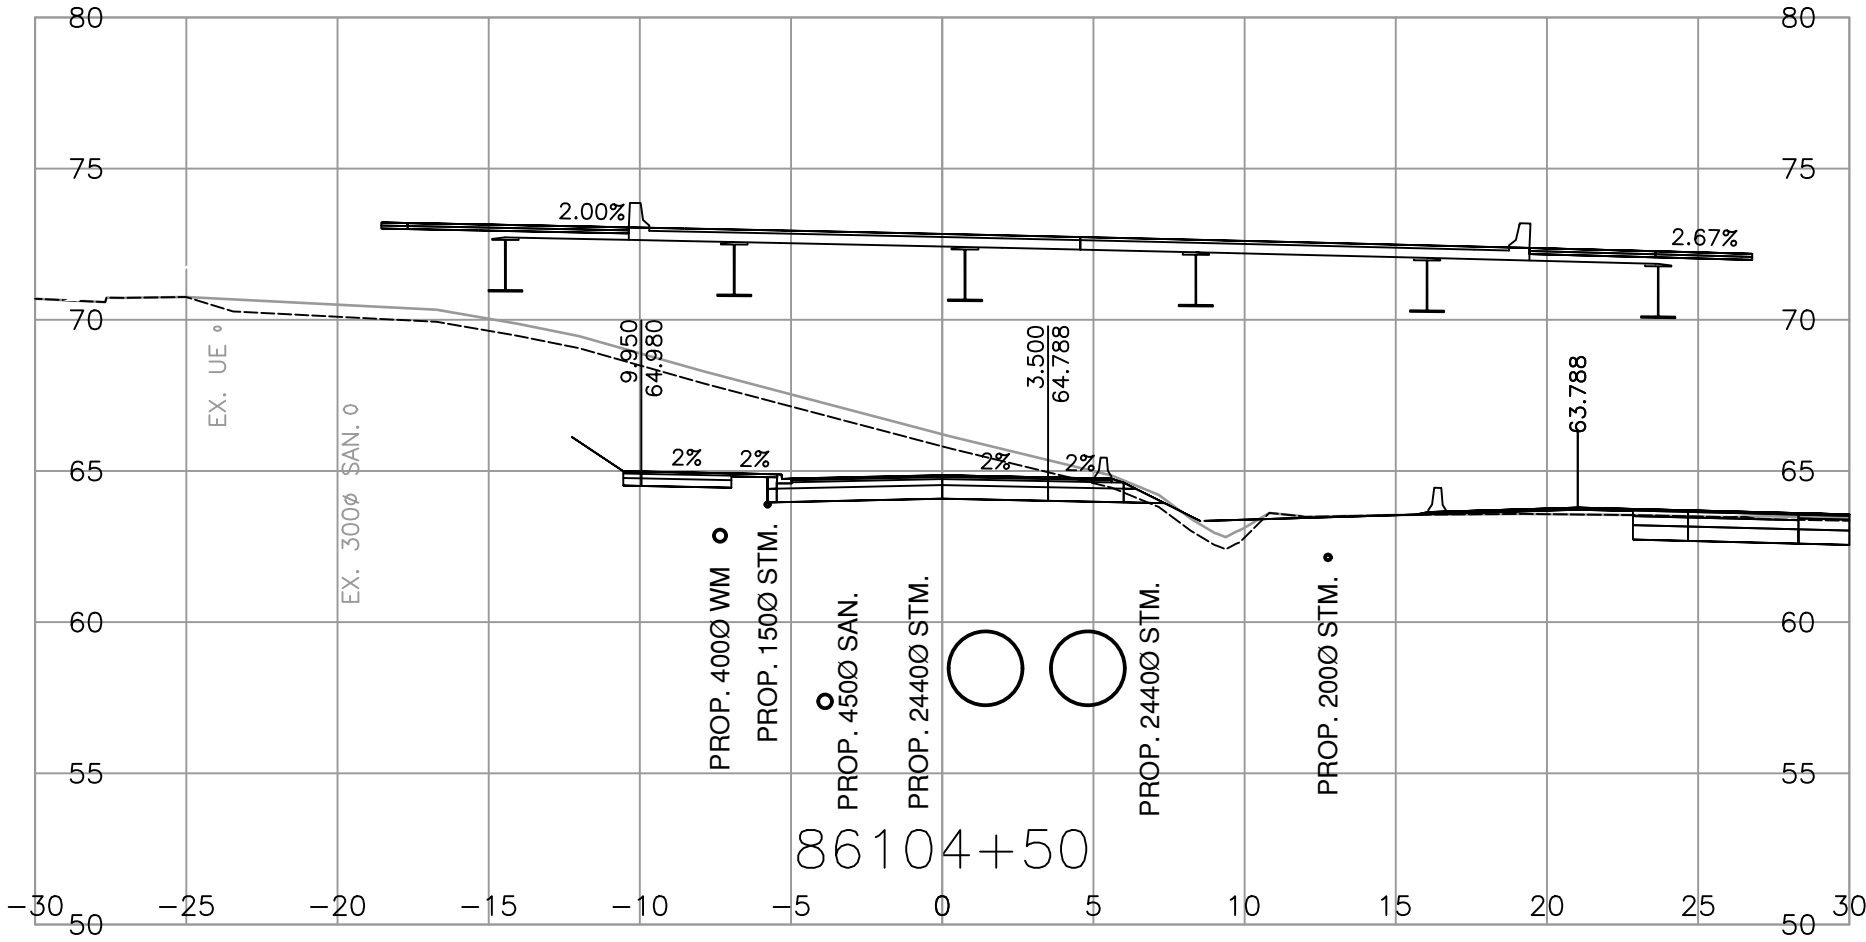

MINISTRY OF TRANSPORTATION
AND TRANSIT
SOUTH COAST REGION
HIGHWAY DESIGN AND GEOMATICS ENGINEERING

0

2

1,250

12m

SCALE

CAD FILENAME

R1-1154-1114

FILE NUMBER

2021-2305-02










PLOT DATE

2026-04-17

REV	DATE	REVISIONS	NAME

CROSS SECTIONS	
HIGHWAY 1 - PEARDONVILLE	
HIGHWAY 1 - EAST OF FRASER HWY TO WEST OF CLEARBROOK ROAD	
LIVINGSTONE AVENUE - L86100	
SHEET 4 OF 6	
ASSOCIATED ENGINEERING (B.C.) LTD. PERMIT TO PRACTICE 1000163	DESIGNED L.LIU DATE 2026-04-17
	QUALITY CONTROL S.BIDULKA DATE 2026-04-17
	QUALITY ASSURANCE P.STANCOMBE DATE 2026-04-17
	DRAWN M.SALOMON DATE 2026-04-17
PROJECT NUMBER 13254-1002	REG 1
DRAWING NUMBER R1-1154-1114	REV

PLOT DATE: 2026/04/18 \\oe.co\data\working\van\2021-2305-02\civil\model\MoTL_PDV_Working_Drawings\DrawingProduction\1000_DesignSections\R1-1154-L86100.dwg

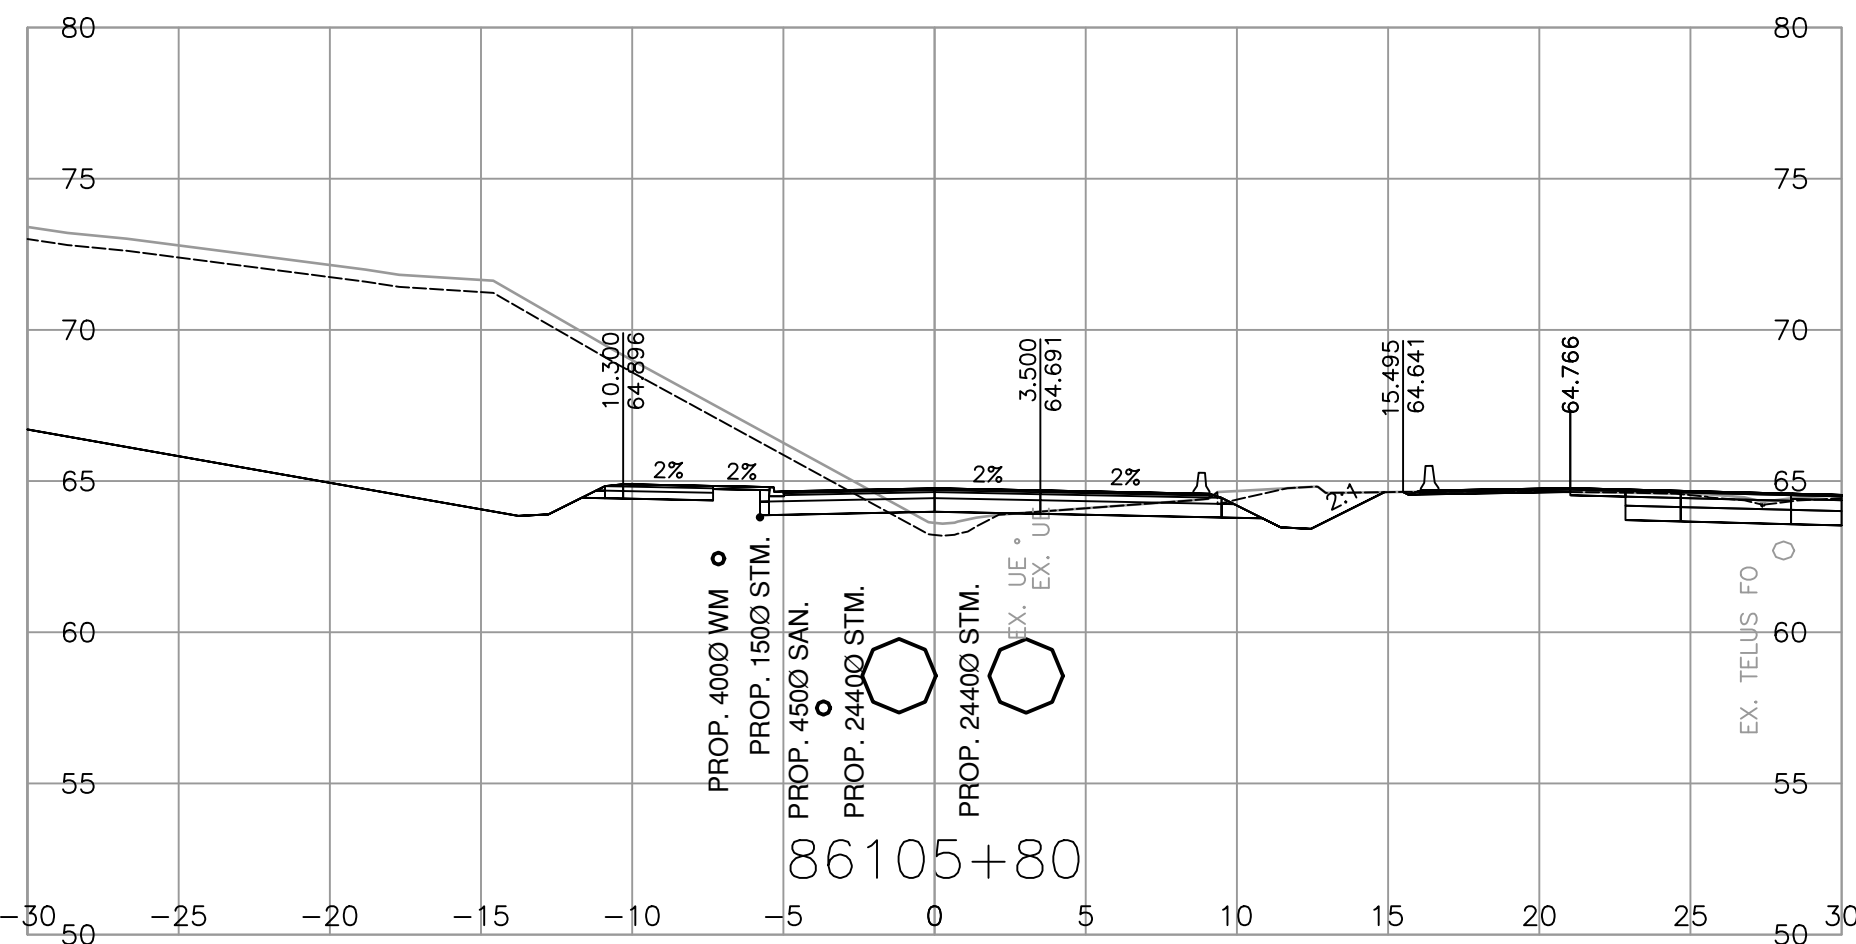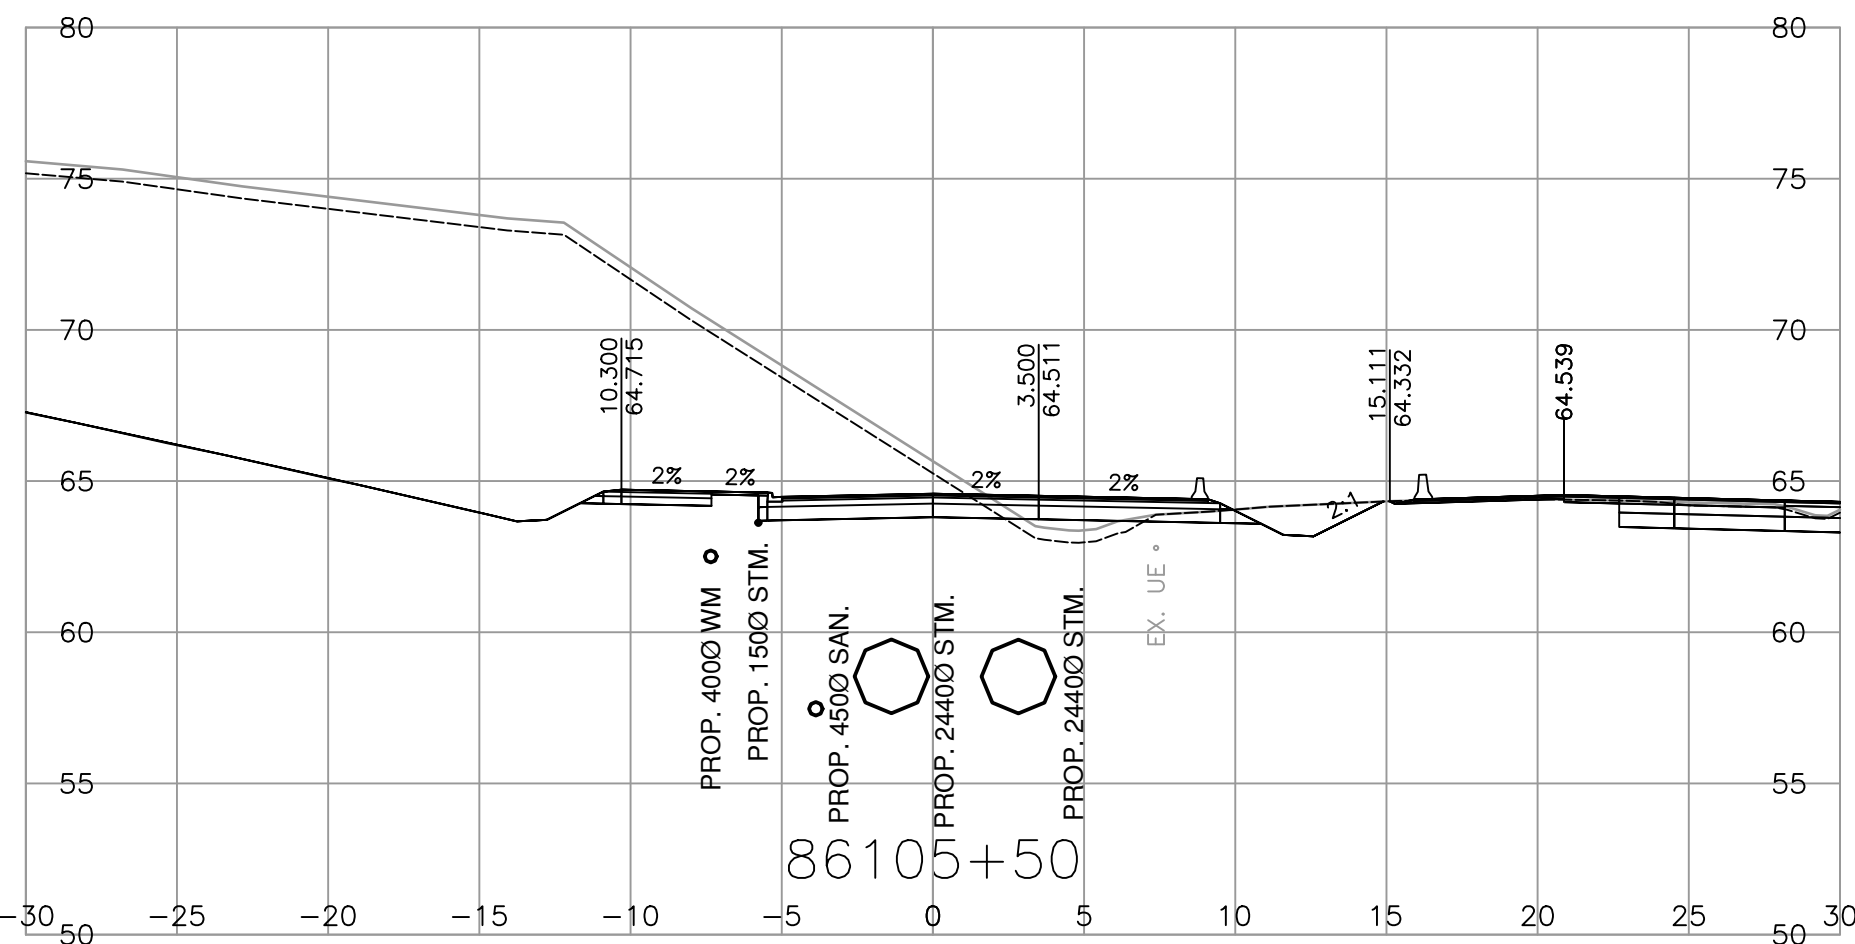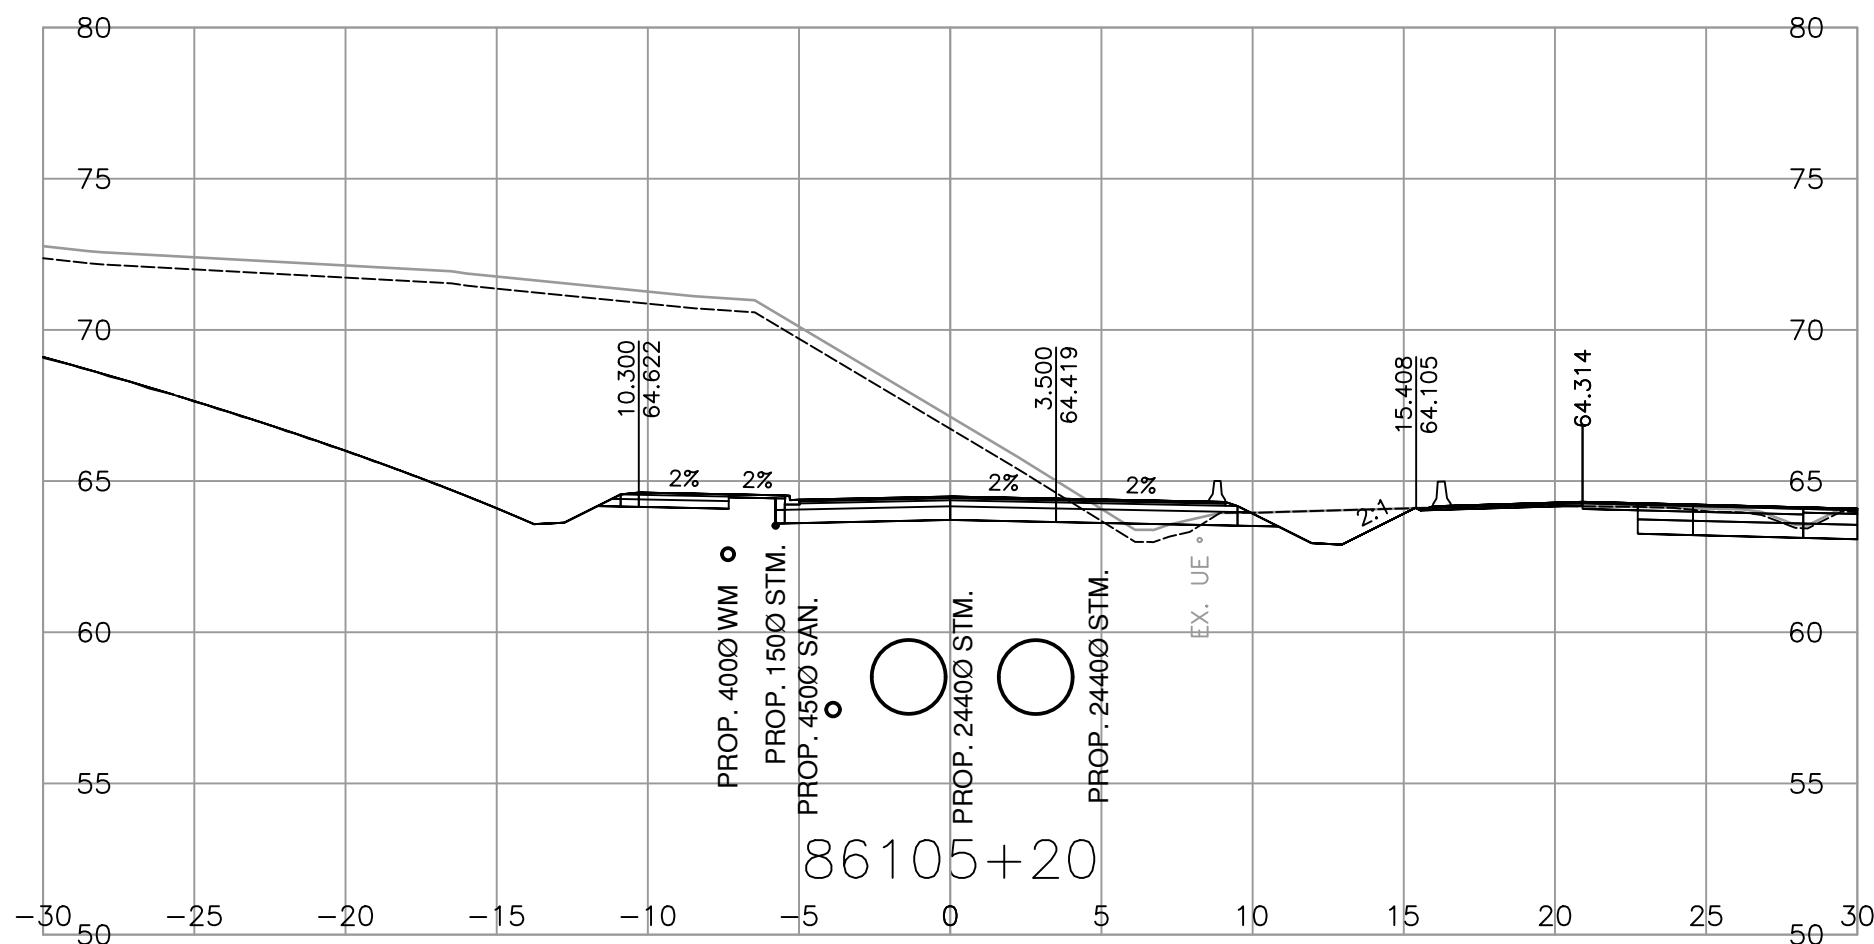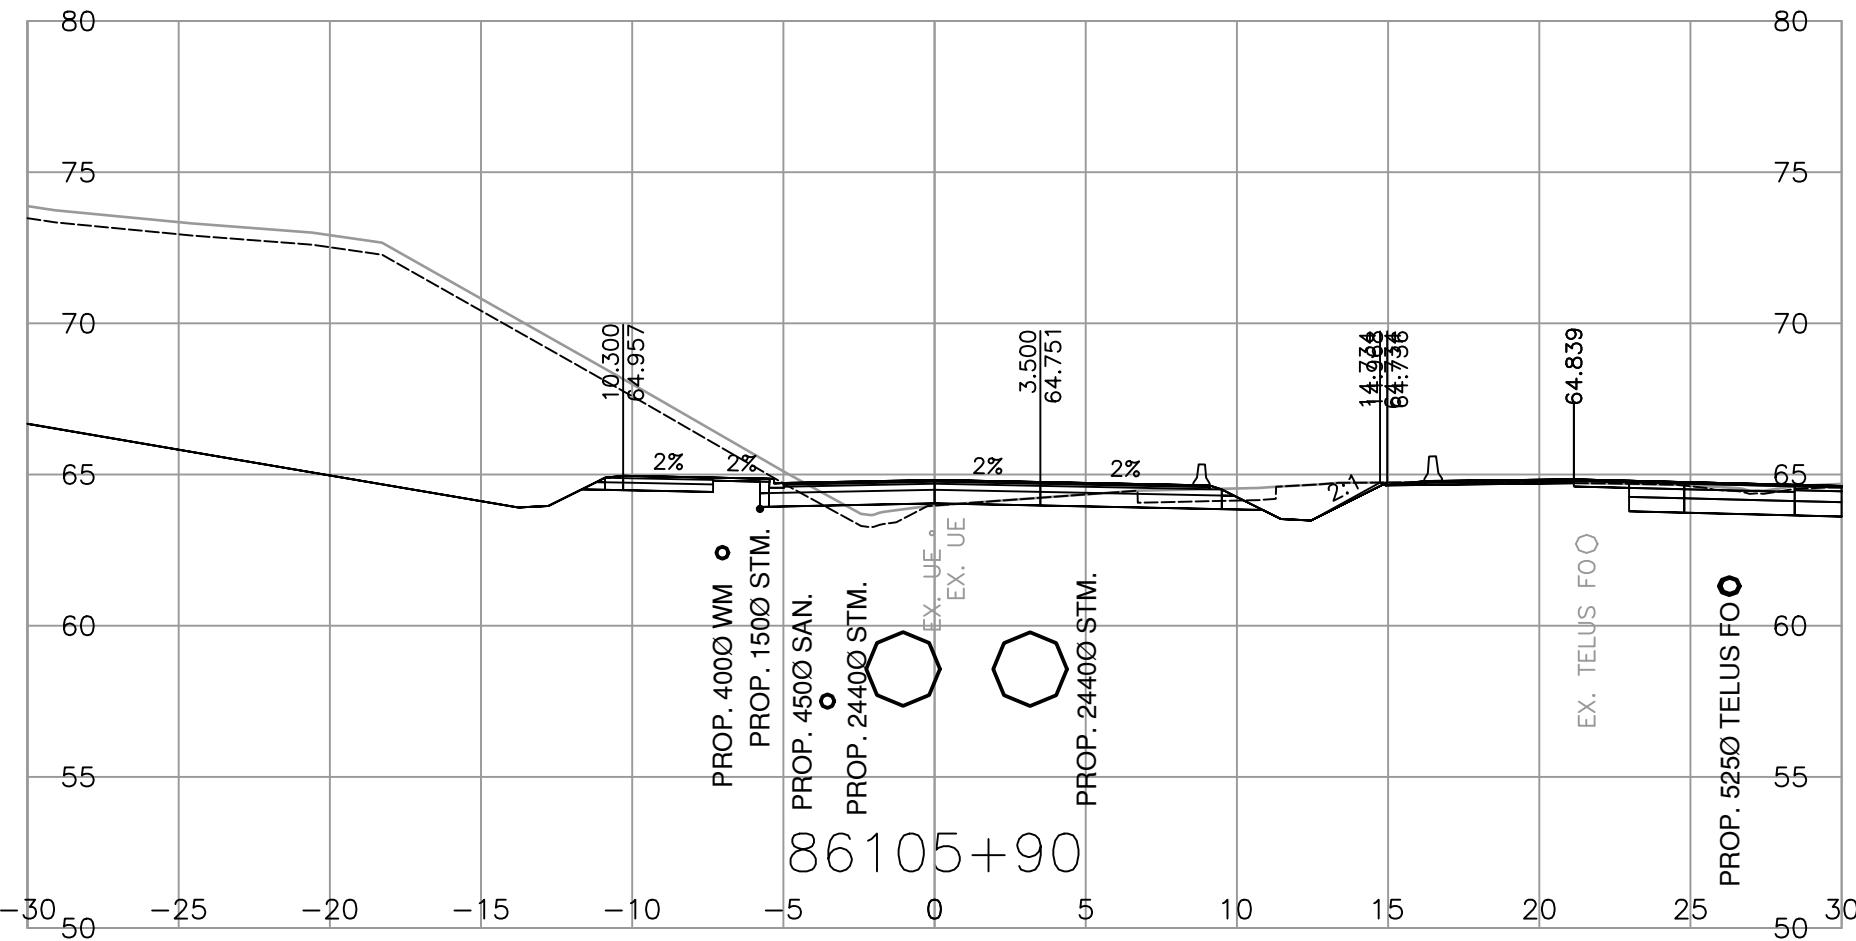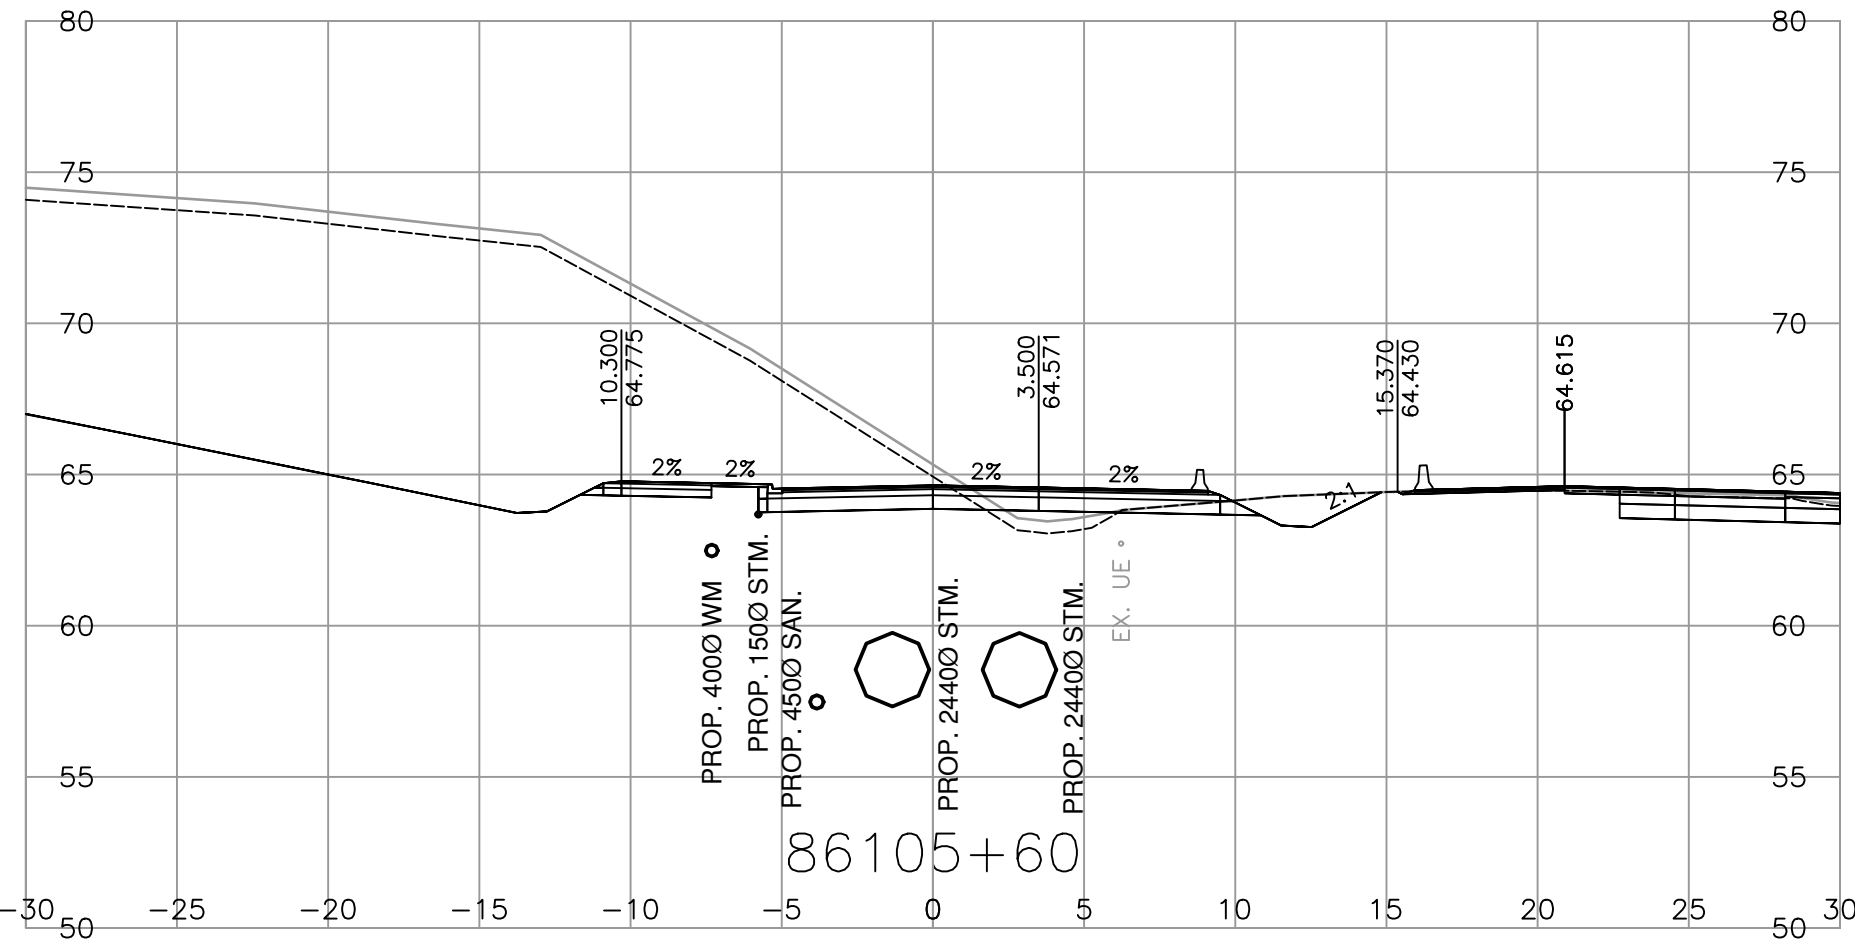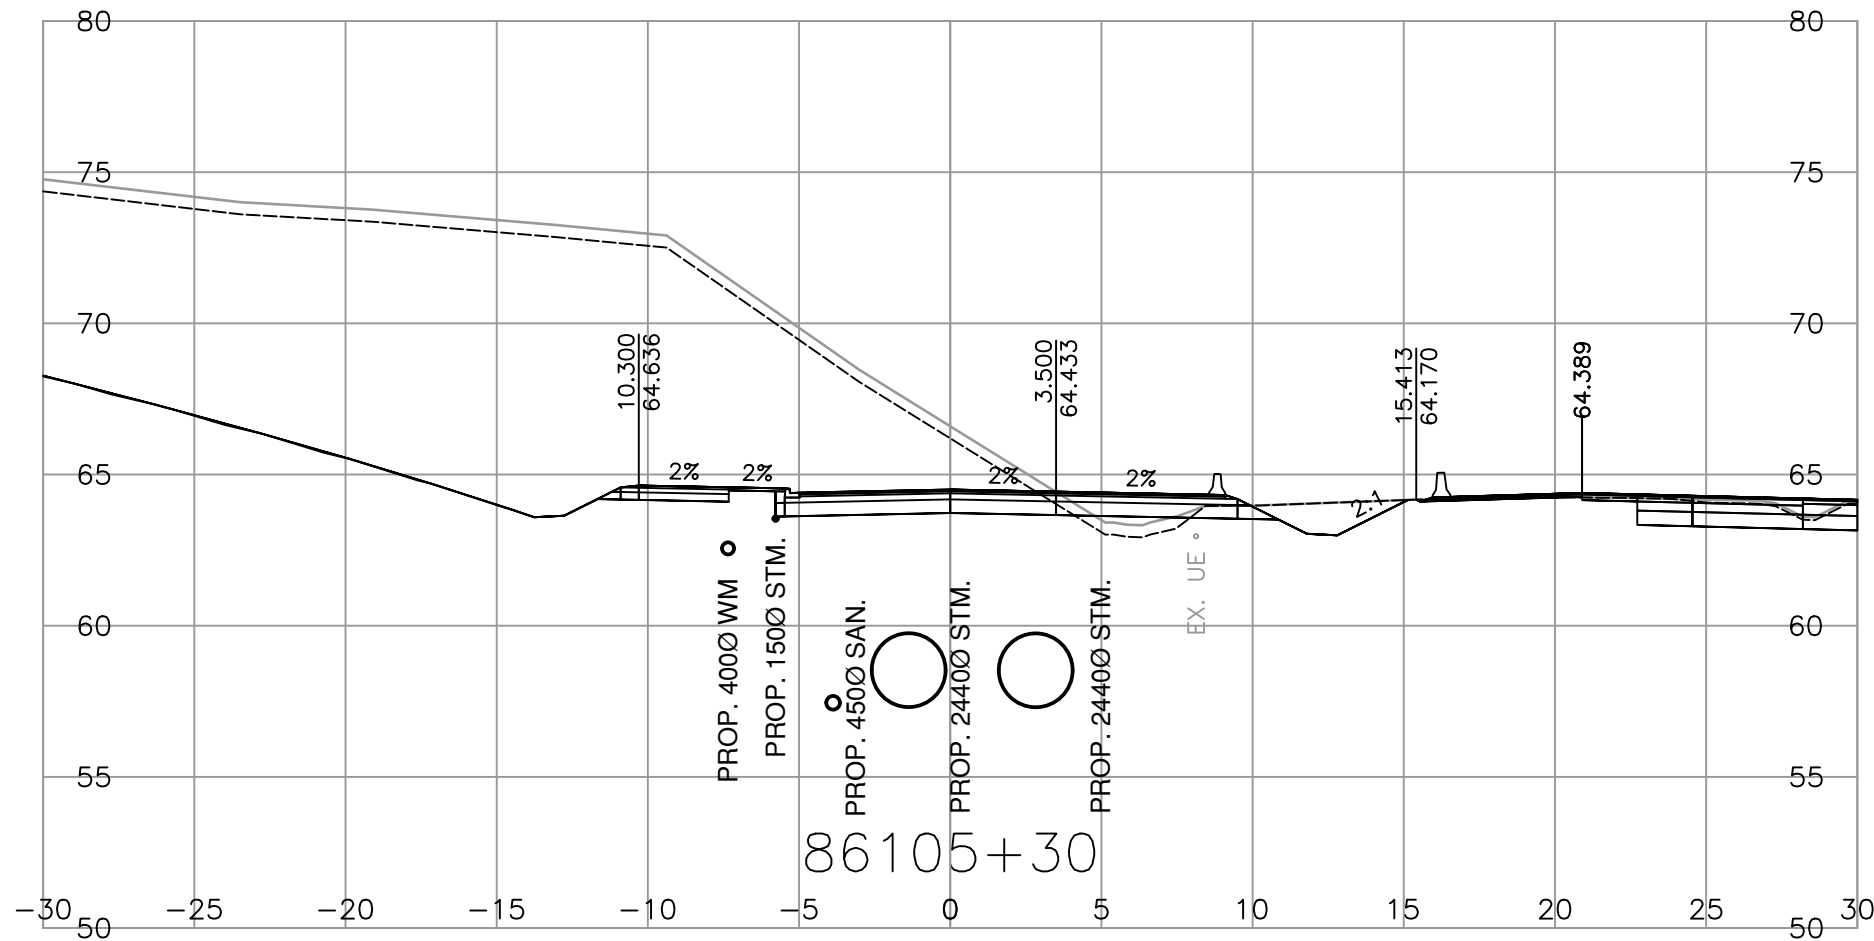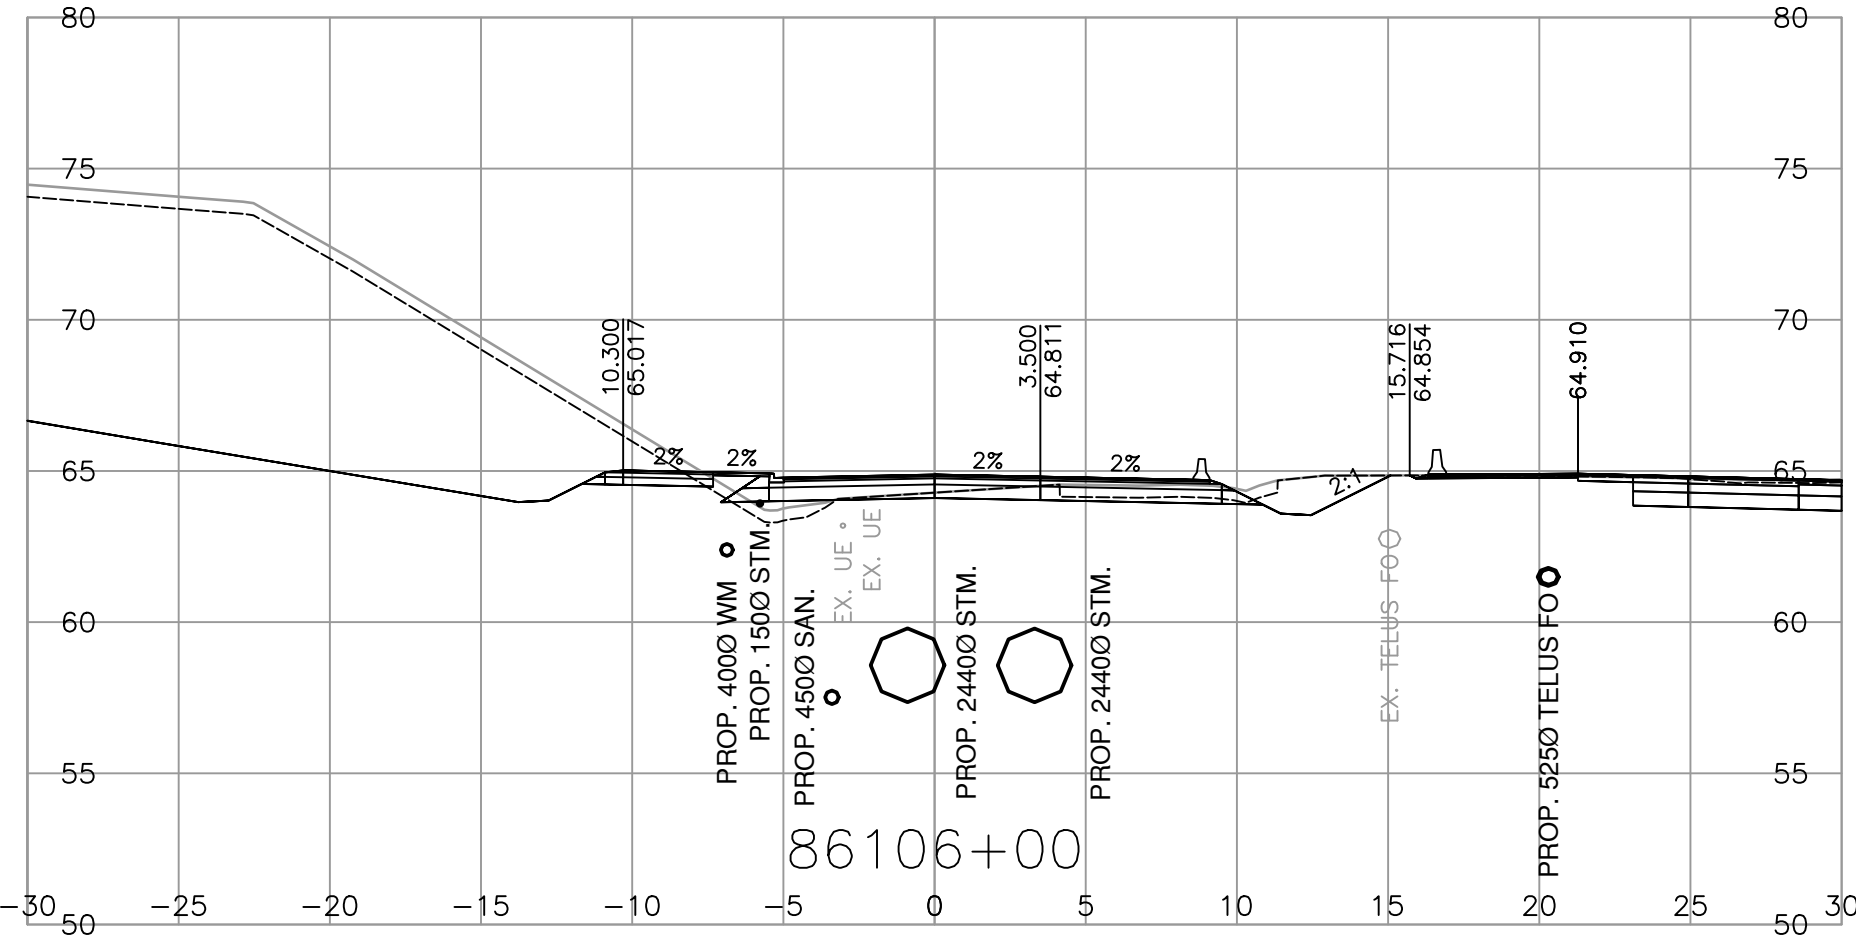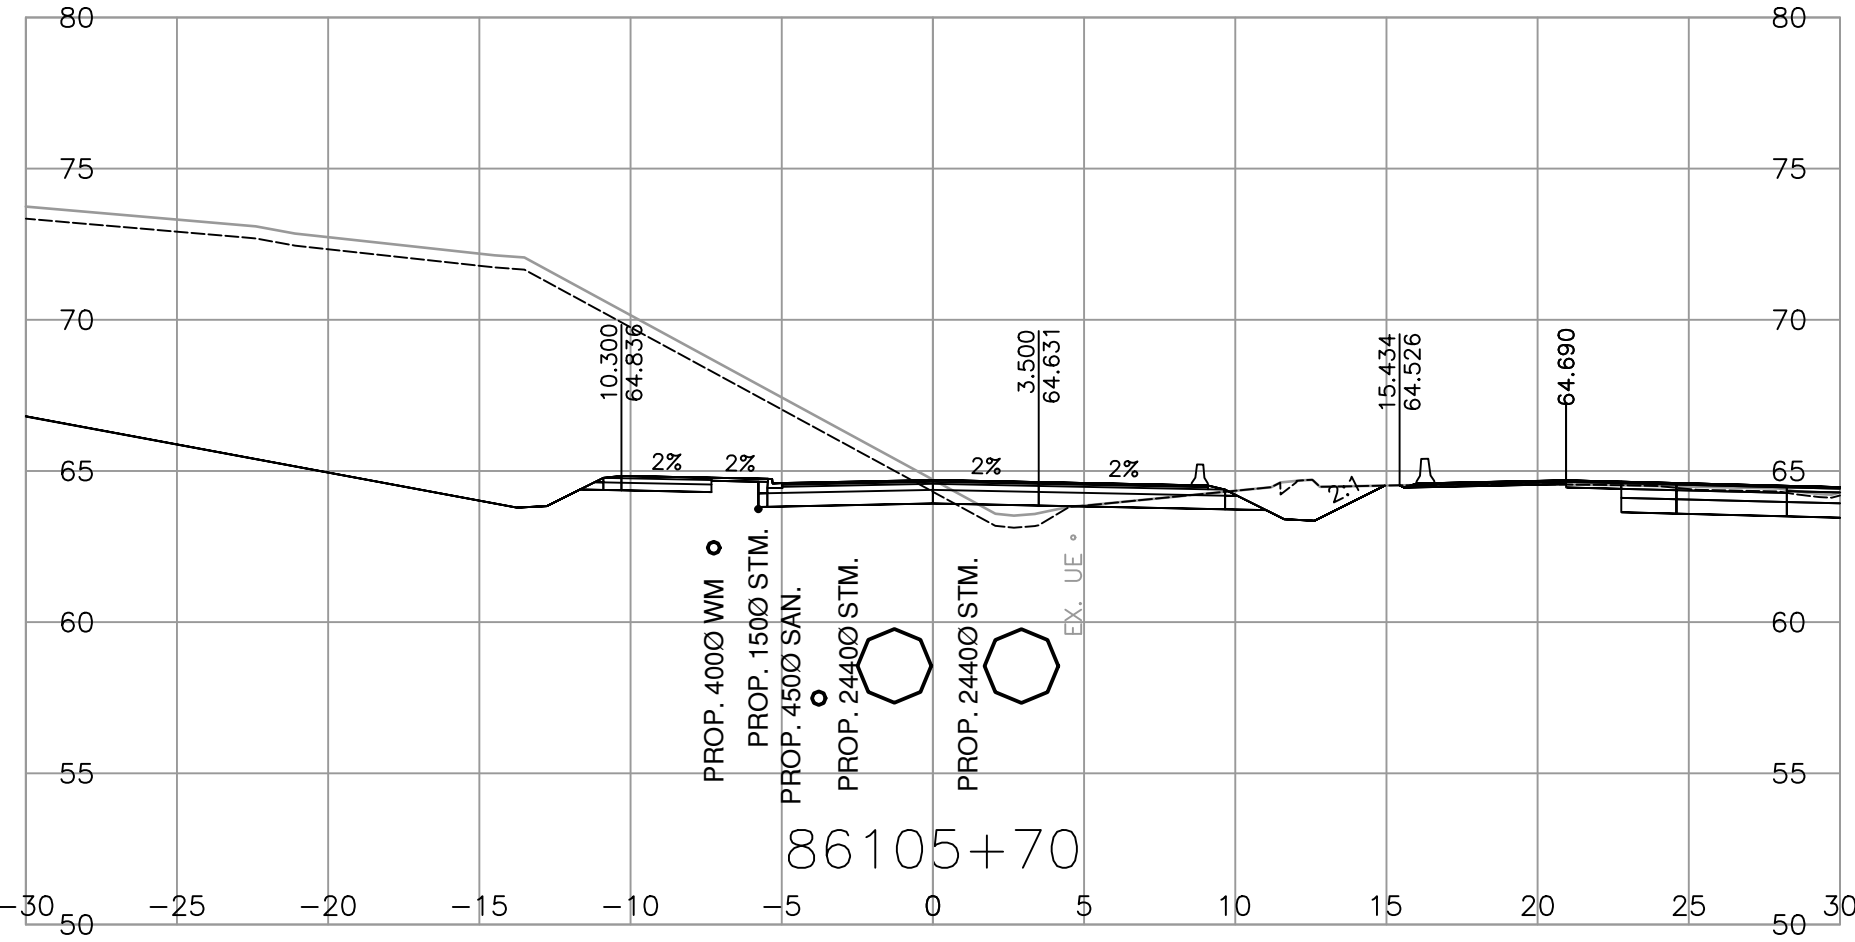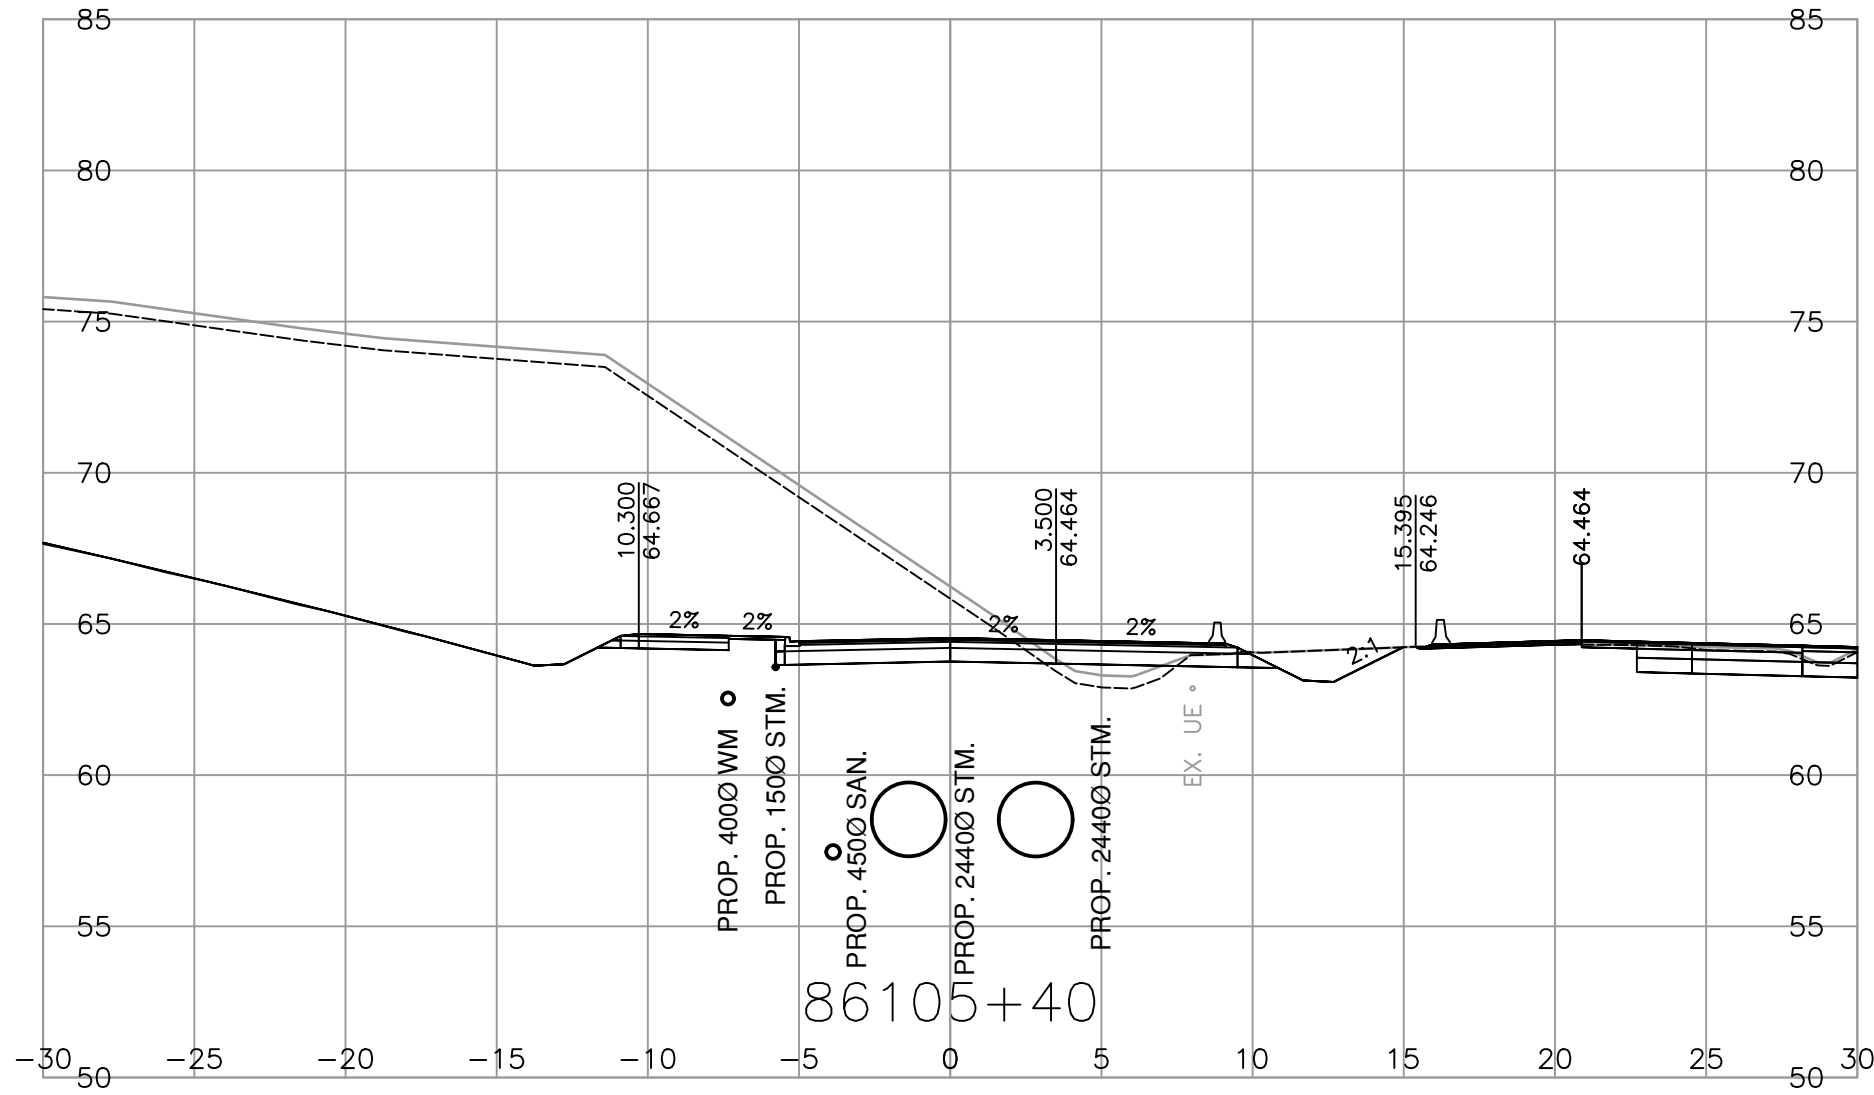

MINISTRY OF TRANSPORTATION
AND TRANSIT
SOUTH COAST REGION
HIGHWAY DESIGN AND GEOMATICS ENGINEERING

SCALE 0 2 1:250 12m
CAD FILENAME R1-1154-1115
FILE NUMBER 2021-2305-02
PLOT DATE 2026-04-17

REV	DATE	REVISIONS	NAME










CROSS SECTIONS

HIGHWAY 1 - PEARDONVILLE
HIGHWAY 1 - EAST OF FRASER HWY TO WEST OF CLEARBROOK ROAD
LIVINGSTONE AVENUE - L86100
SHEET 5 OF 6

DESIGNED	L LIU	DATE	2026-04-17
QUALITY CONTROL	S BIDULKA	DATE	2026-04-17
QUALITY ASSURANCE	P STANCOMBE	DATE	2026-04-17
DRAWN	M SALOMON	DATE	2026-04-17
PROJECT NUMBER	13254-1002	REG	1
DRAWING NUMBER	R1-1154-1115	REV	

ASSOCIATED ENGINEERING (B.C.) LTD.
PERMIT TO PRACTICE 1000163

PLOT DATE: 2026/04/18 \\ee.co\data\working\van\2021-2305-02\civil\model\MoTL_PDV_Working_Drawings\DrawingProduction\1000_DesignSections\R1-1154-L86100.dwg

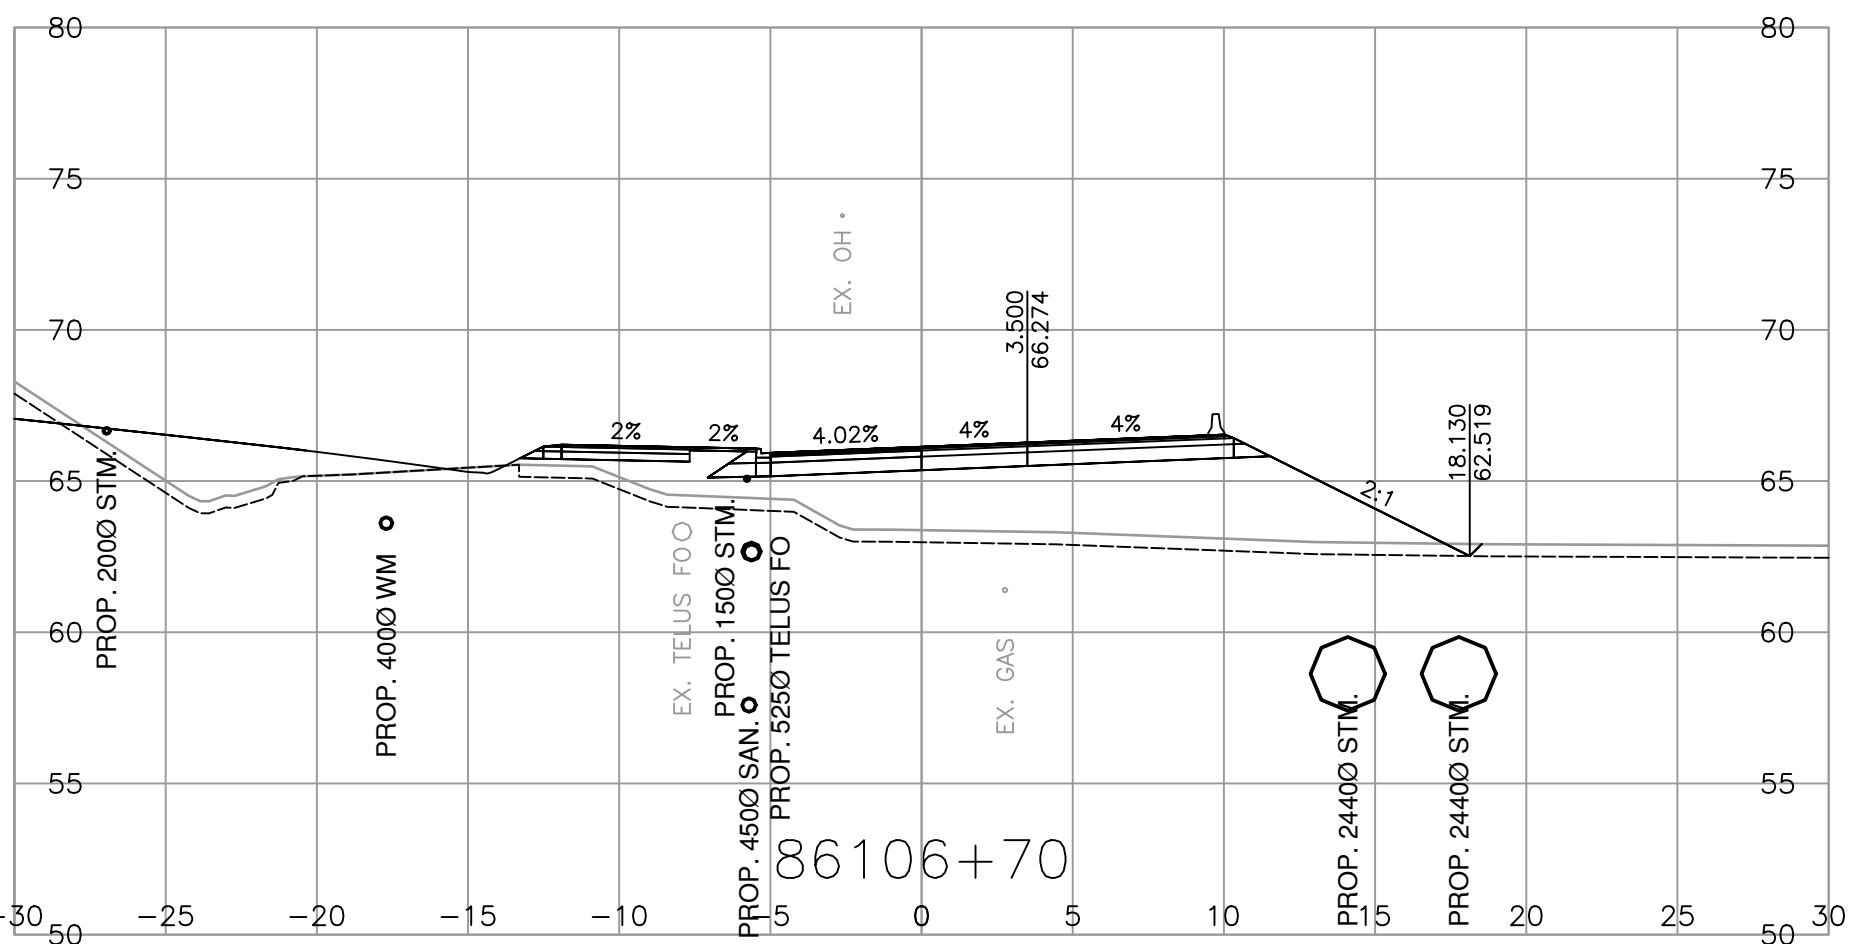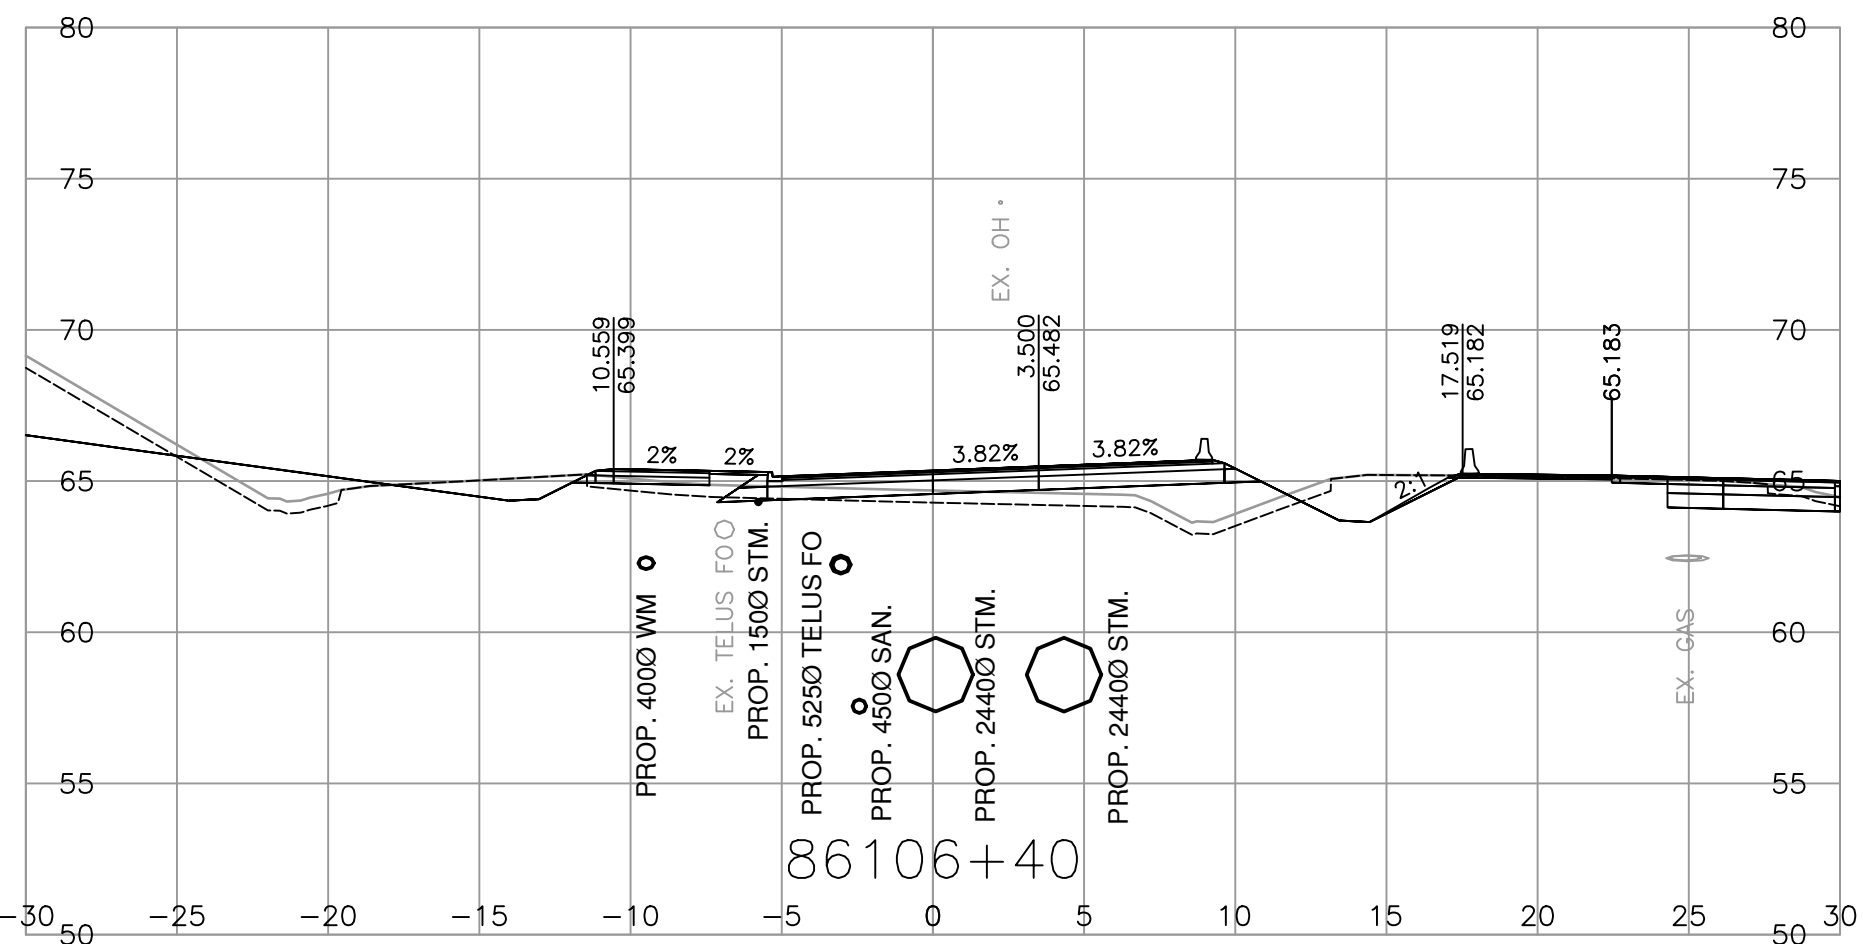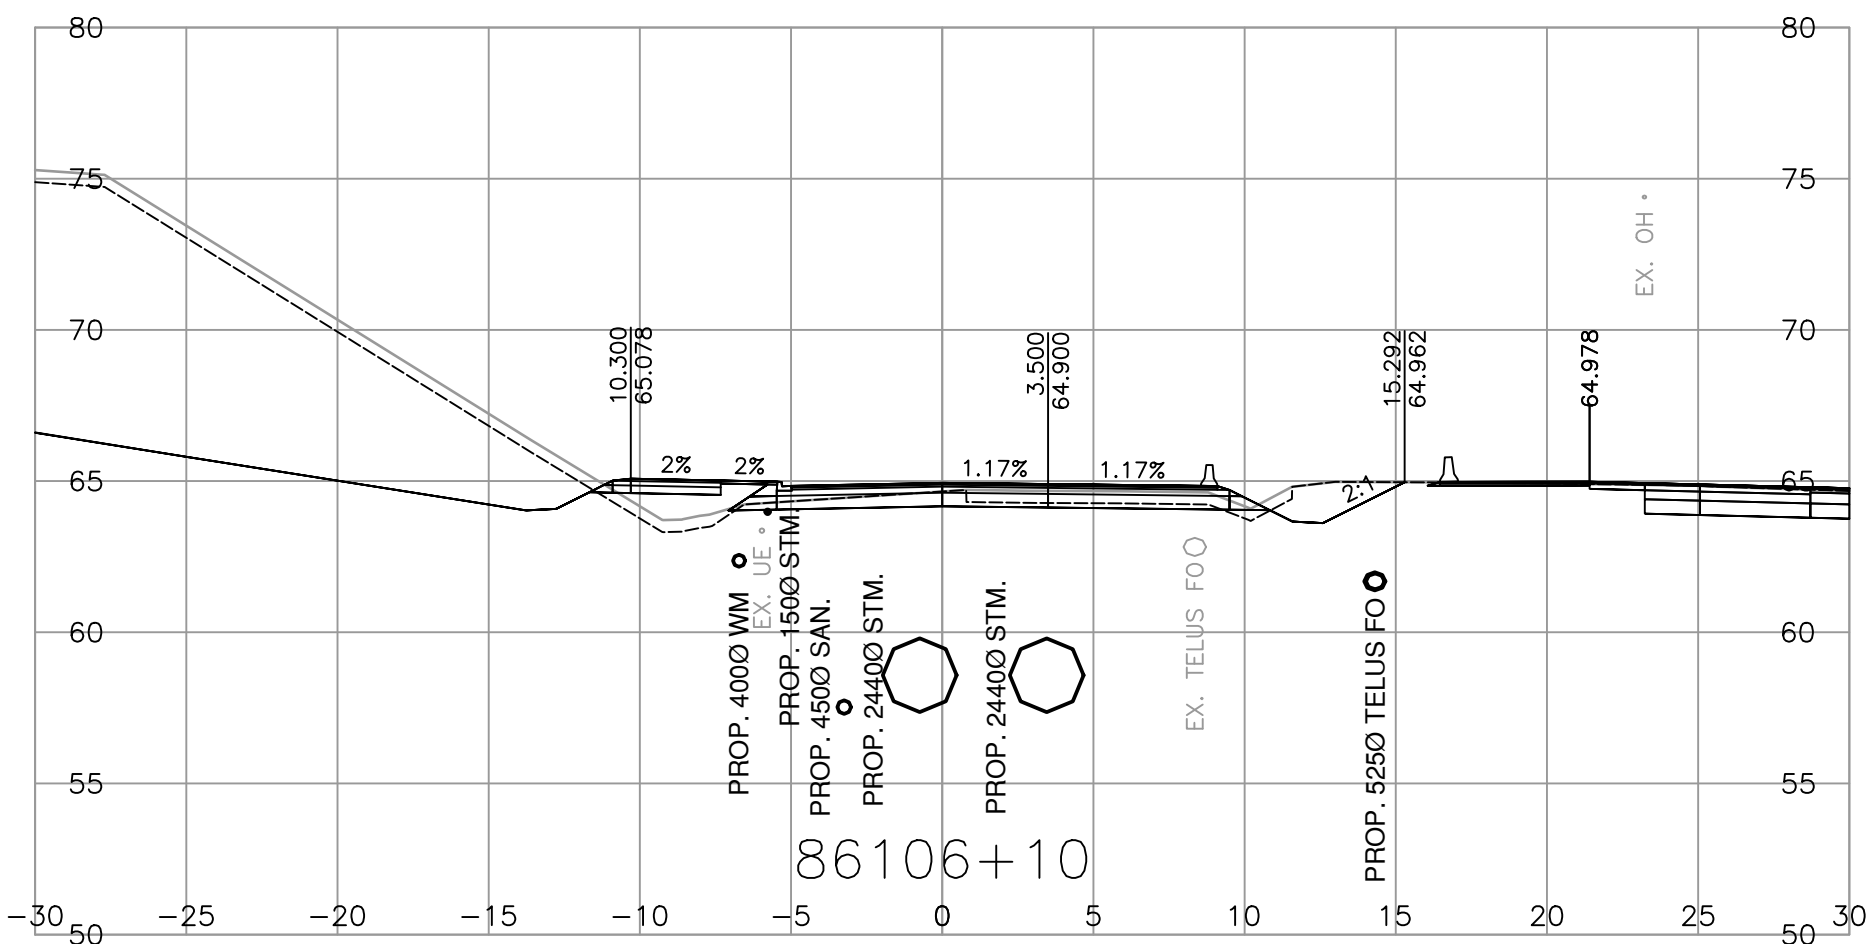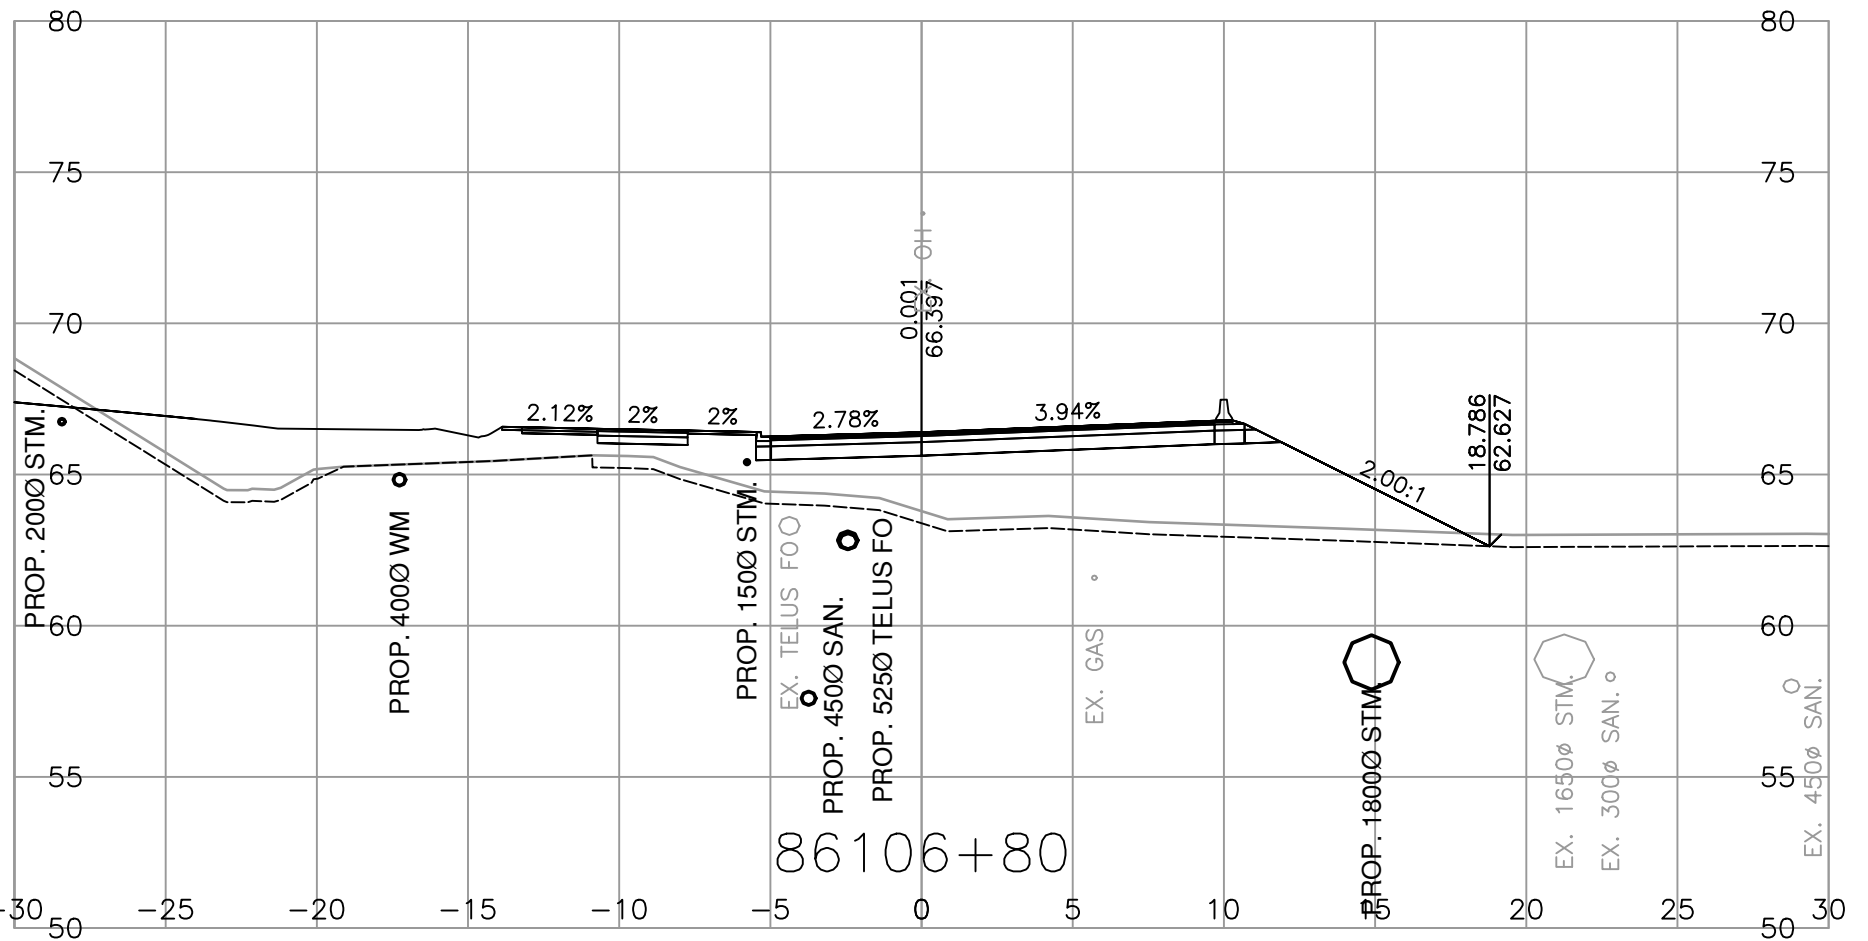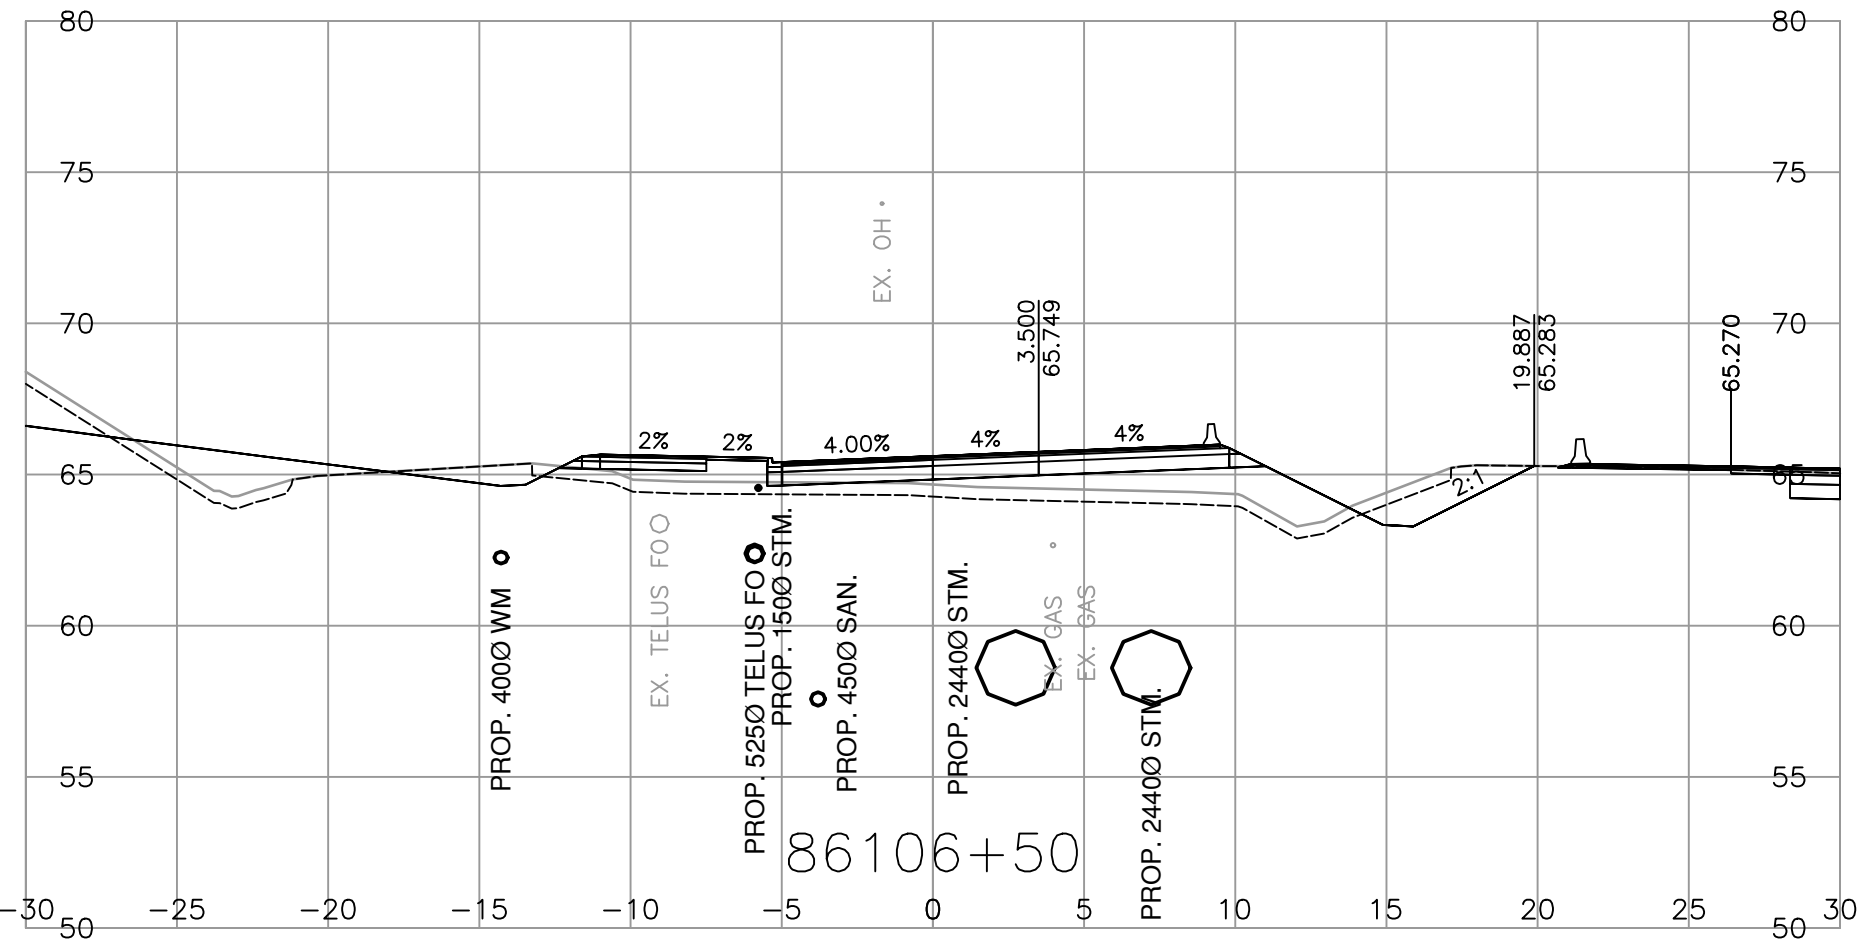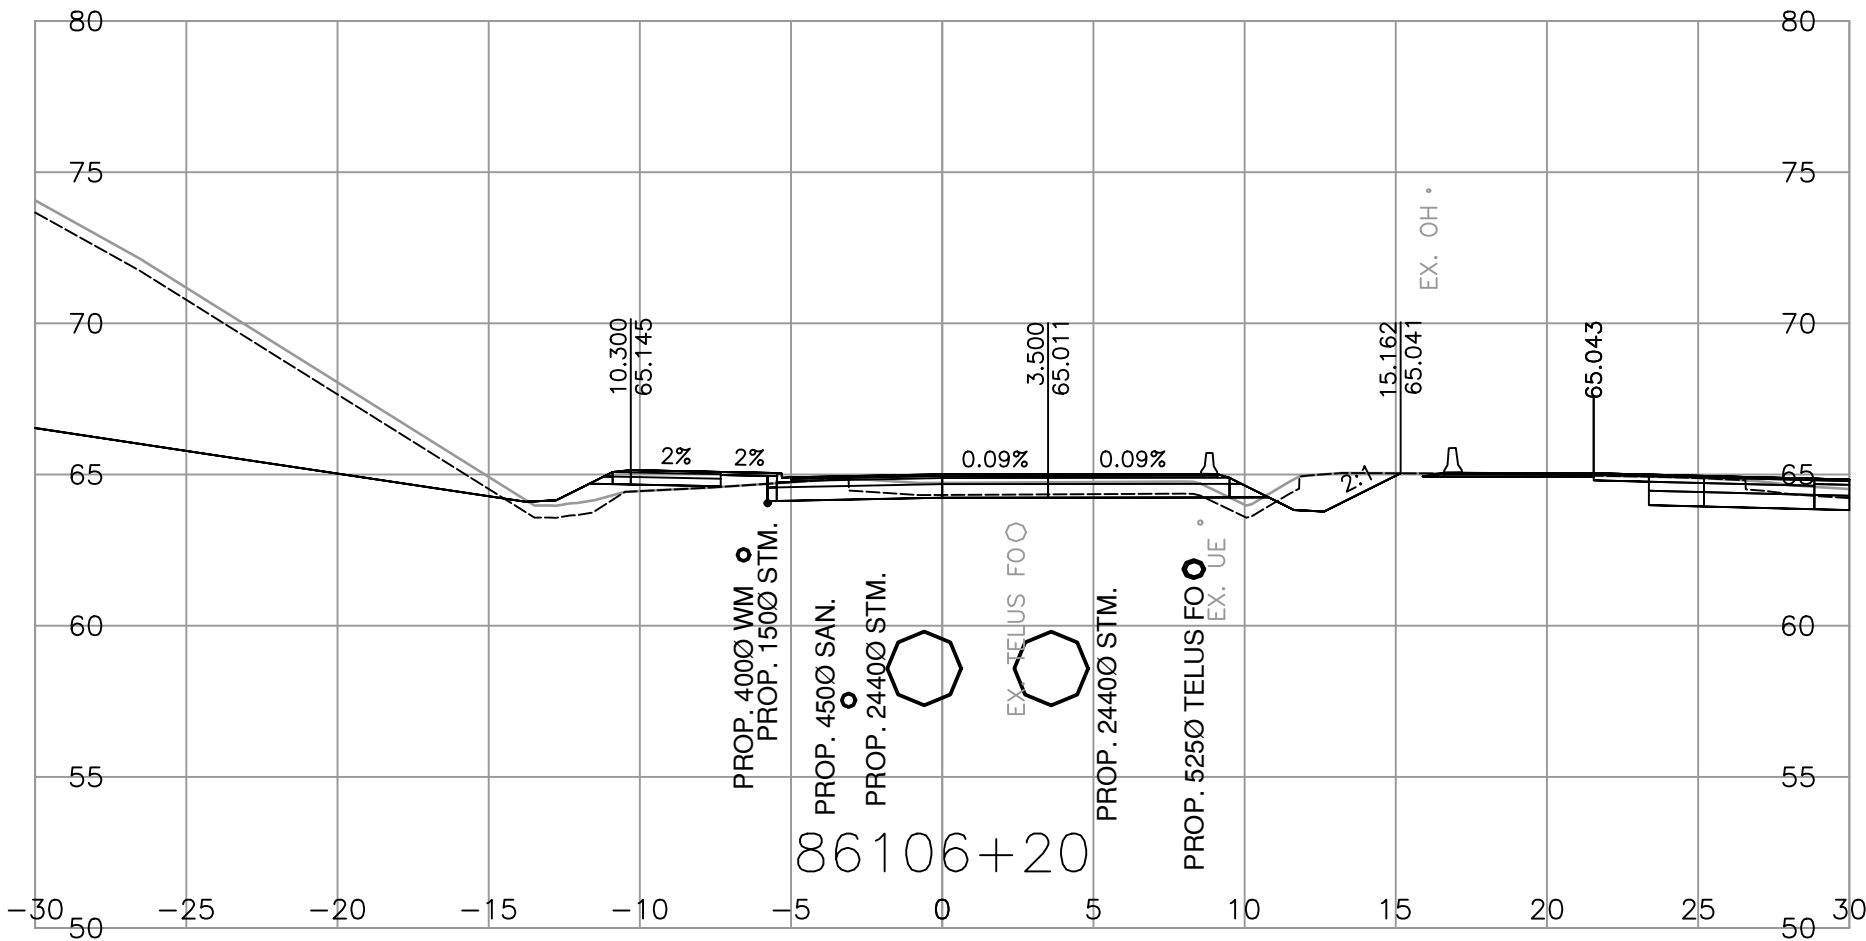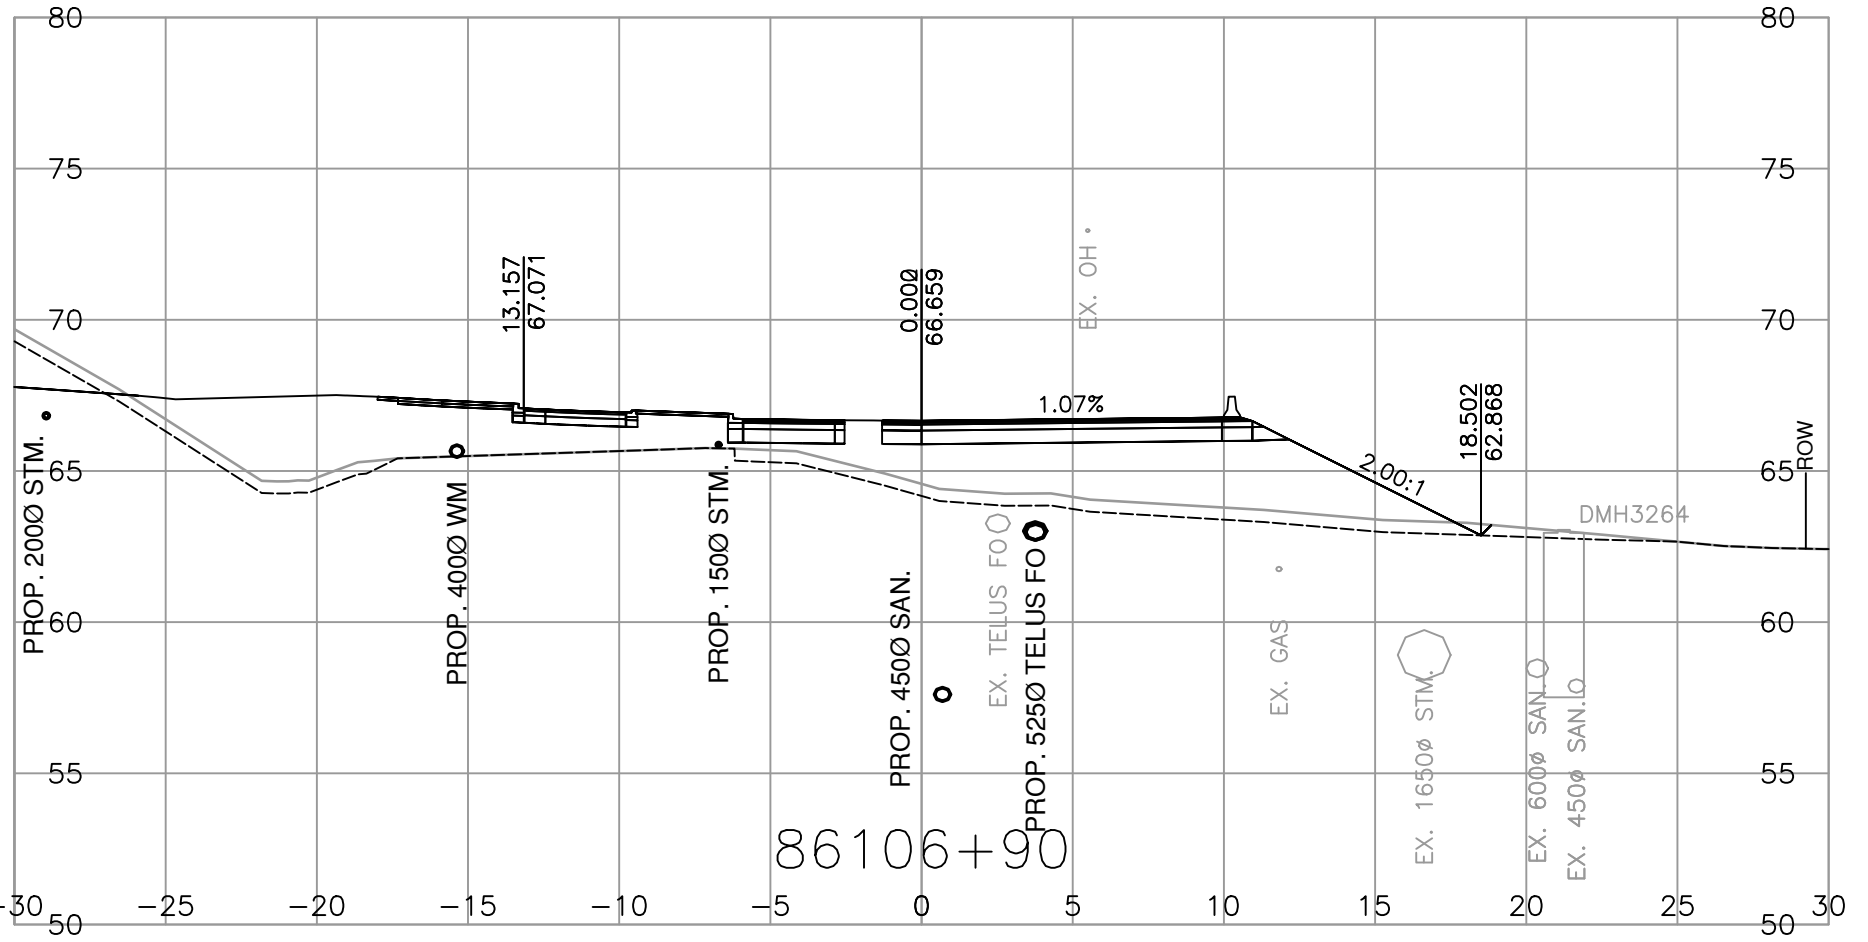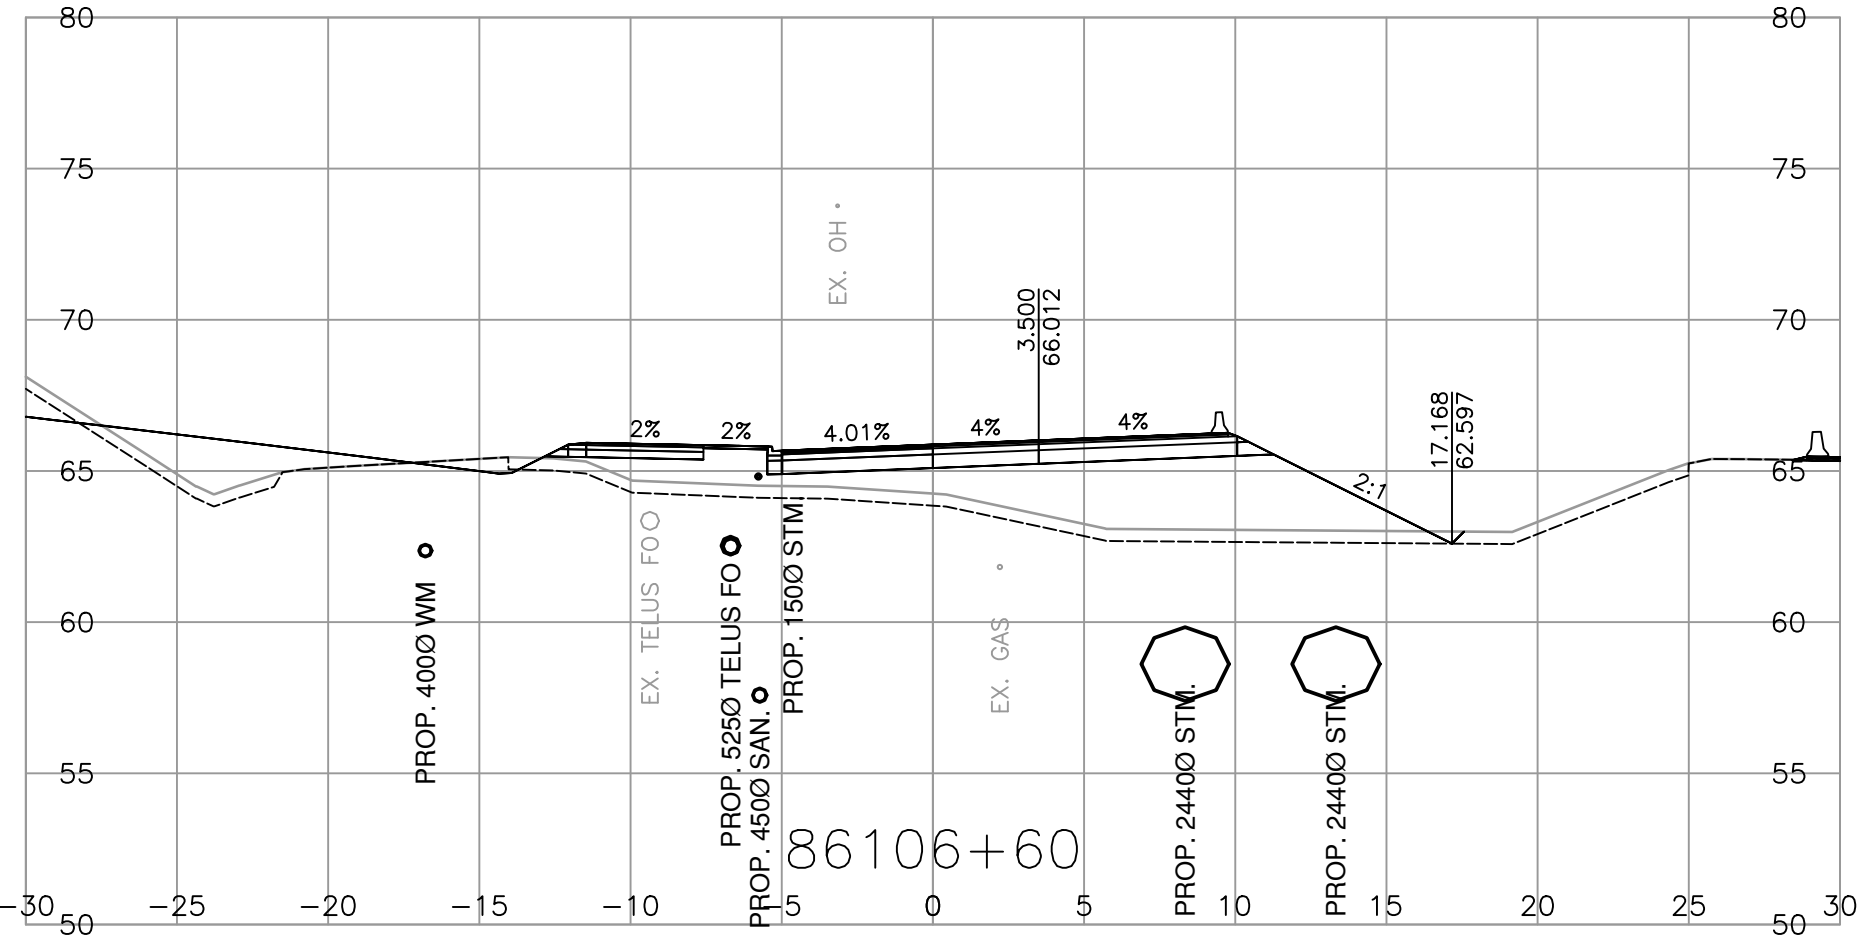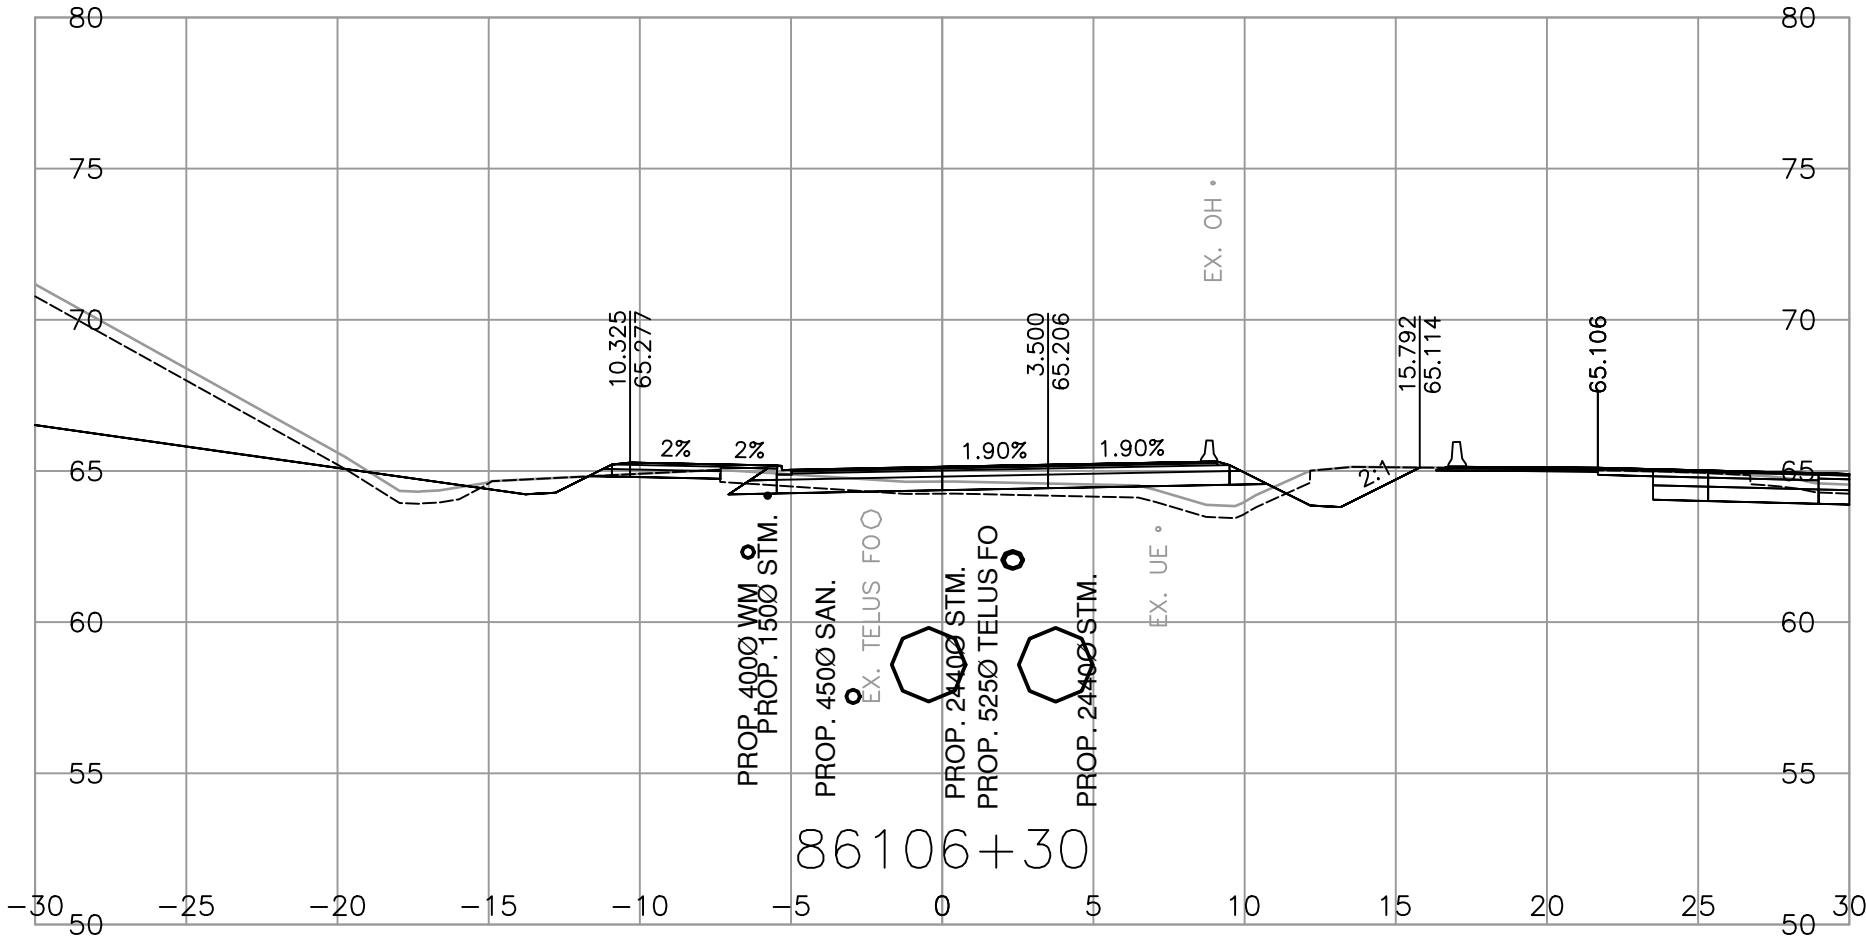

MINISTRY OF TRANSPORTATION
AND TRANSIT
SOUTH COAST REGION
HIGHWAY DESIGN AND GEOMATICS ENGINEERING

SCALE 0 2 1:250 12m
CAD FILENAME R1-1154-1116
FILE NUMBER 2021-2305-02
PLOT DATE 2026-04-17

REV	DATE	REVISIONS	NAME

CROSS SECTIONS









HIGHWAY 1 - PEARDONVILLE
HIGHWAY 1 - EAST OF FRASER HWY TO WEST OF CLEARBROOK ROAD
LIVINGSTONE AVENUE - L86100
SHEET 6 OF 6

ASSOCIATED ENGINEERING (B.C.) LTD.
PERMIT TO PRACTICE 1000163

DESIGNED L.LIU DATE 2026-04-17
QUALITY CONTROL S.BIDULKA DATE 2026-04-17
QUALITY ASSURANCE P.STANCOMBE DATE 2026-04-17
DRAWN M.SALOMON DATE 2026-04-17

PROJECT NUMBER 13254-1002
REG 1
DRAWING NUMBER R1-1154-1116
REV

PLOT DATE: 2026/04/18 G:\2021-2305-02\civil\model\MoTI_PDV_Working_Drawings\DrawingProduction\1000_DesignSections\R1-1154-L86200.dwg

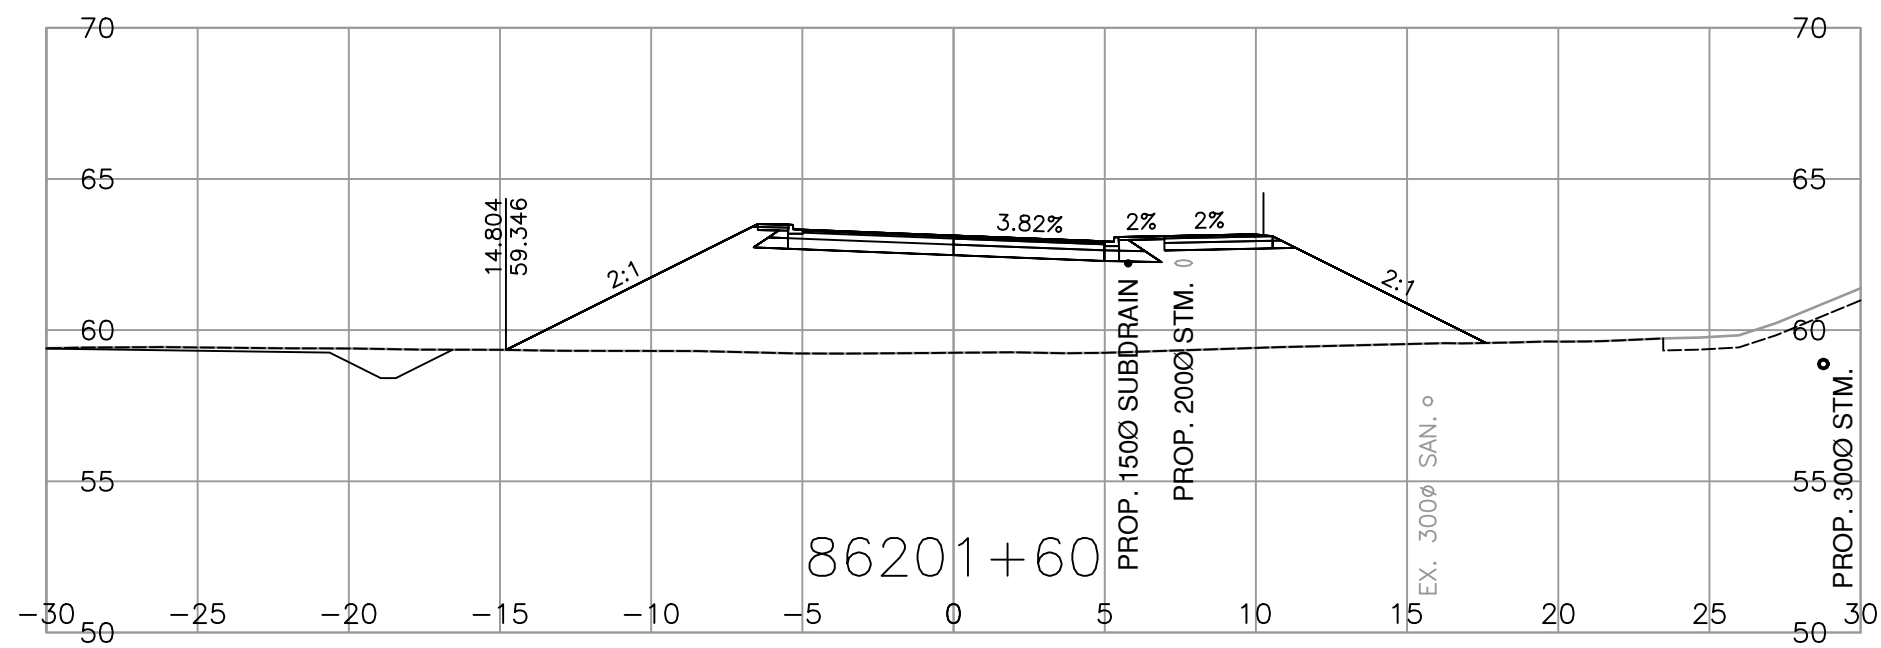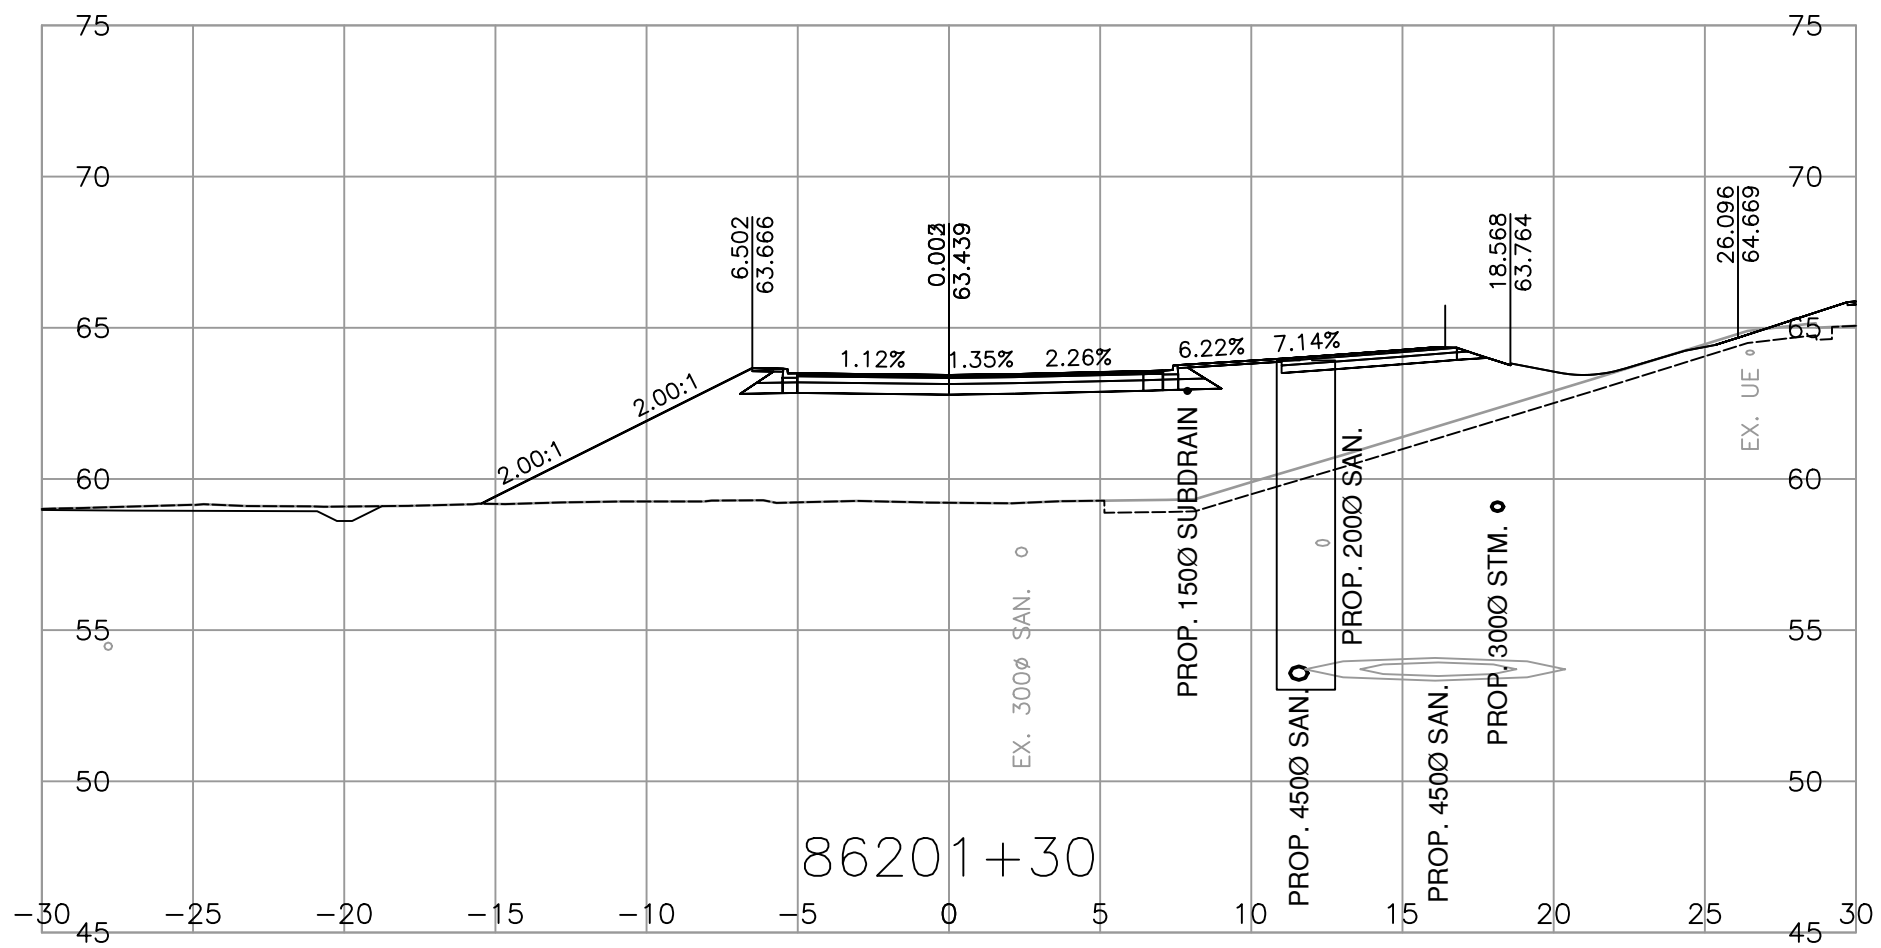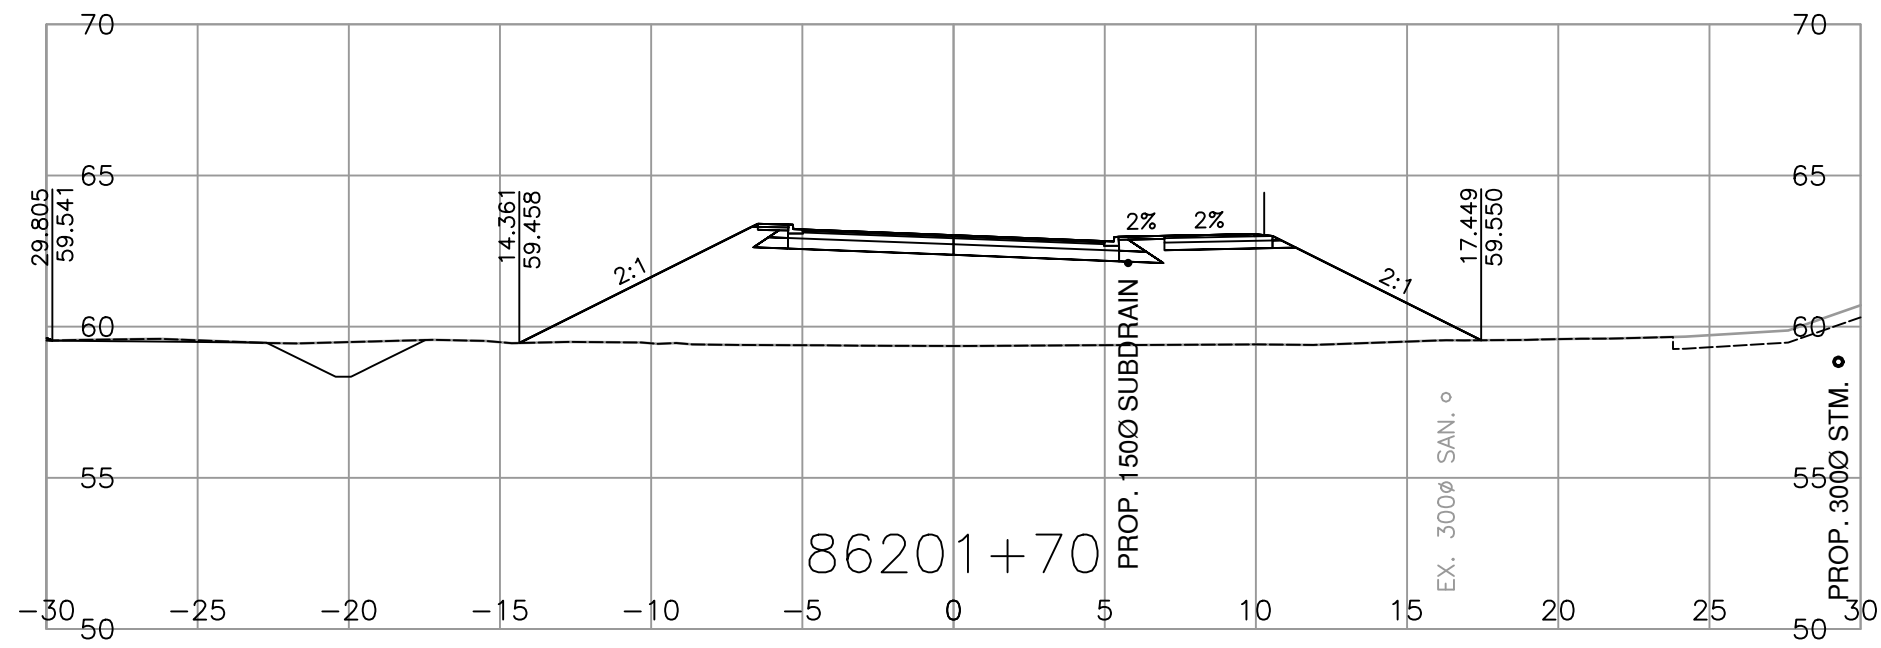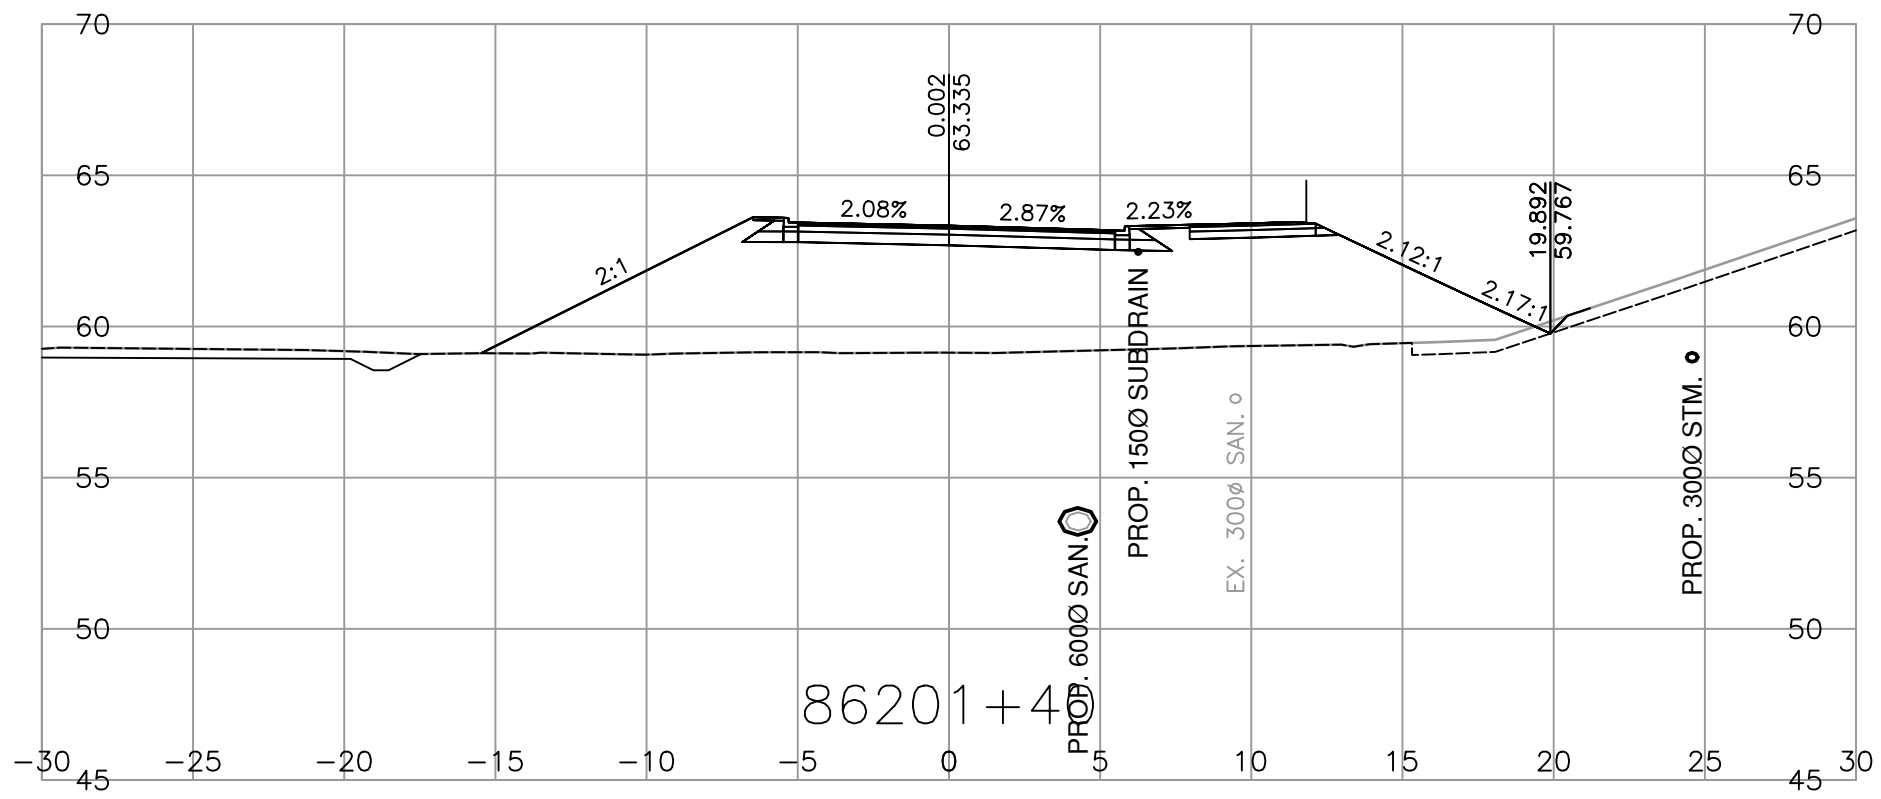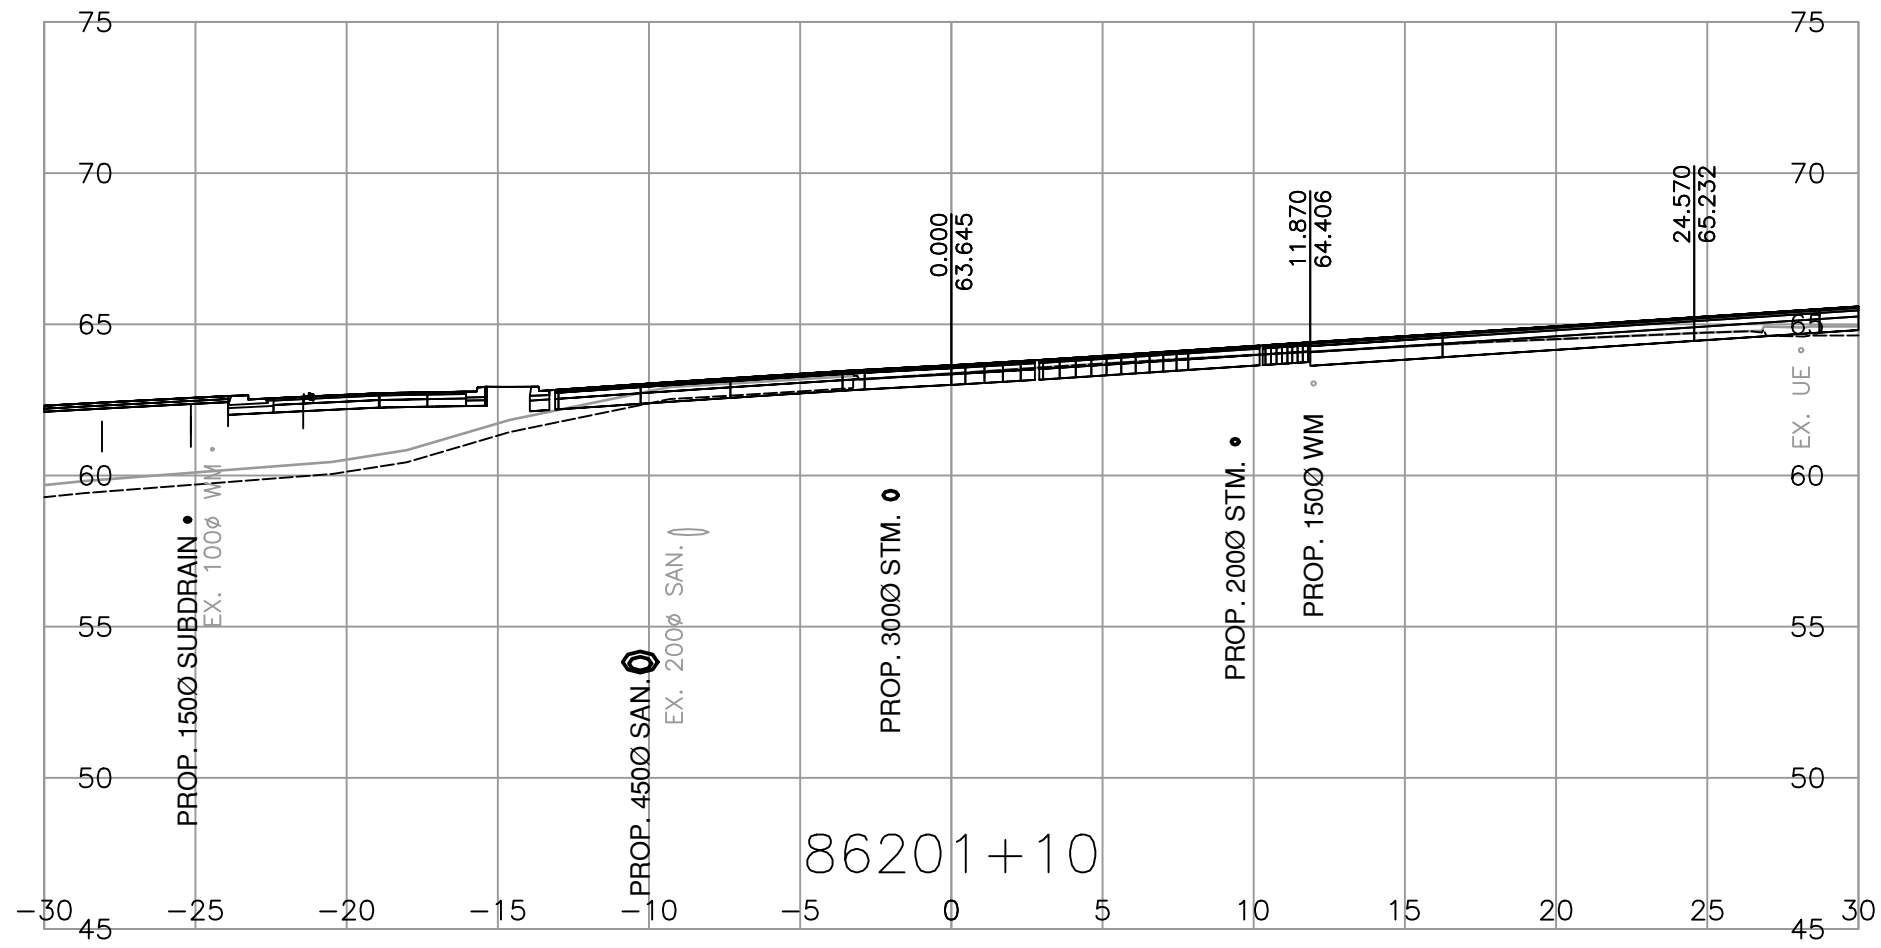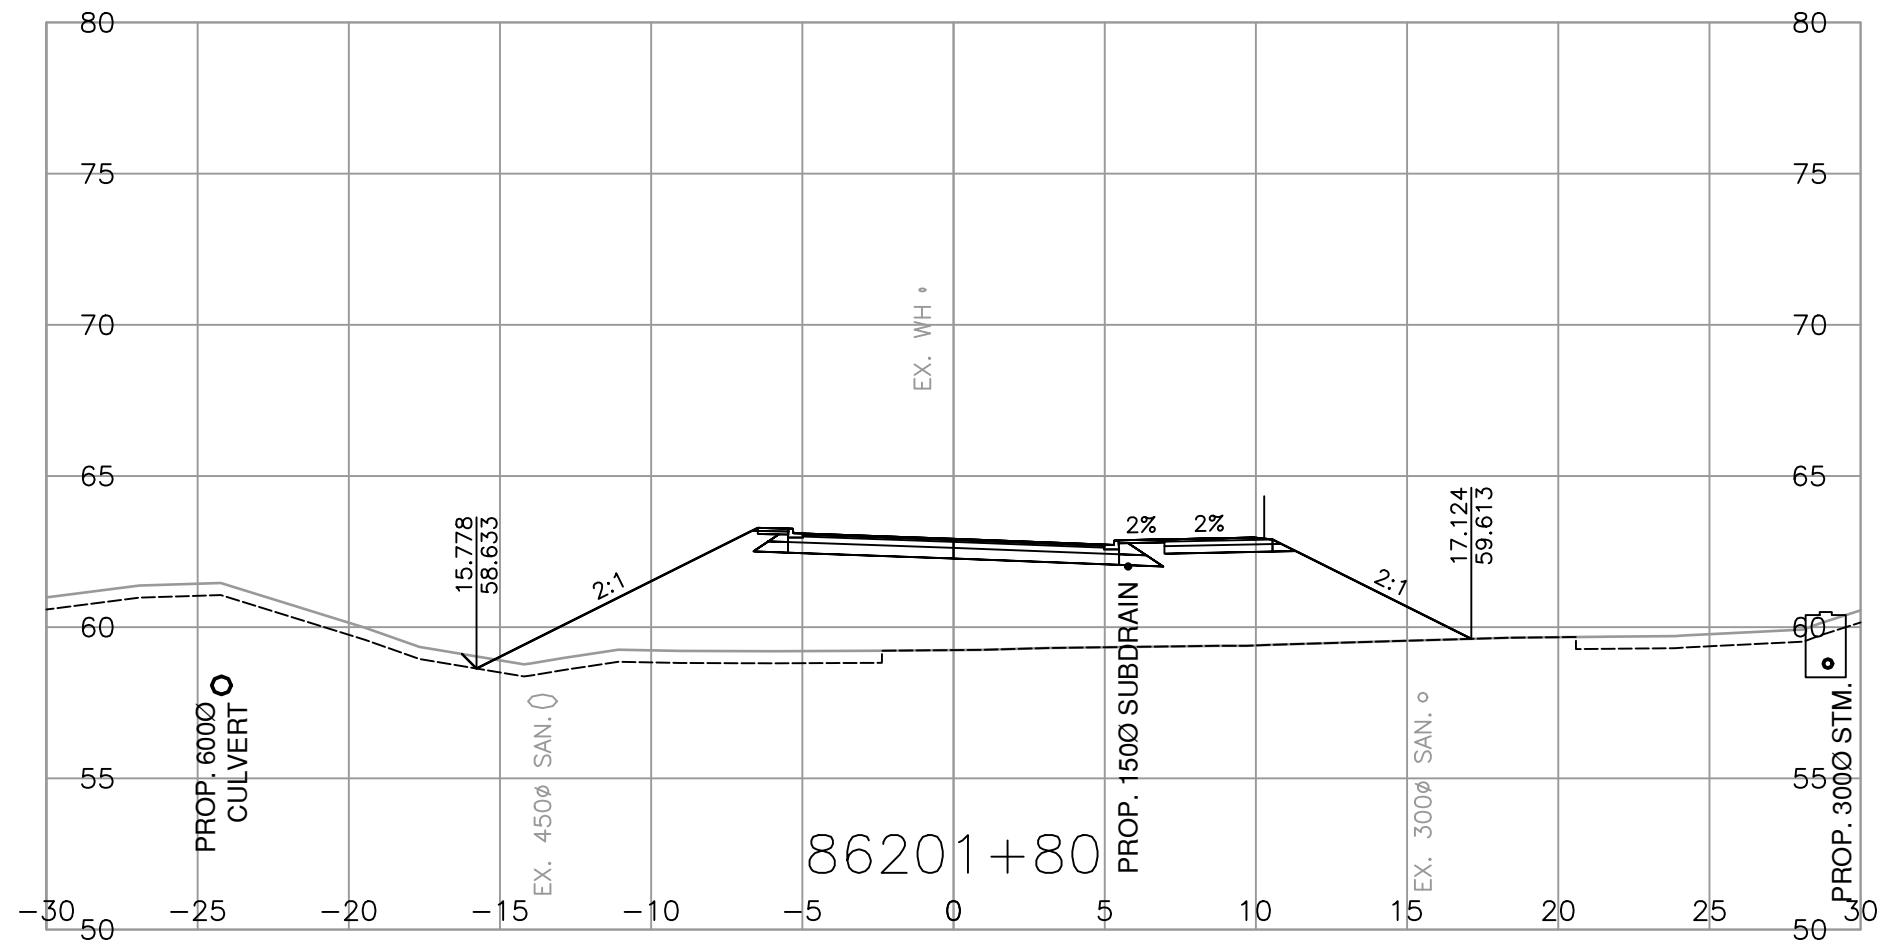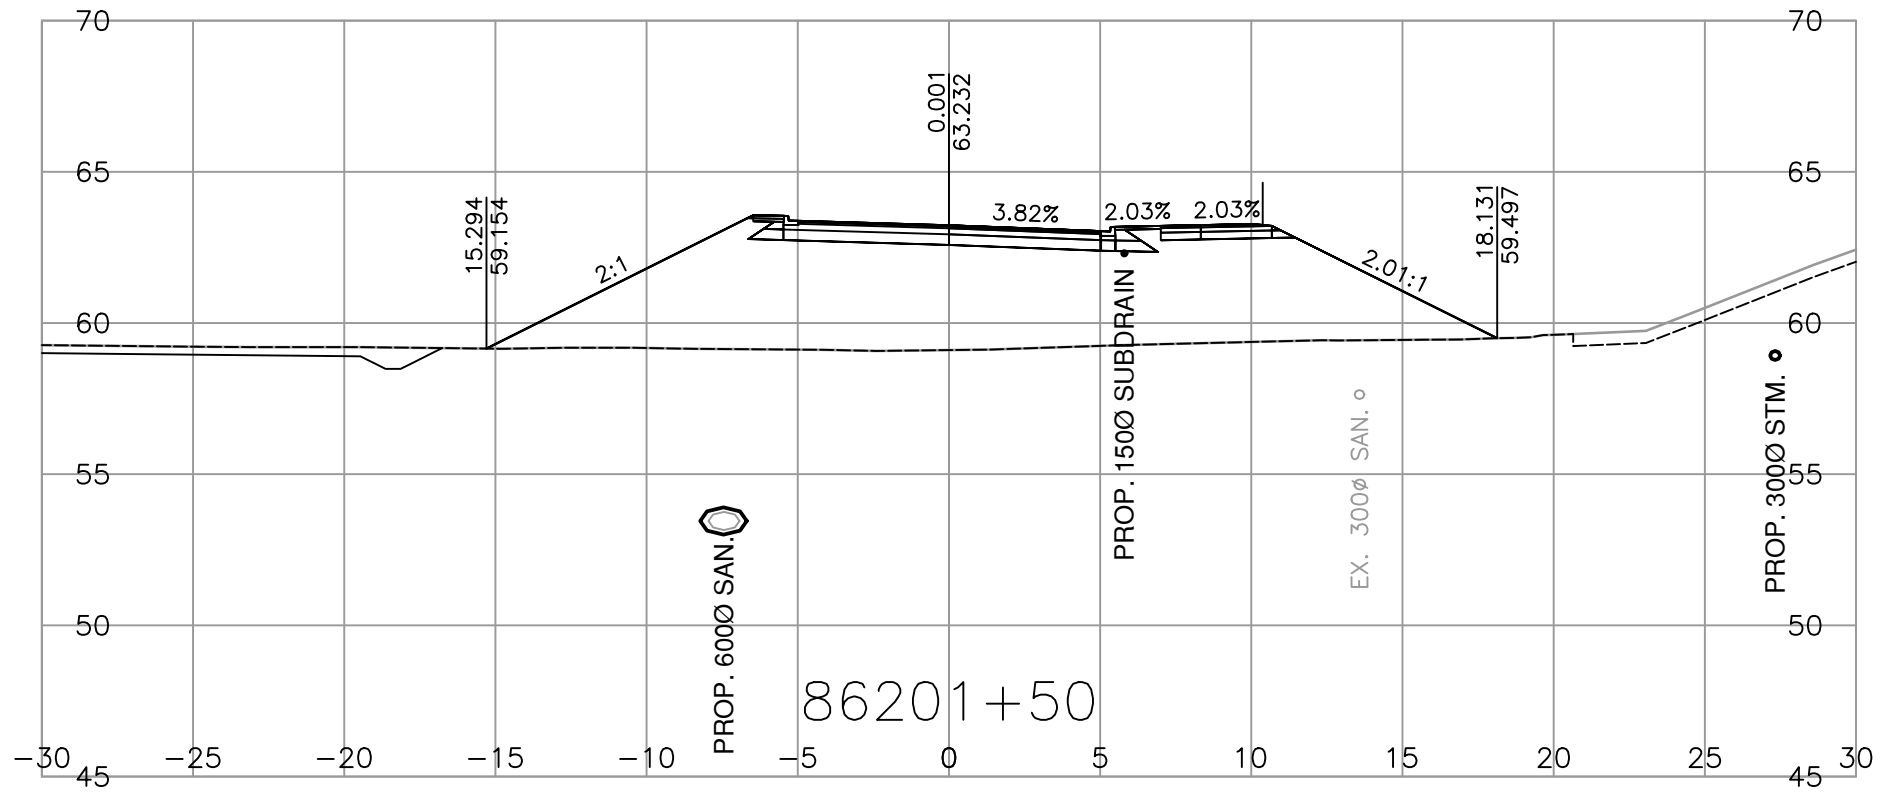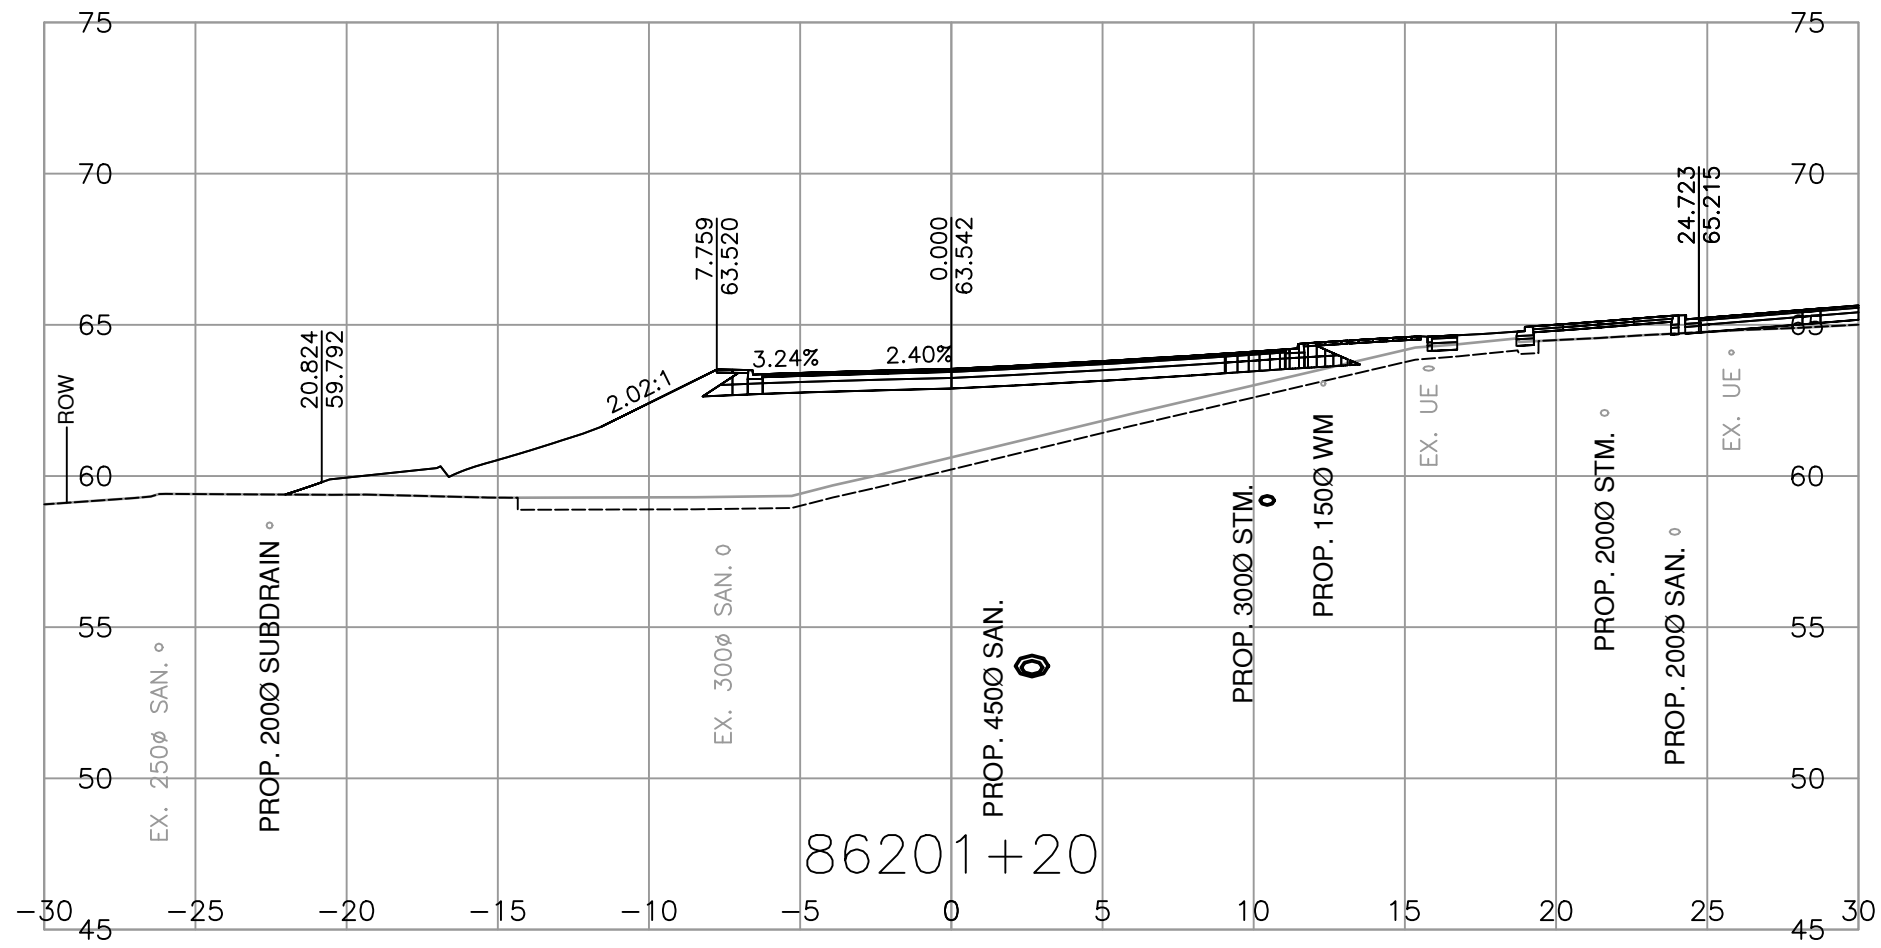







MINISTRY OF TRANSPORTATION
AND TRANSIT
SOUTH COAST REGION
HIGHWAY DESIGN AND GEOMATICS ENGINEERING



SCALE 0 2 1:250 12m		CAD FILENAME R1-1154-1117	
		FILE NUMBER 2021-2305-02	
		PLOT DATE 2026-04-17	
REV	DATE	REVISIONS	NAME

DESIGNED L.LIU DATE 2026-04-17	
QUALITY CONTROL S.BIDULKA DATE 2026-04-17	
QUALITY ASSURANCE P.STANCOMBE DATE 2026-04-17	
DRAWN M.SALOMON DATE 2026-04-17	
PROJECT NUMBER 13254-1002	REG 1
DRAWING NUMBER R1-1154-1117	REV

PLOT DATE: 2026/04/18 G:\2021-2305-02\civil\modell\MoTL_PDV_Working_Drawings\DrawingProduction\1000_DesignSections\R1-1154-L86200.dwg

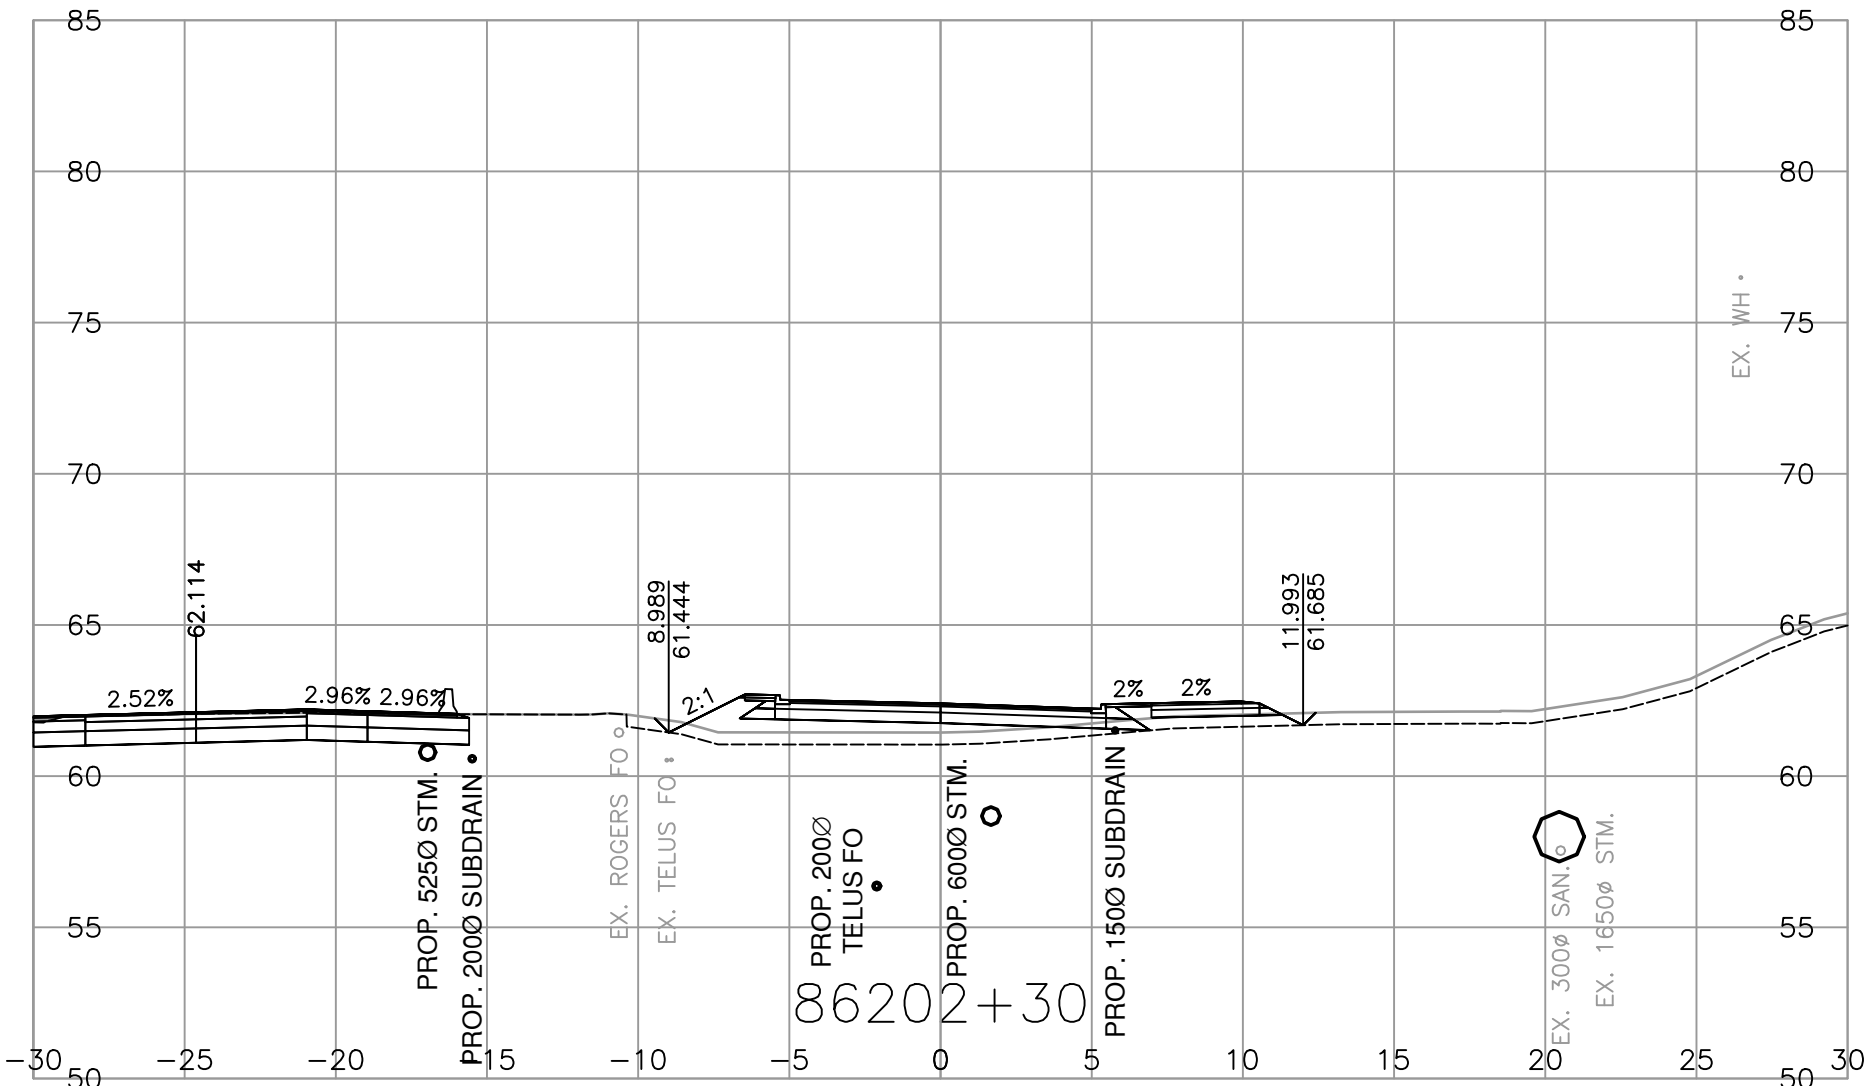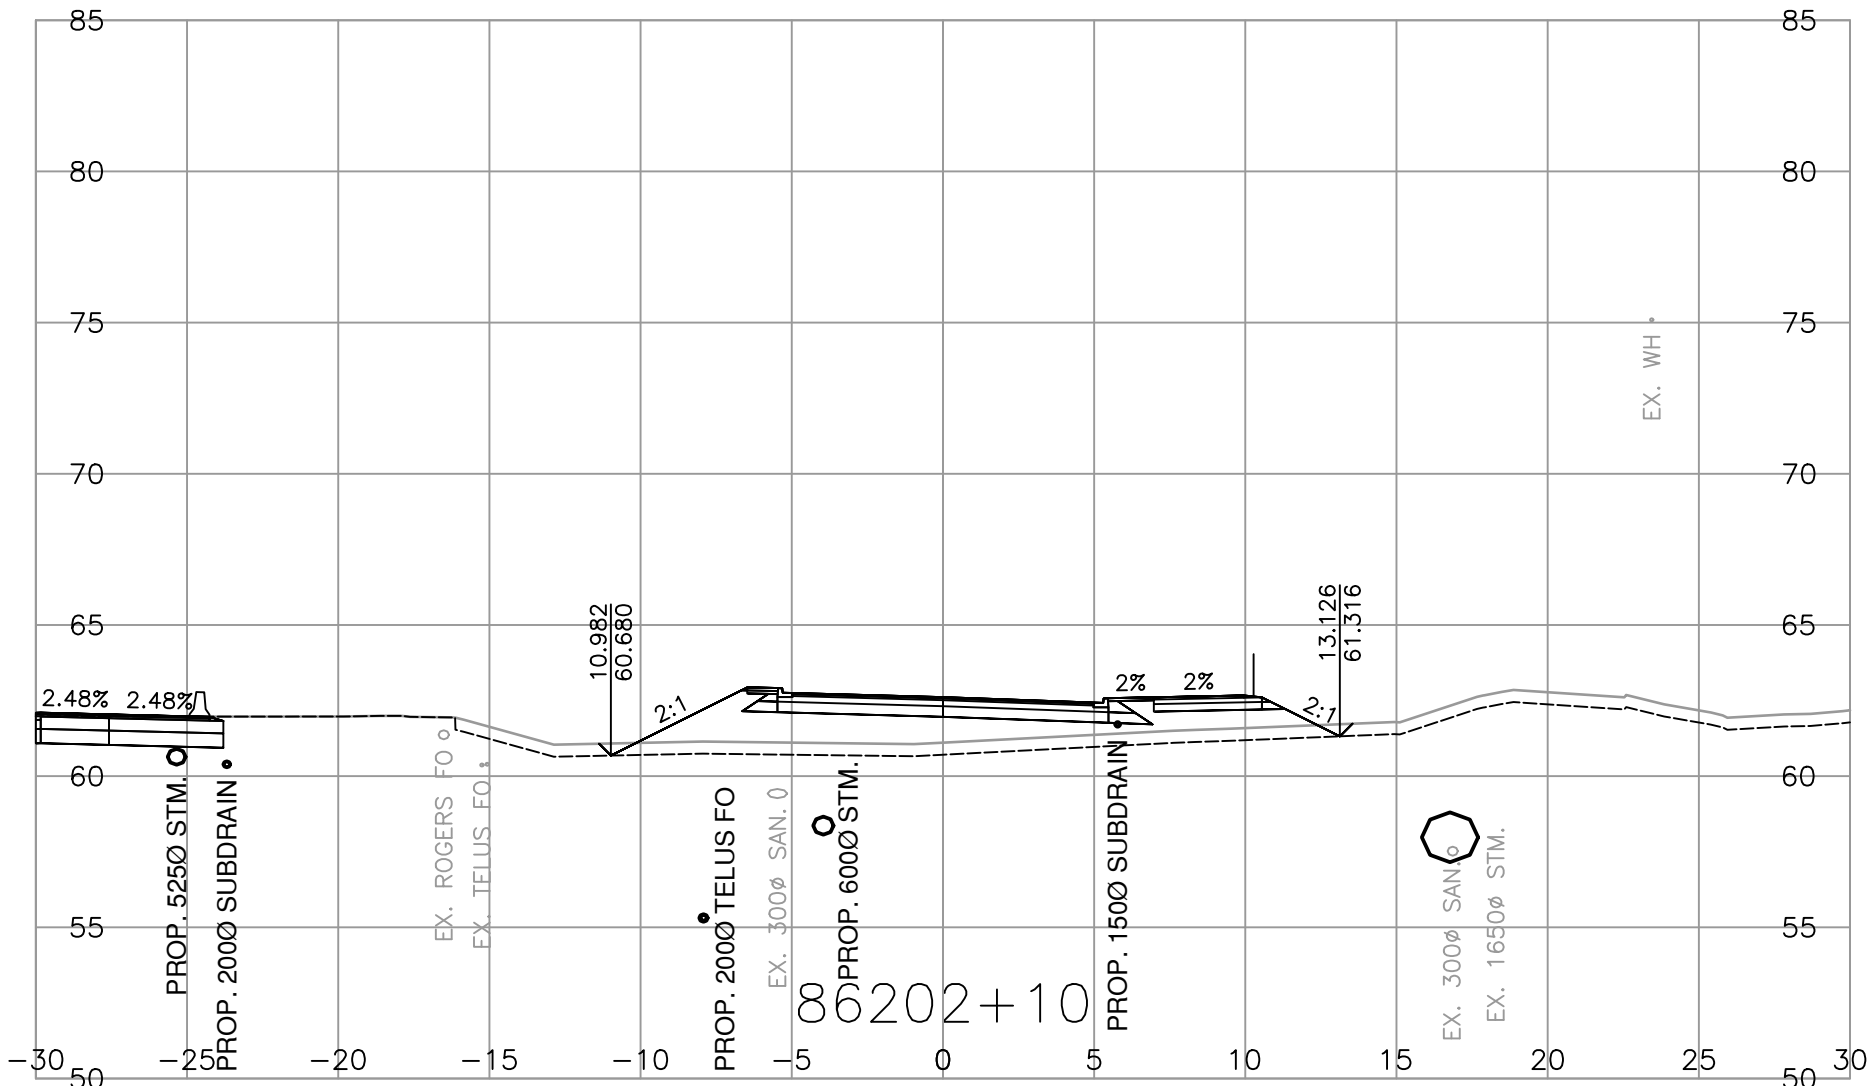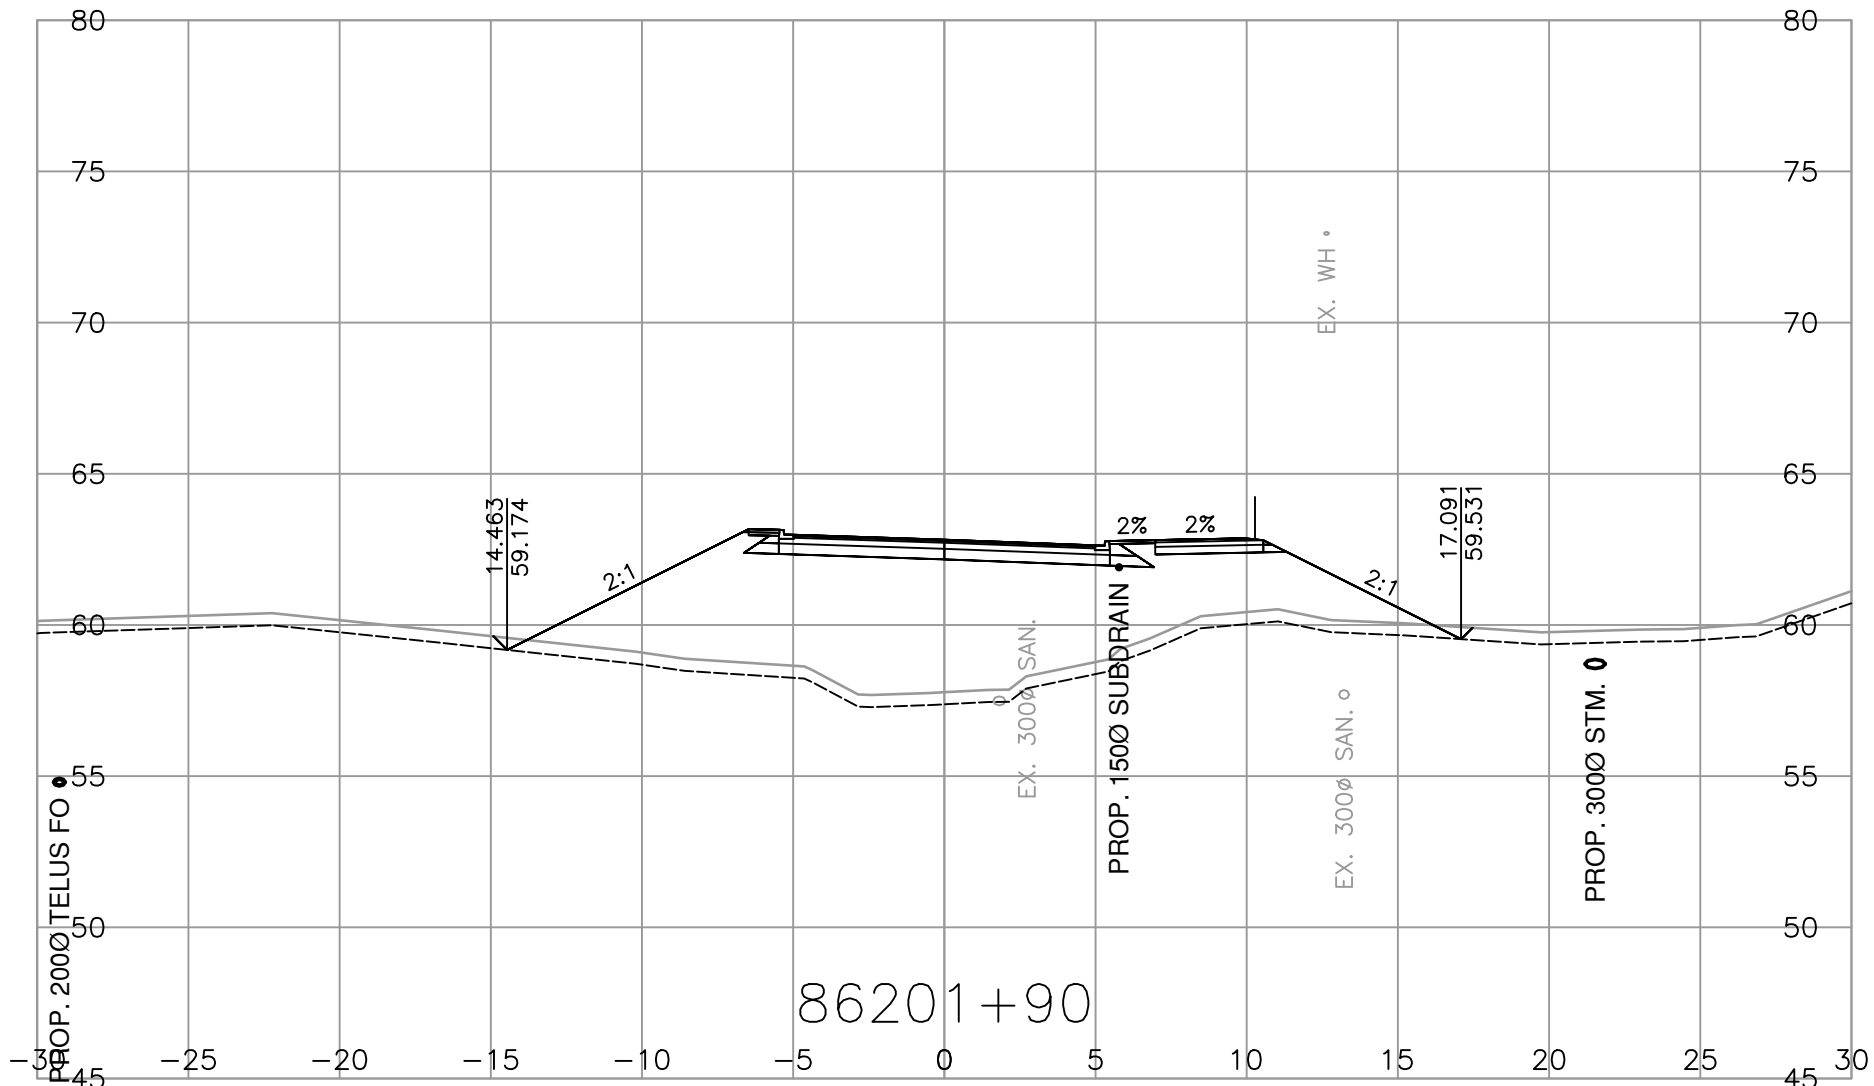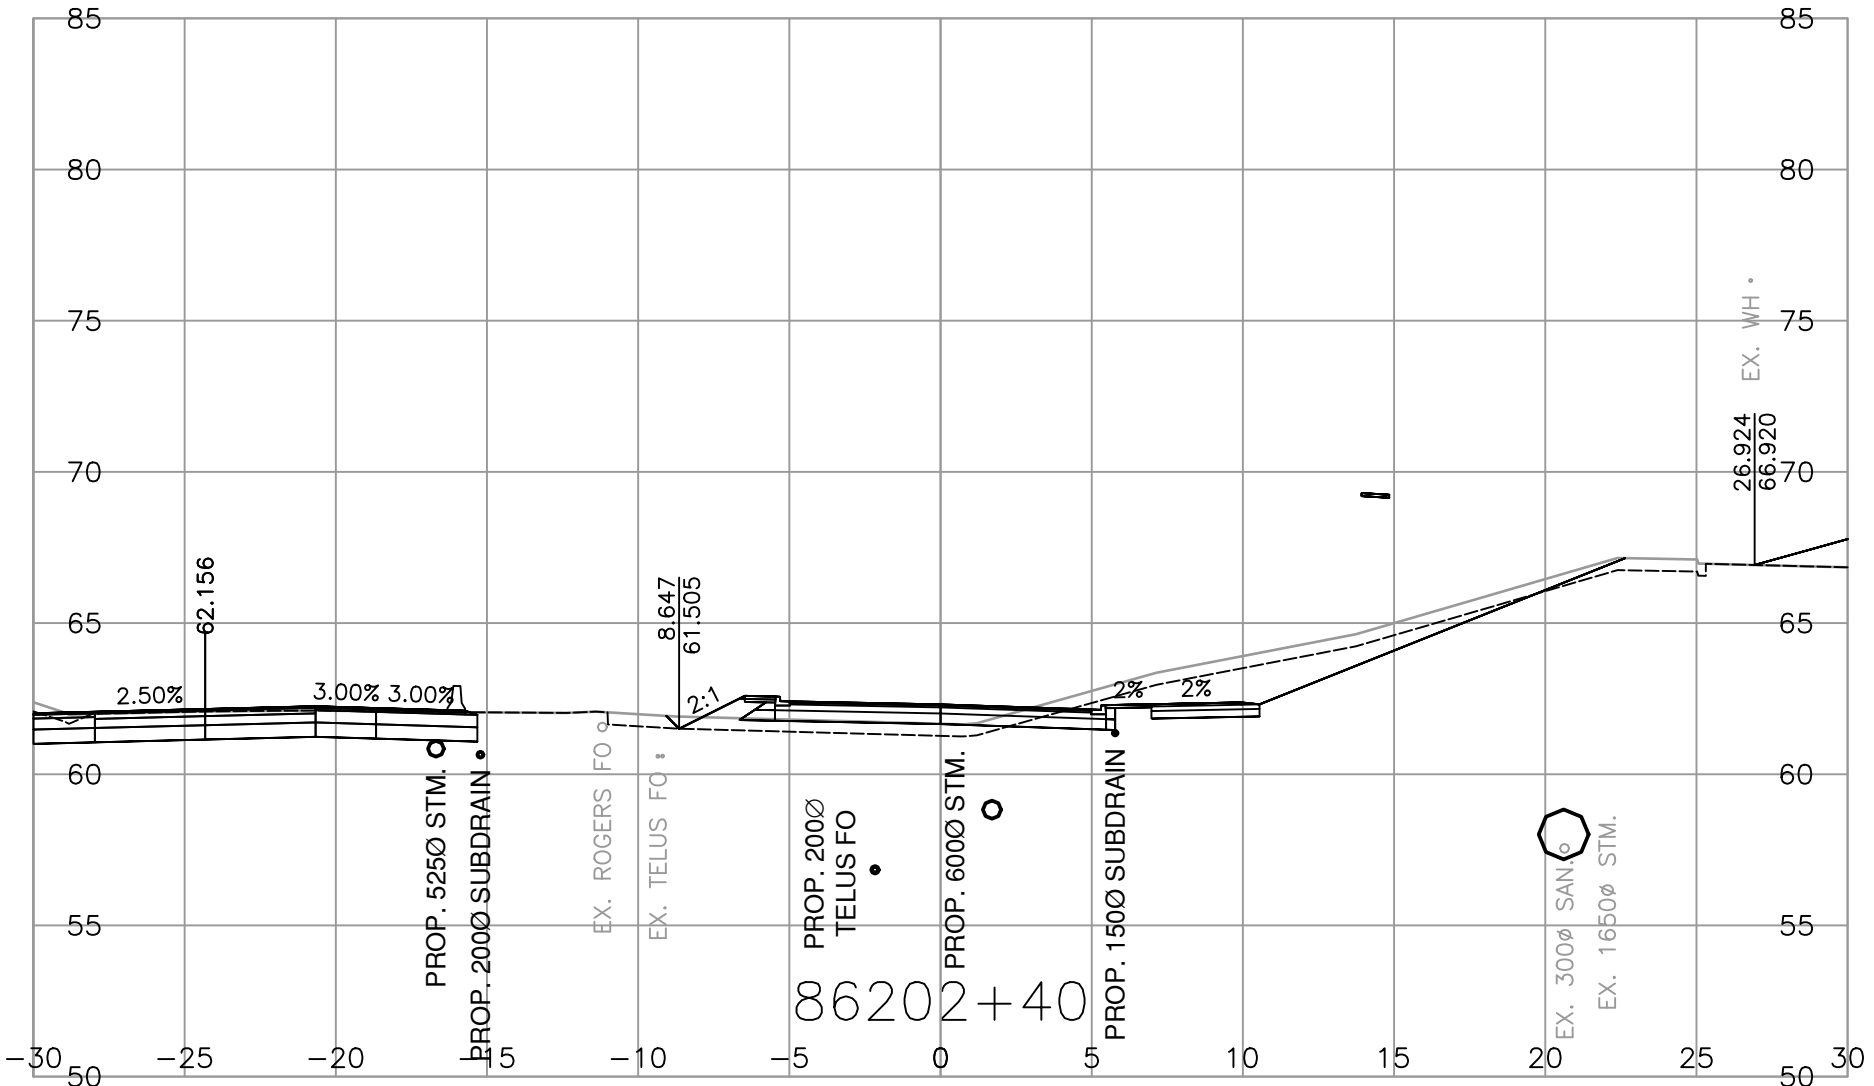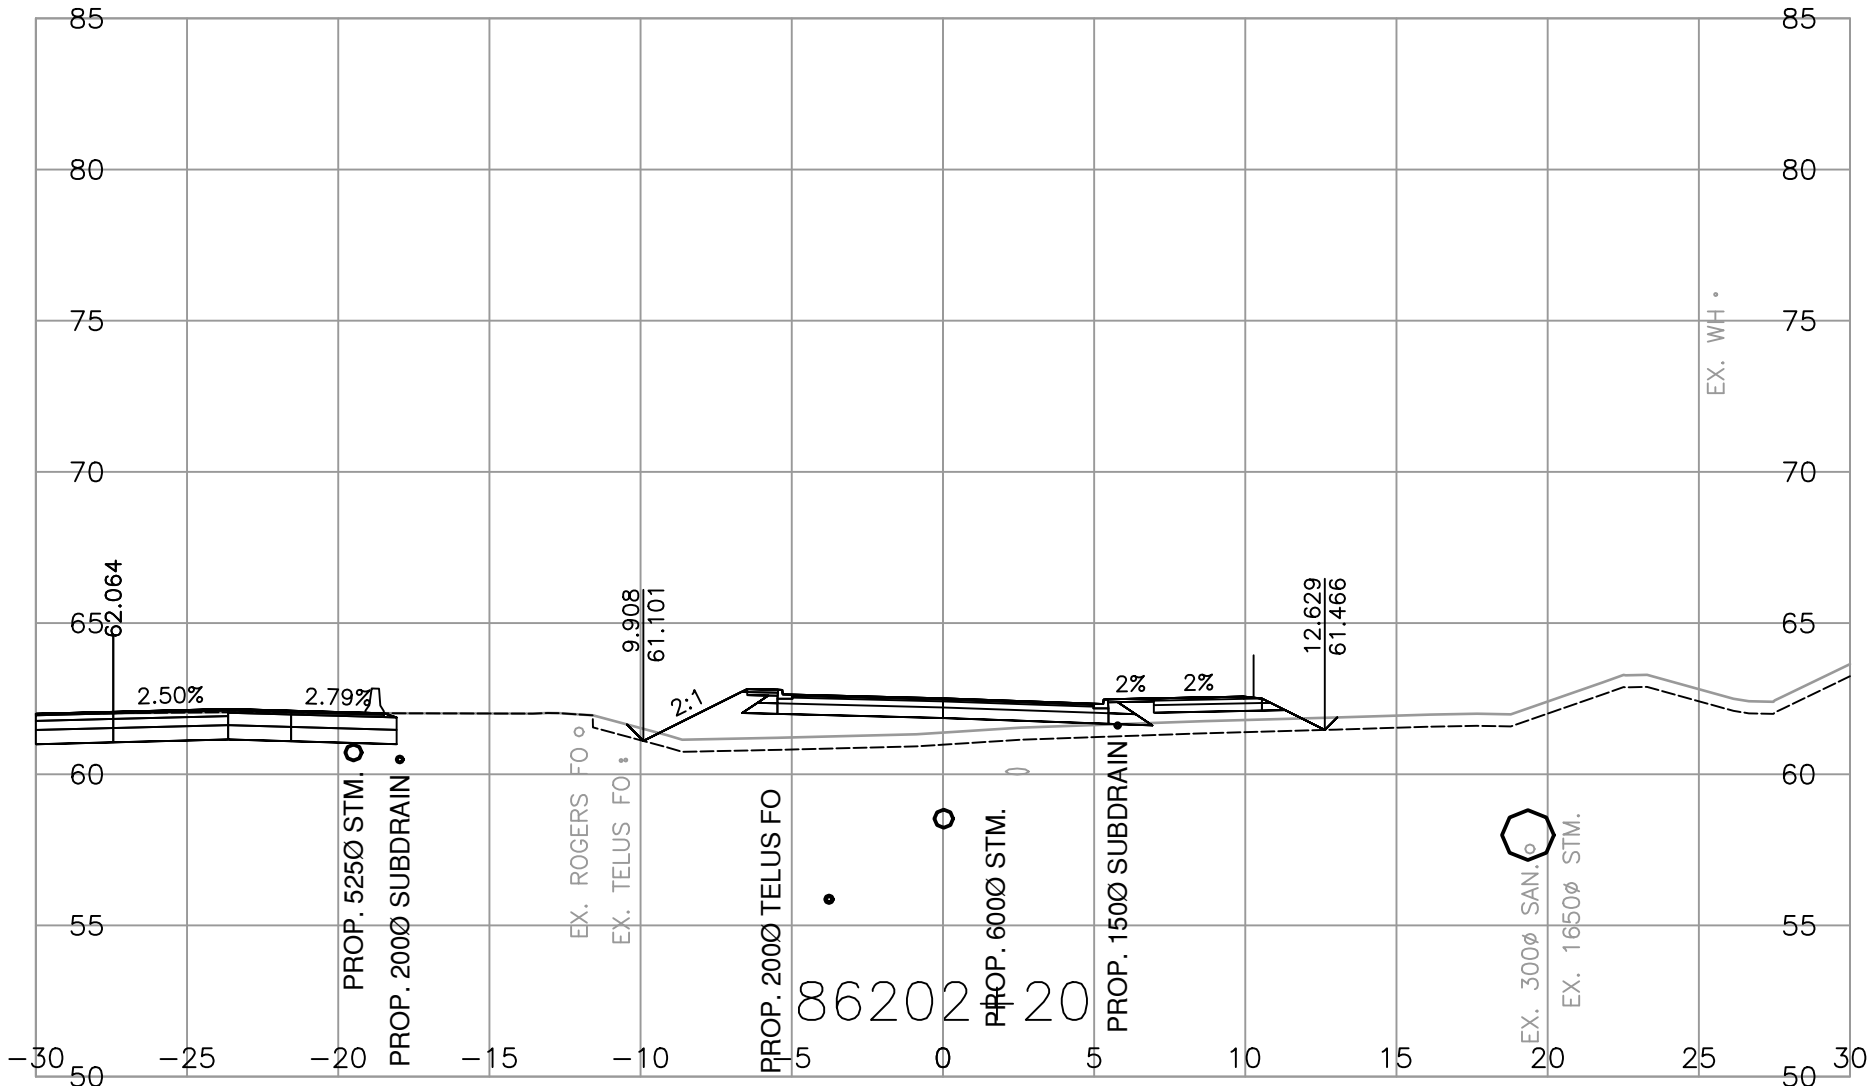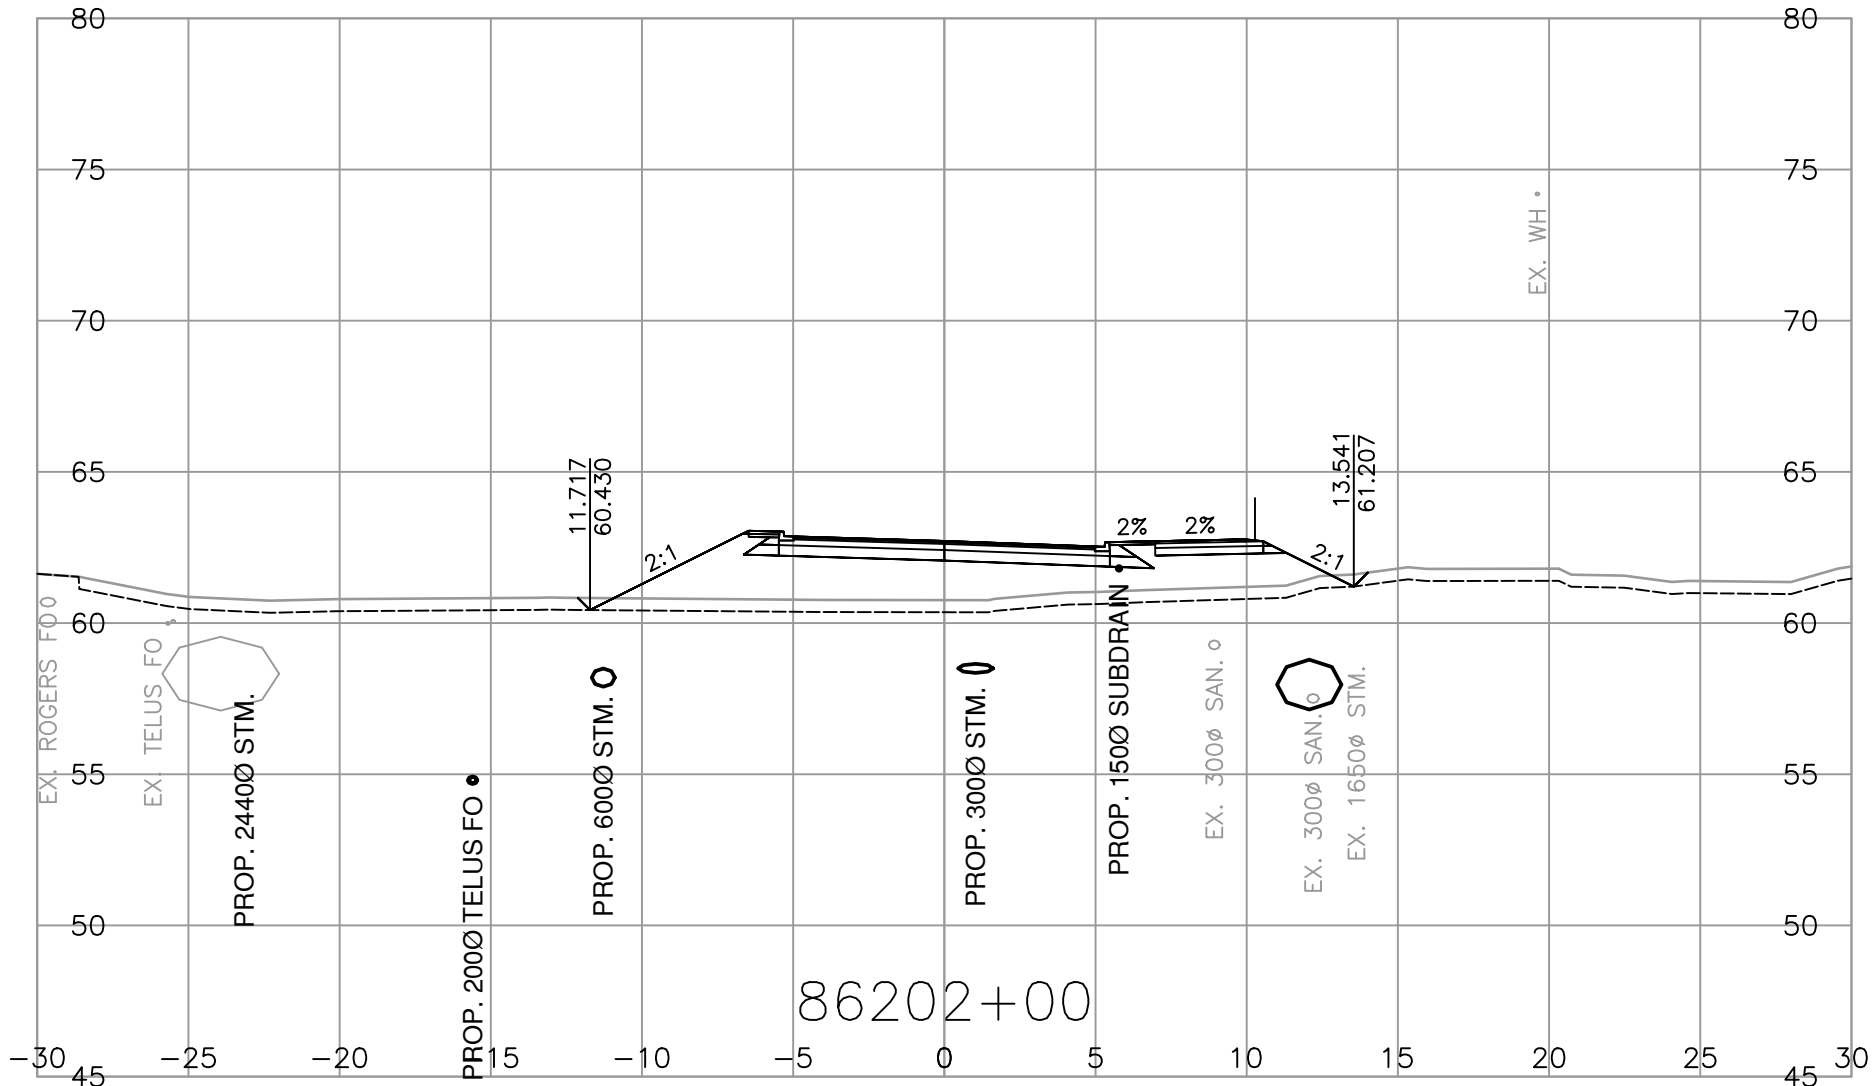







MINISTRY OF TRANSPORTATION
AND TRANSIT
SOUTH COAST REGION
HIGHWAY DESIGN AND GEOMATICS ENGINEERING

SCALE 0 2 1:250 12m
CAD FILENAME R1-1154-1118
FILE NUMBER 2021-2305-02
PLOT DATE 2026-04-17

REV	DATE	REVISIONS	NAME

CROSS SECTIONS			
HIGHWAY 1 - PEARDONVILLE			
HIGHWAY 1 - EAST OF FRASER HWY TO WEST OF CLEARBROOK ROAD			
WINDSOR STREET - L86200			
SHEET 2 OF 4			
ASSOCIATED ENGINEERING (B.C.) LTD.		DESIGNED	
PERMIT TO PRACTICE 1000163		L.LIU DATE	
		S. BIDULKA DATE	
		P. STANCOMBE DATE	
		M. SALOMON DATE	
PROJECT NUMBER		DRAWING NUMBER	
13254-1002		R1-1154-1118	
REG		REV	
1			

PLOT DATE: 2026/04/18 G:\2021-2305-02\civil\model\MoTI_PDV_Working_Drawings\DrawingProduction\1000_DesignSections\R1-1154-L86200.dwg

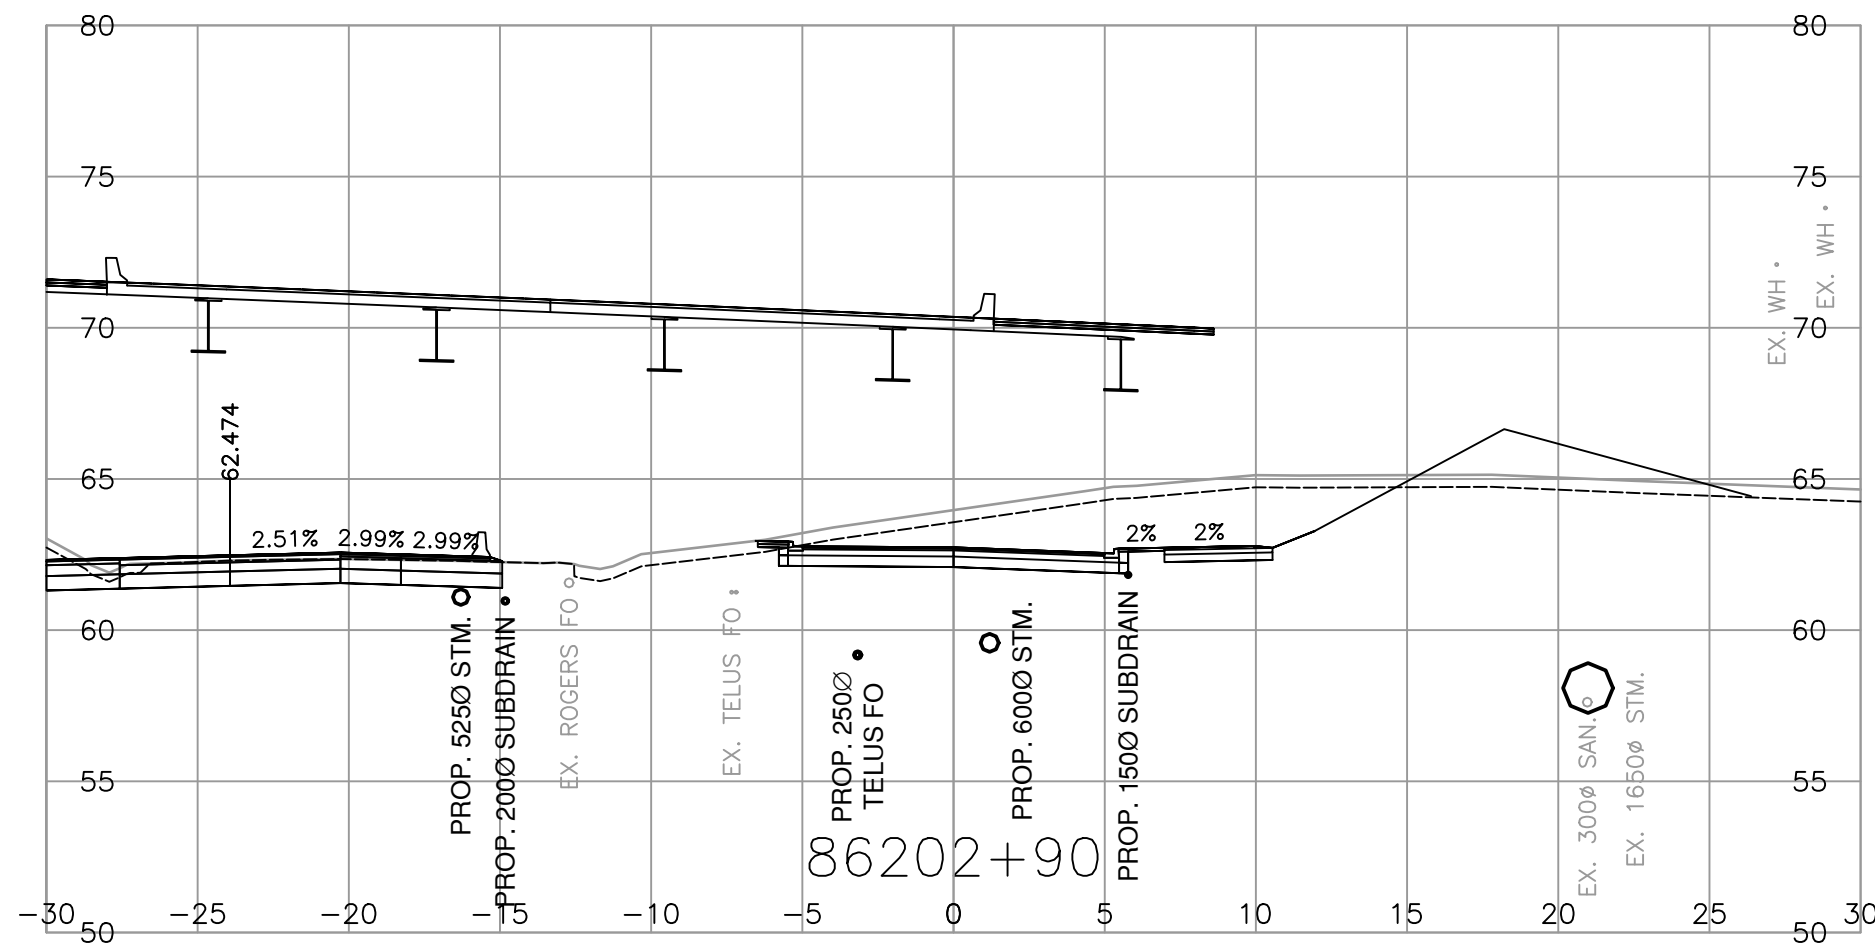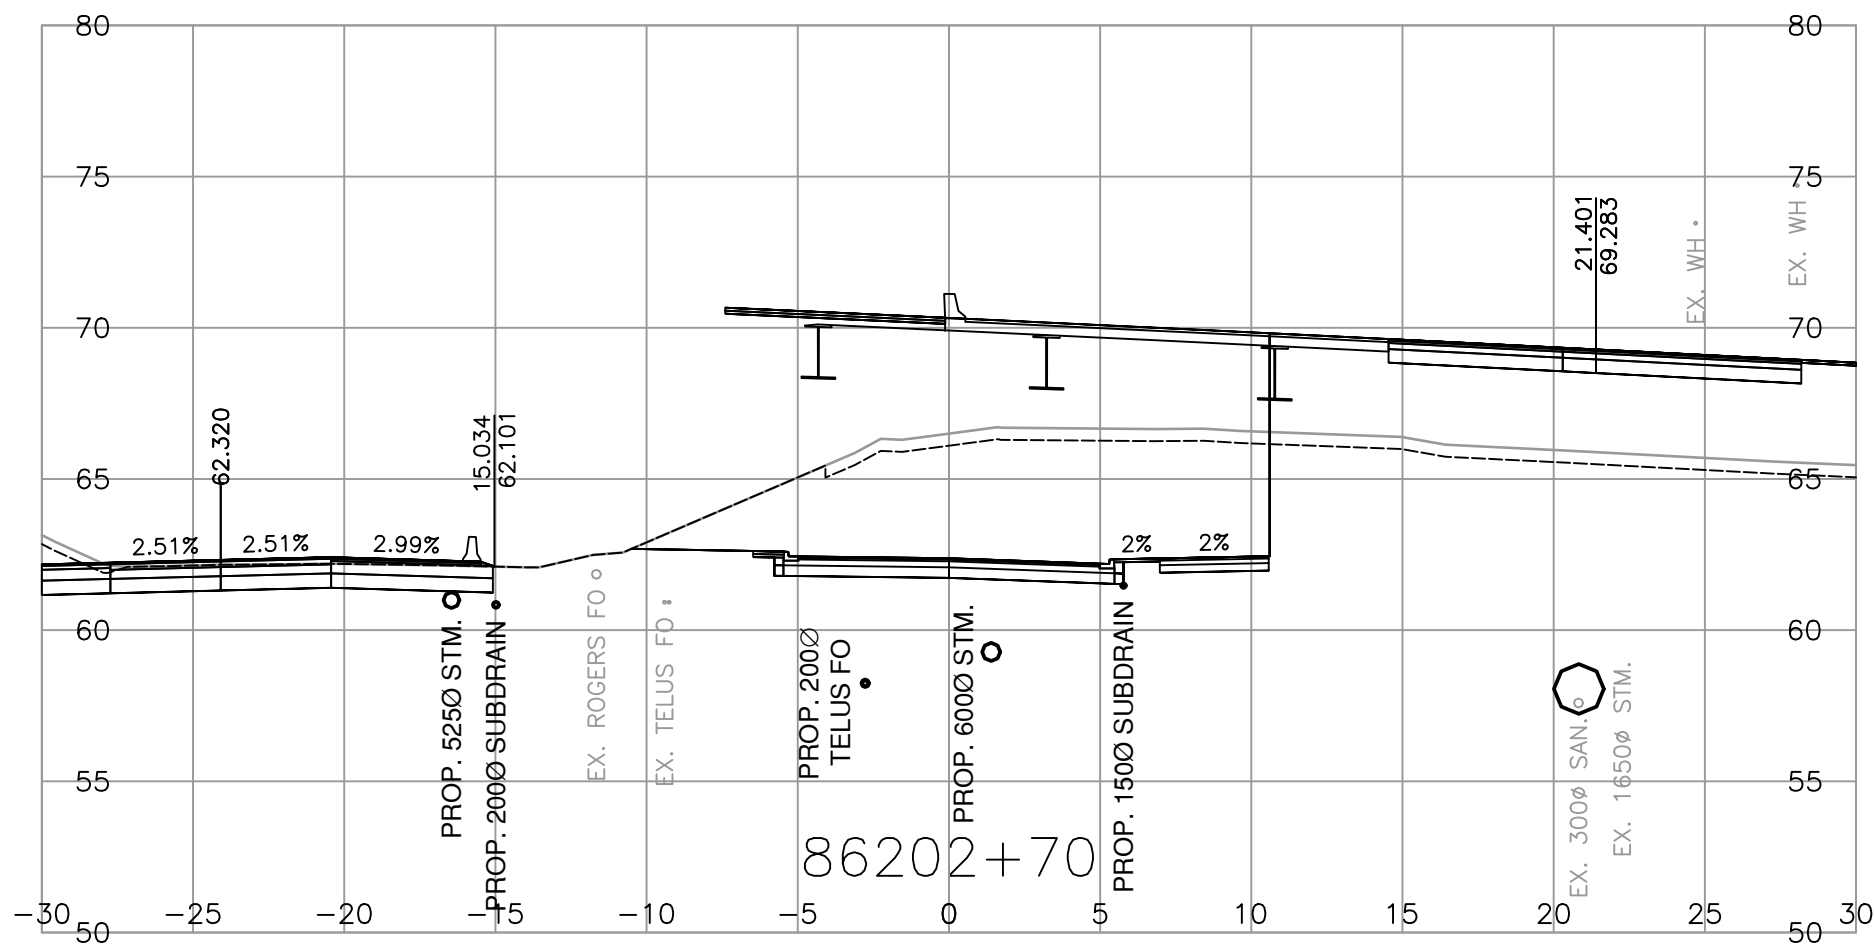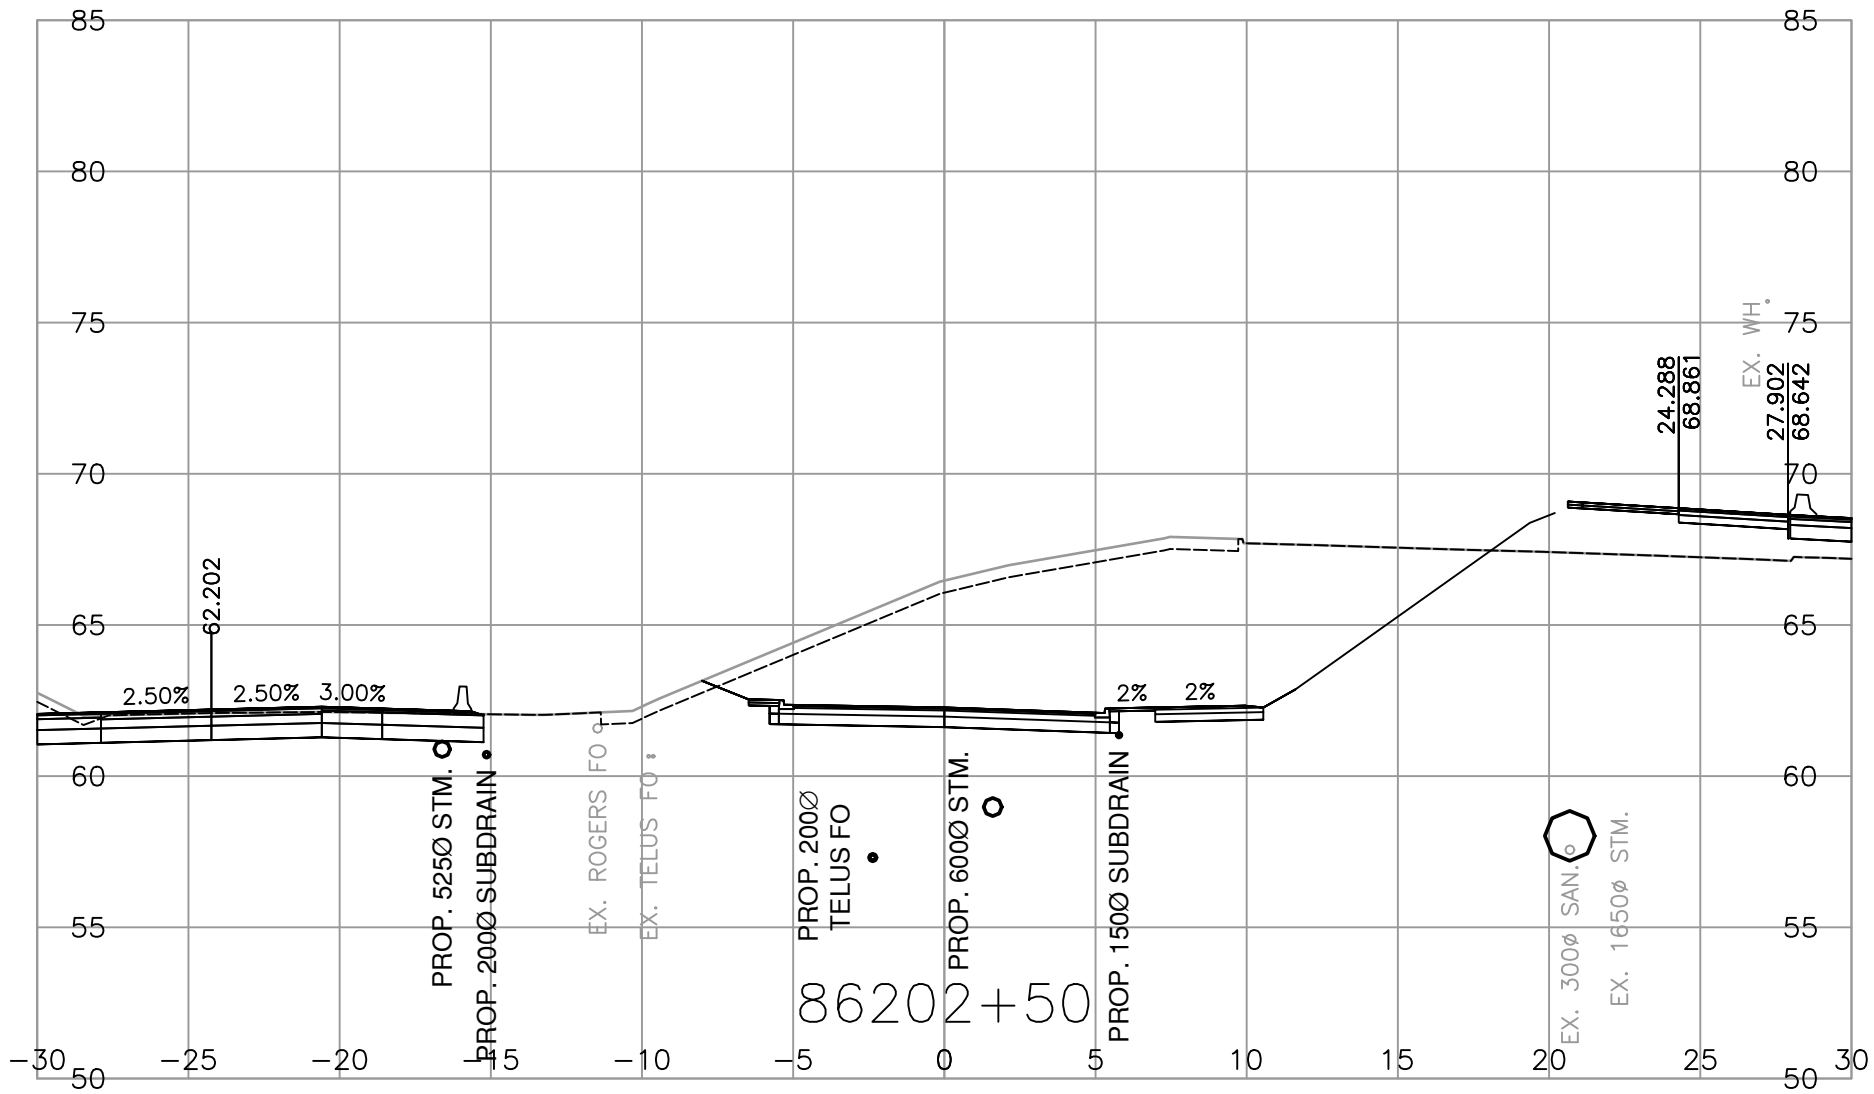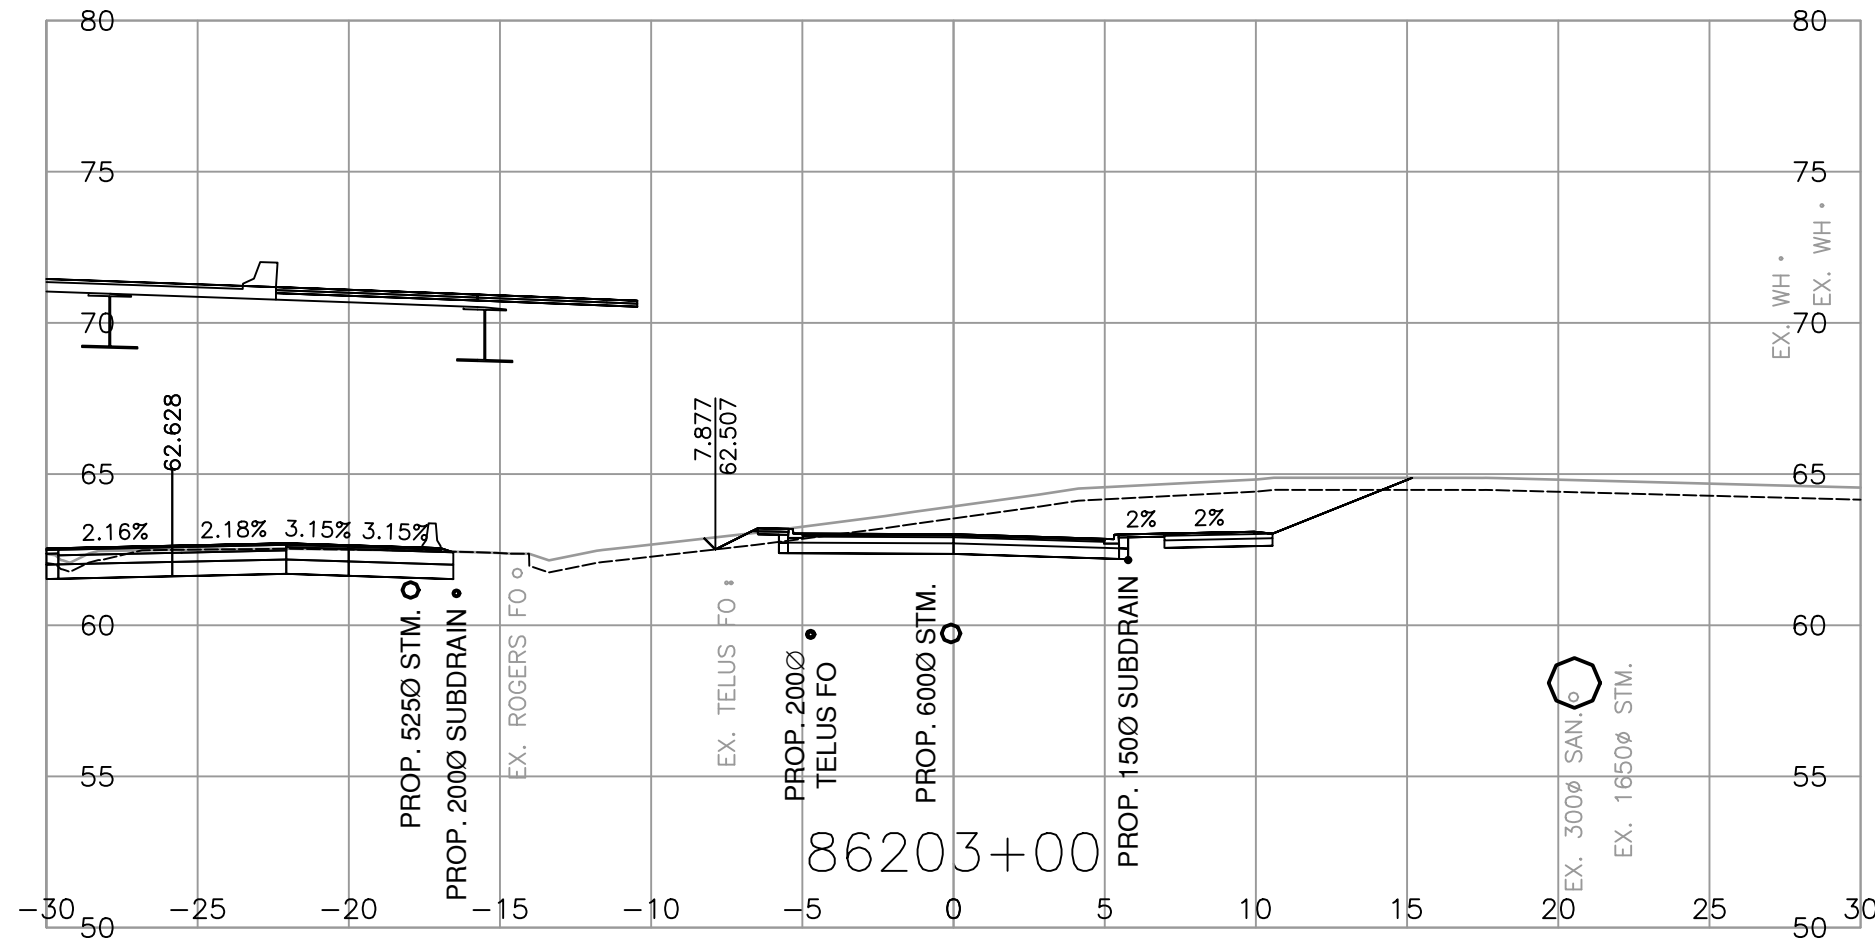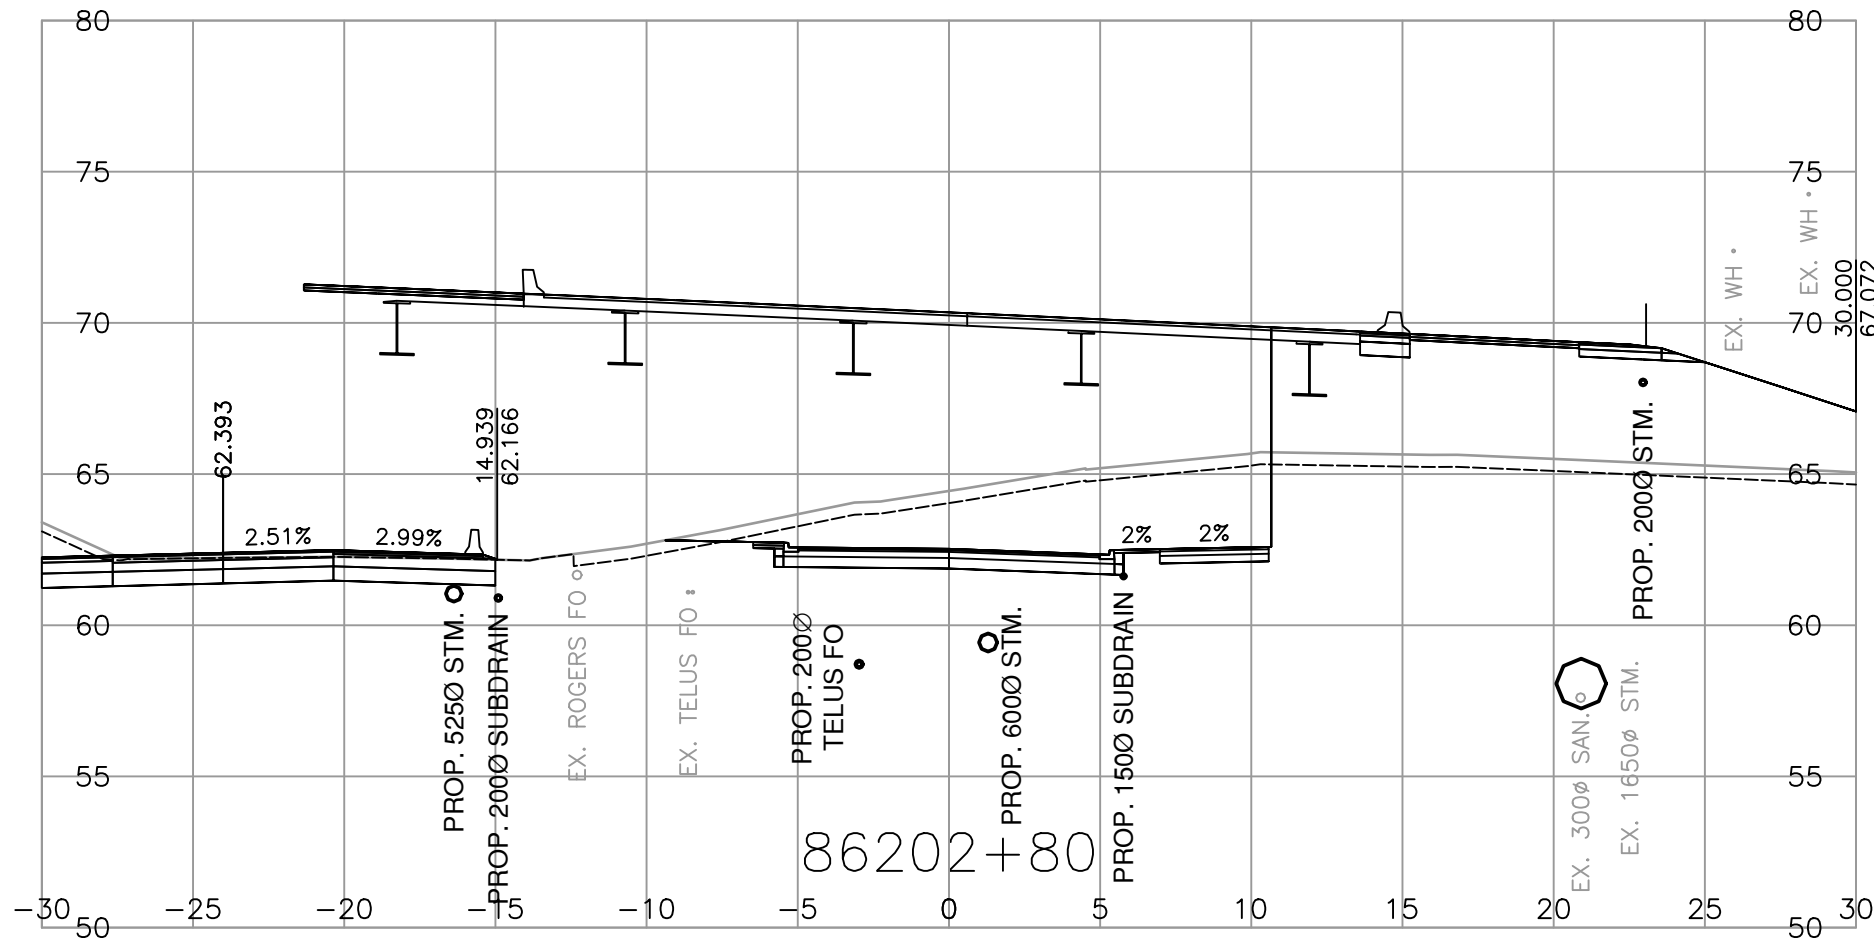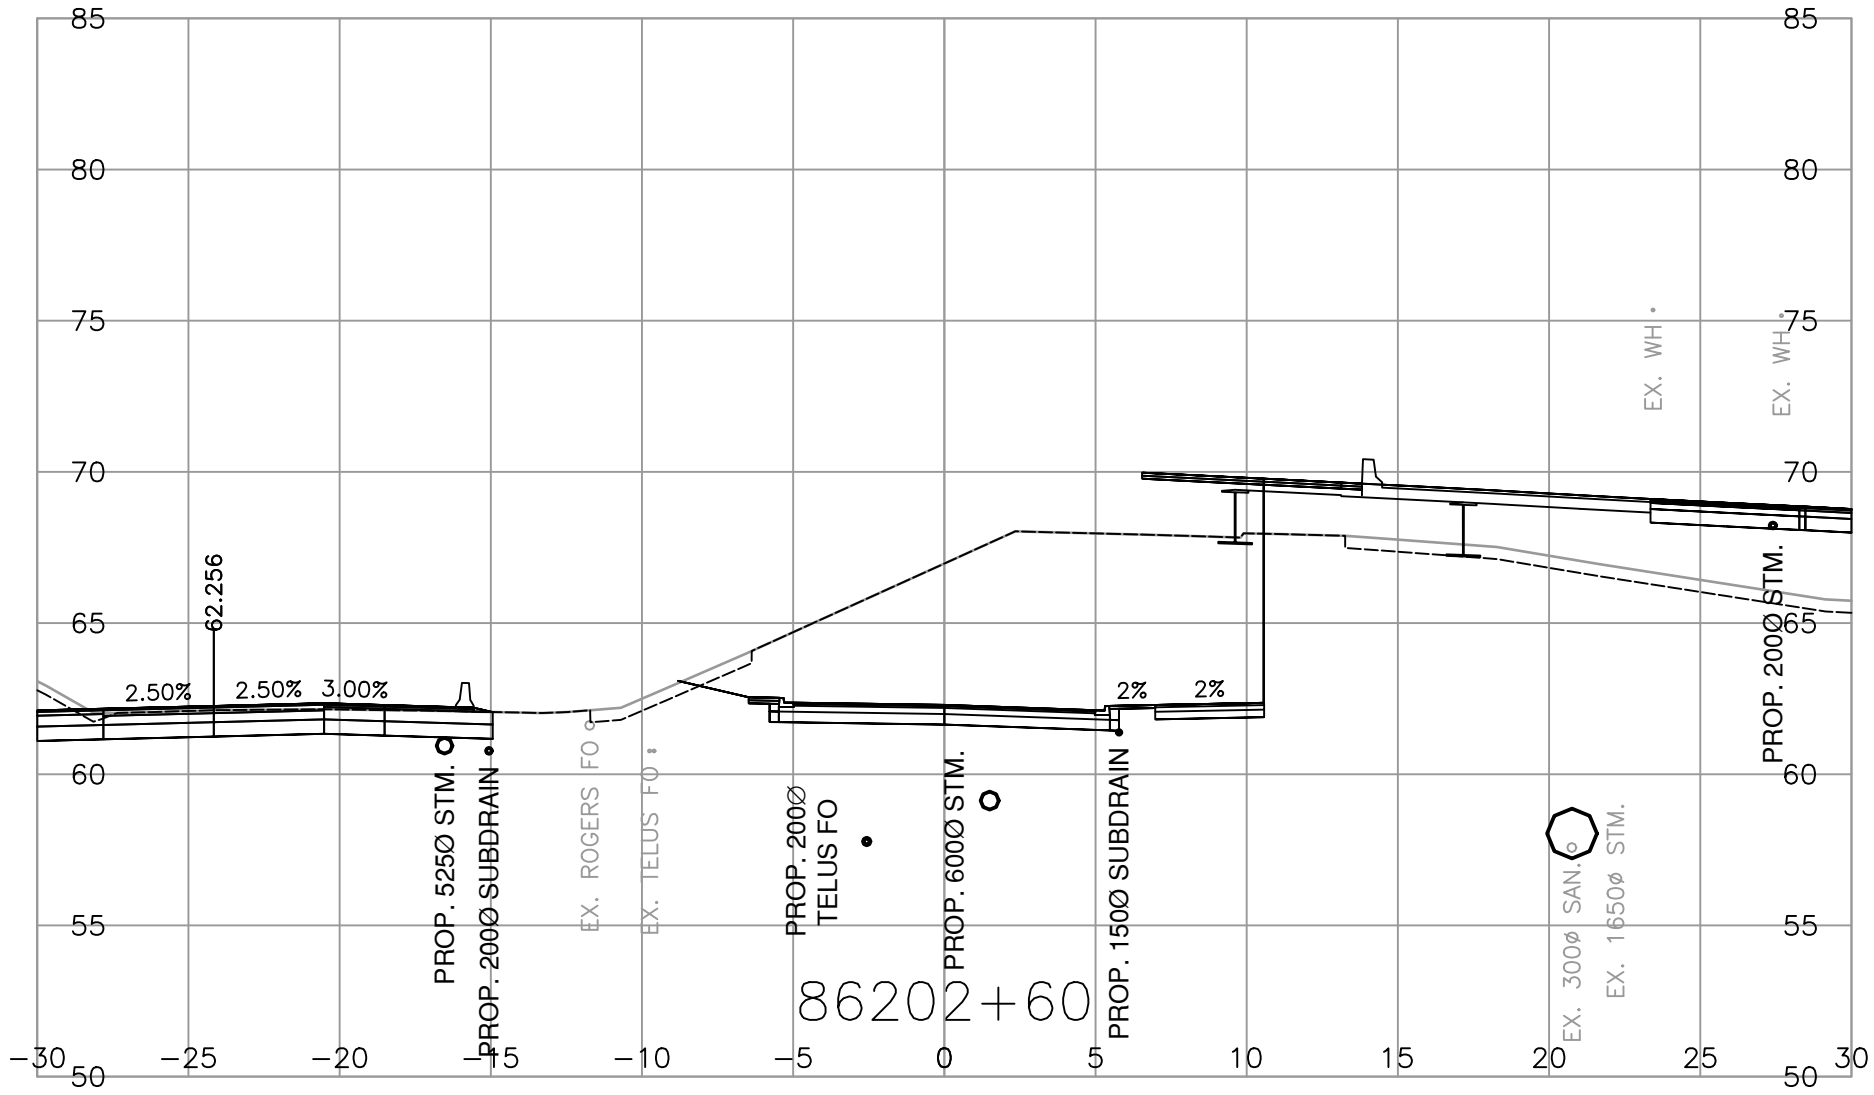








MINISTRY OF TRANSPORTATION
AND TRANSIT
SOUTH COAST REGION
HIGHWAY DESIGN AND GEOMATICS ENGINEERING



SCALE		0 2 1:250 12m		CAD FILENAME	R1-1154-1119
				FILE NUMBER	2021-2305-02
				PLOT DATE	2026-04-17
REV	DATE	REVISIONS		NAME	

DESIGNED		L.LIU		DATE		2026-04-17	
QUALITY CONTROL		S.BIDULKA		DATE		2026-04-17	
QUALITY ASSURANCE		P.STANCOMBE		DATE		2026-04-17	
DRAWN		M.SALOMON		DATE		2026-04-17	
PROJECT NUMBER		13254-1002		REG		1	
DRAWING NUMBER		R1-1154-1119		REV			

PLOT DATE: 2026/04/18 G:\2021-2305-02\civil\mode\MoTI_PDV_Working_Drawings\Drawings\Production\1000_DesignSections\R1-1154-L86200.dwg

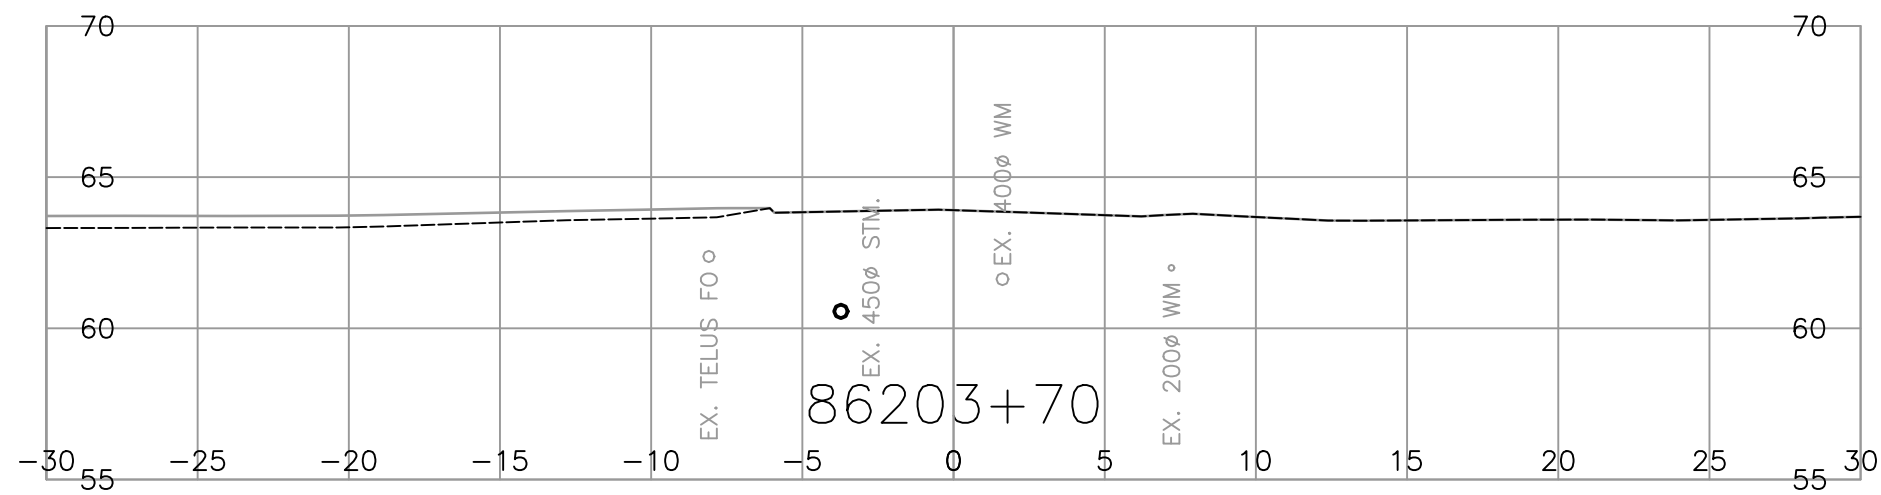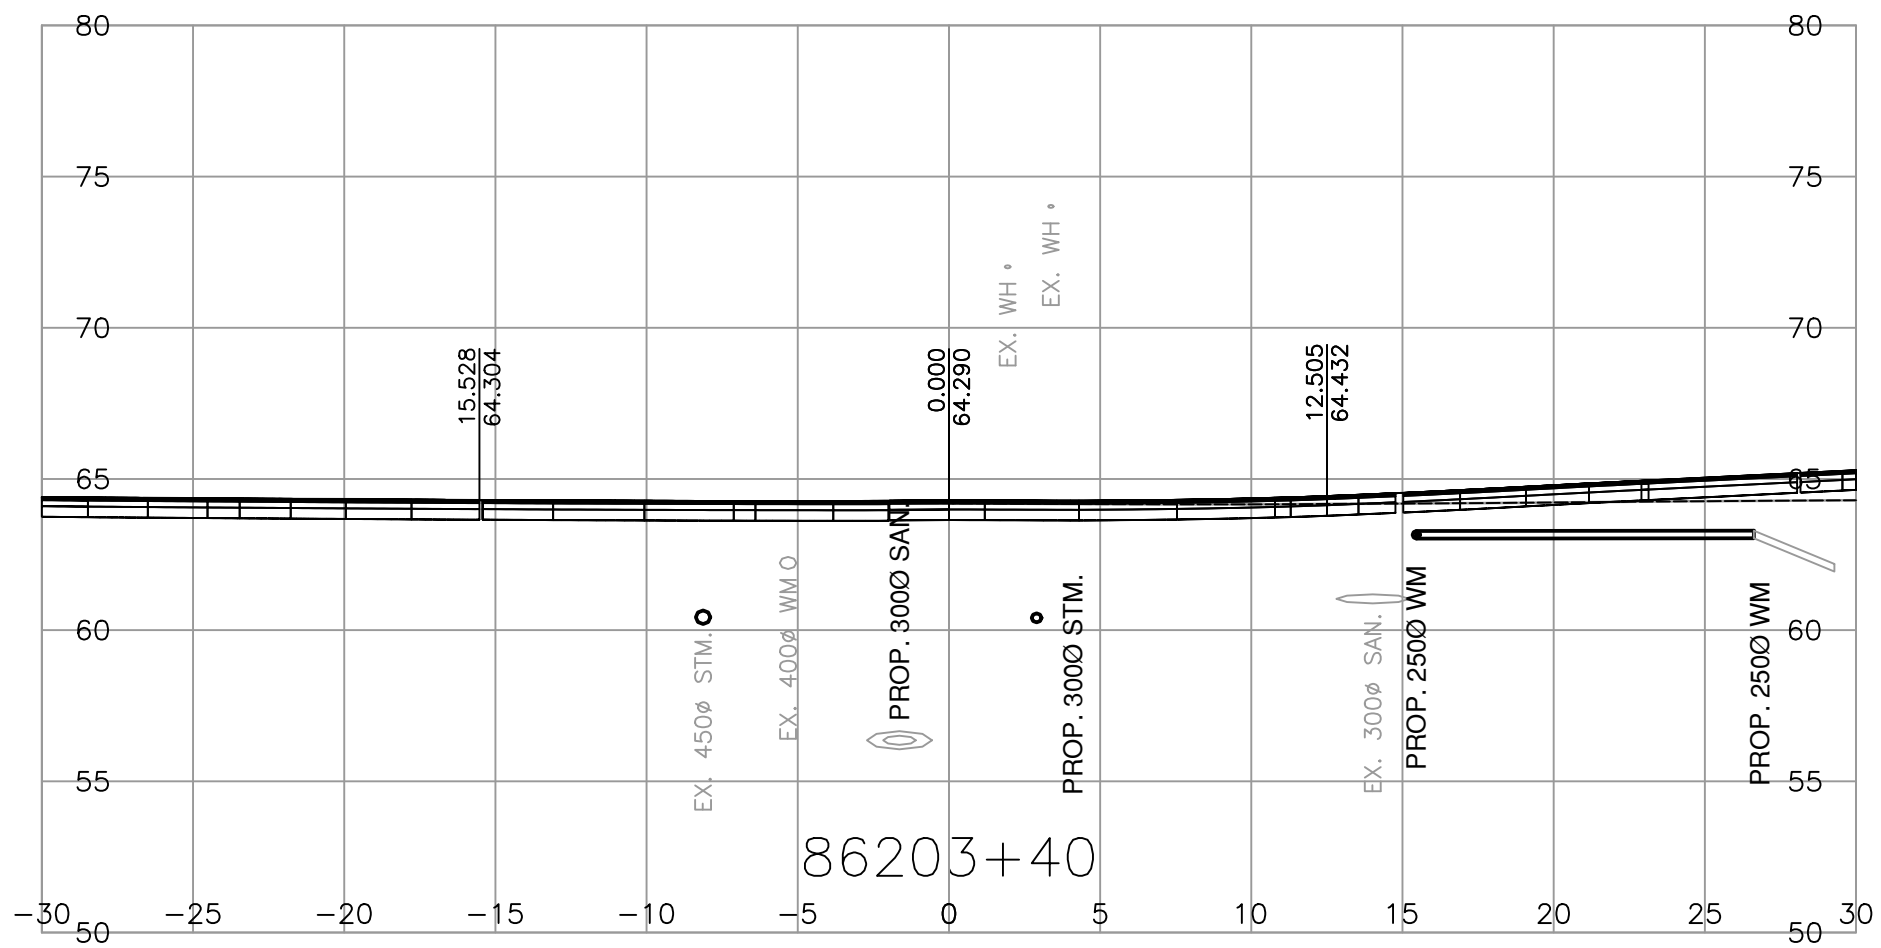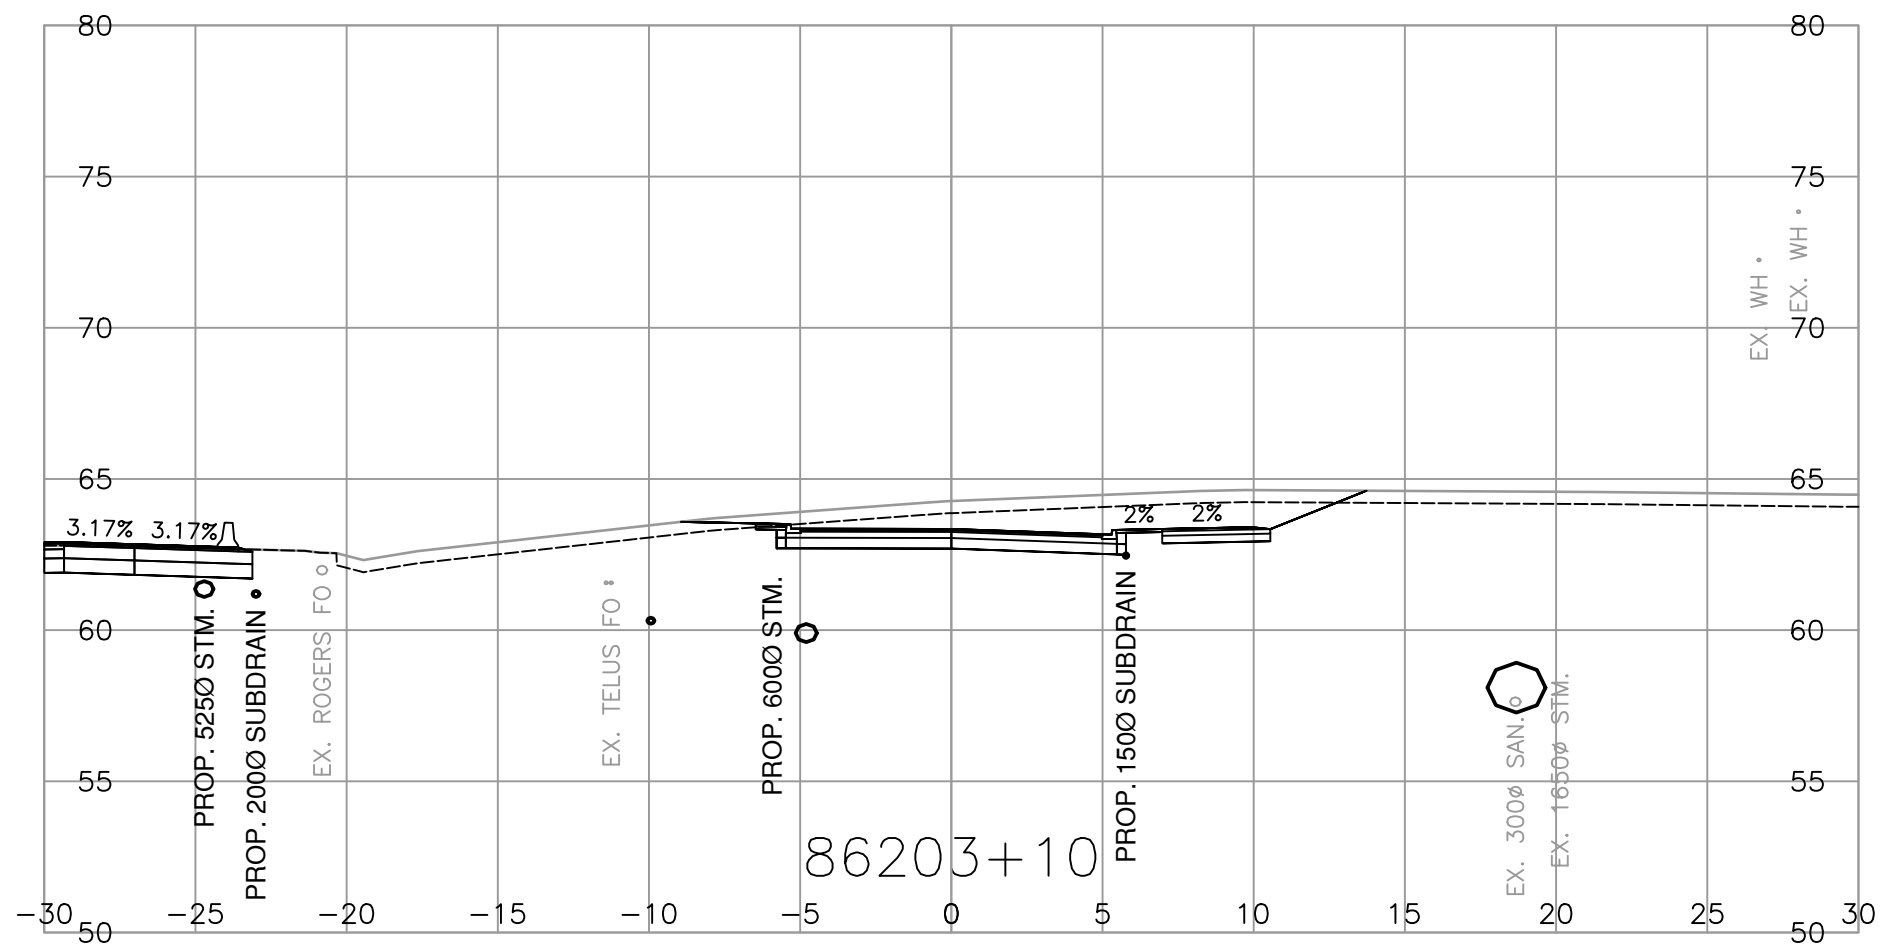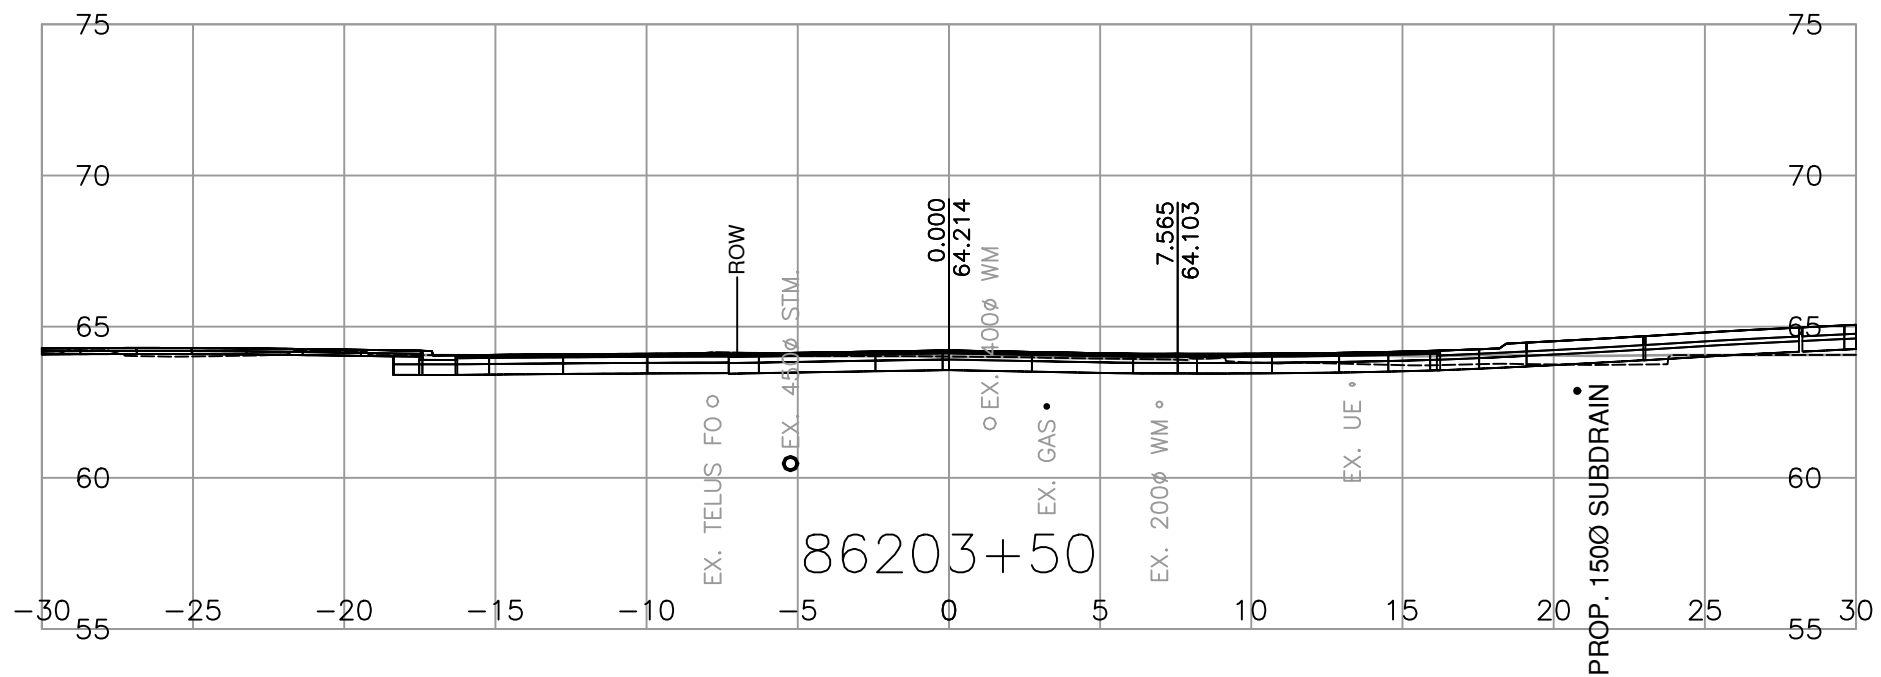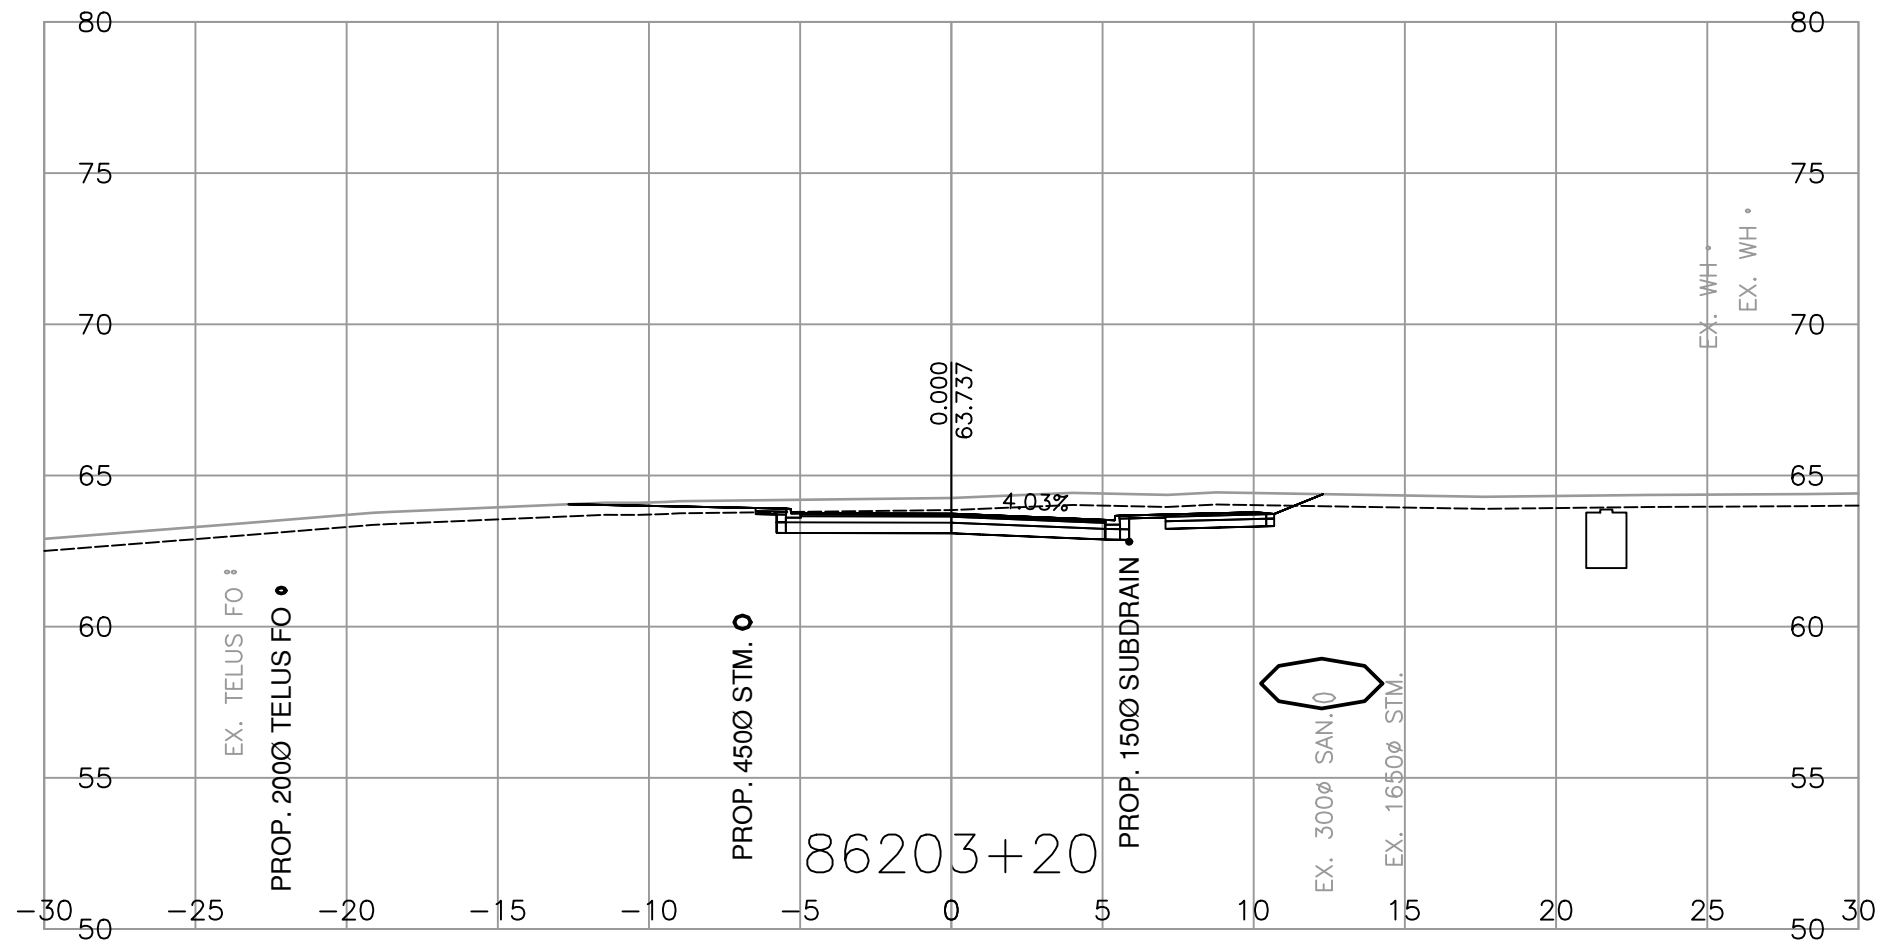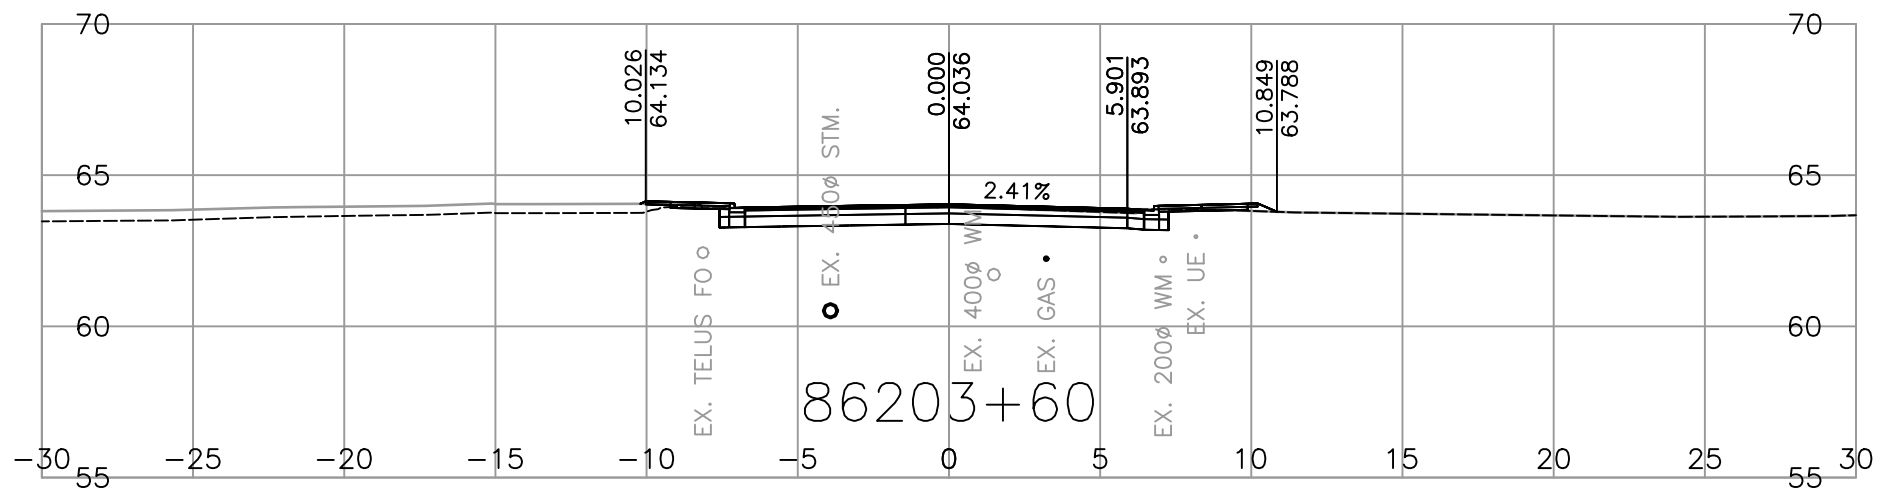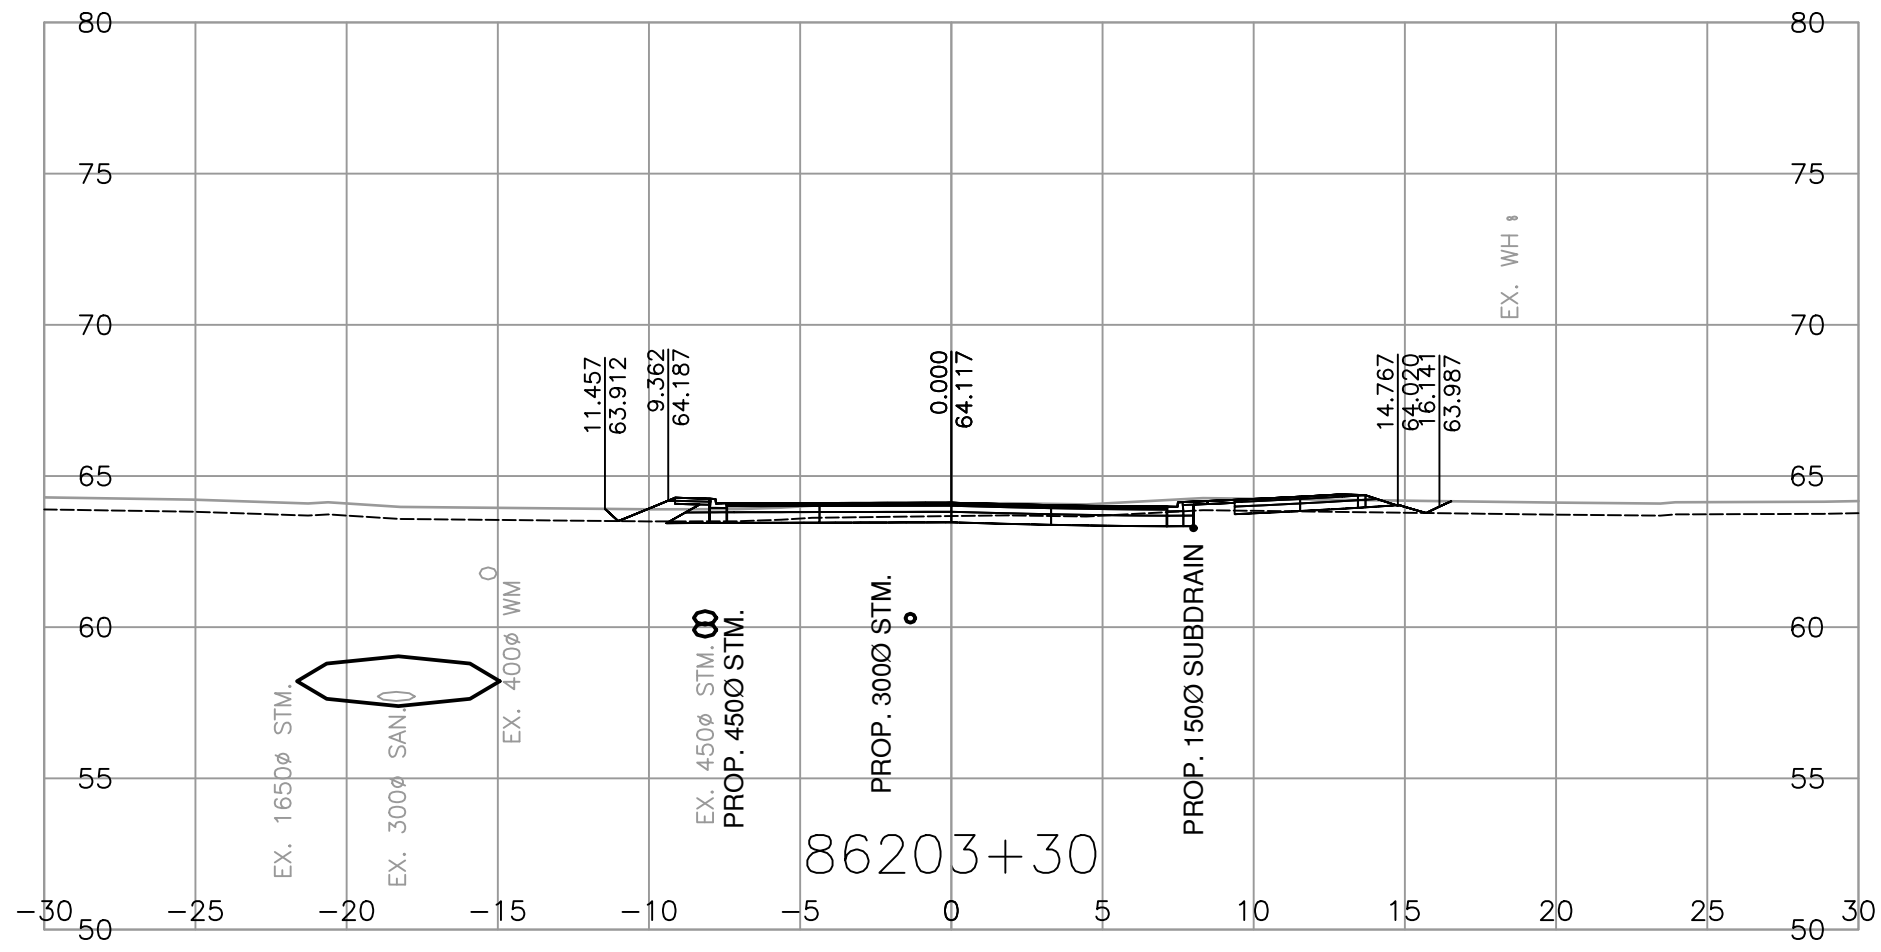

MINISTRY OF TRANSPORTATION
AND TRANSIT
SOUTH COAST REGION
HIGHWAY DESIGN AND GEOMATICS ENGINEERING

0

2

1:250

12m

SCALE

CAD FILENAME

R1-1154-1120

FILE NUMBER

2021-2305-02







PLOT DATE

2026-04-17

REV	DATE	REVISIONS	NAME

CROSS SECTIONS			
HIGHWAY 1 - PEARDONVILLE			
HIGHWAY 1 - EAST OF FRASER HWY TO WEST OF CLEARBROOK ROAD			
WINDSOR STREET - L86200			
SHEET 4 OF 4			
ASSOCIATED ENGINEERING (B.C.) LTD.		DESIGNED L. LIU	DATE 2026-04-17
PERMIT TO PRACTICE 1000163		QUALITY CONTROL S. BIDULKA	DATE 2026-04-17
		QUALITY ASSURANCE P. STANCOMBE	DATE 2026-04-17
		DRAWN M. SALOMON	DATE 2026-04-17
PROJECT NUMBER	REG	DRAWING NUMBER	REV
13254-1002	1	R1-1154-1120	
















PLOT DATE: 2026/04/18 G:\2021-2305-02\civil\model\MoTI_PDV_Working_Drawings\DrawingProduction\1000_DesignSections\R1-1154-L86300.dwg

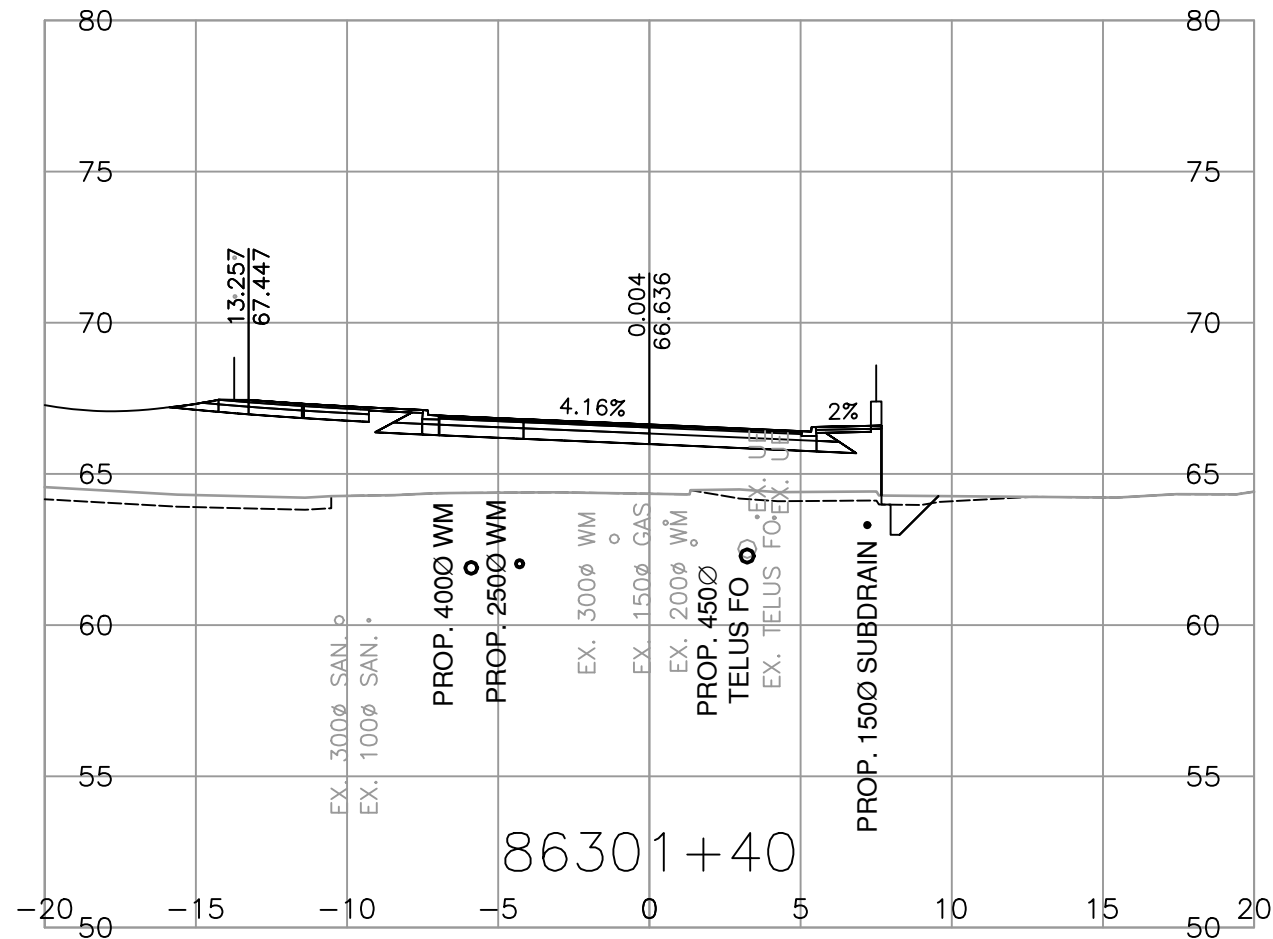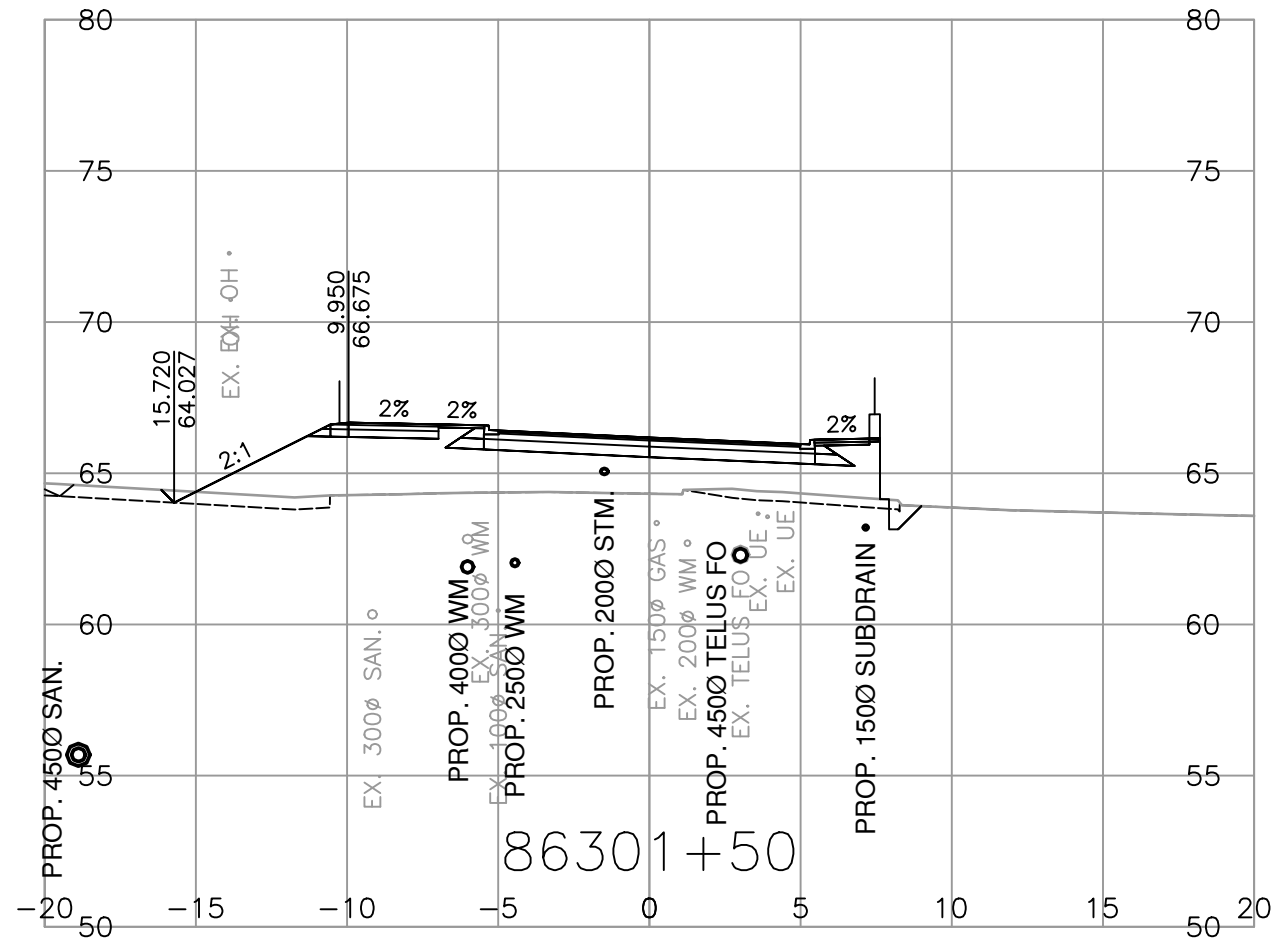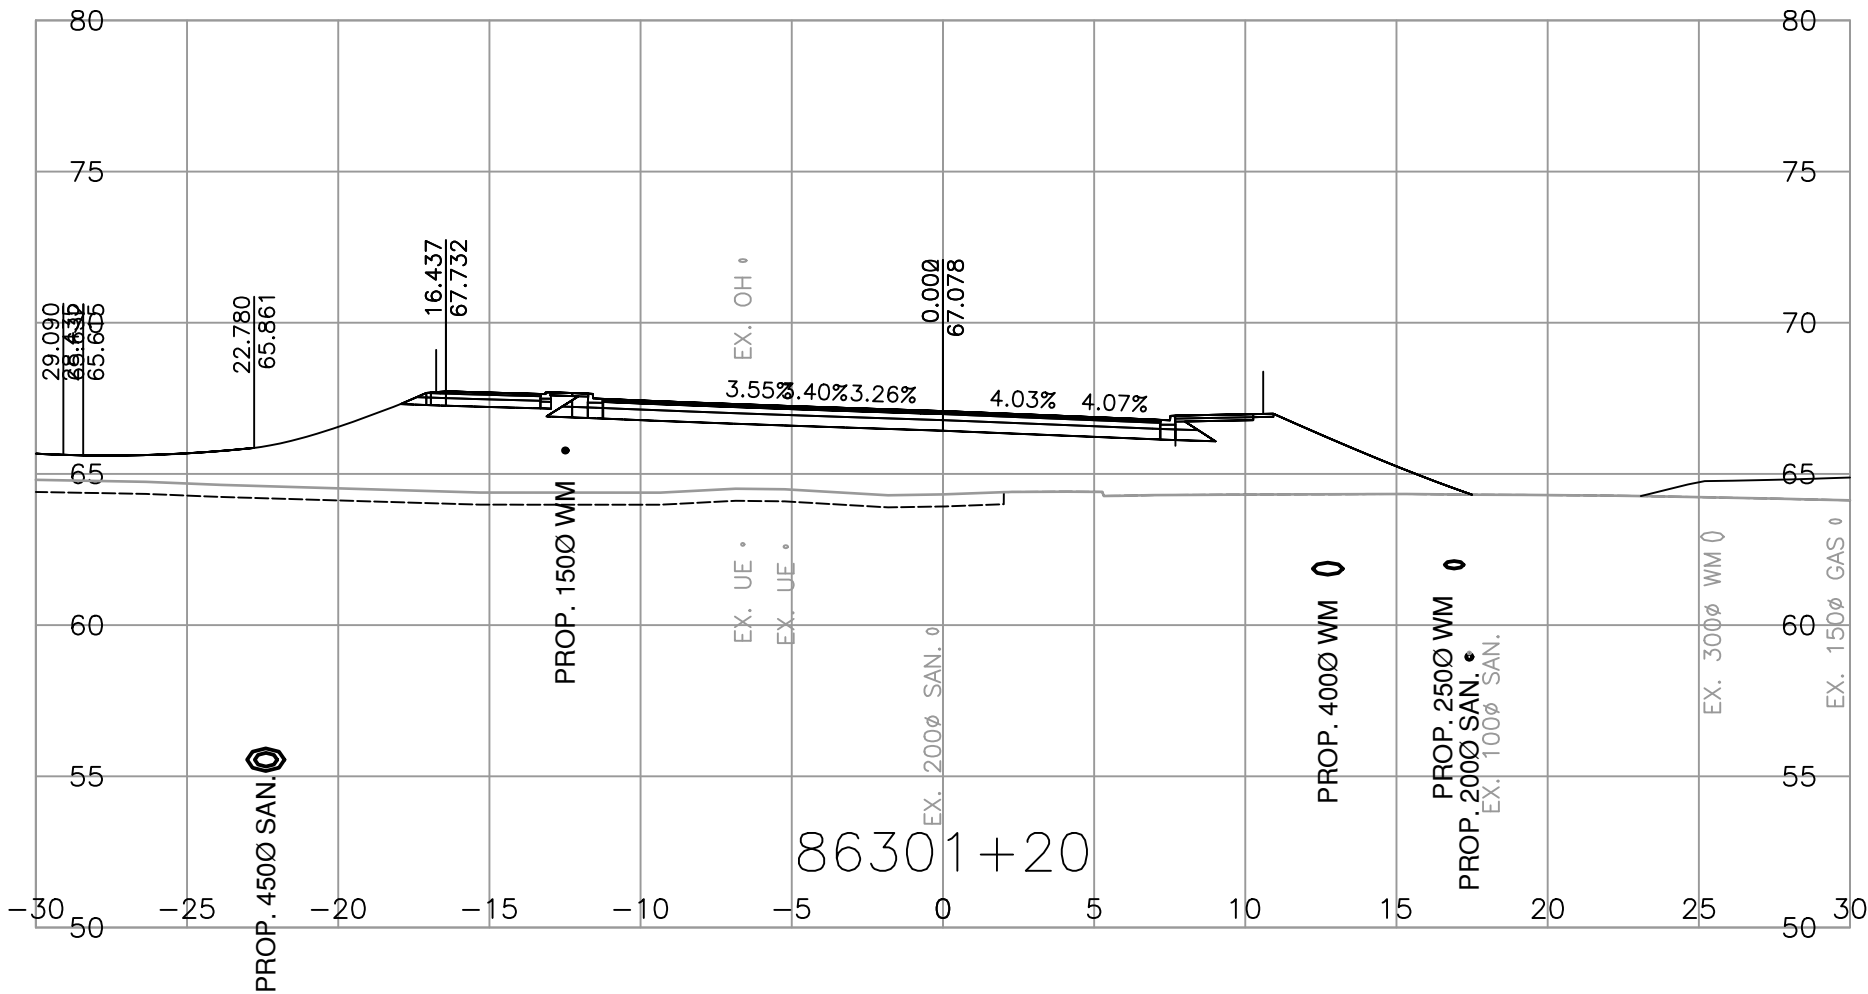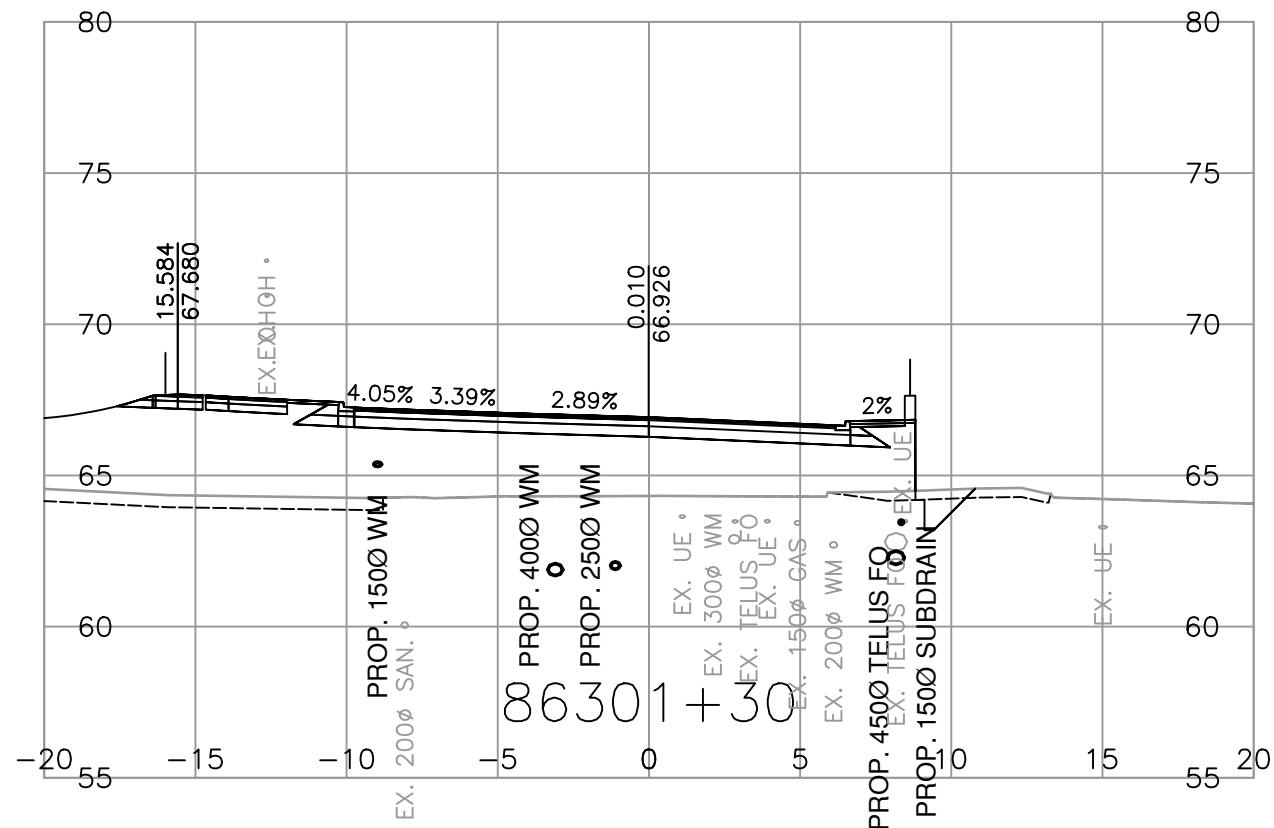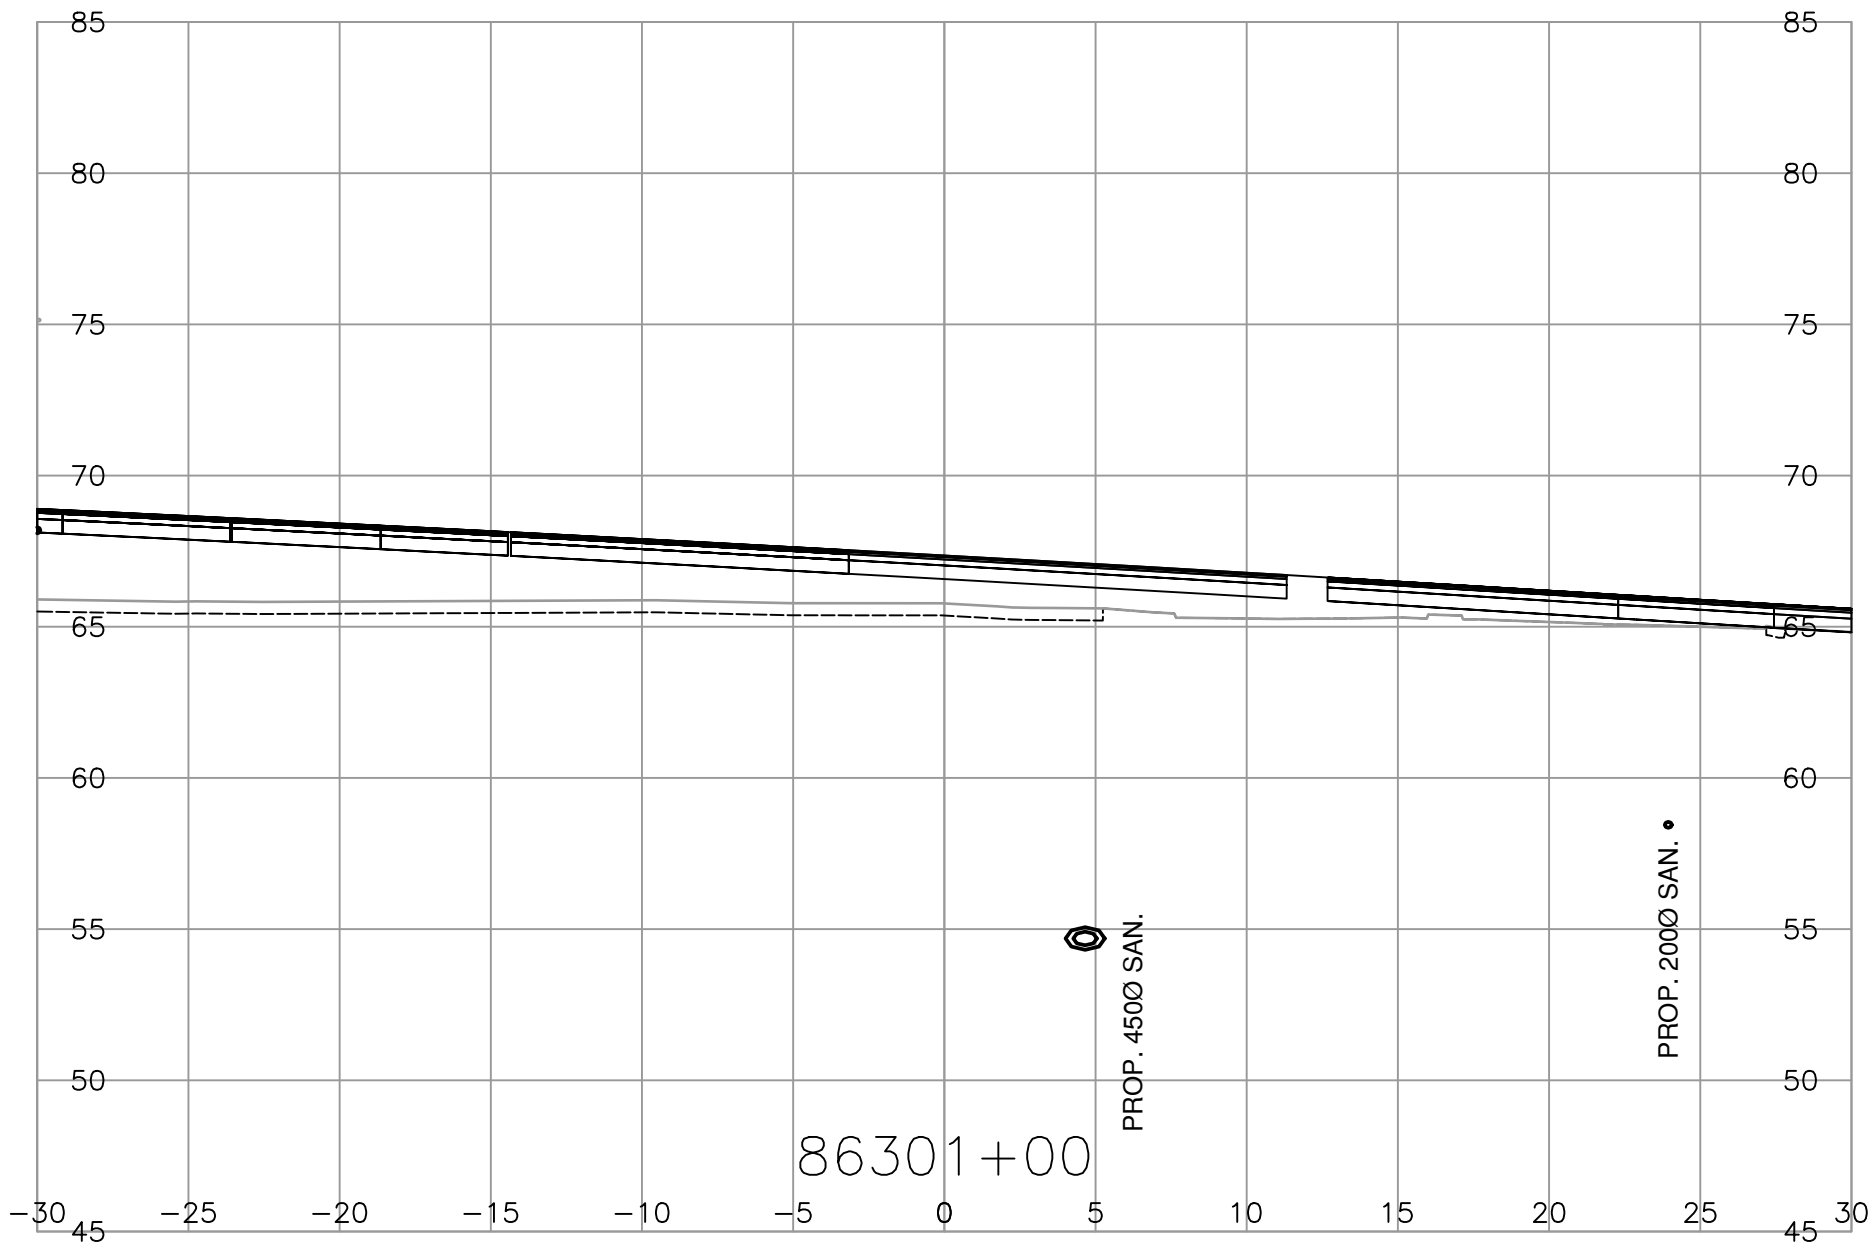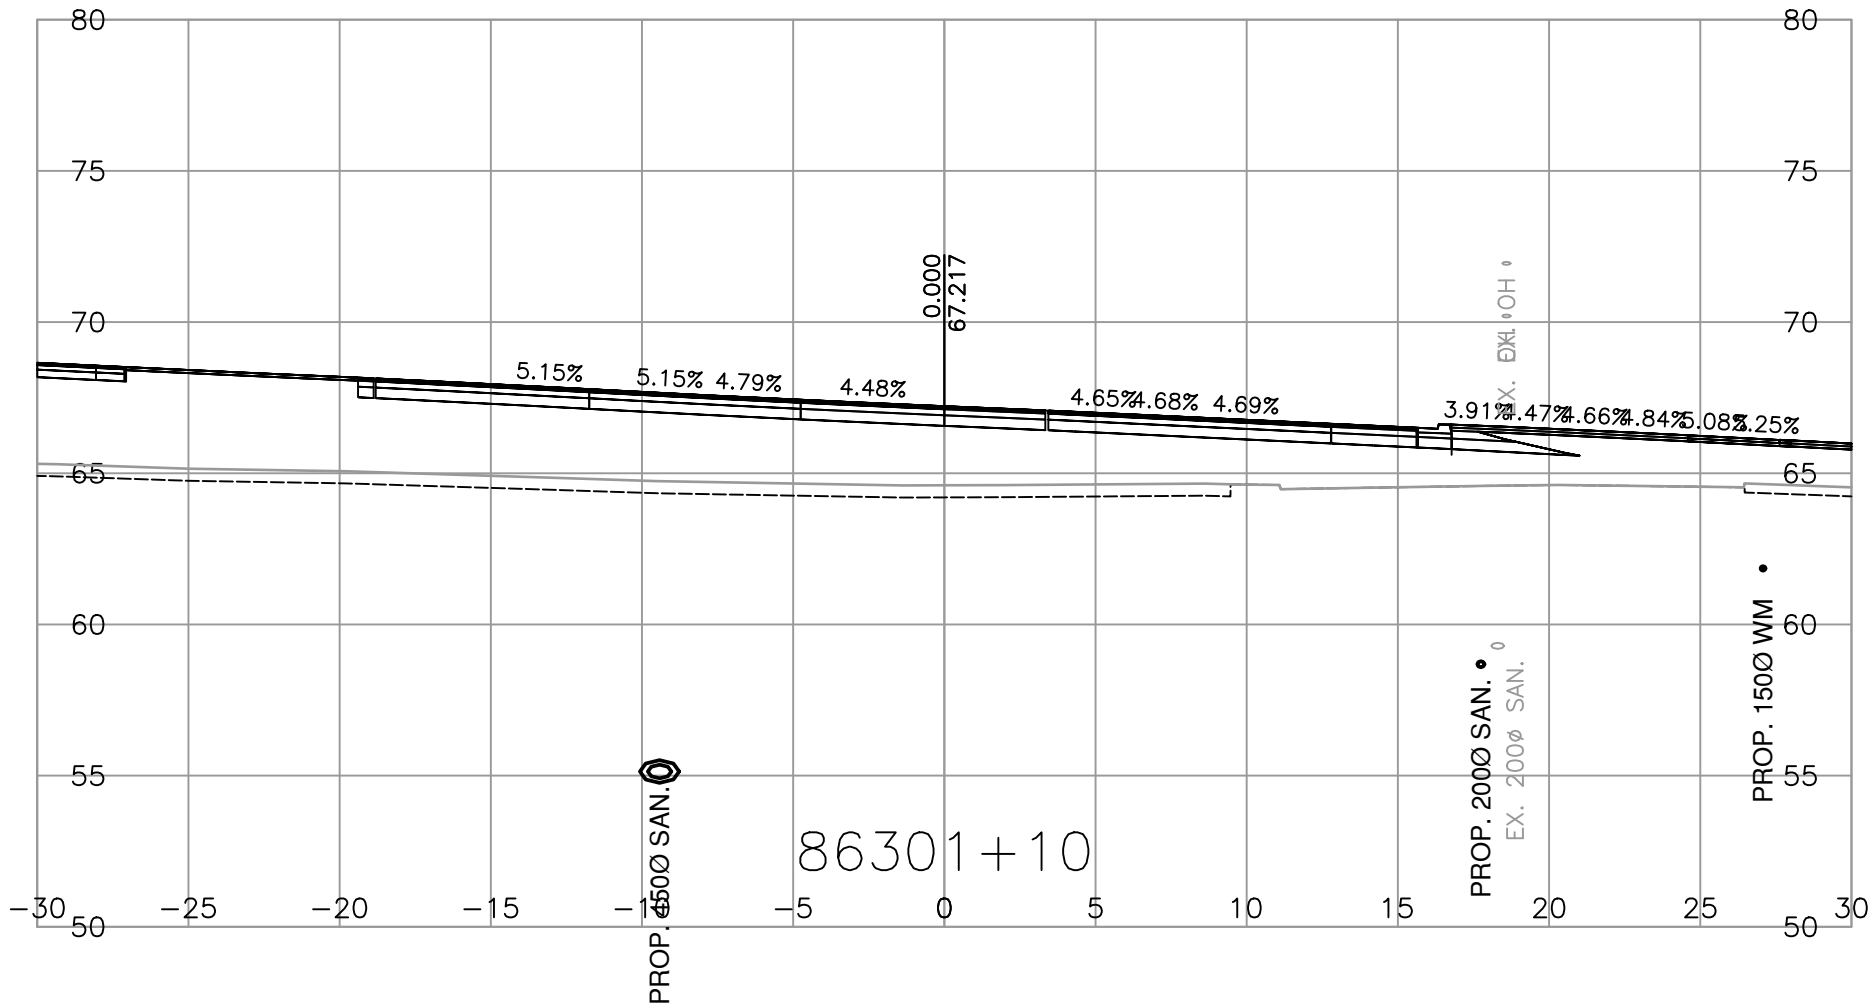

SCALE		0 2 1:250 12m	
CAD FILENAME		R1-1154-1121	
FILE NUMBER		2021-2305-02	
PLOT DATE		2026-04-17	
REV	DATE	REVISIONS	NAME

CROSS SECTIONS			
HIGHWAY 1 - PEARDONVILLE			
HIGHWAY 1 - EAST OF FRASER HWY TO WEST OF CLEARBROOK ROAD			
PEARDONVILLE ROAD - L86300			
SHEET 1 OF 3			
ASSOCIATED ENGINEERING (B.C.) LTD.		DESIGNED	
PERMIT TO PRACTICE 1000163		L. LIU DATE	
		S. BIDULKA DATE	
		P. STANCOMBE DATE	
		M. SALOMON DATE	
PROJECT NUMBER		DRAWING NUMBER	
13254-1002		R1-1154-1121	
REG	1	REV	

PLOT DATE: 2026/04/18 G:\2021-2305-02\civil\model\MoTI_PDV_Working_Drawings\DrawingProduction\1000_DesignSections\R1-1154-L86300.dwg

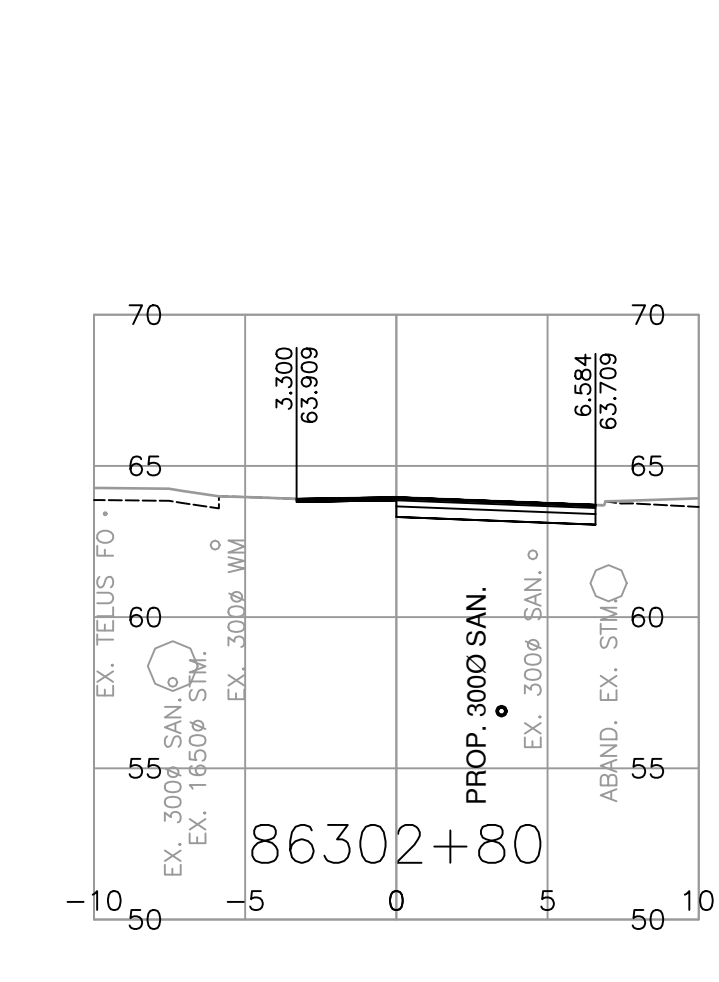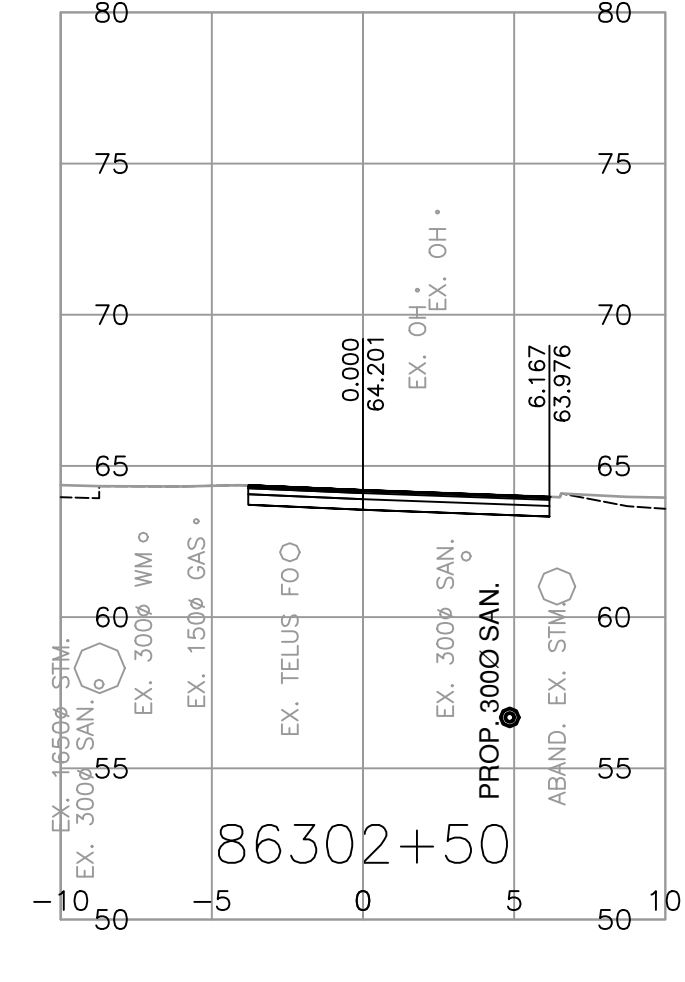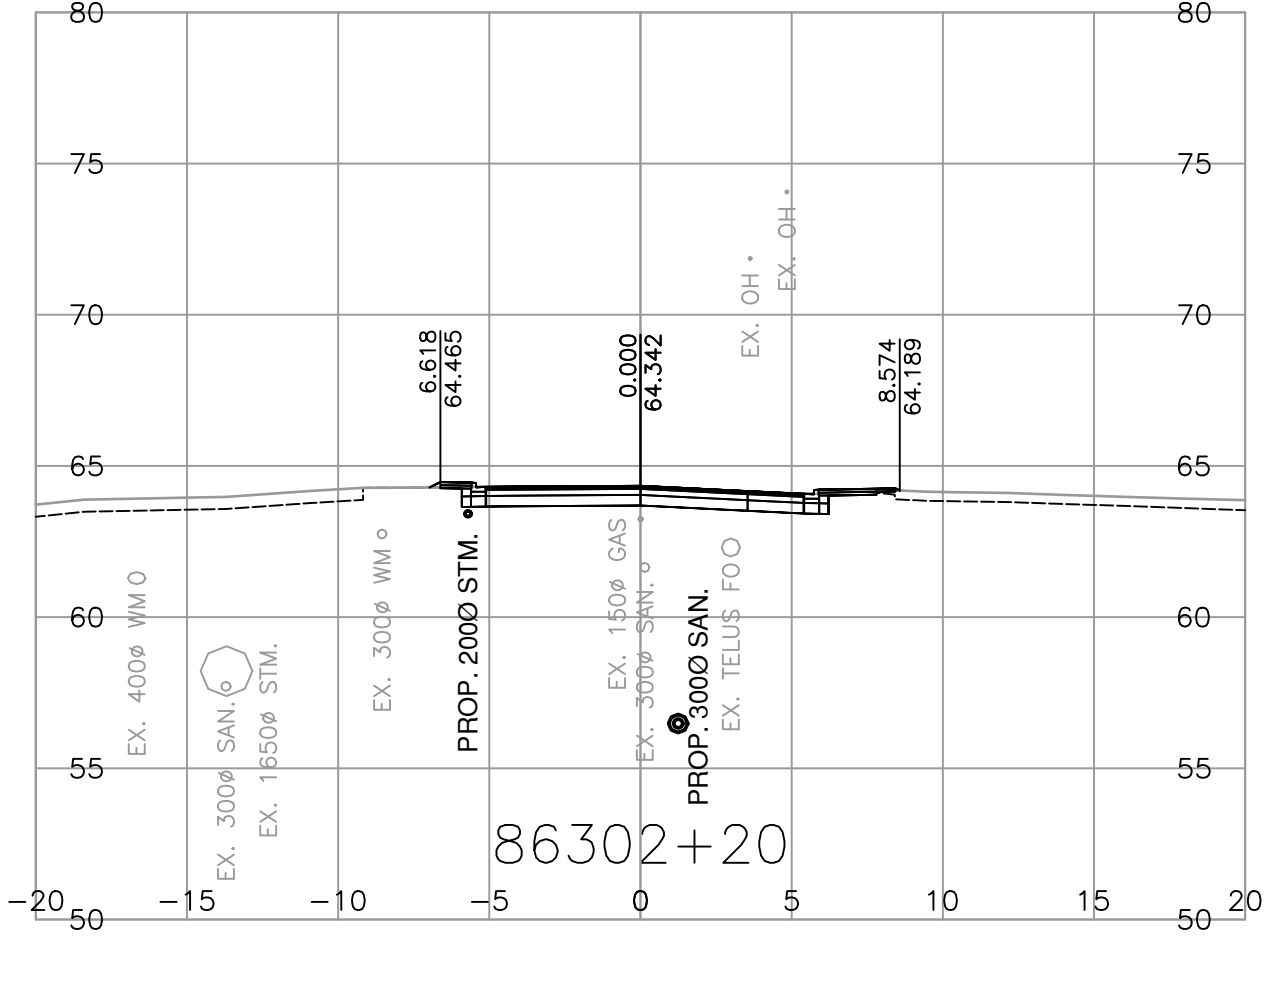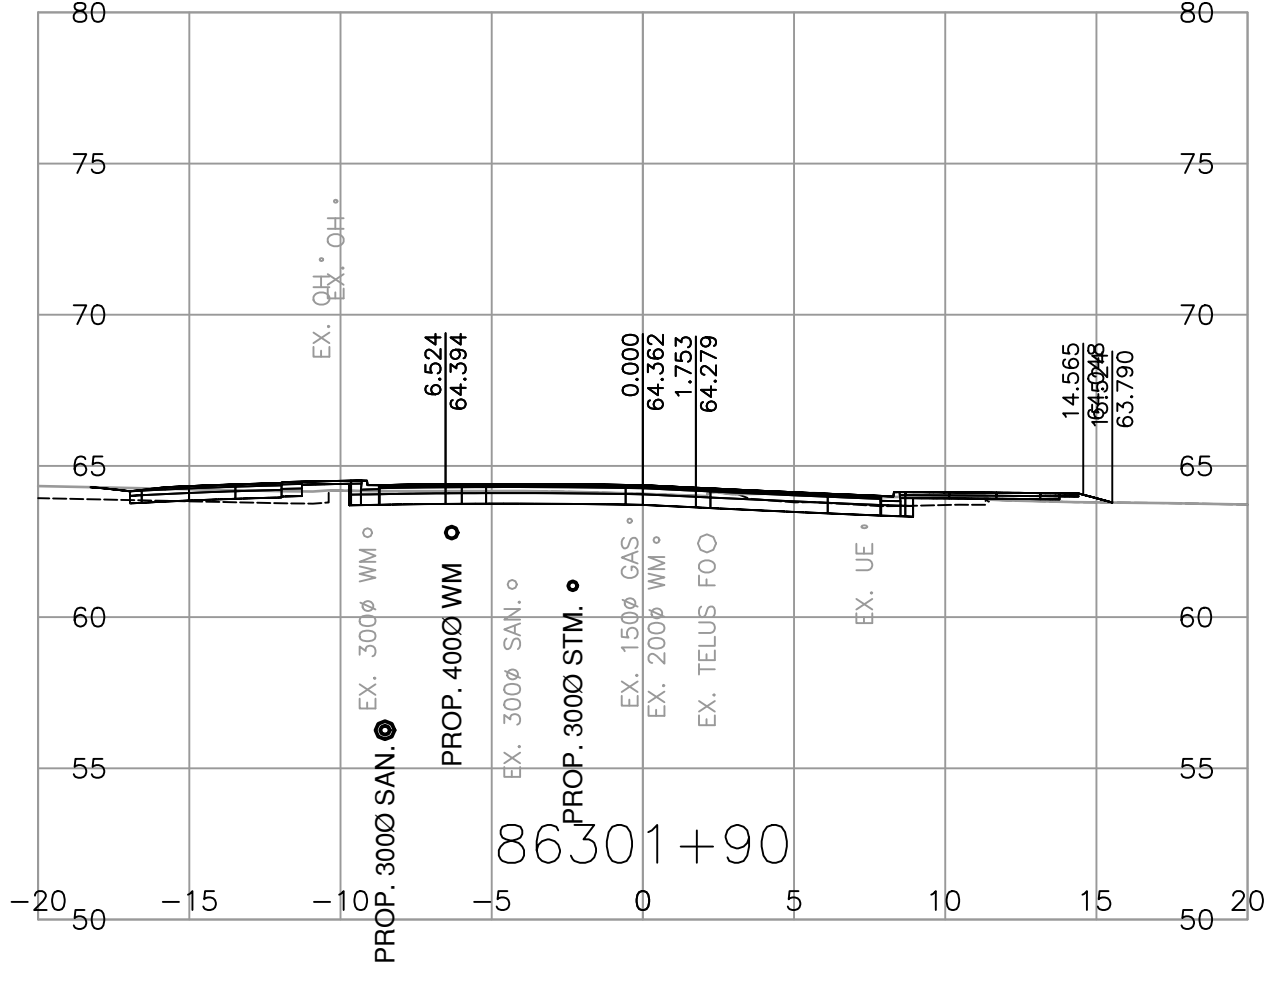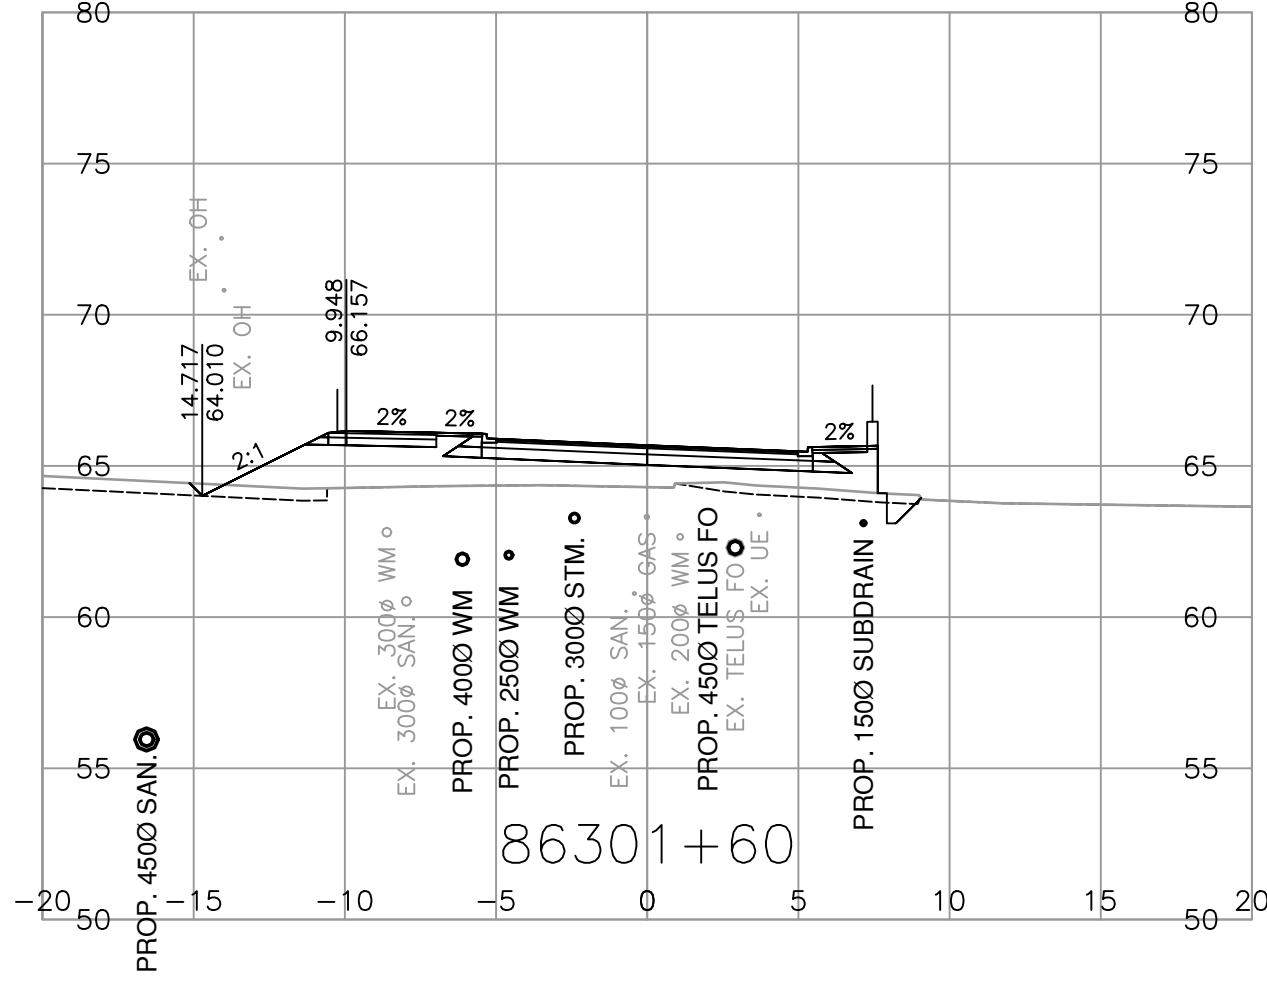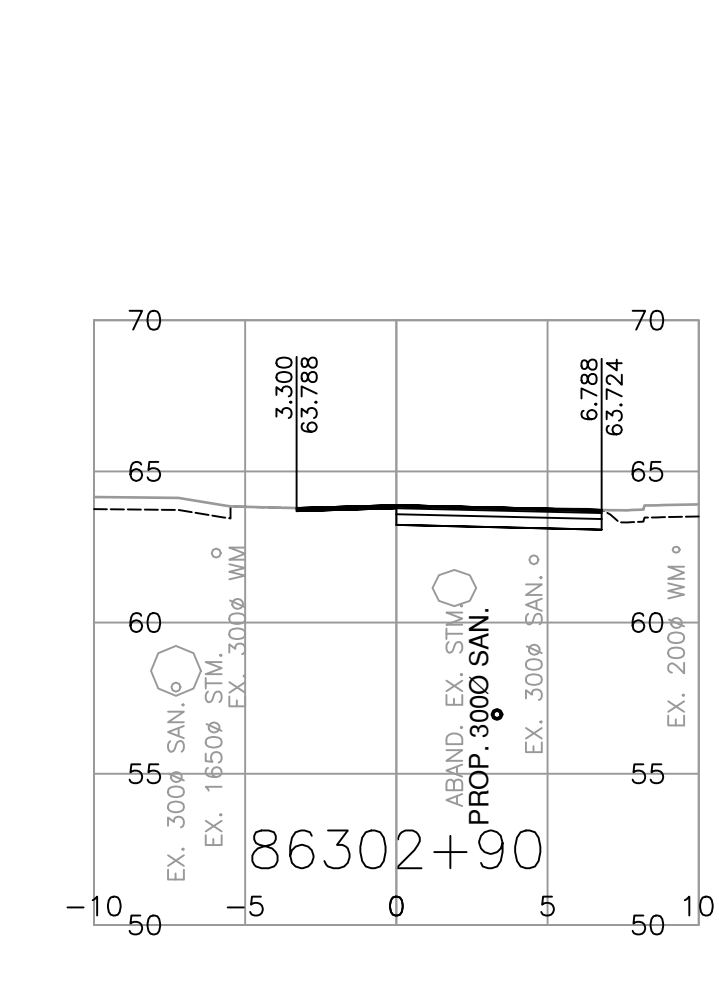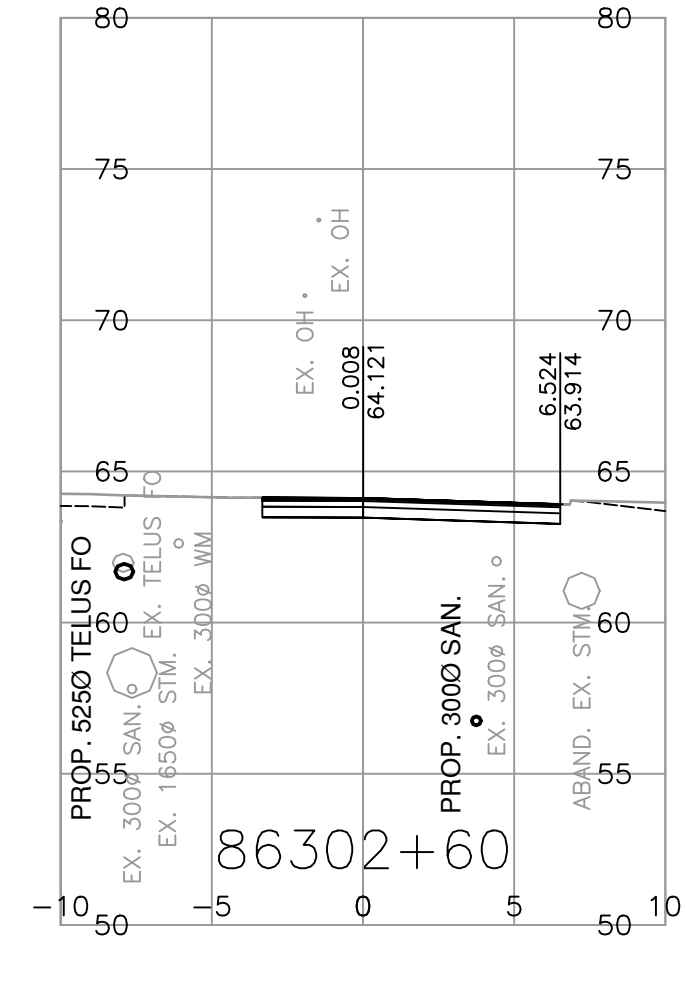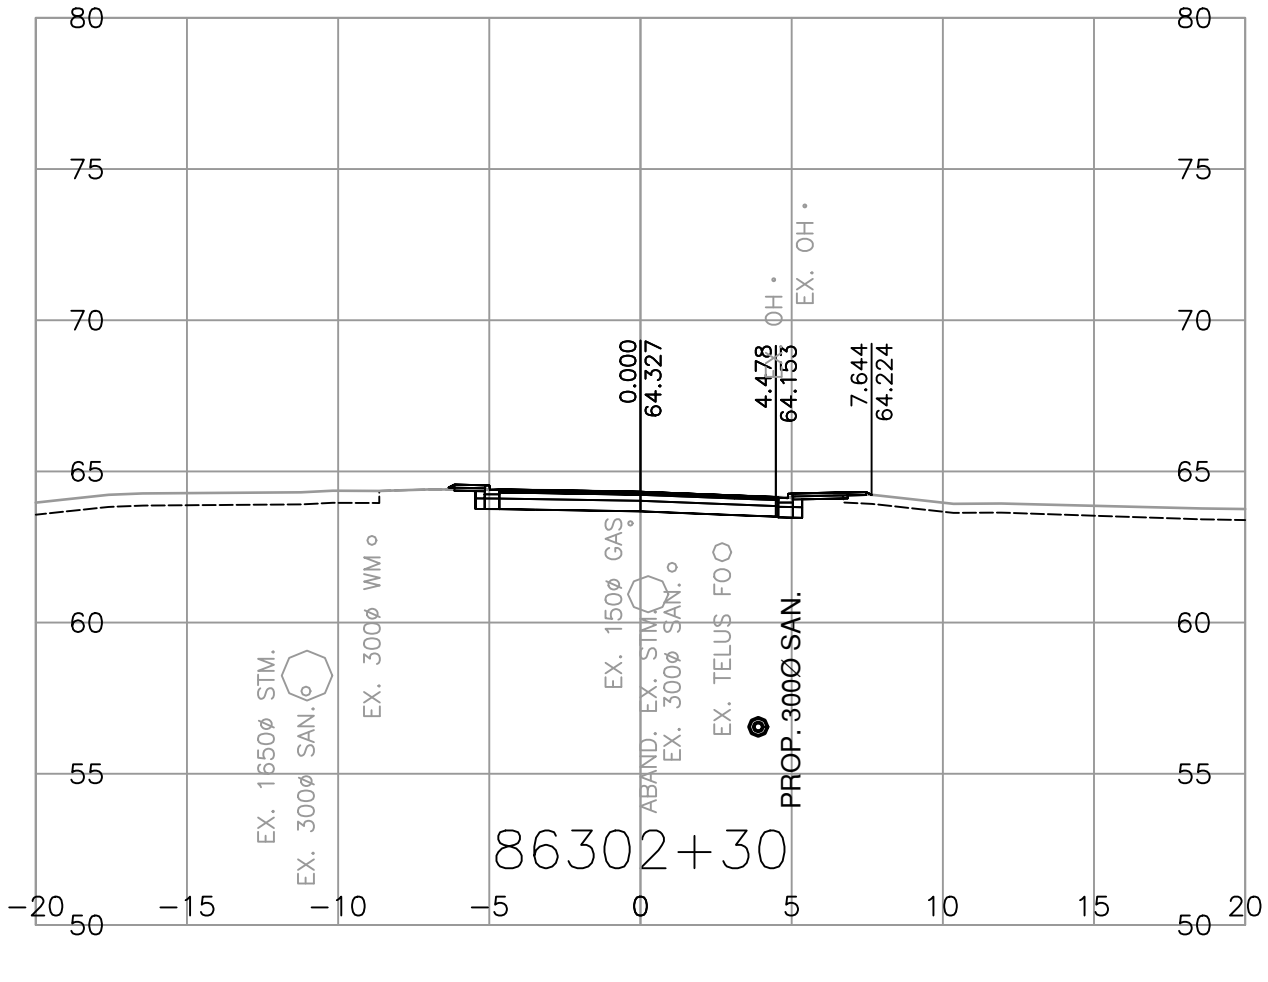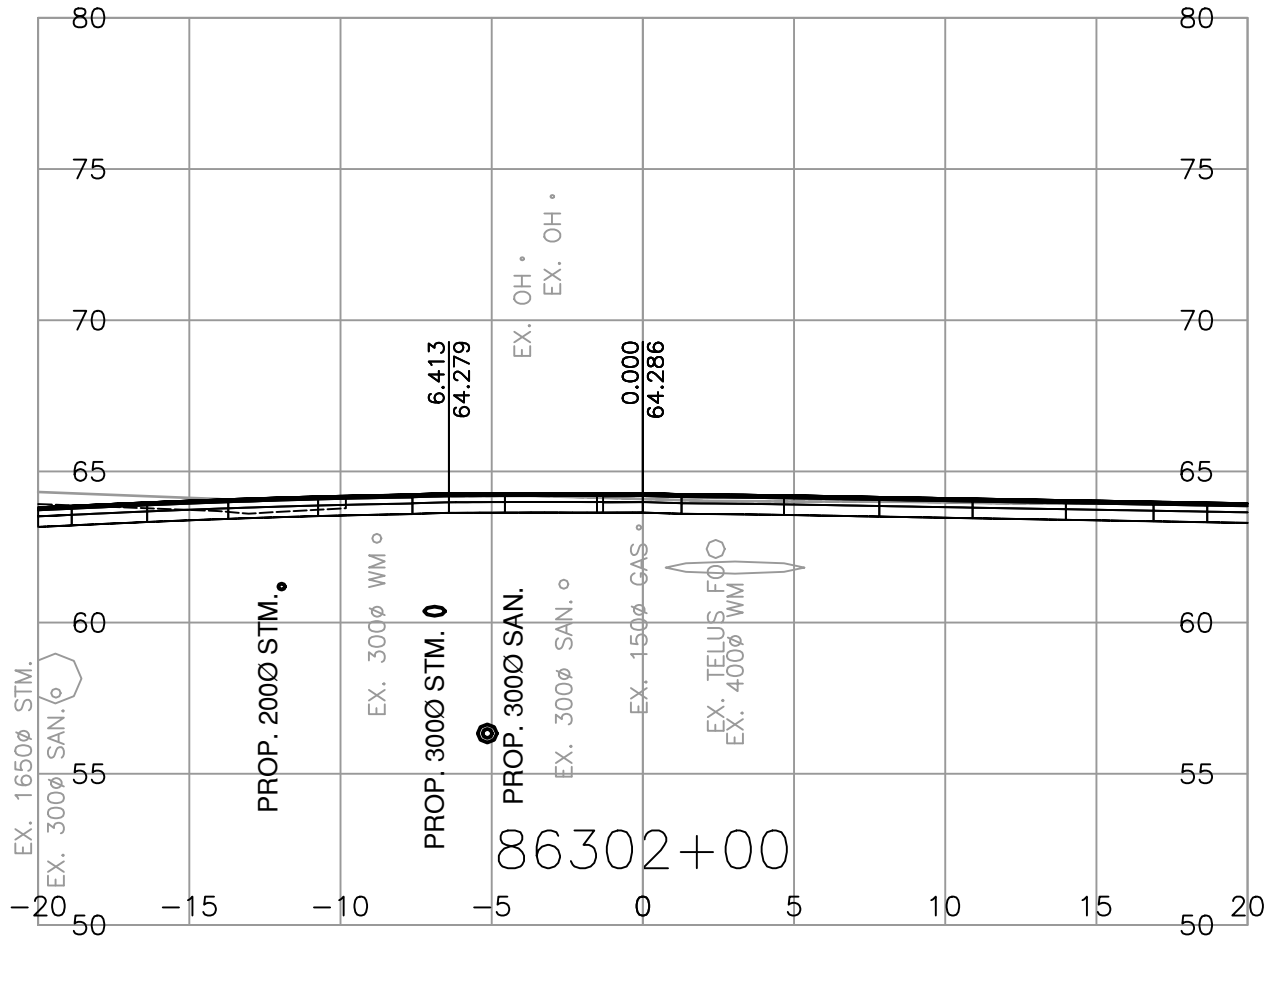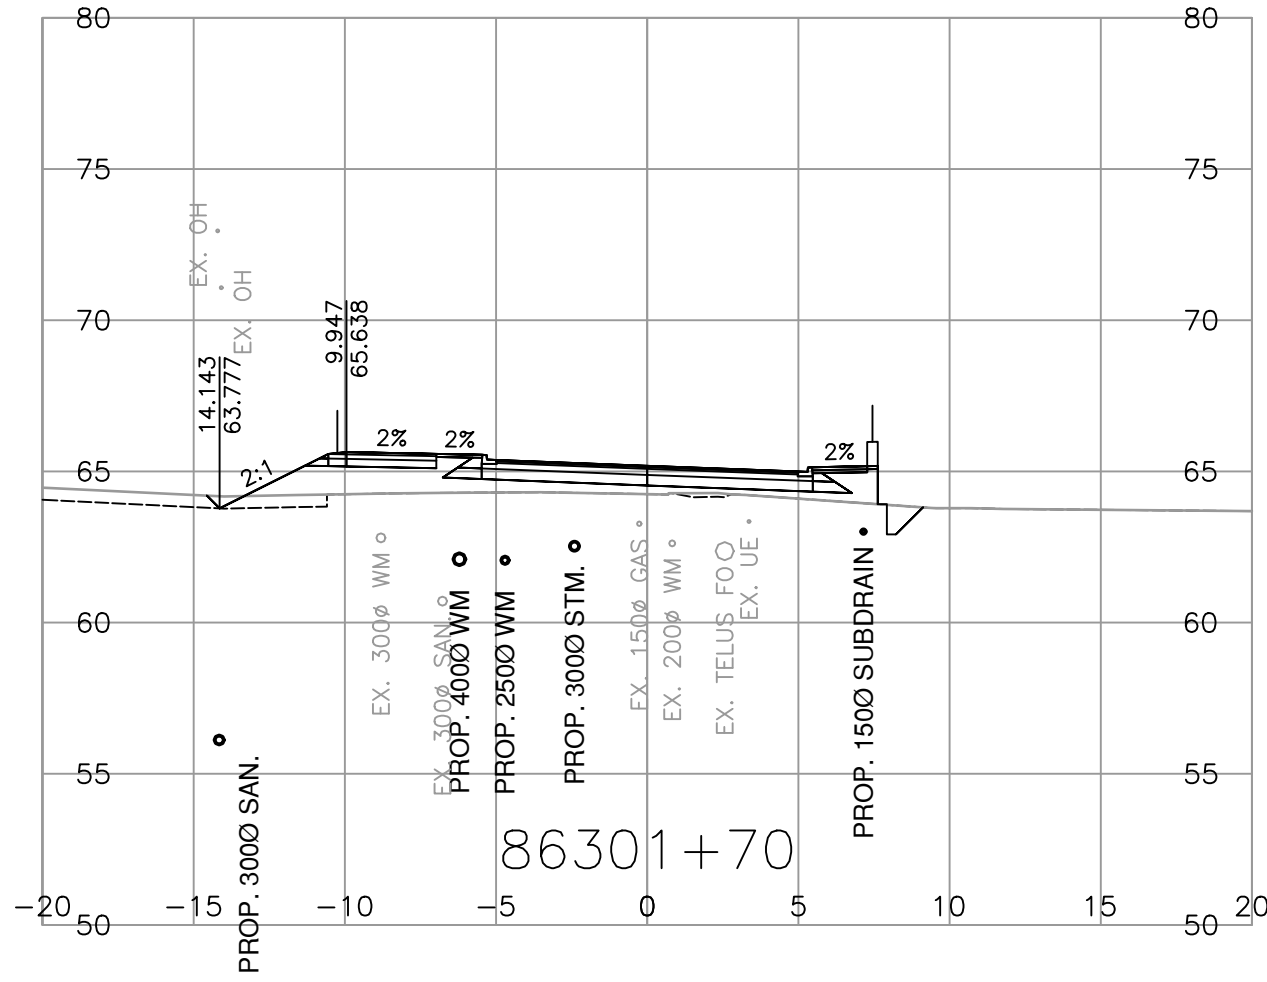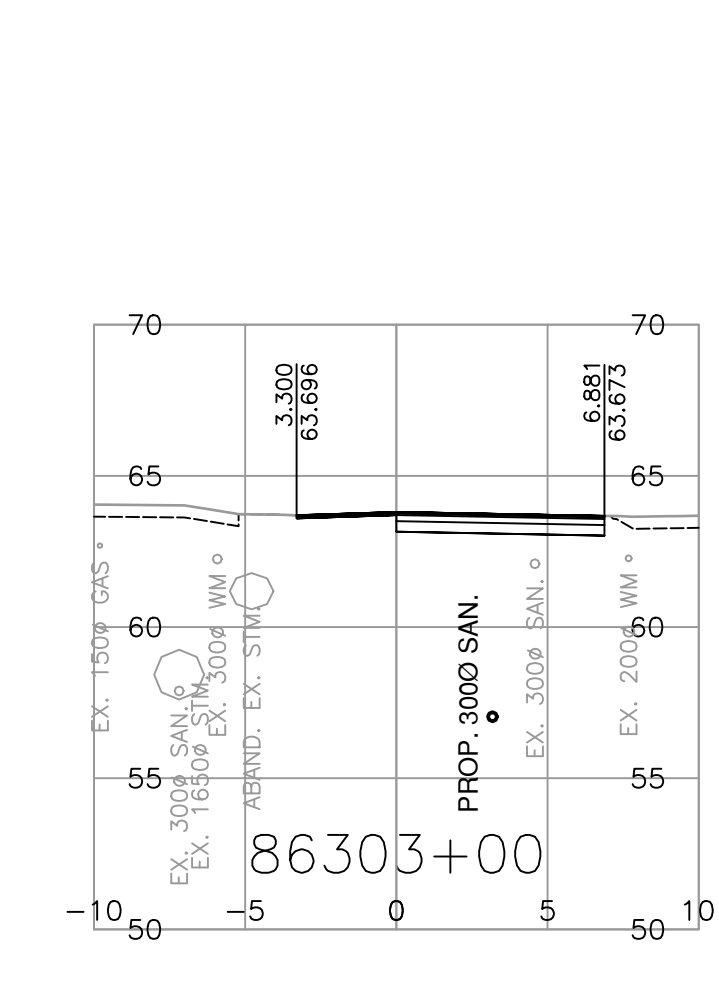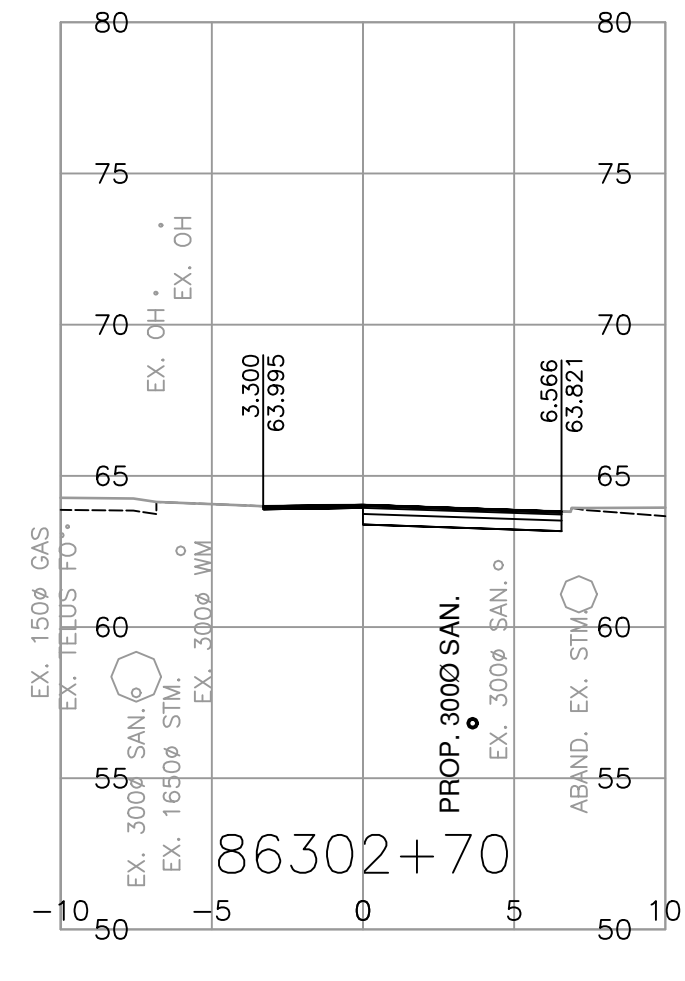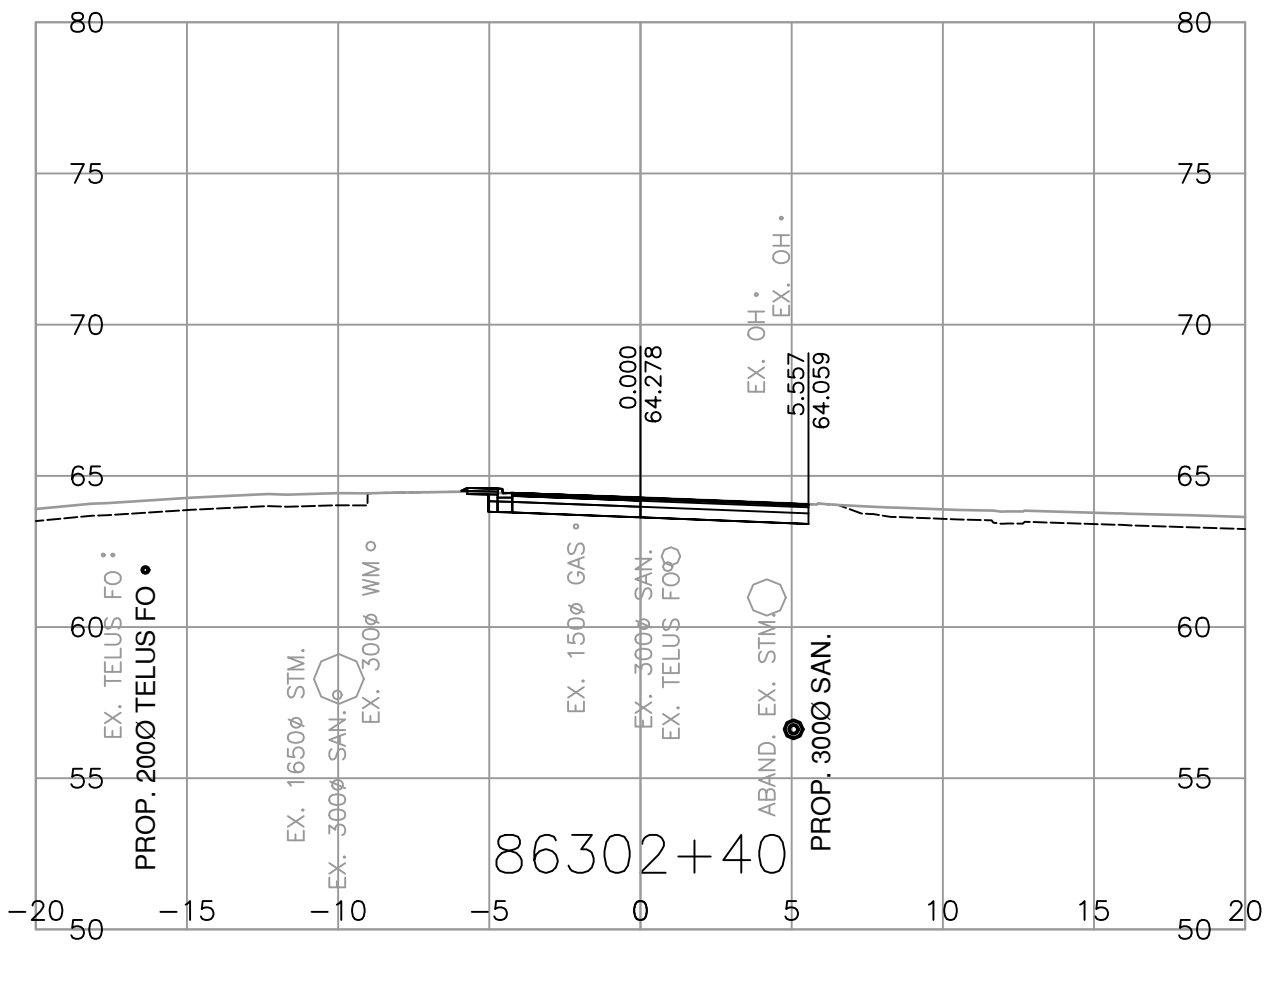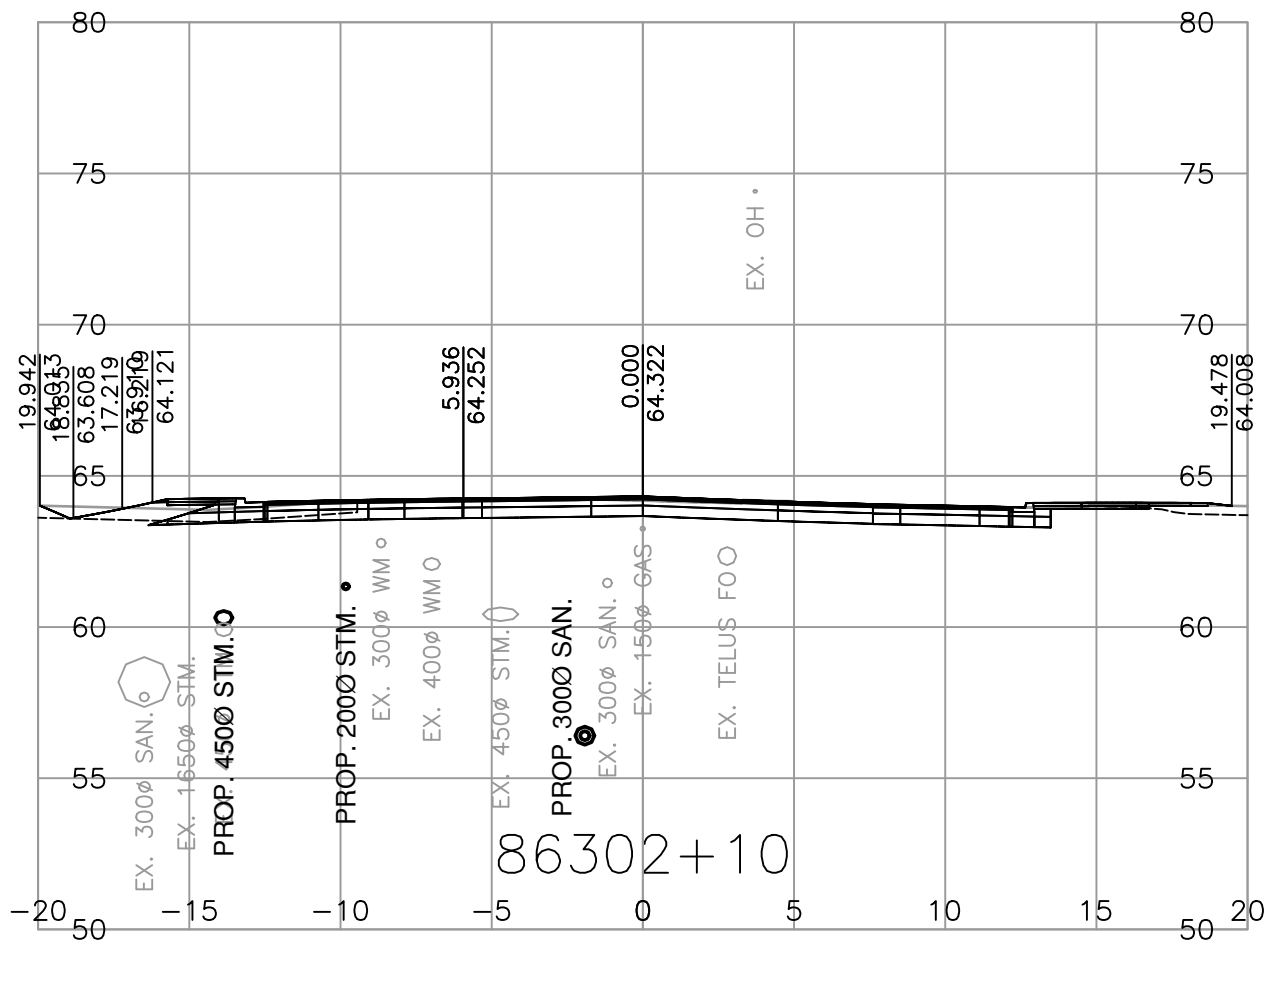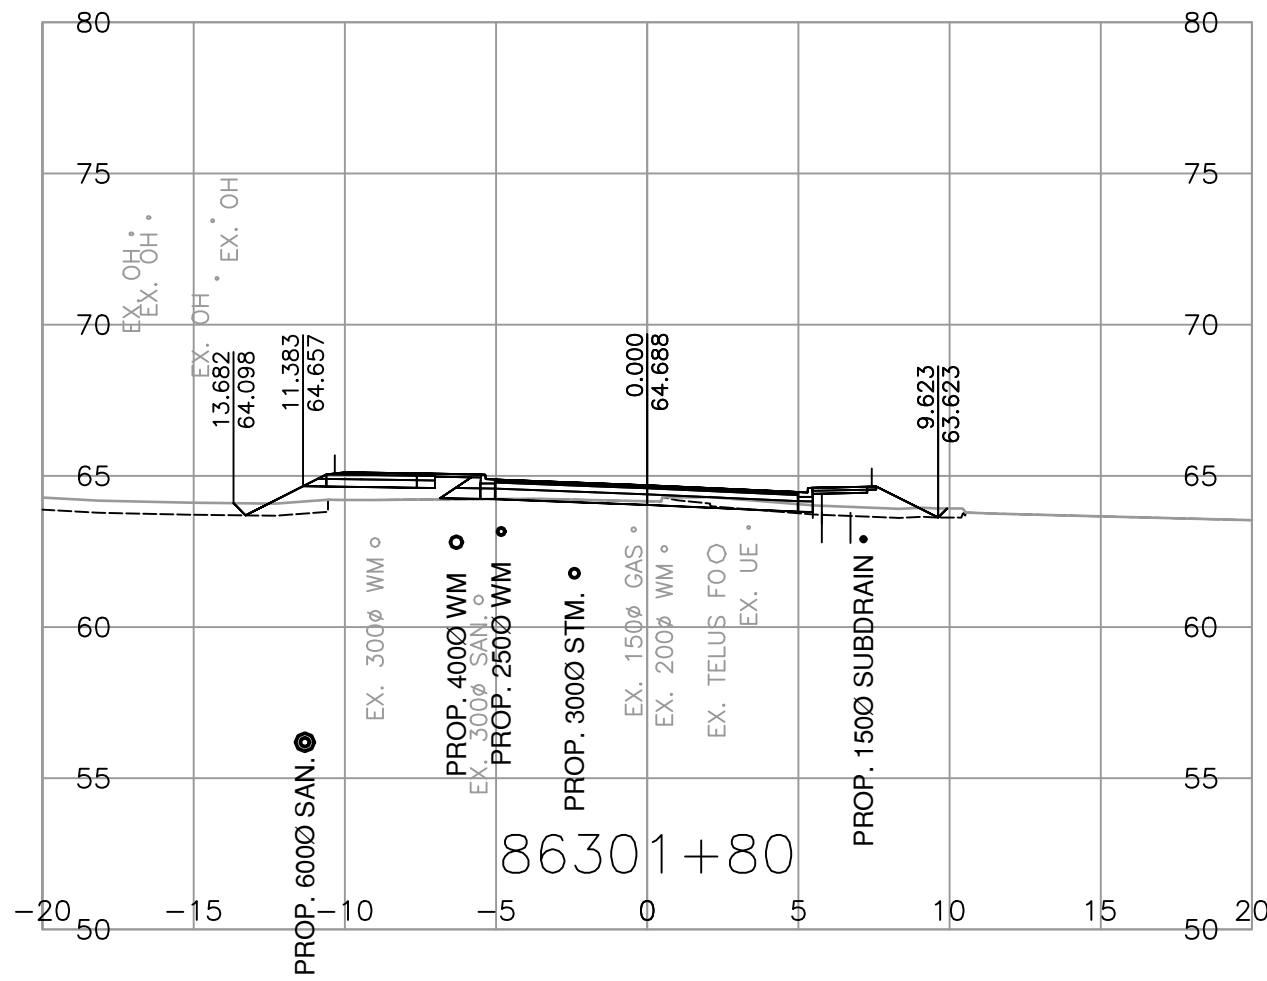


















MINISTRY OF TRANSPORTATION
AND TRANSIT
SOUTH COAST REGION
HIGHWAY DESIGN AND GEOMATICS ENGINEERING

SCALE 0 2 1:250 12m
CAD FILENAME R1-1154-1122
FILE NUMBER 2021-2305-02
PLOT DATE 2026-04-17

REV	DATE	REVISIONS	NAME




CROSS SECTIONS			
HIGHWAY 1 - PEARDONVILLE			
HIGHWAY 1 - EAST OF FRASER HWY TO WEST OF CLEARBROOK ROAD			
PEARDONVILLE ROAD - L86300			
SHEET 2 OF 3			
ASSOCIATED ENGINEERING (B.C.) LTD. PERMIT TO PRACTICE 1000163		DESIGNED L.LIU	DATE 2026-04-17
QUALITY CONTROL S.BIDULKA		DATE	2026-04-17
QUALITY ASSURANCE P.STANCOMBE		DATE	2026-04-17
DRAWN M.SALOMON		DATE	2026-04-17
PROJECT NUMBER	REG	DRAWING NUMBER	REV
13254-1002	1	R1-1154-1122	

PLOT DATE: 2026/04/18 G:\2021-2305-02\civil\model\MoTI_PDV_Working_Drawings\DrawingProduction\1000_DesignSections\R1-1154-L86300.dwg

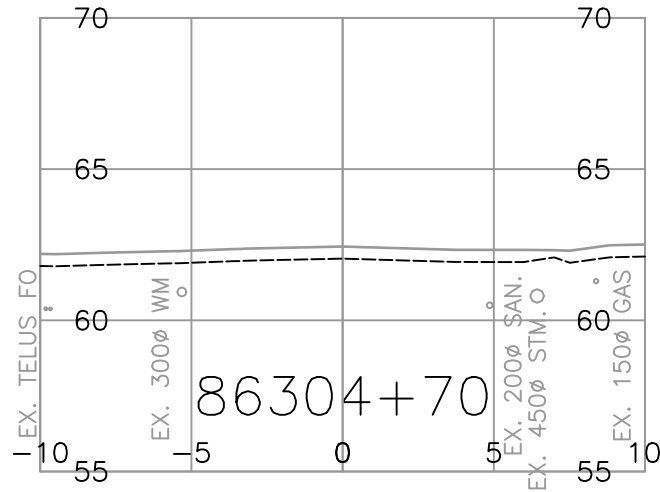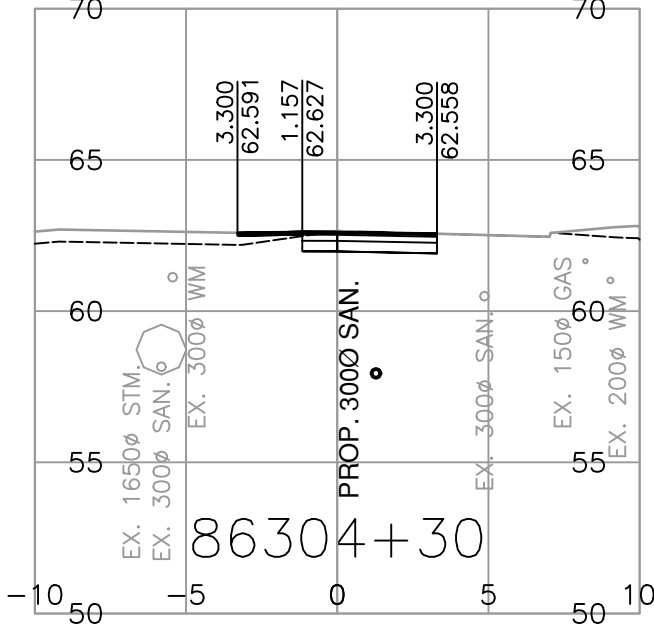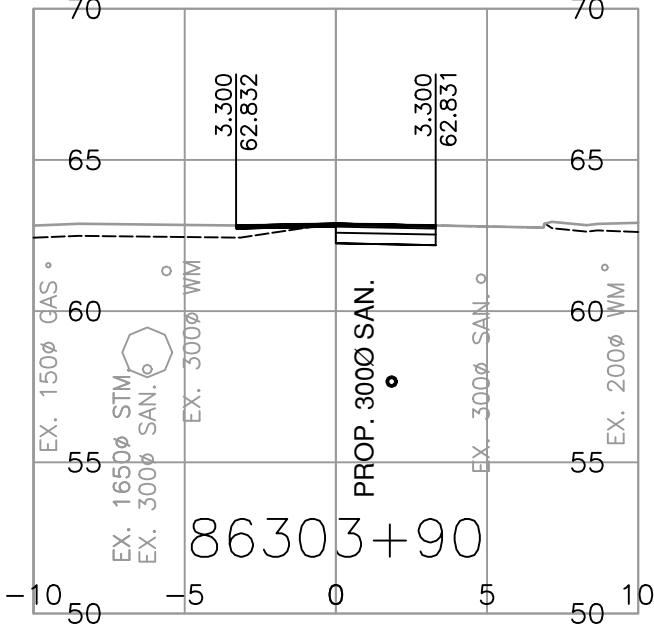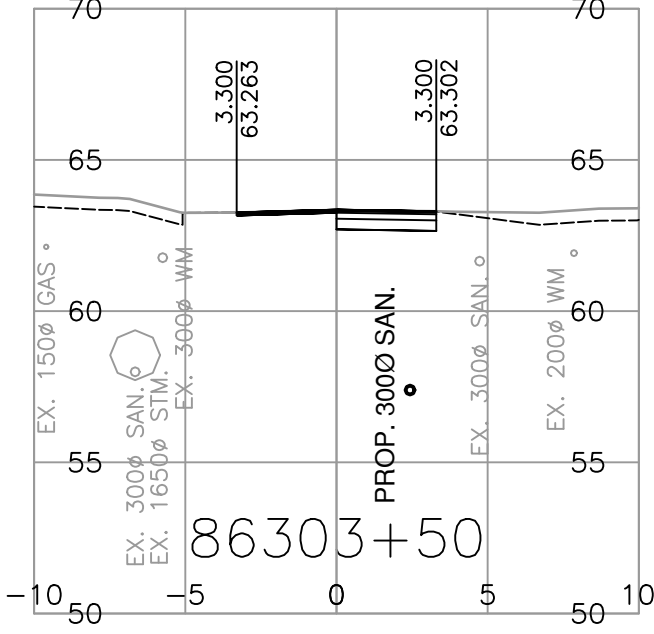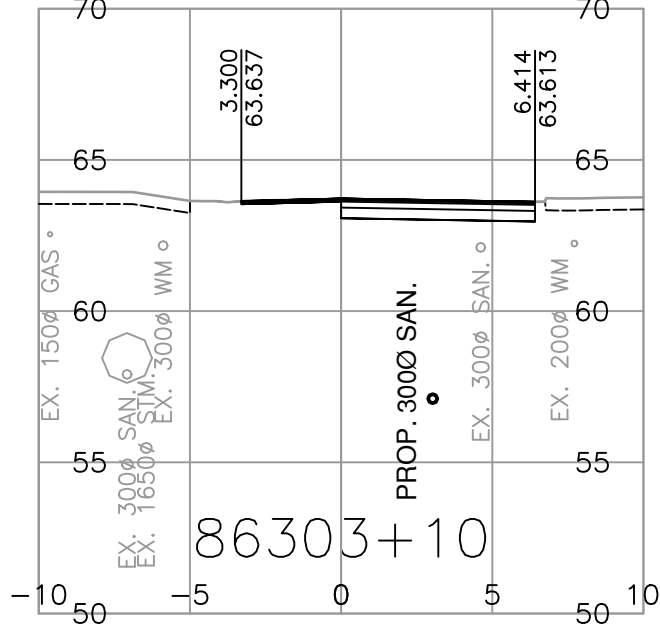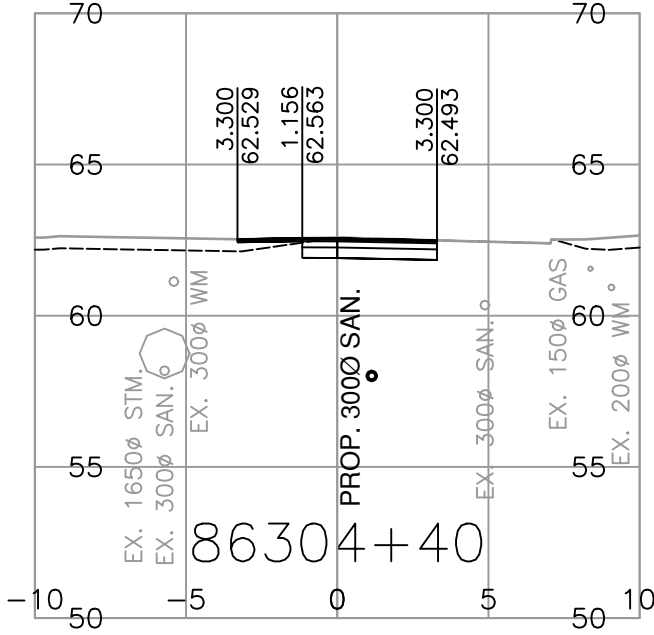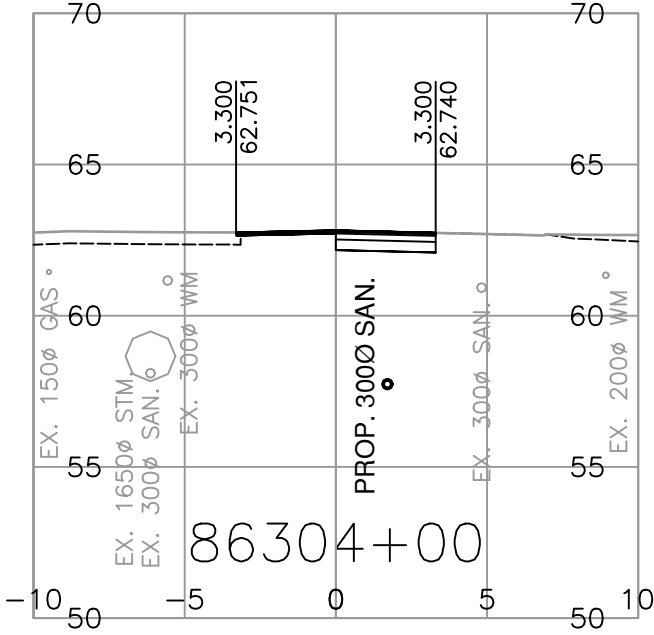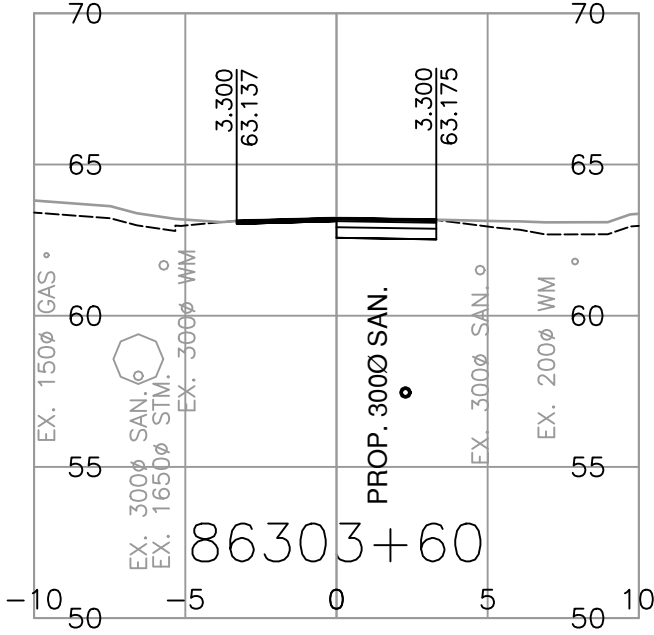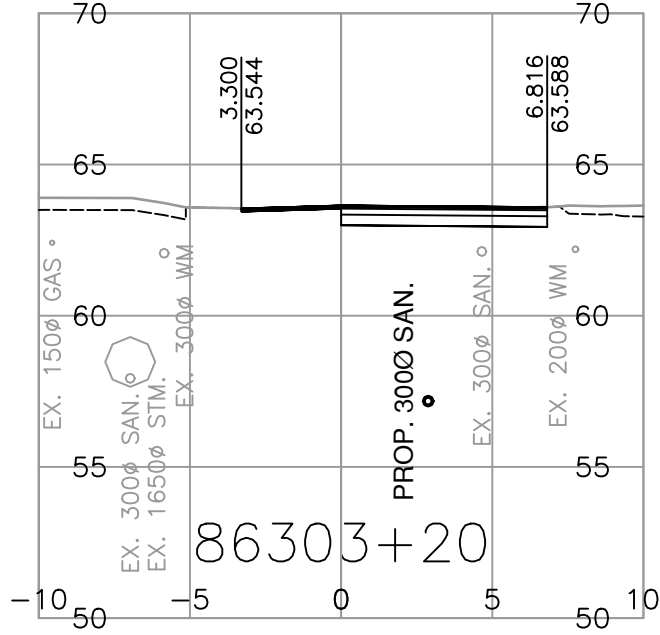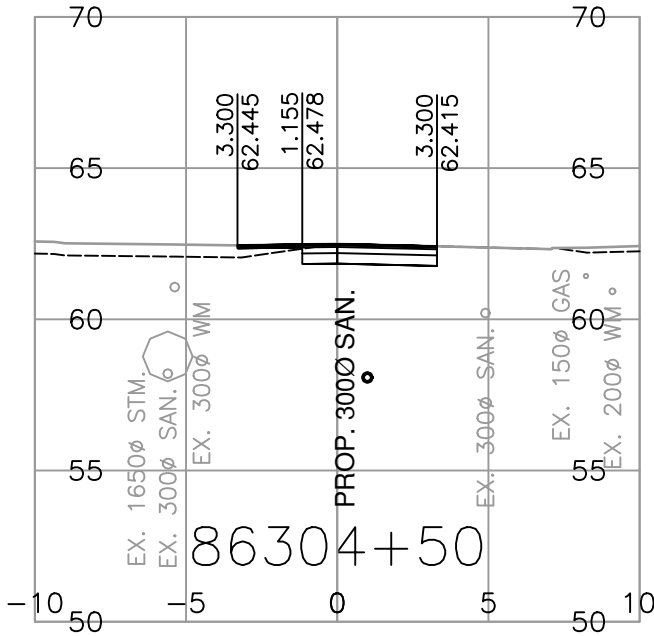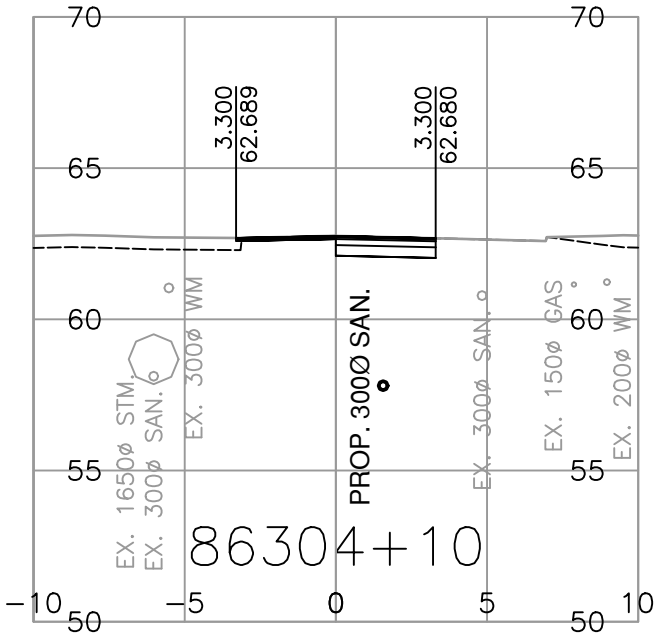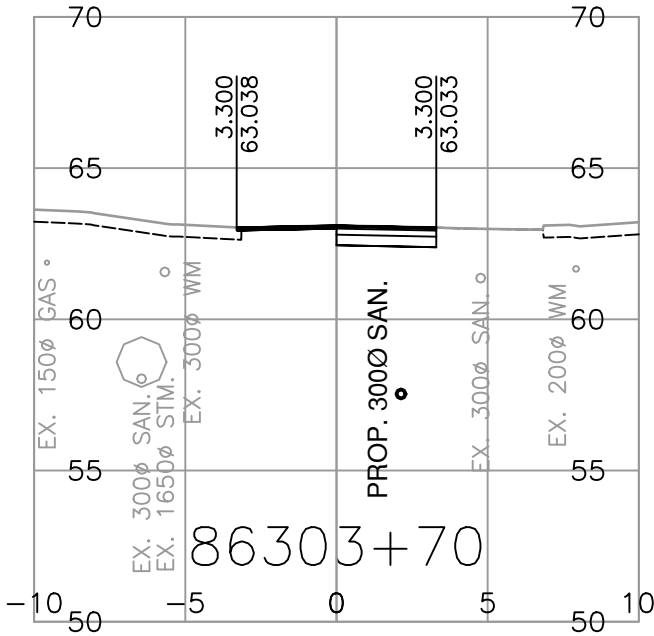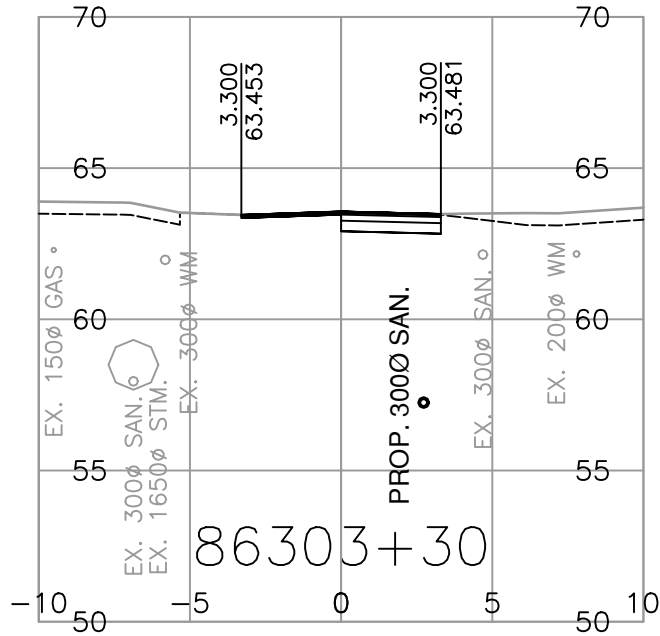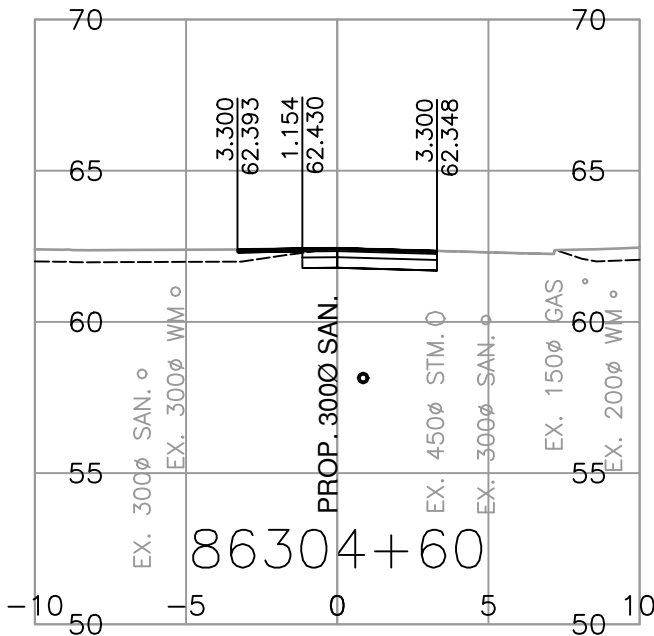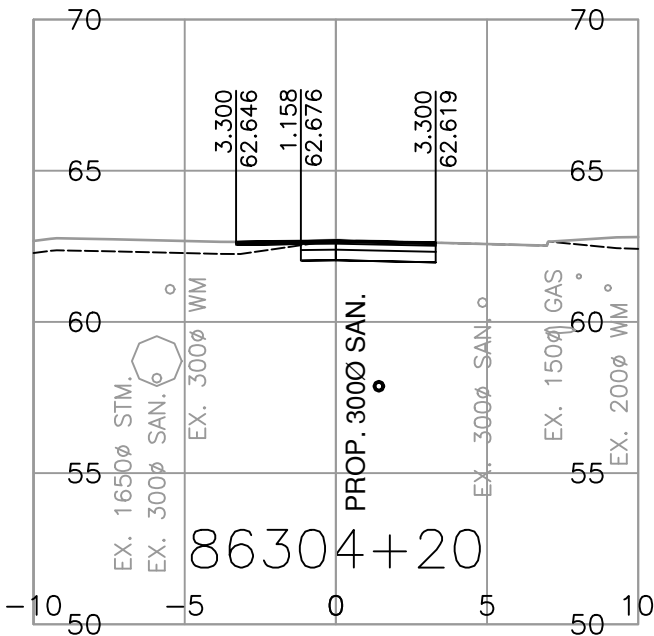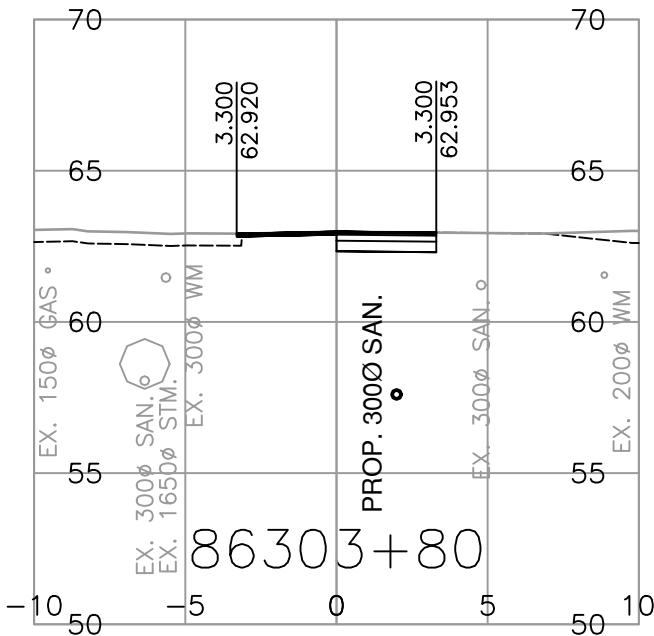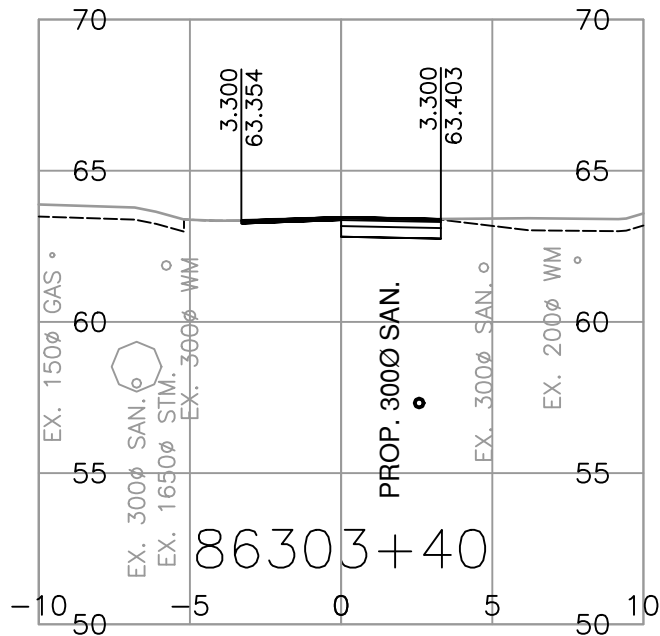


SCALE 0 2 1:250 12m				CAD FILENAME R1-1154-1123
				FILE NUMBER 2021-2305-02
				PLOT DATE 2026-04-17
REV	DATE	REVISIONS	NAME	

CROSS SECTIONS			
HIGHWAY 1 - PEARDONVILLE			
HIGHWAY 1 - EAST OF FRASER HWY TO WEST OF CLEARBROOK ROAD			
PEARDONVILLE ROAD - L86300			
SHEET 3 OF 3			
ASSOCIATED ENGINEERING (B.C.) LTD.		DESIGNED L.LIU DATE 2026-04-17	
PERMIT TO PRACTICE 1000163		QUALITY CONTROL S.BIDULKA DATE 2026-04-17	
		QUALITY ASSURANCE P.STANCOMBE DATE 2026-04-17	
		DRAWN M.SALOMON DATE 2026-04-17	
PROJECT NUMBER	REG	DRAWING NUMBER	REV
13254-1002	1	R1-1154-1123	

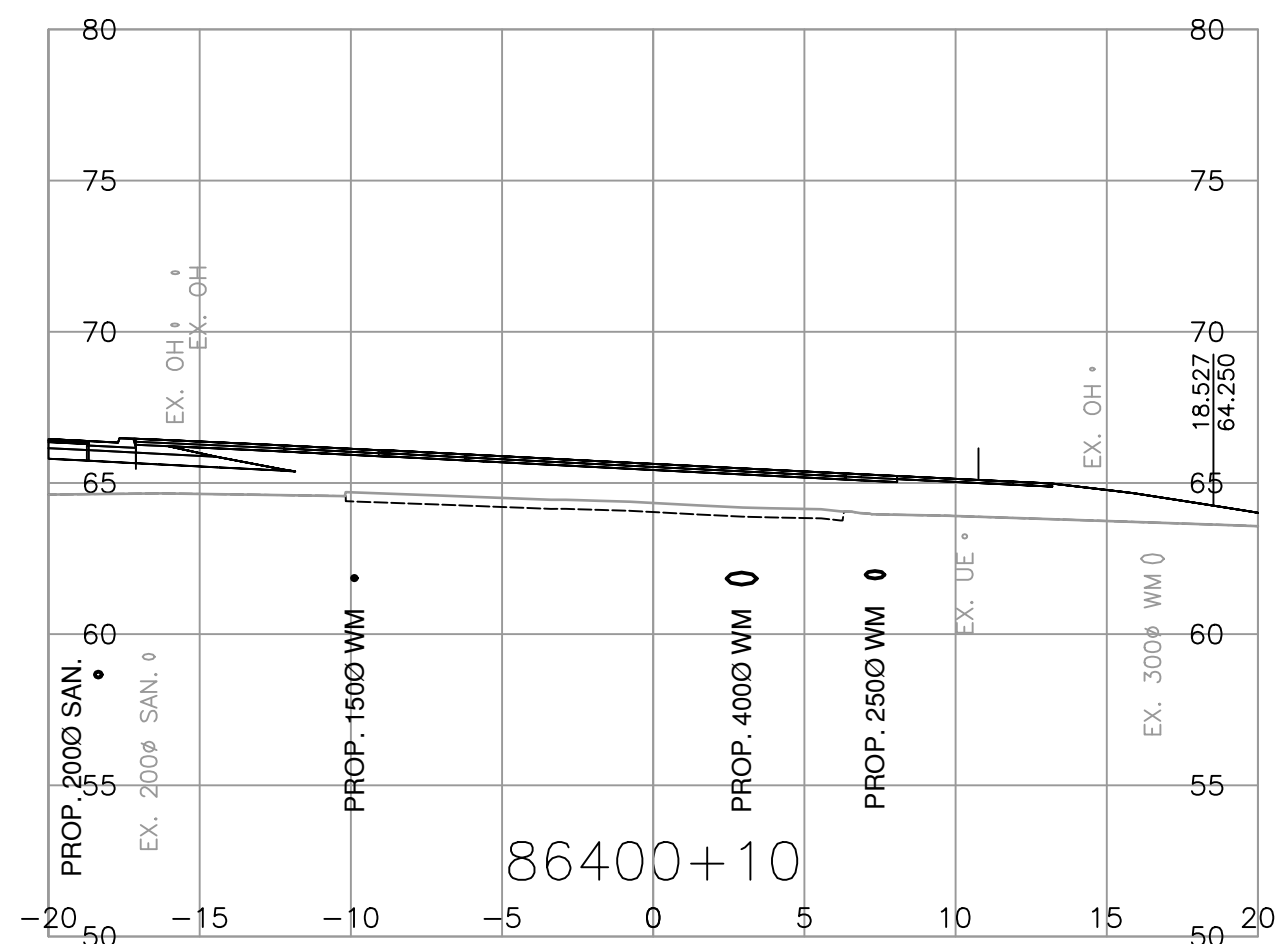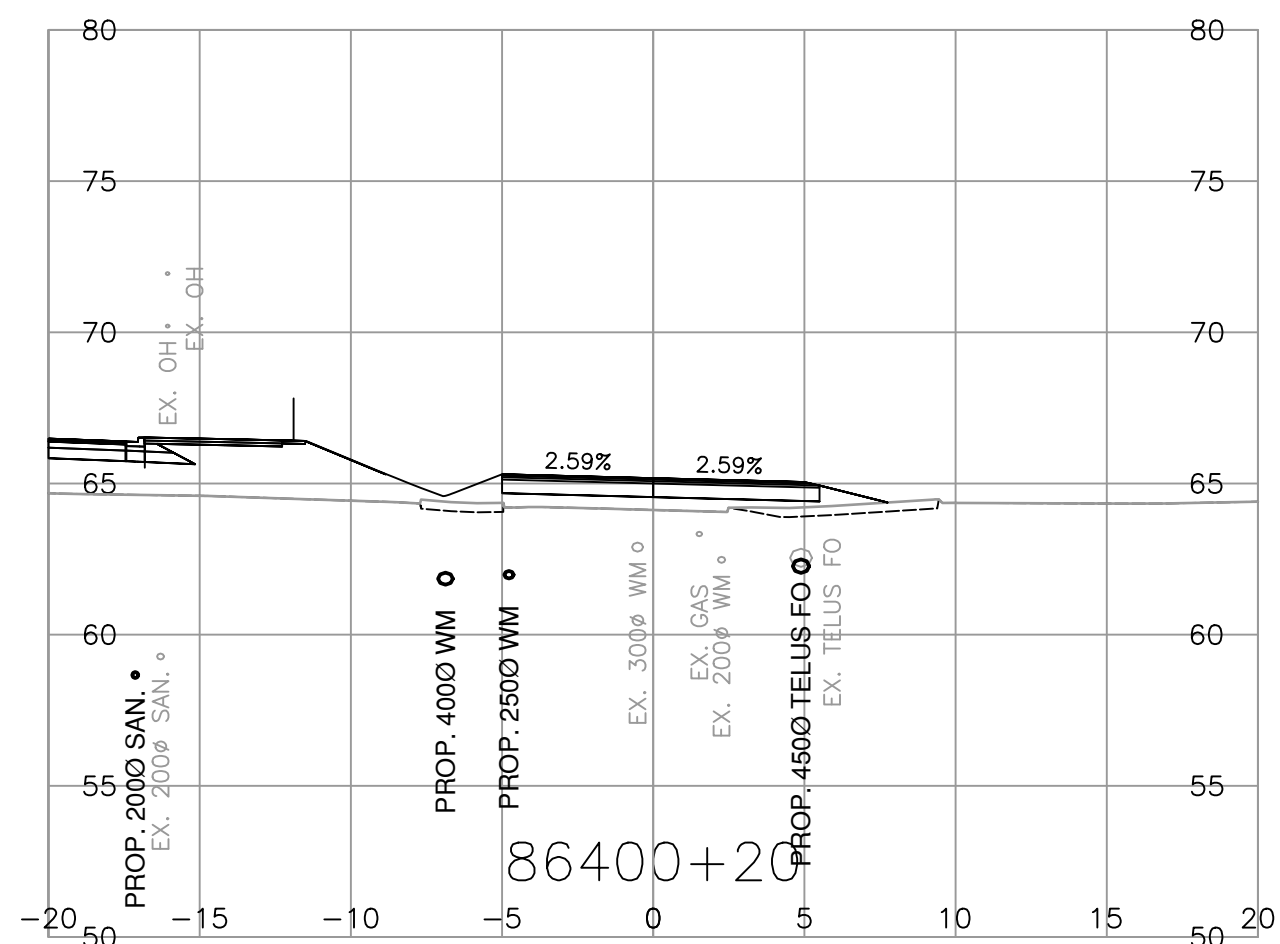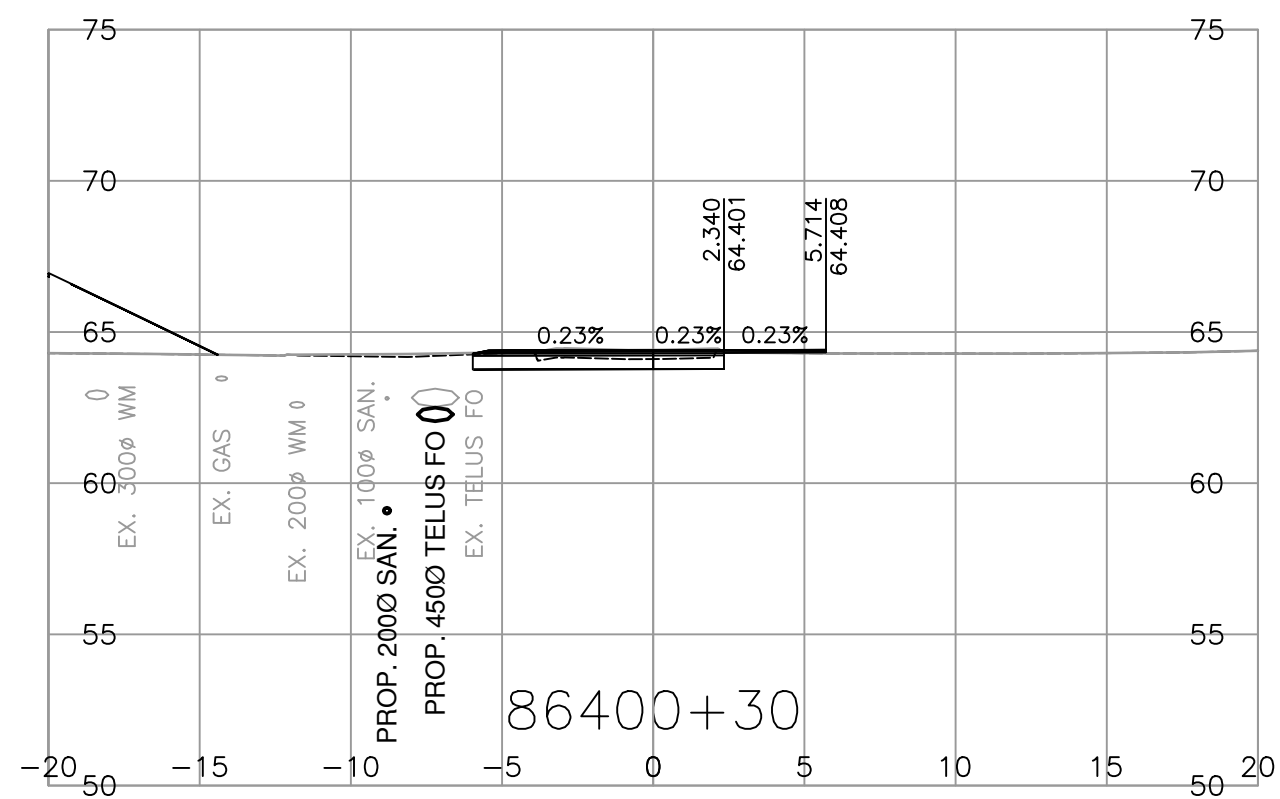

 Associated Engineering	 BRITISH COLUMBIA MINISTRY OF TRANSPORTATION AND TRANSIT SOUTH COAST REGION HIGHWAY DESIGN AND GEOMATICS ENGINEERING	
SCALE 0 2 1:250 12m 	CAD FILENAME R1-1154-1124 FILE NUMBER 2021-2305-02 PLOT DATE 2026-04-17	
CROSS SECTIONS HIGHWAY 1 - PEARDONVILLE HIGHWAY 1 - EAST OF FRASER HWY TO WEST OF CLEARBROOK ROAD DRIVEWAY - L86400 SHEET 1 OF 1	
<table border="1" style="width: 100%; border-collapse: collapse;"> <thead> <tr> <th style="width: 10%;">REV</th> <th style="width: 10%;">DATE</th> <th style="width: 60%;">REVISIONS</th> <th style="width: 20%;">NAME</th> </tr> </thead> <tbody> <tr><td> </td><td> </td><td> </td><td> </td></tr> <tr><td> </td><td> </td><td> </td><td> </td></tr> <tr><td> </td><td> </td><td> </td><td> </td></tr> <tr><td> </td><td> </td><td> </td><td> </td></tr> <tr><td> </td><td> </td><td> </td><td> </td></tr> <tr><td> </td><td> </td><td> </td><td> </td></tr> <tr><td> </td><td> </td><td> </td><td> </td></tr> <tr><td> </td><td> </td><td> </td><td> </td></tr> <tr><td> </td><td> </td><td> </td><td> </td></tr> <tr><td> </td><td> </td><td> </td><td> </td></tr> </tbody> </table>	REV	DATE	REVISIONS	NAME	<table border="1" style="width: 100%; border-collapse: collapse;"> <tr> <td colspan="2" style="padding: 5px;">ASSOCIATED ENGINEERING (B.C.) LTD. PERMIT TO PRACTICE 1000163</td> <td colspan="2" style="padding: 5px;">DESIGNED _____ L. LIU DATE 2026-04-17</td> </tr> <tr> <td colspan="2"></td> <td colspan="2" style="padding: 5px;">QUALITY CONTROL _____ S. BIDULKA DATE 2026-04-17</td> </tr> <tr> <td colspan="2"></td> <td colspan="2" style="padding: 5px;">QUALITY ASSURANCE _____ P. STANCOMBE DATE 2026-04-17</td> </tr> <tr> <td colspan="2"></td> <td colspan="2" style="padding: 5px;">DRAWN _____ M. SALOMON DATE 2026-04-17</td> </tr> <tr> <td style="padding: 5px;">PROJECT NUMBER 13254-1002</td> <td style="padding: 5px;">REG 1</td> <td style="padding: 5px;">DRAWING NUMBER R1-1154-1124</td> <td style="padding: 5px;">REV</td> </tr> </table>	ASSOCIATED ENGINEERING (B.C.) LTD. PERMIT TO PRACTICE 1000163		DESIGNED _____ L. LIU DATE 2026-04-17				QUALITY CONTROL _____ S. BIDULKA DATE 2026-04-17				QUALITY ASSURANCE _____ P. STANCOMBE DATE 2026-04-17				DRAWN _____ M. SALOMON DATE 2026-04-17		PROJECT NUMBER 13254-1002	REG 1	DRAWING NUMBER R1-1154-1124	REV
REV	DATE	REVISIONS	NAME	
ASSOCIATED ENGINEERING (B.C.) LTD. PERMIT TO PRACTICE 1000163		DESIGNED _____ L. LIU DATE 2026-04-17	
		QUALITY CONTROL _____ S. BIDULKA DATE 2026-04-17	
		QUALITY ASSURANCE _____ P. STANCOMBE DATE 2026-04-17	
		DRAWN _____ M. SALOMON DATE 2026-04-17	
PROJECT NUMBER 13254-1002	REG 1	DRAWING NUMBER R1-1154-1124	REV	

PLOT DATE: 2026/04/18 \\ee.co\data\working\van\2021-2305-02\civil\model\MoTL_PDV_Working_Drawings\DrawingProduction\1000_DesignSections\R1-1154-L86500.dwg

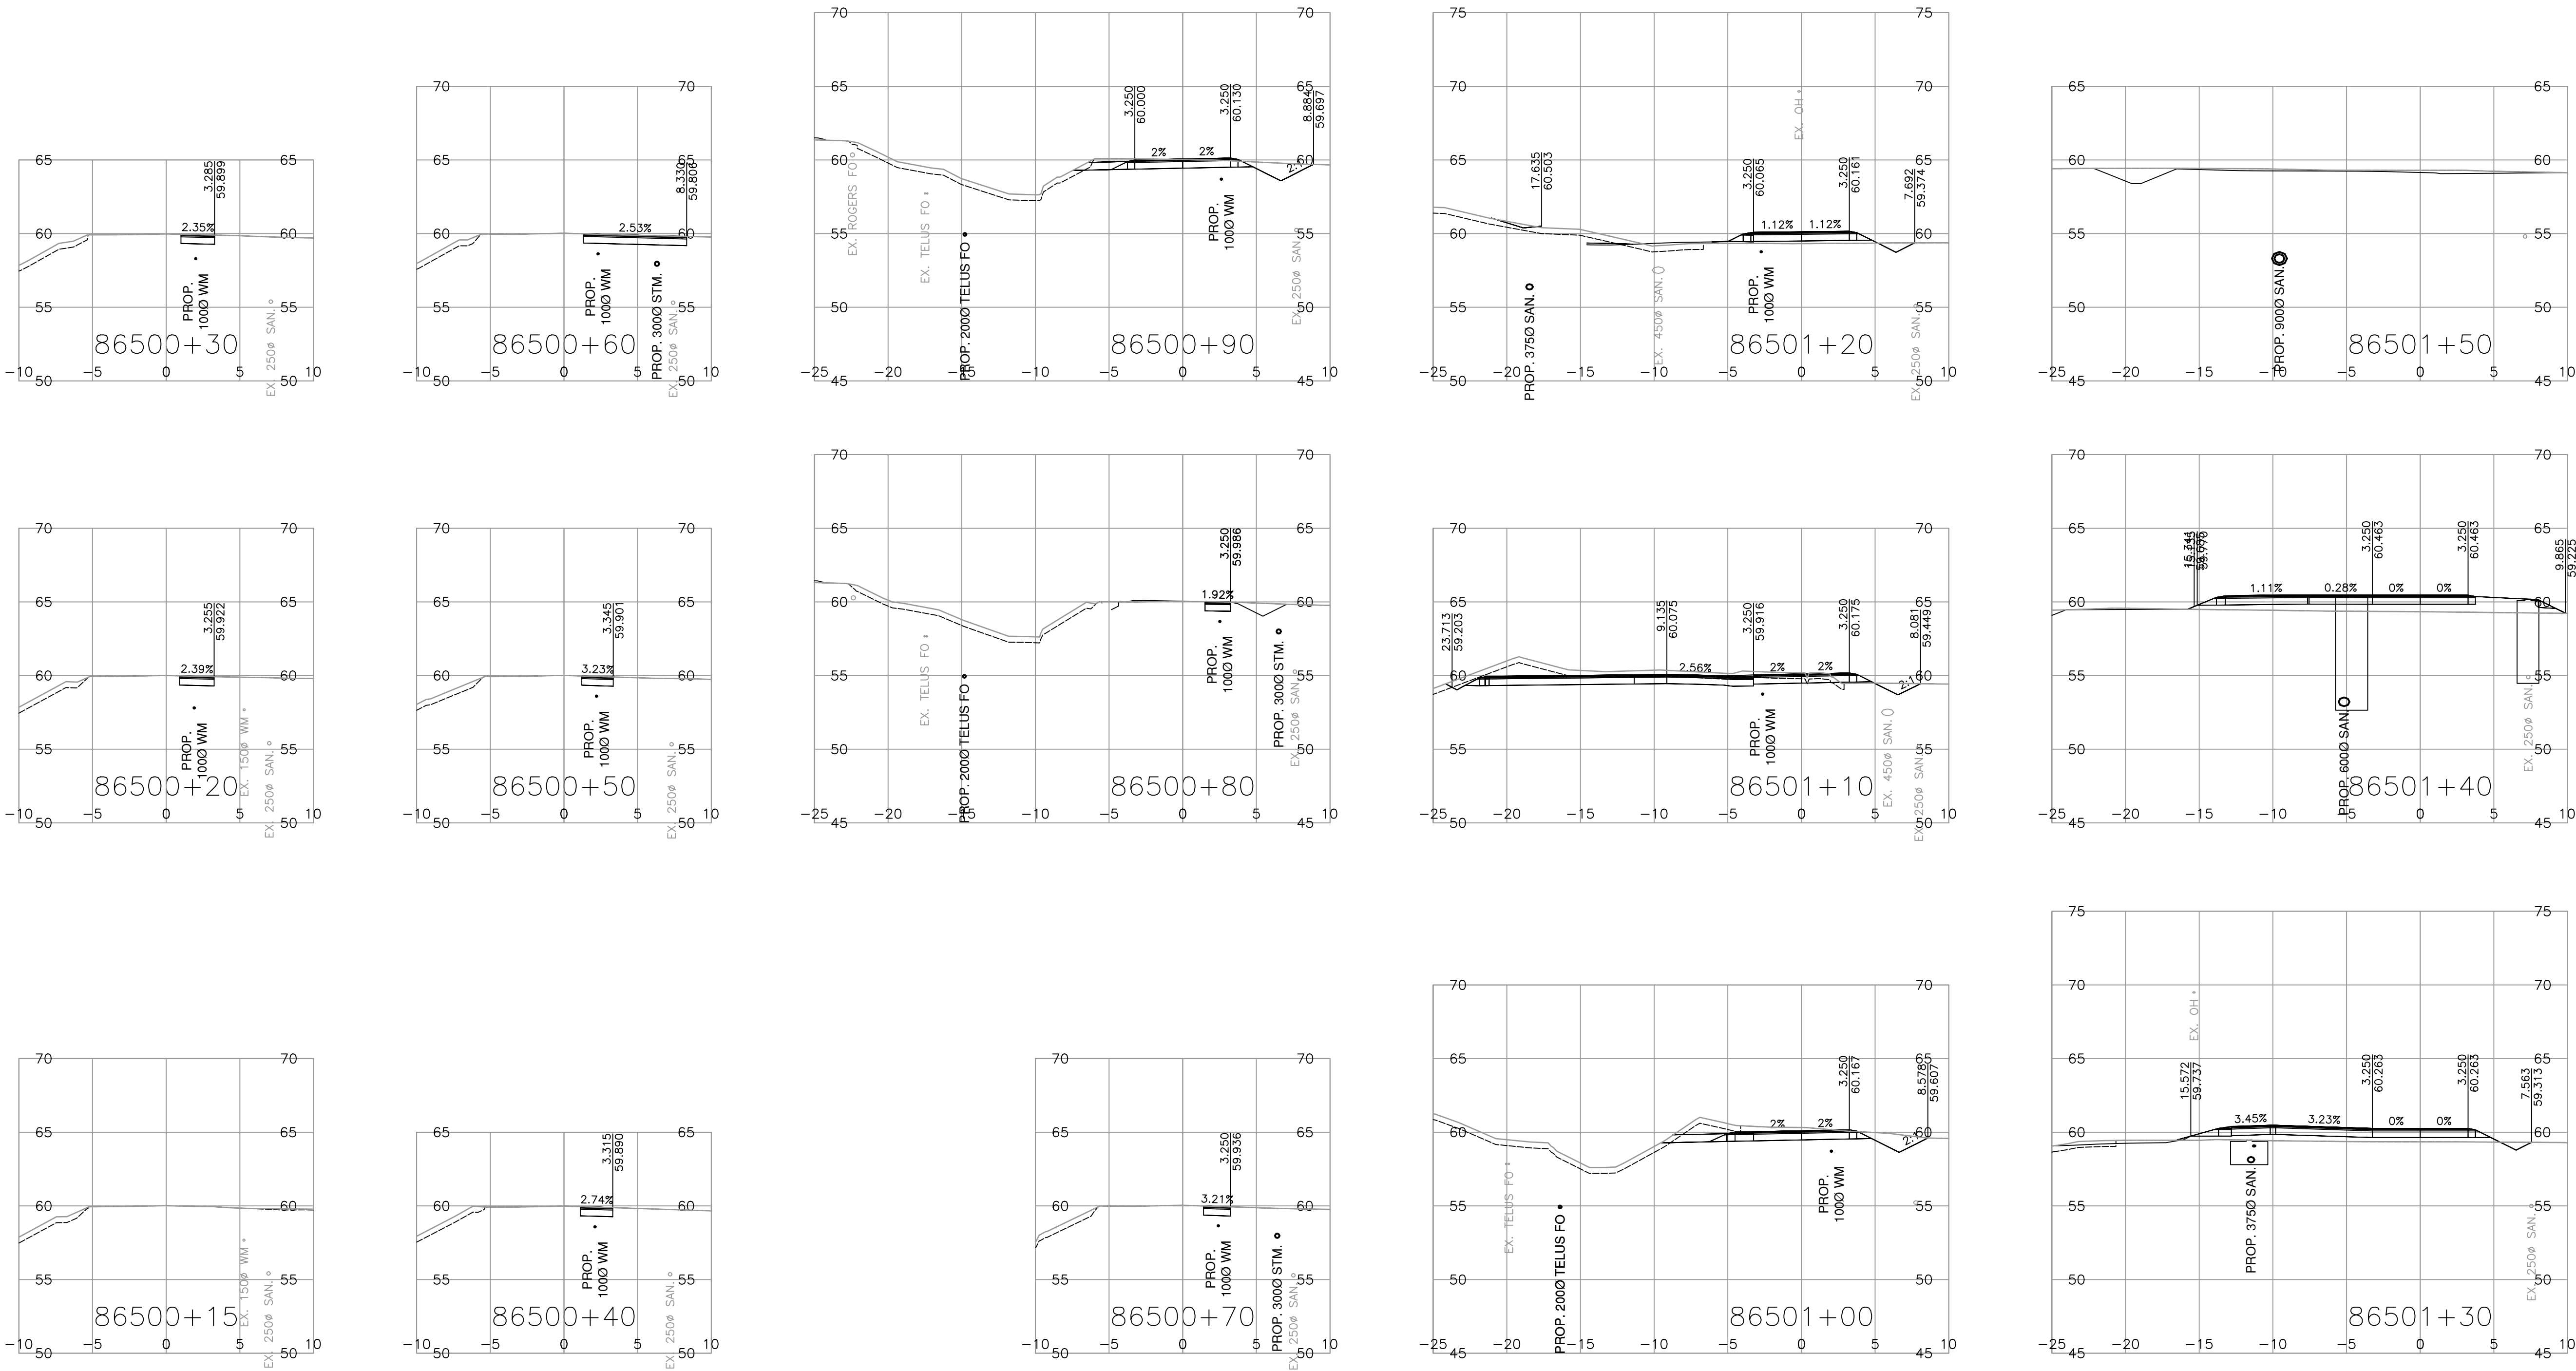



Associated Engineering



BRITISH COLUMBIA
MINISTRY OF TRANSPORTATION
AND TRANSIT
SOUTH COAST REGION
HIGHWAY DESIGN AND GEOMATICS ENGINEERING

SCALE 0 2 1:250 12m

CAD FILENAME R1-1154-1125
FILE NUMBER 2021-2305-02
PLOT DATE 2026-04-17










REV	DATE	REVISIONS	NAME

CROSS SECTIONS
HIGHWAY 1 - PEARDONVILLE
HIGHWAY 1 - EAST OF FRASER HWY TO WEST OF CLEARBROOK ROAD
PUMP STATION ACCESS - L86500
SHEET 1 OF 1

DESIGNED <u>K. FANG</u> DATE <u>2026-04-17</u>	PROJECT NUMBER 13254-1002	REG 1	DRAWING NUMBER R1-1154-1125	REV
QUALITY CONTROL <u>S. BIDULKA</u> DATE <u>2026-04-17</u>				
QUALITY ASSURANCE <u>P. STANCOMBE</u> DATE <u>2026-04-17</u>				
DRAWN <u>M. SALOMON</u> DATE <u>2026-04-17</u>				

ASSOCIATED ENGINEERING (B.C.) LTD.
PERMIT TO PRACTICE 1000163

PLOT DATE: 2026/04/17 \\se.co\data\working\van\2021-2305-02\civil\model\MoTL_PDV_Working_Drawings\Production\1000_DesignSections\R1-1154-L86600.dwg

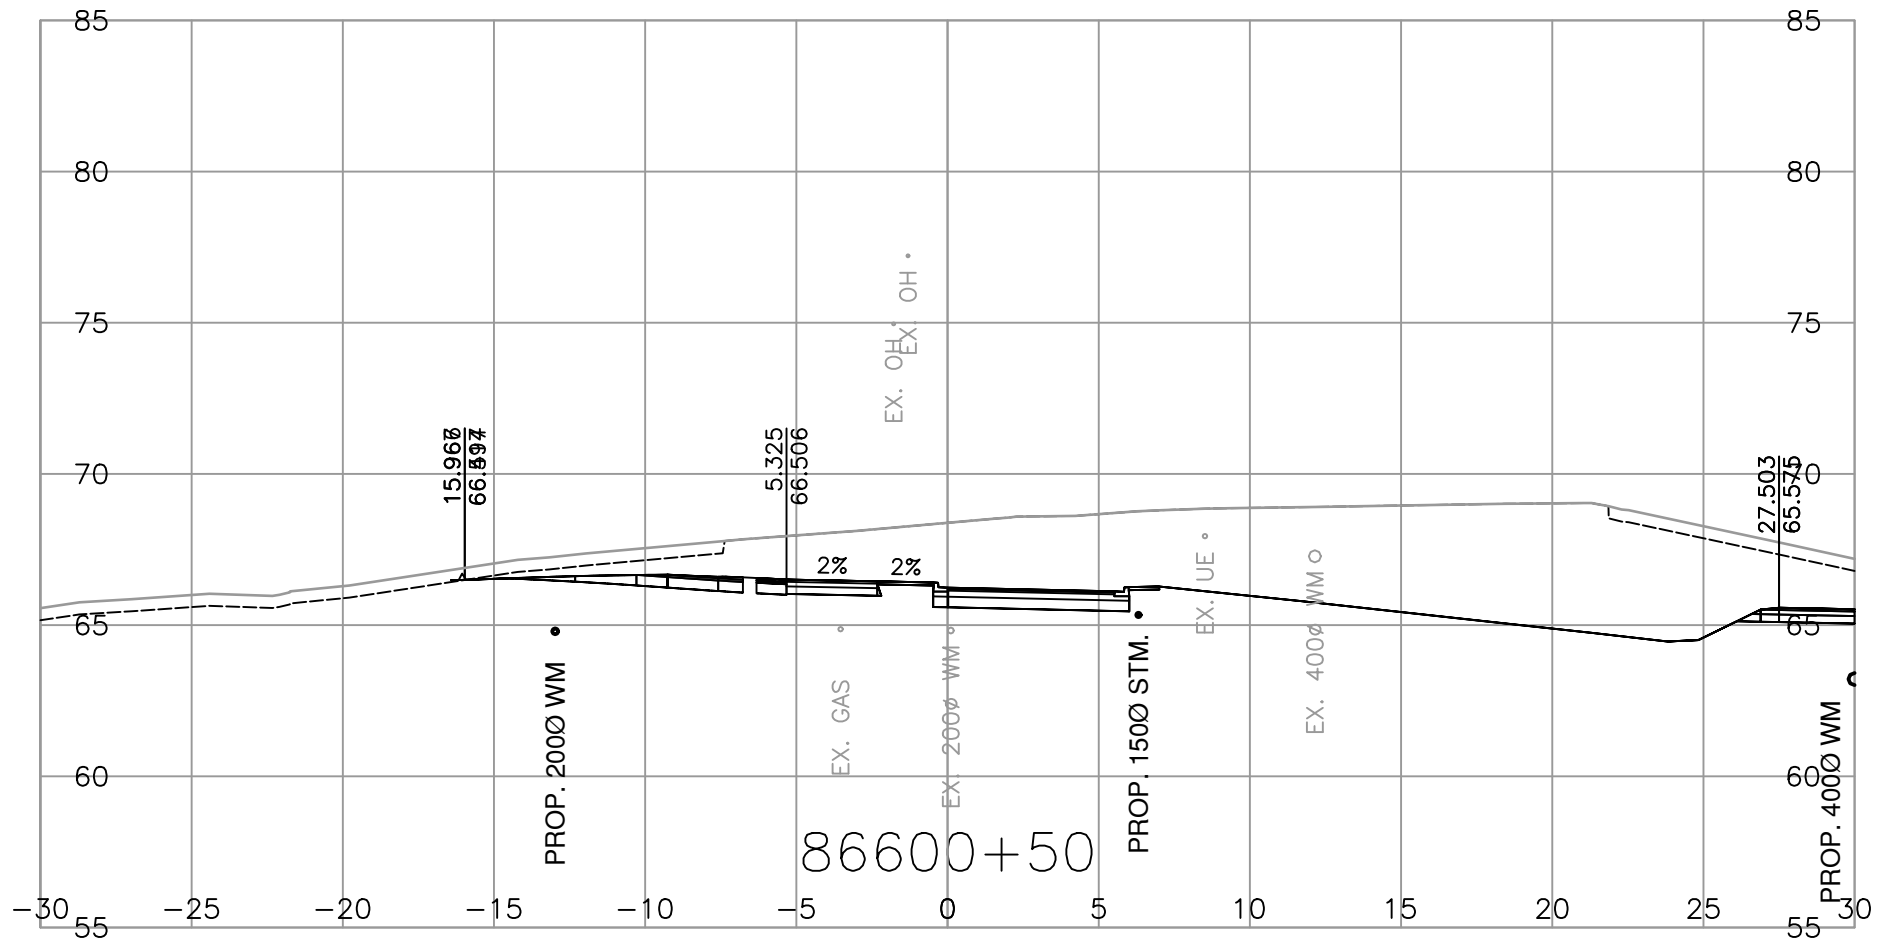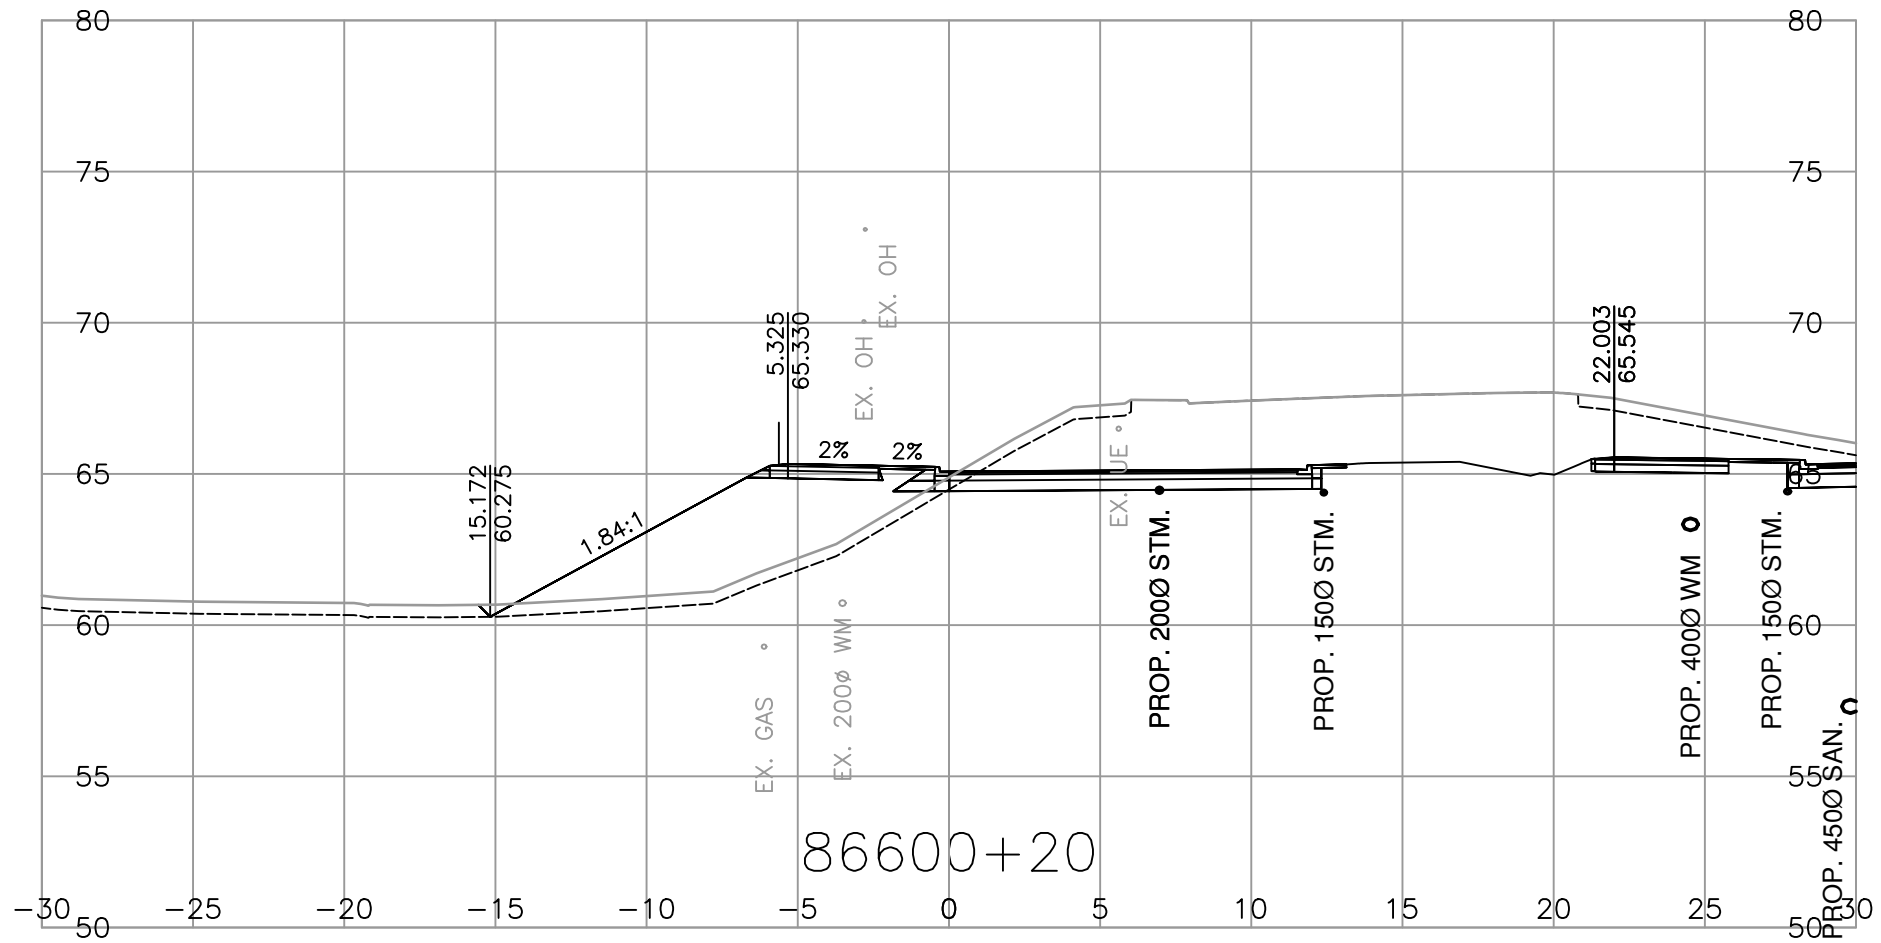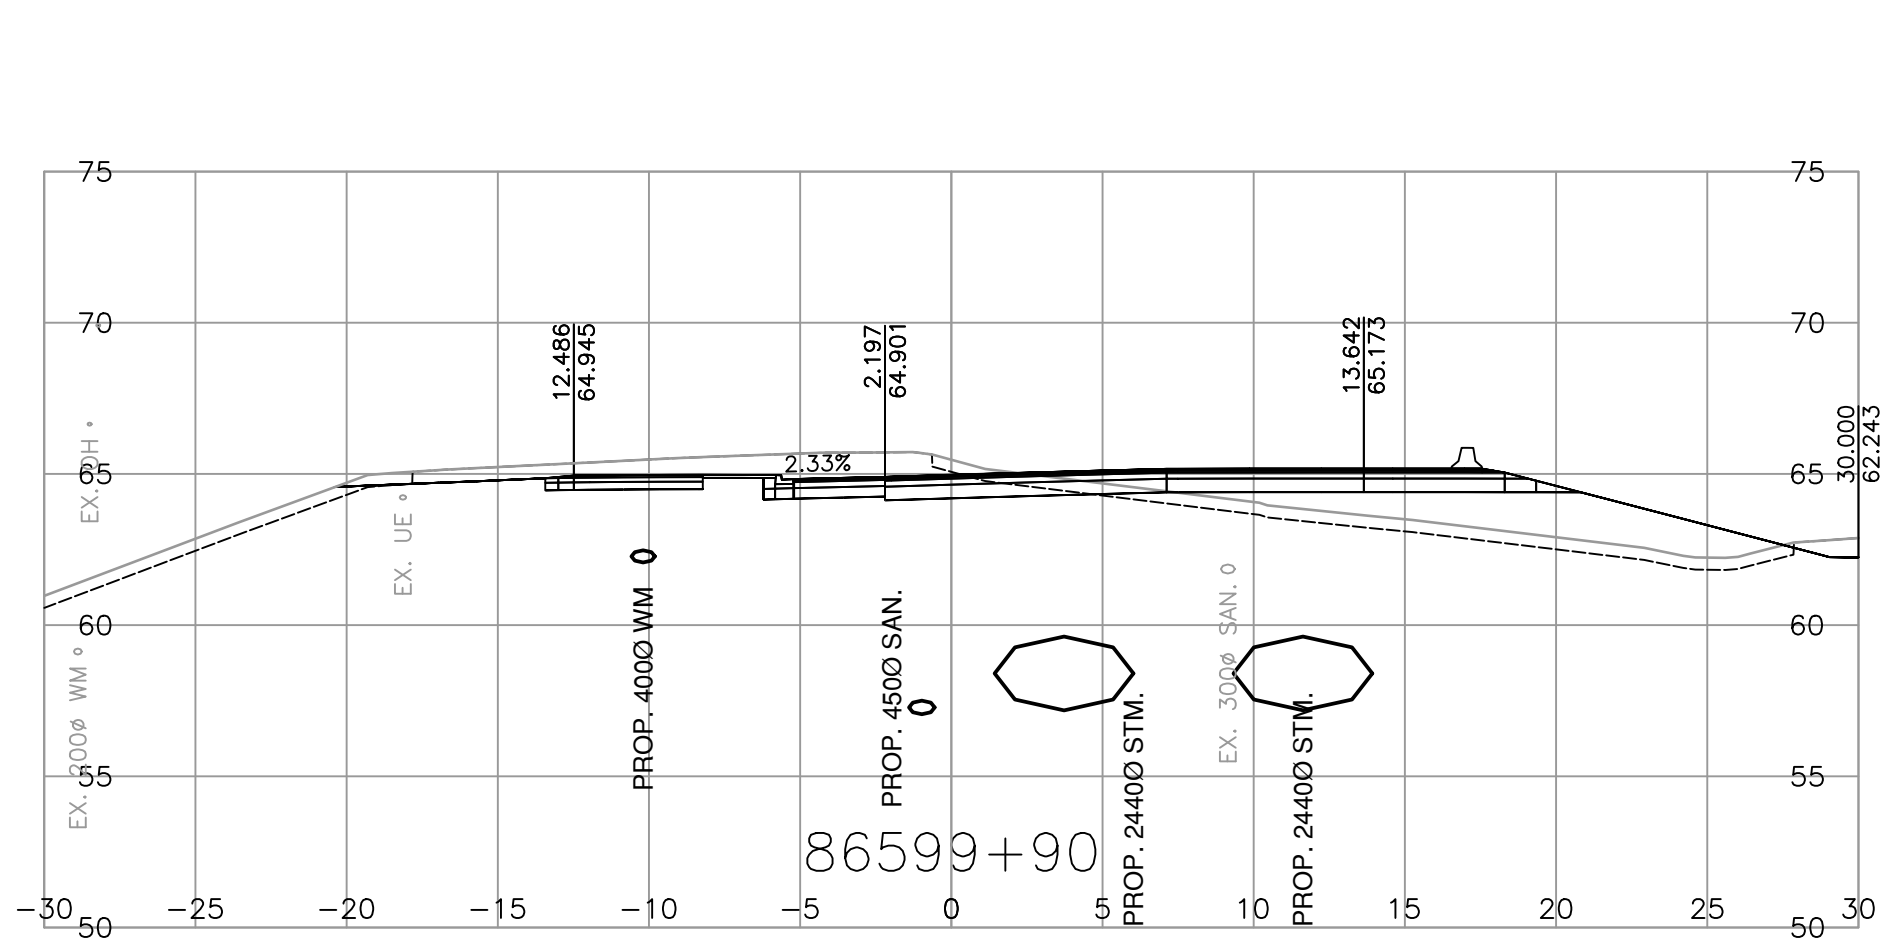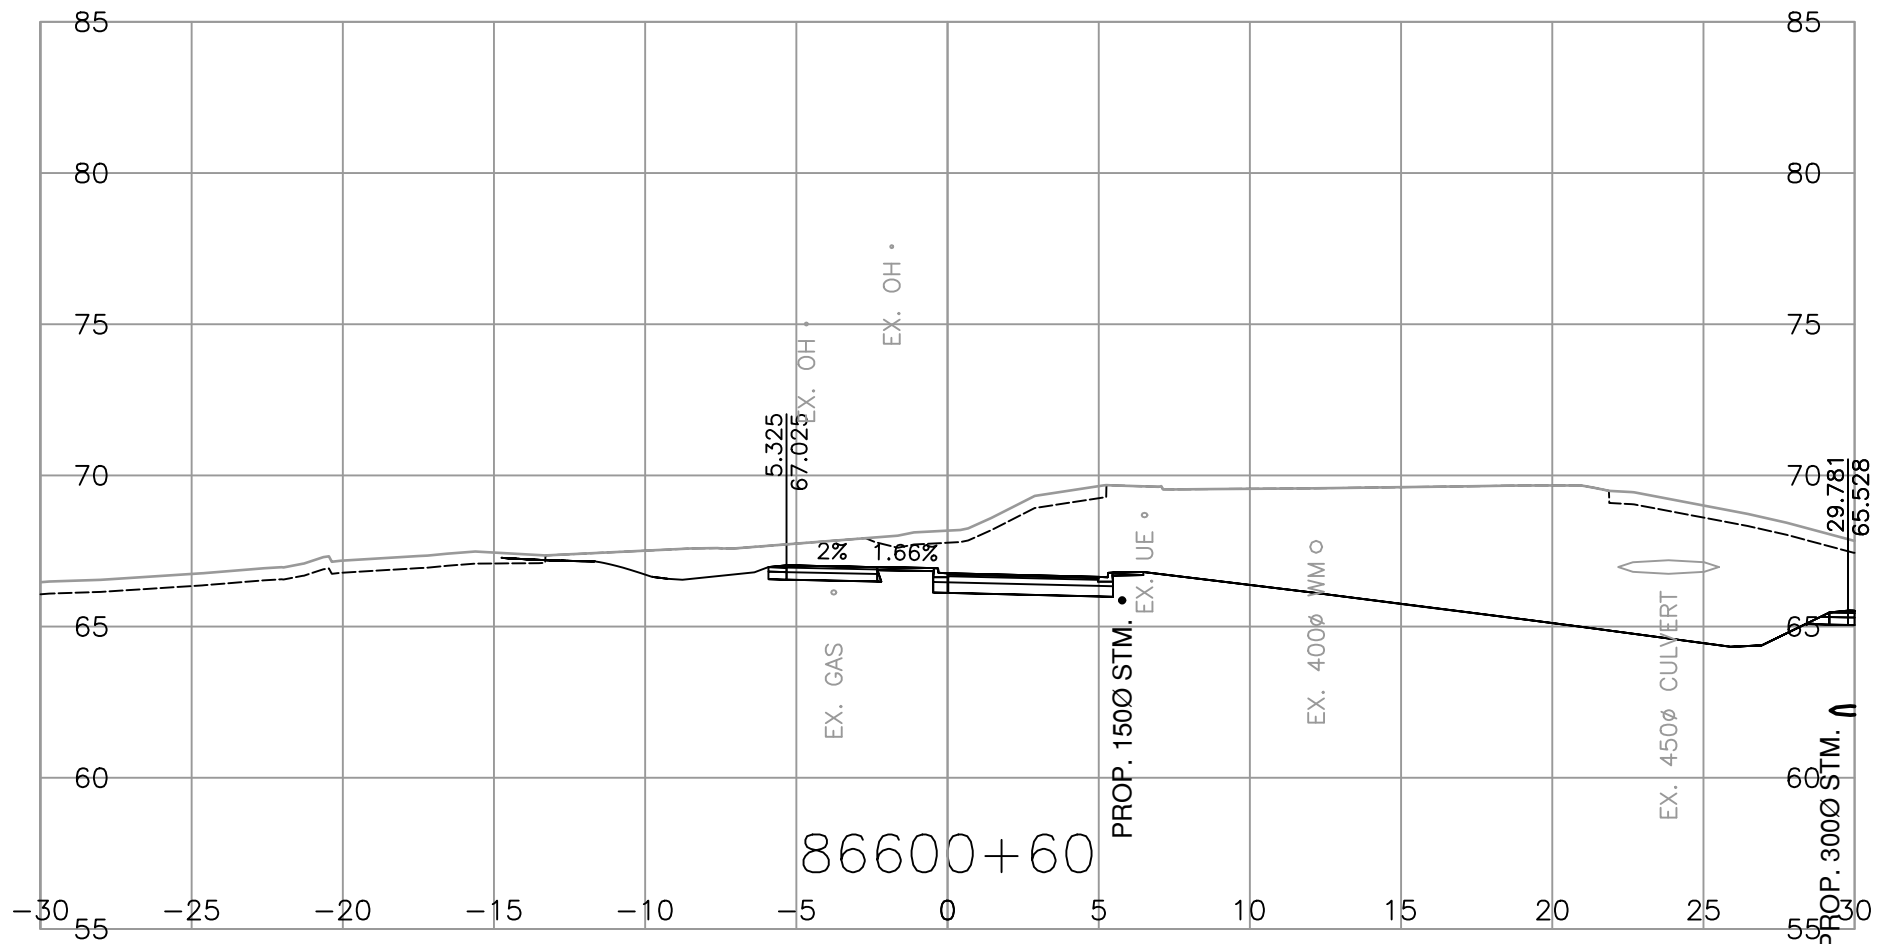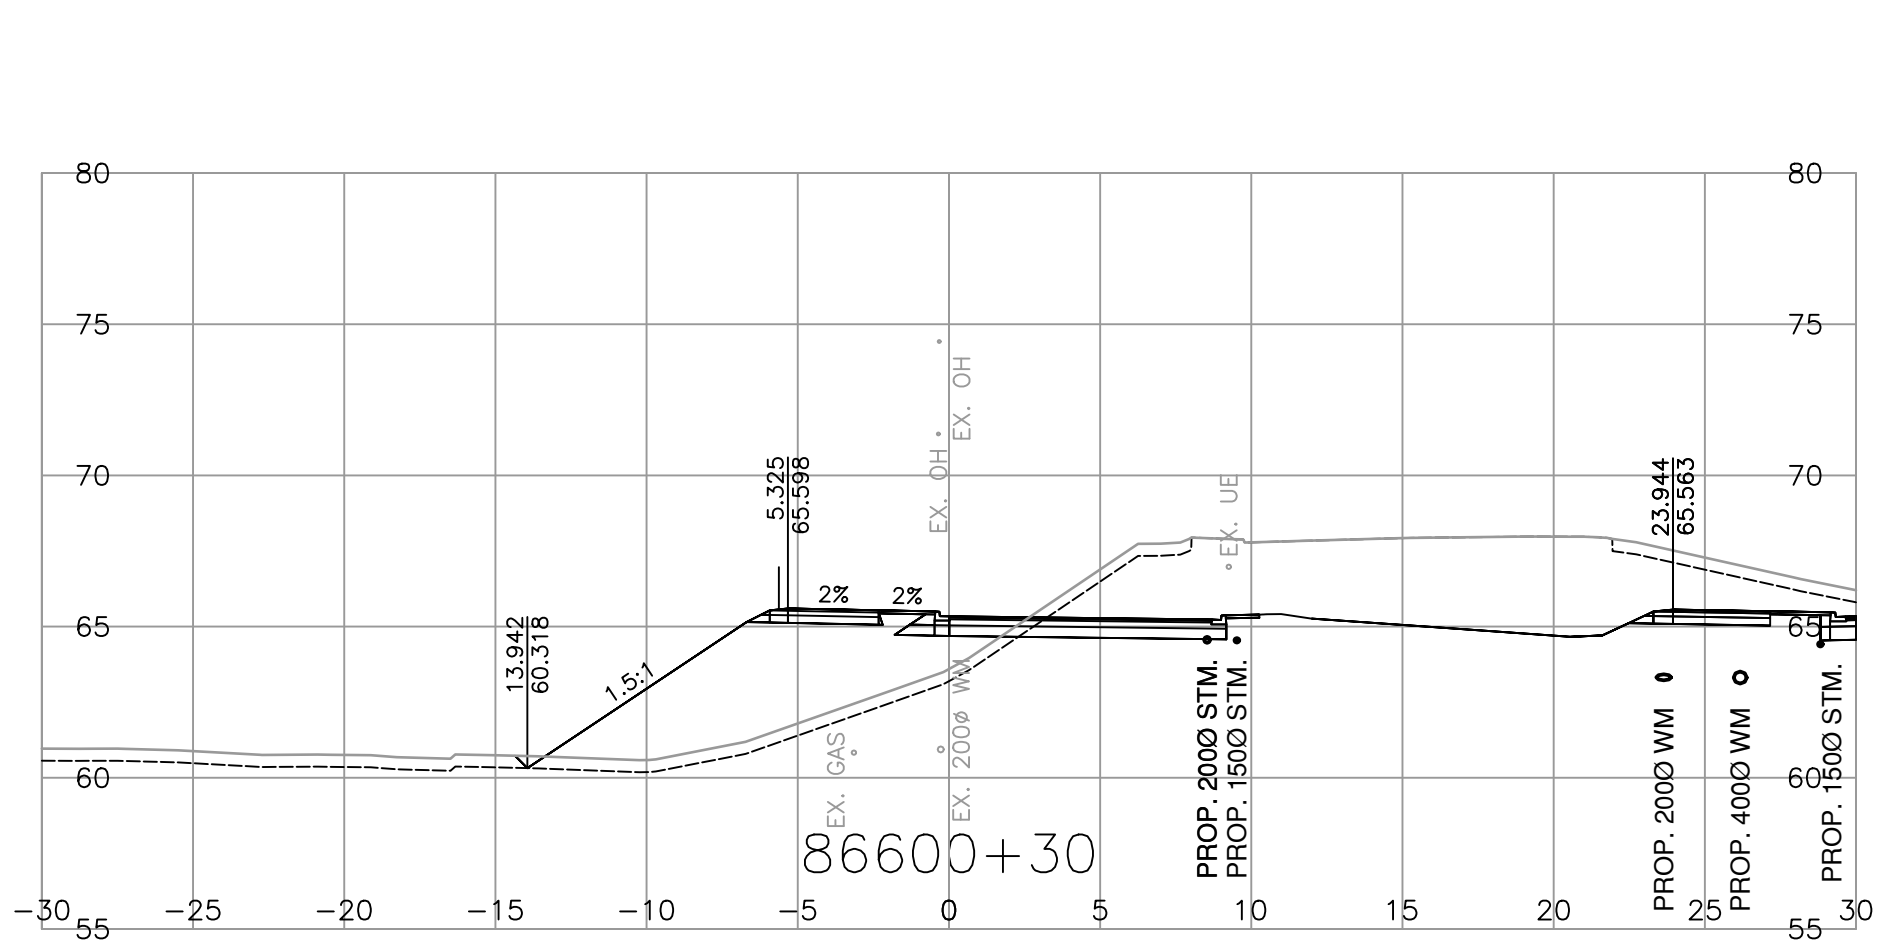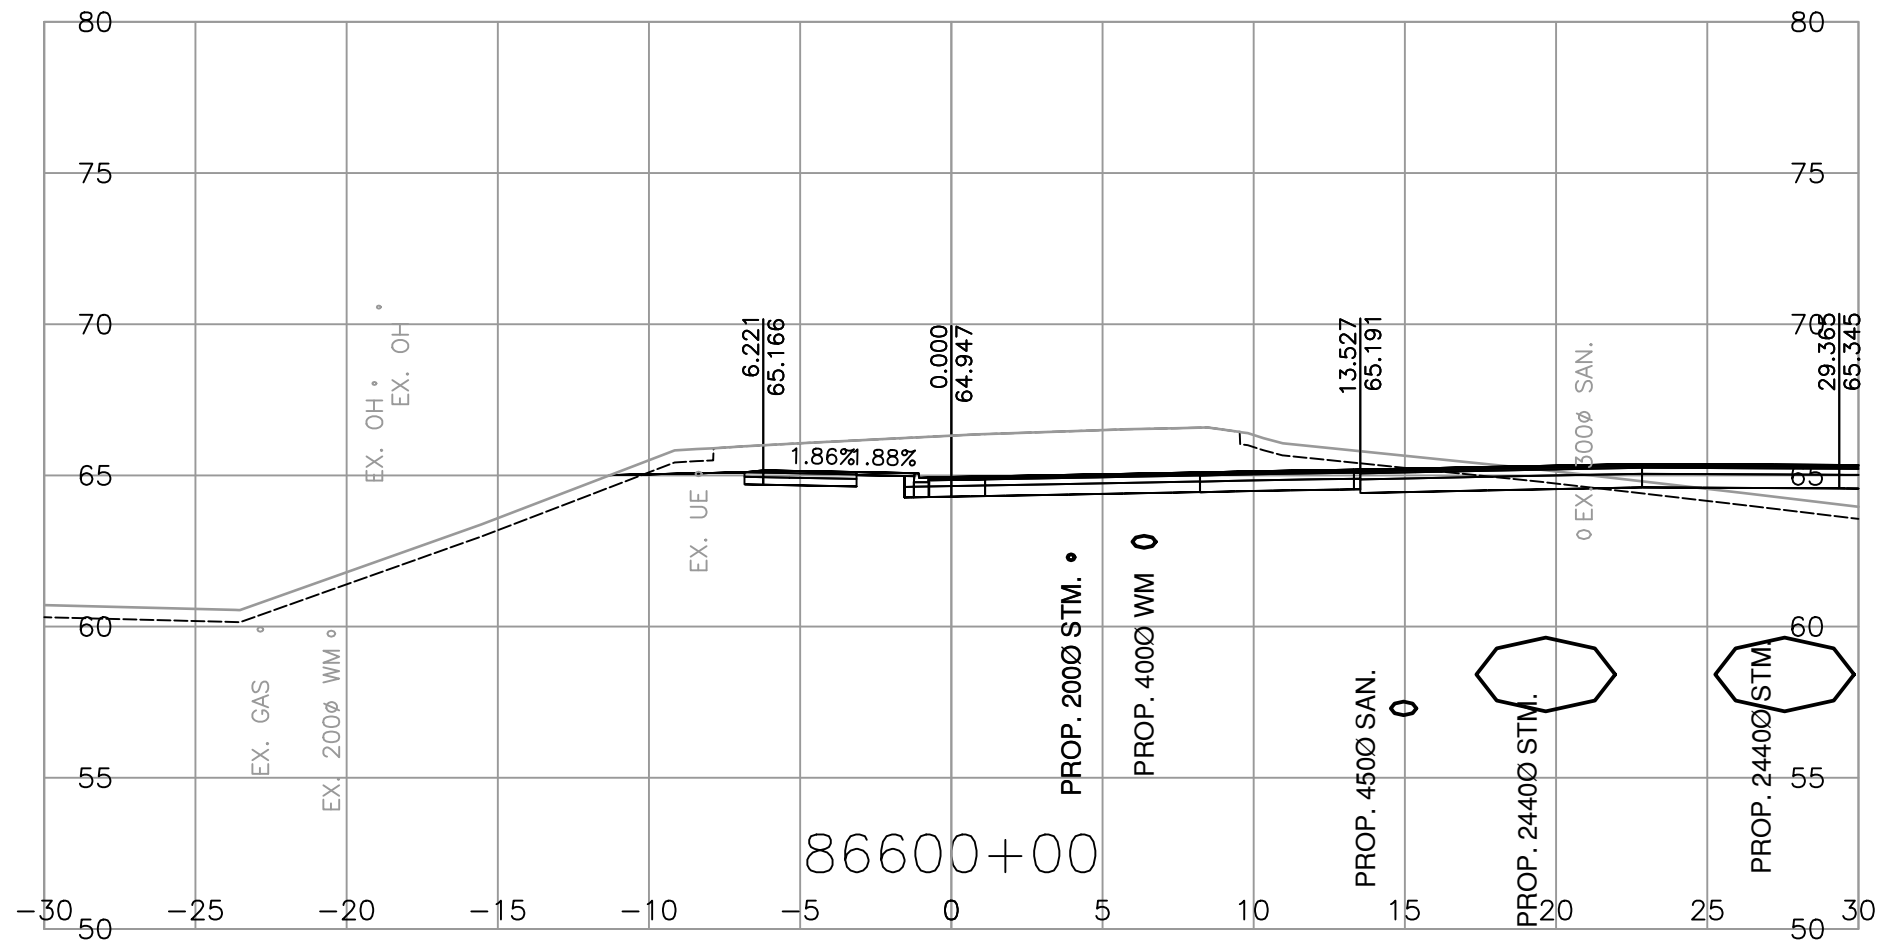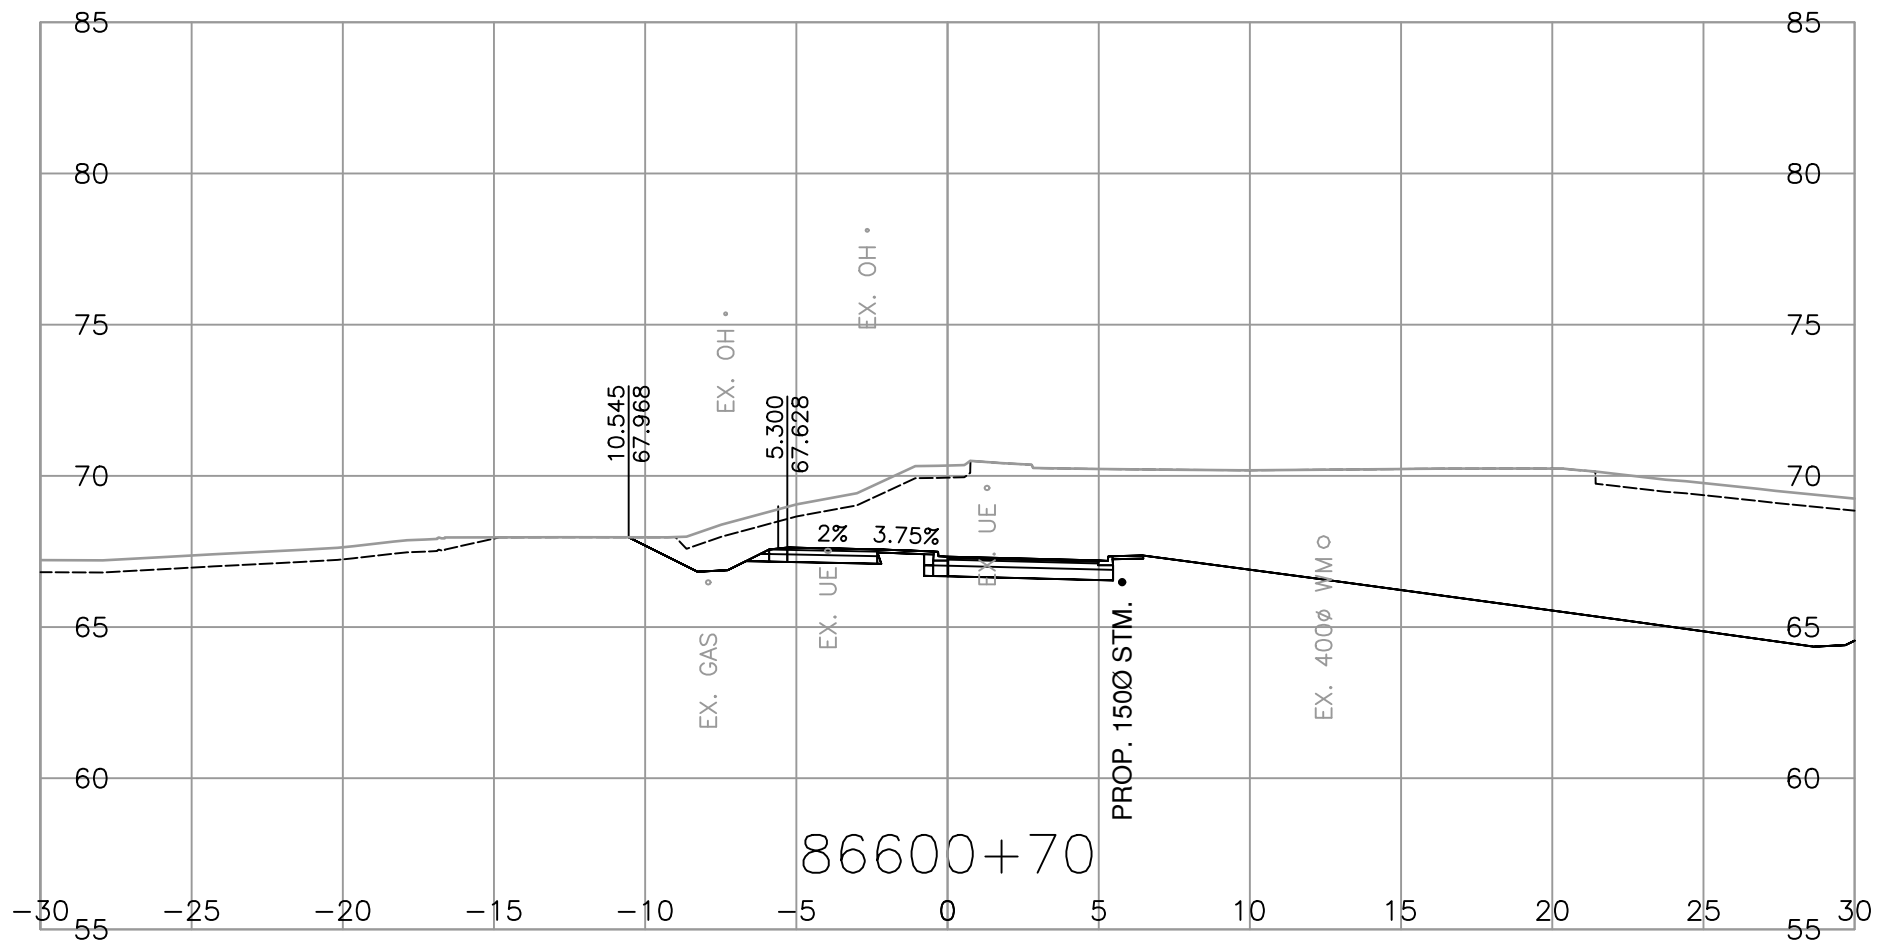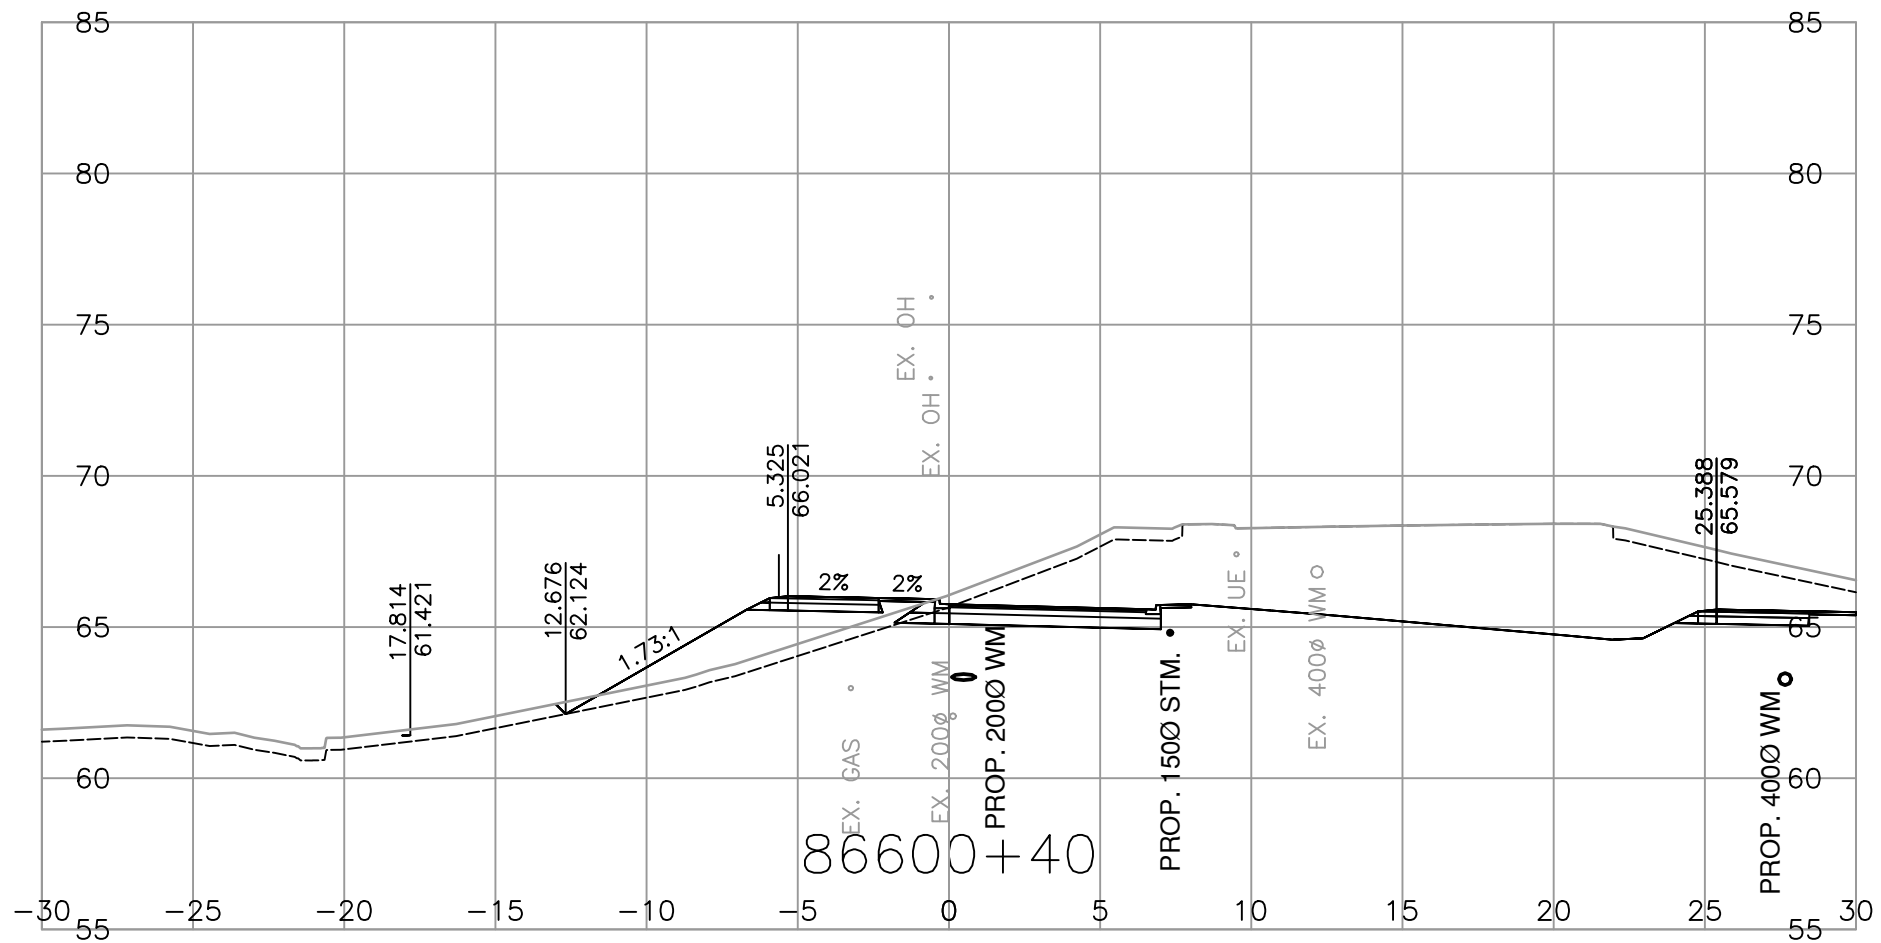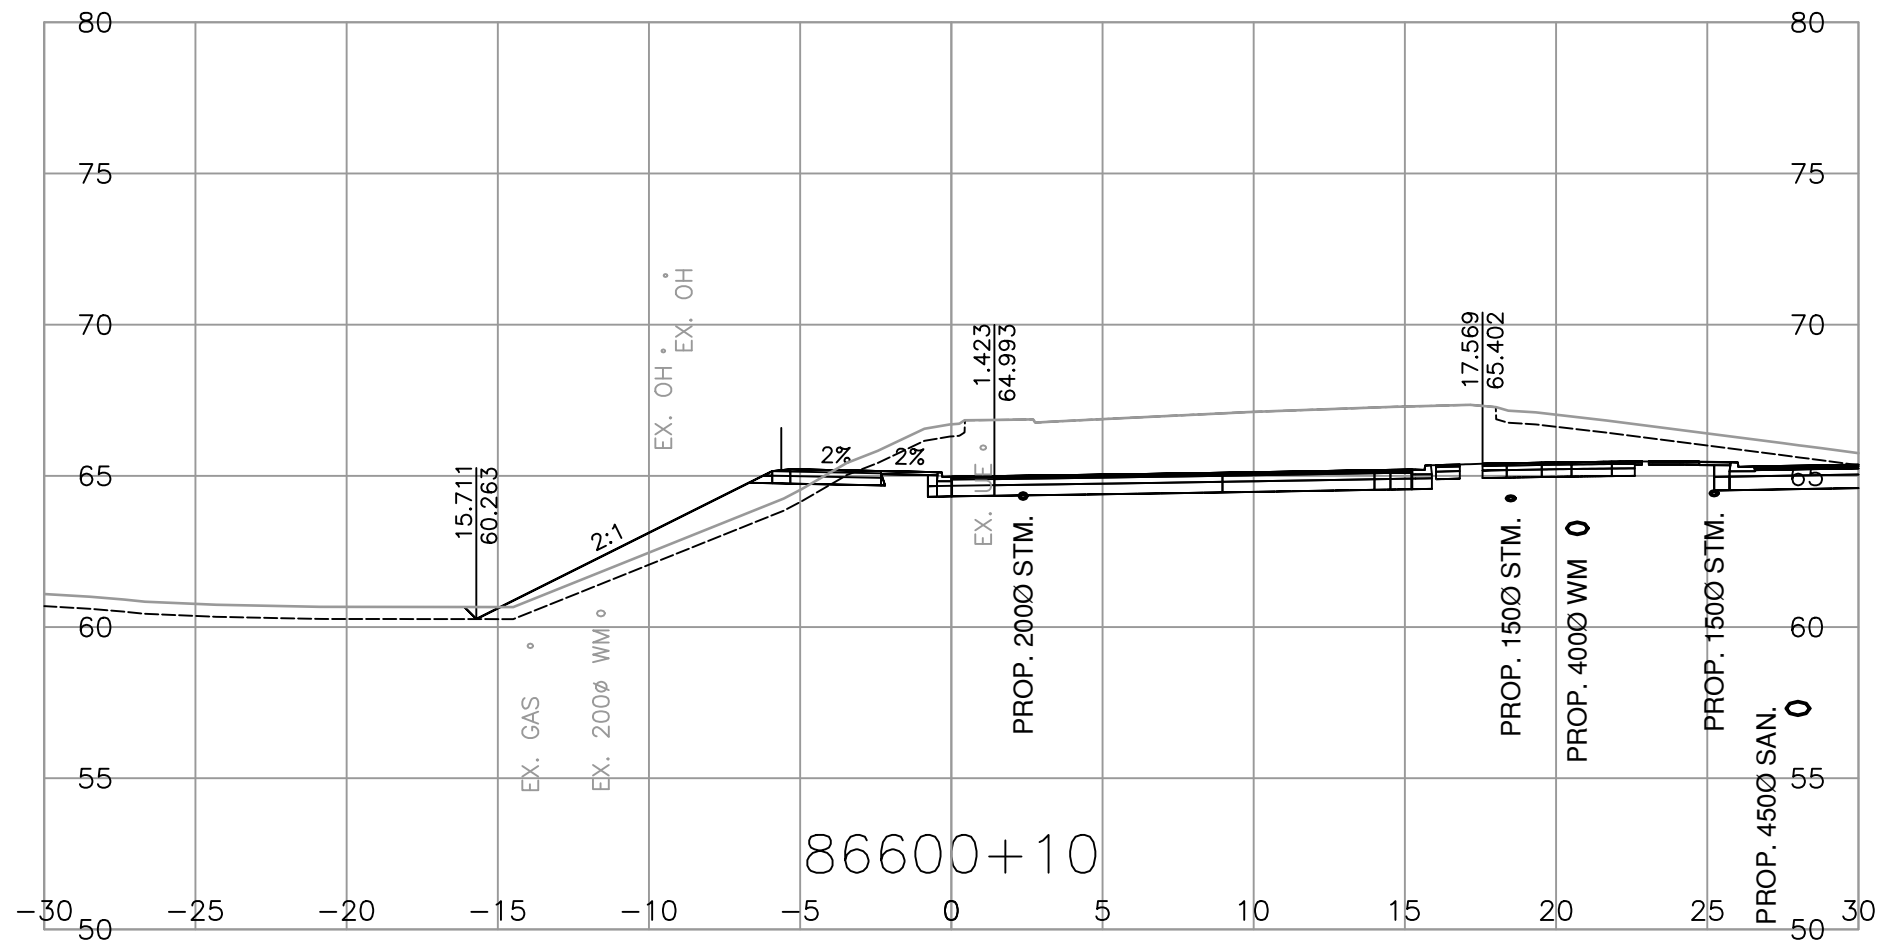

MINISTRY OF TRANSPORTATION
AND TRANSIT
SOUTH COAST REGION
HIGHWAY DESIGN AND GEOMATICS ENGINEERING



0

2

1:250

12m

SCALE

CAD FILENAME

R1-1154-1126

FILE NUMBER










2021-2305-02

PLOT DATE

2026-03-30

REV	DATE	REVISIONS	NAME

CROSS SECTIONS		HIGHWAY 1 - PEARDONVILLE	
HIGHWAY 1 - EAST OF FRASER HWY TO WEST OF CLEARBROOK ROAD		RIGHT TURN EXIT LANE - L86600	
SHEET 1 OF 3			
ASSOCIATED ENGINEERING (B.C.) LTD. PERMIT TO PRACTICE 1000163		DESIGNED L. LIU DATE 2026-03-30	
		QUALITY CONTROL S. BIDULKA DATE 2026-03-30	
		QUALITY ASSURANCE P. STANCOMBE DATE 2026-03-30	
		DRAWN M. SALOMON DATE 2026-03-30	
PROJECT NUMBER 13254-1000	REG 1	DRAWING NUMBER R1-1154-1126	REV

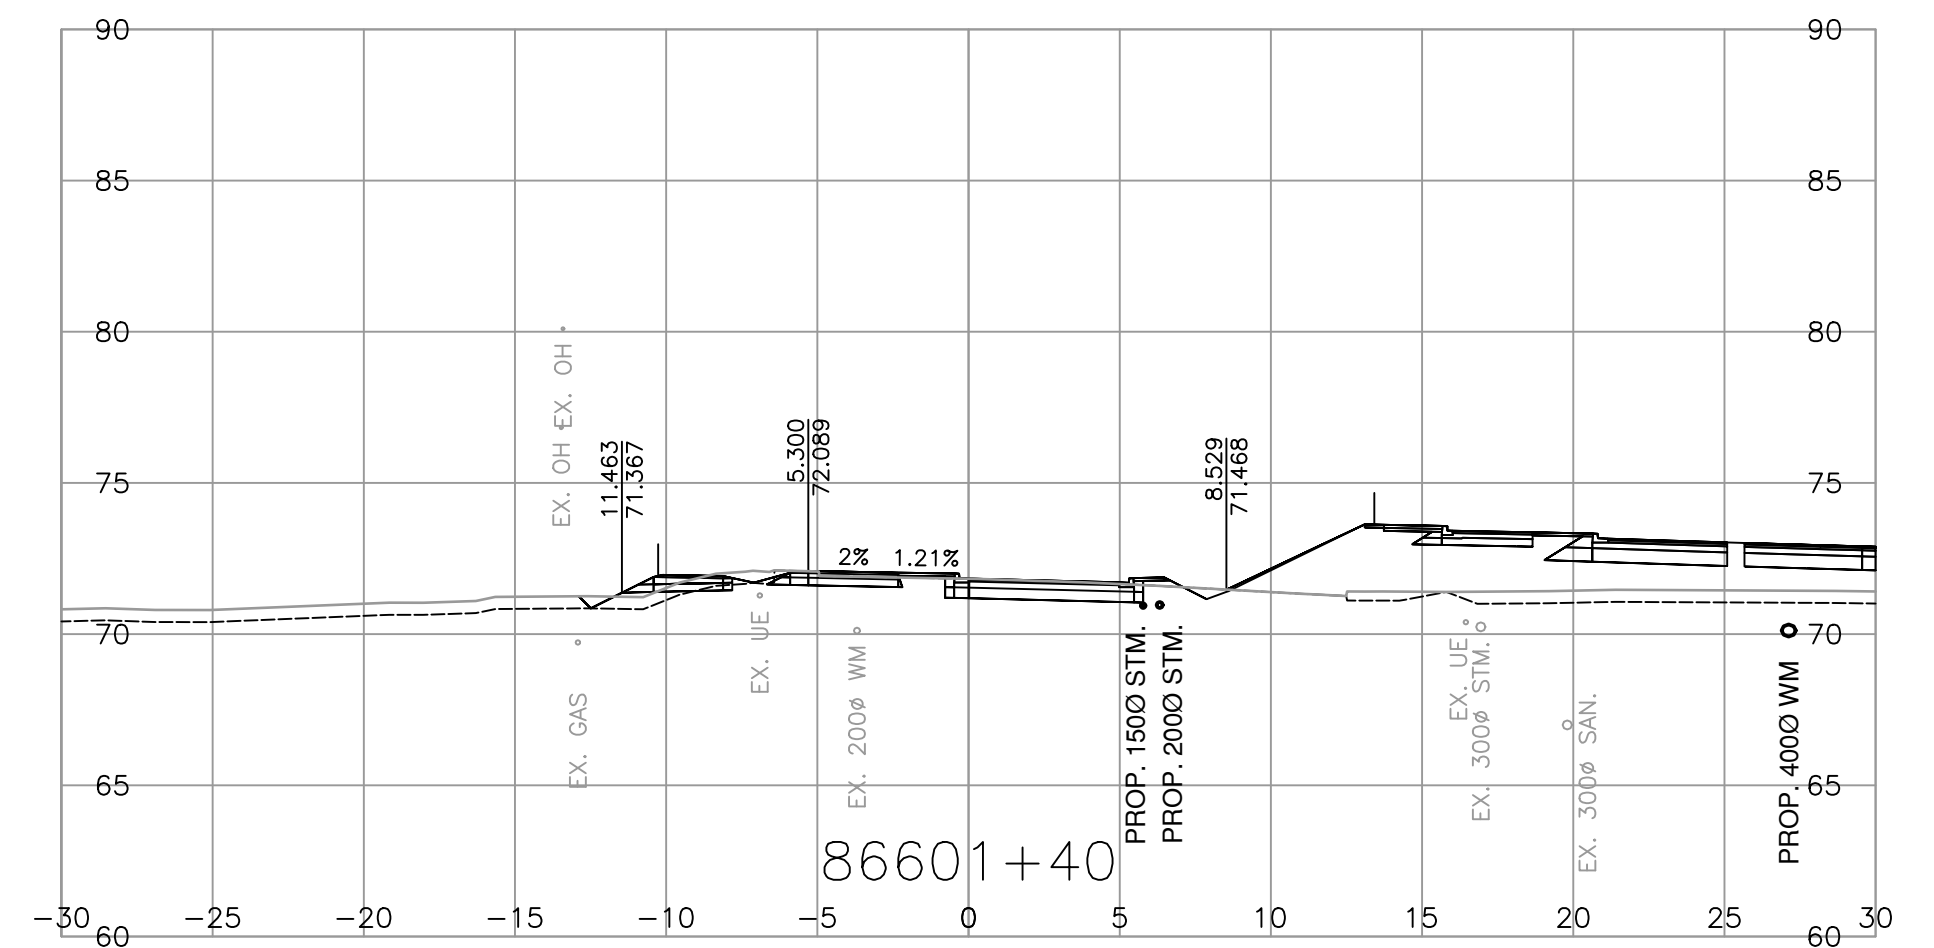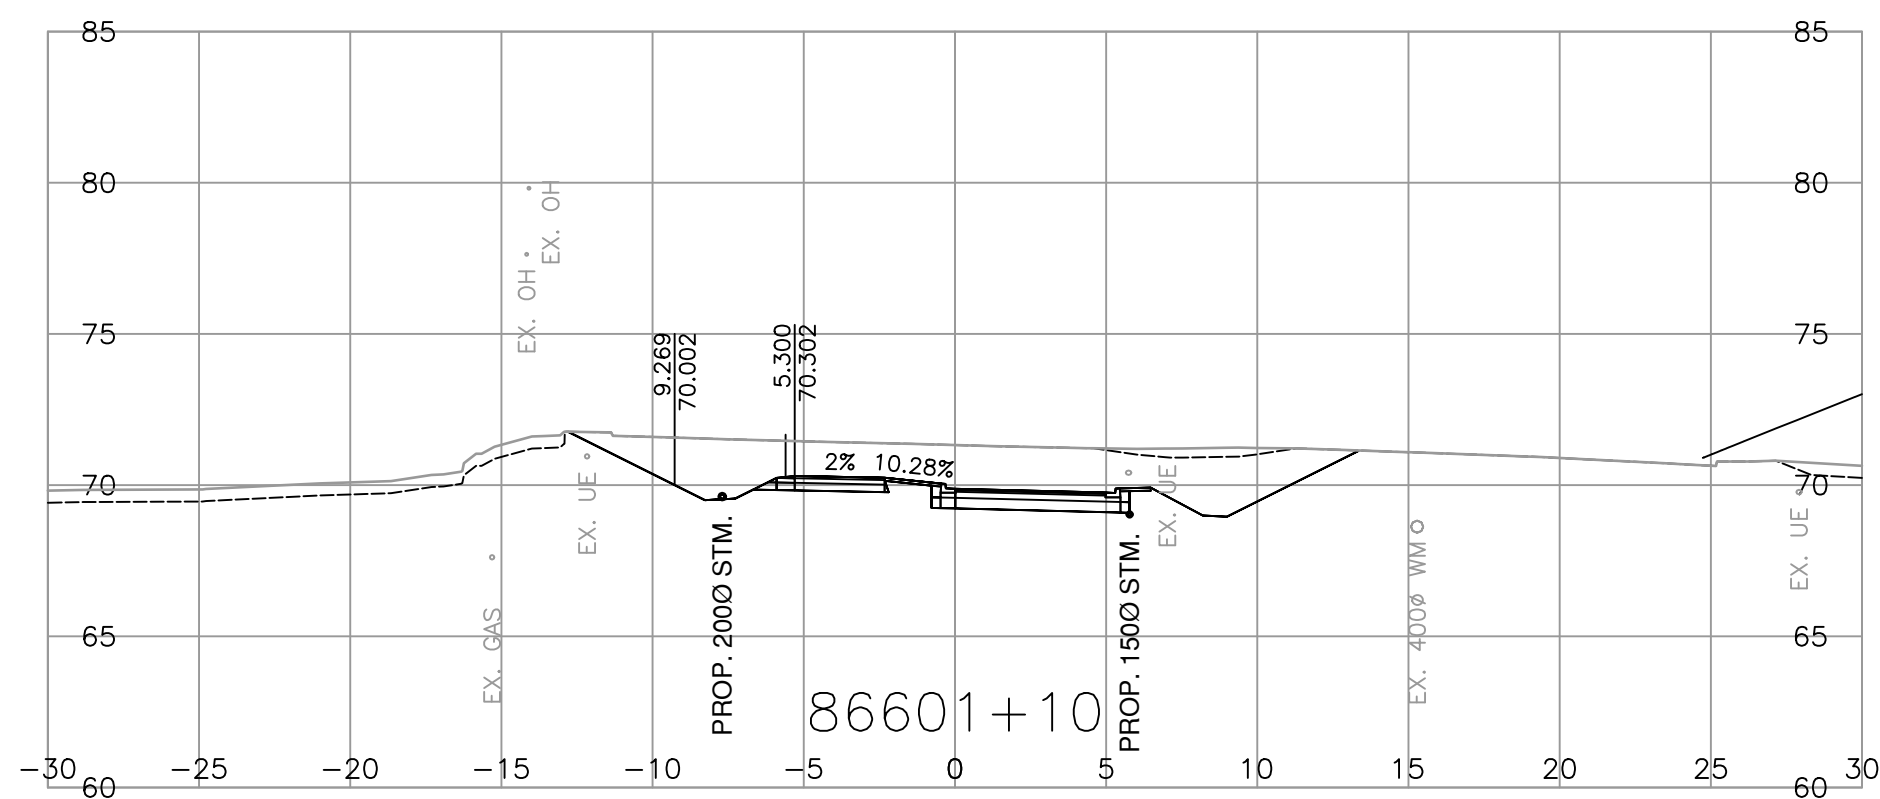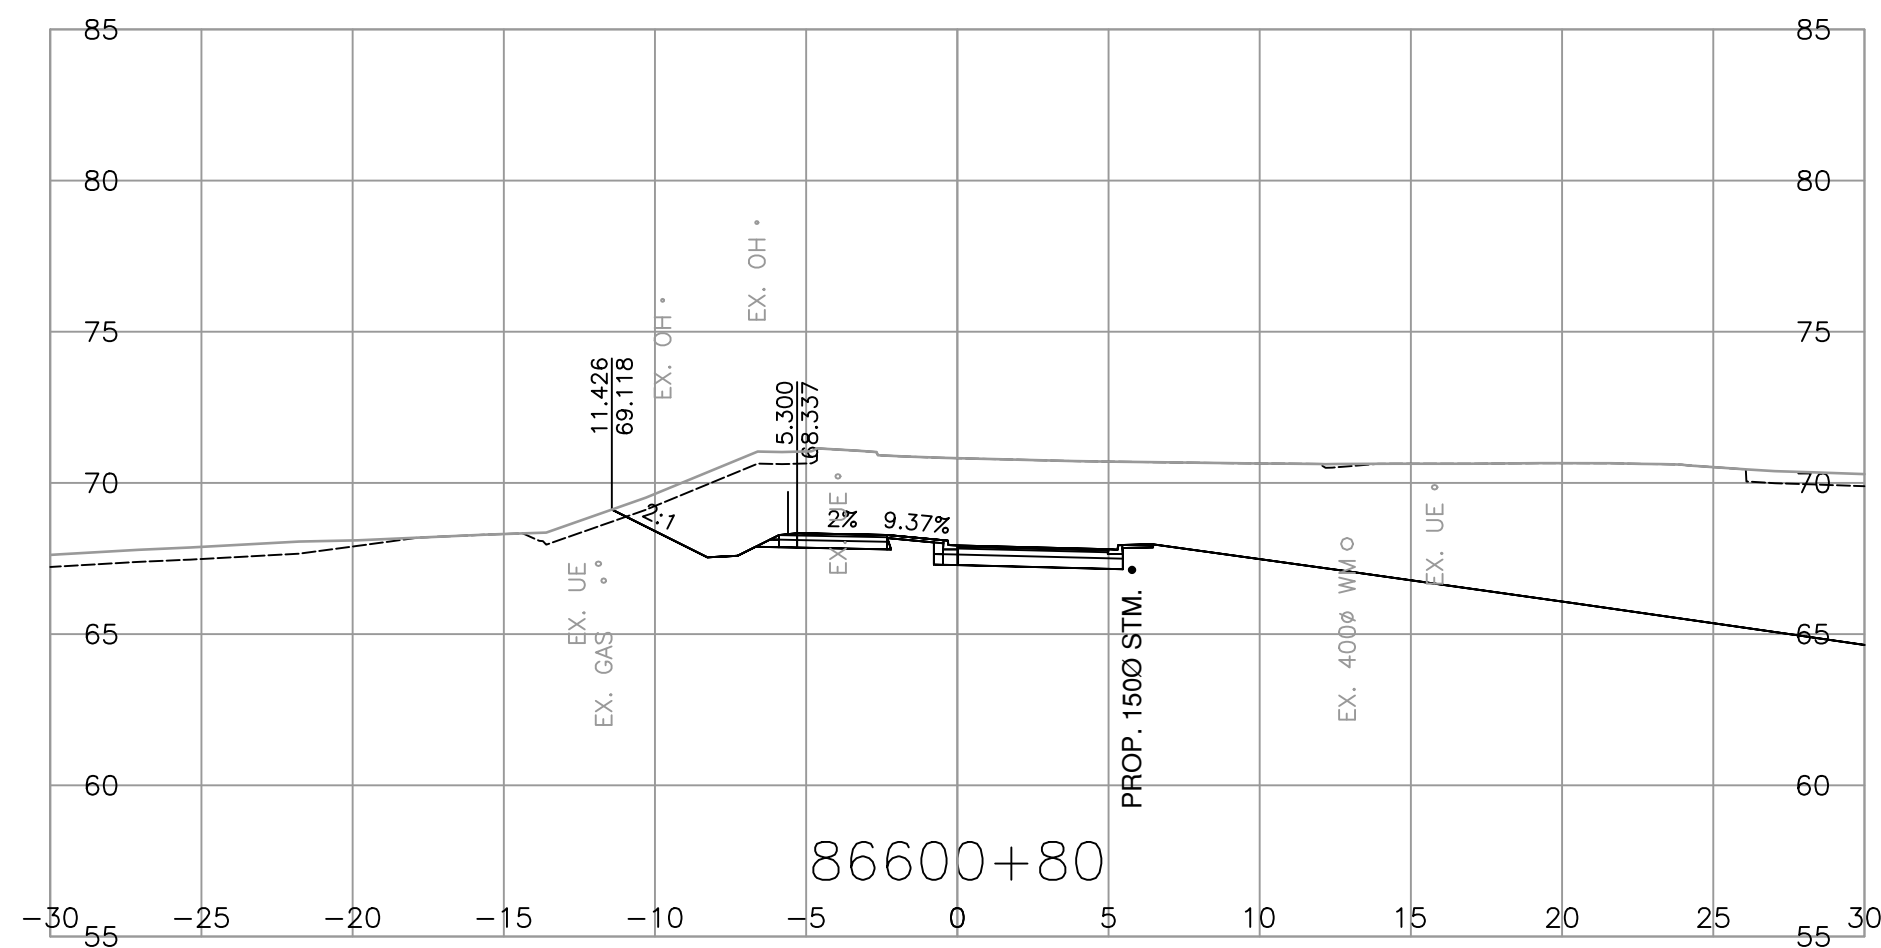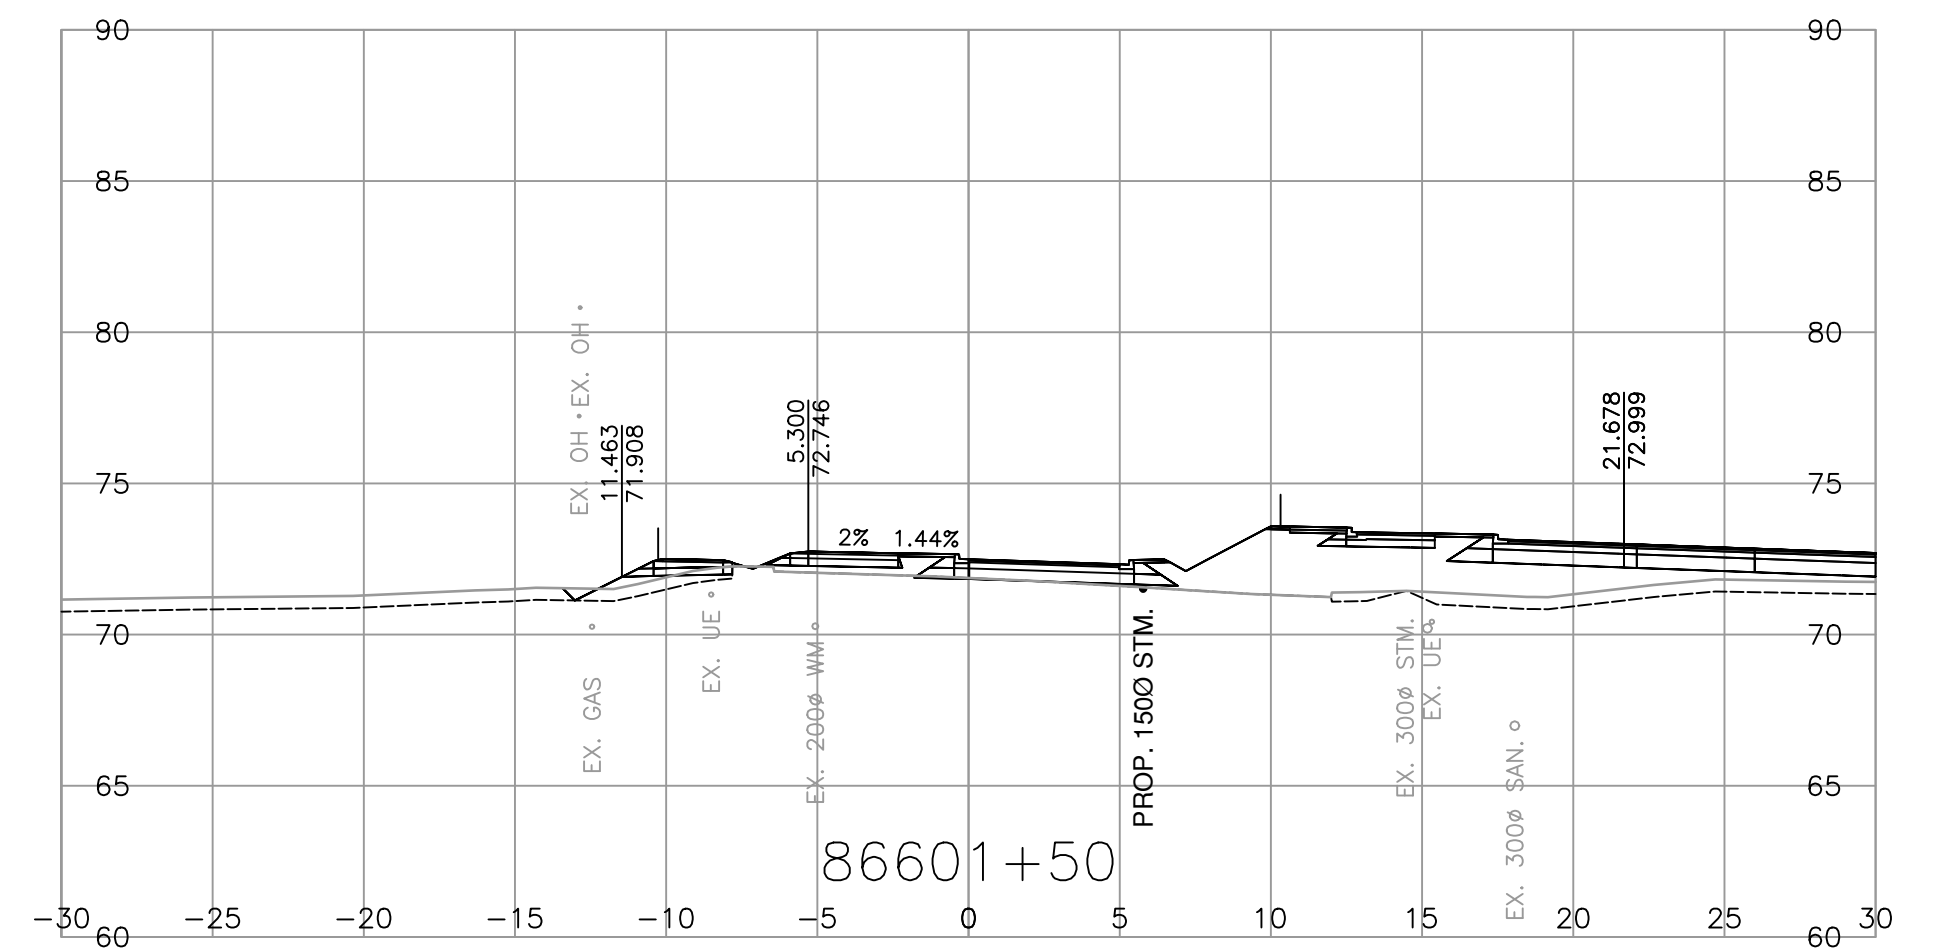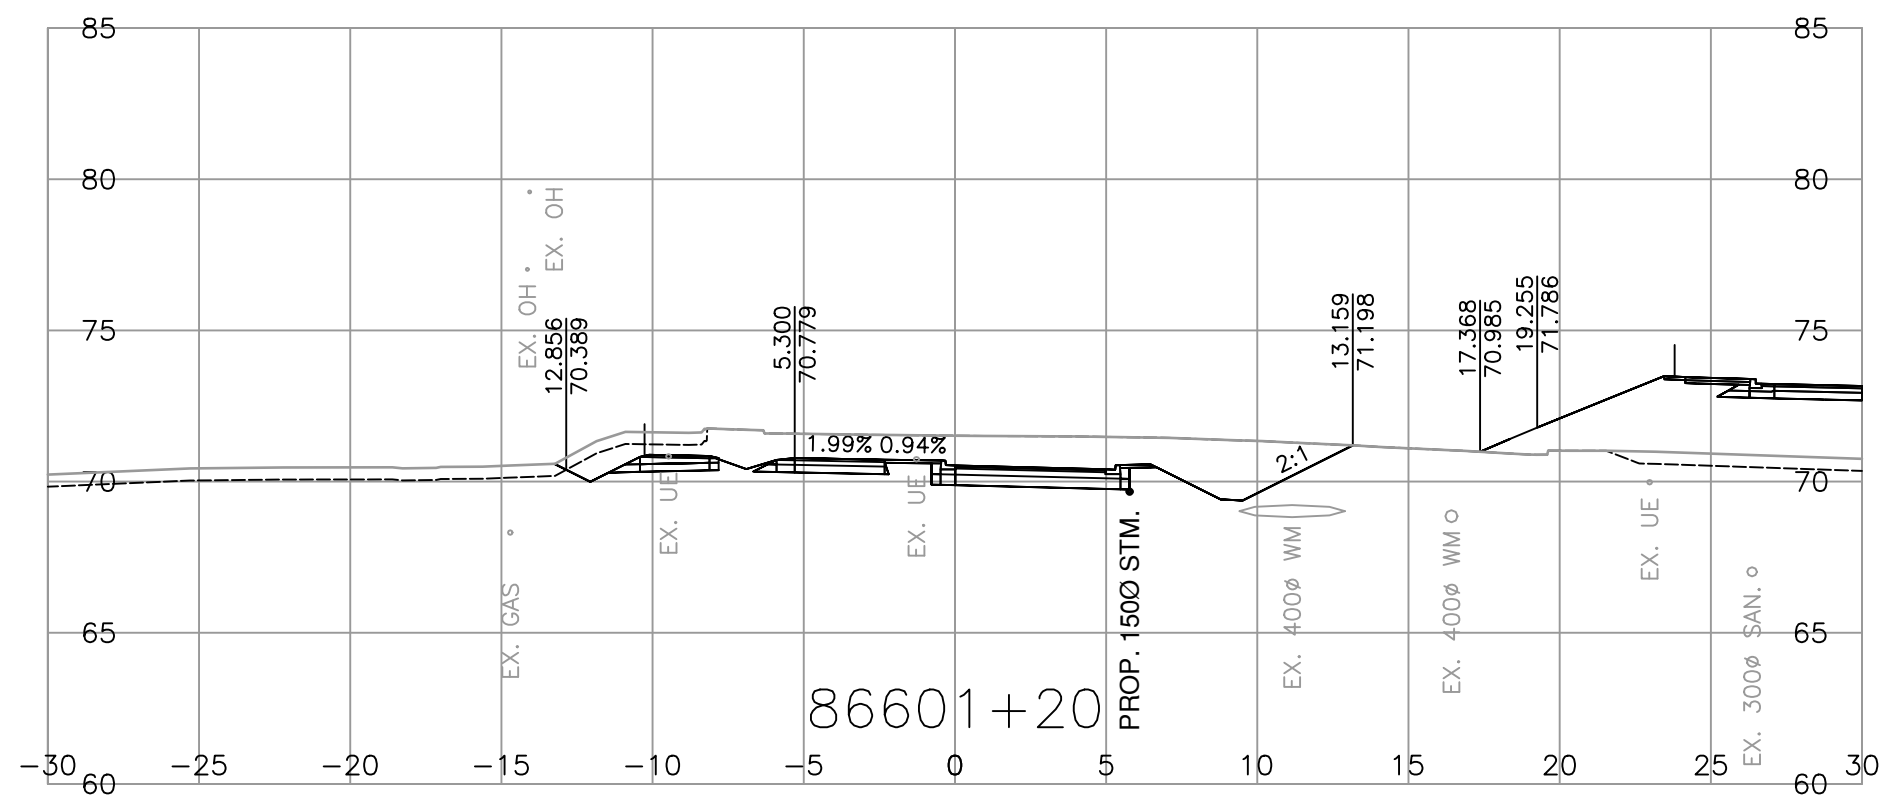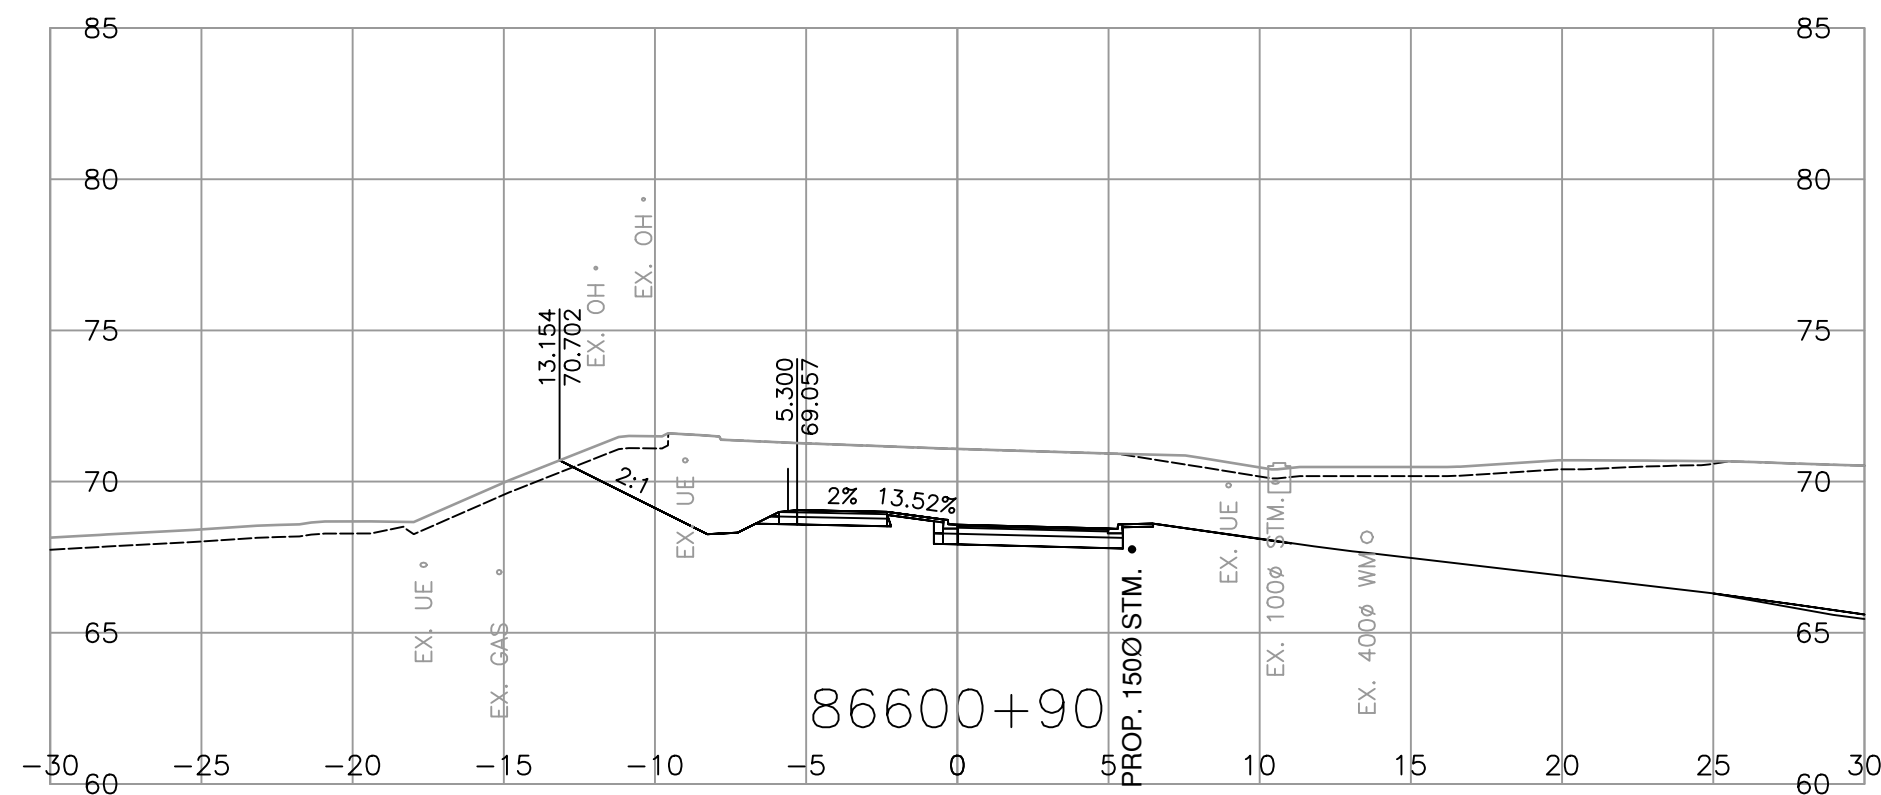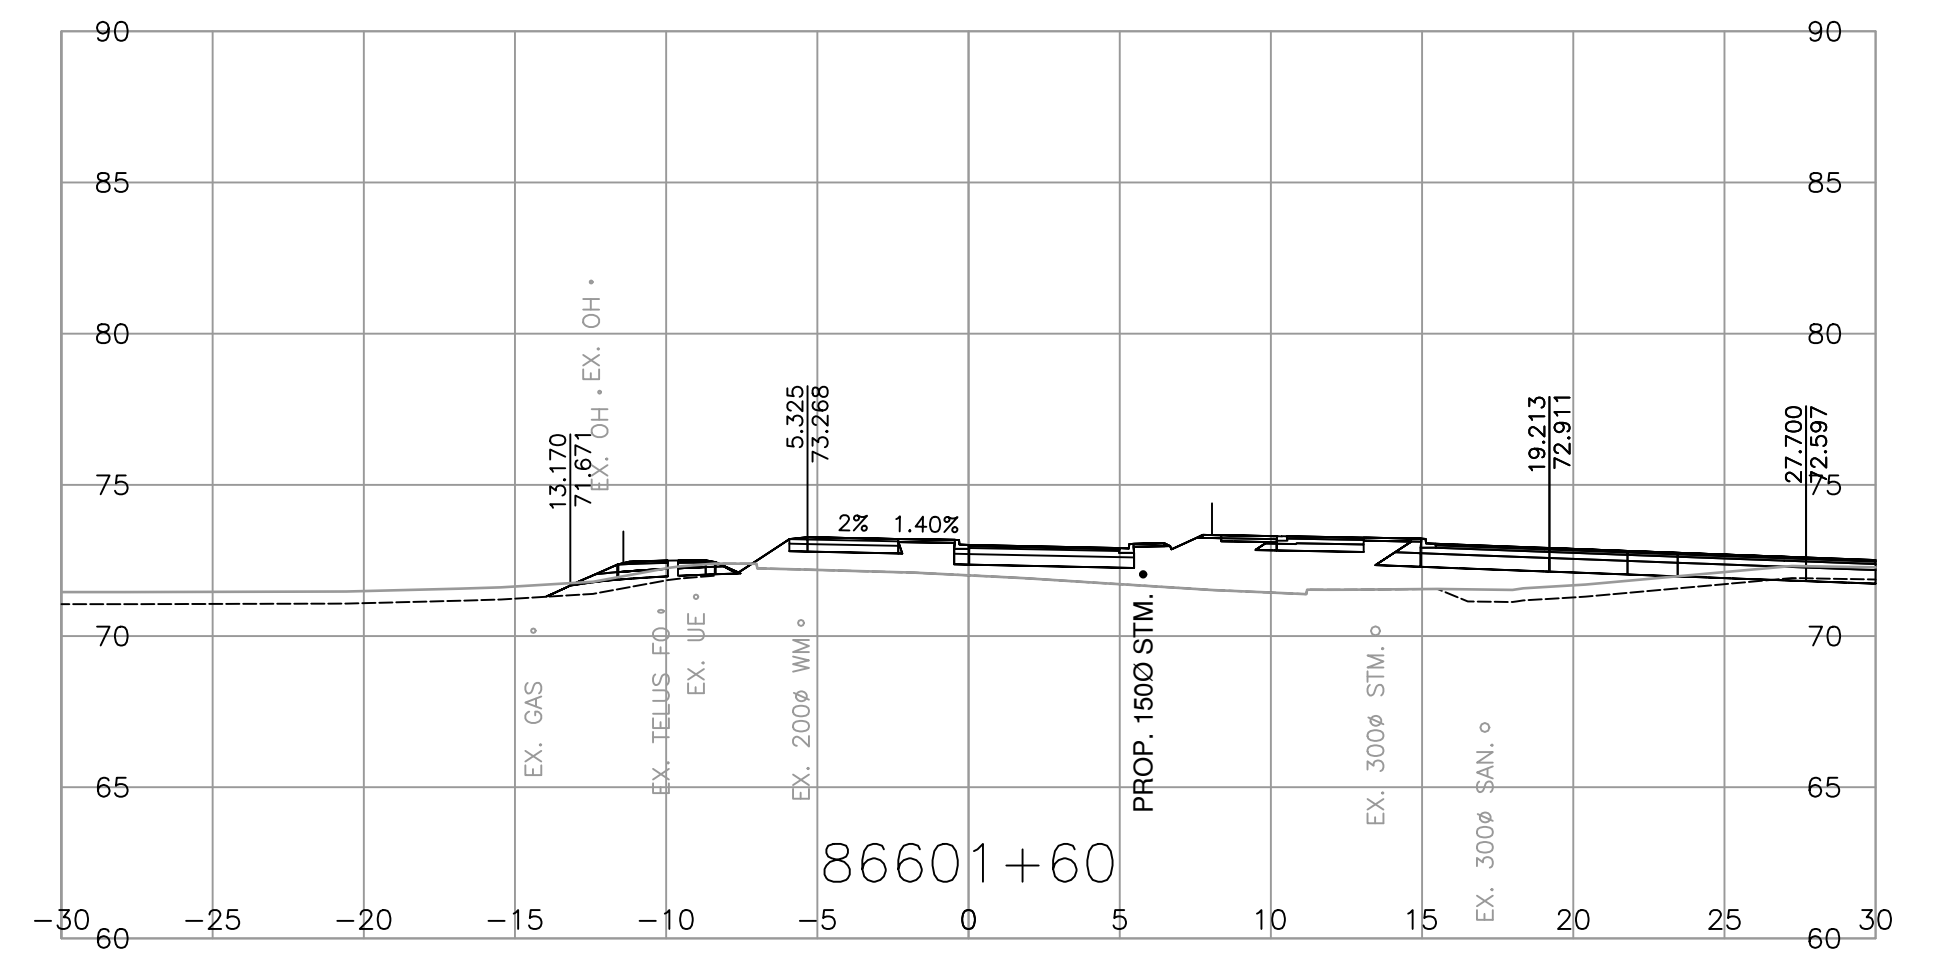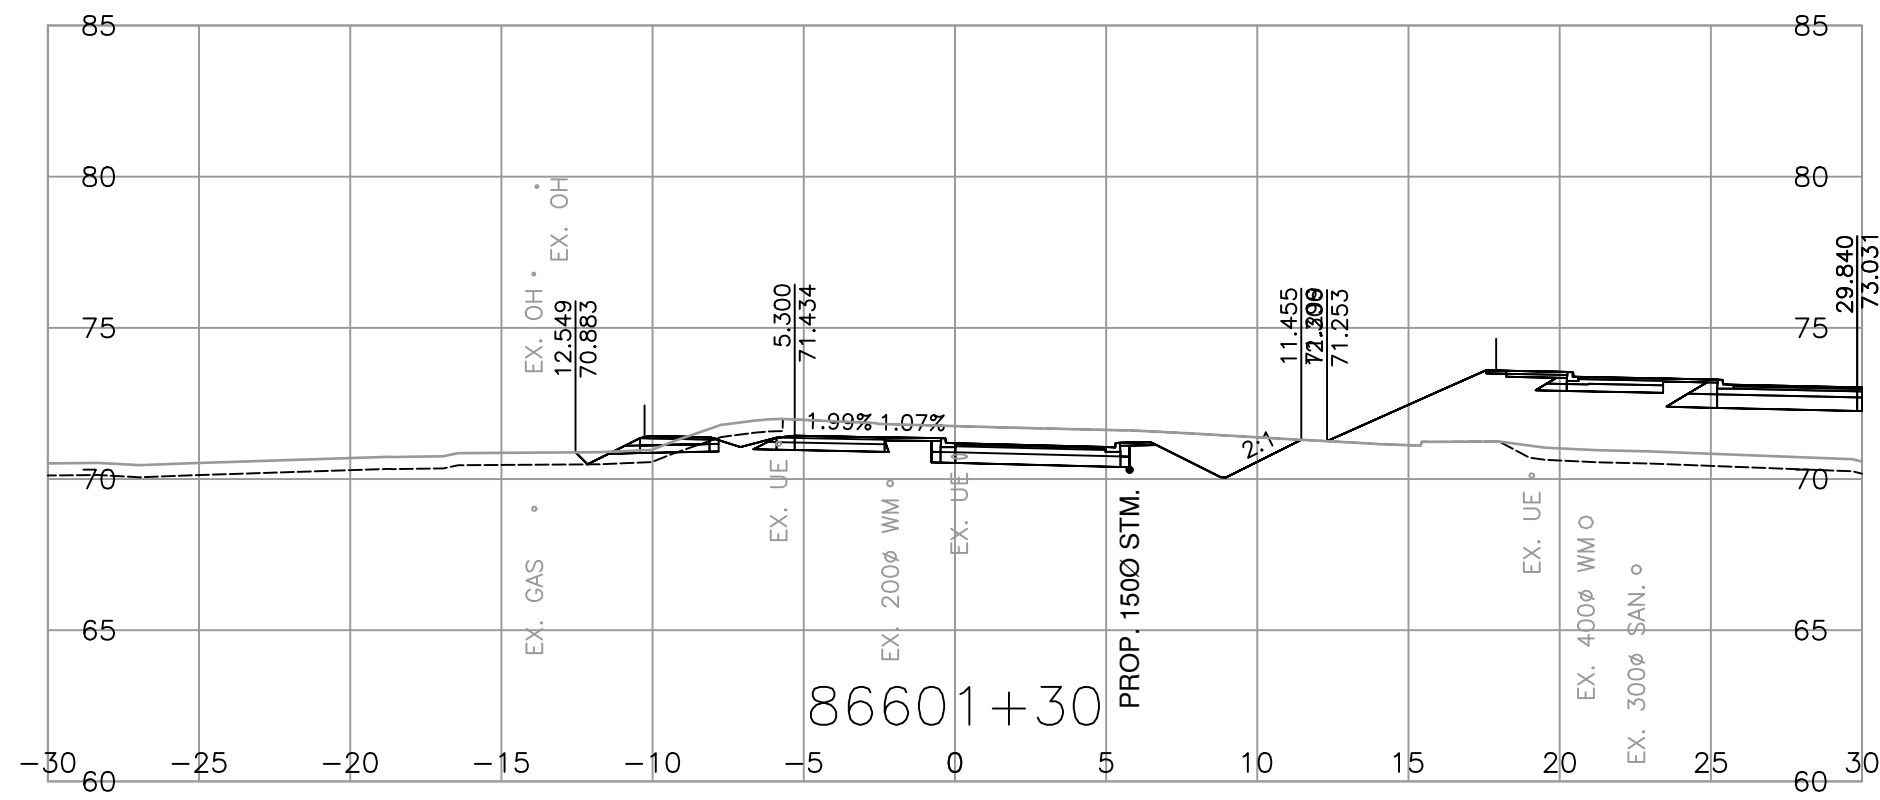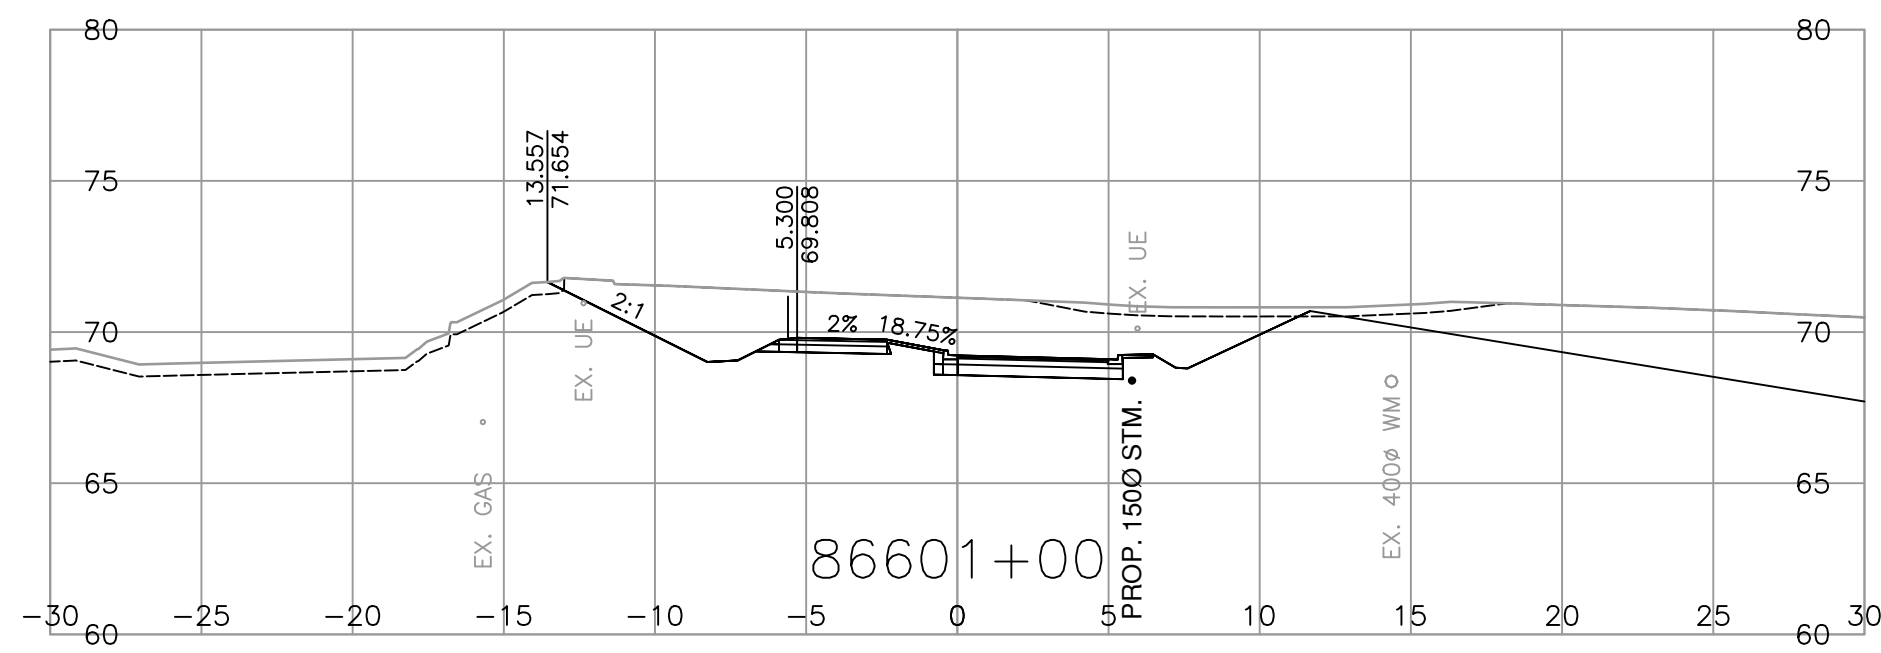

MINISTRY OF TRANSPORTATION
AND TRANSIT
SOUTH COAST REGION
HIGHWAY DESIGN AND GEOMATICS ENGINEERING



SCALE 0 2 1:250 12m

CAD FILENAME R1-1154-1127

FILE NUMBER 2021-2305-02

PLOT DATE 2026-03-30[illegible]

CROSS SECTIONS

	HIGHWAY 1 - PEARDONVILLE
	HIGHWAY 1 - EAST OF FRASER HWY TO WEST OF CLEARBROOK ROAD
	RIGHT TURN EXIT LANE - L86600

SHEET 2 OF 3

ASSOCIATED ENGINEERING (B.C.) LTD.
PERMIT TO PRACTICE 1000163

DESIGNED _____ L. LIU DATE 2026-03-30

QUALITY CONTROL _____ S. BIDULKA DATE 2026-03-30

QUALITY ASSURANCE	P. STANCOMBE	DATE	2026-03-30
-------------------	--------------	------	------------

QUALITY ASSURANCE	<u>P. STRANDBERG</u>	DATE	<u>2026-03-30</u>
DRAWN	<u>M. SALOMON</u>	DATE	<u>2026-03-30</u>




DRAWN _____		W. SALOMON		DATE _____ 2020-03-30	
PROJECT NUMBER	REV	DRAWING NUMBER	REV		

PROJECT NUMBER	REG	DRAWING NUMBER	REV

13254-1000	1	R1-1154-1127	
------------	---	--------------	--

--	--	--	--

PLOT DATE: 2026/04/17 \\se.co\data\working\van\2021-2305-02\civil\model\MoTL_PDV_Working_Drawings\DrawingProduction\1000_DesignSections\R1-1154-L86600.dwg

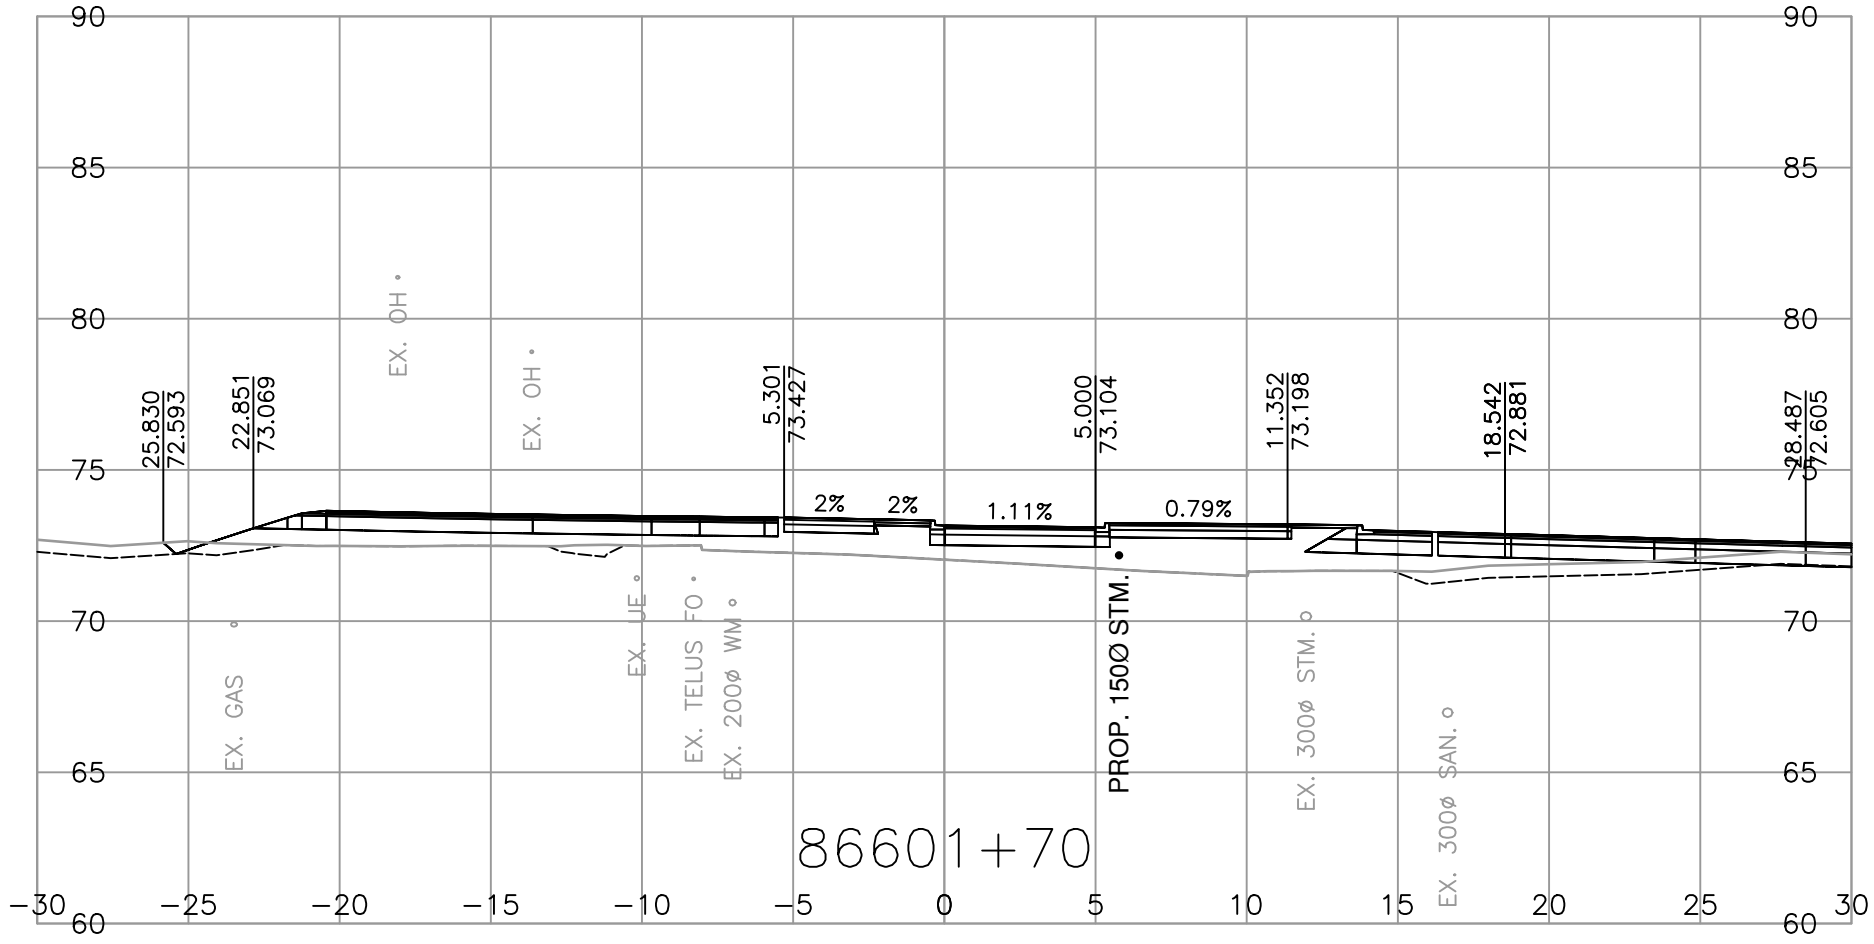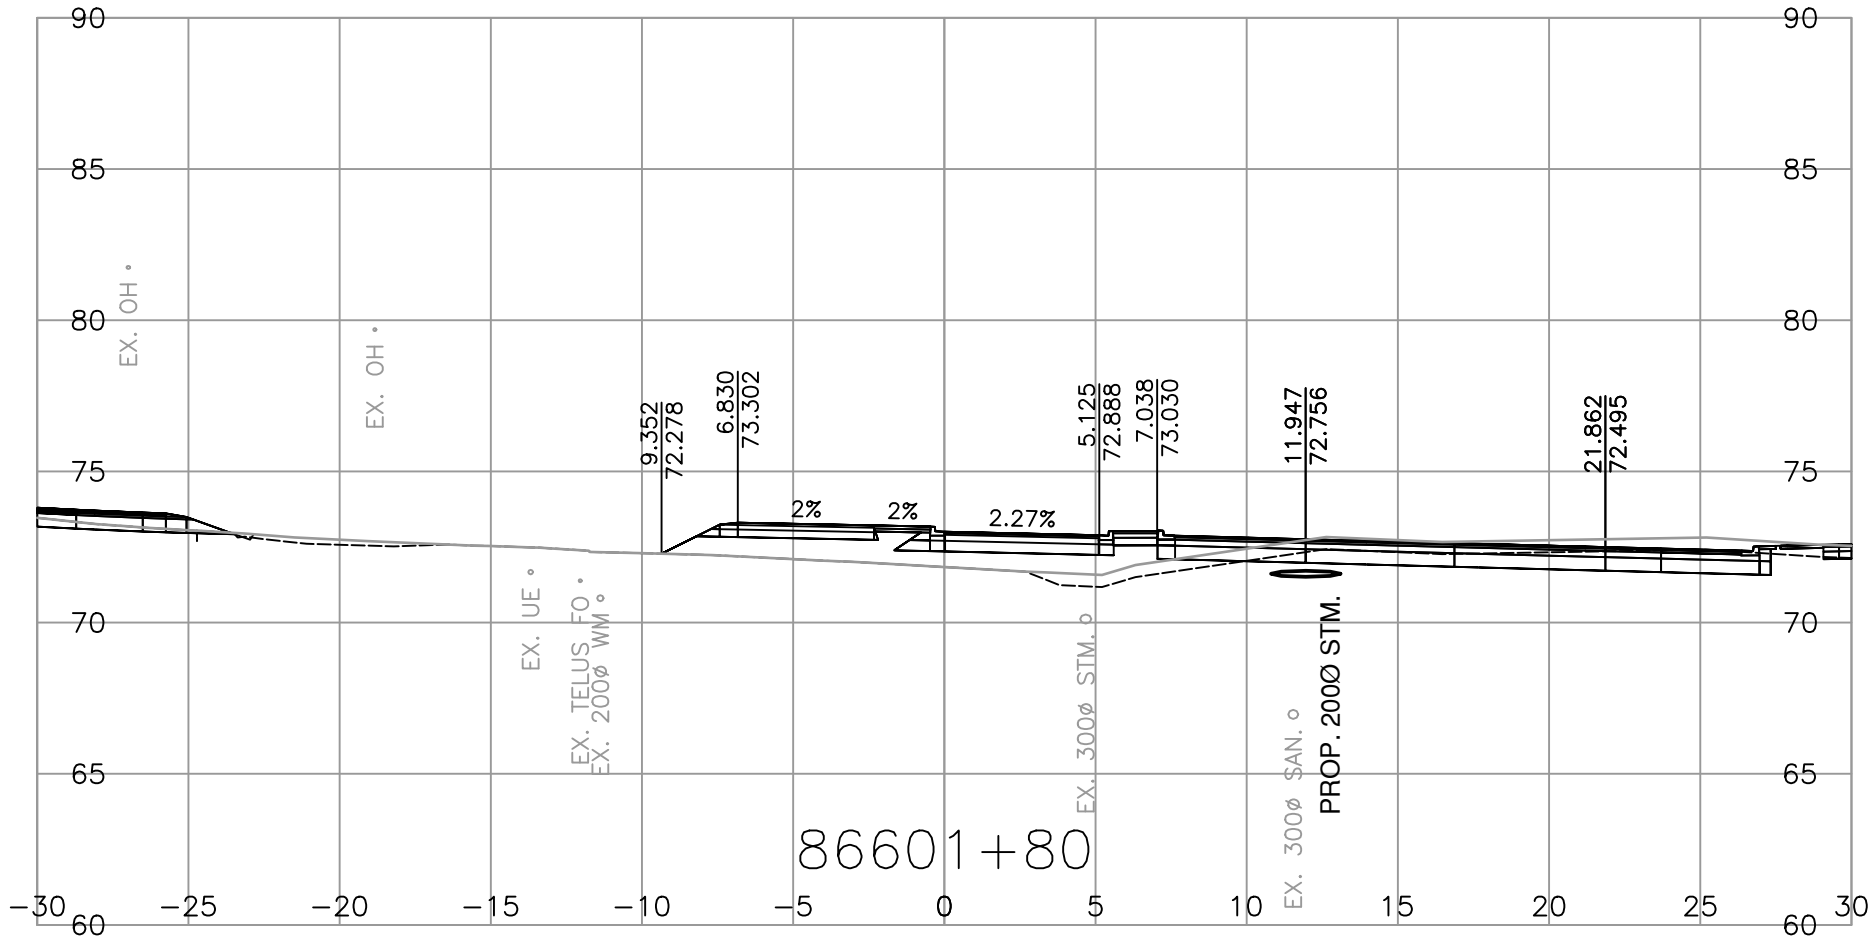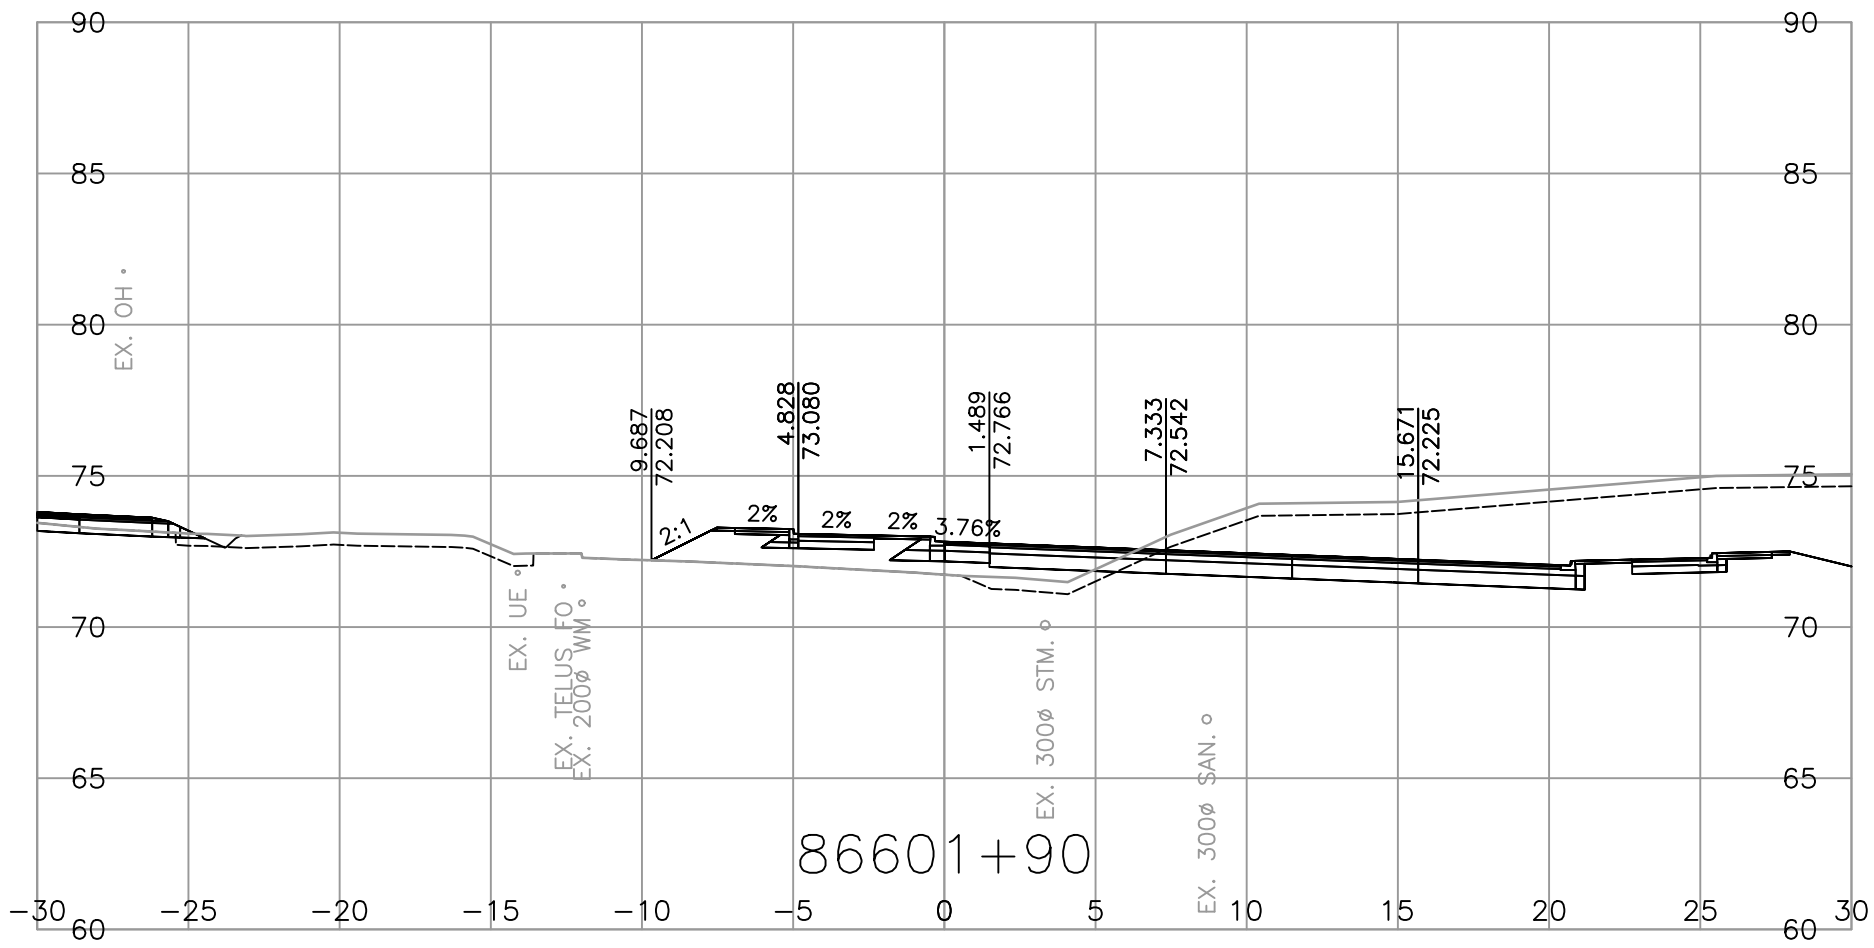



Associated Engineering

SCALE

02125012m

CAD FILENAME

R1-1154-1128

FILE NUMBER

2021-2305-02

PLOT DATE

2026-04-17

REV

DATE

REVISIONS

NAME

BRITISH COLUMBIA

MINISTRY OF TRANSPORTATION AND TRANSIT

SOUTH COAST REGION

HIGHWAY DESIGN AND GEOMATICS ENGINEERING



CROSS SECTIONS

HIGHWAY 1 - PEARDONVILLE

HIGHWAY 1 - EAST OF FRASER HWY TO WEST OF CLEARBROOK ROAD

RIGHT TURN EXIT LANE - L86600

SHEET 3 OF 3

ASSOCIATED ENGINEERING (B.C.) LTD.

PERMIT TO PRACTICE 1000163

DESIGNED

L.LIU

DATE

2026-04-17

QUALITY CONTROL

S. BIDULKA

DATE

2026-04-17

QUALITY ASSURANCE

P. STANCOMBE

DATE

2026-04-17

DRAWN

M. SALOMON

DATE

2026-04-17

PROJECT NUMBER

13254-1002

REG




1

DRAWING NUMBER

R1-1154-1128

REV

PLOT DATE: 2026/04/18 Q:\2021-2305-02\civil\model\MoTL_PDV_Working_Drawings\DrawingProduction\1000_DesignSections\R1-1154-L86700.dwg

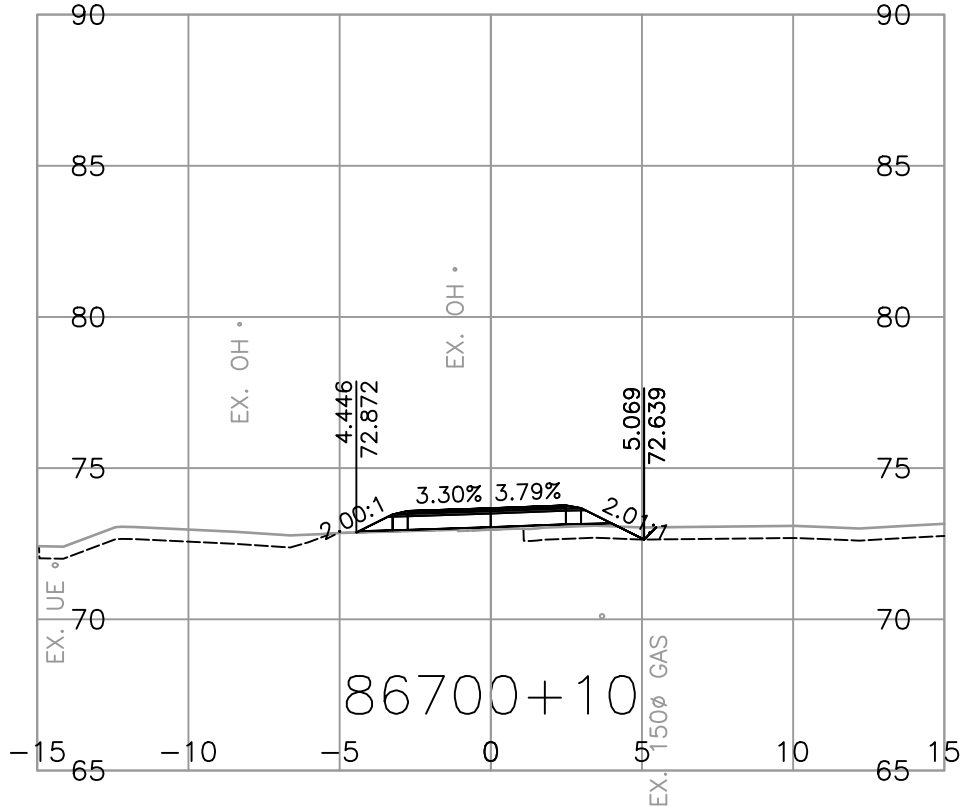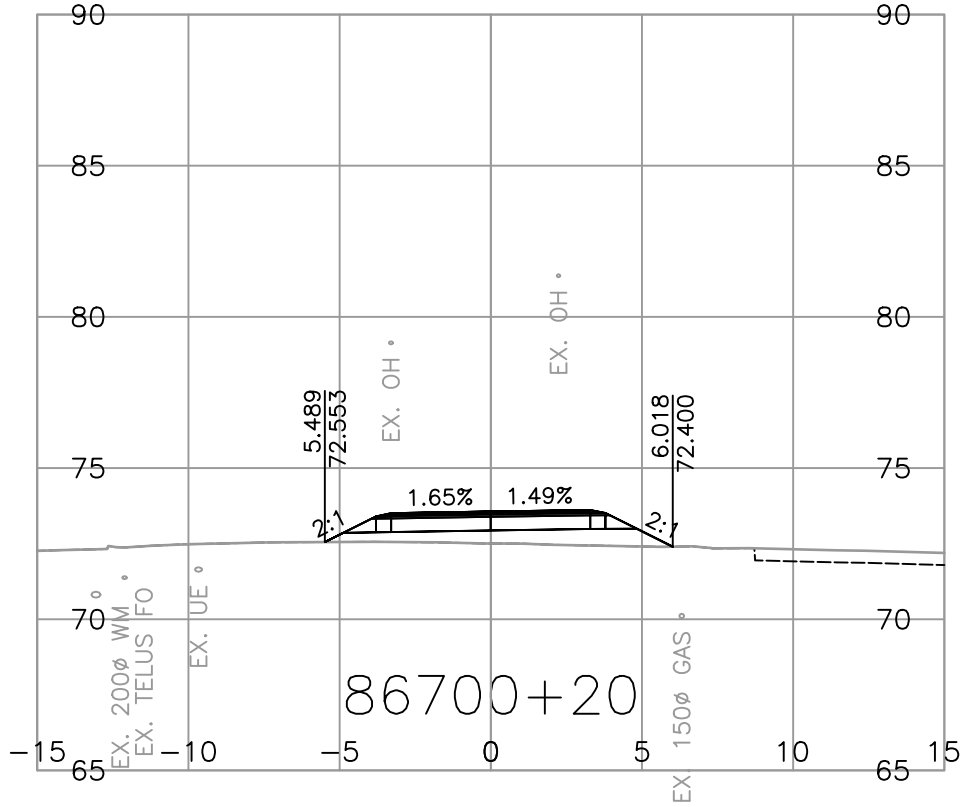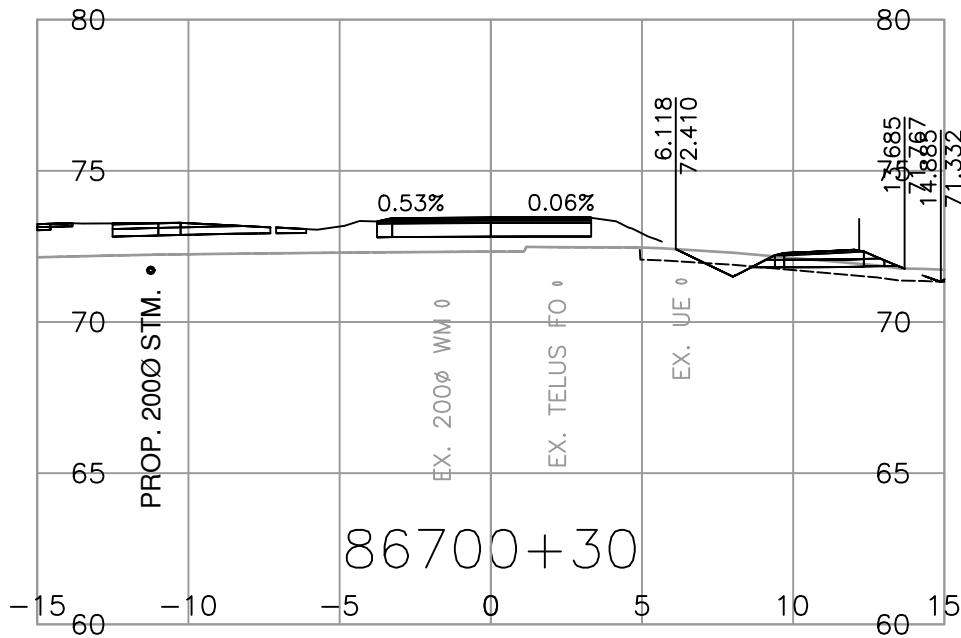



CAD FILENAME

R1-1154-1129

FILE NUMBER

2021-2305-02

PLOT DATE

2026-04-17

SCALE

0

2

1:250

12m

REV	DATE	REVISIONS	NAME

ASSOCIATED ENGINEERING (B.C.) LTD.
PERMIT TO PRACTICE 1000163

DESIGNED

L.LIU

DATE

2026-04-17

QUALITY CONTROL

S. BIDULKA

DATE

2026-04-17

QUALITY ASSURANCE

P. STANCOMBE

DATE

2026-04-17

DRAWN

M. SALOMON

DATE

2026-04-17

PROJECT NUMBER	REG	DRAWING NUMBER	REV
13254-1002	1	R1-1154-1129	



BRITISH COLUMBIA

MINISTRY OF TRANSPORTATION AND TRANSIT

SOUTH COAST REGION

HIGHWAY DESIGN AND GEOMATICS ENGINEERING



CROSS SECTIONS

HIGHWAY 1 - PEARDONVILLE


HIGHWAY 1 - EAST OF FRASER HWY TO WEST OF CLEARBROOK ROAD

DRIVEWAY - L86700

SHEET 1 OF 1

--	--	--	--

PLOT DATE: 2026/04/18 \\ee.ca\data\working\van\2021-2305-02\civil\model\MoTL_PDV_Working_Drawings\DrawingProduction\1000_DesignSections\R1-1154-L86800.dwg

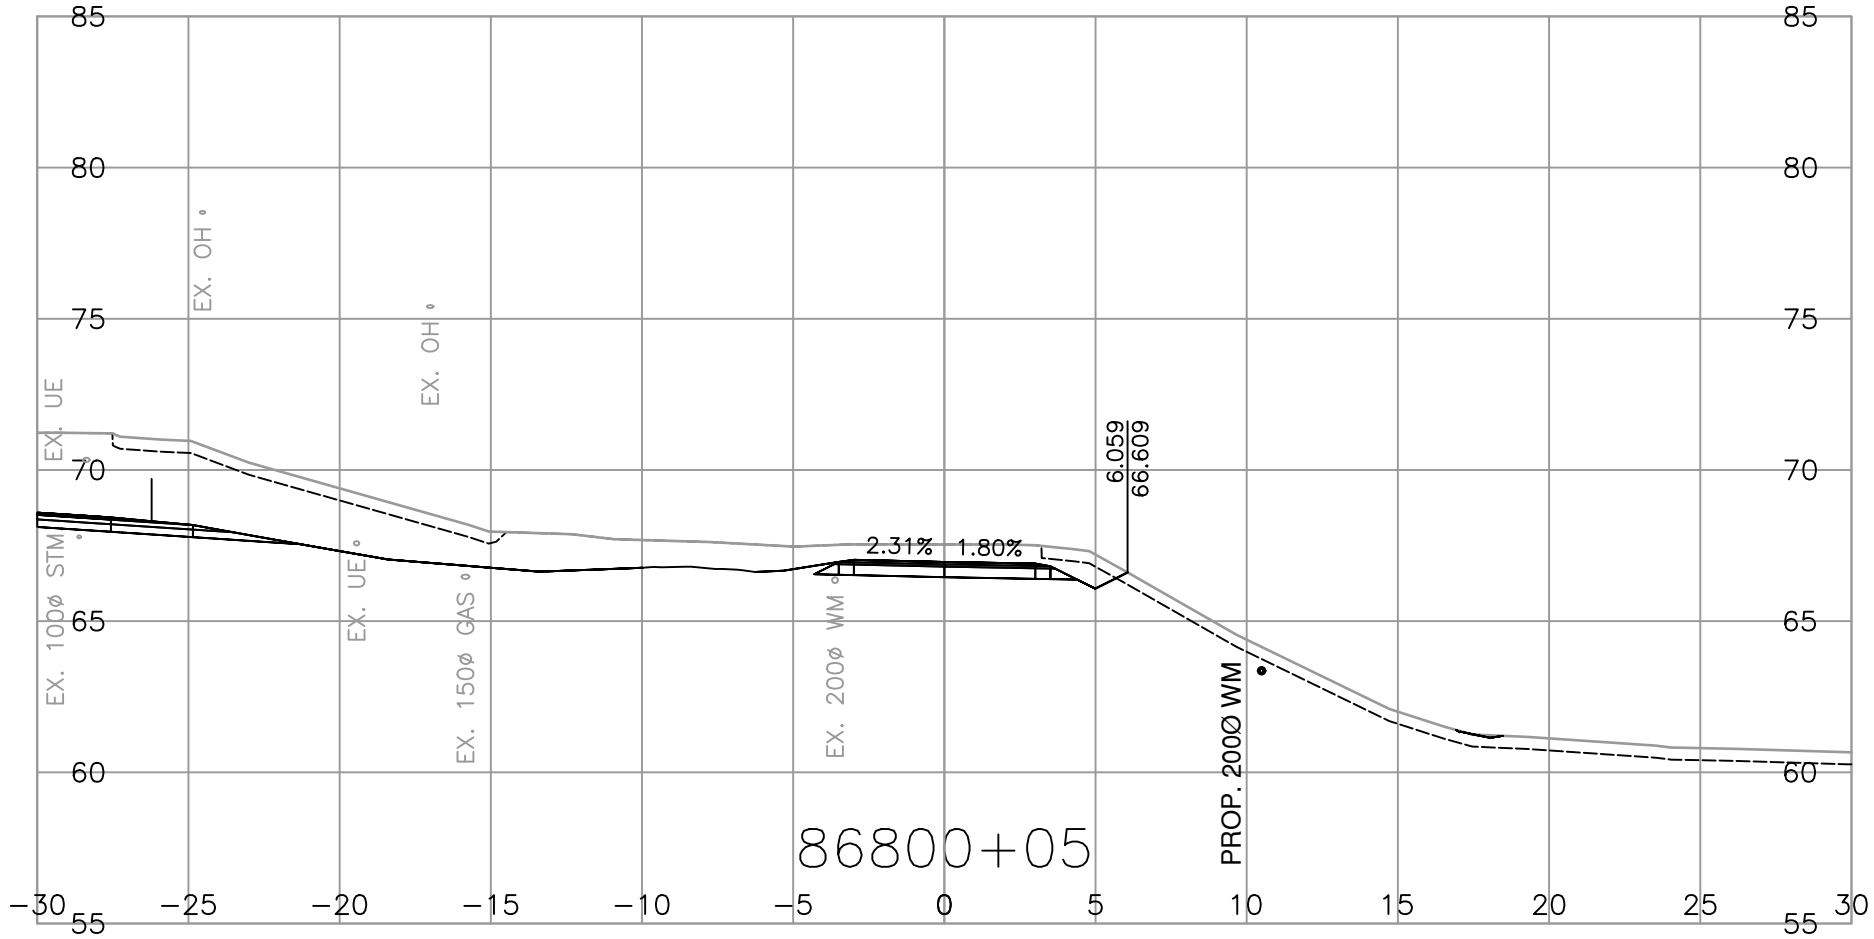



Associated Engineering

SCALE

0 2 1:250 12m

CAD FILENAME

R1-1554-1130

FILE NUMBER

2021-2305-02

PLOT DATE

2026-04-17



BRITISH COLUMBIA

MINISTRY OF TRANSPORTATION AND TRANSIT

SOUTH COAST REGION

HIGHWAY DESIGN AND GEOMATICS ENGINEERING



CROSS SECTIONS

HIGHWAY 1 - PEARDONVILLE

HIGHWAY 1 - EAST OF FRASER HWY TO WEST OF CLEARBROOK ROAD

DRIVEWAY - L86800

SHEET 1 OF 1

ASSOCIATED ENGINEERING (B.C.) LTD.

PERMIT TO PRACTICE 1000163

DESIGNED

L. LIU

DATE

2026-04-17

QUALITY CONTROL

S. BIDULKA

DATE

2026-04-17

QUALITY ASSURANCE

P. STANCOMBE

DATE

2026-04-17

DRAWN

M. SALOMON

DATE

2026-04-17

PROJECT NUMBER

13254-1002

REG








1

DRAWING NUMBER

R1-1554-1130

REV

PLOT DATE: 2026/04/17 G:\2021-2305-02\civil\mode\MoTI_PDV_Working_Drawings\Drawings\Production\1000_DesignSections\R1-1154-L86900.dwg

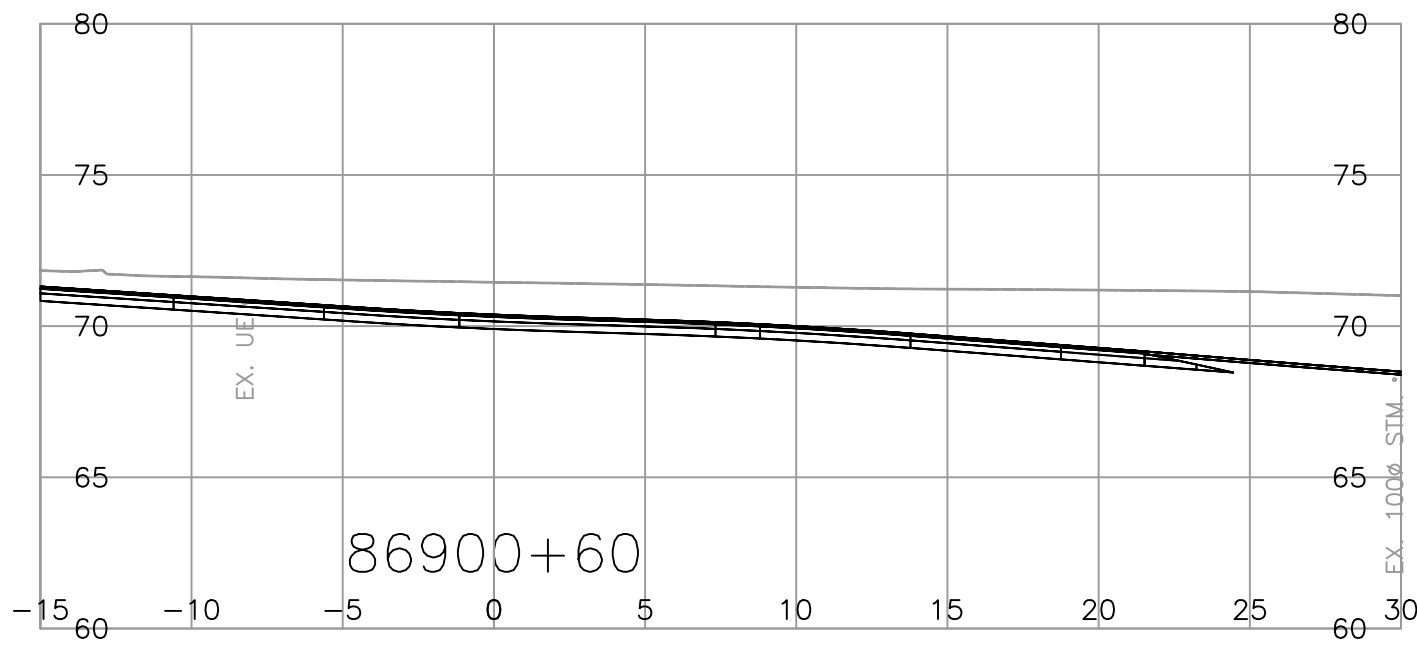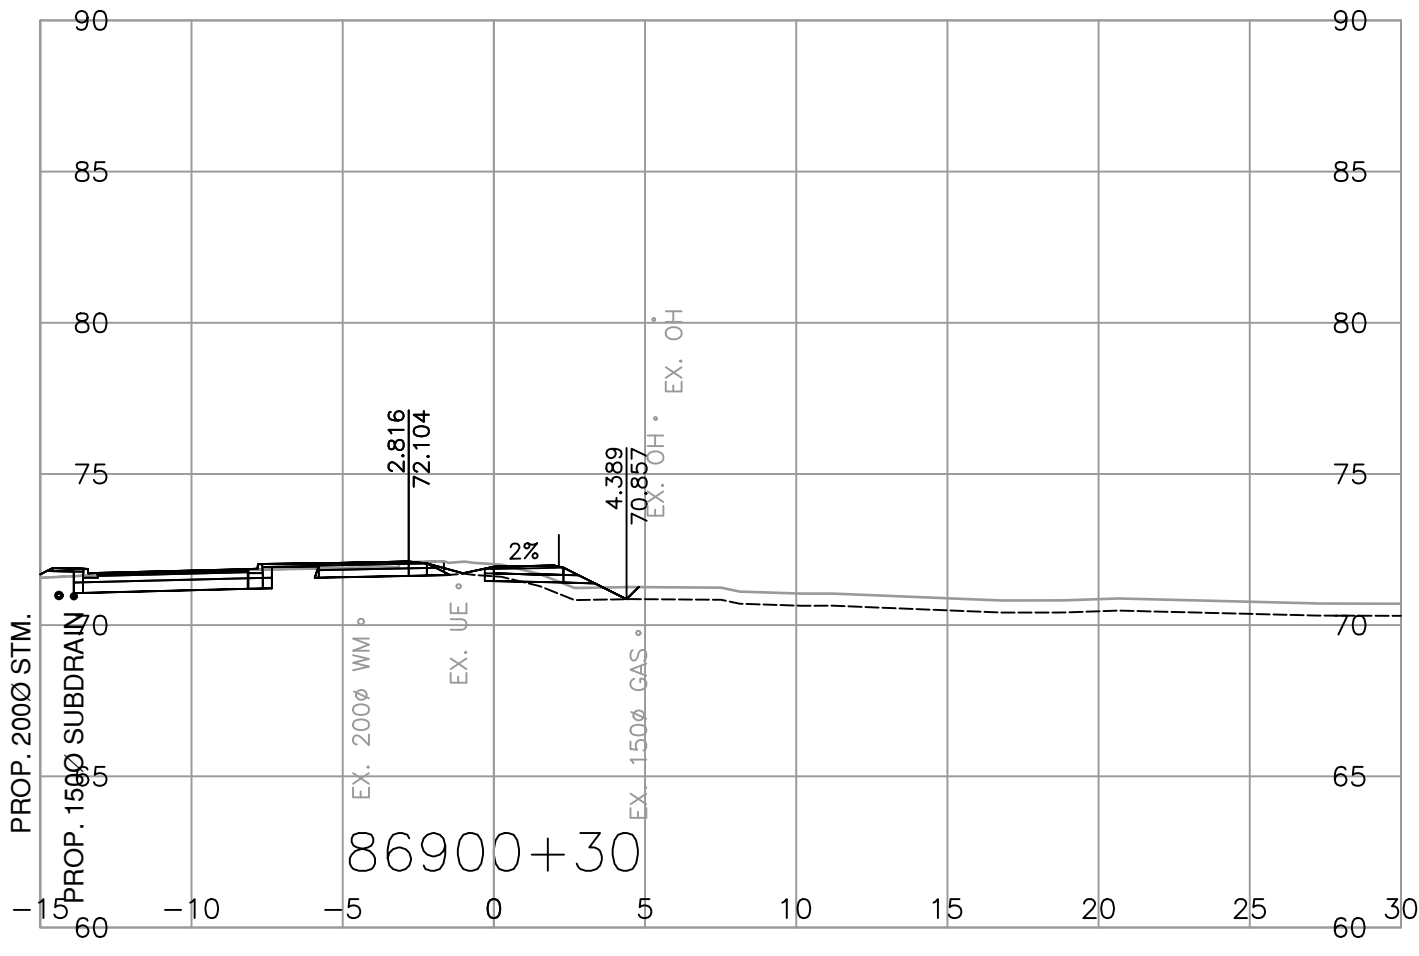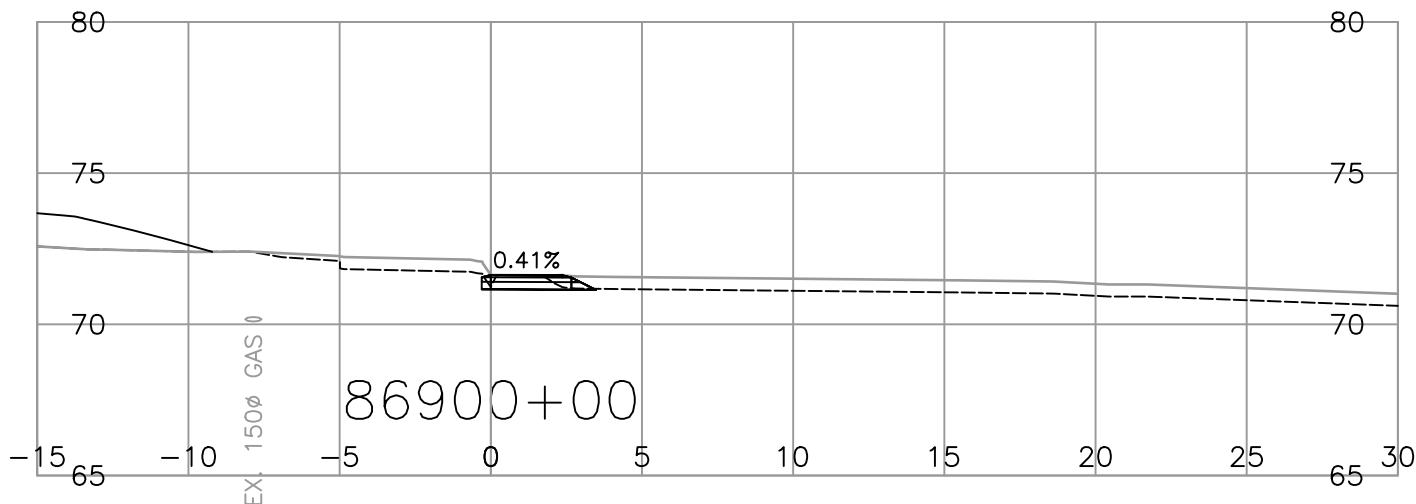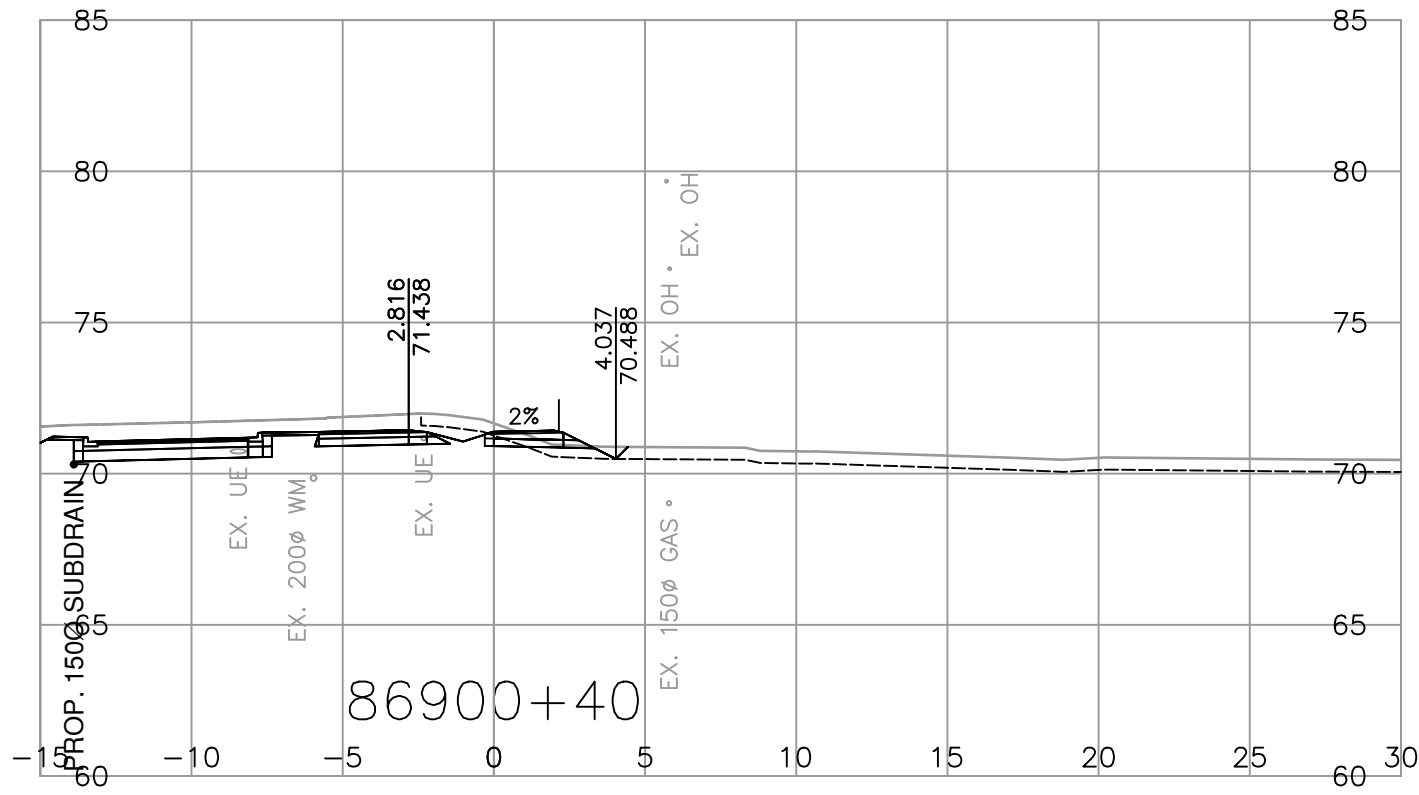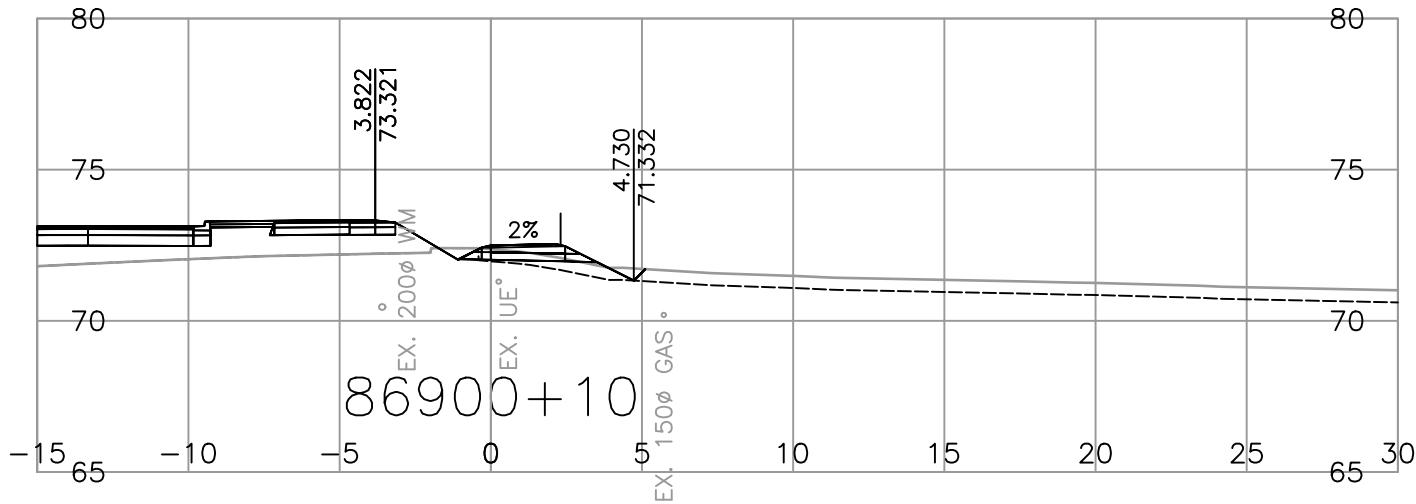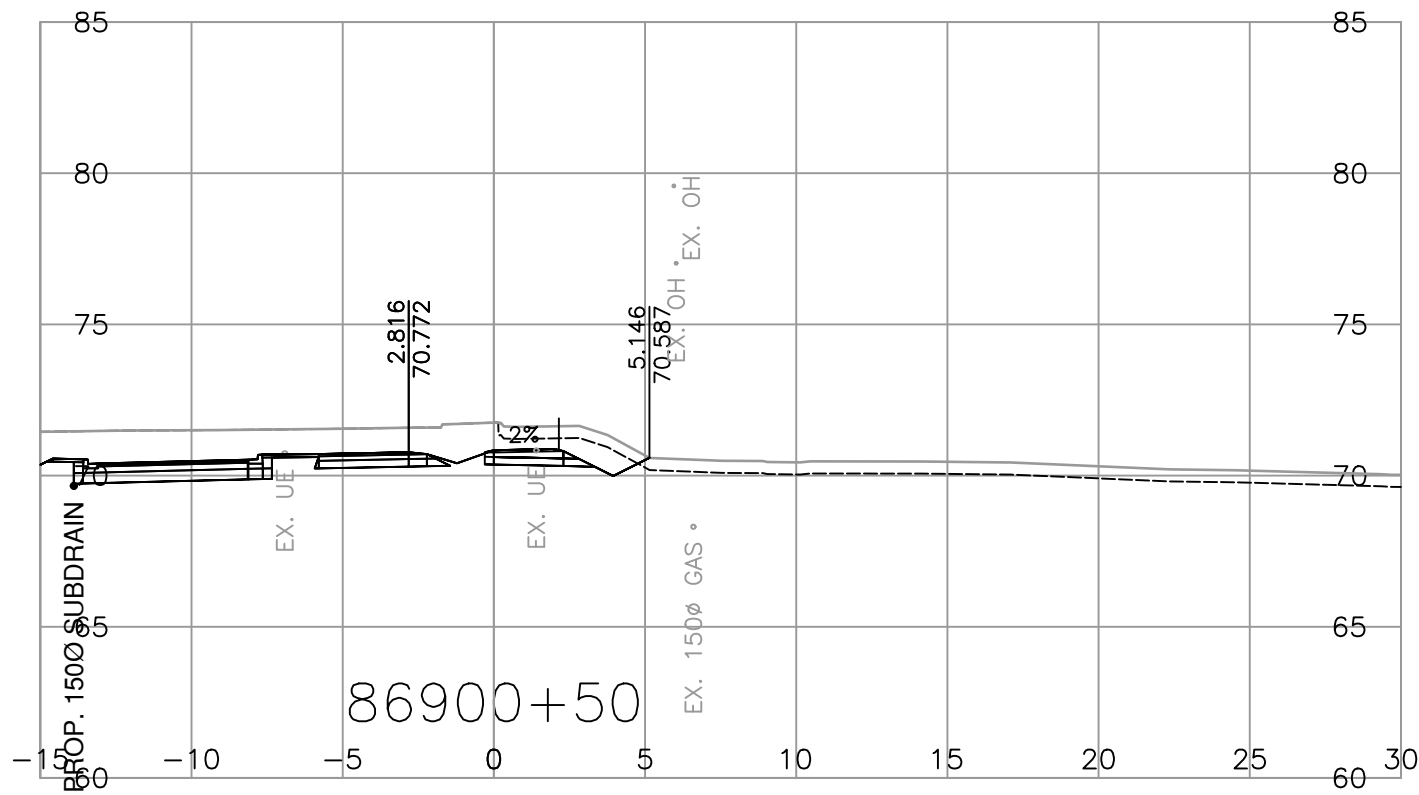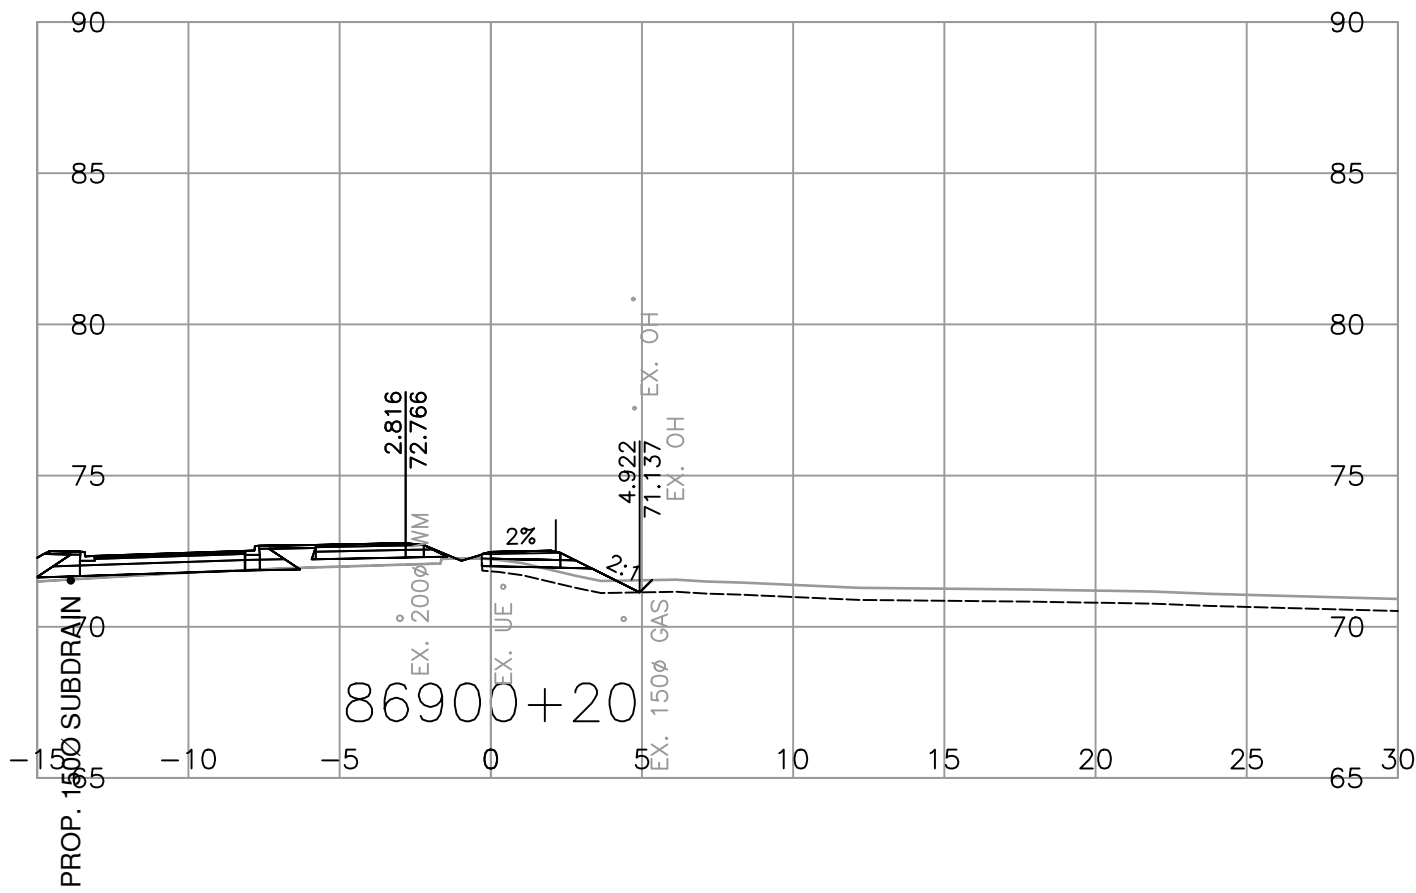

CAD FILENAME R1-1154-1131
FILE NUMBER 2021-2305-02
PLOT DATE 2026-04-17

REV	DATE	REVISIONS	NAME



CROSS SECTIONS			
HIGHWAY 1 - PEARDONVILLE			
HIGHWAY 1 - EAST OF FRASER HWY TO WEST OF CLEARBROOK ROAD			
PATHWAY - L86900			
SHEET 1 OF 1			
ASSOCIATED ENGINEERING (B.C.) LTD.		DESIGNED <u>L. LIU</u> DATE <u>2026-04-17</u>	
PERMIT TO PRACTICE 1000163		QUALITY CONTROL <u>S. BIDULKA</u> DATE <u>2026-04-17</u>	
		QUALITY ASSURANCE <u>P. STANCOMBE</u> DATE <u>2026-04-17</u>	
		DRAWN <u>M. SALOMON</u> DATE <u>2026-04-17</u>	
PROJECT NUMBER	REG	DRAWING NUMBER	REV
13254-1002	1	R1-1154-1131	