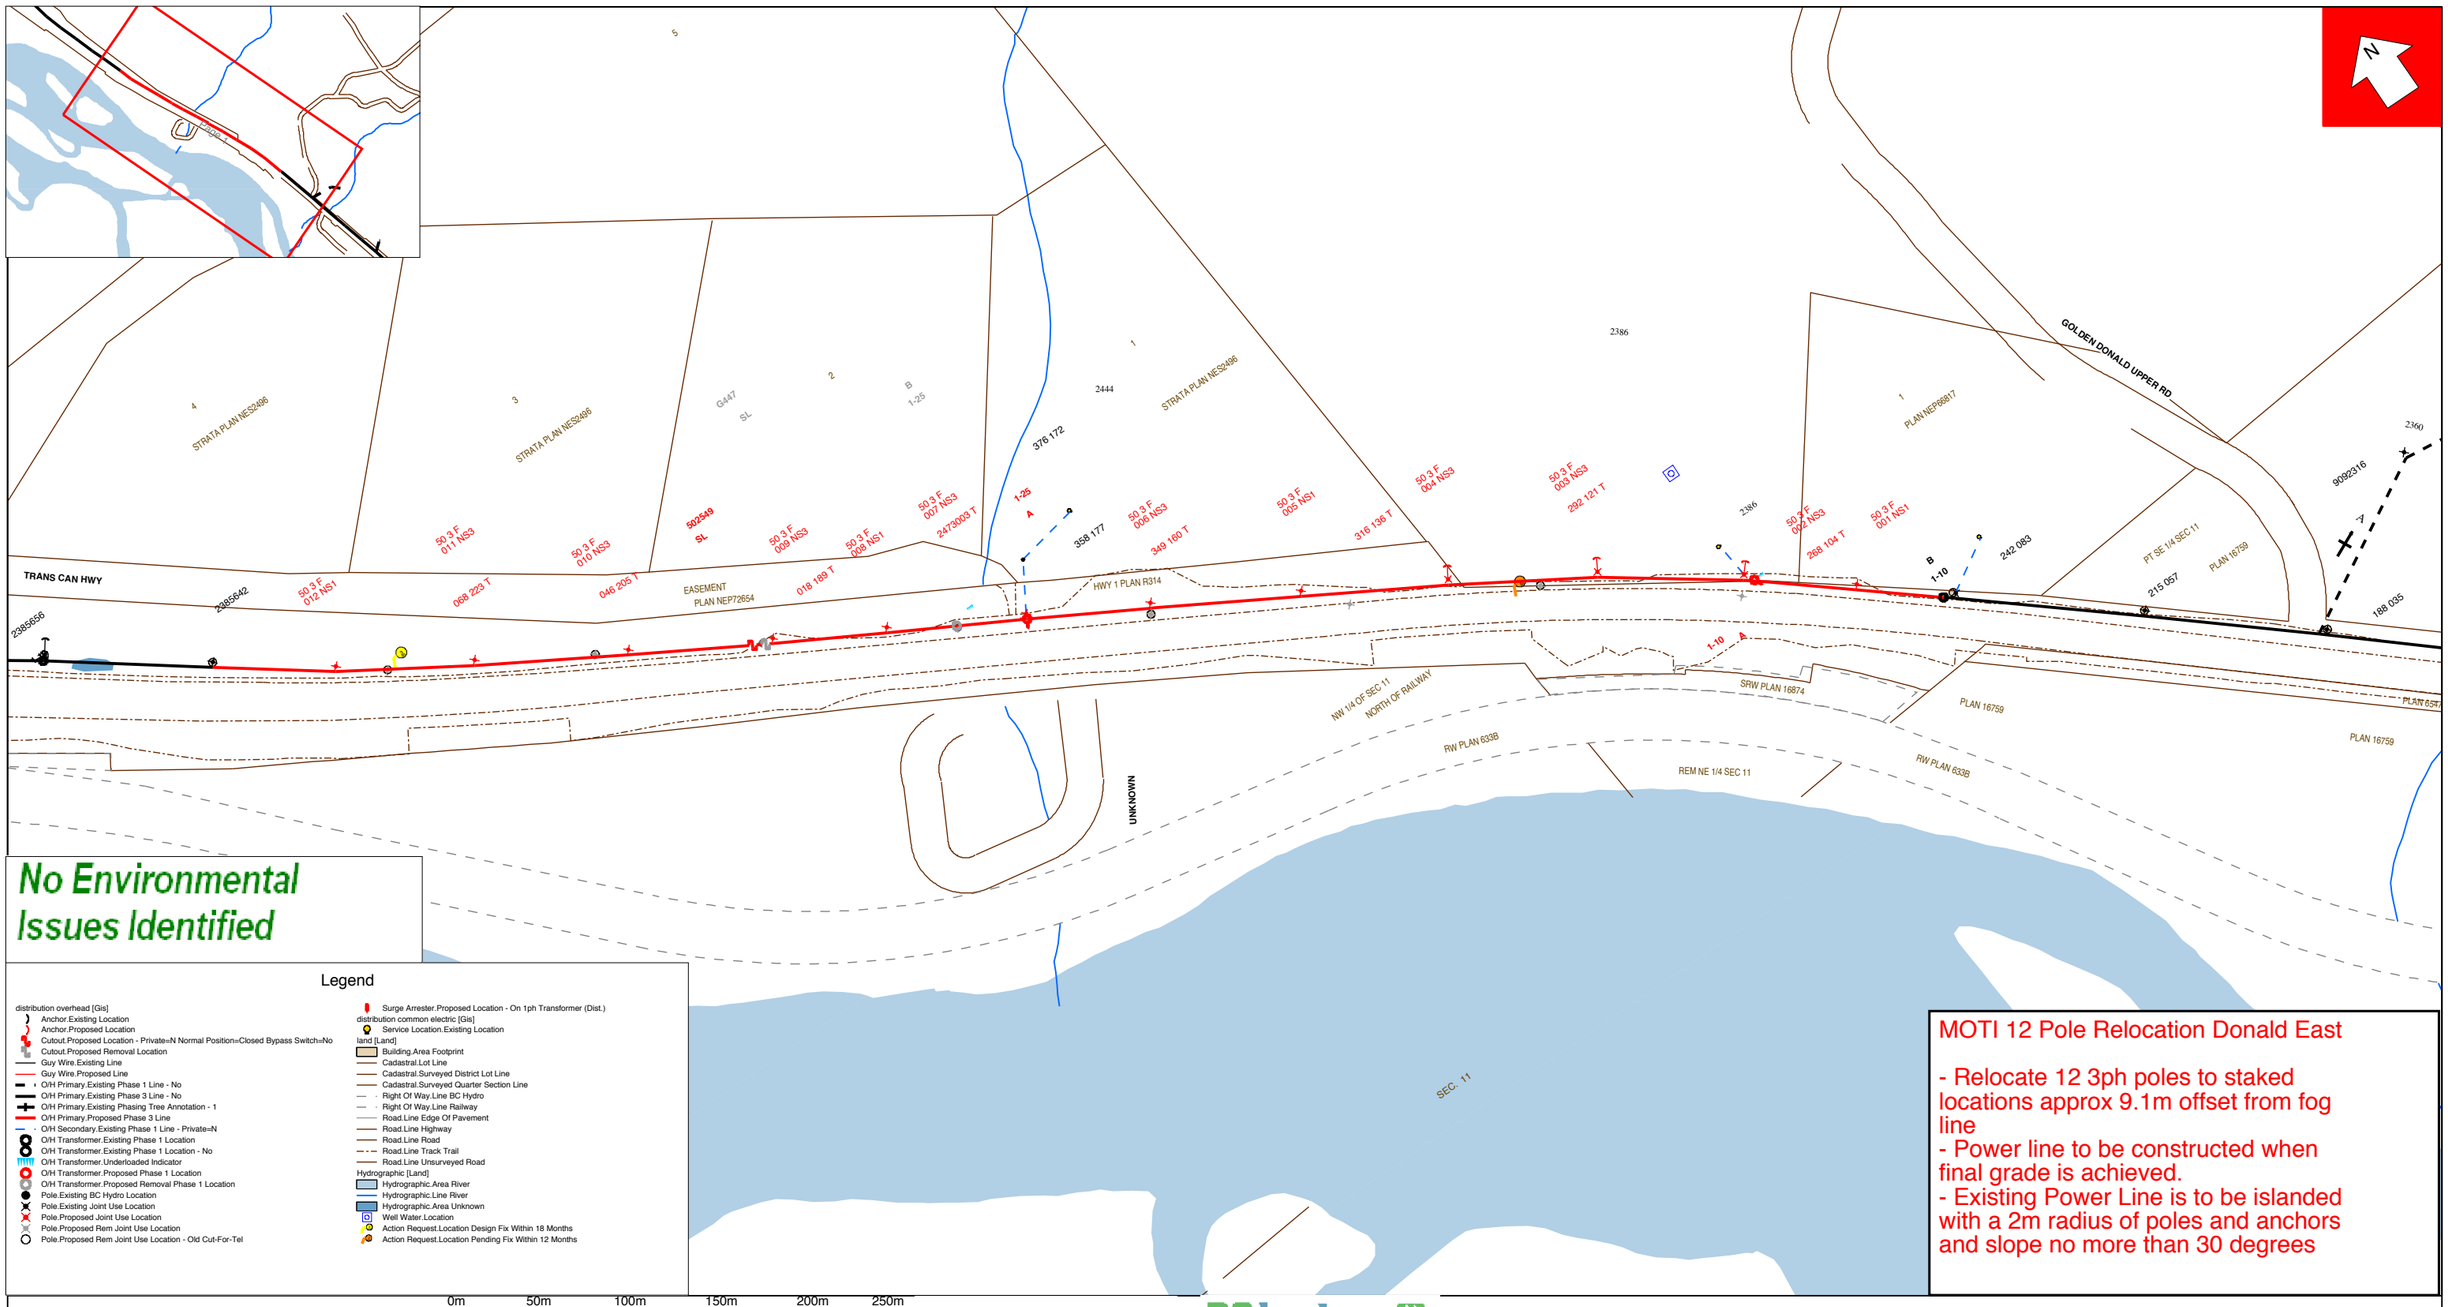

No Environmental Issues Identified

Legend

distribution overhead [Gis]
- Anchor.Existing Location
- Anchor.Proposed Location
- Cutout.Proposed Location - Private=N Normal Position=Closed Bypass Switch=No
- Cutout.Proposed Removal Location
- Guy Wire.Existing Line
- Guy Wire.Proposed Line
- O/H Primary.Existing Phase 1 Line - No
- O/H Primary.Existing Phase 3 Line - No
- O/H Primary.Existing Phasing Tree Annotation - 1
- O/H Primary.Proposed Phase 3 Line
- O/H Secondary.Existing Phase 1 Line - Private=N
- O/H Transformer.Existing Phase 1 Location
- O/H Transformer.Existing Phase 1 Location - No
- O/H Transformer.Underloaded Indicator
- O/H Transformer.Proposed Phase 1 Location
- O/H Transformer.Proposed Removal Phase 1 Location
- Pole.Existing BC Hydro Location
- Pole.Existing Joint Use Location
- Pole.Proposed Joint Use Location
- Pole.Proposed Rem Joint Use Location
- Pole.Proposed Rem Joint Use Location - Old Cut-For-Tel
- Surge Arrester.Proposed Location - On 1ph Transformer (Dist.)

distribution common electric [Gis]
- Service Location.Existing Location

land [Land]
- Building.Area Footprint
- Cadastral.Lot Line
- Cadastral.Surveyed District Lot Line
- Cadastral.Surveyed Quarter Section Line
- Right Of Way.Line BC Hydro
- Right Of Way.Line Railway
- Road.Line Edge Of Pavement
- Road.Line Highway
- Road.Line Road
- Road.Line Track Trail
- Road.Line Unsurveyed Road

Hydrographic [Land]
- Hydrographic.Area River
- Hydrographic.Line River
- Hydrographic.Area Unknown
- Well Water.Location
- Action Request.Location Design Fix Within 18 Months
- Action Request.Location Pending Fix Within 12 Months

MOTI 12 Pole Relocation Donald East

- Relocate 12 3ph poles to staked locations approx 9.1m offset from fog line
- Power line to be constructed when final grade is achieved.
- Existing Power Line is to be islanded with a 2m radius of poles and anchors and slope no more than 30 degrees

0m 50m 100m 150m 200m 250m

SCALE 1:3266

BC hydro

APPROVALS

Joint Interest
1. Immediate
2. Never

Telus Date:

Designer: JWINCHES

~~Status Date: 27 June 2013~~

BC Hydro Map: EUA8B4

PA #: GDN 48208

REFERENCE DRAWINGS

Date	No	REMARKS	BY	CH	APPR	DATE
Revisions						

DES.	JWINCHES	2013-07-16		Date:
DES. CH.				
DR.				
DR. CH.				

Title: Donald East Relocate
12 Pole Relocation HWY 1
Project Overview

Design #: 0003720065 WO #:

CIRCUIT 2552 GDN

Page 1

DWG. No.

REV.