BRITISH COLUMBIA

Ministry of Transportation and Transit

PROJECT NO. 25419

QUESNEL-HIXON ROAD:
ROAD CLOSURE & BRIDGE WORKS
(COTTONWOOD 00245, AHBAU 06480)

DESIGN SECTIONS FOR REFERENCE ONLY

DRAWING NUMBER R2-1305-1000

REV

PLOT DATE: 2026-02-13 11:55:14 AM bdenis U:\Projects_KEL\1961\0516\04\D-Design\CAD\Quesnel-Hixon\DrawingProduction\1000_DesignSections\1000_SECT-QHN - L100.dwg

PLOT DATE: 2026-02-13 11:55:15 AM bdenis U:\Projects_KEL\1961\0516\04\D-Design\CAD\Quesnel-Hixon\DrawingProduction\1000_DesignSections\1000_SECT-QHN - L100.dwg

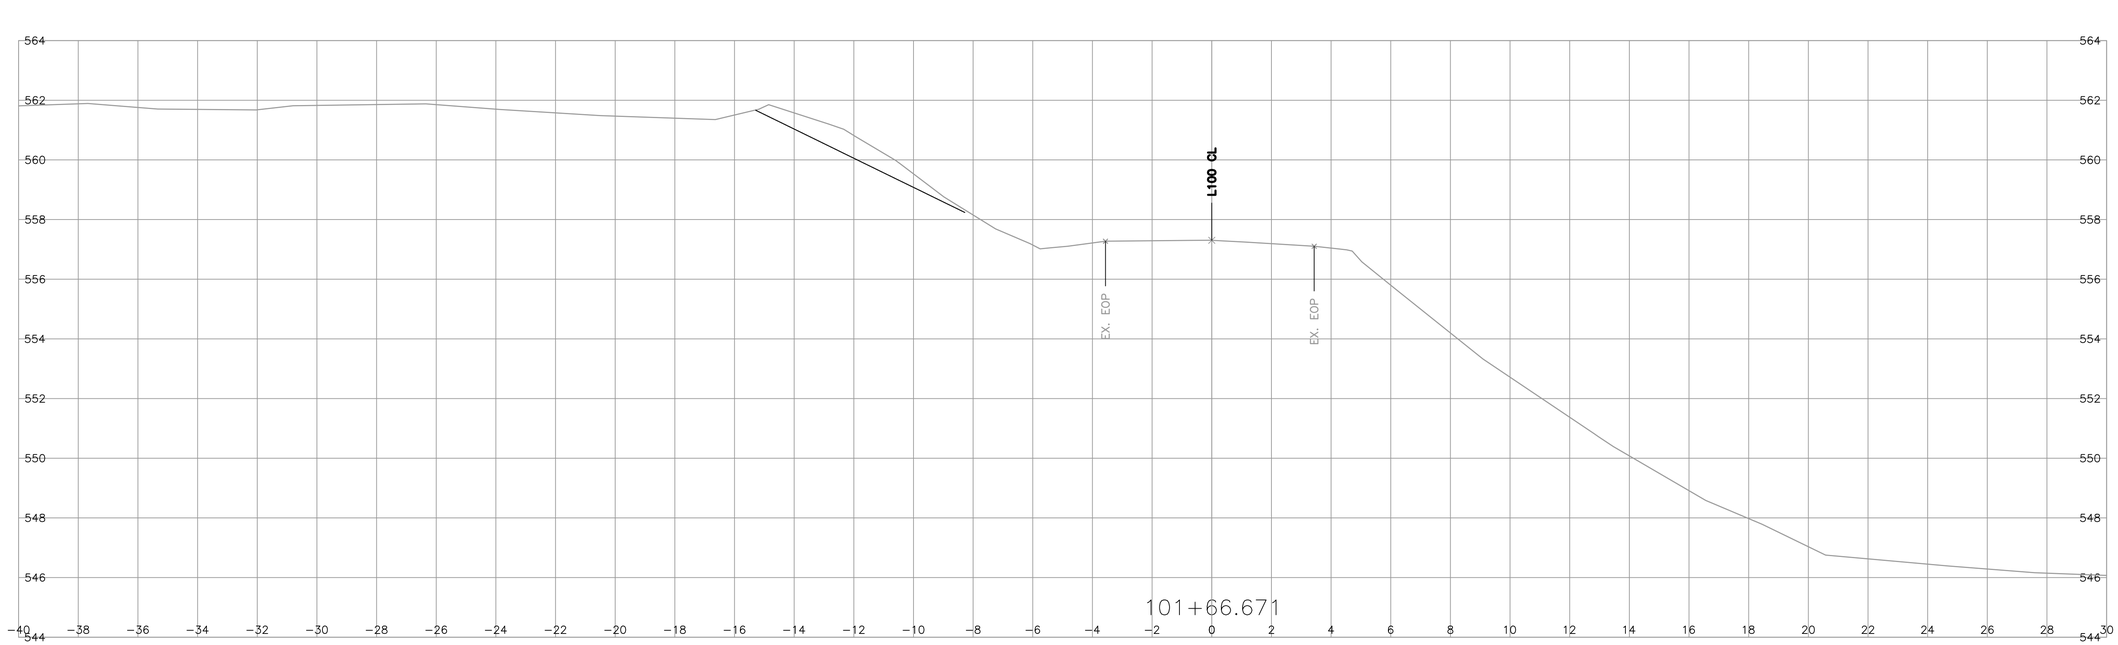

URBAN SYSTEMS

REV	DATE	REVISIONS	NAME

PROFESSIONAL SEALS

BRITISH COLUMBIA

MINISTRY OF TRANSPORTATION AND TRANSIT
SOUTHERN INTERIOR REGION
HIGHWAY ENGINEERING AND GEOMATICS

CAD FILENAME 1000_SECT-QHN - L100
FILE NUMBER 1961.0516.04
PLOT DATE 2026-02-13

DESIGNED R. VANNPASHAK DATE 2026-02-13
QUALITY CONTROL J. SMITH DATE 2026-02-13
QUALITY ASSURANCE T. BLACKBURN DATE 2026-02-13
DRAWN T.TORRES DATE 2026-02-13

DESIGN SECTIONS - L100

QUESNEL-HIXON ROAD CLOSURE

SCALE 0 1 1:100 5m

PROJECT NUMBER	REG	DRAWING NUMBER	REV
25419	2	R2-1305-1001	

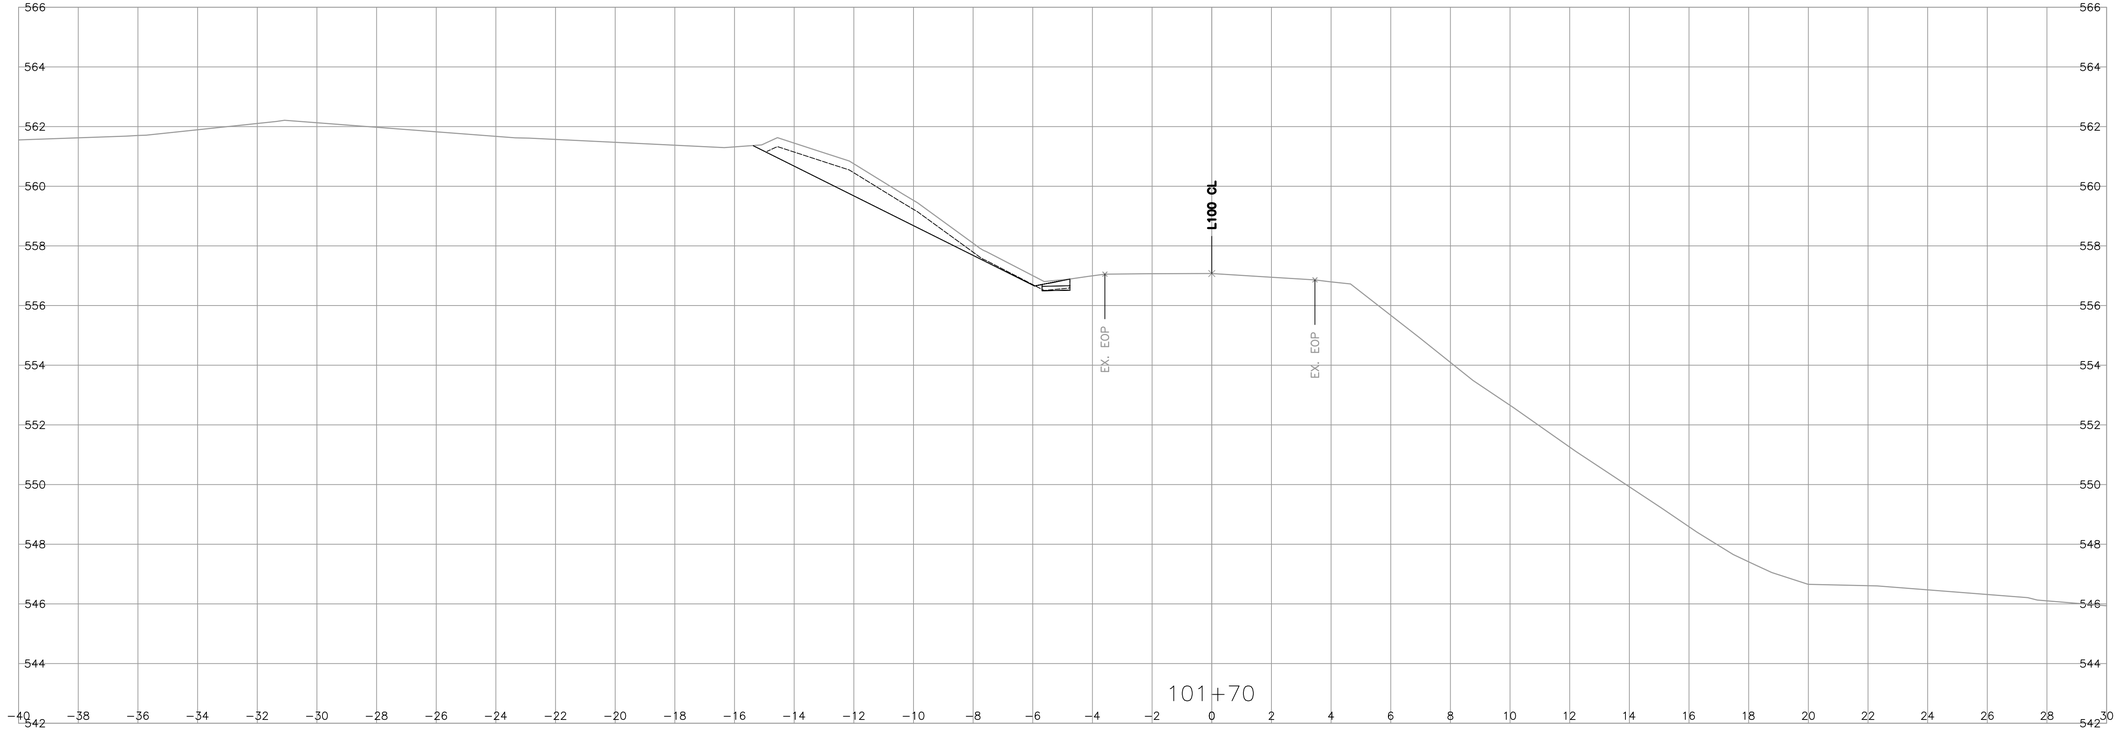

PLOT DATE: 2026-02-13 11:55:16 AM bdenis U:\Projects_KEL\1961\0516\04\D-Design\CAD\Quesnel-Hixon\DrawingProduction\1000_DesignSections\1000_SECT-QHN - L100.dwg

URBAN SYSTEMS

REV	DATE	REVISIONS	NAME

PROFESSIONAL SEALS

BRITISH COLUMBIA

MINISTRY OF TRANSPORTATION AND TRANSIT
SOUTHERN INTERIOR REGION
HIGHWAY ENGINEERING AND GEOMATICS

CAD FILENAME	1000_SECT-QHN - L100	DESIGNED	R. VANNPASHAK DATE 2026-02-13
FILE NUMBER	1961.0516.04	QUALITY CONTROL	J. SMITH DATE 2026-02-13
PLOT DATE	2026-02-13	QUALITY ASSURANCE	T. BLACKBURN DATE 2026-02-13
		DRAWN	T.TORRES DATE 2026-02-13

DESIGN SECTIONS - L100

QUESNEL-HIXON ROAD CLOSURE

SCALE 0 1 1:100 5m

PROJECT NUMBER	REG	DRAWING NUMBER	REV
25419	2	R2-1305-1002	

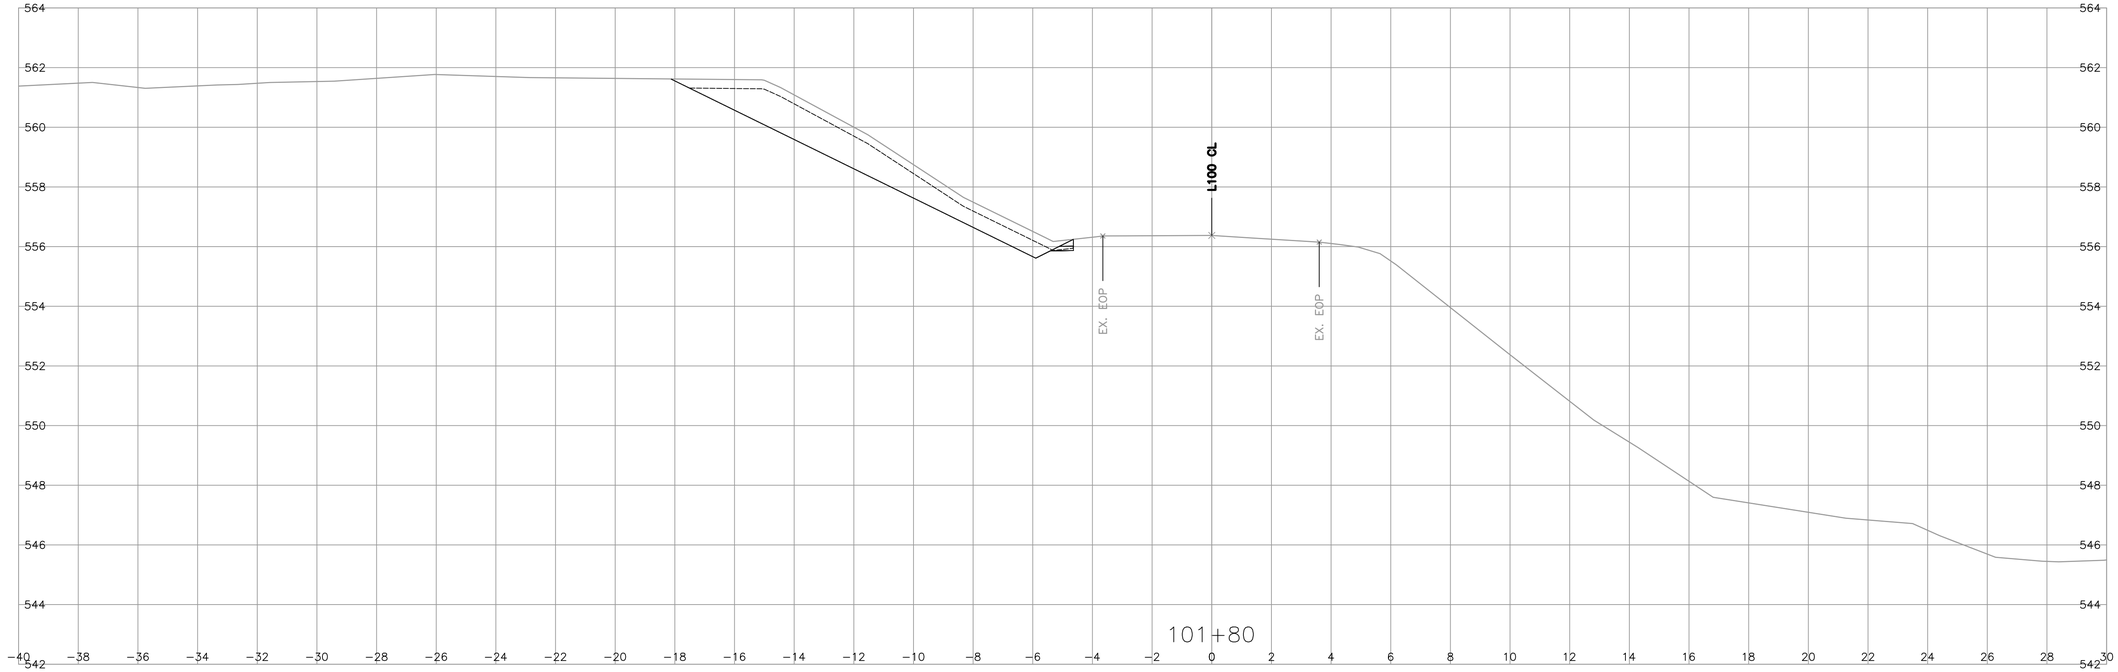

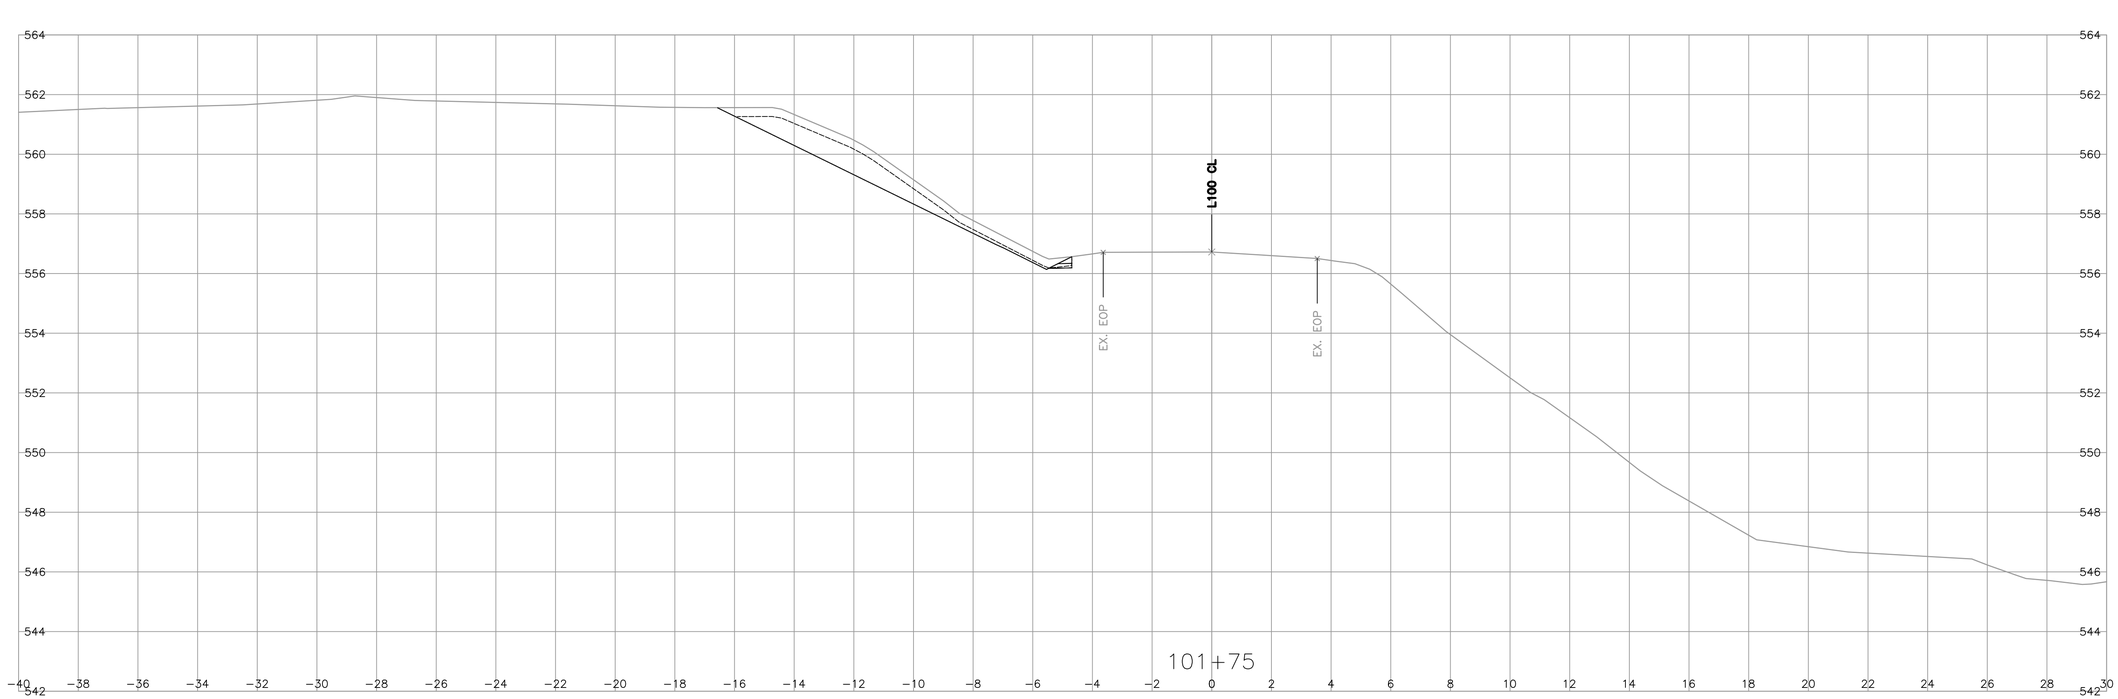

PLOT DATE: 2026-02-13 11:55:18 AM bdenis U:\Projects_KEL\1961\0516\04\D-Design\CAD\Quesnel-Hixon\DrawingProduction\1000_DesignSections\1000_SECT-QHN - L100.dwg

URBAN SYSTEMS

REV	DATE	REVISIONS	NAME

PROFESSIONAL SEALS

BRITISH COLUMBIA

MINISTRY OF TRANSPORTATION AND TRANSIT
SOUTHERN INTERIOR REGION
HIGHWAY ENGINEERING AND GEOMATICS

DESIGN SECTIONS - L100

QUESNEL-HIXON ROAD CLOSURE

CAD FILENAME 1000_SECT-QHN - L100
FILE NUMBER 1961.0516.04
PLOT DATE 2026-02-13

DESIGNED R. VANNPASHAK DATE 2026-02-13
QUALITY CONTROL J. SMITH DATE 2026-02-13
QUALITY ASSURANCE T. BLACKBURN DATE 2026-02-13
DRAWN T.TORRES DATE 2026-02-13

SCALE 0 1 1:100 5m

PROJECT NUMBER	REG	DRAWING NUMBER	REV
25419	2	R2-1305-1003	

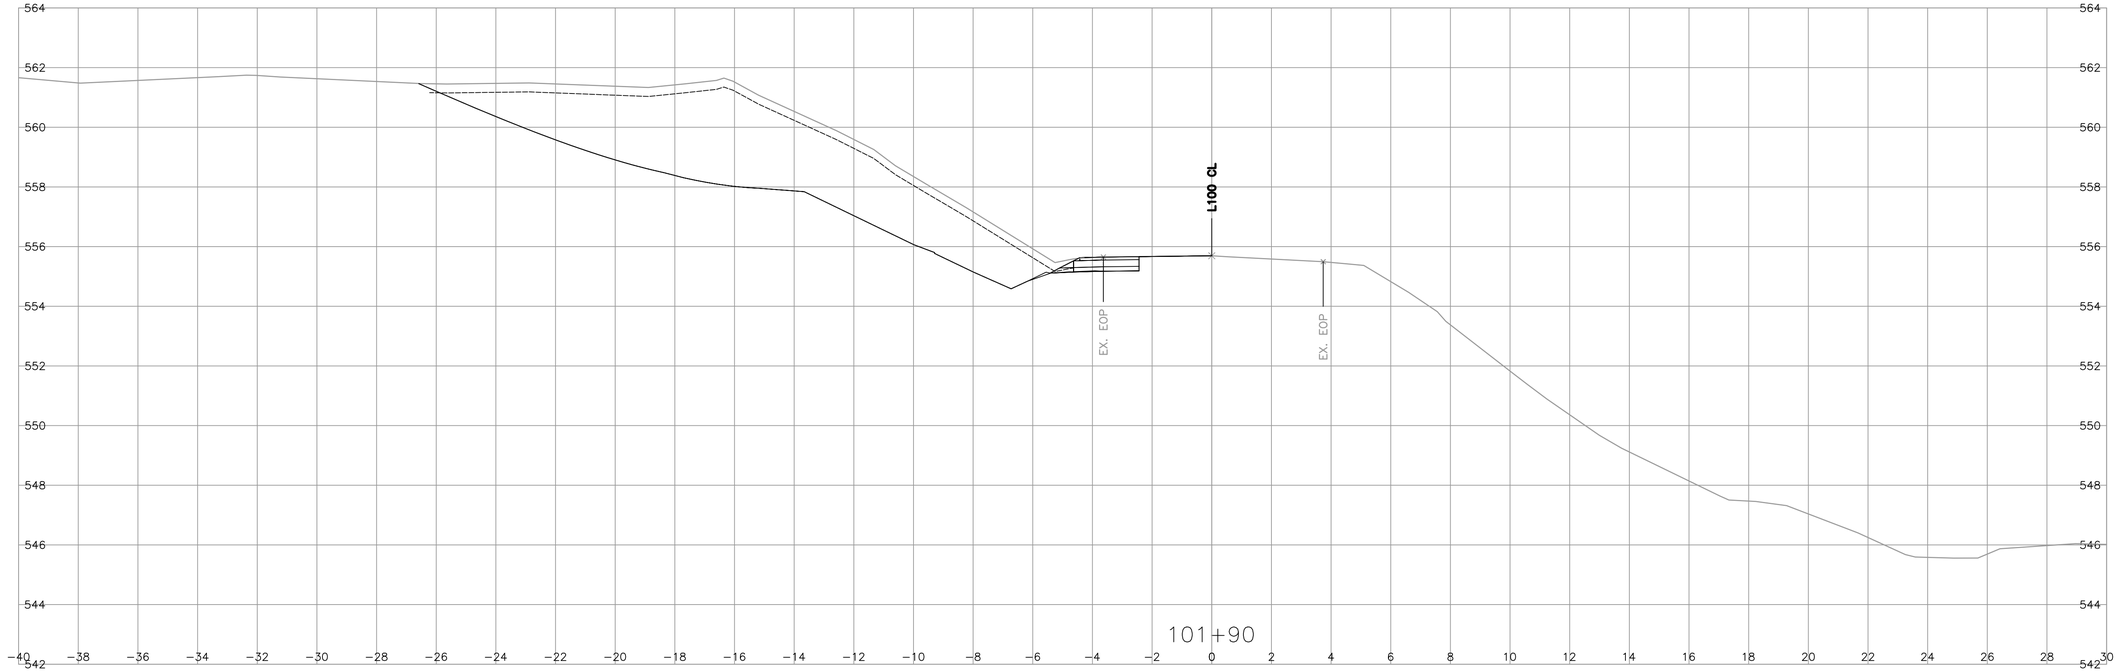

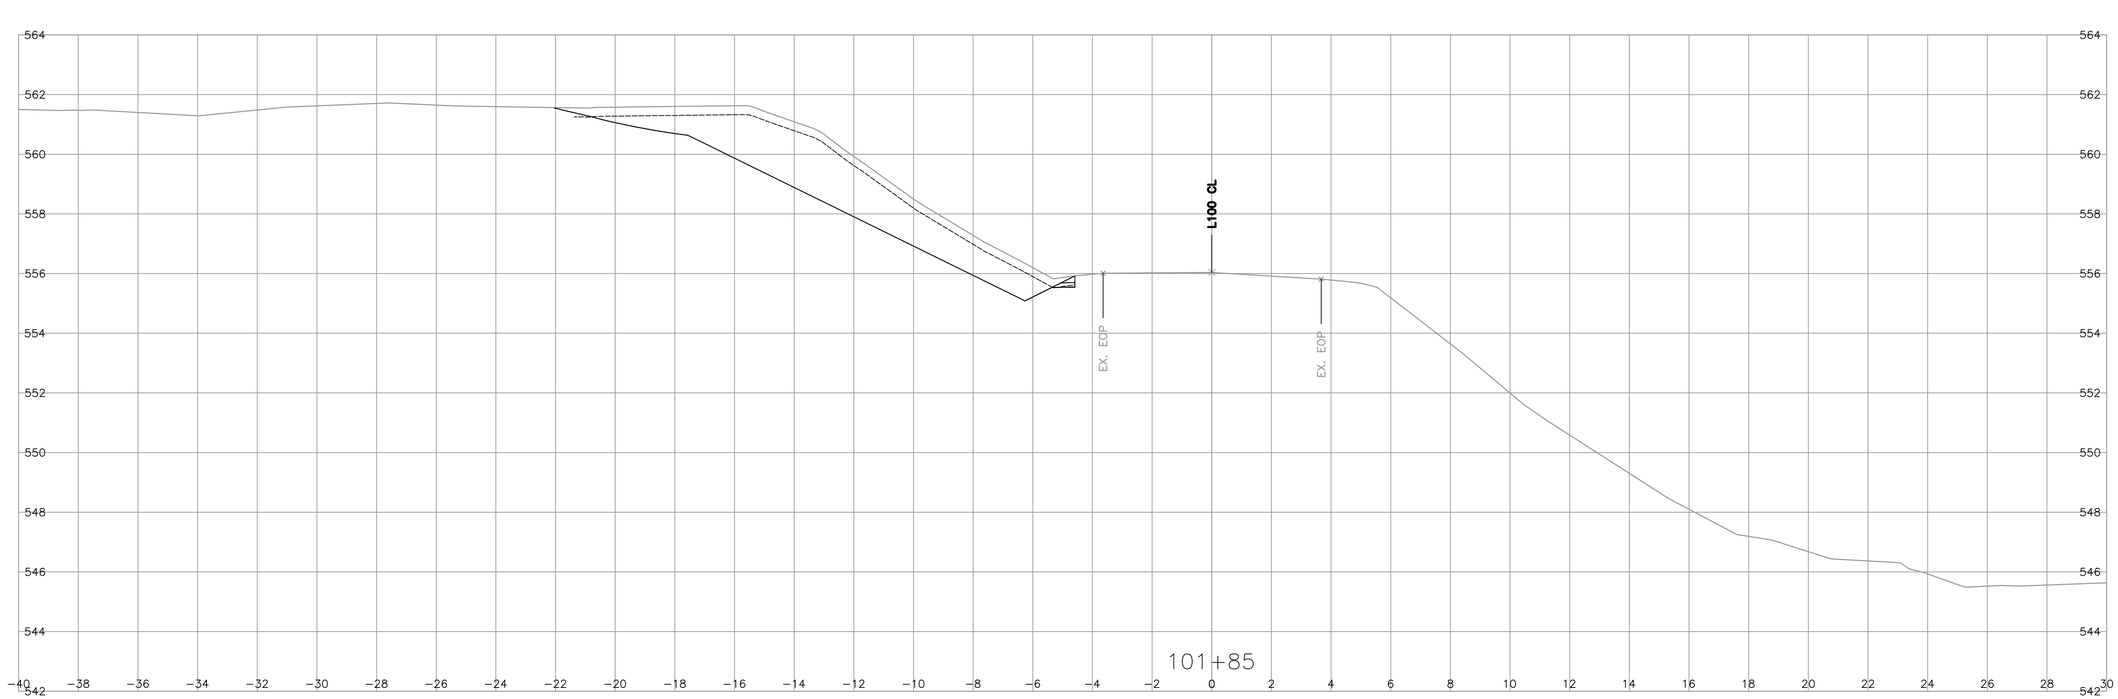

PLOT DATE: 2026-02-13 11:55:19 AM bdenis U:\Projects_KEL\1961\0516\04\D-Design\CAD\Quesnel-Hixon\DrawingProduction\1000_DesignSections\1000_SECT-QHN - L100.dwg

URBAN SYSTEMS

REV	DATE	REVISIONS	NAME

PROFESSIONAL SEALS

BRITISH COLUMBIA

MINISTRY OF TRANSPORTATION AND TRANSIT
SOUTHERN INTERIOR REGION
HIGHWAY ENGINEERING AND GEOMATICS

DESIGN SECTIONS - L100

QUESNEL-HIXON ROAD CLOSURE

CAD FILENAME	1000_SECT-QHN - L100	DESIGNED	R. VANNPASHAK DATE 2026-02-13
FILE NUMBER	1961.0516.04	QUALITY CONTROL	J. SMITH DATE 2026-02-13
PLOT DATE	2026-02-13	QUALITY ASSURANCE	T. BLACKBURN DATE 2026-02-13
		DRAWN	T.TORRES DATE 2026-02-13

SCALE 0 1 1:100 5m

PROJECT NUMBER	REG	DRAWING NUMBER	REV
25419	2	R2-1305-1004	

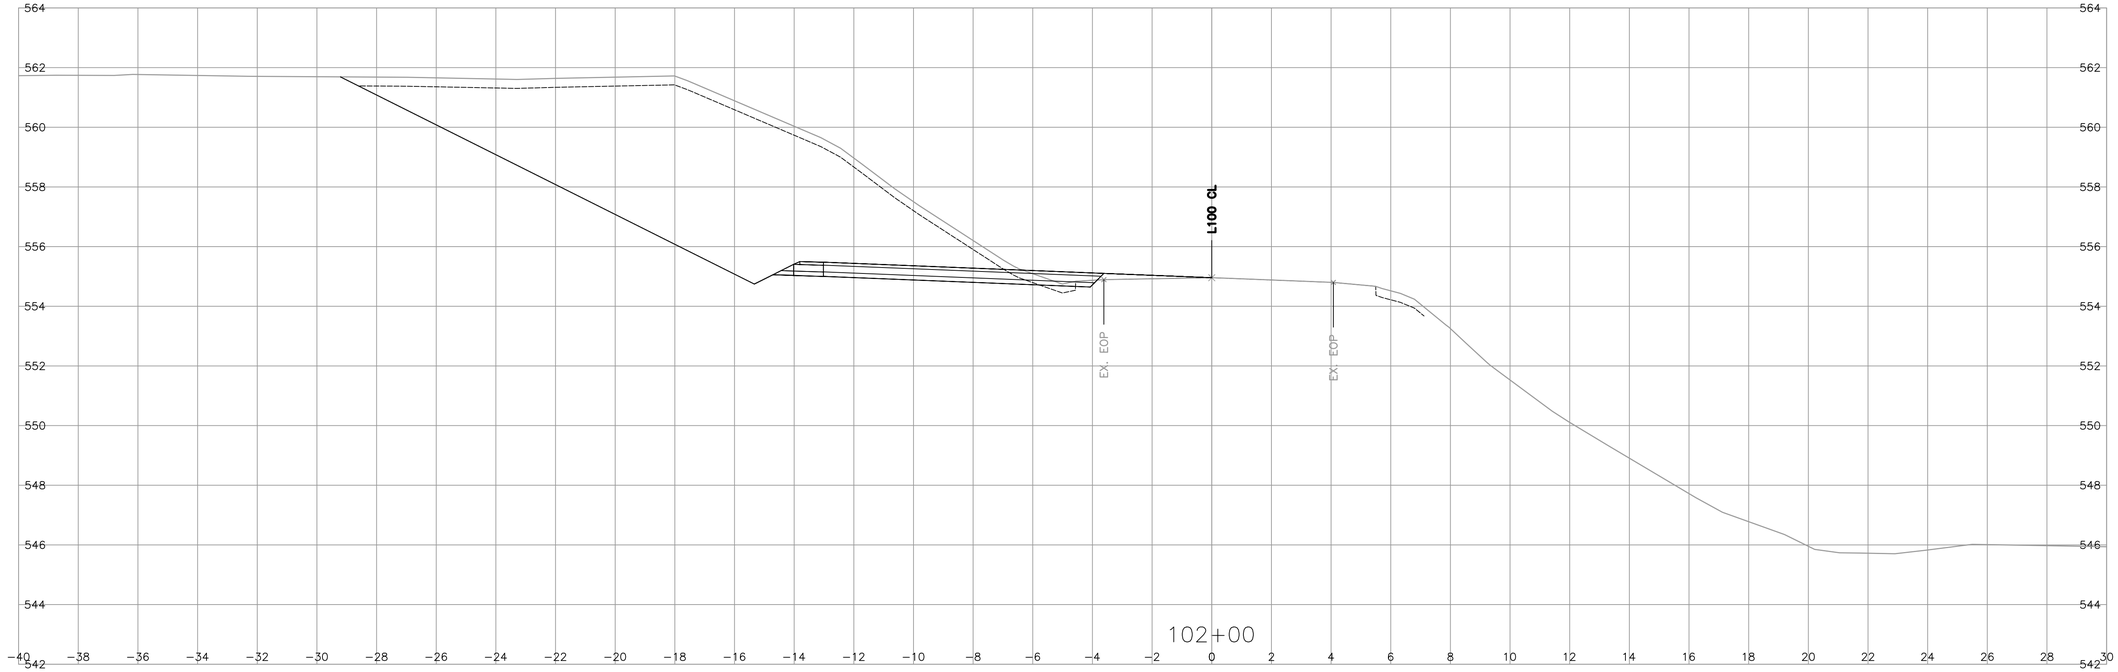

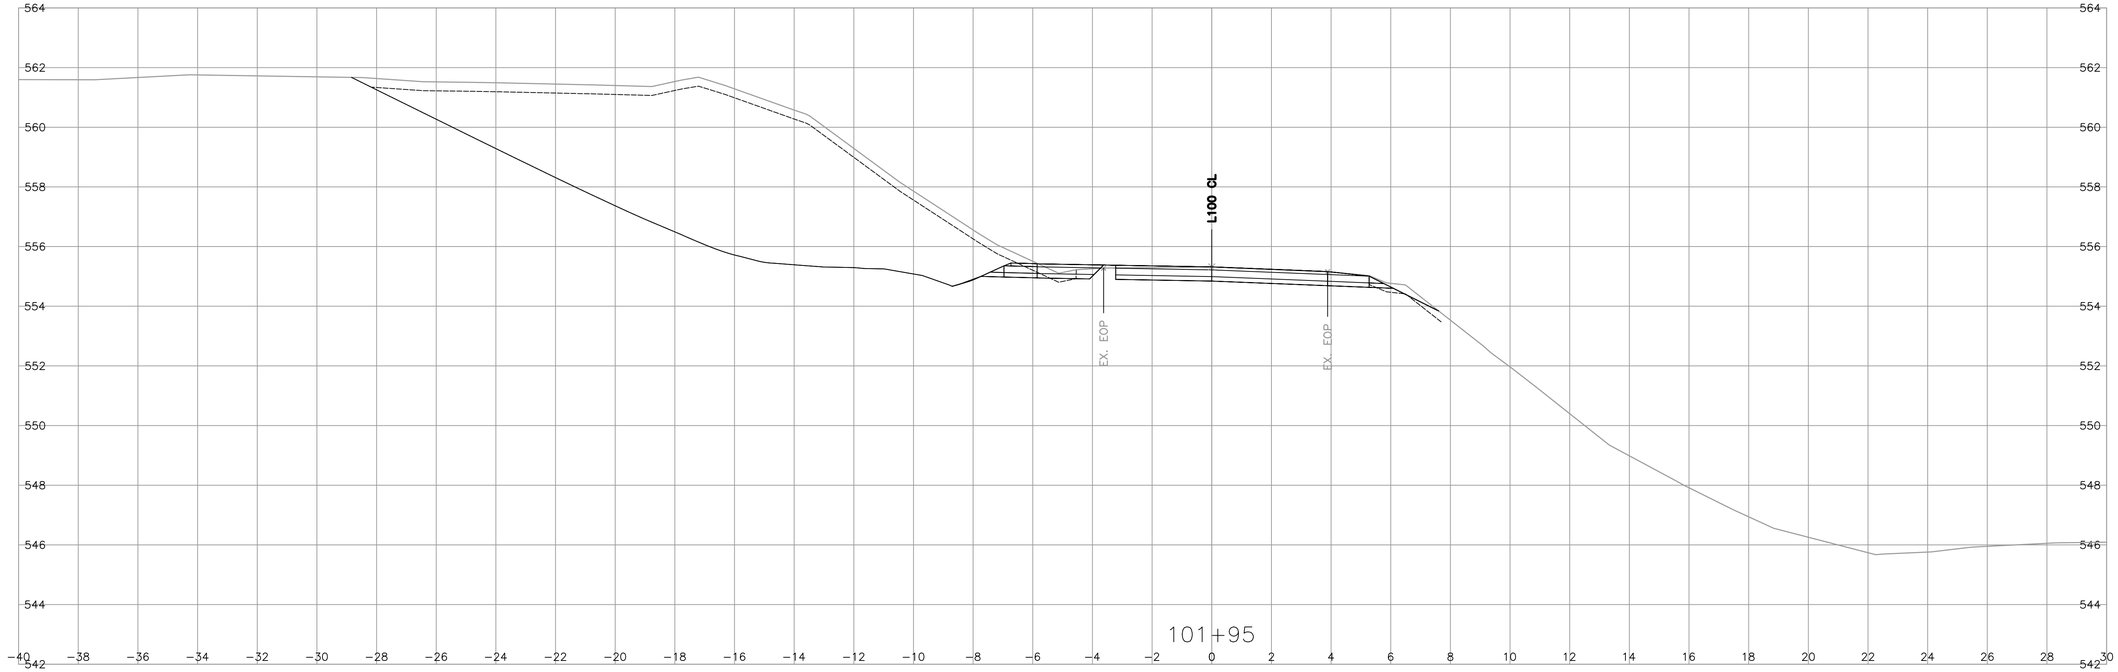

PLOT DATE: 2026-02-13 11:55:20 AM bdenis U:\Projects_KEL\1961\0516\04\D-Design\CAD\Quesnel-Hixon\DrawingProduction\1000_DesignSections\1000_SECT-QHN - L100.dwg

URBAN SYSTEMS

REV	DATE	REVISIONS	NAME

PROFESSIONAL SEALS

BRITISH COLUMBIA

MINISTRY OF TRANSPORTATION AND TRANSIT
SOUTHERN INTERIOR REGION
HIGHWAY ENGINEERING AND GEOMATICS

CAD FILENAME 1000_SECT-QHN - L100
FILE NUMBER 1961.0516.04
PLOT DATE 2026-02-13

DESIGNED R. VANNPASHAK DATE 2026-02-13
QUALITY CONTROL J. SMITH DATE 2026-02-13
QUALITY ASSURANCE T. BLACKBURN DATE 2026-02-13
DRAWN T.TORRES DATE 2026-02-13

DESIGN SECTIONS - L100

QUESNEL-HIXON ROAD CLOSURE

SCALE 0 1 1:100 5m

PROJECT NUMBER	REG	DRAWING NUMBER	REV
25419	2	R2-1305-1005	

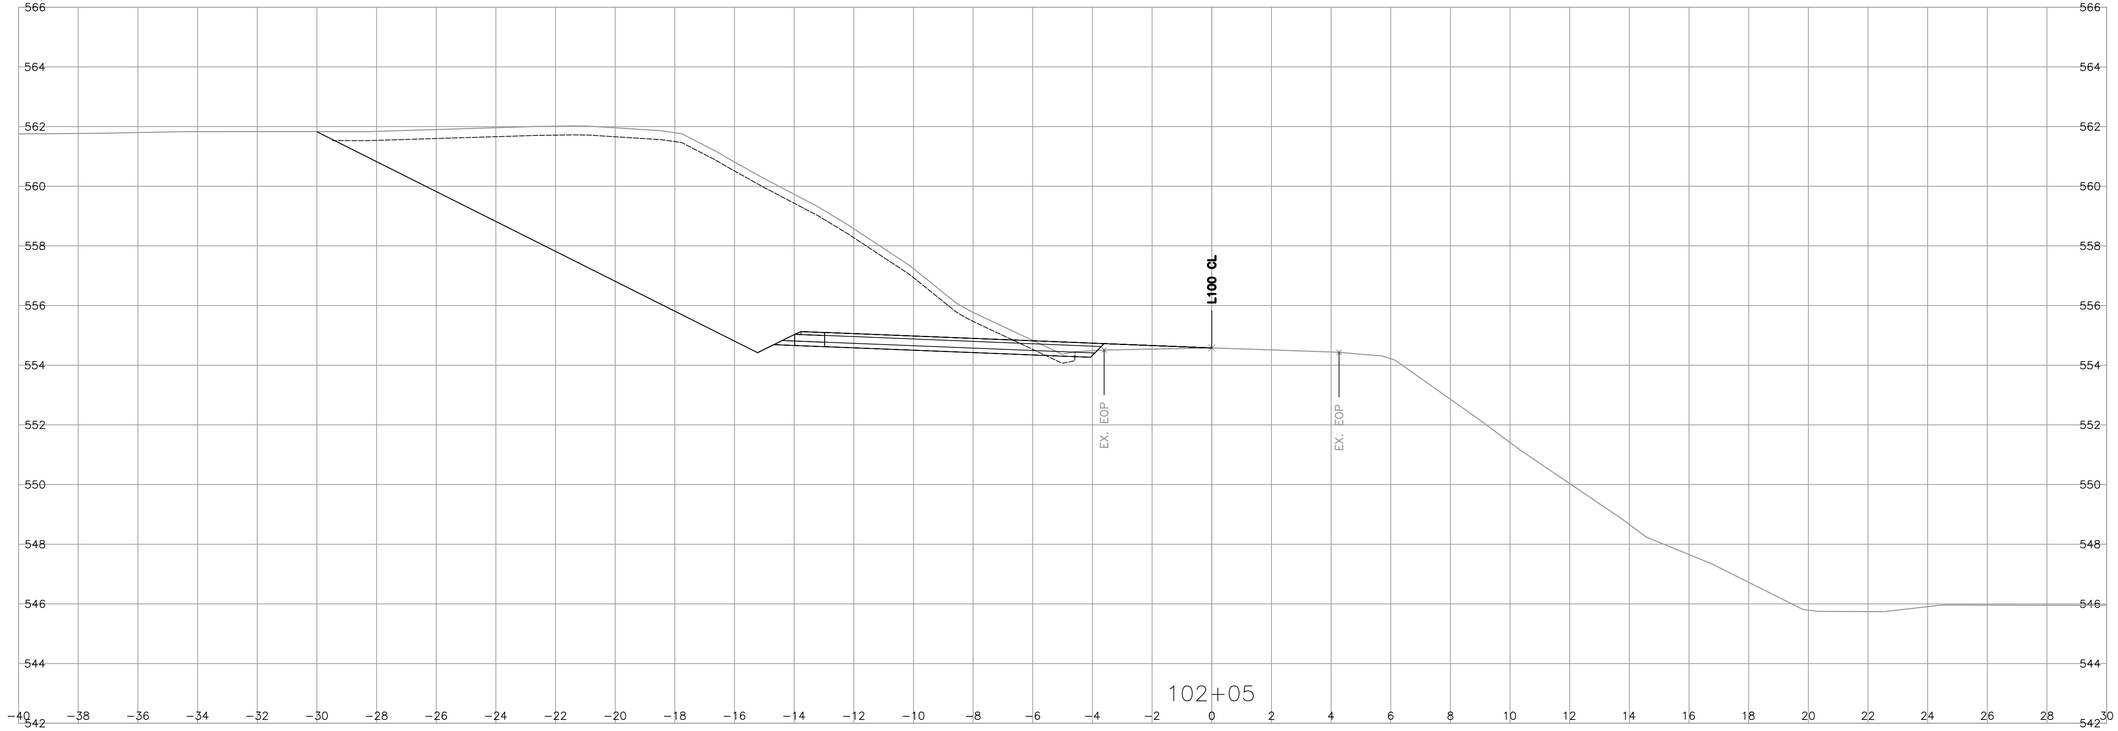

PLOT DATE: 2026-02-13 11:55:21 AM bdenis U:\Projects_KEL\1961\0516\04\D-Design\CAD\Quesnel-Hixon\DrawingProduction\1000_DesignSections\1000_SECT-QHN - L100.dwg

URBAN SYSTEMS

REV	DATE	REVISIONS	NAME

PROFESSIONAL SEALS

BRITISH COLUMBIA

MINISTRY OF TRANSPORTATION AND TRANSIT
SOUTHERN INTERIOR REGION
HIGHWAY ENGINEERING AND GEOMATICS

CAD FILENAME 1000_SECT-QHN - L100
FILE NUMBER 1961.0516.04
PLOT DATE 2026-02-13

DESIGNED R. VANNPASHAK DATE 2026-02-13
QUALITY CONTROL J. SMITH DATE 2026-02-13
QUALITY ASSURANCE T. BLACKBURN DATE 2026-02-13
DRAWN T.TORRES DATE 2026-02-13

DESIGN SECTIONS - L100

QUESNEL-HIXON ROAD CLOSURE

SCALE 0 1 1:100 5m

PROJECT NUMBER	REG	DRAWING NUMBER	REV
25419	2	R2-1305-1006	

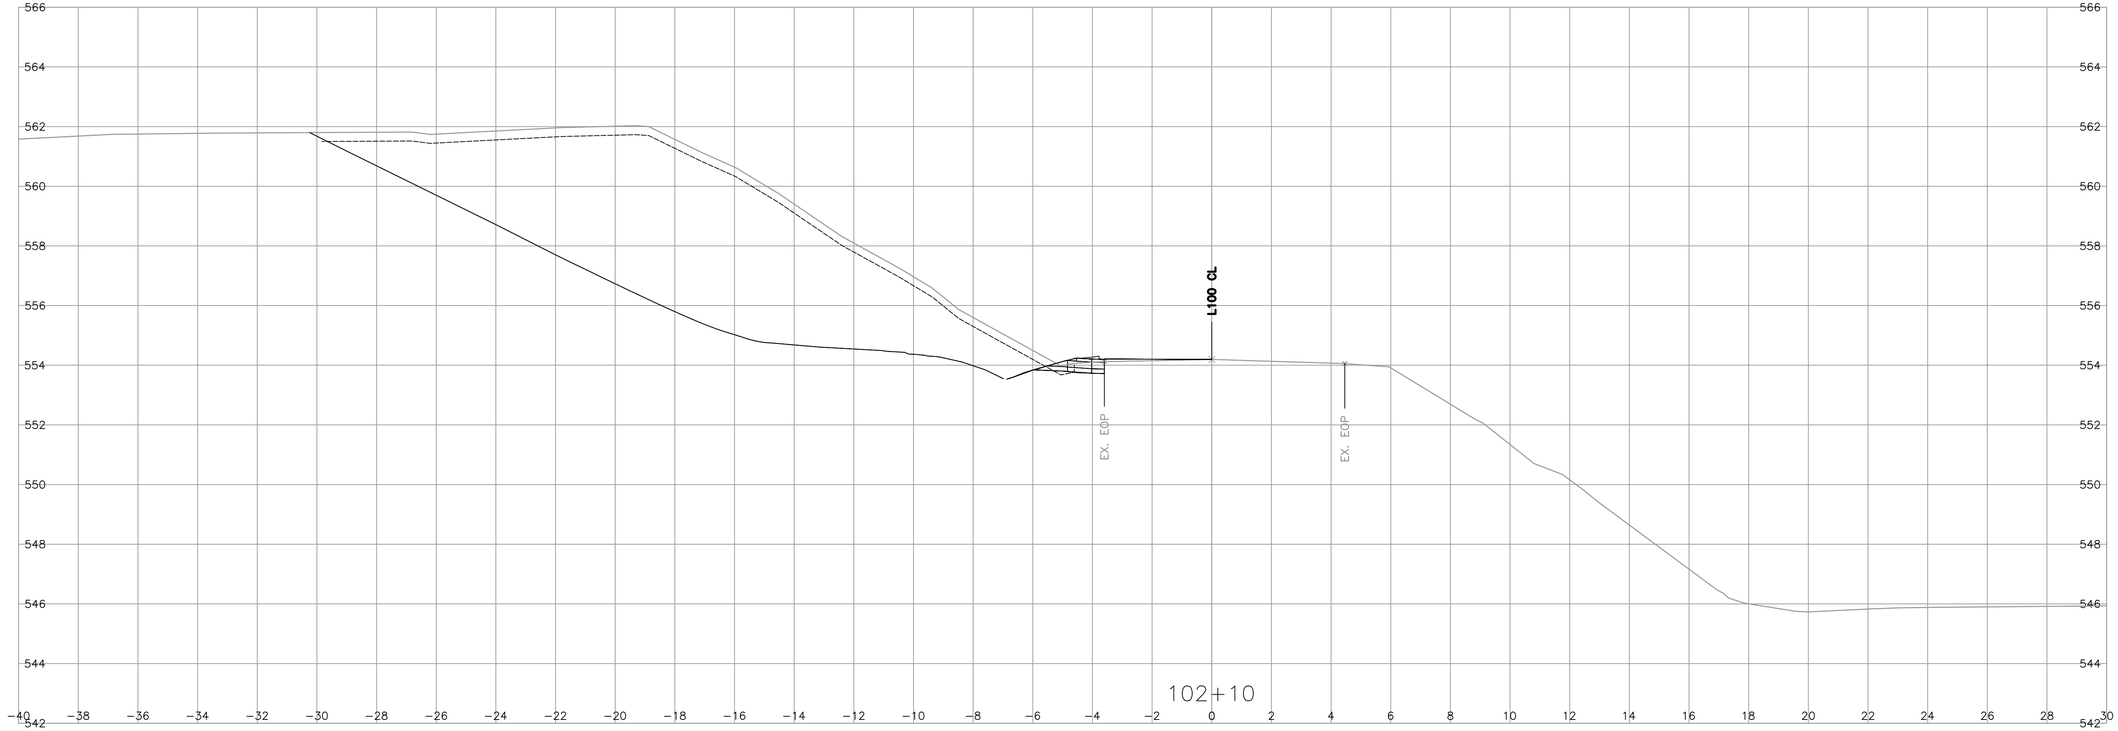

PLOT DATE: 2026-02-13 11:55:22 AM bdenis U:\Projects_KEL\1961\0516\04\D-Design\CAD\Quesnel-Hixon\DrawingProduction\1000_DesignSections\1000_SECT-QHN - L100.dwg

URBAN SYSTEMS

REV	DATE	REVISIONS	NAME

PROFESSIONAL SEALS

BRITISH COLUMBIA

MINISTRY OF TRANSPORTATION AND TRANSIT
SOUTHERN INTERIOR REGION
HIGHWAY ENGINEERING AND GEOMATICS

CAD FILENAME	1000_SECT-QHN - L100	DESIGNED	R. VANNPASHAK DATE 2026-02-13
FILE NUMBER	1961.0516.04	QUALITY CONTROL	J. SMITH DATE 2026-02-13
PLOT DATE	2026-02-13	QUALITY ASSURANCE	T. BLACKBURN DATE 2026-02-13
		DRAWN	T.TORRES DATE 2026-02-13

DESIGN SECTIONS - L100

QUESNEL-HIXON ROAD CLOSURE

SCALE 0 1 1:100 5m

PROJECT NUMBER	REG	DRAWING NUMBER	REV
25419	2	R2-1305-1007	

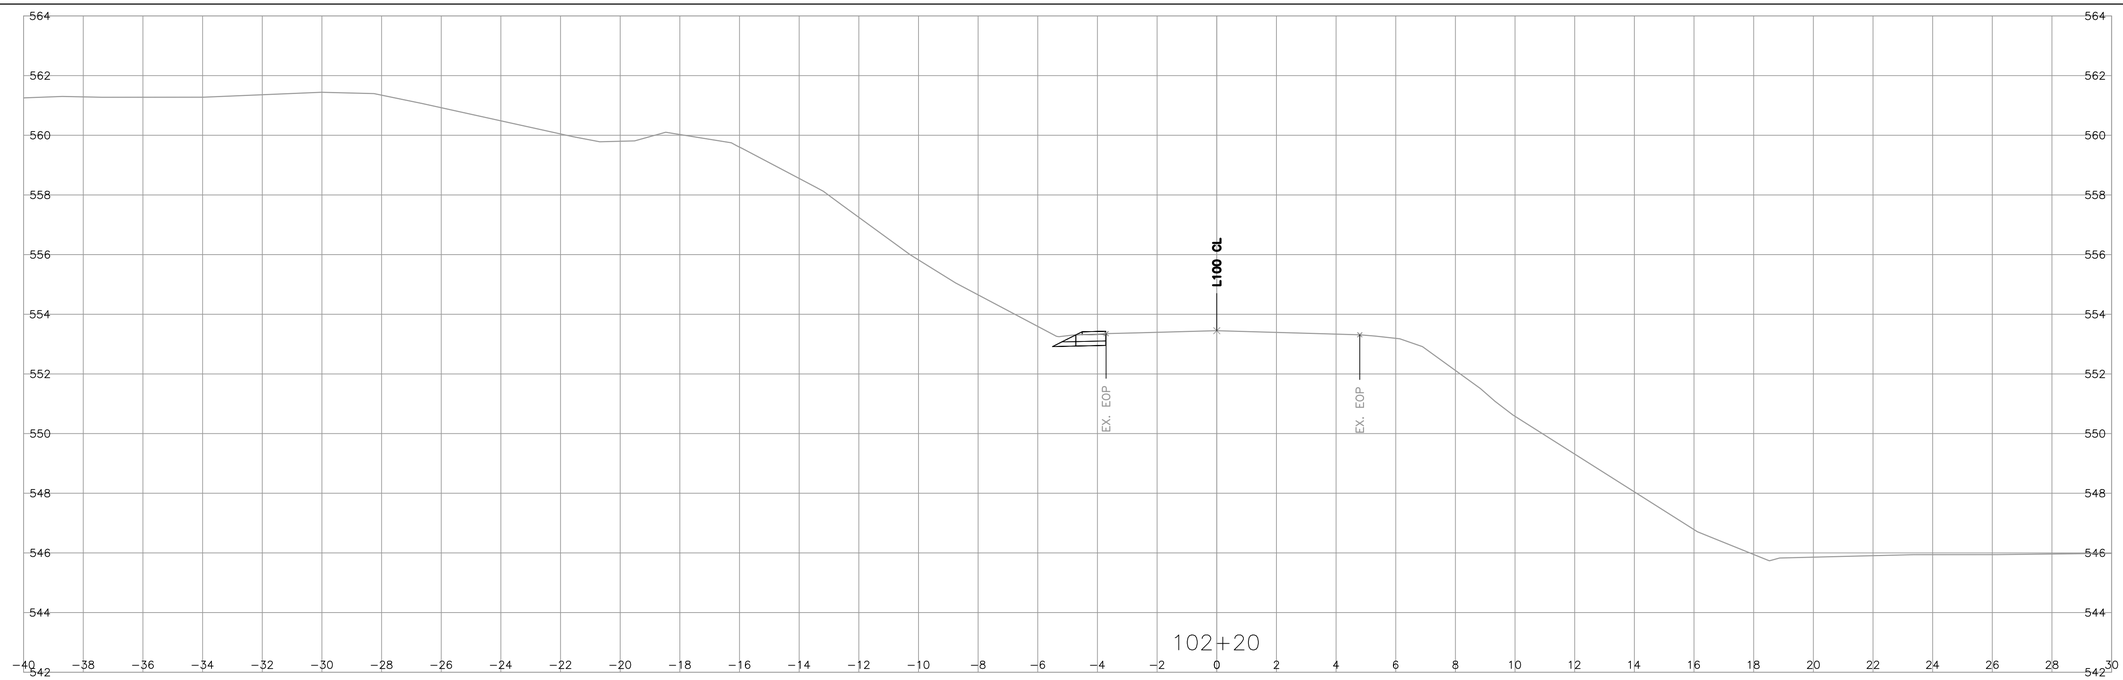

PLOT DATE: 2026-02-13 11:55:23 AM bdenis U:\Projects_KEL\1961\0516\04\D-Design\CAD\Quesnel-Hixon\DrawingProduction\1000_DesignSections\1000_SECT-QHN - L100.dwg

URBAN SYSTEMS

REV	DATE	REVISIONS	NAME

PROFESSIONAL SEALS

BRITISH COLUMBIA

MINISTRY OF TRANSPORTATION AND TRANSIT
SOUTHERN INTERIOR REGION
HIGHWAY ENGINEERING AND GEOMATICS

DESIGN SECTIONS - L100

QUESNEL-HIXON ROAD CLOSURE

CAD FILENAME 1000_SECT-QHN - L100
FILE NUMBER 1961.0516.04
PLOT DATE 2026-02-13

DESIGNED R. VANNPASHAK DATE 2026-02-13
QUALITY CONTROL J. SMITH DATE 2026-02-13
QUALITY ASSURANCE T. BLACKBURN DATE 2026-02-13
DRAWN T.TORRES DATE 2026-02-13

SCALE 0 1 1:100 5m

PROJECT NUMBER	REG	DRAWING NUMBER	REV
25419	2	R2-1305-1008	

PLOT DATE: 2026-02-13 11:55:24 AM bdenis U:\Projects_KEL\1961\0516\04\D-Design\CAD\Quesnel-Hixon\DrawingProduction\1000_DesignSections\1000_SECT-QHN - L100.dwg

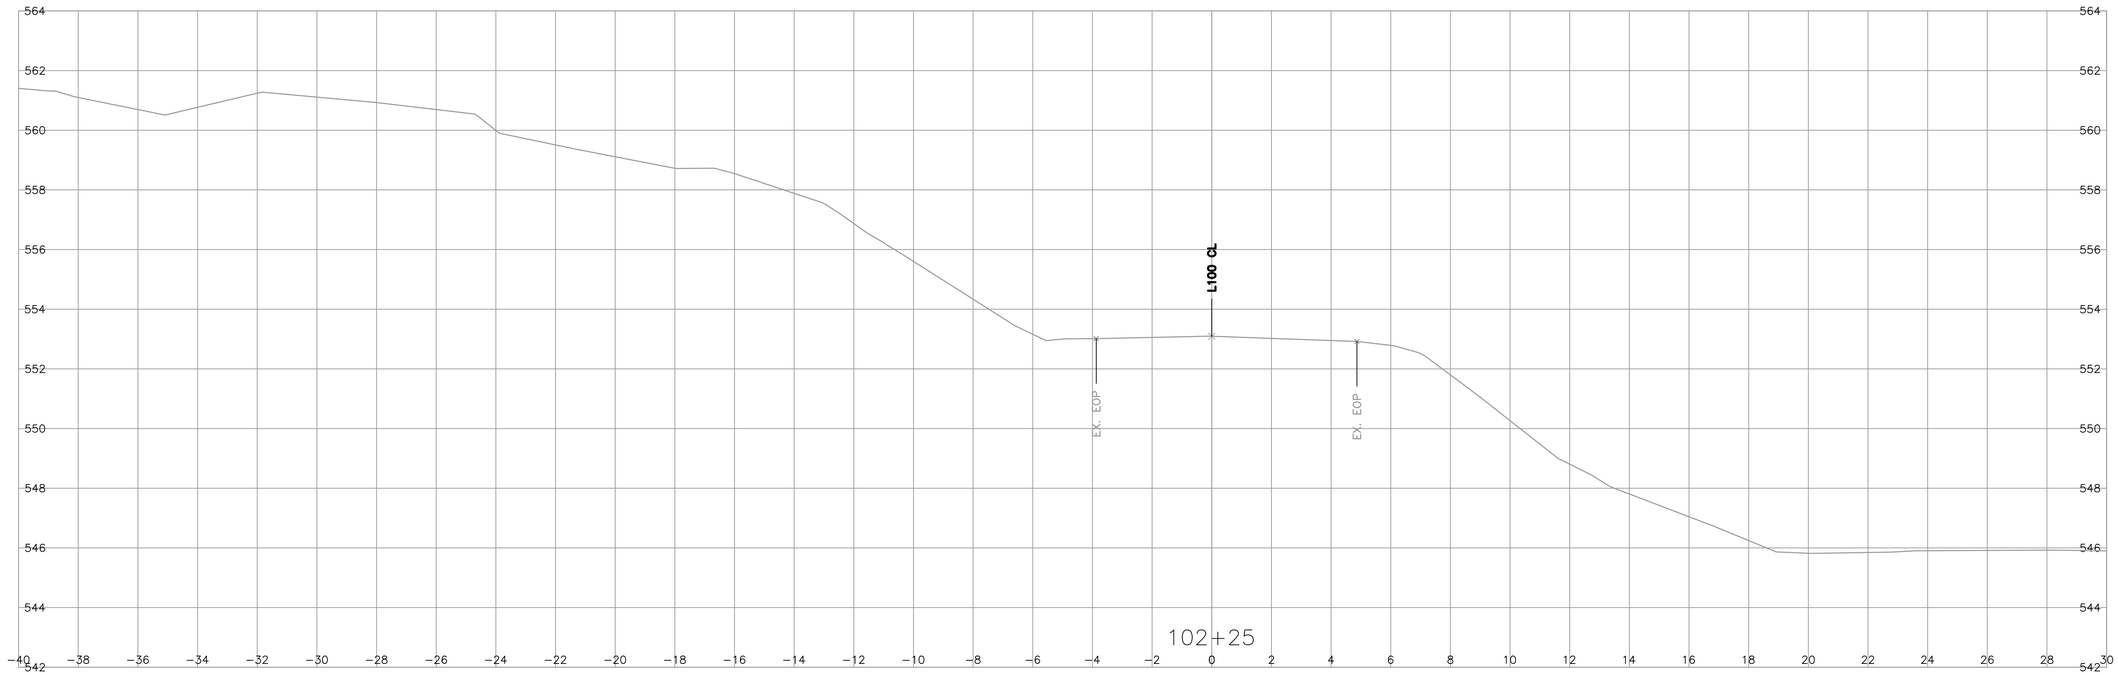

URBAN SYSTEMS

REV	DATE	REVISIONS	NAME

PROFESSIONAL SEALS

BRITISH COLUMBIA

MINISTRY OF TRANSPORTATION AND TRANSIT
SOUTHERN INTERIOR REGION
HIGHWAY ENGINEERING AND GEOMATICS

CAD FILENAME 1000_SECT-QHN - L100
FILE NUMBER 1961.0516.04
PLOT DATE 2026-02-13

DESIGNED R. VANNPASHAK DATE 2026-02-13
QUALITY CONTROL J. SMITH DATE 2026-02-13
QUALITY ASSURANCE T. BLACKBURN DATE 2026-02-13
DRAWN T.TORRES DATE 2026-02-13

DESIGN SECTIONS - L100

QUESNEL-HIXON ROAD CLOSURE

SCALE 0 1 1:100 5m

PROJECT NUMBER	REG	DRAWING NUMBER	REV
25419	2	R2-1305-1009	

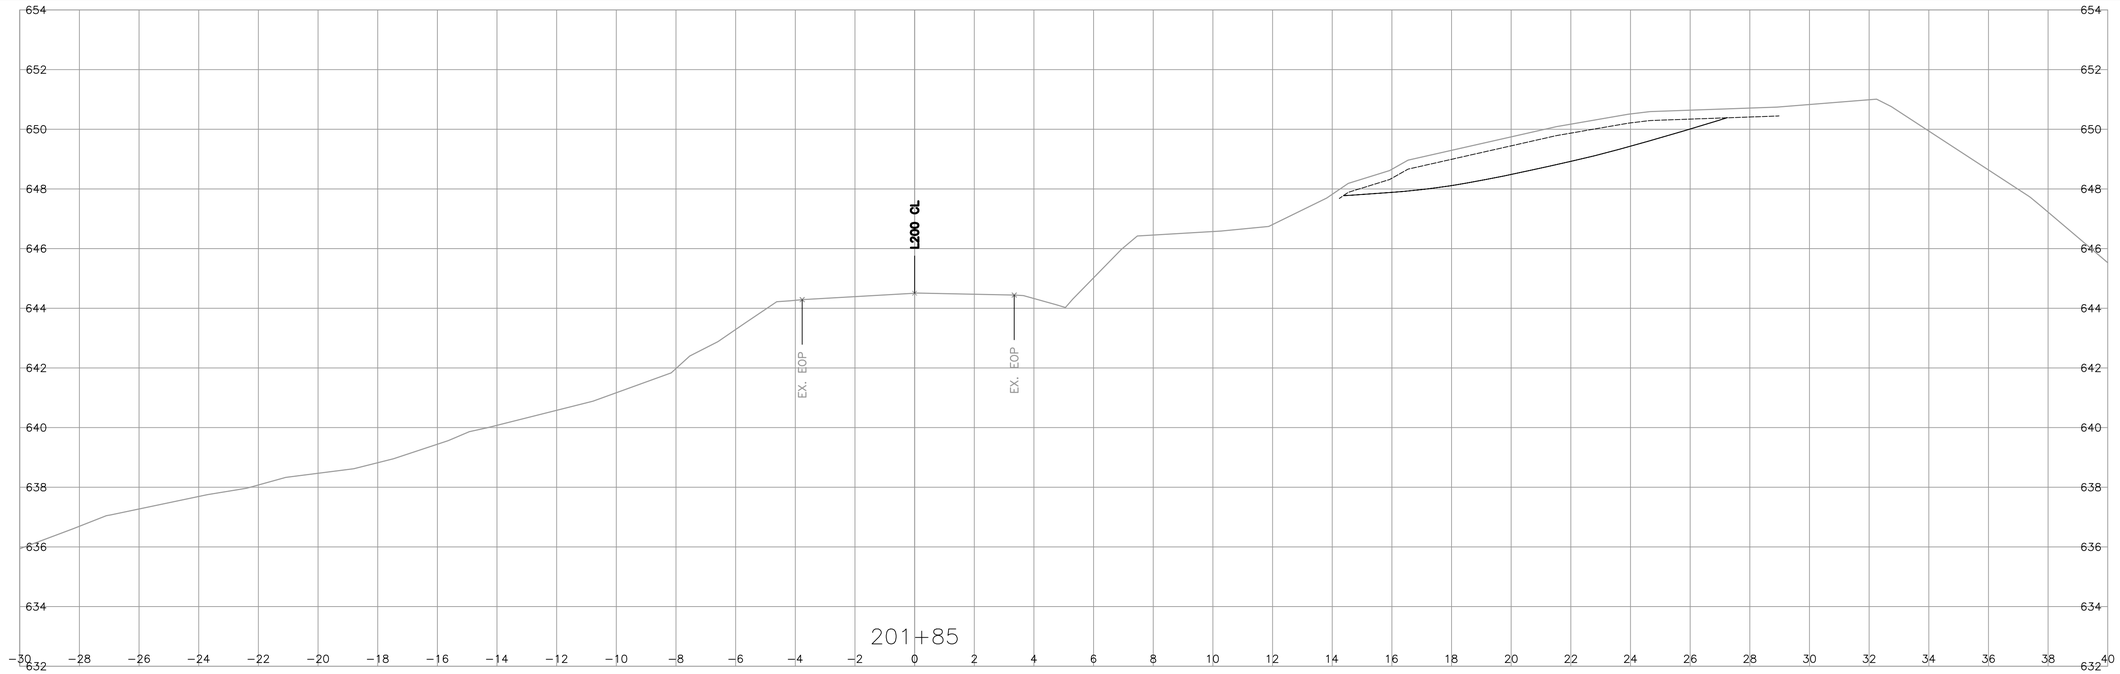

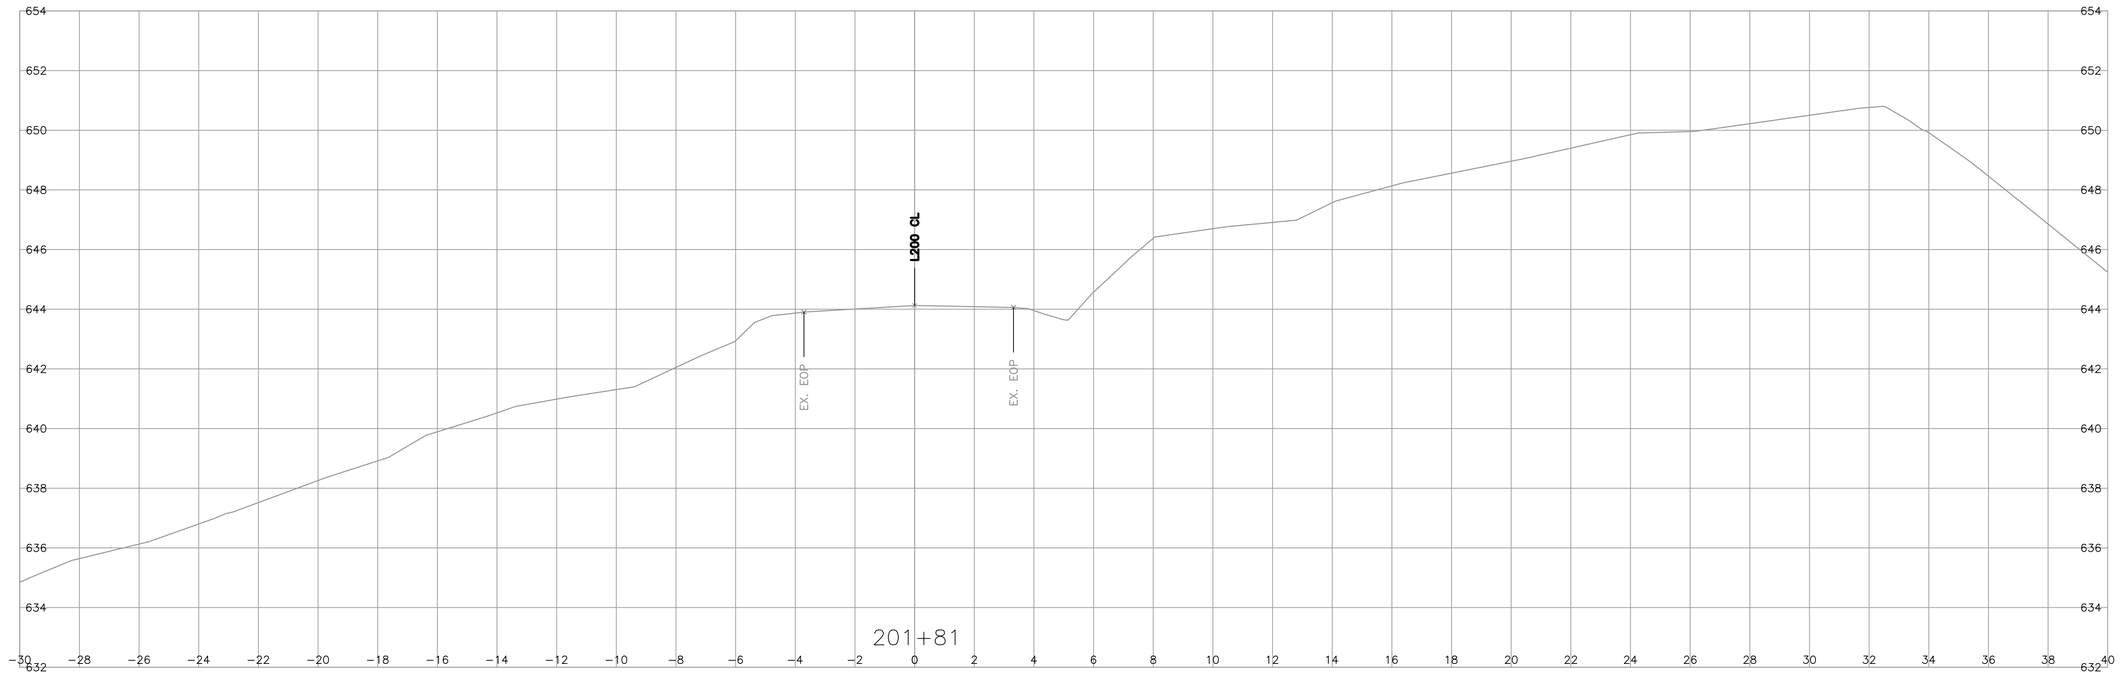

PLOT DATE: 2026-02-13 11:55:28 AM bdenis U:\Projects_KEL\1961\0516\04\D-Design\CAD\Quesnel-Hixon\DrawingProduction\1000_DesignSections\1000_SECT-QHN - L200.dwg

URBAN SYSTEMS

REV	DATE	REVISIONS	NAME

PROFESSIONAL SEALS

BRITISH COLUMBIA

MINISTRY OF TRANSPORTATION AND TRANSIT
SOUTHERN INTERIOR REGION
HIGHWAY ENGINEERING AND GEOMATICS

DESIGN SECTIONS - L200

QUESNEL-HIXON ROAD CLOSURE

CAD FILENAME 1000_SECT-QHN - L200
FILE NUMBER 1961.0516.04
PLOT DATE 2026-02-13

DESIGNED R. VANNPASHAK DATE 2026-02-13
QUALITY CONTROL J. SMITH DATE 2026-02-13
QUALITY ASSURANCE T. BLACKBURN DATE 2026-02-13
DRAWN T.TORRES DATE 2026-02-13

SCALE 0 1 1:100 5m

PROJECT NUMBER	REG	DRAWING NUMBER	REV
25419	2	R2-1305-1010	

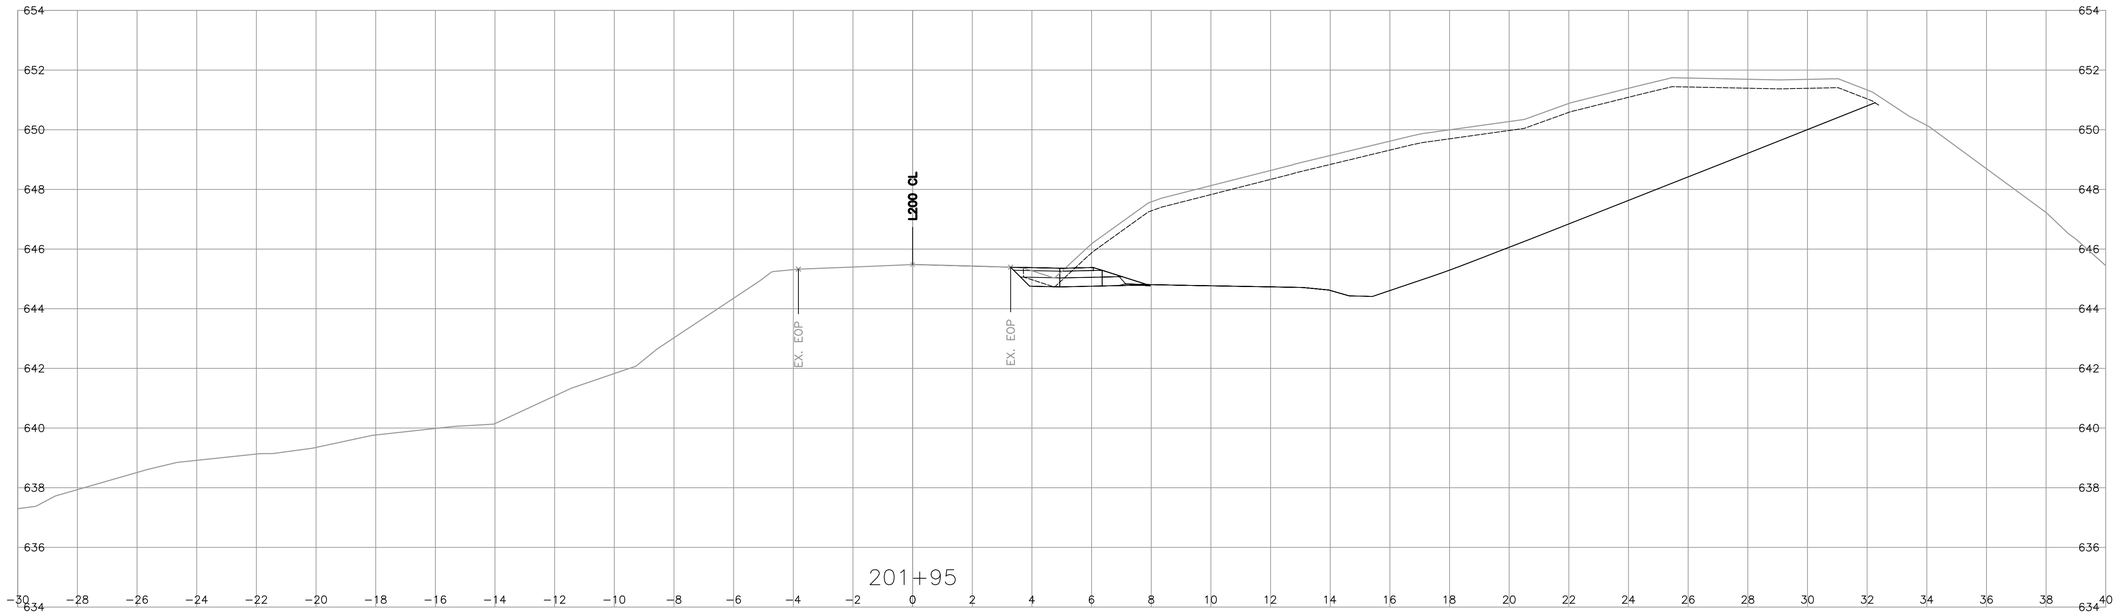

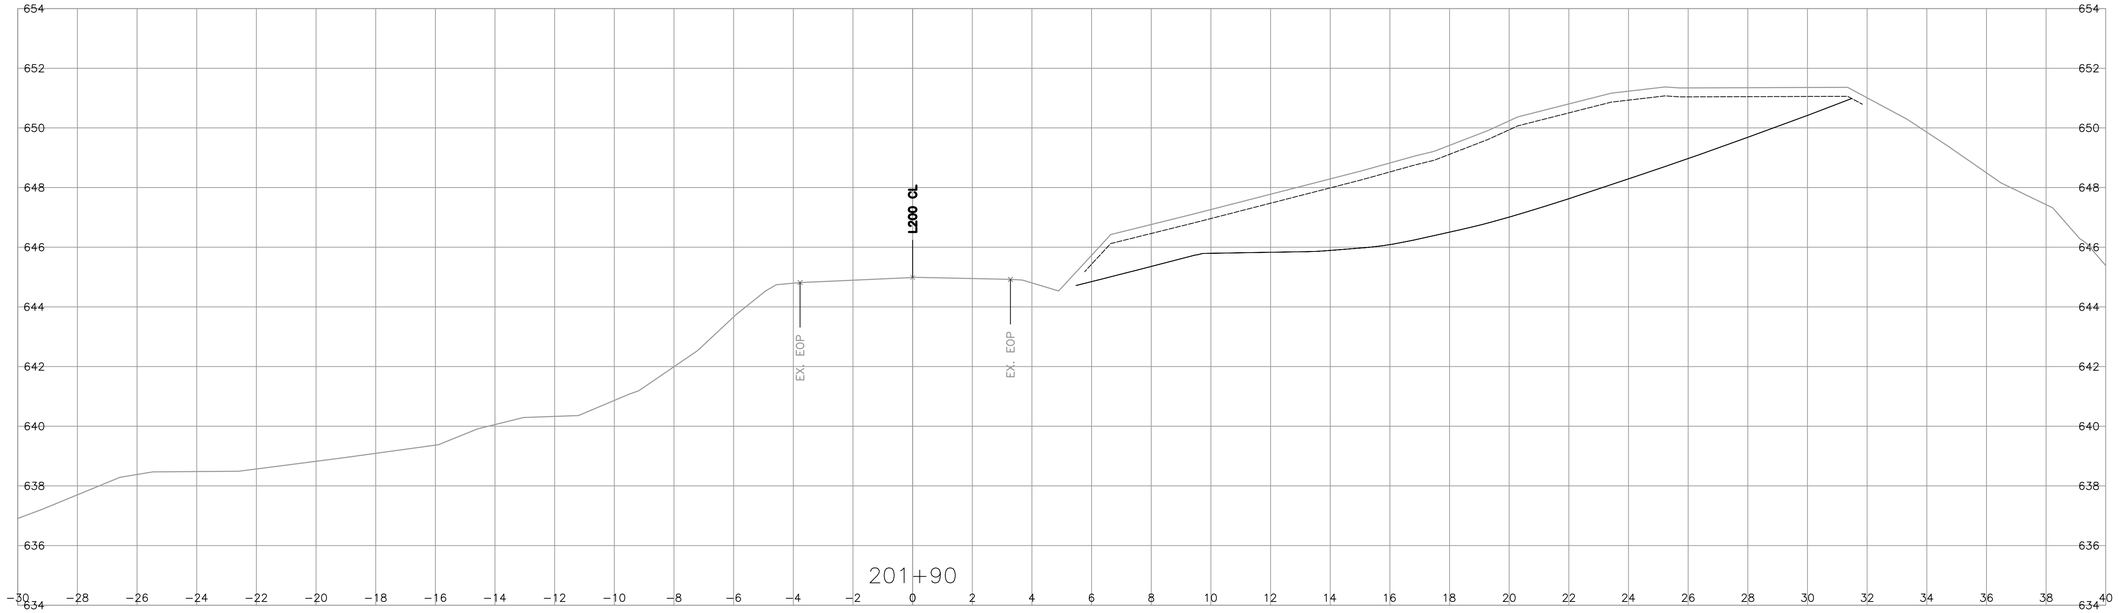

PLOT DATE: 2026-02-13 11:55:30 AM bdenis U:\Projects_KEL\1961\0516\04\D-Design\CAD\Quesnel-Hixon\DrawingProduction\1000_DesignSections\1000_SECT-QHN - L200.dwg

URBAN SYSTEMS

REV	DATE	REVISIONS	NAME

PROFESSIONAL SEALS

BRITISH COLUMBIA

MINISTRY OF TRANSPORTATION AND TRANSIT
SOUTHERN INTERIOR REGION
HIGHWAY ENGINEERING AND GEOMATICS

CAD FILENAME 1000_SECT-QHN - L200
FILE NUMBER 1961.0516.04
PLOT DATE 2026-02-13

DESIGNED R. VANNPASHAK DATE 2026-02-13
QUALITY CONTROL J. SMITH DATE 2026-02-13
QUALITY ASSURANCE T. BLACKBURN DATE 2026-02-13
DRAWN T.TORRES DATE 2026-02-13

DESIGN SECTIONS - L200

QUESNEL-HIXON ROAD CLOSURE

SCALE 0 1 1:100 5m

PROJECT NUMBER	REG	DRAWING NUMBER	REV
25419	2	R2-1305-1011	

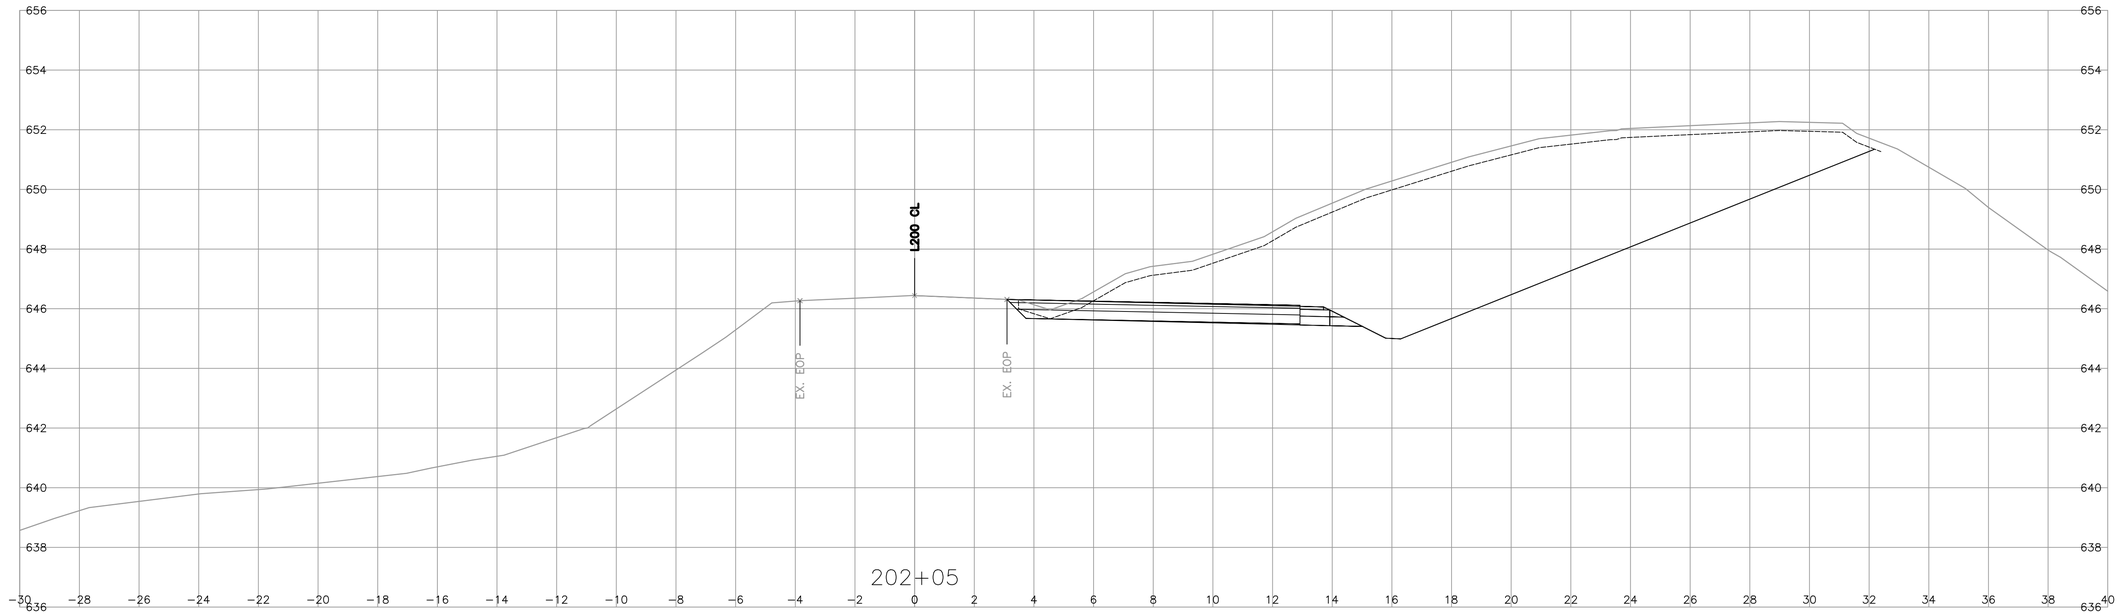

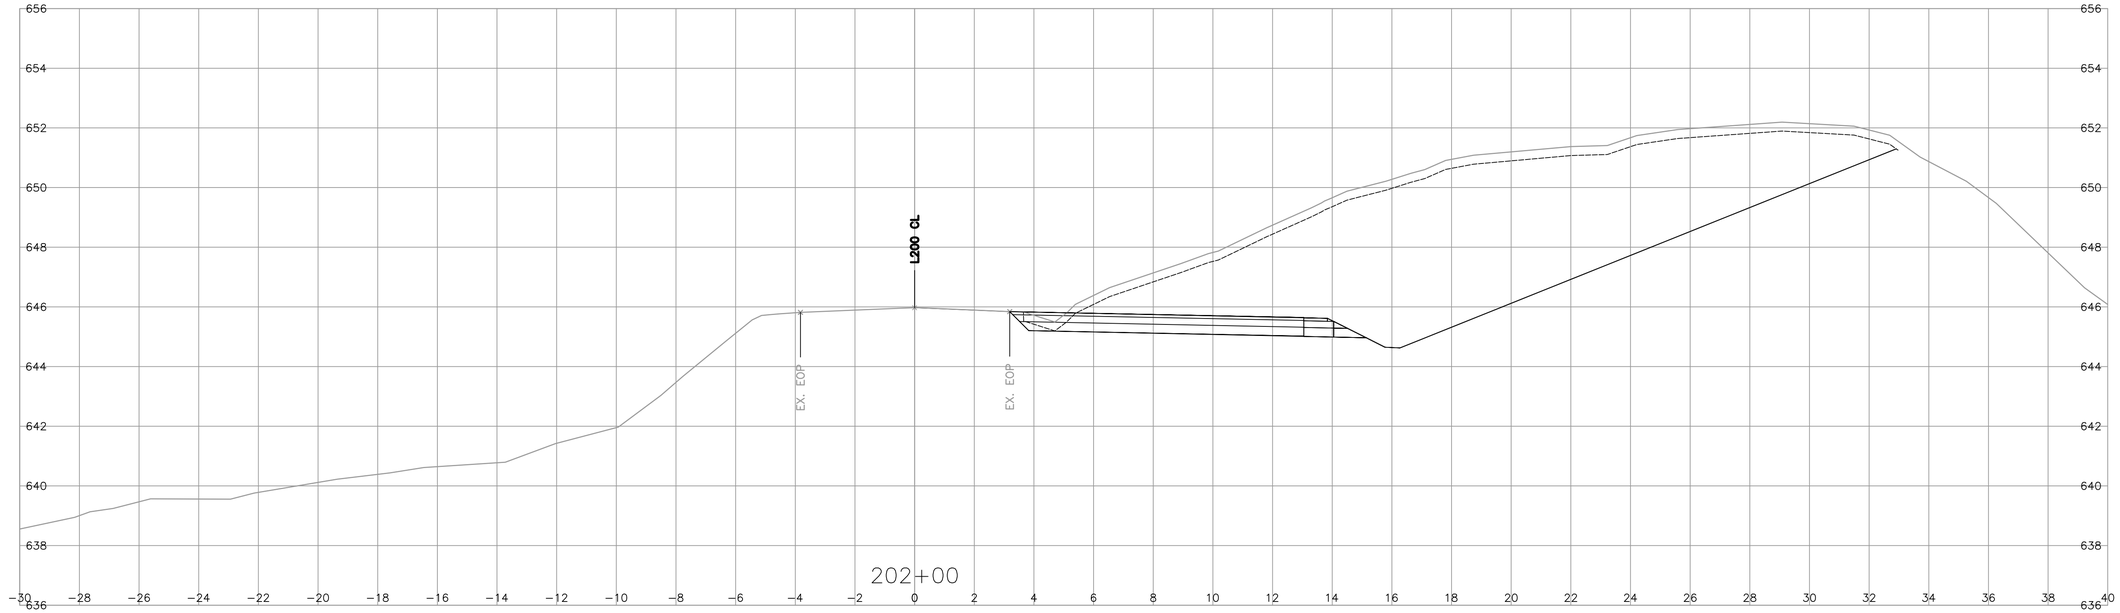

PLOT DATE: 2026-02-13 11:55:31 AM bdenis U:\Projects_KEL\1961\0516\04\D-Design\CAD\Quesnel-Hixon\DrawingProduction\1000_DesignSections\1000_SECT-QHN - L200.dwg

URBAN SYSTEMS

REV	DATE	REVISIONS	NAME

PROFESSIONAL SEALS

BRITISH COLUMBIA

MINISTRY OF TRANSPORTATION AND TRANSIT
SOUTHERN INTERIOR REGION
HIGHWAY ENGINEERING AND GEOMATICS

CAD FILENAME 1000_SECT-QHN - L200
FILE NUMBER 1961.0516.04
PLOT DATE 2026-02-13

DESIGNED R. VANNPASHAK DATE 2026-02-13
QUALITY CONTROL J. SMITH DATE 2026-02-13
QUALITY ASSURANCE T. BLACKBURN DATE 2026-02-13
DRAWN T.TORRES DATE 2026-02-13

DESIGN SECTIONS - L200

QUESNEL-HIXON ROAD CLOSURE

SCALE 0 1 1:100 5m

PROJECT NUMBER	REG	DRAWING NUMBER	REV
25419	2	R2-1305-1012	

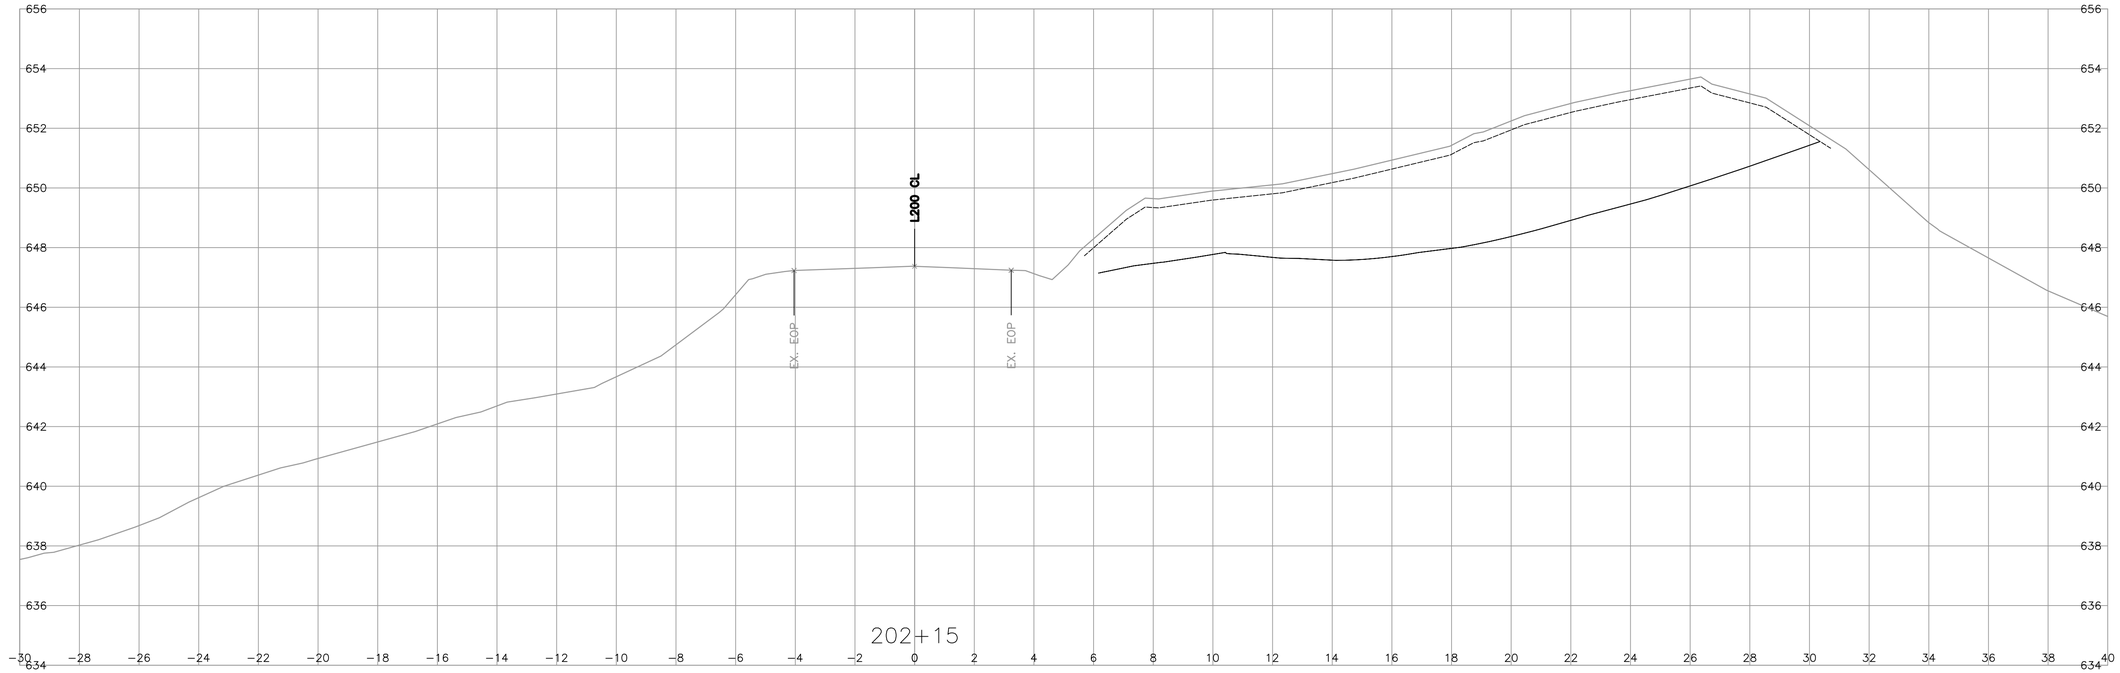

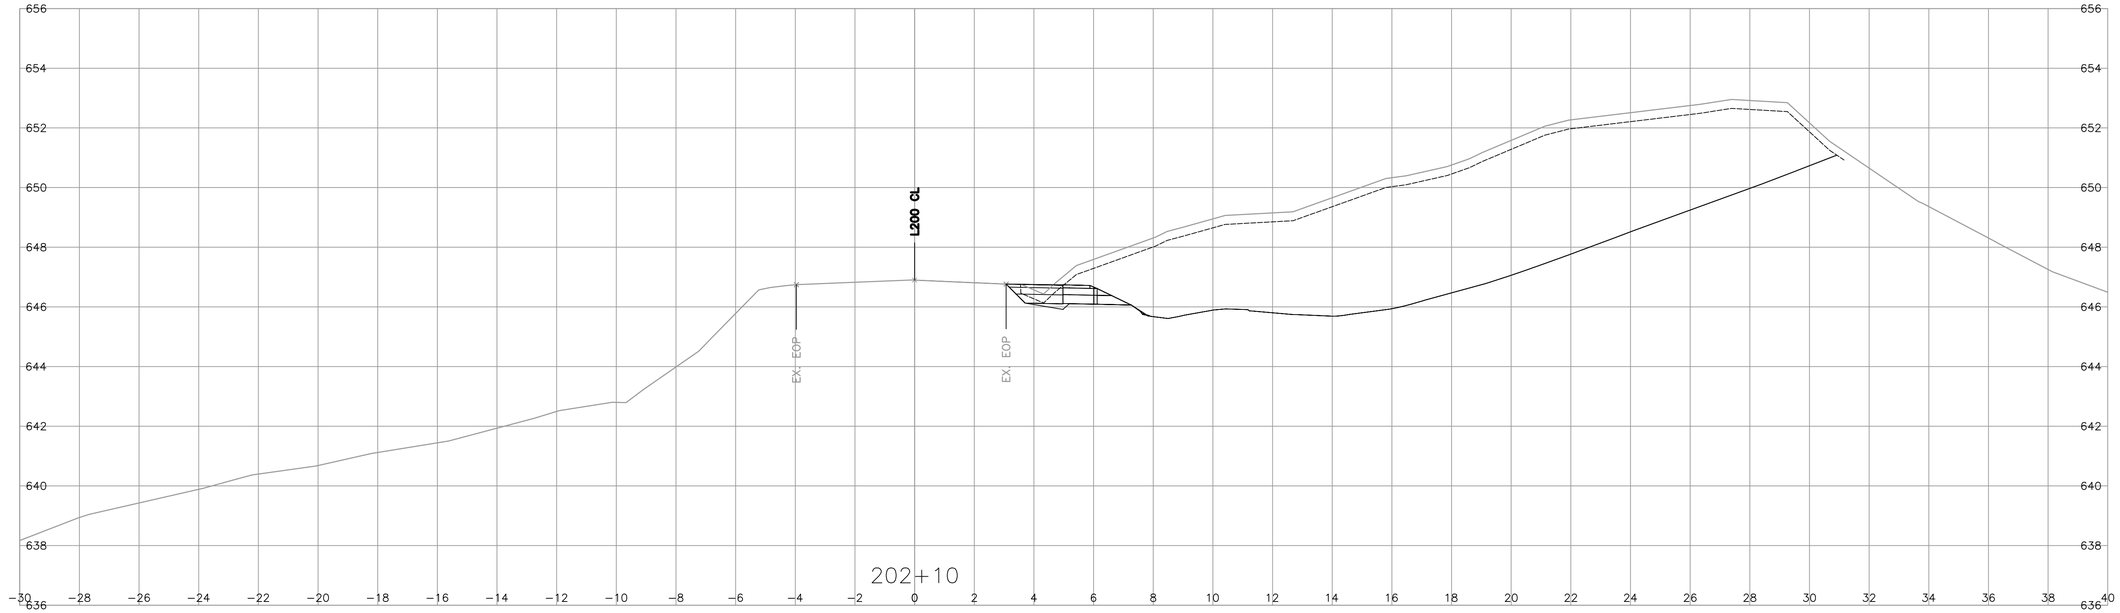

PLOT DATE: 2026-02-13 11:55:32 AM bdenis U:\Projects_KEL\1961\0516\04\D-Design\CAD\Quesnel-Hixon\DrawingProduction\1000_DesignSections\1000_SECT-QHN - L200.dwg

URBAN SYSTEMS

REV	DATE	REVISIONS	NAME

PROFESSIONAL SEALS

BRITISH COLUMBIA

MINISTRY OF TRANSPORTATION AND TRANSIT
SOUTHERN INTERIOR REGION
HIGHWAY ENGINEERING AND GEOMATICS

CAD FILENAME 1000_SECT-QHN - L200
FILE NUMBER 1961.0516.04
PLOT DATE 2026-02-13

DESIGNED R. VANNPASHAK DATE 2026-02-13
QUALITY CONTROL J. SMITH DATE 2026-02-13
QUALITY ASSURANCE T. BLACKBURN DATE 2026-02-13
DRAWN T.TORRES DATE 2026-02-13

DESIGN SECTIONS - L200

QUESNEL-HIXON ROAD CLOSURE

SCALE 0 1 1:100 5m

PROJECT NUMBER	REG	DRAWING NUMBER	REV
25419	2	R2-1305-1013	

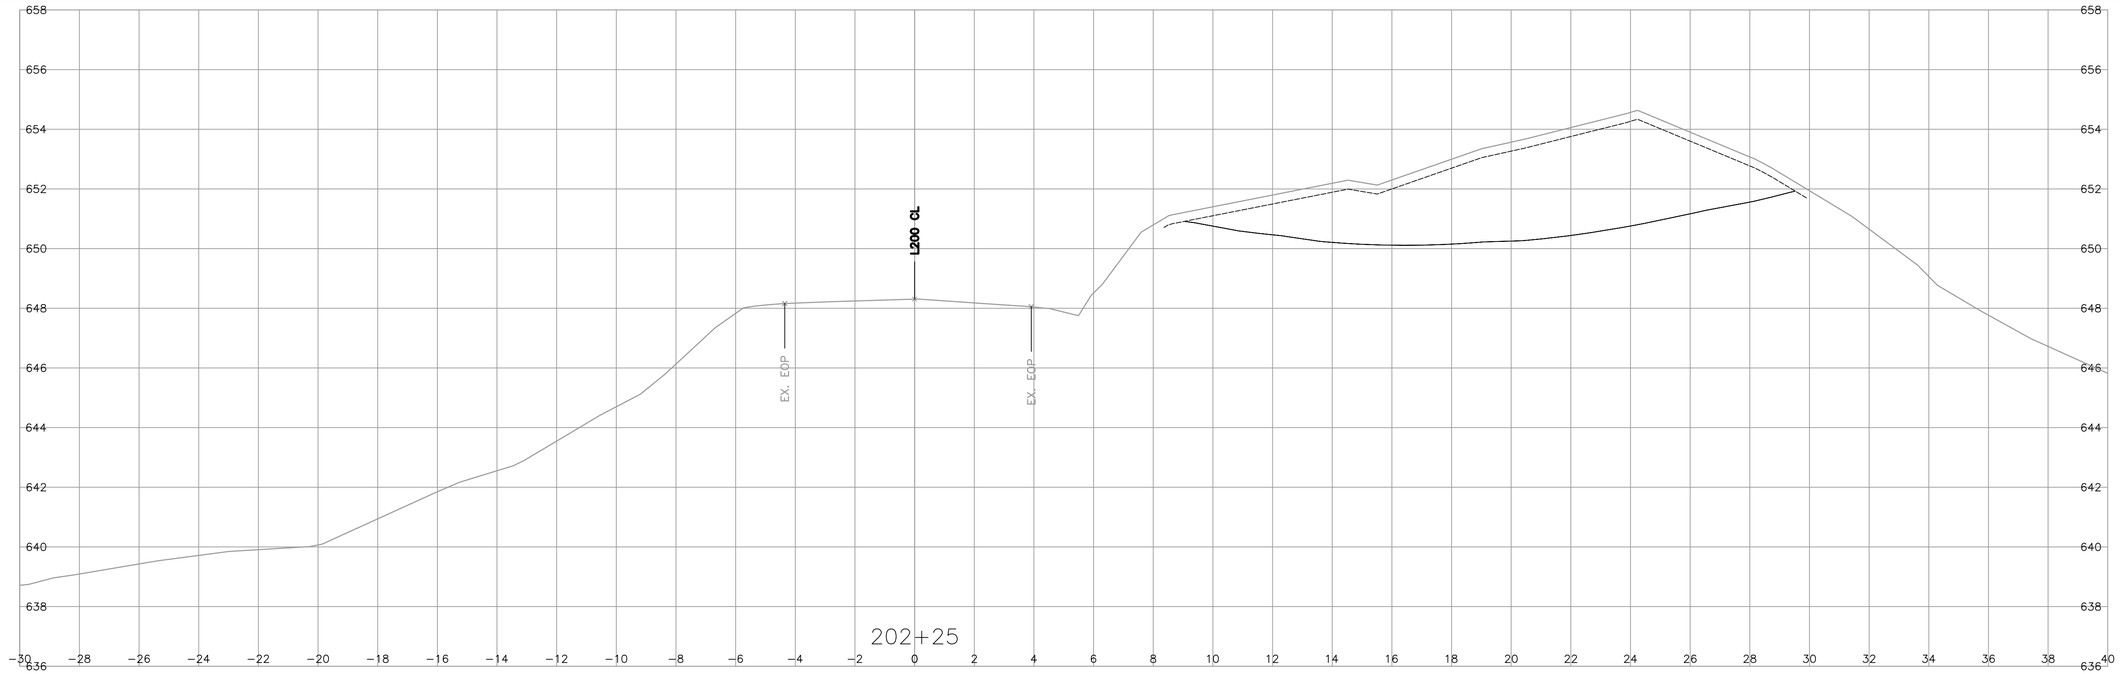

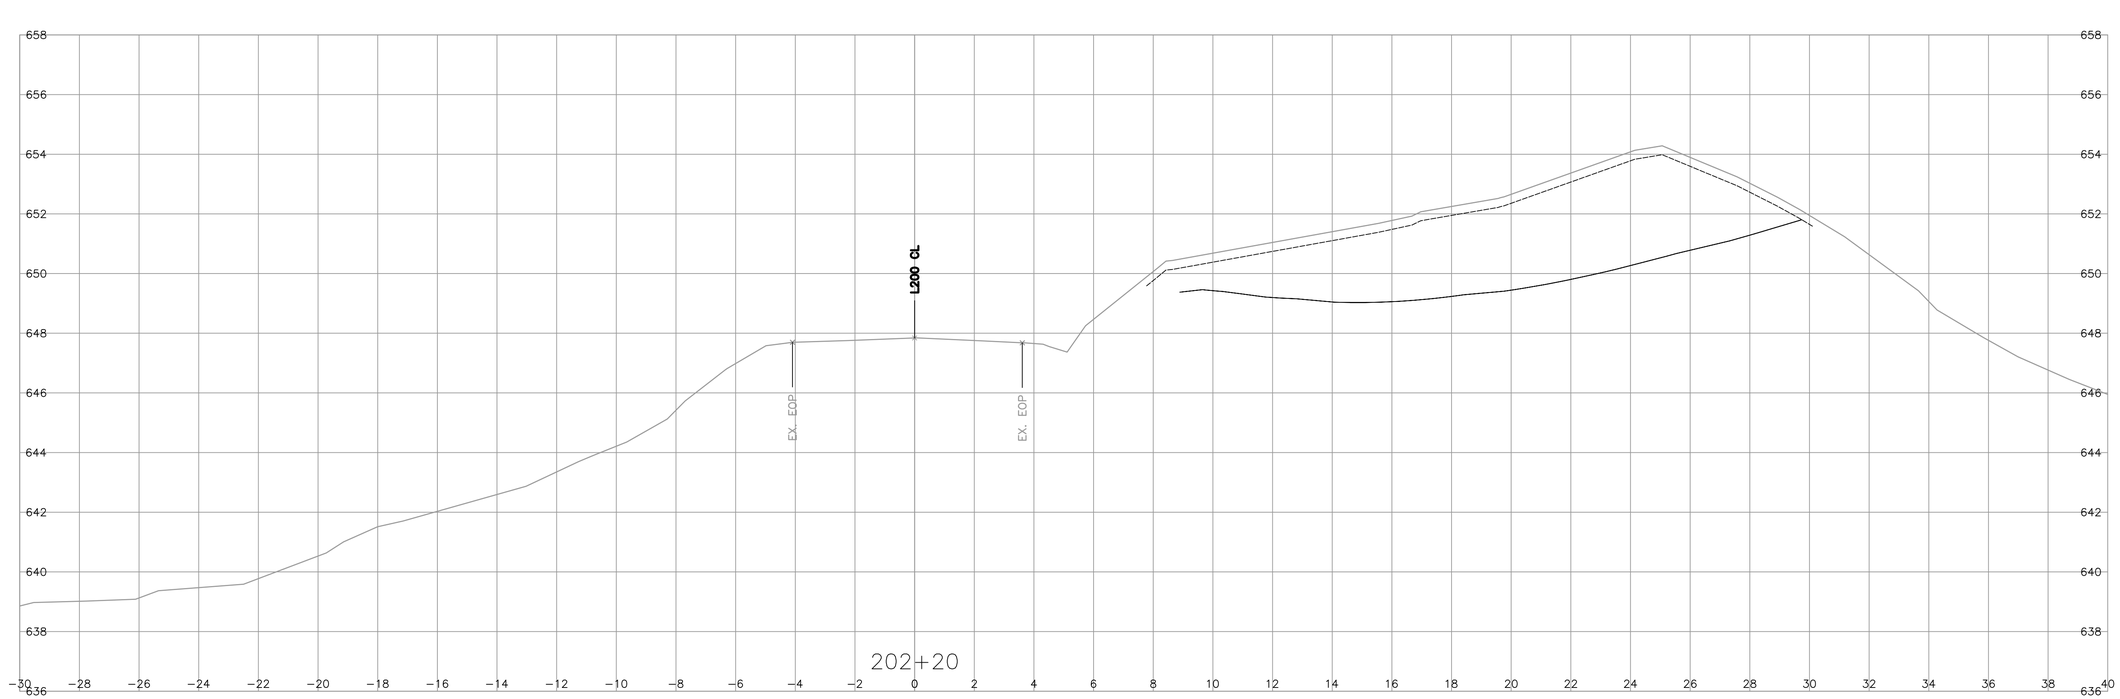

PLOT DATE: 2026-02-13 11:55:33 AM bdenis U:\Projects_KEL\1961\0516\04\D-Design\CAD\Quesnel-Hixon\DrawingProduction\1000_DesignSections\1000_SECT-QHN - L200.dwg

URBAN SYSTEMS

REV	DATE	REVISIONS	NAME

PROFESSIONAL SEALS

BRITISH COLUMBIA

MINISTRY OF TRANSPORTATION AND TRANSIT
SOUTHERN INTERIOR REGION
HIGHWAY ENGINEERING AND GEOMATICS

DESIGN SECTIONS - L200

QUESNEL-HIXON ROAD CLOSURE

CAD FILENAME	1000_SECT-QHN - L200	DESIGNED	R. VANNPASHAK DATE 2026-02-13
FILE NUMBER	1961.0516.04	QUALITY CONTROL	J. SMITH DATE 2026-02-13
PLOT DATE	2026-02-13	QUALITY ASSURANCE	T. BLACKBURN DATE 2026-02-13
		DRAWN	T.TORRES DATE 2026-02-13

SCALE 0 1 1:100 5m

PROJECT NUMBER	REG	DRAWING NUMBER	REV
25419	2	R2-1305-1014	

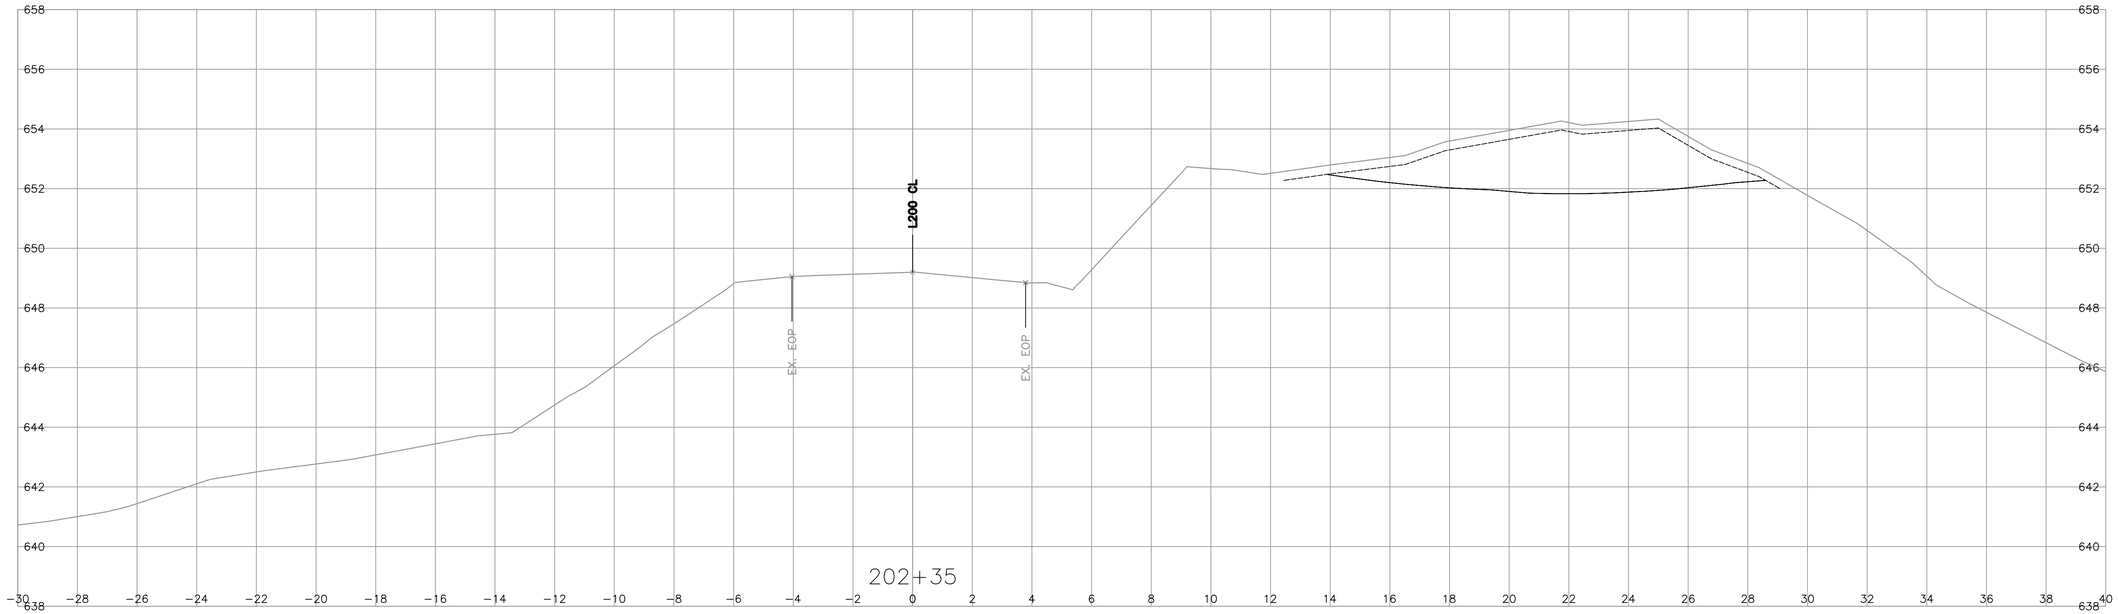

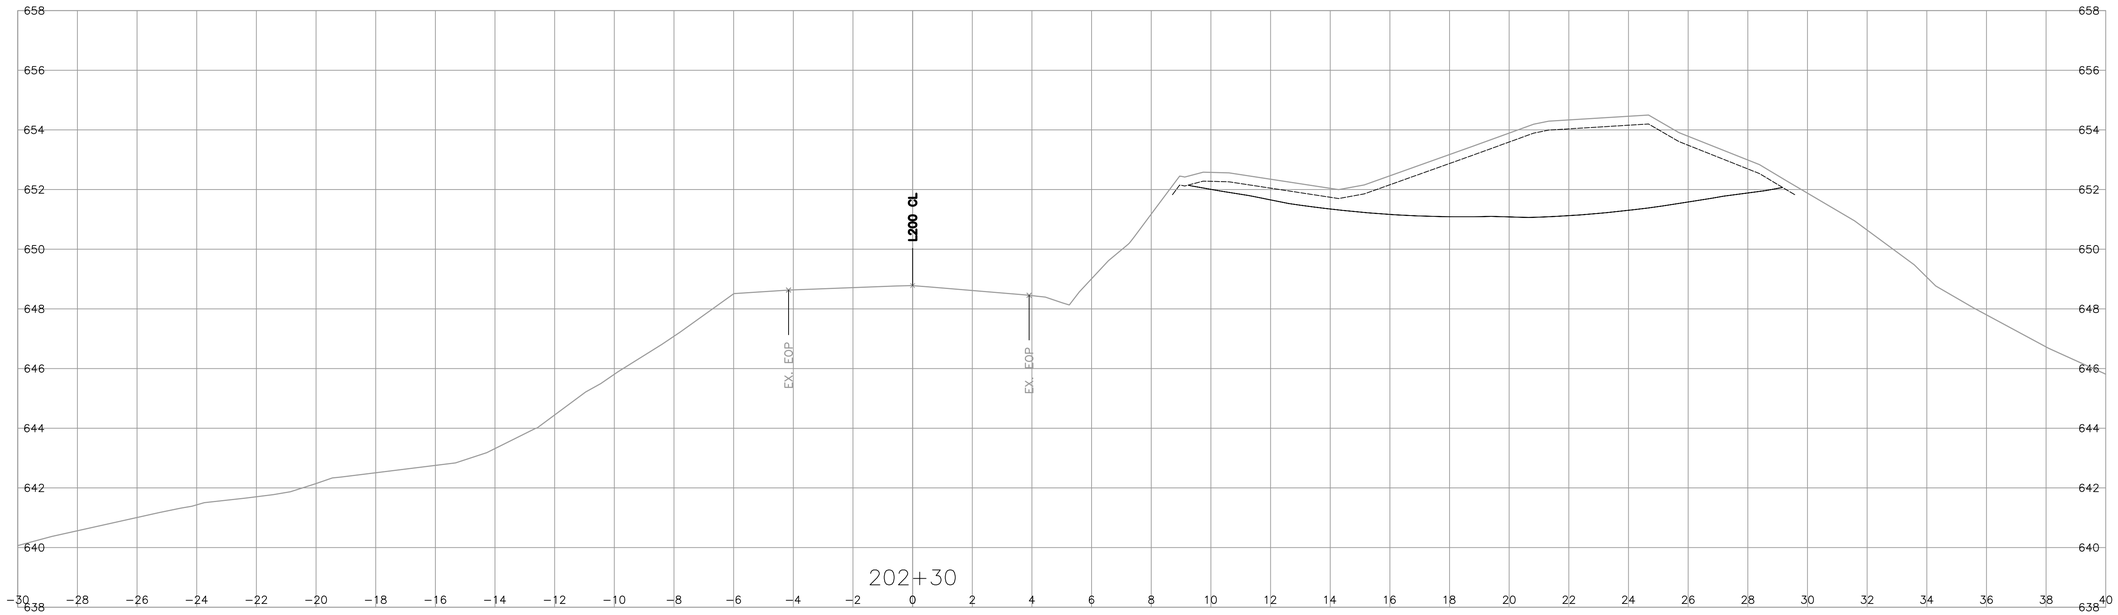

PLOT DATE: 2026-02-13 11:55:35 AM bdenis U:\Projects_KEL\1961\0516\04\D-Design\CAD\Quesnel-Hixon\DrawingProduction\1000_DesignSections\1000_SECT-QHN - L200.dwg

URBAN SYSTEMS

REV	DATE	REVISIONS	NAME

PROFESSIONAL SEALS

BRITISH COLUMBIA

MINISTRY OF TRANSPORTATION AND TRANSIT
SOUTHERN INTERIOR REGION
HIGHWAY ENGINEERING AND GEOMATICS

CAD FILENAME 1000_SECT-QHN - L200
FILE NUMBER 1961.0516.04
PLOT DATE 2026-02-13

DESIGNED R. VANNPASHAK DATE 2026-02-13
QUALITY CONTROL J. SMITH DATE 2026-02-13
QUALITY ASSURANCE T. BLACKBURN DATE 2026-02-13
DRAWN T.TORRES DATE 2026-02-13

DESIGN SECTIONS - L200

QUESNEL-HIXON ROAD CLOSURE

SCALE 0 1 1:100 5m

PROJECT NUMBER	REG	DRAWING NUMBER	REV
25419	2	R2-1305-1015	

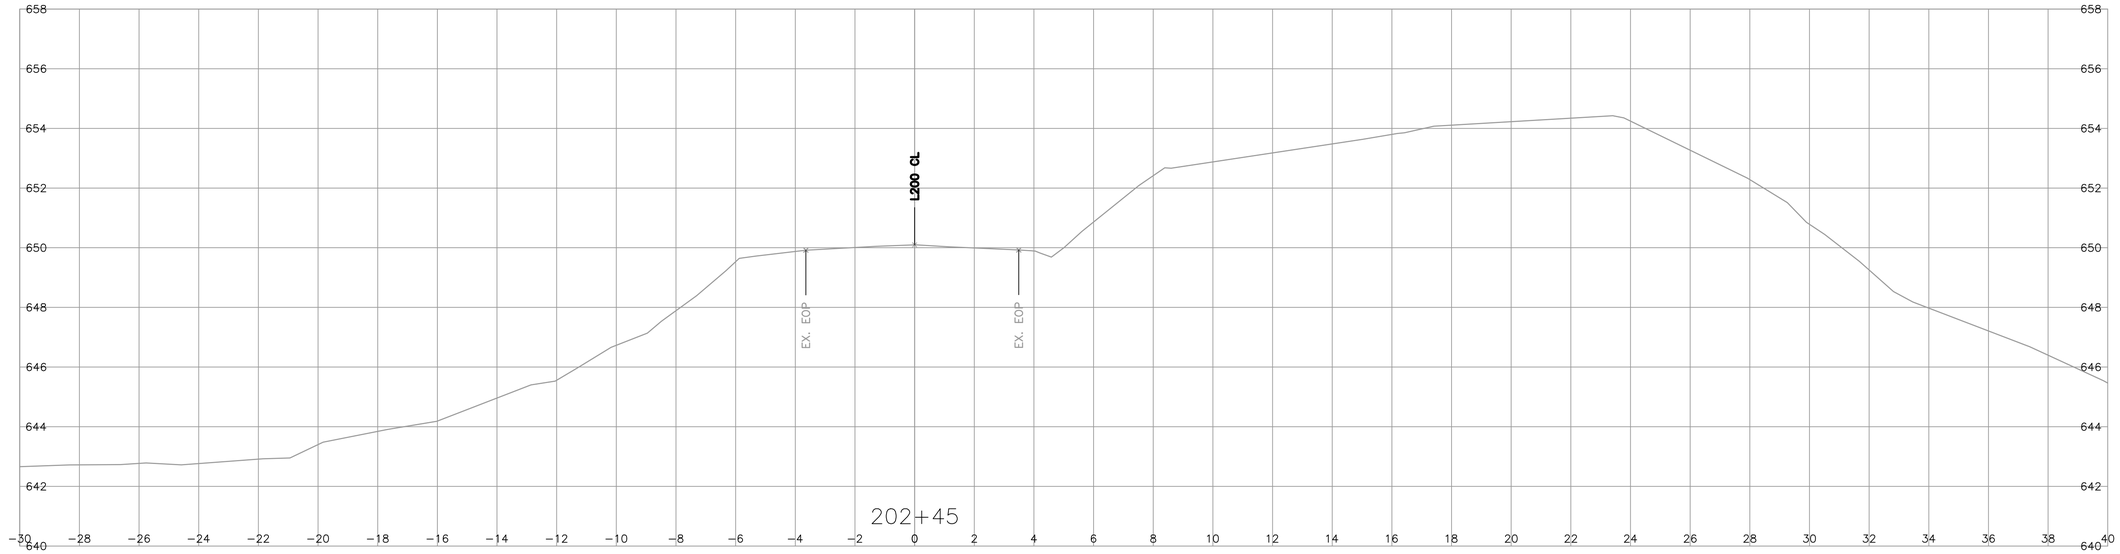

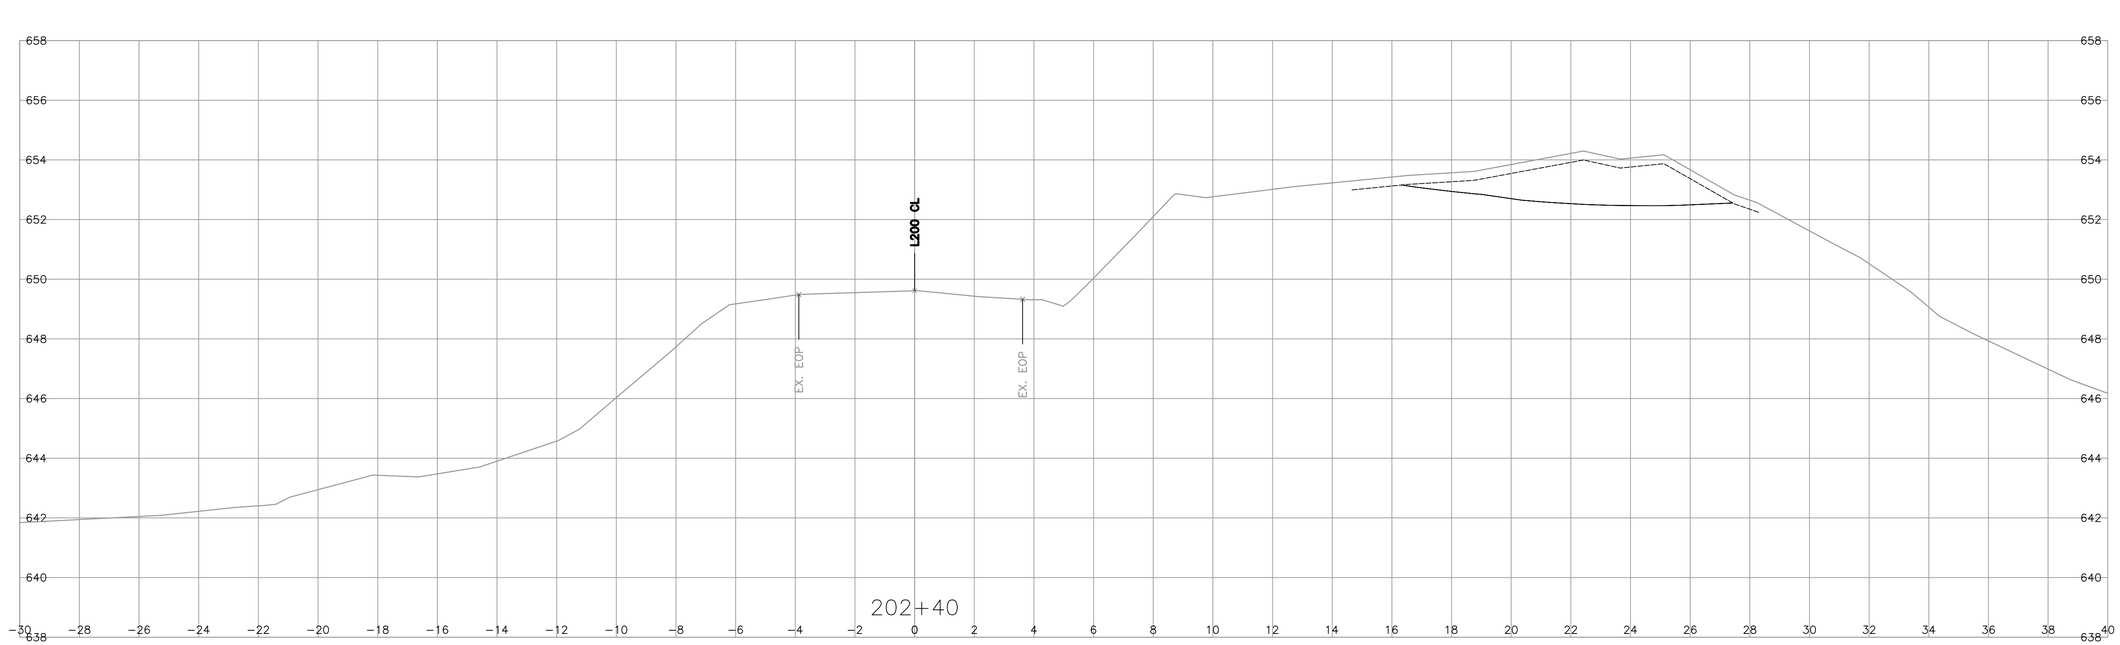

PLOT DATE: 2026-02-13 11:55:36 AM bdenis U:\Projects_KEL\1961\0516\04\D-Design\CAD\Quesnel-Hixon\DrawingProduction\1000_DesignSections\1000_SECT-QHN - L200.dwg

URBAN SYSTEMS

REV	DATE	REVISIONS	NAME

PROFESSIONAL SEALS

BRITISH COLUMBIA

MINISTRY OF TRANSPORTATION AND TRANSIT
SOUTHERN INTERIOR REGION
HIGHWAY ENGINEERING AND GEOMATICS

CAD FILENAME 1000_SECT-QHN - L200
FILE NUMBER 1961.0516.04
PLOT DATE 2026-02-13

DESIGNED R. VANNPASHAK DATE 2026-02-13
QUALITY CONTROL J. SMITH DATE 2026-02-13
QUALITY ASSURANCE T. BLACKBURN DATE 2026-02-13
DRAWN T.TORRES DATE 2026-02-13

DESIGN SECTIONS - L200

QUESNEL-HIXON ROAD CLOSURE

SCALE 0 1 1:100 5m

PROJECT NUMBER	REG	DRAWING NUMBER	REV
25419	2	R2-1305-1016	