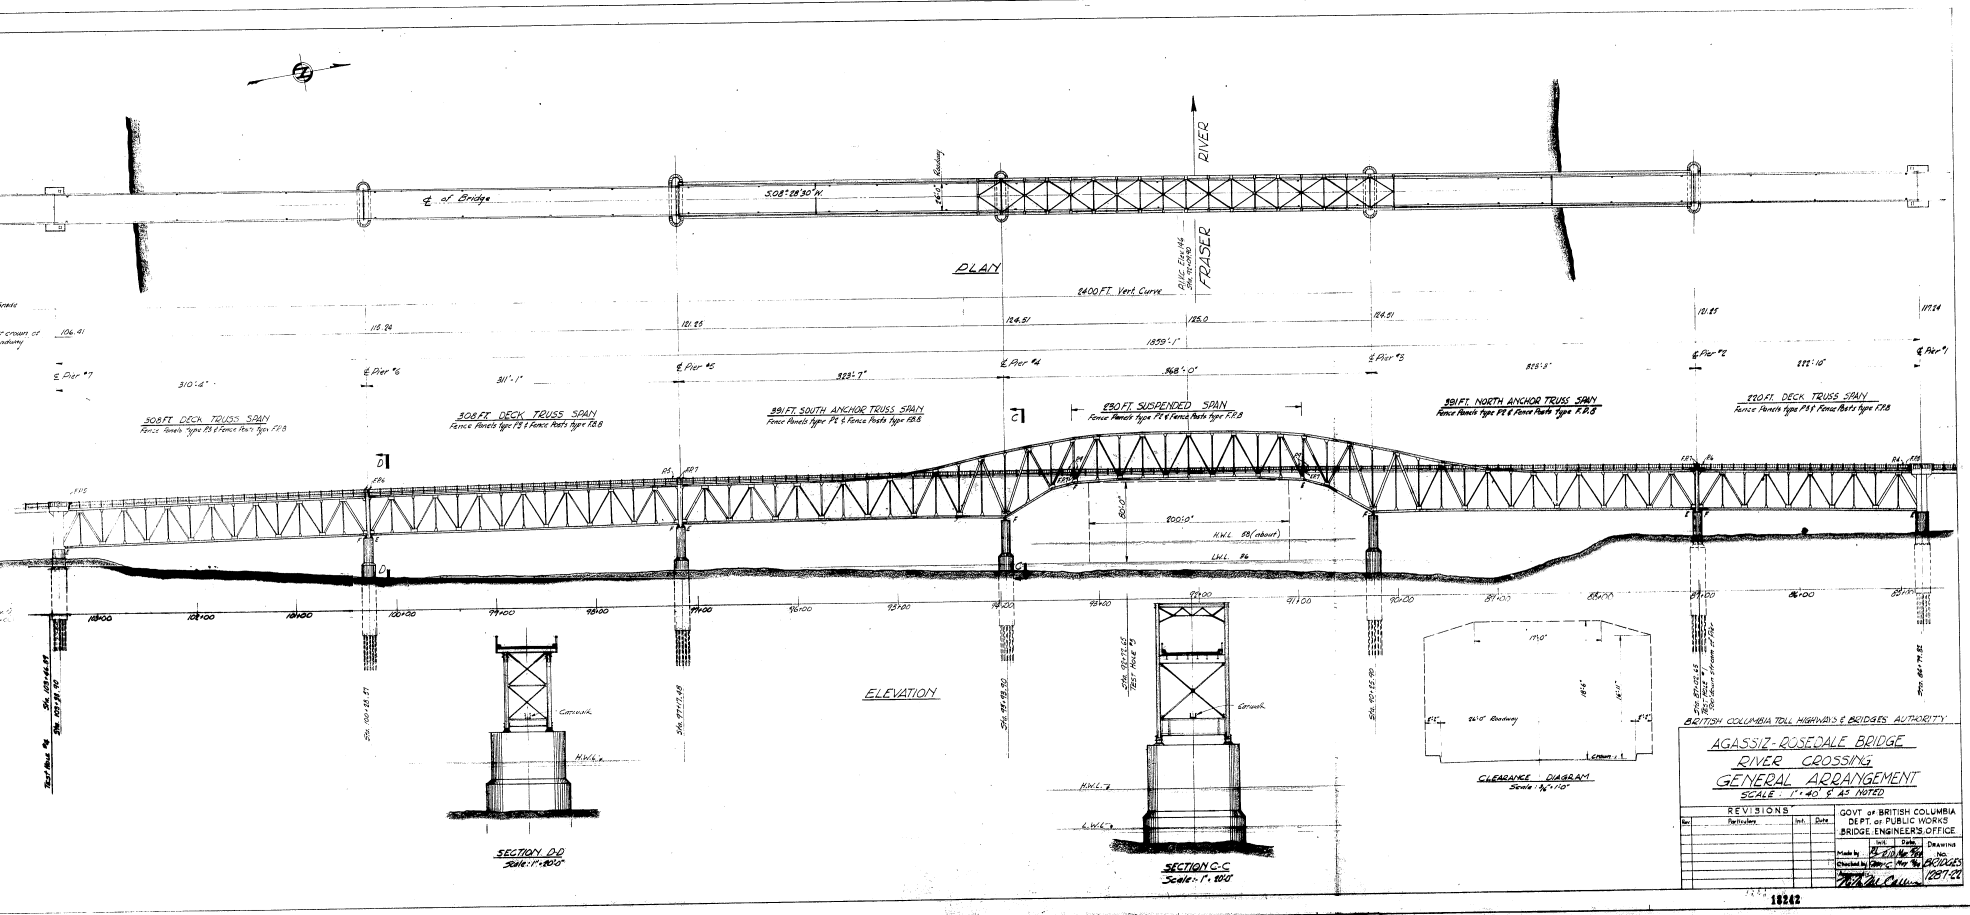
PLAN
ELEVATION
RIVER
FRASER
℄ of Bridge
S.08°28'30"W.
2400 FT. Vert. Curve
308 FT. DECK TRUSS SPAN
Fence Panels type P3 & Fence Posts type F.P.B
308 FT. DECK TRUSS SPAN
Fence Panels type P3 & Fence Posts type F.P.B
391 FT. SOUTH ANCHOR TRUSS SPAN
Fence Panels type P2 & Fence Posts type F.P.B
230 FT. SUSPENDED SPAN
Fence Panels type P2 & Fence Posts type F.P.B
391 FT. NORTH ANCHOR TRUSS SPAN
Fence Panels type P2 & Fence Posts type F.P.B
220 FT. DECK TRUSS SPAN
Fence Panels type P3 & Fence Posts type F.P.B
H.W.L. 58 (about)
L.W.L. 36
SECTION D-D
Scale: 1" = 20'-0"
SECTION C-C
Scale: 1" = 20'-0"
CLEARANCE DIAGRAM
Scale: 3/16" = 1'-0"
BRITISH COLUMBIA TOLL HIGHWAYS & BRIDGES AUTHORITY
AGASSIZ-ROSEDALE BRIDGE
RIVER CROSSING
GENERAL ARRANGEMENT
SCALE: 1" = 40' & AS NOTED
REVISIONS
GOVT. OF BRITISH COLUMBIA
DEPT. OF PUBLIC WORKS
BRIDGE ENGINEER'S OFFICE
DRAWING No. BRIDGES 1287-22
18242