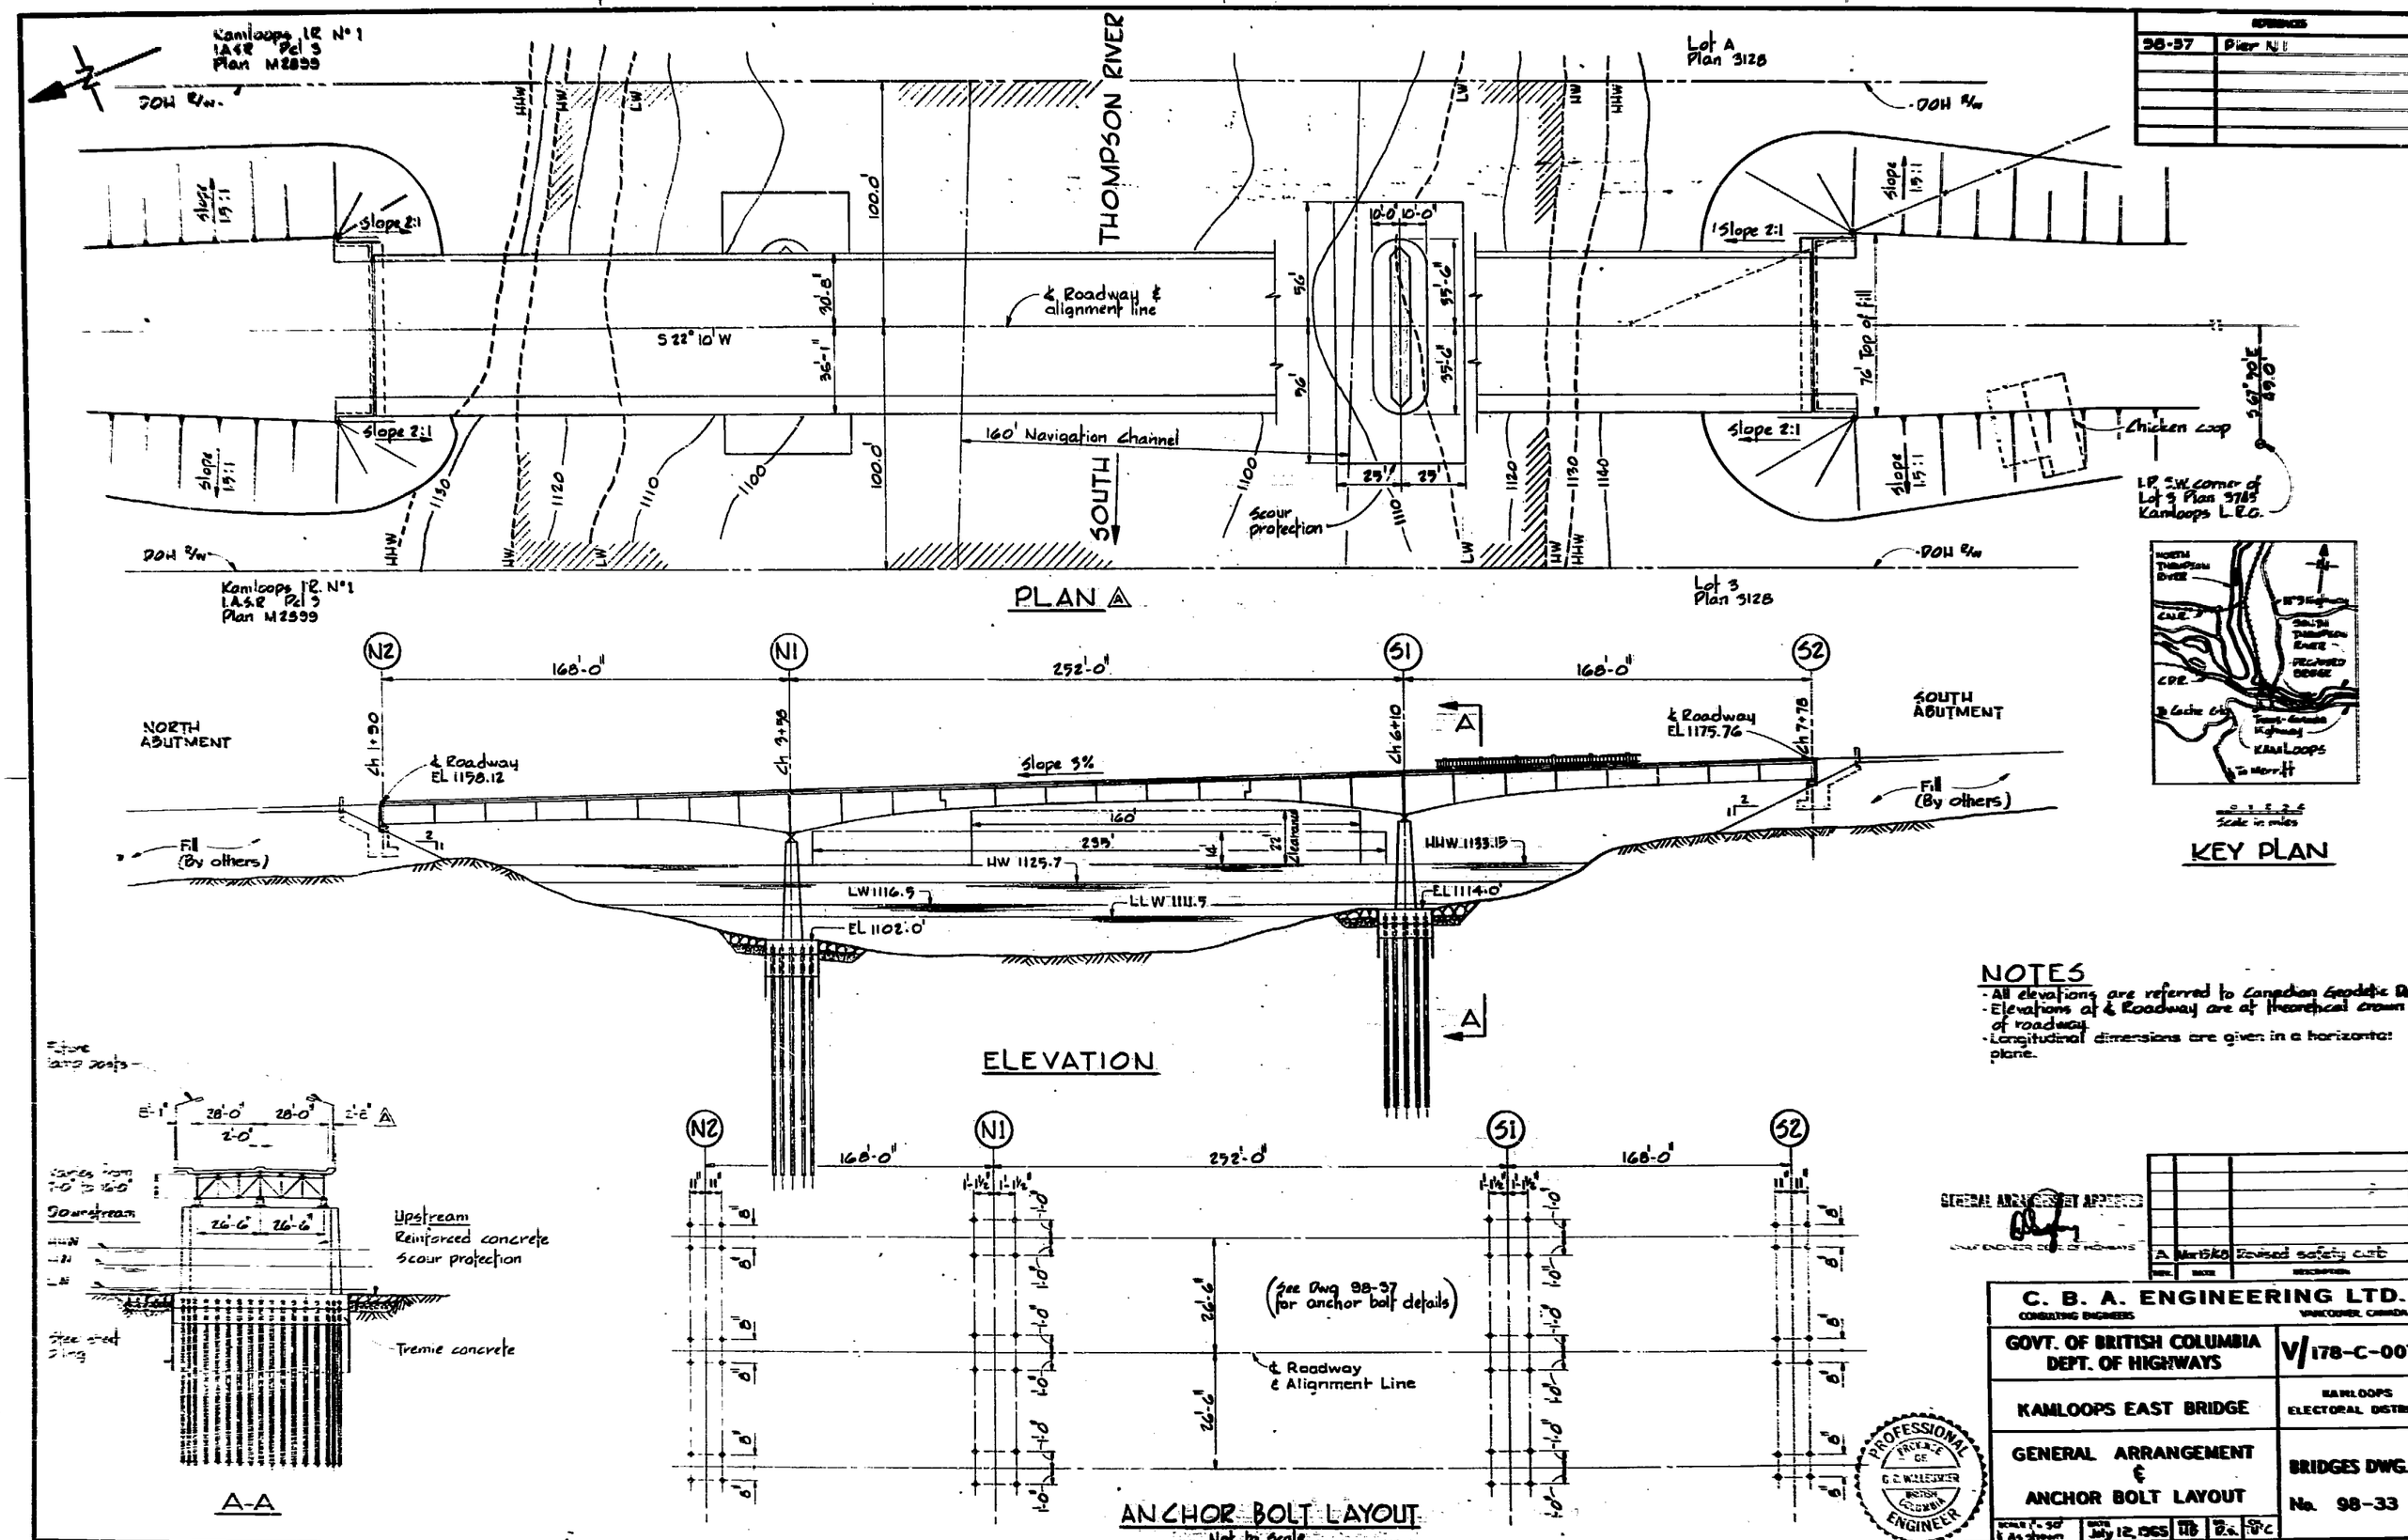

Kamloops I.R. No 1
I.A.S.R. Pcl 3
Plan M2899
DOH R/W
THOMPSON RIVER
Lot A
Plan 3128
Slope 2:1
Slope 1.5:1
S 22° 10' W
℄ Roadway & alignment line
160' Navigation channel
SOUTH
Scour protection
76' Top of fill
Chicken coop
I.P. S.W. corner of Lot 3 Plan 3785 Kamloops L.R.D.
Lot 3
Plan 3128
PLAN A
NORTH ABUTMENT
SOUTH ABUTMENT
℄ Roadway EL 1158.12
℄ Roadway EL 1175.76
Slope 3%
Fill (By others)
HW 1125.7
LW 1116.5
LLW 1111.5
EL 1102.0'
HHW 1133.15
EL 1114.0'
ELEVATION
KEY PLAN
Scale in miles
NOTES
- All elevations are referred to Canadian Geodetic Dat
- Elevations at ℄ Roadway are at theoretical crown of roadway.
- Longitudinal dimensions are given in a horizontal plane.
Upstream
Reinforced concrete
Scour protection
Tremie concrete
A-A
(See Dwg 98-37 for anchor bolt details)
℄ Roadway & Alignment Line
ANCHOR BOLT LAYOUT
Not to Scale
GENERAL ARRANGEMENT APPROVED
A Mar 15/68 Revised safety curb
C. B. A. ENGINEERING LTD.
CONSULTING ENGINEERS
VANCOUVER, CANADA
GOVT. OF BRITISH COLUMBIA
DEPT. OF HIGHWAYS
V/178-C-007
KAMLOOPS EAST BRIDGE
KAMLOOPS ELECTORAL DISTRIC
GENERAL ARRANGEMENT & ANCHOR BOLT LAYOUT
BRIDGES DWG. No. 98-33
July 12, 1965
PROFESSIONAL ENGINEER