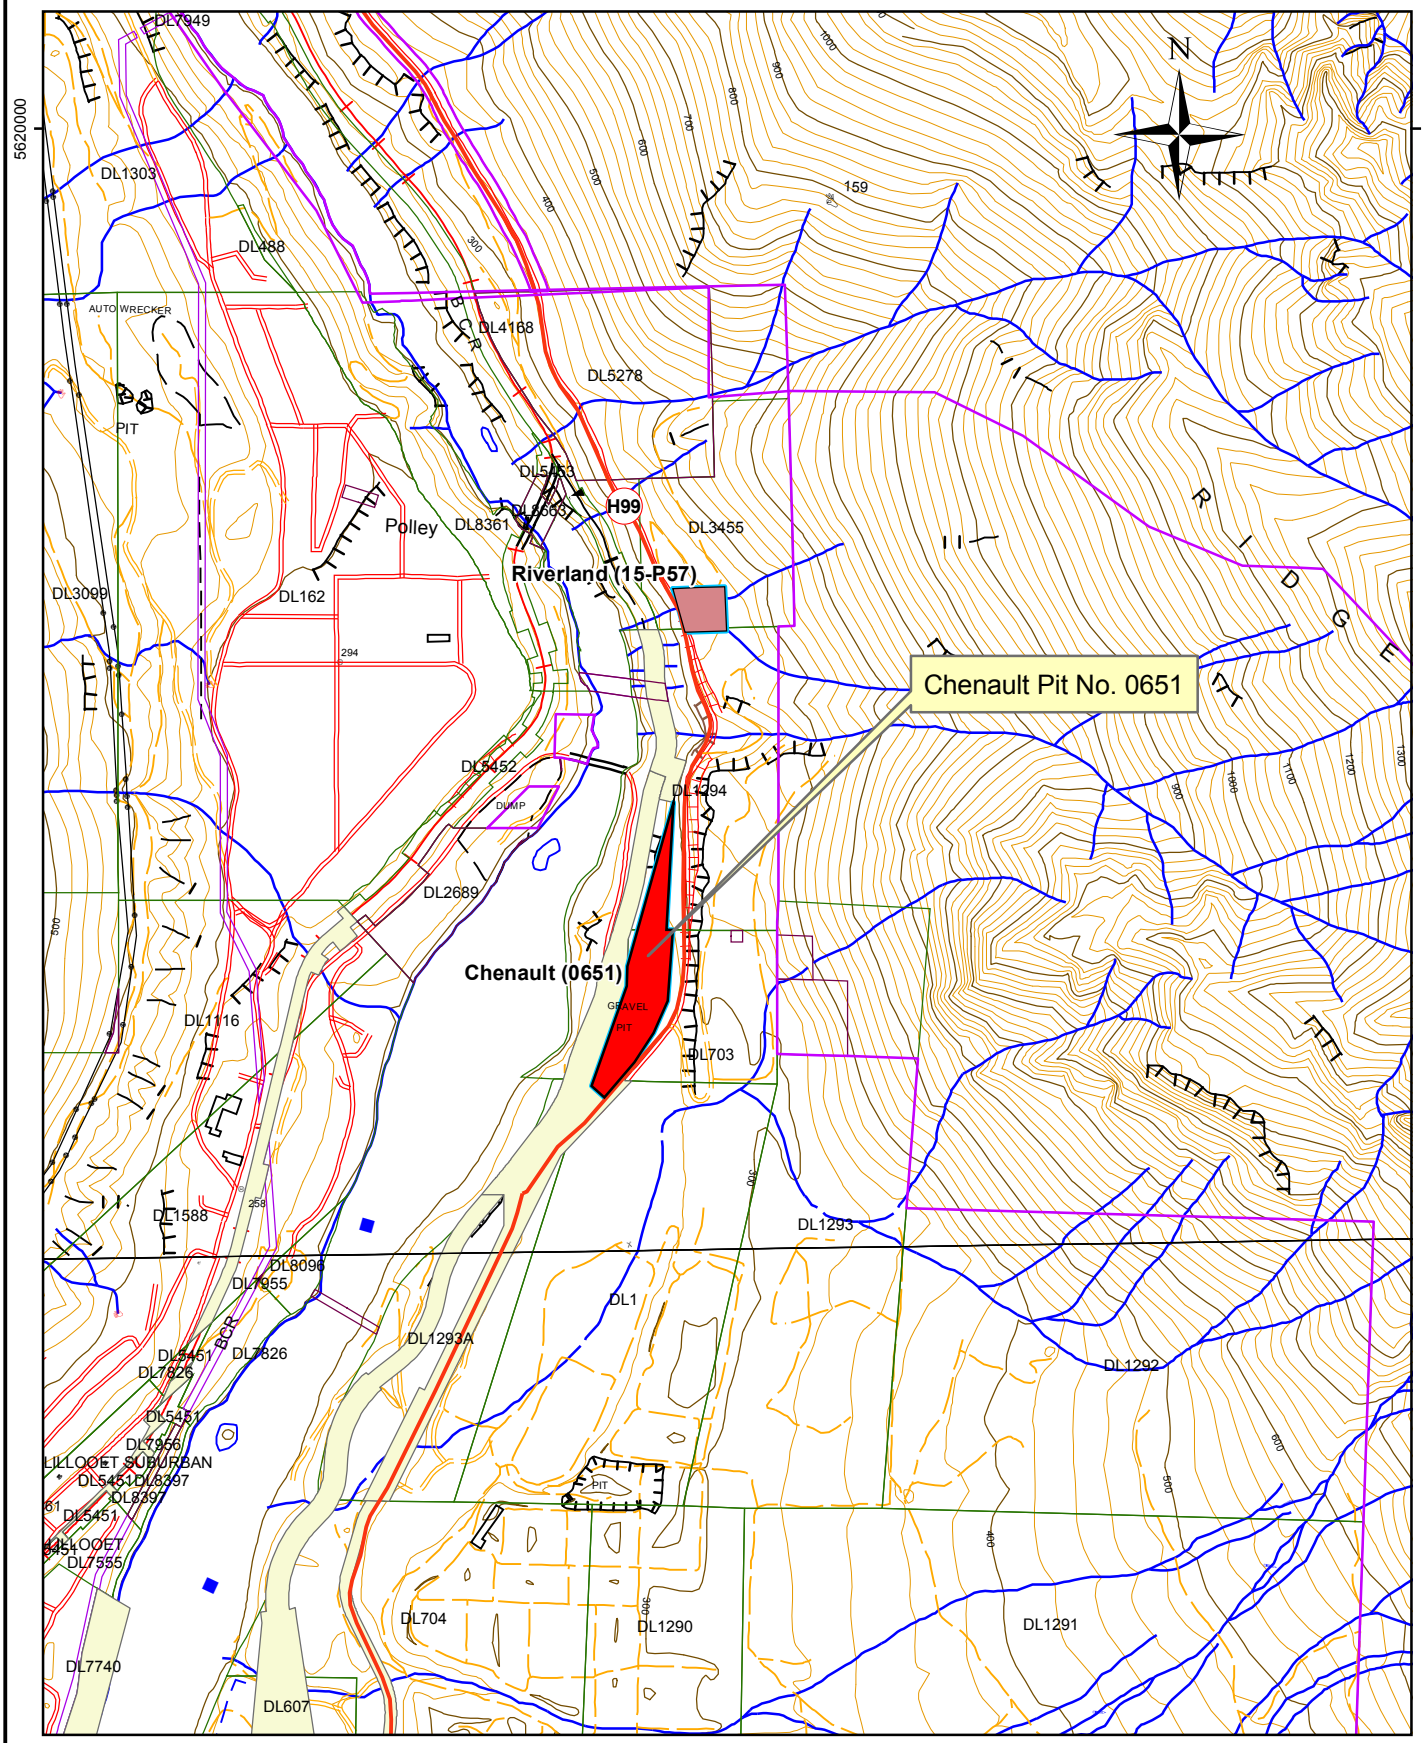

1:20,000

Ministry of Transportation

Cariboo District

Chenault Pit No. 0651

Legal Plan

FILE: -	DRAWN: -	DATE: 2017-11-09	FILE No.	PROJECT No.	REG.	FIGURE
PDF: -	CHECKED: -	DATE: 2017-11-09	50-16-0651	-	2	2