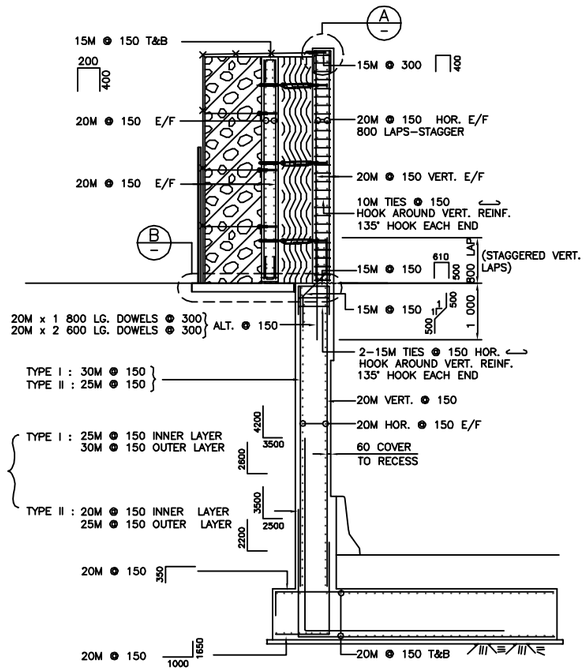

SECTION TYPE I & II – REINFORCEMENT
SCALE 1:50

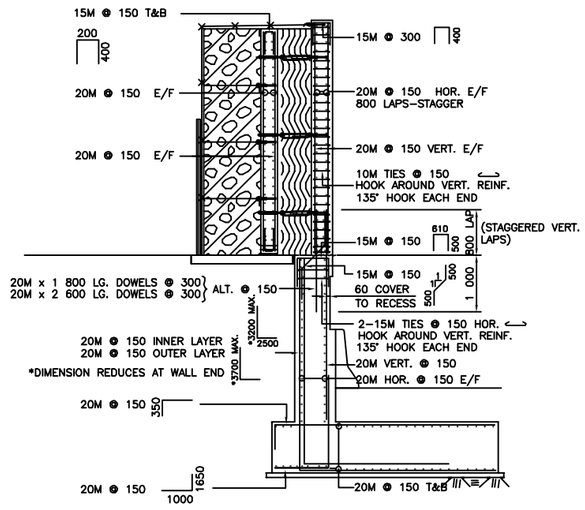

SECTION TYPE III – REINFORCEMENT
SCALE 1:50

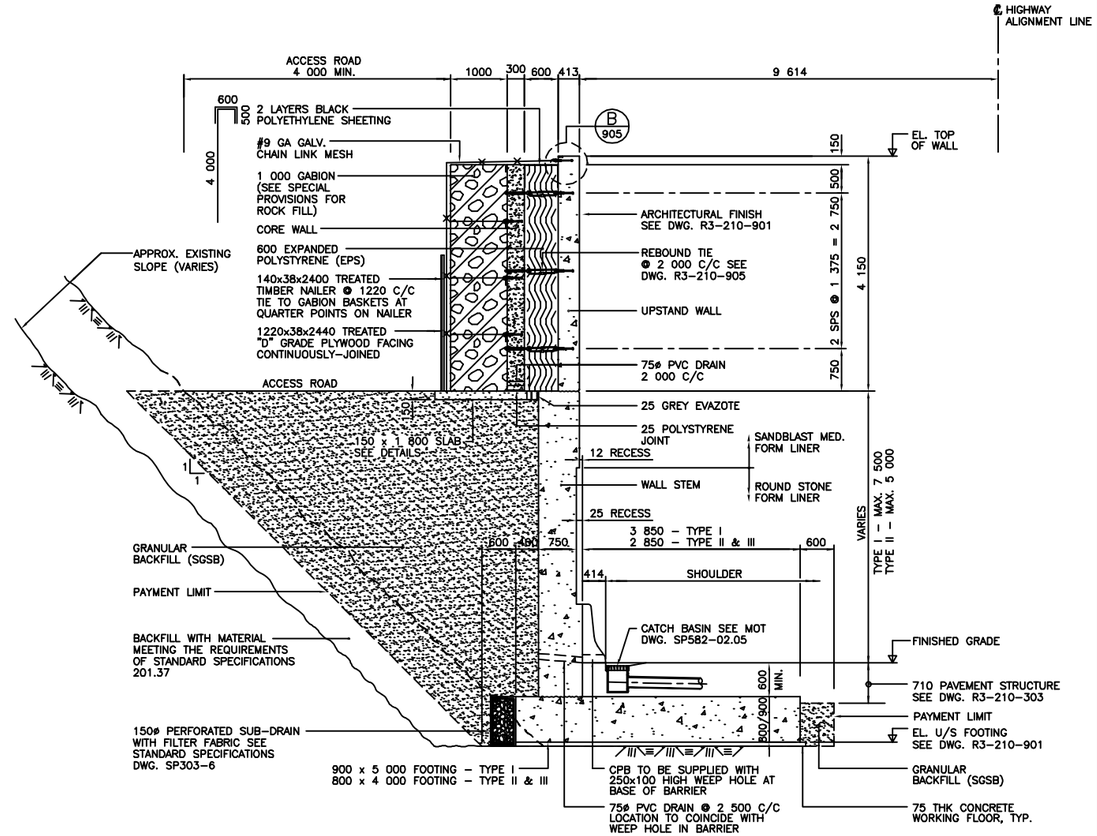

TYPICAL SECTION – OUTLINE
SCALE 1:50

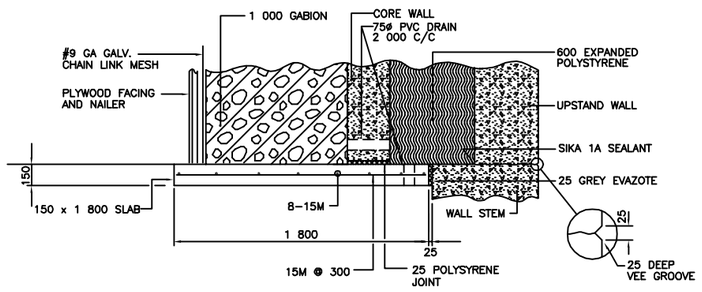

SLAB DETAILS
SCALE 1:20

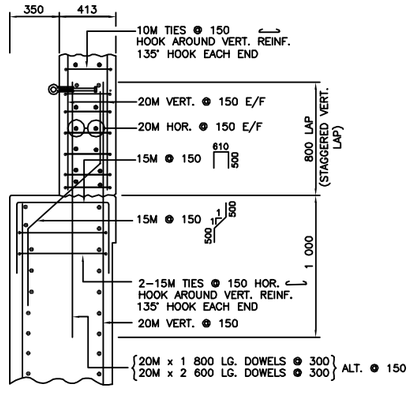

DETAIL B
SCALE 1:20

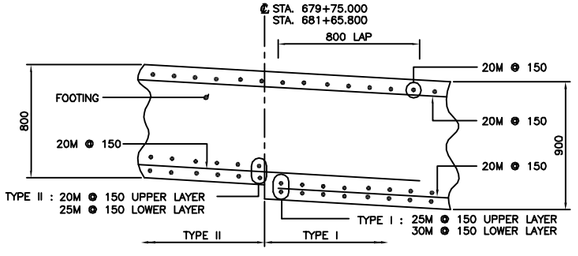

FOOTING REINFORCING DETAIL AT STA. 679+75.000 & 681+65.800
SCALE 1:20 (STA. 679+75.000 AS SHOWN, STA. 681+65.800 MIRRORED)

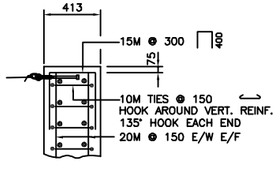

DETAIL A
SCALE 1:20

NOTES:
1. SEE DWG. R3–210–901 FOR STEM WALL HEIGHT AND SECTION LOCATIONS.
2. SEE DWG. R3–210–902 FOR GENERAL NOTES AND LOCATION OF CATCH BASINS.
3. ALL FORMWORK TIES THROUGH STYROFOAM TO BE REMOVED AFTER CASTING CORE WALL. ONLY REBOUND TIES TO REMAIN.
4. DO NOT WELD REINFORCING.

Rev	Date	Description	Init

ISSUE RECORD

SCALE AS SHOWN
DESIGNED D.B.H DATE JULY 01
CHECKED D.H.M. DATE JULY 01
DRAWN T.L. DATE JULY 01

Rev	Date	Description	Init

REVISIONS

Province of British Columbia
MINISTRY OF TRANSPORTATION
CACHE CREEK TO THE ROCKIES PROJECT

ROCK CATCH WALL STRUCTURAL DETAILS 1 – WALL NO. 1
Trans Canada Highway No. 1
YOHO (5 MILE) BRIDGE NO. 1358

Project Manager
Cache Creek to the Rockies
Project Management Team
200 – 546 Yates Street
VICTORIA, B.C.
V8W 1K8

Design Consultant
Ministry of Transportation Engineering Branch
Victoria, B.C.
BrybilProjects

PREPARED UNDER THE DIRECTION OF
CONSULTANT
DATE JAN. 31/02

FILE No.	PROJECT No.	CONTRACT No.	REGION	DRAWING No.
L3–01–CCR	79750	090MJ6333	3	R3–210–903

CANCEL PRINTS BEARING PREVIOUS LETTER

H–308F(02–06)