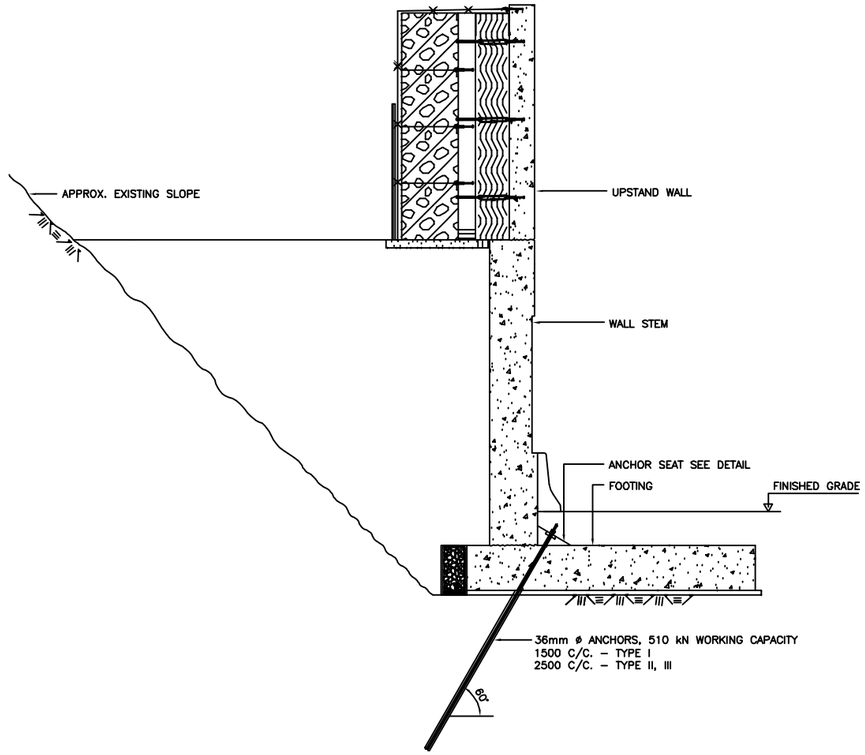

TYPICAL SECTION AT ANCHOR LOCATION – OUTLINE
SCALE 1:50

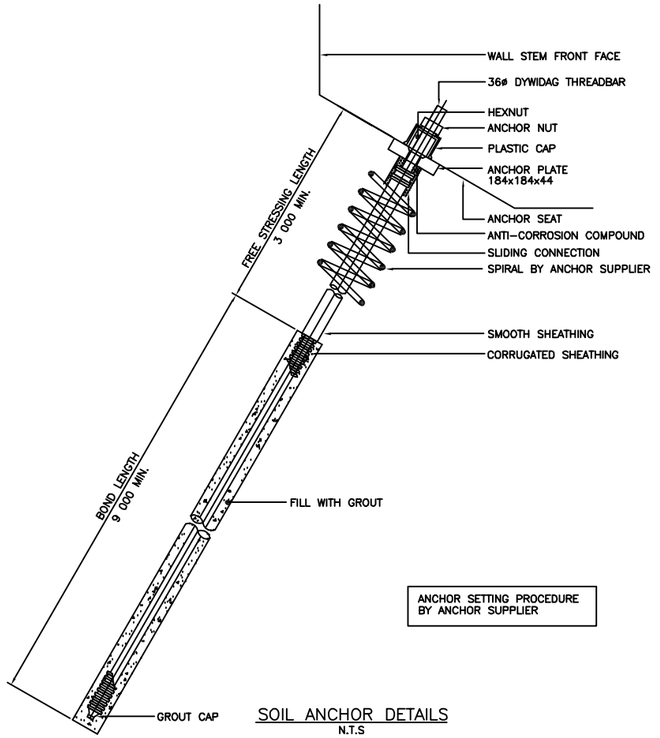

ANCHOR SETTING PROCEDURE
BY ANCHOR SUPPLIER

SOIL ANCHOR DETAILS
N.T.S

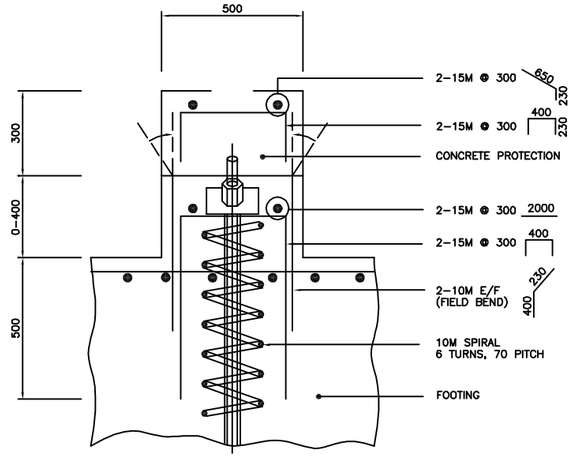

SECTION A–
SCALE 1:10

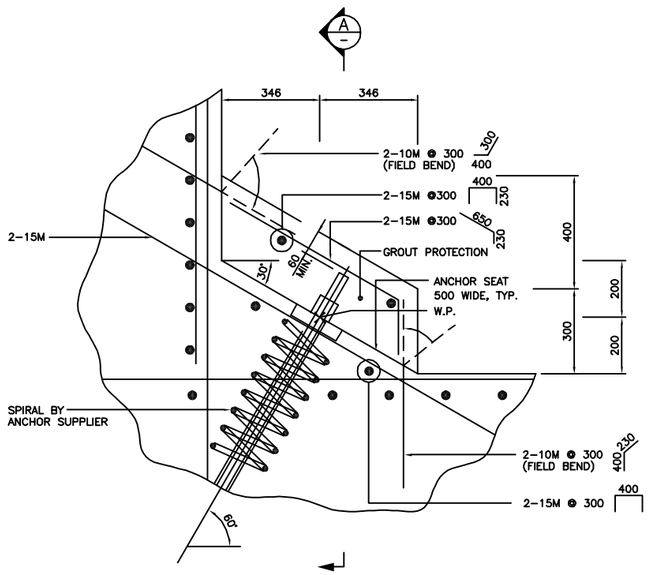

ANCHOR SEAT REINFORCING DETAILS
SCALE 1:10

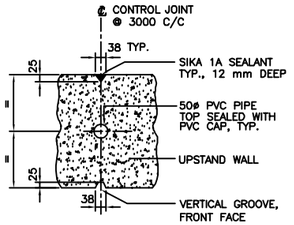

PVC CONTROL JOINT DETAIL – UPSTAND WALL
SCALE 1:10

NOTES:
CONTROL JOINT DETAIL TO COINCIDE
WITH FORMWORK JOINTS

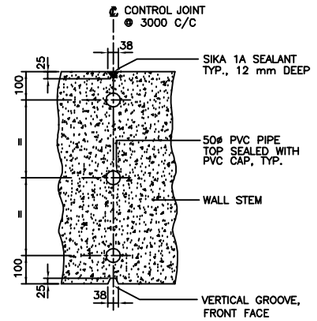

PVC CONTROL JOINT DETAIL – WALL STEM
SCALE 1:10

NOTES:
CONTROL JOINT DETAIL TO COINCIDE
WITH FORMWORK JOINTS

NOTE:
FOR NOTES SEE DWG. R3-210-903

Rev	Date	Description	Init

ISSUE RECORD

SCALE AS SHOWN
DESIGNED D.B.H DATE JULY 01
CHECKED D.H.L. DATE JULY 01
DRAWN T.L. DATE JULY 01

Rev	Date	Description	Init

REVISIONS

Province of British Columbia
MINISTRY OF TRANSPORTATION
CACHE CREEK TO THE ROCKIES PROJECT

ROCK CATCH WALL STRUCTURAL DETAILS 2 – WALL NO. 1
Trans Canada Highway No. 1
YOHO (5 MILE) BRIDGE NO. 1358

Project Manager
Cache Creek to the Rockies
Project Management Team
200 – 546 Yates Street
VICTORIA, B.C.
V8W 1K8

Design Consultant
Ministry of Transportation Engineering Branch
Kamloops Region
BrybilProjects

PREPARED UNDER THE DIRECTION OF
CONSULTANT
DATE JAN. 31/02

FILE No.	PROJECT No.	CONTRACT No.	REGION	DRAWING No.
L3-01-CCR	79750	090MJ6333	3	R3-210-904

CANCEL PRINTS BEARING PREVIOUS LETTER

H-308F(02-96)