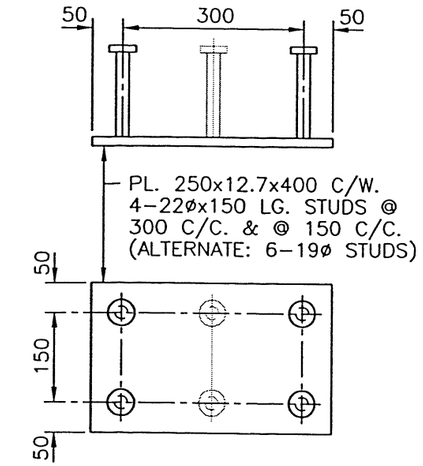

EMBEDDED PLATE DETAIL
1:10

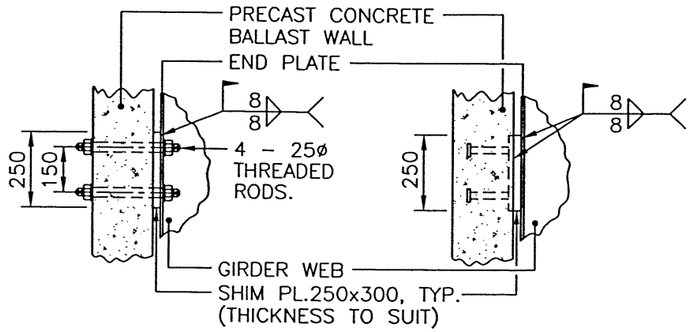

BOLTED CONNECTION WELDED CONNECTION

FIELD MODIFICATIONS FOR OVERLENGTH DECK
1:10

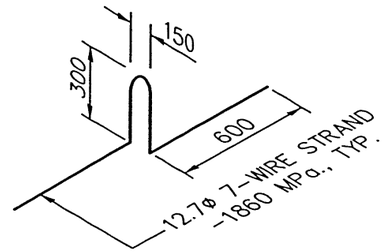

LIFTING LOOP (REAR FACE) TYP.
N.T.S. (PROJ. 175)

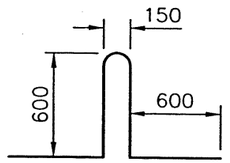

LIFTING LOOP TYP.
N.T.S. (PROJ. 175)

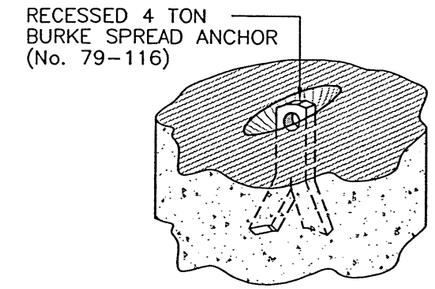

ALTERNATE LIFTING POINT DETAIL
N.T.S.

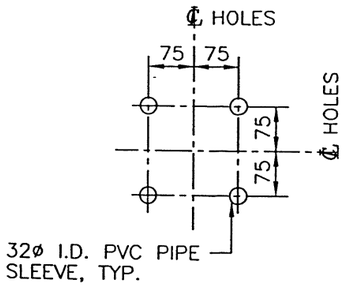

HOLE SPACING DETAIL
1:10

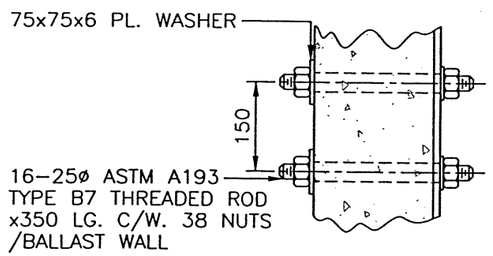

ALTERNATE BOLTED CONNECTION DETAIL
1:10

ASSUME NOT TO SCALE

Province of British Columbia
MINISTRY OF FORESTS
RESOURCE TENURES and ENGINEERING BRANCH

SCALE AS SHOWN
Designed J.H. Date MAY 1998
Checked D.I.H. Date MAY 1998
Drawn J.E.H. Date MAY 1998

Rev	Date	DESCRIPTION	Init

REVISIONS

STANDARD BRIDGE DRAWING

STANDARD BALLAST WALL DETAILS SHEET 2

ORIGINAL SIGNED and SEALED BY: DAVID I. HARVEY
DESIGN ENGINEER JULIEN HENLEY
DATE
FILE No.

APPROVED BY:
MOF ENGINEER
DATE June 1/99
DRAWING No. STD-E-050-02

CANCEL PRINTS BEARING PREVIOUS LETTER