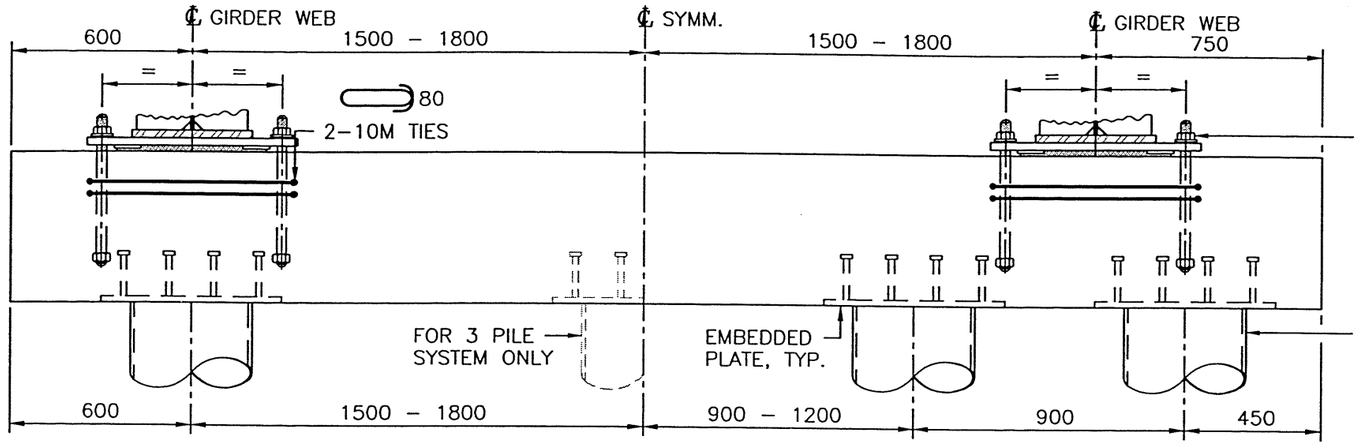

FOR 2 & 3 PILES or 2 COLUMNS

FOR 4 PILES

PRECAST CONCRETE CAP BEAM ELEVATION

1:20

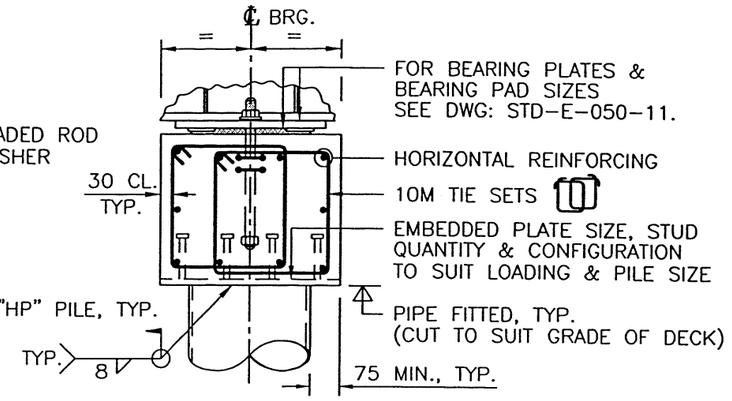

PRECAST CONCRETE CAP BEAM SECTION

1:20

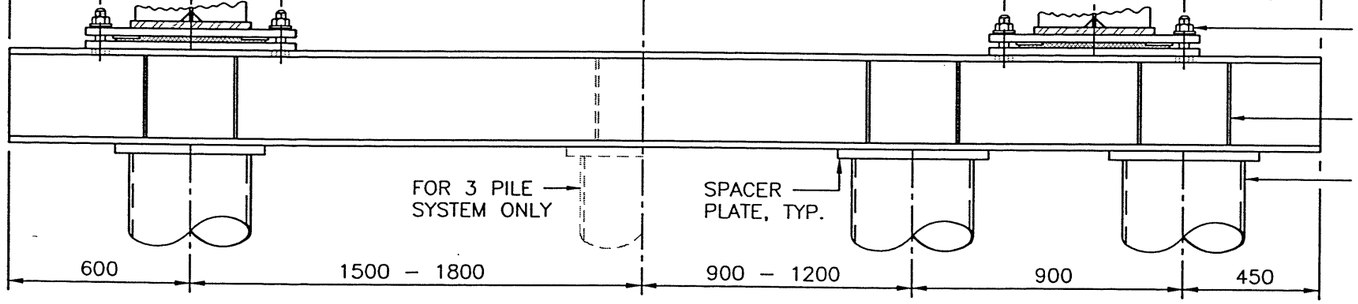

FOR 2 & 3 PILES or 2 COLUMNS

FOR 4 PILES

ALTERNATIVE STEEL CAP BEAM ELEVATION

1:20

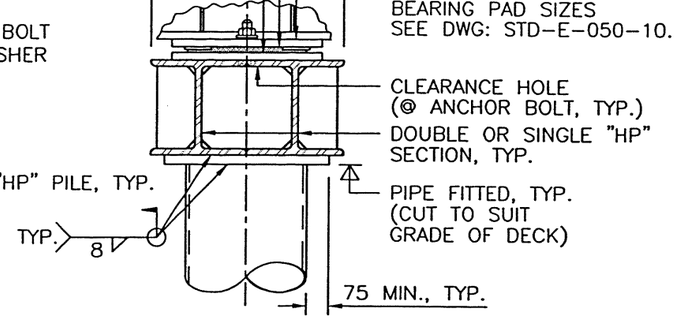

ALT. STEEL CAP BEAM SECTION

1:20

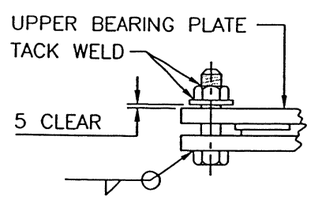

TYPICAL BEARING CONNECTION BOLT DETAIL

1:10

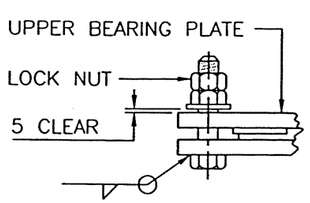

ALTERNATE BEARING CONNECTION BOLT DETAIL

1:10

ASSUME NOT TO SCALE

SCALE AS SHOWN

Designed J.H. Date MAY 1998
Checked D.H.H. Date MAY 1998
Drawn J.E.H. Date MAY 1998

Rev	Date	DESCRIPTION	Init

REVISIONS

Province of British Columbia
MINISTRY OF FORESTS
RESOURCE TENURES and ENGINEERING BRANCH

STANDARD BRIDGE DRAWING

CONCEPTUAL
ABUTMENT CAP BEAM

ORIGINAL SIGNED and SEALED BY: CONCEPTUAL ONLY
APPROVED BY:
DESIGN ENGINEER JULIEN HENLEY
DATE
MOF ENGINEER
DATE June/99
FILE No.
DRAWING No. STD–E–050–20

CANCEL PRINTS BEARING PREVIOUS LETTER