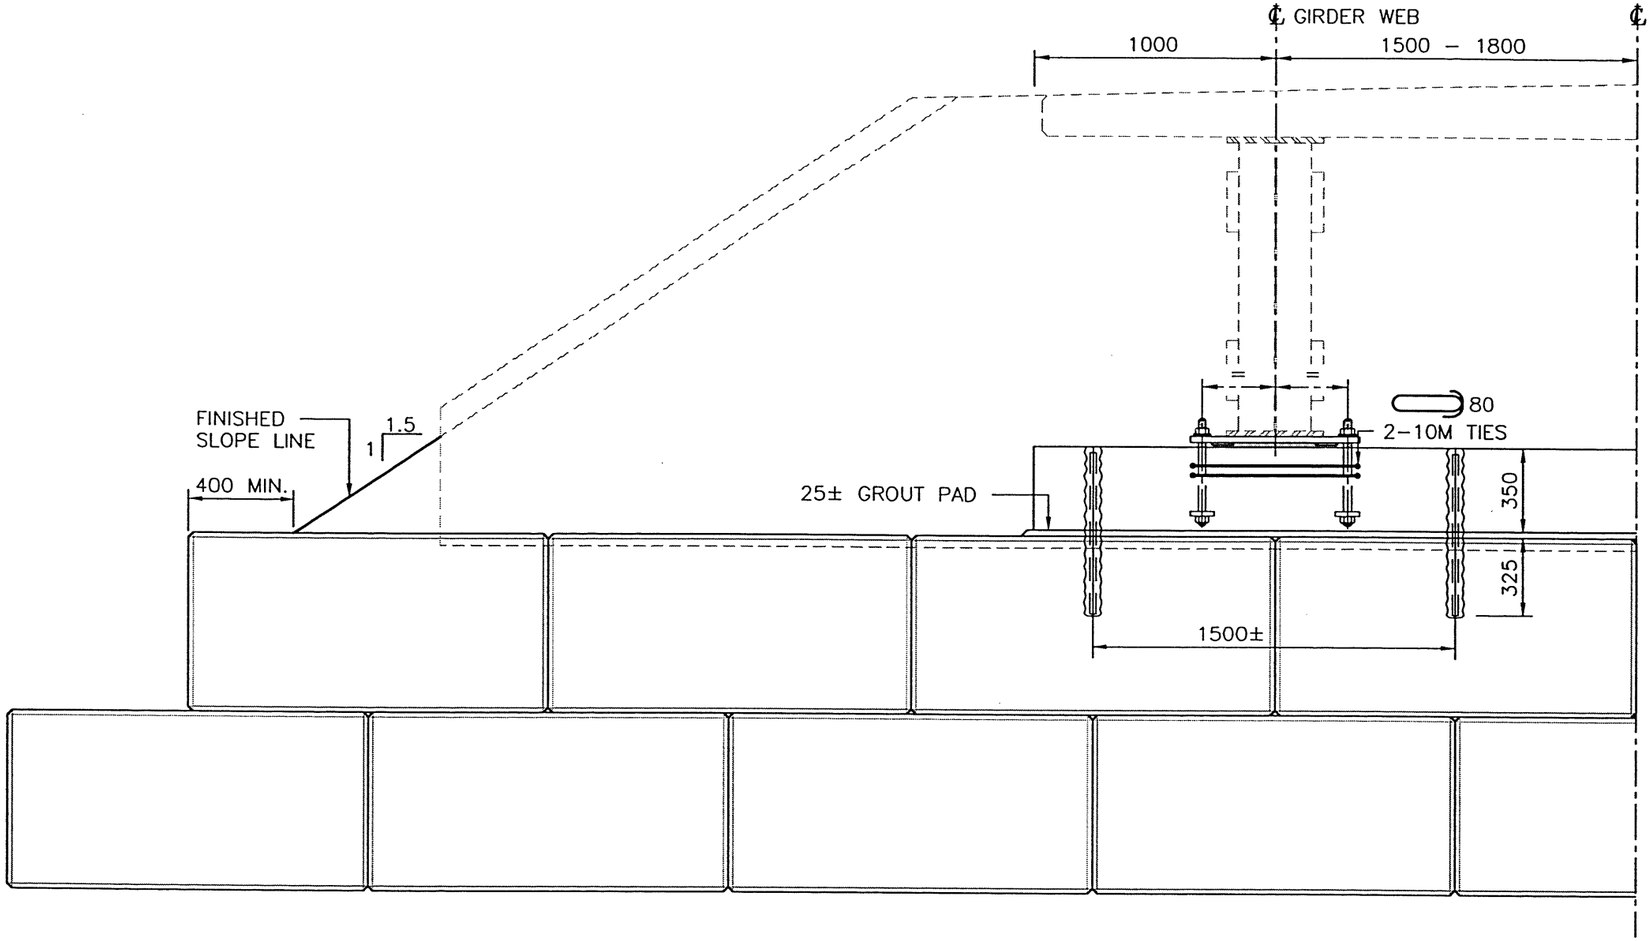

1/2 LOCK BLOCK ABUTMENT ELEVATION
1:25

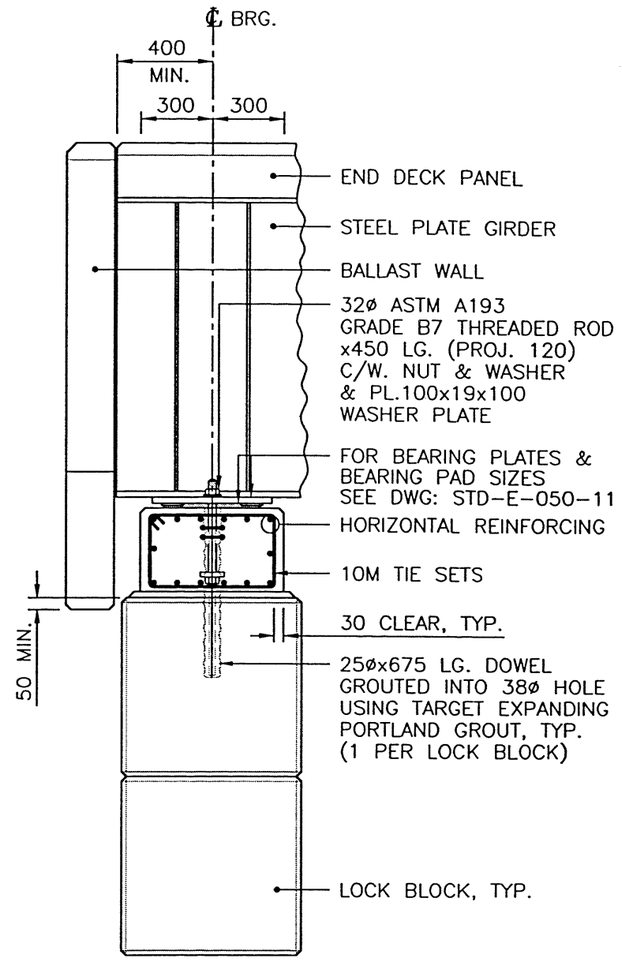

LOCK BLOCK ABUTMENT SECTION
1:25

ASSUME NOT TO SCALE

Province of British Columbia
MINISTRY OF FORESTS
RESOURCE TENURES and ENGINEERING BRANCH

SCALE AS SHOWN
Designed J.H. Date MAY 1998
Checked D.H. Date MAY 1998
Drawn J.E.H. Date MAY 1998

Rev	Date	DESCRIPTION	Init

REVISIONS

STANDARD BRIDGE DRAWING

CONCRETE CAP & LOCK BLOCK ABUTMENT CONCEPT

ORIGINAL SIGNED and SEALED BY: CONCEPTUAL ONLY
DESIGN ENGINEER
DATE JULIEN HENLEY
FILE No.

APPROVED BY:
MOF ENGINEER
DATE
DRAWING No. STD–E–050–30

CANCEL PRINTS BEARING PREVIOUS LETTER