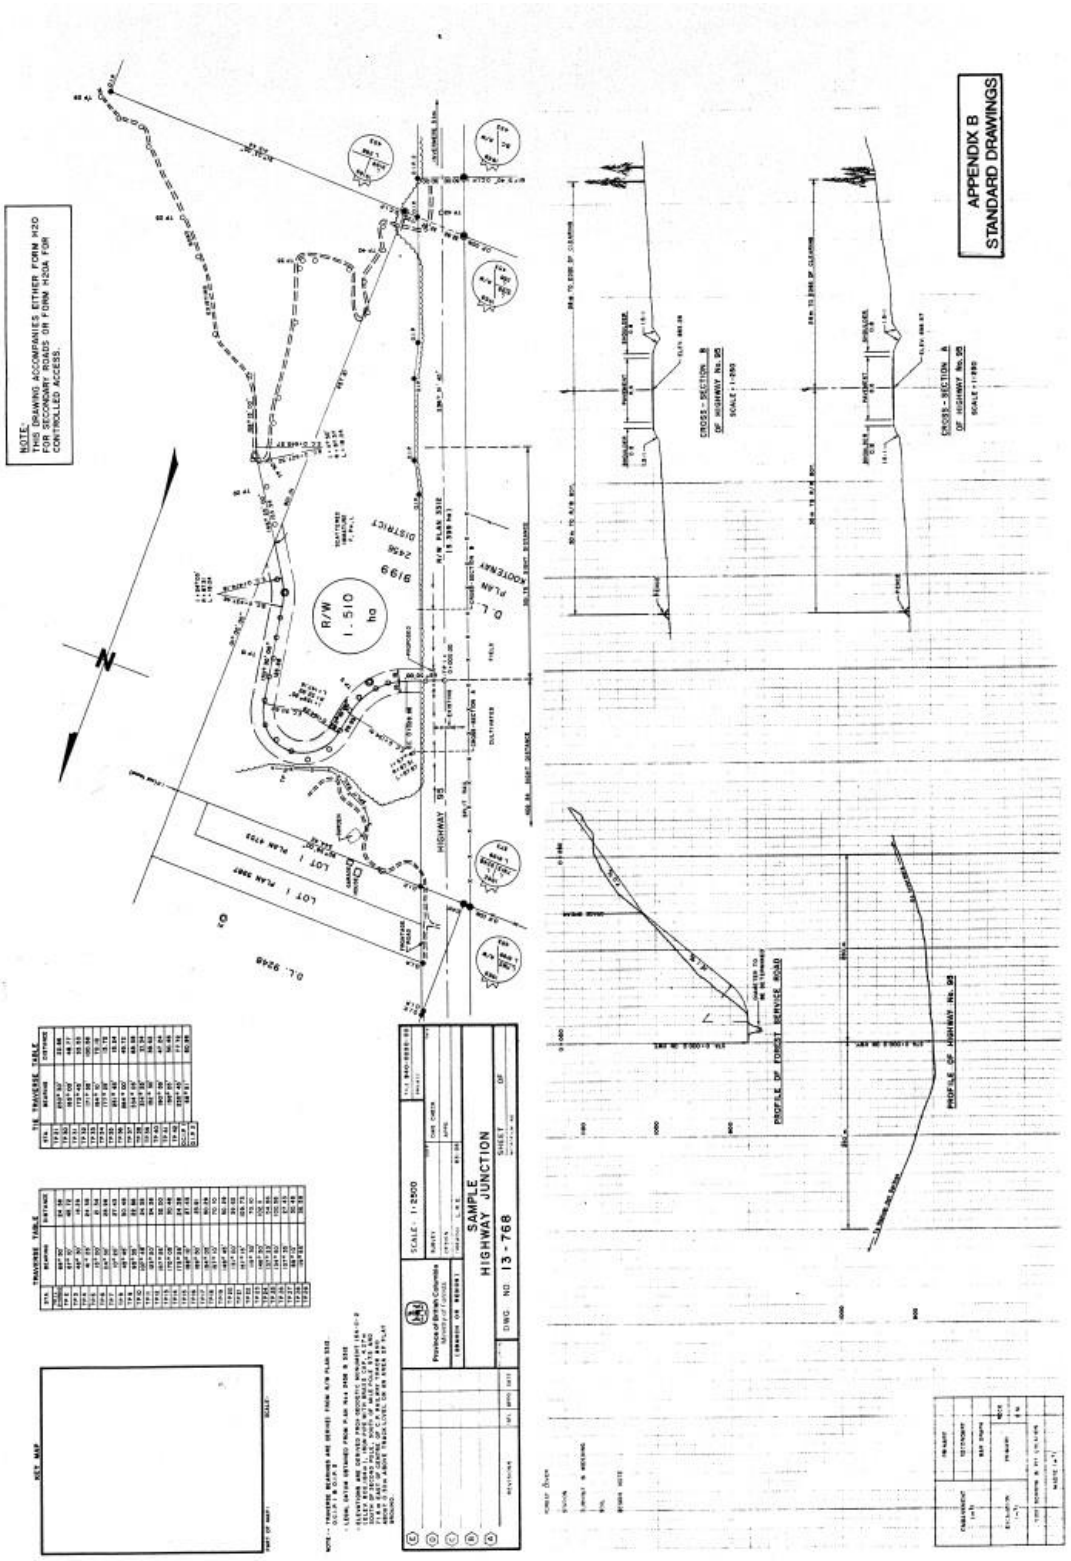Figure 3-13 Dwg. No. 13-768 Sample Highway Junction