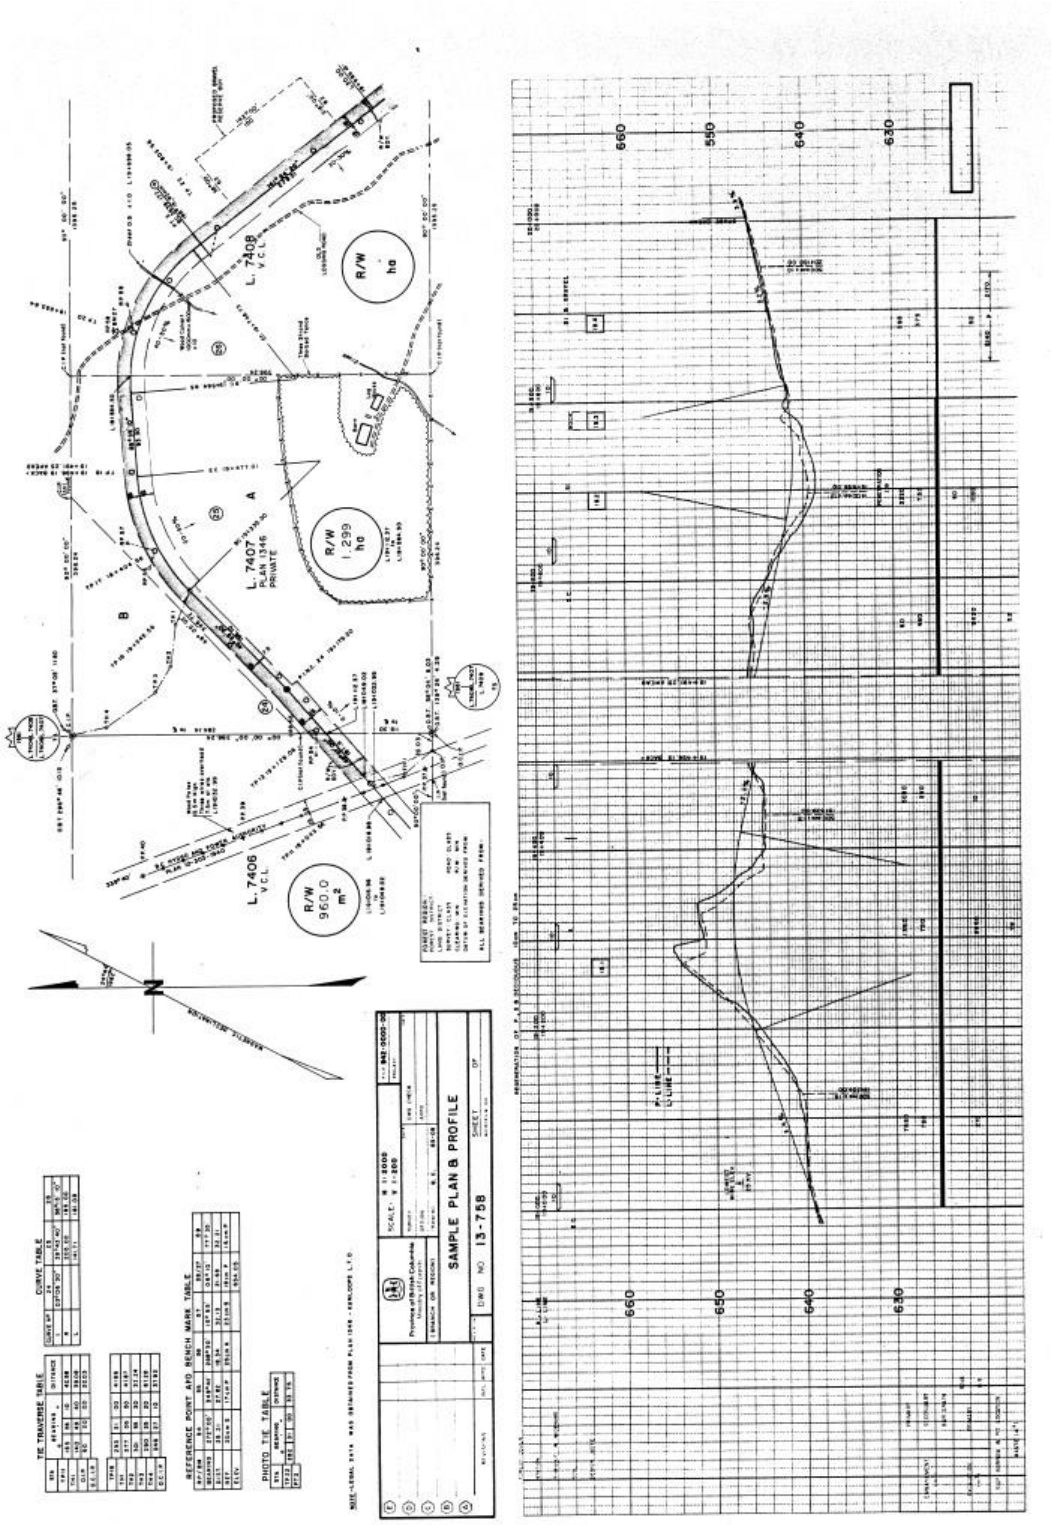Figure 3-6 Dwg. No. 13-758 Sample Plan and Profile