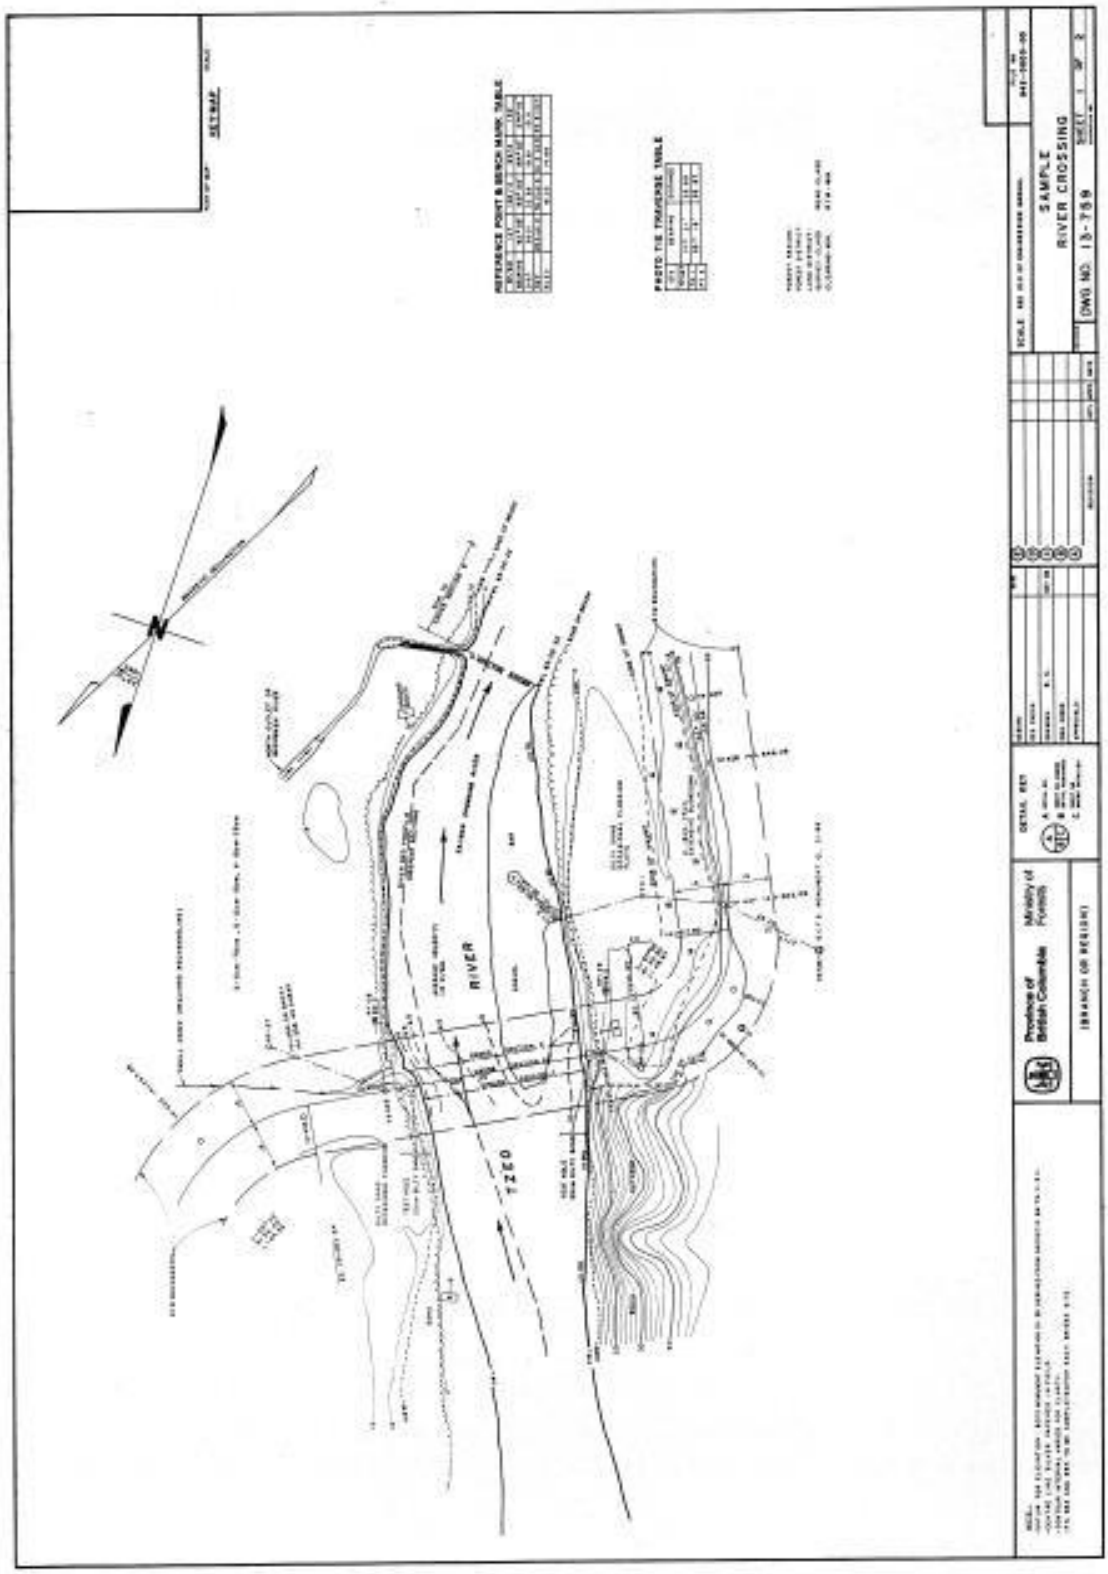Figure 3-7 Dwg. No. 13-759 1 of 2 Sample River Crossing Plan