BRITISH COLUMBIA

Placer Lease Application

Technical Survey Plan

Application Event Number: 5576885

File Number: 13990-02-728

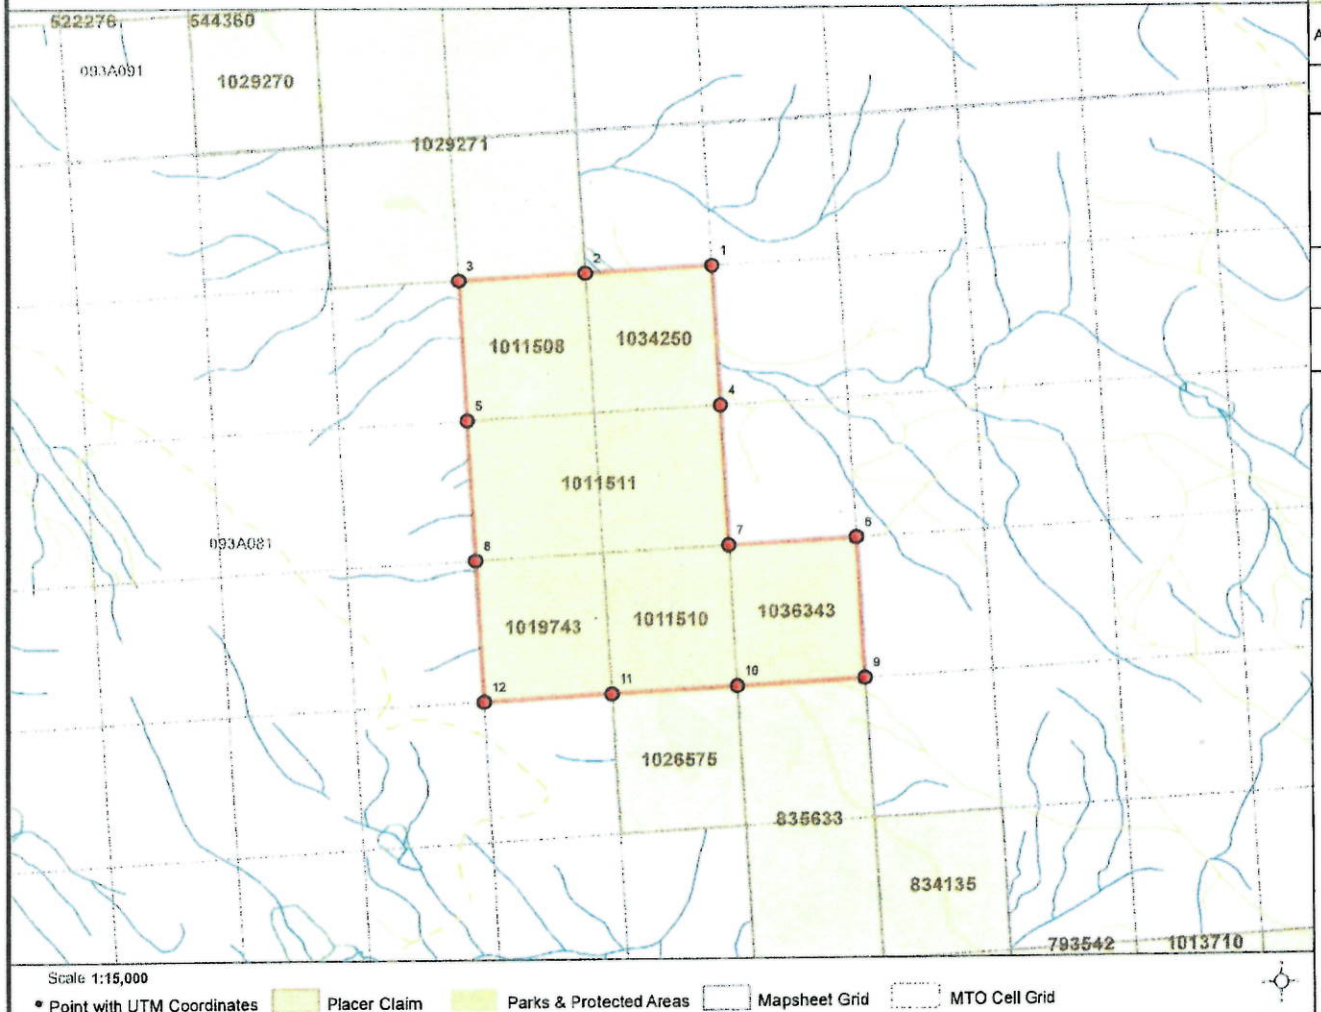

Scale 1:15,000

• Point with UTM Coordinates | Placer Claim | Parks & Protected Areas | Mapsheet Grid | MTO Cell Grid

Area in Hectares: 136.55

Tenure Number(s)	Claim Name(s)
1011508	Swiftr
1011511	Swiftrifuge
1011510	Swift
1019743	NA
1034250	MOOSEHORN 2
1036343	SWIFT ADDITION

UTM Coordinates (meters)

Point	Easting	Northing
1	572641.50	5861222.85
2	572221.05	5861216.53
3	571800.61	5861210.27
4	572648.48	5860759.37
5	571807.50	5860746.79
6	573075.98	5860302.21
7	572655.45	5860295.89
8	571814.40	5860283.31
9	573082.99	5859838.73
10	572662.43	5859832.40
11	572241.86	5859826.08
12	571821.29	5859819.83

All Points are within UTM Zone 10

I hereby agree with the boundary as identified in red and the coordinates provided

X _____

Moosehorn Placer Gold Ltd. (279944)

Date: Feb. 18, 2016