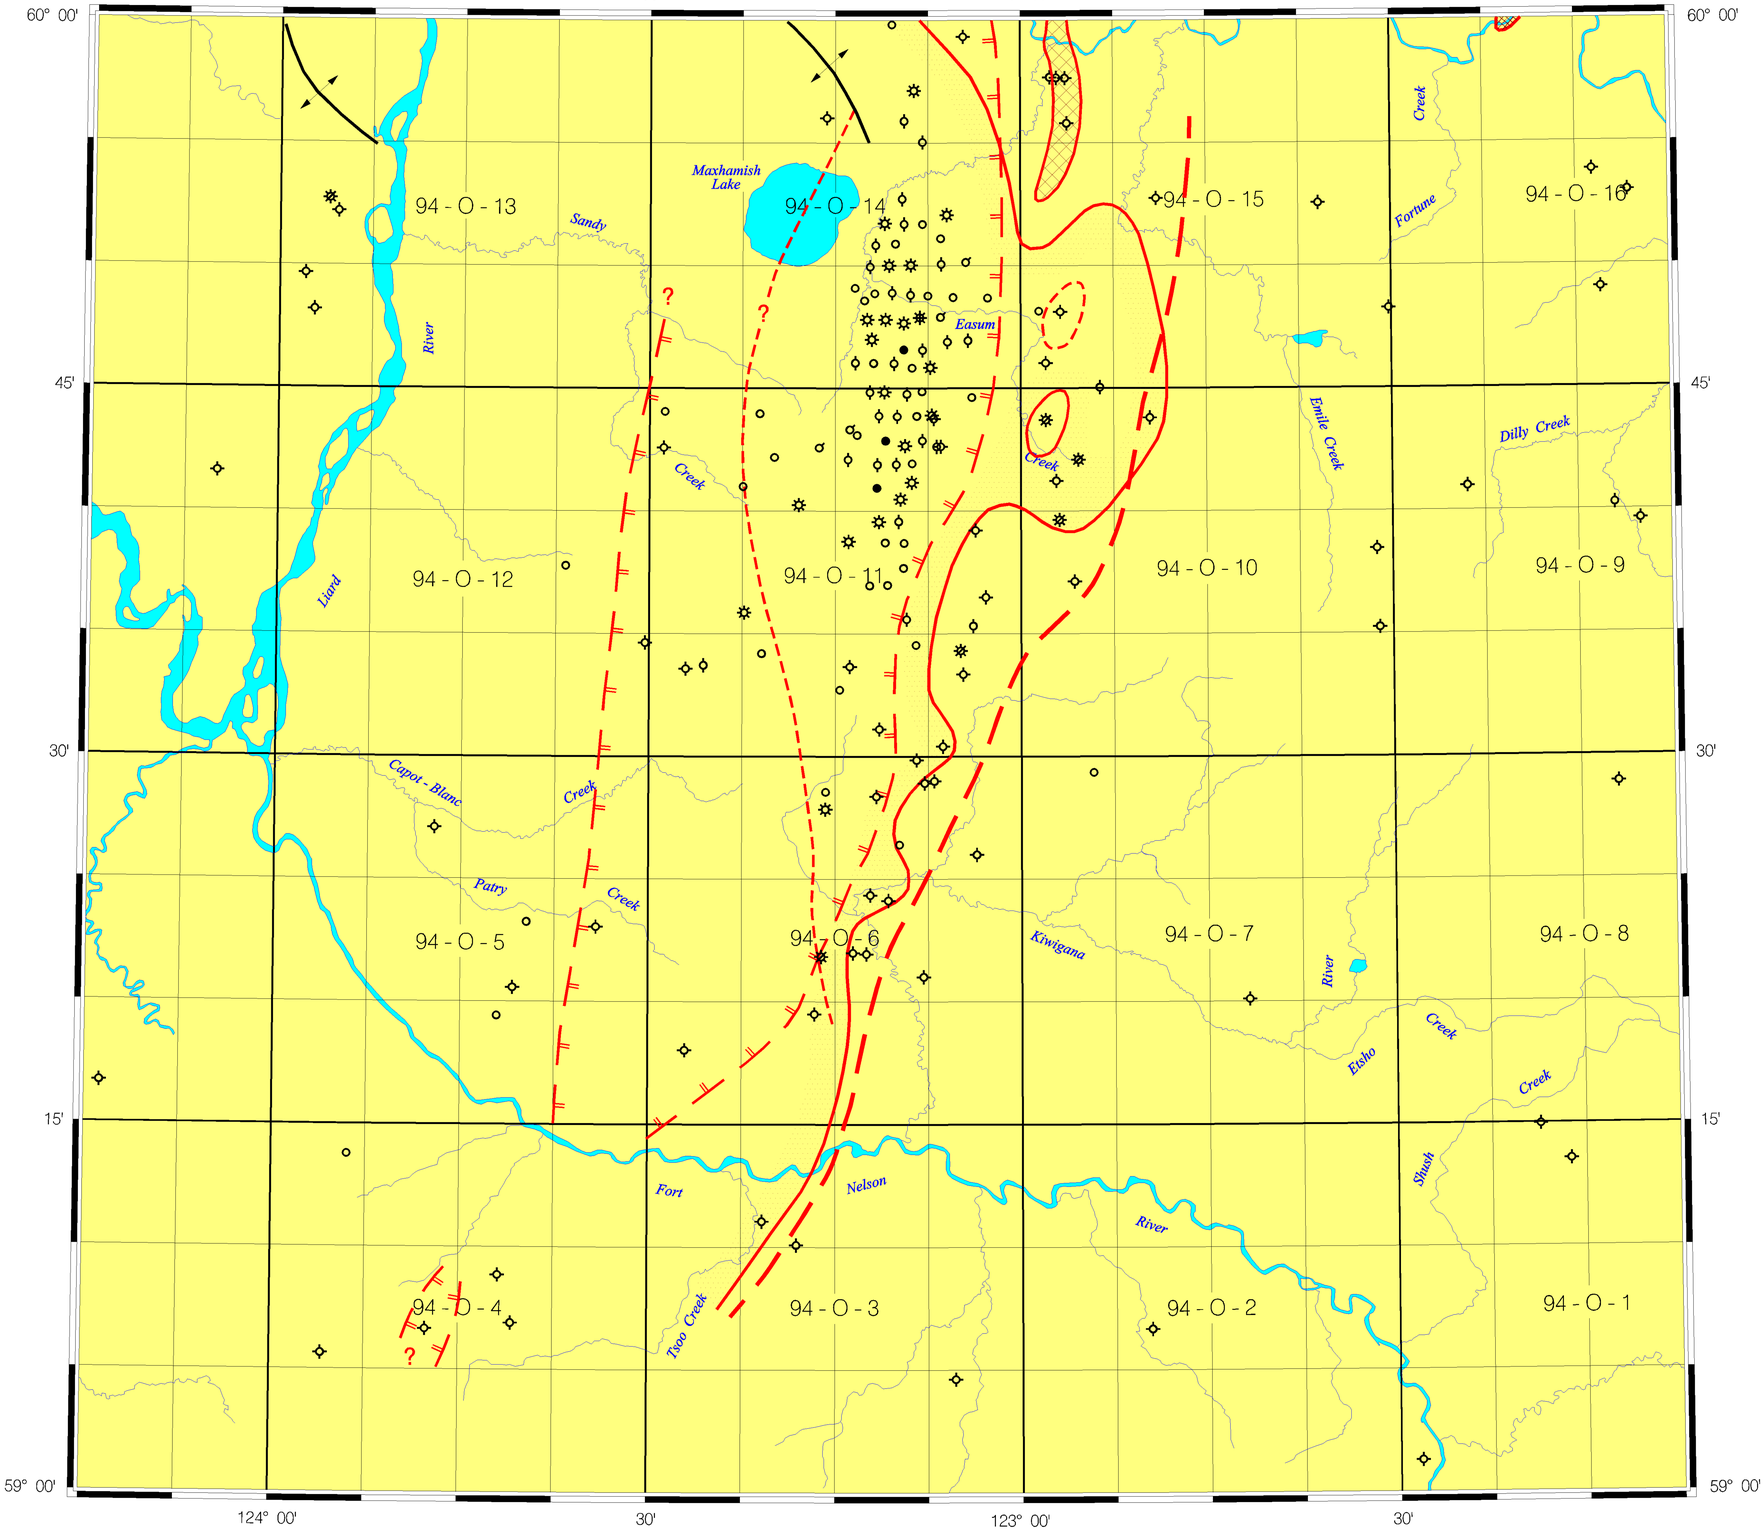

BRITISH COLUMBIA
Energy and Minerals Division
Petroleum Lands Branch

Map 1

LIARD BASIN

Regional Trends

by

P. A. MONAHAN, P. Geo.

MONAHAN PETROLEUM CONSULTING

kilometres 0 5 10 15 20 25 kilometres

Chinkeh Sand present:
(western boundary poorly defined)

Triassic Subcrop edge

Toad Subcrop edge

Mattson Subcrop edge

Mattson and Debolt outcrop

Surface Anticline

Note: Bovie Lake structure coincident with Mississippian outcrop and Triassic and Mattson edges

ArmitageCAD COMPUTER DRAFTING

Acknowledgement is made to AccuMap EnerData, A Division of QC Data, for the use of well data ticket information

IDC Acknowledgement is made to International Datashare Corporation, for the use of halliacie well log products