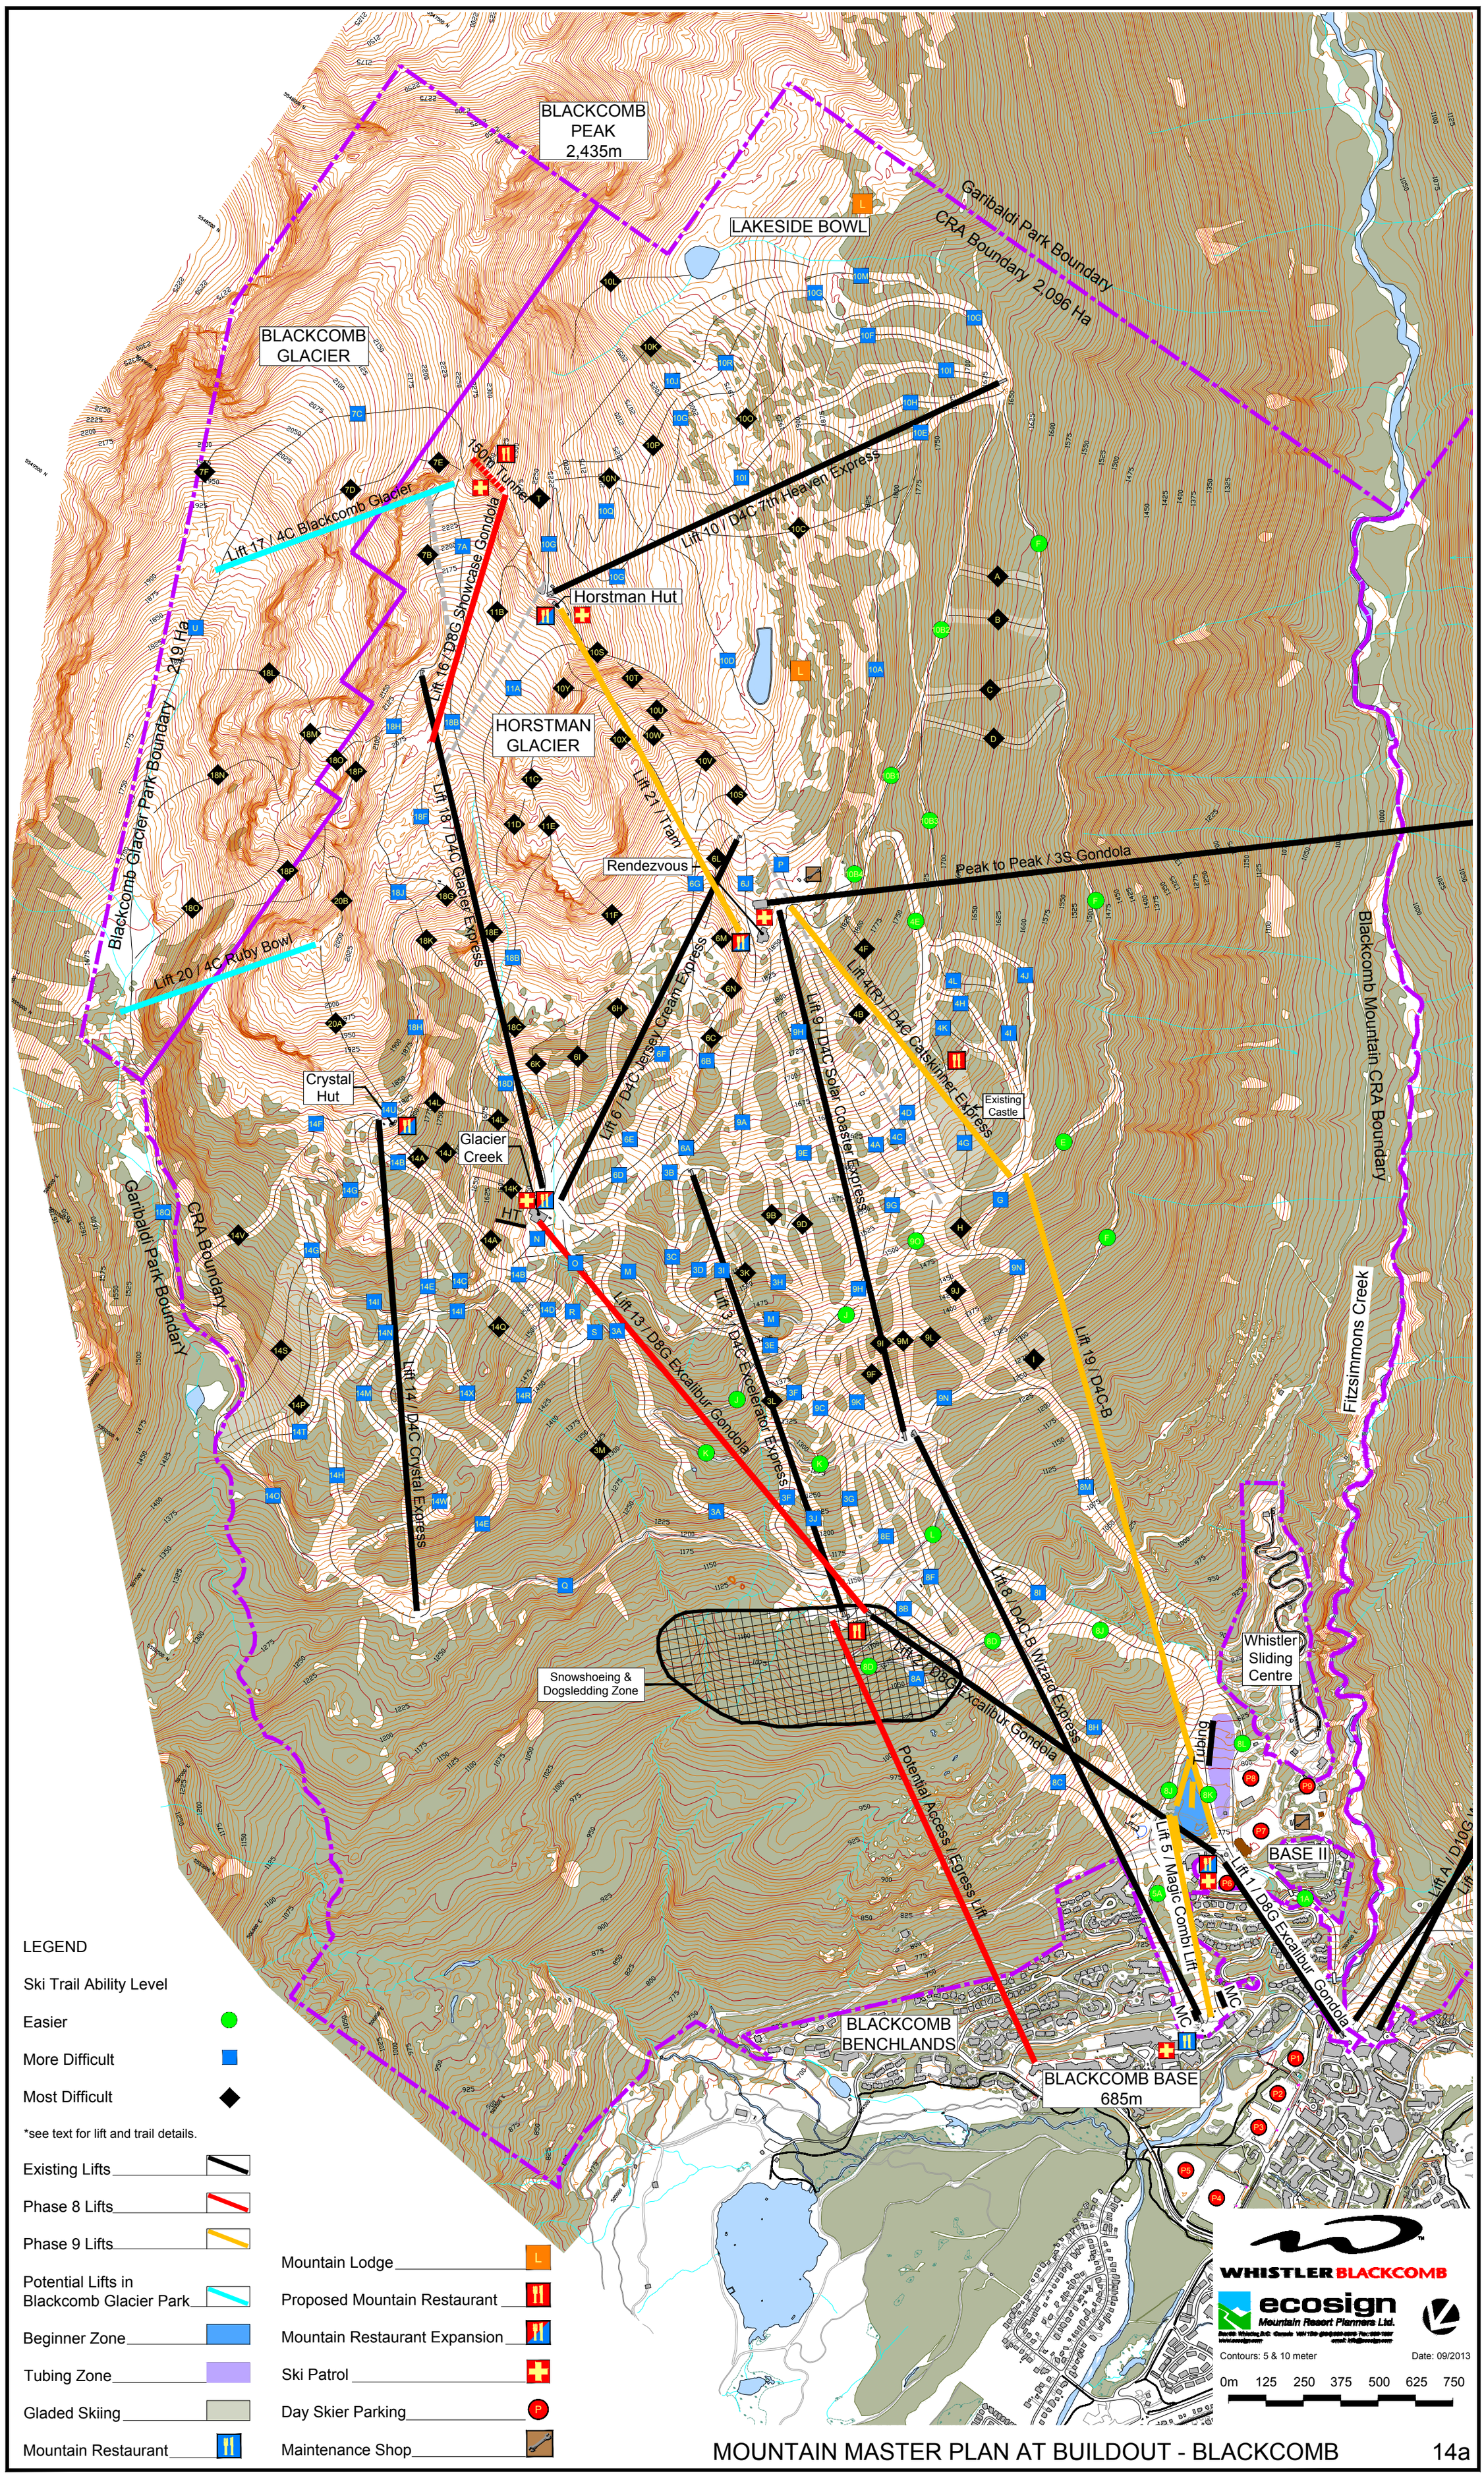

MOUNTAIN MASTER PLAN AT BUILDOUT - BLACKCOMB