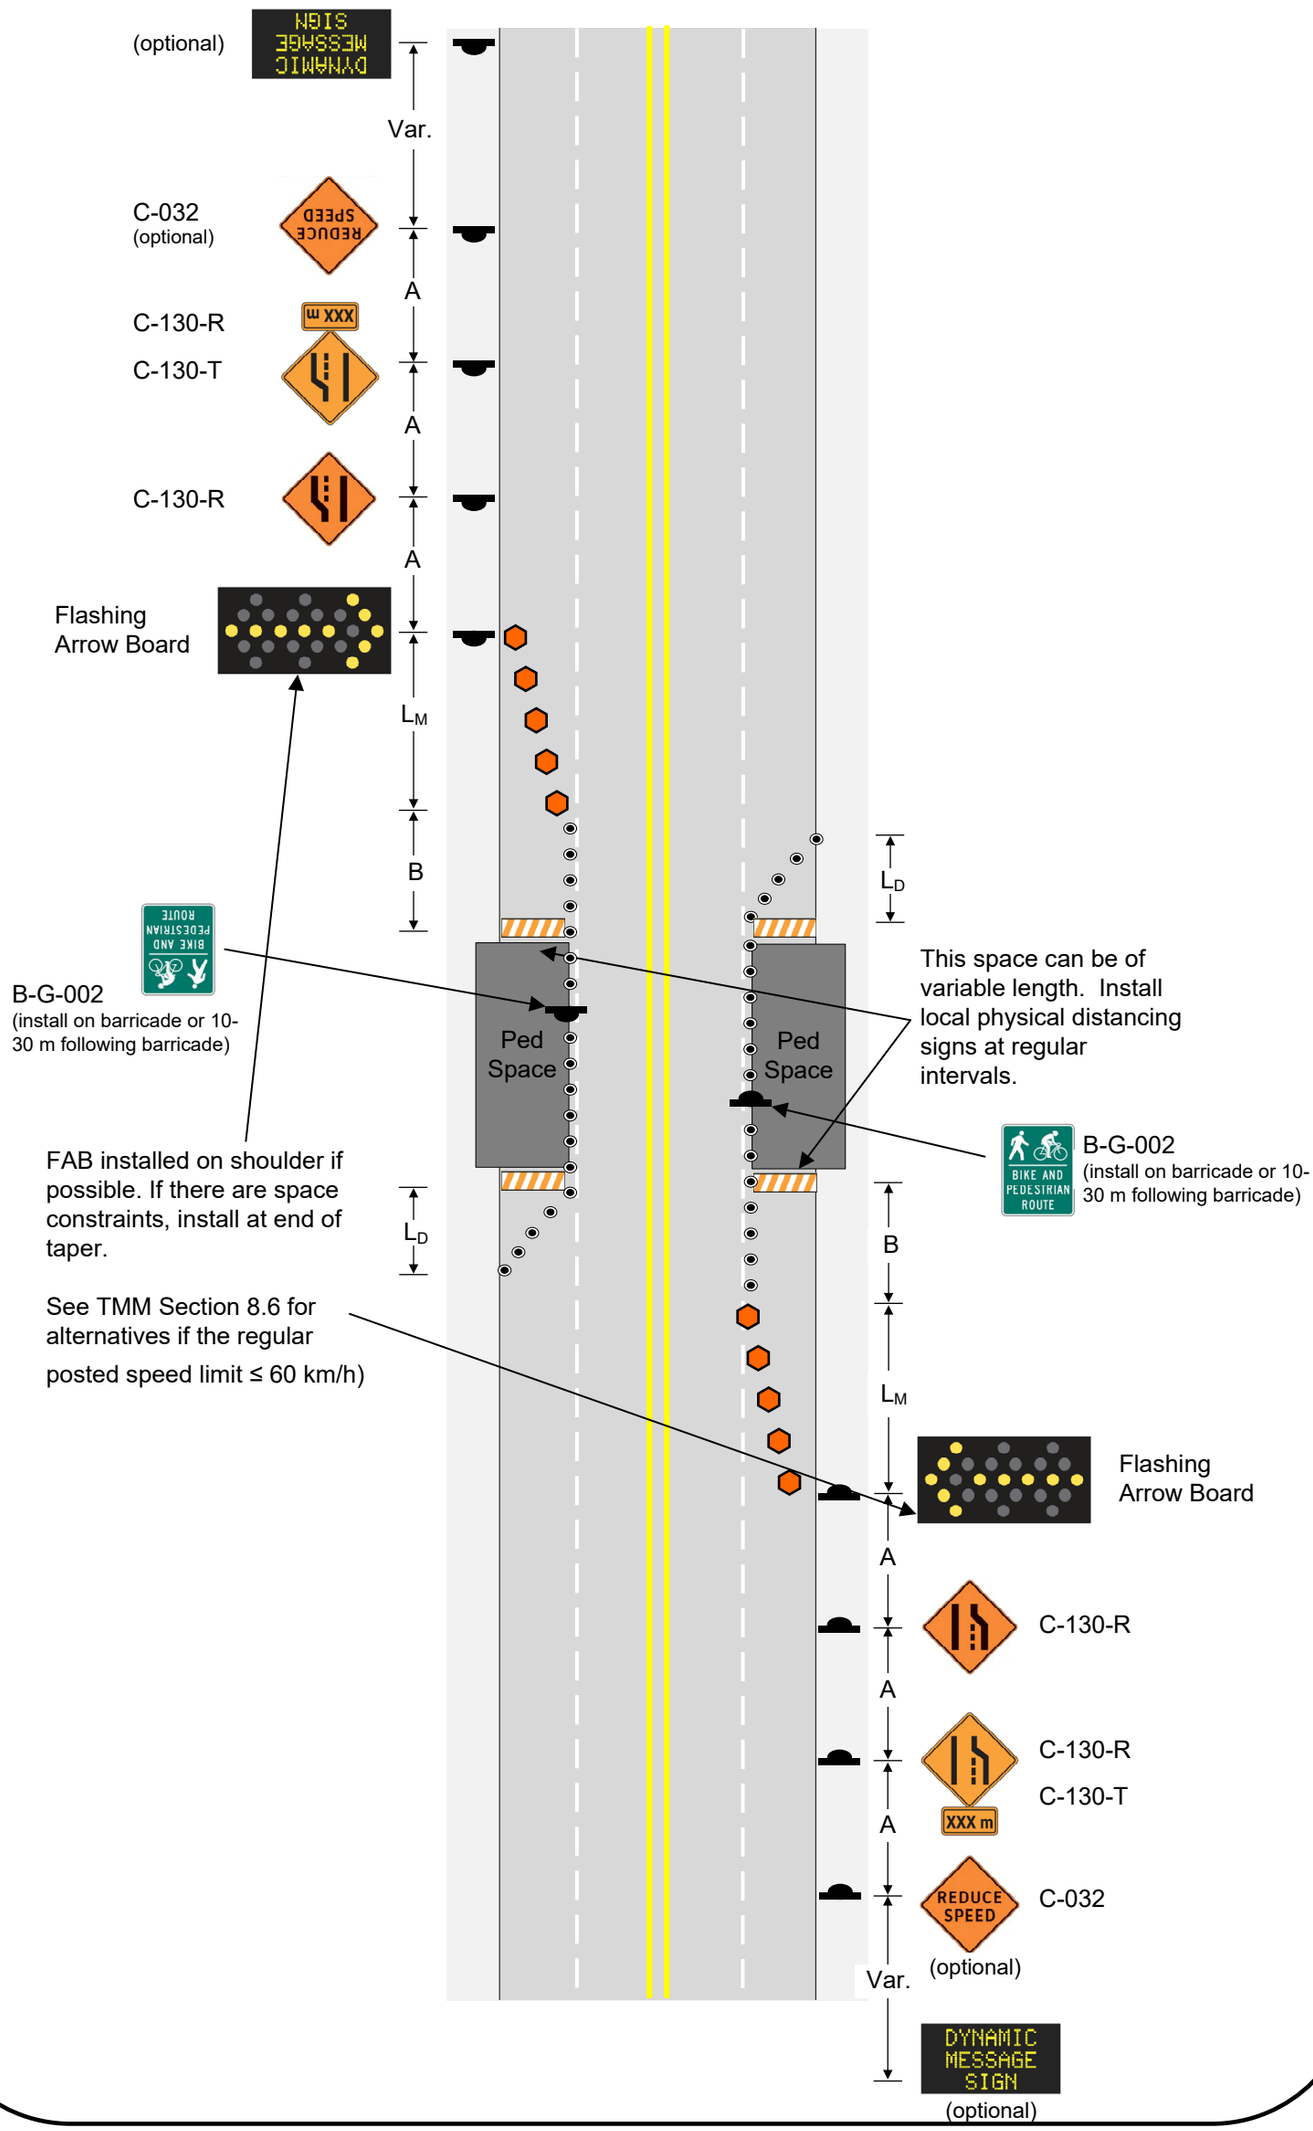Reallocation of Roadway Space
4 Lane Cross-Section