PLAN 9359
REM. 3
004-263-103

Lot 7
Block A
Plan NWP4090
003-467-511

Lot 7
Block A
Plan NWP4090
003-467-511

SRW PLAN 33785/41866

Lot 7
Block A
Plan NWP4090
011-053-577

Lot 7
Block A
Plan NWP4090
011-053-577

TAG78H8410
N. 444773.577
E. 493682.403
Z. 8.075
TABLET

SECTION A-A
4020+88.132

LIMIT OF CONSTRUCTION
L4000-LINE STA. 4019+80.588
N 444847.327
E 493673.498

BCH DISTRIBUTION LINE WIRES

LIMIT OF SURCHARGE
L4000-LINE STA. 4020+30.000
END SURCHARGE PLACEMENT
N 444797.916
E 493673.276

TAG78H8410

LIMIT OF SURCHARGE
L4000-LINE STA. 4021+26.000
BEGIN SURCHARGE PLACEMENT
N 444701.917
E 493672.845

PLAN NWP21305

PLAN NWP21305

4019+00

4020+00

180°15'27"

4021+00

L4000-LINE
HIGHWAY No. 99

4022+00

180°15'27"

180°15'27"

39.7m

39.7m

S5-LINE WALL

S5-LINE

LIMIT OF CONSTRUCTION
S5-LINE STA. 5+00.000
N 444701.968
E 493661.970

PI 6+35.000
N 444566.968
E 493661.882

CONNECTION TO TRANSLINK INFRASTRUCTURE

BCH DISTRIBUTION POLE (TAG 2058162)

PLAN 4090
REM LOT 5, BLOCK A
011-053-569

PLAN 4090
REM LOT 5, BLOCK A
011-053-569

PLAN 33568
LOT 17
003-542-017

SRW PLAN NWP60084

PLAN LMP49532
LOT 1
025-000-047

REM Lot 2
Block A
Plan NWP4090
003-413-110

Lot A
Plan BCP32842
027-242-838

Lot 3
Block A
Plan NWP4090
003-574-113

SOUTH HALF OF THE SW QUARTER SECTION 18 BLOCK 4
NORTH RANGE 5 WEST NEW WESTMINSTER DISTRICT EXCEPT:
FIRSTLY: PART DEDICATED ROAD ON PLAN NWP87640
SECONDLY: PARCEL E (BYLAW PLAN LMP4874)
THIRDLY: PARCEL F (BYLAW PLAN LMP12615)
FOURTHLY: PART ON SRW PLAN 21735
002-555-310

NOT FOR CONSTRUCTION

BINNIE
The people behind your infrastructure.

TITLE :
BC HYDRO INFRASTRUCTURE
HIGHWAY No.99
SURCHARGE CONTRACT - BLUNDELL ROAD

DATE : Feb. 16, 2024
DWG. No. : SK-BCH-01
SCALE : 0 5 1:500 25m

Feb. 16, 2024 - 10:39 AM P:\2021\21-08110\0 - CAD Files\02 - Preload\Drawing\Production\2000 Sketch\Drawings\20240214 - Hwy 99 - BC Hydro Pole Locations\20240214 - Highway 99 - BC Hydro Poles and Wire Heights

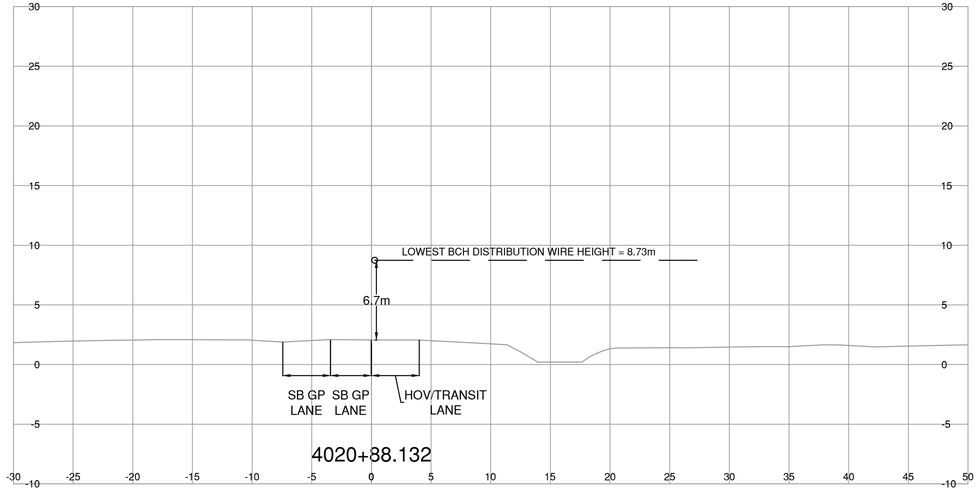

SECTION A-A

NOTE:
EXISTING HIGHWAY - NO SURCHARGE PROPOSED UNDERNEATH BCH WIRES

FOR REFERENCE ONLY

NOT FOR CONSTRUCTION

ENGINEER OF RECORD
DATE

SCALE 0 2 1:250 12 20

240214 - HIGHWAY 99 BC HYDRO POLES AND WIRE HEIGHTS.DWG

DATE 2024-02-16

REV	DATE	REVISIONS	SIGNATURE
	----	----	

BRITISH COLUMBIA

MINISTRY OF TRANSPORTATION AND INFRASTRUCTURE
SOUTH COAST REGION
HIGHWAY ENGINEERING AND GEOMATICS

BINNIE
The people behind your infrastructure.

B.K. BINNIE & ASSOCIATES LTD.
300 - 4940 Canada Way,
Burnaby, BC V5G 4K6
TEL 604 420 1721
BINNIE.com

DESIGNED	B.D.	DATE	FEB. 2024
QUALITY CONTROL	D.S.	DATE	FEB. 2024
QUALITY ASSURANCE	B.D.	DATE	FEB. 2024
DRAWN	T.K.	DATE	FEB. 2024

BCH CROSSINGS
HIGHWAY No. 99
ADVANCED WORKS

FILE NUMBER	PROJECT NUMBER	REG	DRAWING NUMBER	REV
21-0811	5508600-0001	1		----

Feb. 16, 2024 - 10:36 AM P:\2021\21-081\100 - CAD Files\02_Revised Drawing Production\2500_Sketch Drawings\240214 - Hwy 99 - BC Hydro Poles Locations\240214 - Highway 99 - BC Hydro Poles and Wire Heights