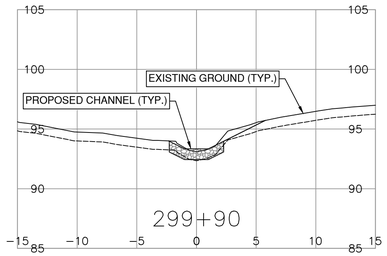

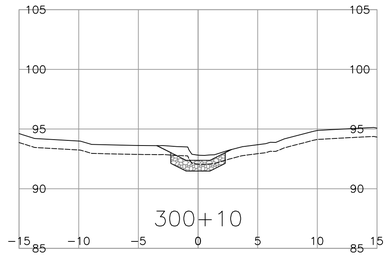

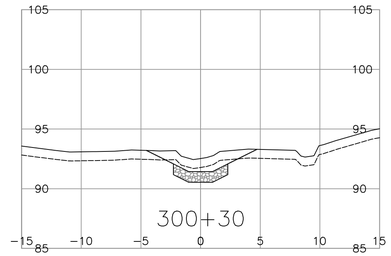

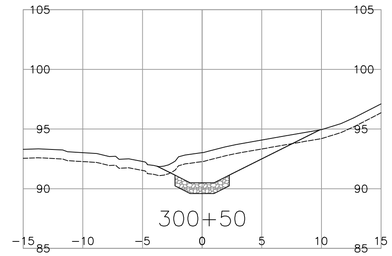

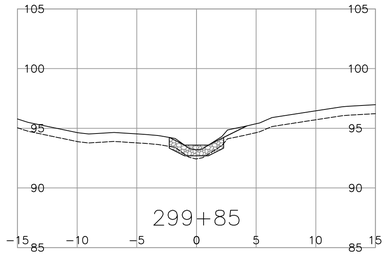

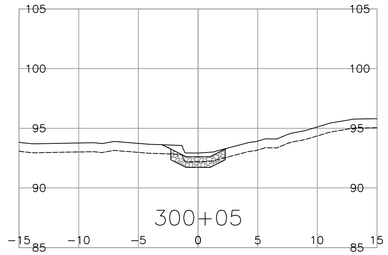

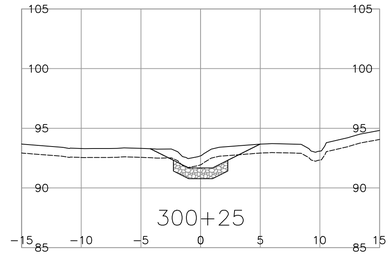

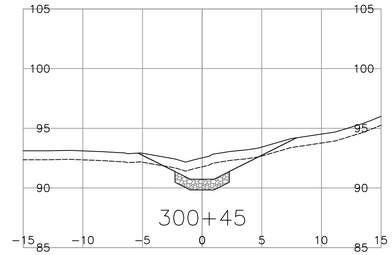

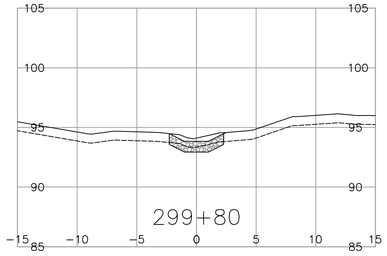

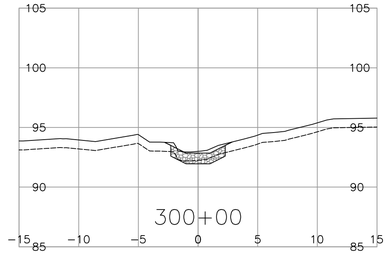

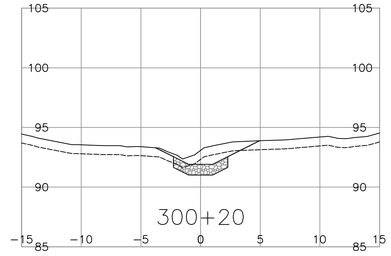

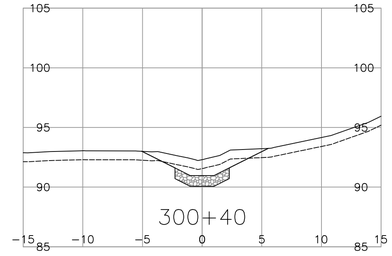

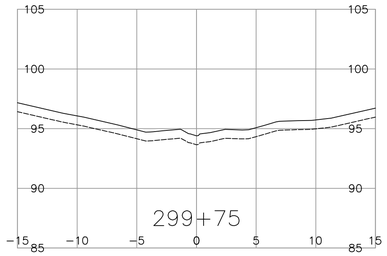

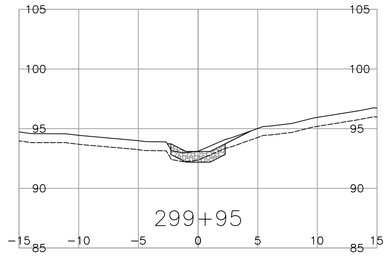

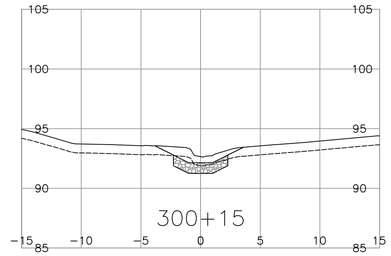

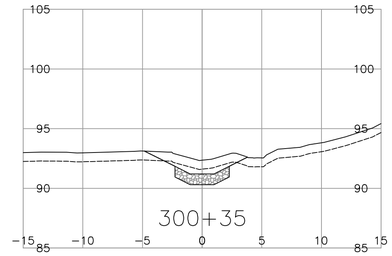

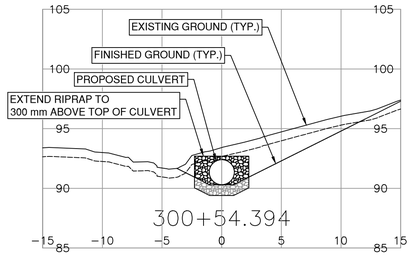

Associated Engineering

SCALE 0 2 1:250 12m

CAD FILENAME R1-1181-1101
FILE NUMBER 2021-2305-01
PLOT DATE 2026-02-20

REV	DATE	REVISIONS	NAME

BRITISH COLUMBIA

MINISTRY OF TRANSPORTATION AND TRANSIT
SOUTH COAST REGION
HIGHWAY DESIGN AND GEOMATICS ENGINEERING

CROSS SECTIONS

HIGHWAY 1 – FISHTRAP CREEK CULVERTS REPLACEMENT CULVERT 3

SHEET 1 OF 2

ASSOCIATED ENGINEERING (B.C.) LTD.
PERMIT TO PRACTICE 1000163

DESIGNED E. FINNEY DATE 2026-02-20
QUALITY CONTROL E. FINNEY DATE 2026-02-20
QUALITY ASSURANCE J. FITZGERALD DATE 2026-02-20
DRAWN H. SHIN DATE 2026-02-20

PROJECT NUMBER	REG	DRAWING NUMBER	REV
13253-0003	1	R1-1181-1101	

PLOT DATE: 2026/02/18 Q:\2021-2305-01\civil\model\MoTI_Deep_Culverts\DrawingProduction\700_DrainageUtilities\R1-1181-1101_1102.dwg

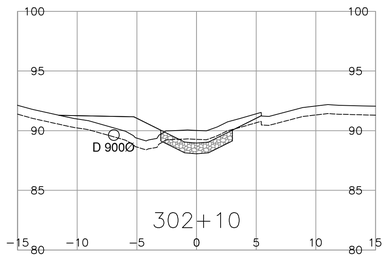

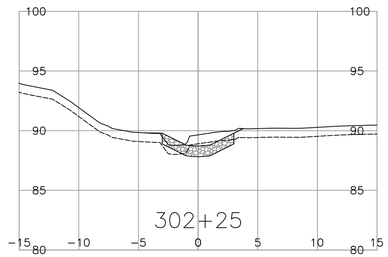

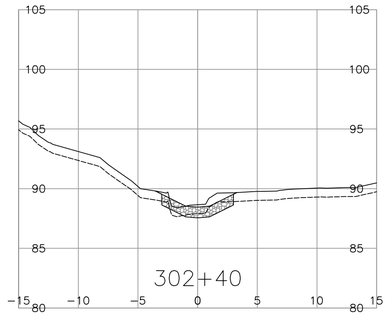

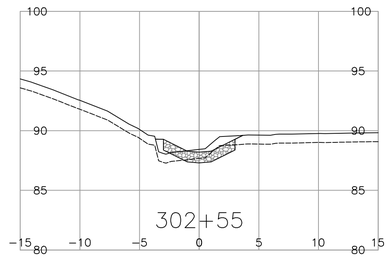

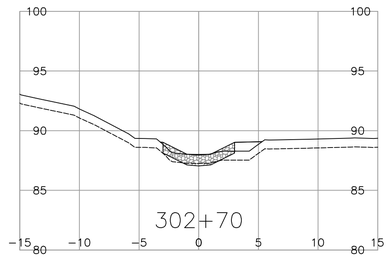

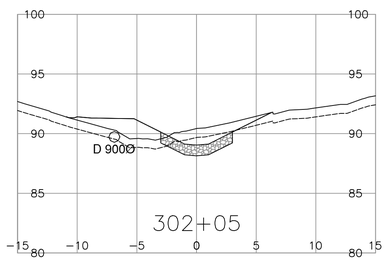

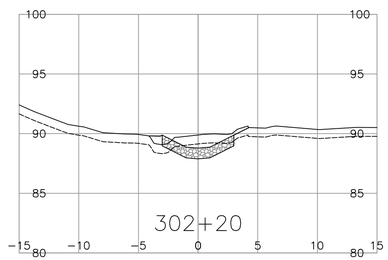

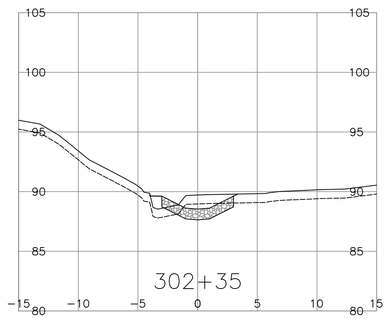

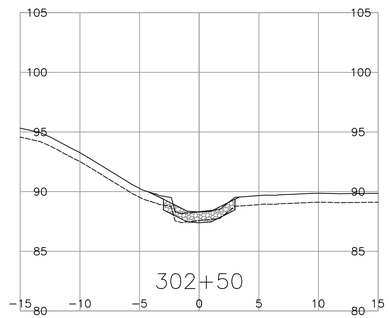

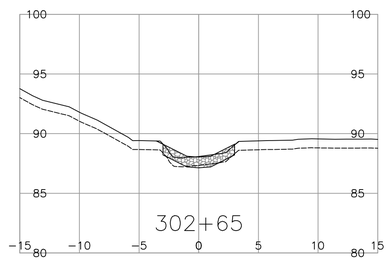

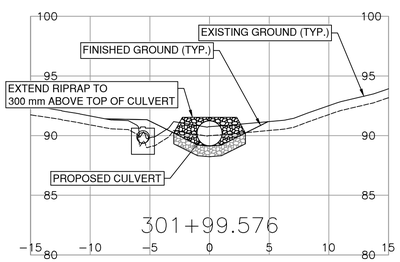

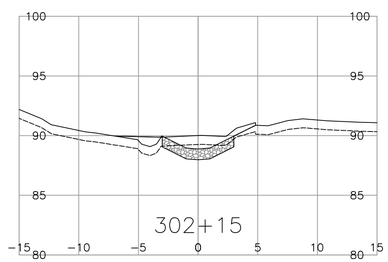

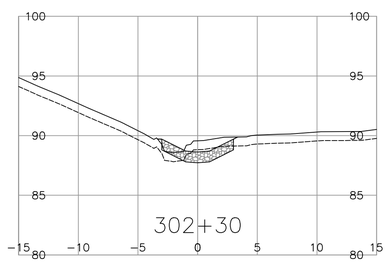

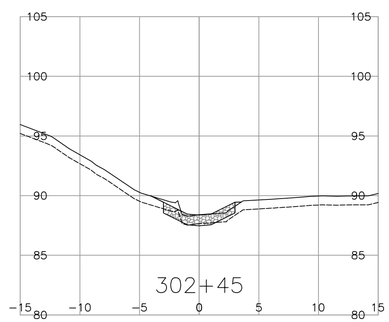

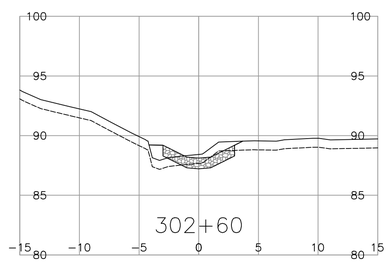

Associated Engineering

SCALE 0 2 1:250 12m

CAD FILENAME R1-1181-1102
FILE NUMBER 2021-2305-01
PLOT DATE 2026-02-20

REV	DATE	REVISIONS	NAME

BRITISH COLUMBIA

MINISTRY OF TRANSPORTATION AND TRANSIT
SOUTH COAST REGION
HIGHWAY DESIGN AND GEOMATICS ENGINEERING

CROSS SECTIONS

HIGHWAY 1 – FISHTRAP CREEK CULVERTS REPLACEMENT CULVERT 3

SHEET 2 OF 2

ASSOCIATED ENGINEERING (B.C.) LTD.
PERMIT TO PRACTICE 1000163

DESIGNED E. FINNEY DATE 2026-02-20
QUALITY CONTROL E. FINNEY DATE 2026-02-20
QUALITY ASSURANCE J. FITZGERALD DATE 2026-02-20
DRAWN H. SHIN DATE 2026-02-20

PROJECT NUMBER	REG	DRAWING NUMBER	REV
13253-0003	1	R1-1181-1102	

PLOT DATE: 2026/02/18 Q:\2021-2305-01\civil\model\MoTI_Deep_Culverts\DrawingProduction\700_DrainageUtilities\R1-1181-1101_1102.dwg