BRITISH COLUMBIA

Ministry of Transportation and Transit

PROJECT No. 17070-0001

HIGHWAY 4 AND BEAVER CREEK ROAD INTERSECTION IMPROVEMENTS

CROSS SECTIONS

FOR REFERENCE ONLY

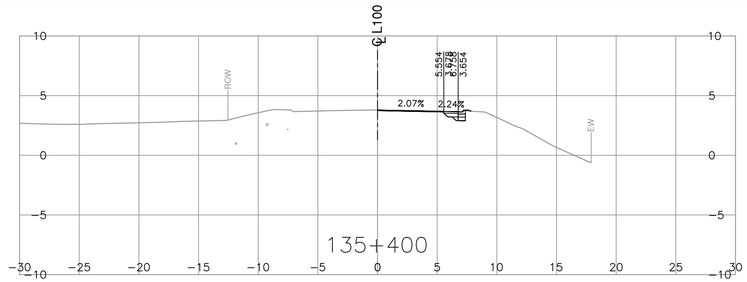

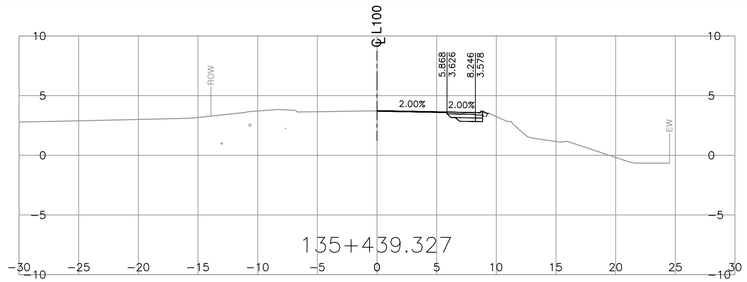

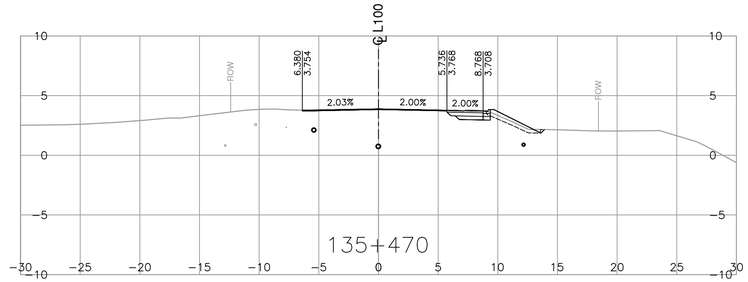

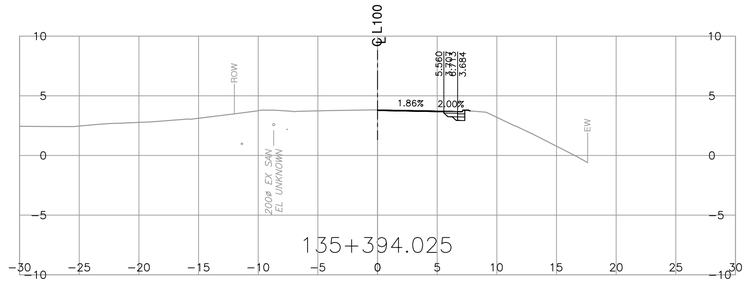

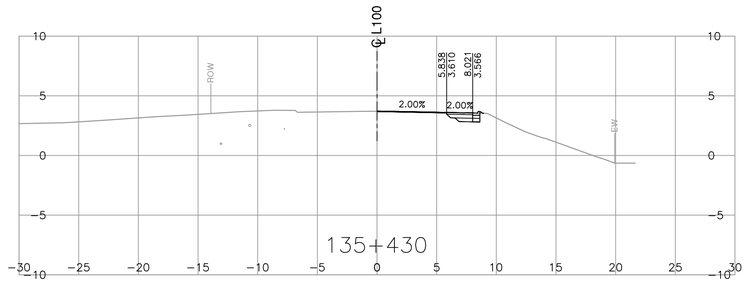

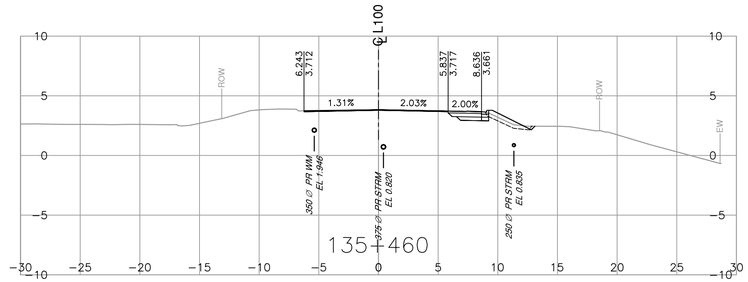

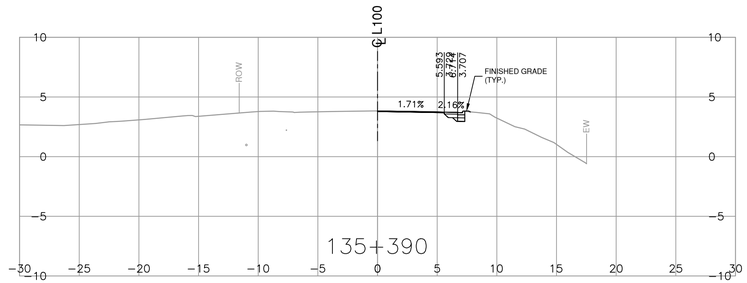

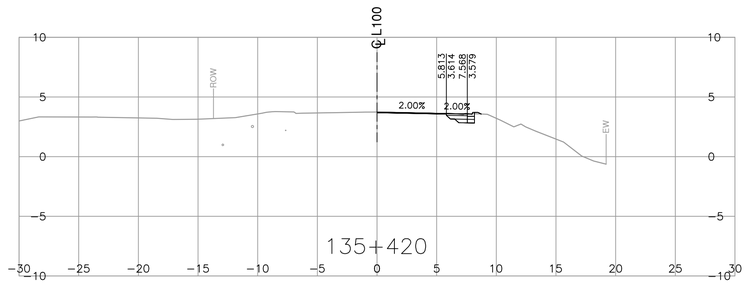

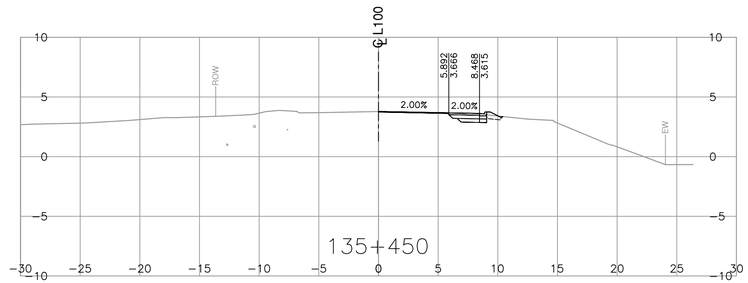

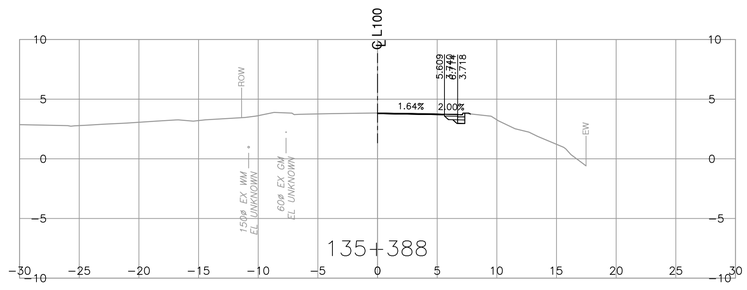

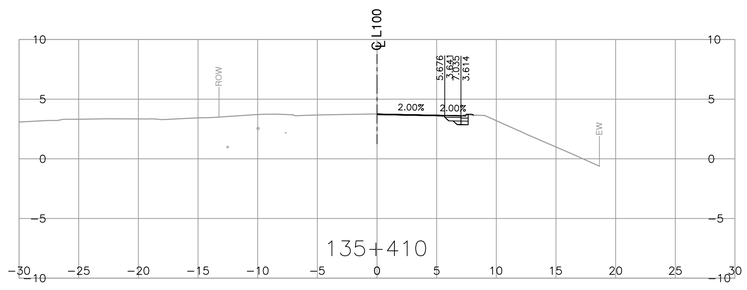

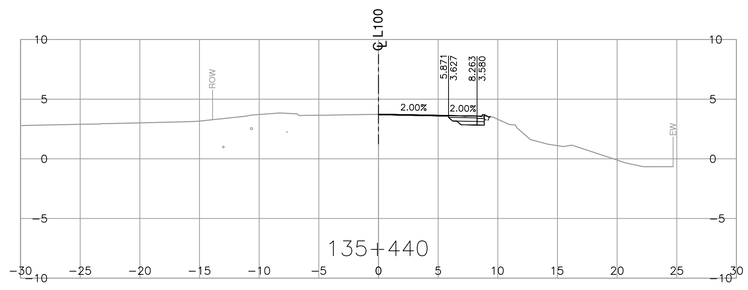

FOR REFERENCE ONLY

McElhanney
Suite 200
858 Beatty Street
Vancouver BC
Canada V6B 1C1
T 604 683 8521

BRITISH COLUMBIA
MINISTRY OF TRANSPORTATION AND TRANSIT
SOUTH COAST REGION
HIGHWAY ENGINEERING AND GEOMATICS

SCALE 0 2 1:250 12m

CAD FILENAME R1-1016-1000
FILE NUMBER 2121-01114-00
PLOT DATE 6/3/2025

REV	DATE	REVISIONS	NAME

CROSS SECTIONS

HIGHWAY 4 AND BEAVER CREEK ROAD INTERSECTION IMPROVEMENTS

L100

T. McKENZIE
PROFESSIONAL OF RECORD
EGBC PERMIT TO PRACTICE 1003299
DATE 2025-06-05

DESIGNED R. HALPIN DATE 2025-06-05
QUALITY CONTROL T. McKENZIE DATE 2025-06-05
QUALITY ASSURANCE E. NEWCOMBE DATE 2025-06-05
DRAWN R. LIN DATE 2025-06-05

PROJECT NUMBER	REG	DRAWING NUMBER	REV
17070-0001	1	R1-1016-1001	

PLOT DATE: 2025/06/03 X:\2121\Projects\2121-01114-00 MoTI Hwy 4 Beaver Creek Rd Roundabout\07_DRAWINGS\H4BeaverCreek\DrawingProduction\1000_DesignSections\R1-1016-1000.dwg

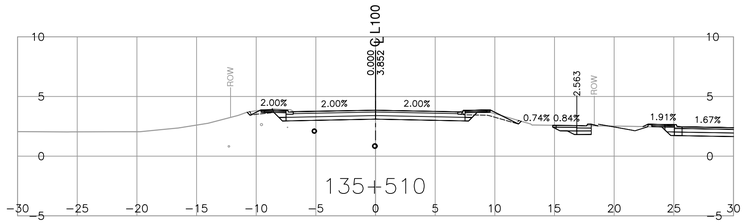

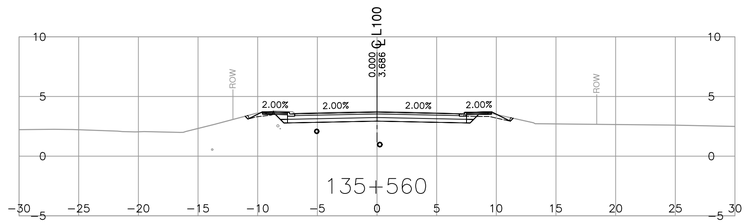

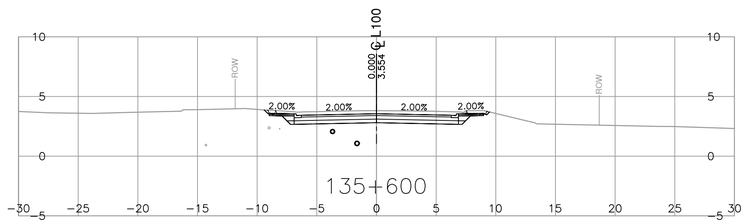

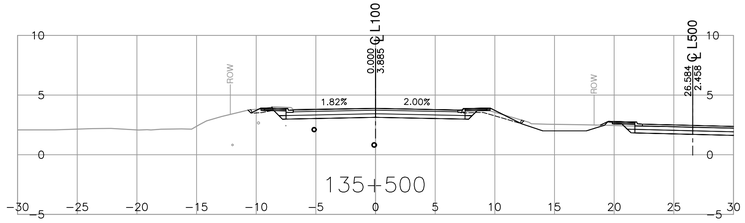

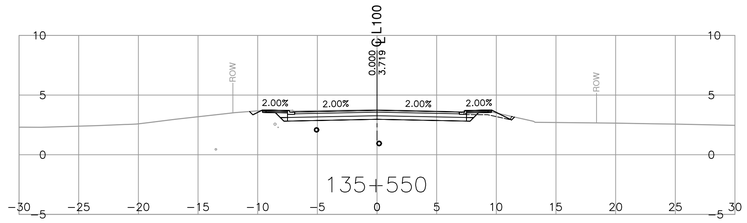

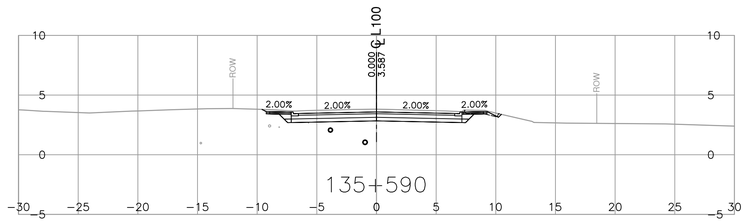

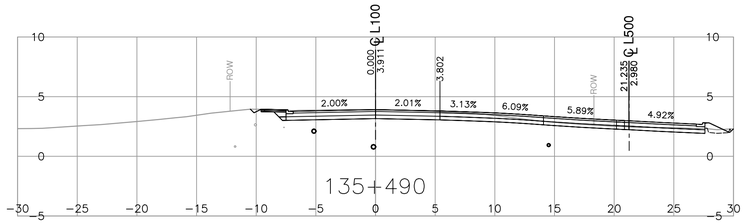

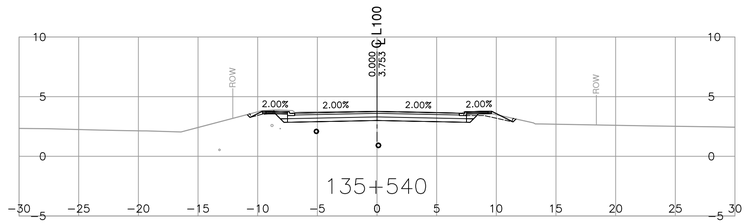

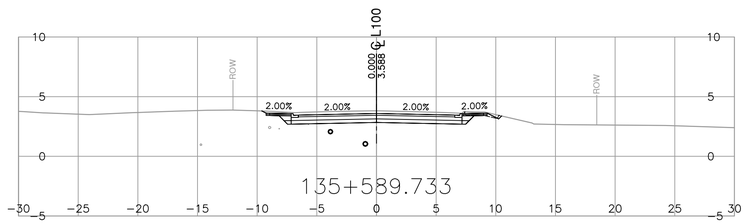

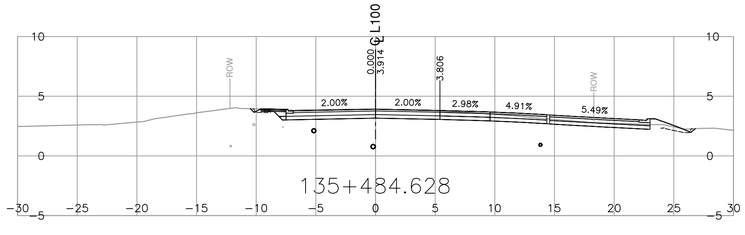

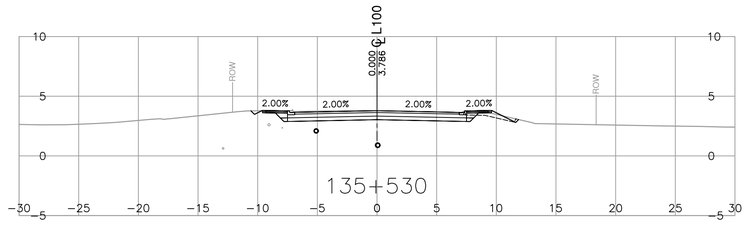

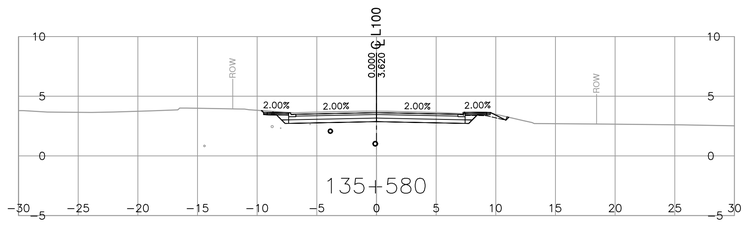

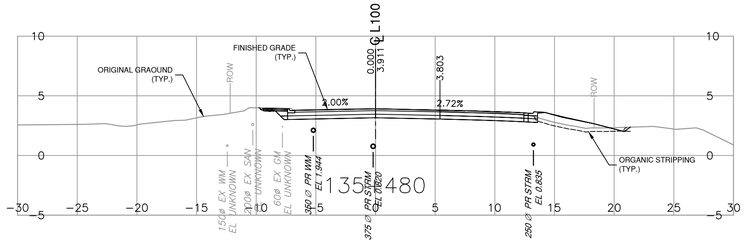

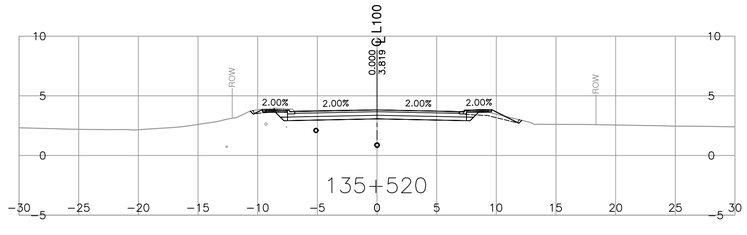

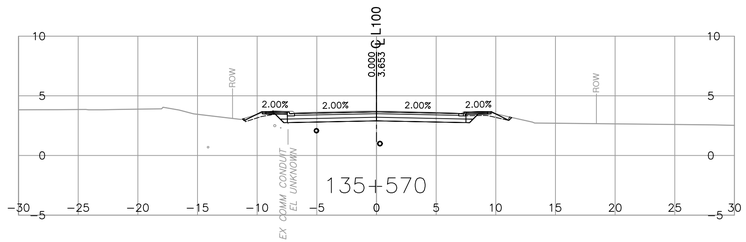

FOR REFERENCE ONLY

McElhanney
Suite 200
858 Beatty Street
Vancouver BC
Canada V6B 1C1
T 604 683 8521

BRITISH COLUMBIA
MINISTRY OF TRANSPORTATION AND TRANSIT
SOUTH COAST REGION
HIGHWAY ENGINEERING AND GEOMATICS

SCALE 0 2 1:250 12m

CAD FILENAME R1-1016-1000
FILE NUMBER 2121-01114-00
PLOT DATE 6/3/2025

REV	DATE	REVISIONS	NAME

CROSS SECTIONS

HIGHWAY 4 AND BEAVER CREEK ROAD INTERSECTION IMPROVEMENTS

L100

DESIGNED R. HALPIN DATE 2025-06-05
QUALITY CONTROL T. McKENZIE DATE 2025-06-05
QUALITY ASSURANCE E. NEWCOMBE DATE 2025-06-05
DRAWN R. LIN DATE 2025-06-05

T. McKENZIE
PROFESSIONAL OF RECORD
EGBC PERMIT TO PRACTICE 1003299
DATE 2025-06-05

PROJECT NUMBER	REG	DRAWING NUMBER	REV
17070-0001	1	R1-1016-1002	

PLOT DATE: 2025/06/03 X:\2121\Projects\2121-01114-00 MoTI Hwy 4 Beaver Creek Rd Roundabout\07_DRAWINGS\H4BeaverCreek\DrawingProduction\1000_DesignSections\R1-1016-1000.dwg

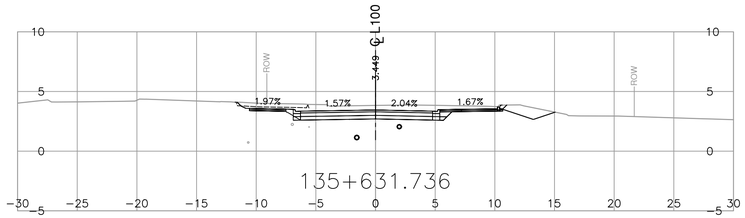

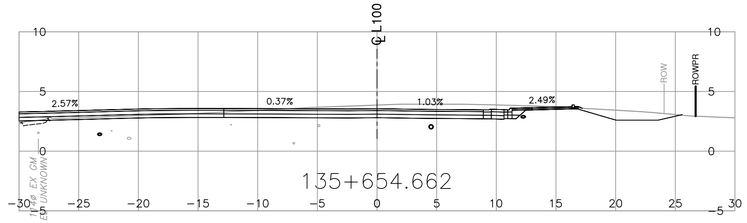

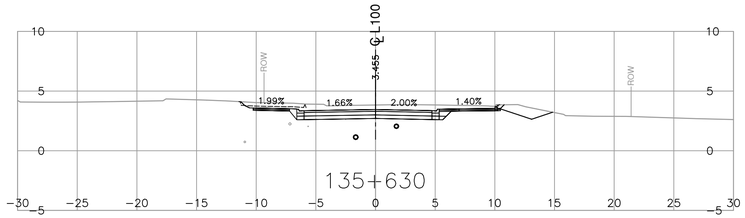

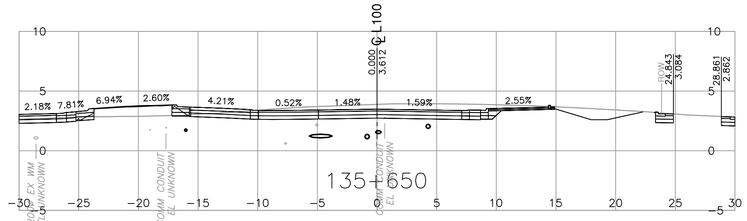

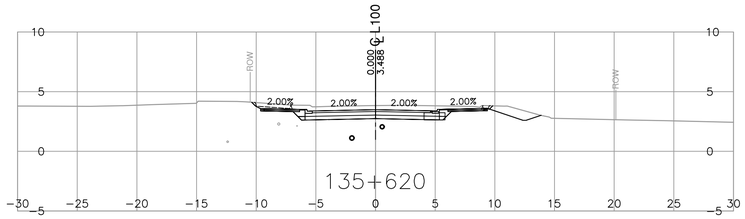

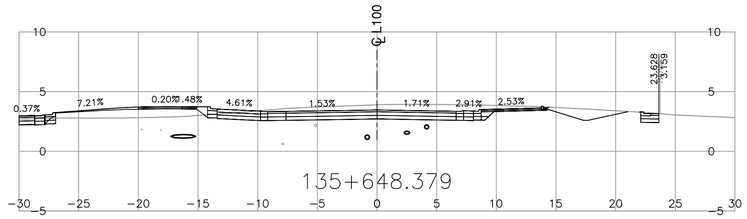

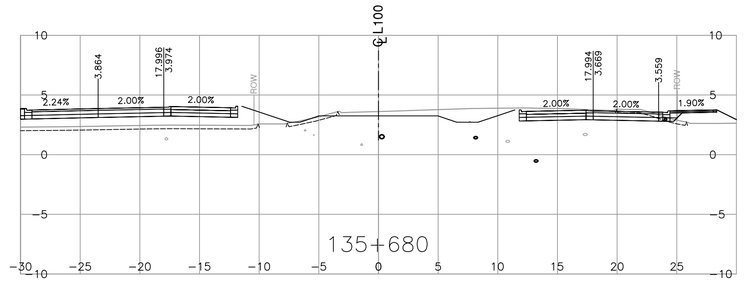

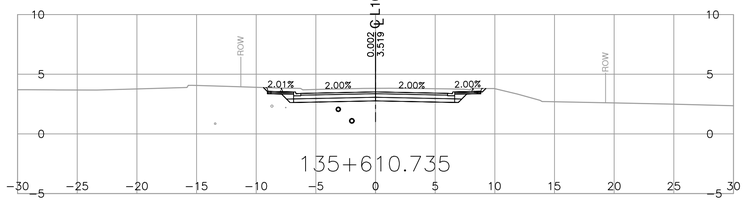

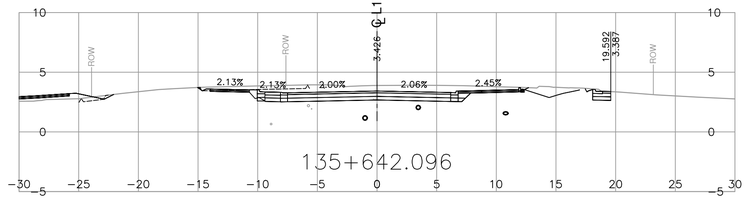

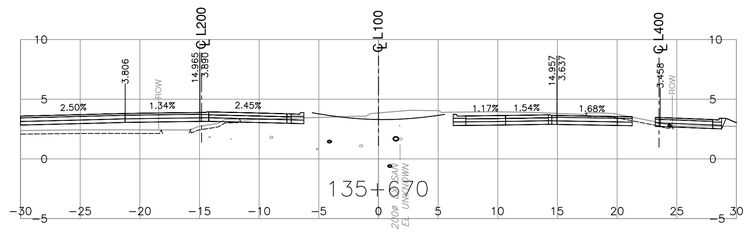

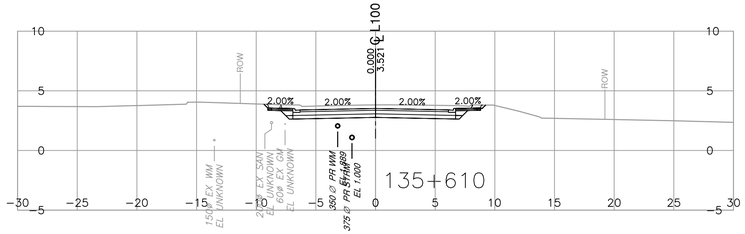

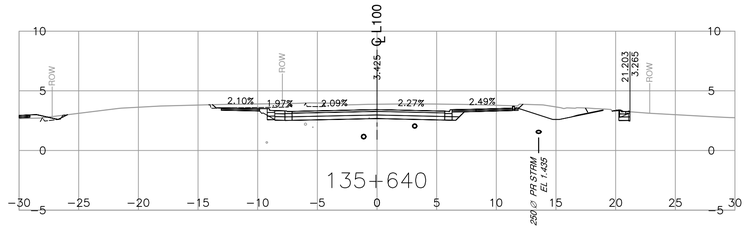

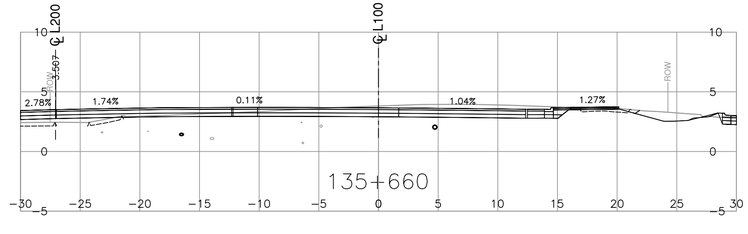

FOR REFERENCE ONLY

McElhanney
Suite 200
858 Beatty Street
Vancouver BC
Canada V6B 1C1
T 604 683 8521

BRITISH COLUMBIA
MINISTRY OF TRANSPORTATION AND TRANSIT
SOUTH COAST REGION
HIGHWAY ENGINEERING AND GEOMATICS

SCALE 0 2 1:250 12m

CAD FILENAME R1-1016-1000
FILE NUMBER 2121-01114-00
PLOT DATE 6/3/2025

REV	DATE	REVISIONS	NAME

CROSS SECTIONS

HIGHWAY 4 AND BEAVER CREEK ROAD INTERSECTION IMPROVEMENTS

L100

DESIGNED R. HALPIN DATE 2025-06-05
QUALITY CONTROL T. McKENZIE DATE 2025-06-05
QUALITY ASSURANCE E. NEWCOMBE DATE 2025-06-05
DRAWN R. LIN DATE 2025-06-05

T. McKENZIE
PROFESSIONAL OF RECORD
EGBC PERMIT TO PRACTICE 1003299
DATE 2025-06-05

PROJECT NUMBER	REG	DRAWING NUMBER	REV
17070-0001	1	R1-1016-1003	

PLOT DATE: 2025/06/03 X:\2121\Projects\2121-01114-00 MoTI Hwy 4 Beaver Creek Rd Roundabout\07_DRAWINGS\H4BeaverCreek\DrawingProduction\1000_DesignSections\R1-1016-1000.dwg

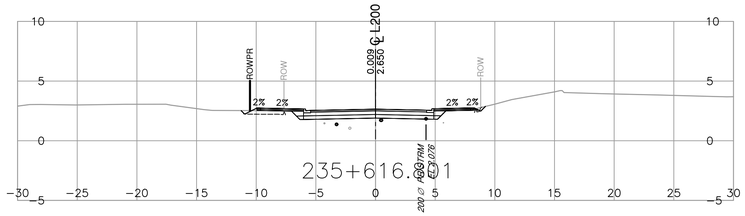

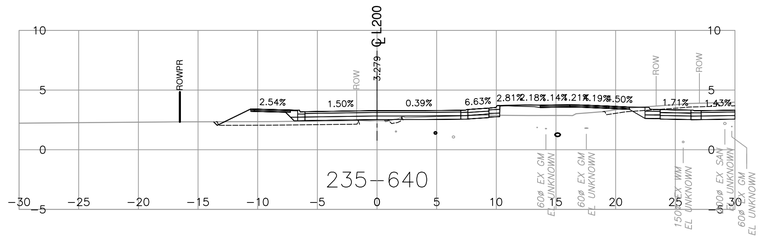

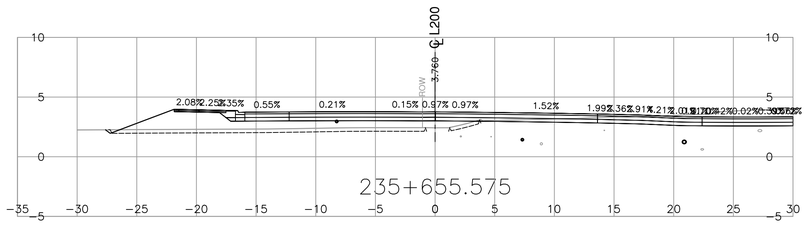

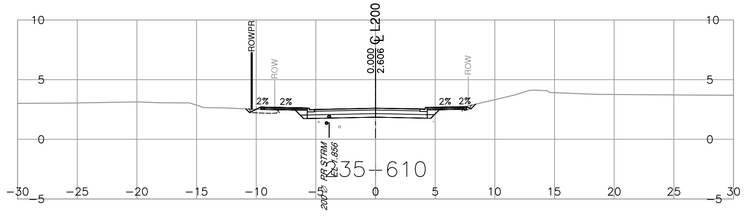

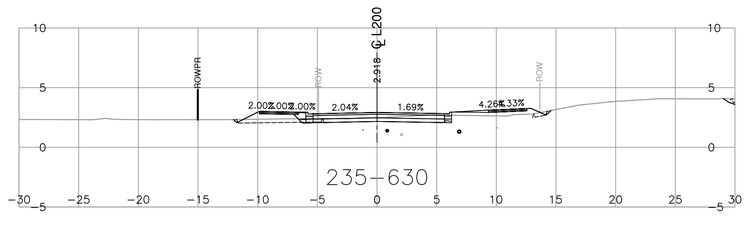

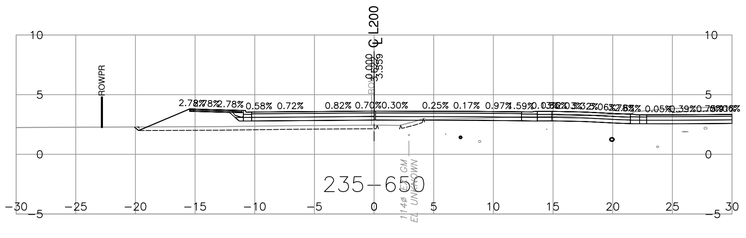

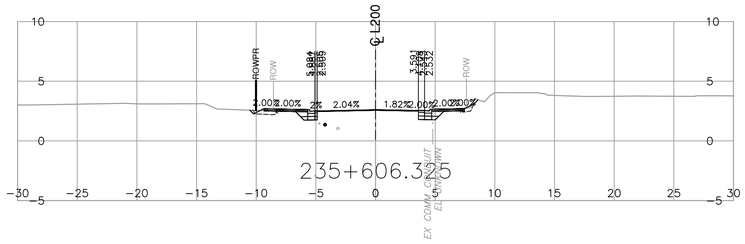

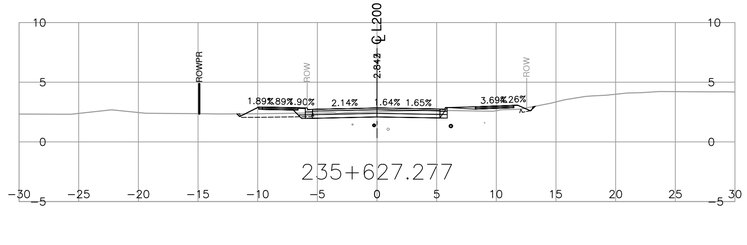

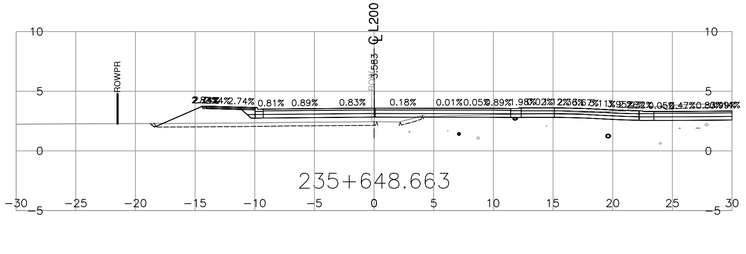

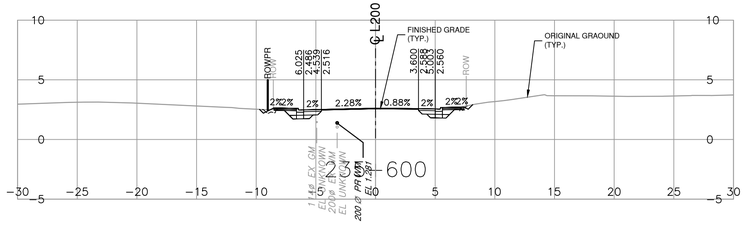

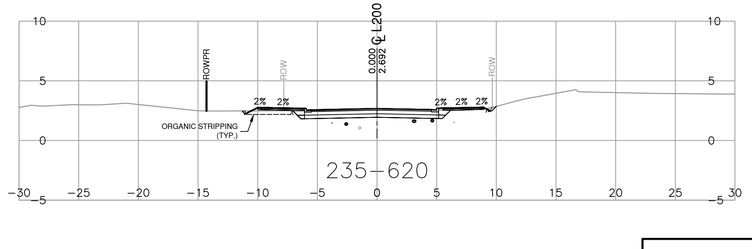

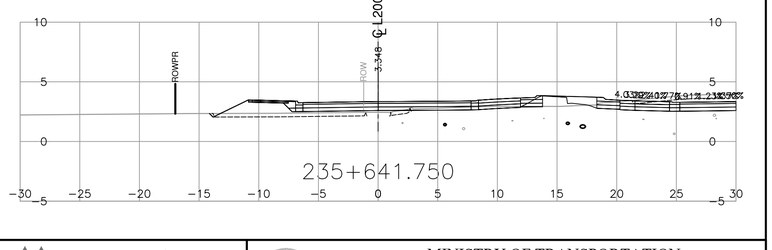

FOR REFERENCE ONLY

McElhanney
Suite 200
858 Beatty Street
Vancouver BC
Canada V6B 1C1
T 604 683 8521

BRITISH COLUMBIA
MINISTRY OF TRANSPORTATION AND TRANSIT
SOUTH COAST REGION
HIGHWAY ENGINEERING AND GEOMATICS

SCALE 0 2 1:250 12m

CAD FILENAME R1-1016-1000
FILE NUMBER 2121-01114-00
PLOT DATE 6/3/2025

REV	DATE	REVISIONS	NAME

CROSS SECTIONS

HIGHWAY 4 AND BEAVER CREEK ROAD INTERSECTION IMPROVEMENTS

L200

DESIGNED R. HALPIN DATE 2025-06-05
QUALITY CONTROL T. McKENZIE DATE 2025-06-05
QUALITY ASSURANCE E. NEWCOMBE DATE 2025-06-05
DRAWN R. LIN DATE 2025-06-05

T. McKENZIE
PROFESSIONAL OF RECORD
EGBC PERMIT TO PRACTICE 1003299
DATE 2025-06-05

PROJECT NUMBER	REG	DRAWING NUMBER	REV
17070-0001	1	R1-1016-1004	

PLOT DATE: 2025/06/03 X:\2121\Projects\2121-01114-00 MoTI Hwy 4 Beaver Creek Rd Roundabout\07_DRAWINGS\H4BeaverCreek\DrawingProduction\1000_DesignSections\R1-1016-1000.dwg

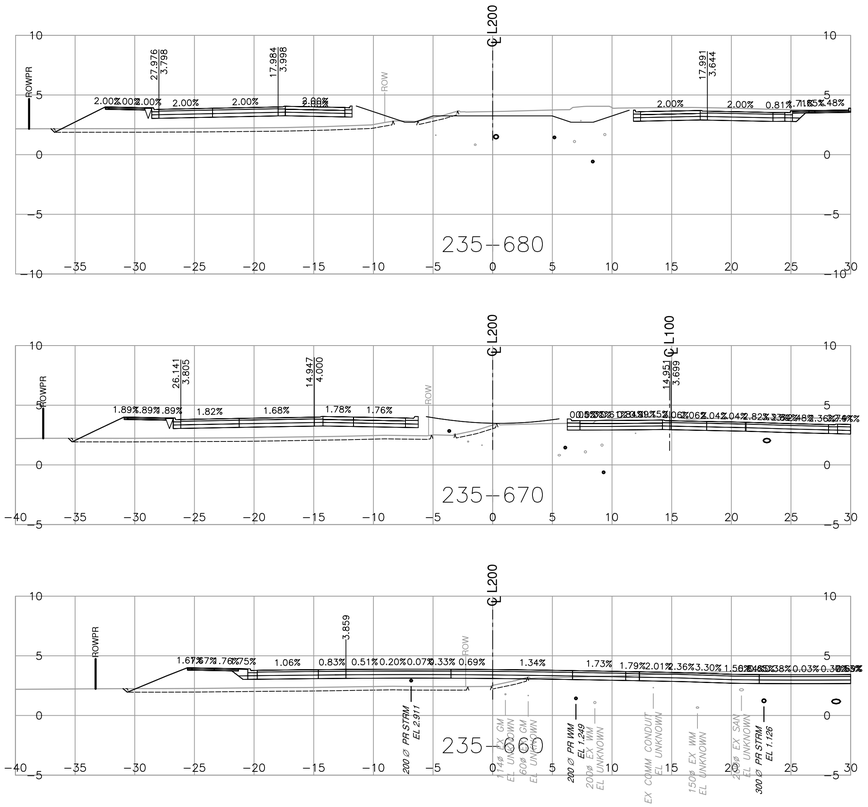

FOR REFERENCE ONLY

McElhanney
Suite 200
858 Beatty Street
Vancouver BC
Canada V6B 1C1
T 604 683 8521

BRITISH COLUMBIA
MINISTRY OF TRANSPORTATION AND TRANSIT
SOUTH COAST REGION
HIGHWAY ENGINEERING AND GEOMATICS

SCALE 0 2 1:250 12m

CAD FILENAME R1-1016-1000
FILE NUMBER 2121-01114-00
PLOT DATE 6/3/2025

REV	DATE	REVISIONS	NAME

CROSS SECTIONS

HIGHWAY 4 AND BEAVER CREEK ROAD INTERSECTION IMPROVEMENTS

L200

DESIGNED R. HALPIN DATE 2025-06-05
QUALITY CONTROL T. McKENZIE DATE 2025-06-05
QUALITY ASSURANCE E. NEWCOMBE DATE 2025-06-05
DRAWN R. LIN DATE 2025-06-05

T. McKENZIE
PROFESSIONAL OF RECORD
EGBC PERMIT TO PRACTICE 1003299
DATE 2025-06-05

PROJECT NUMBER	REG	DRAWING NUMBER	REV
17070-0001	1	R1-1016-1005	

PLOT DATE: 2025/06/03 X:\2121\Projects\2121-01114-00 MoTI Hwy 4 Beaver Creek Rd Roundabout\07_DRAWINGS\H4BeaverCreek\DrawingProduction\1000_DesignSections\R1-1016-1000.dwg

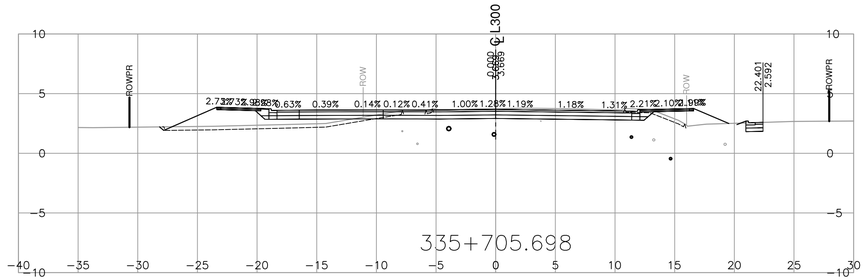

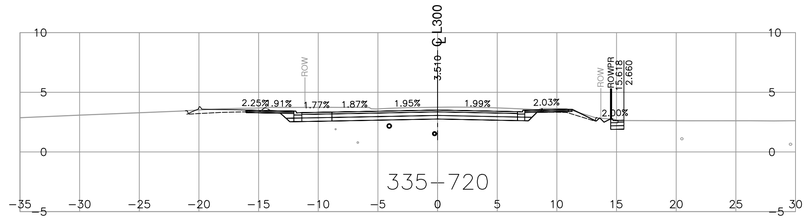

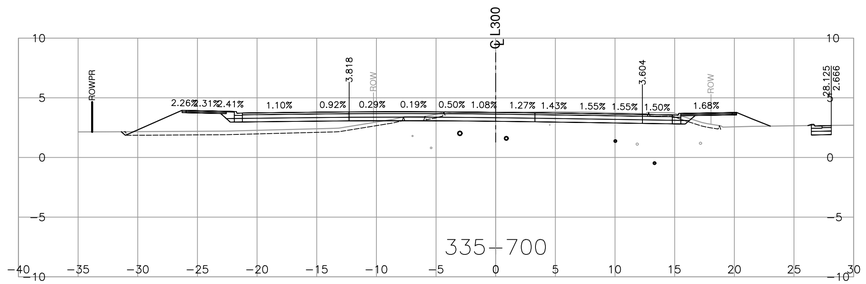

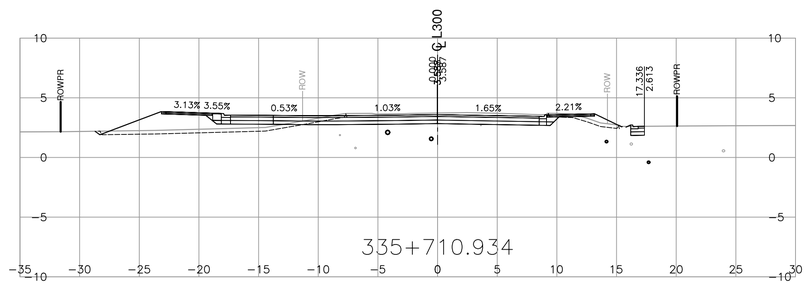

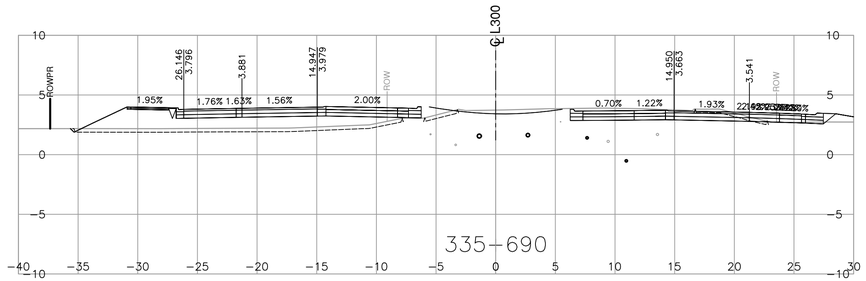

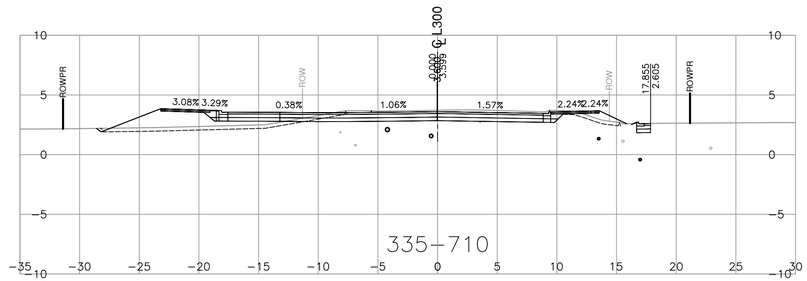

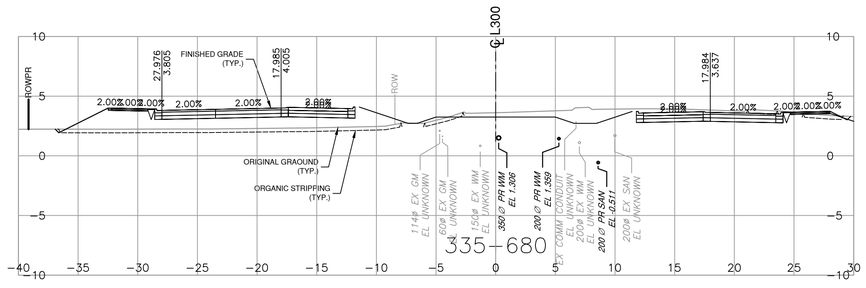

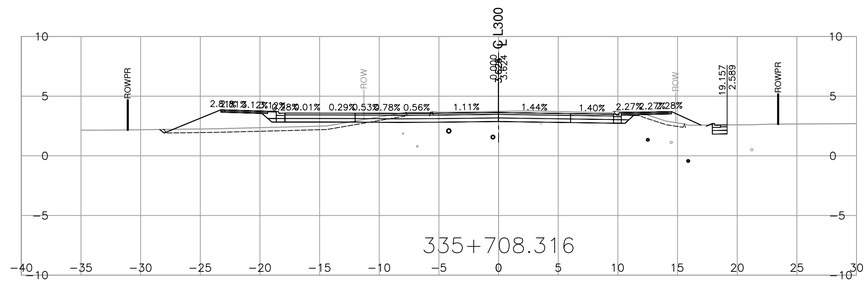

FOR REFERENCE ONLY

McElhanney
Suite 200
858 Beatty Street
Vancouver BC
Canada V6B 1C1
T 604 683 8521

SCALE 0 2 1:250 12m

CAD FILENAME R1-1016-1000
FILE NUMBER 2121-01114-00
PLOT DATE 6/3/2025

REV	DATE	REVISIONS	NAME

BRITISH COLUMBIA
MINISTRY OF TRANSPORTATION AND TRANSIT
SOUTH COAST REGION
HIGHWAY ENGINEERING AND GEOMATICS

CROSS SECTIONS

HIGHWAY 4 AND BEAVER CREEK ROAD INTERSECTION IMPROVEMENTS

L300

DESIGNED R. HALPIN DATE 2025-06-05
QUALITY CONTROL T. McKENZIE DATE 2025-06-05
QUALITY ASSURANCE E. NEWCOMBE DATE 2025-06-05
DRAWN R. LIN DATE 2025-06-05

T. McKENZIE
PROFESSIONAL OF RECORD
EGBC PERMIT TO PRACTICE 1003299
DATE 2025-06-05

PROJECT NUMBER	REG	DRAWING NUMBER	REV
17070-0001	1	R1-1016-1006	

PLOT DATE: 2025/06/03 X:\2121\Projects\2121-01114-00 MoTI Hwy 4 Beaver Creek Rd Roundabout\07_DRAWINGS\H4BeaverCreek\DrawingProduction\1000_DesignSections\R1-1016-1000.dwg

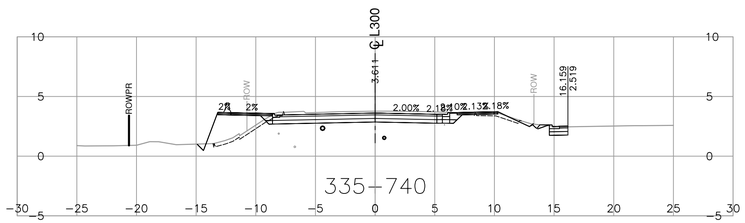

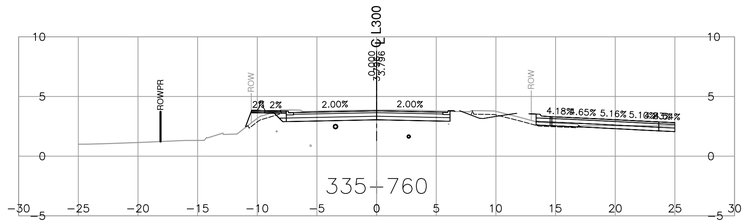

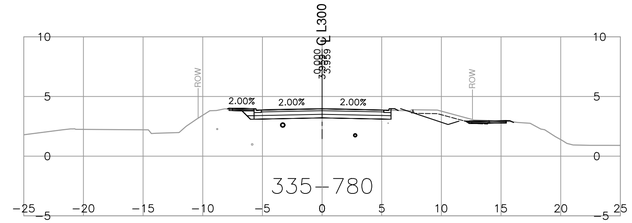

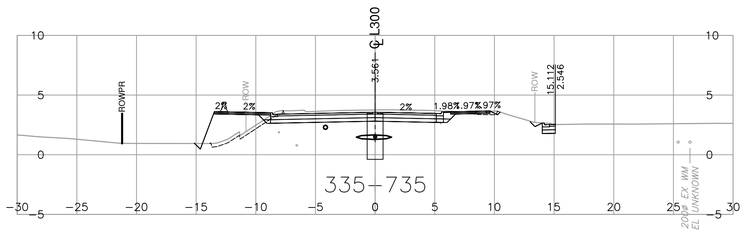

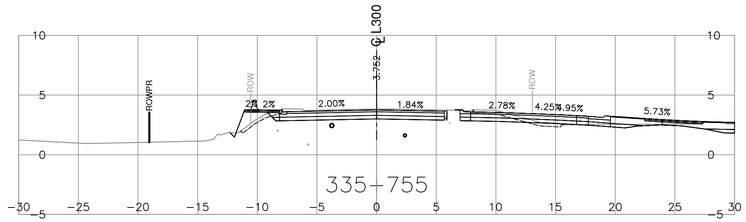

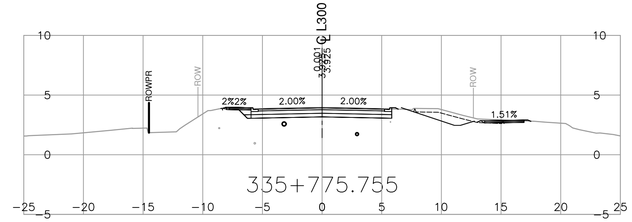

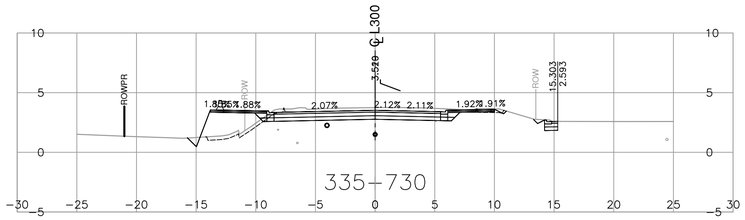

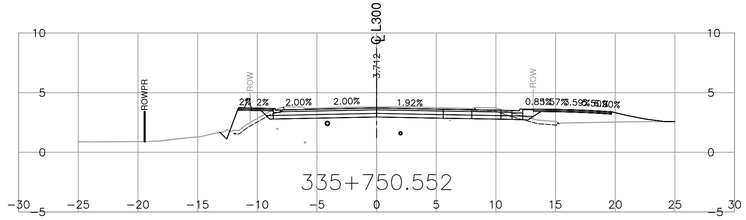

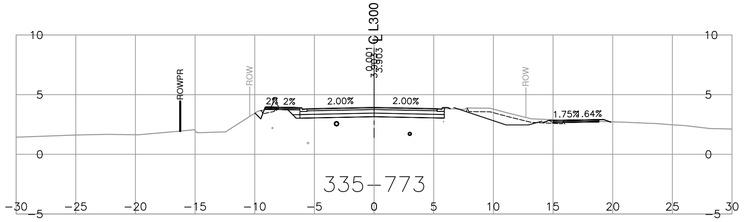

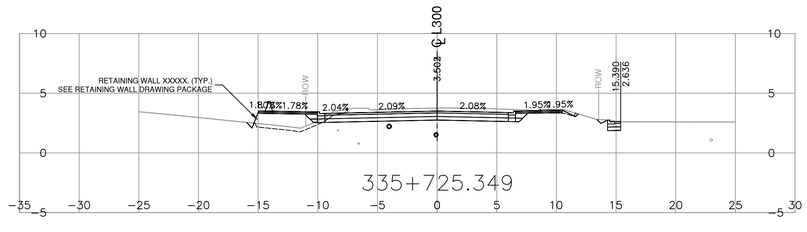

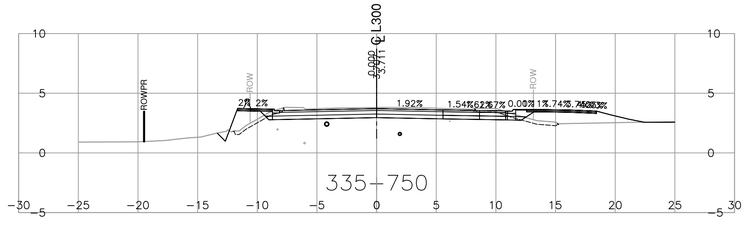

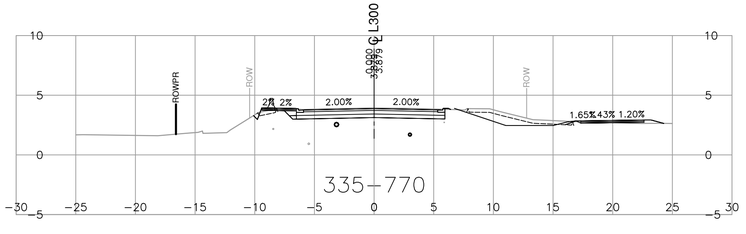

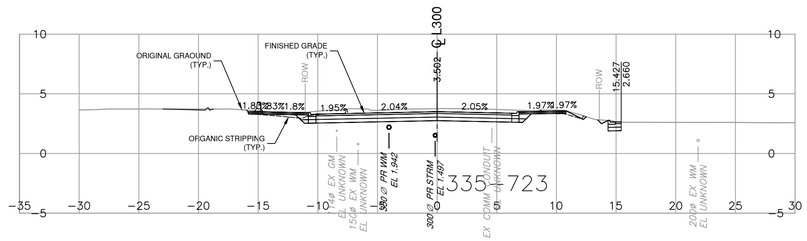

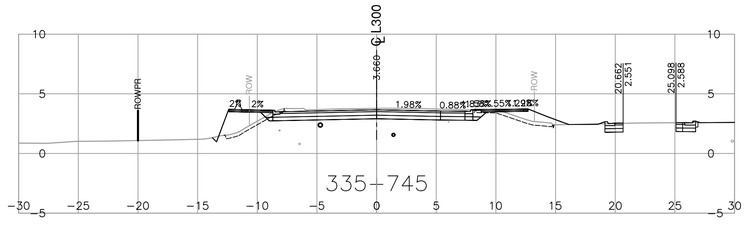

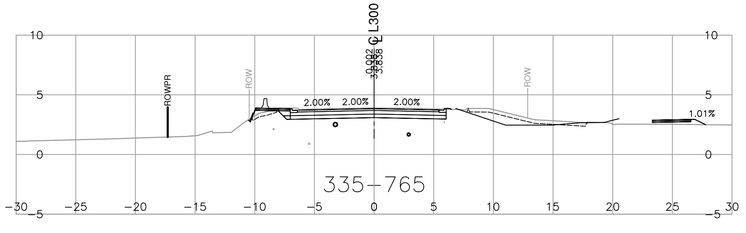

FOR REFERENCE ONLY

McElhanney
Suite 200
858 Beatty Street
Vancouver BC
Canada V6B 1C1
T 604 683 8521

BRITISH COLUMBIA

MINISTRY OF TRANSPORTATION AND TRANSIT
SOUTH COAST REGION
HIGHWAY ENGINEERING AND GEOMATICS

SCALE 0 2 1:250 12m

CAD FILENAME R1-1016-1000
FILE NUMBER 2121-01114-00
PLOT DATE 6/3/2025

REV	DATE	REVISIONS	NAME

CROSS SECTIONS

HIGHWAY 4 AND BEAVER CREEK ROAD INTERSECTION IMPROVEMENTS

L300

DESIGNED R. HALPIN DATE 2025-06-05
QUALITY CONTROL T. McKENZIE DATE 2025-06-05
QUALITY ASSURANCE E. NEWCOMBE DATE 2025-06-05
DRAWN R. LIN DATE 2025-06-05

T. McKENZIE
PROFESSIONAL OF RECORD
EGBC PERMIT TO PRACTICE 1003299
DATE 2025-06-05

PROJECT NUMBER	REG	DRAWING NUMBER	REV
17070-0001	1	R1-1016-1007	

PLOT DATE: 2025/06/03 X:\2121\Projects\2121-01114-00 MoTI Hwy 4 Beaver Creek Rd Roundabout\07_DRAWINGS\H4BeaverCreek\DrawingProduction\1000_DesignSections\R1-1016-1000.dwg

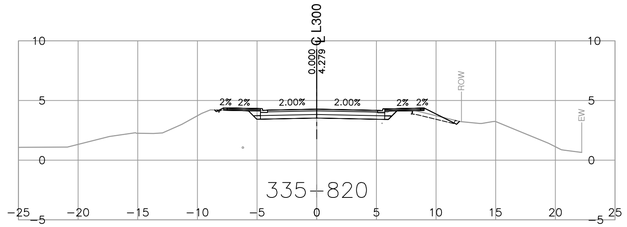

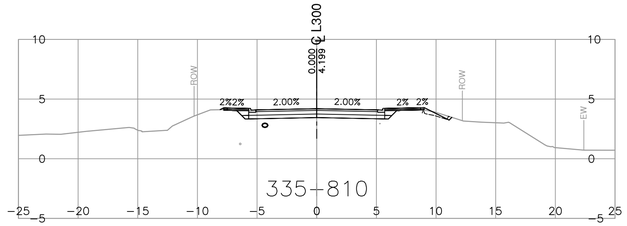

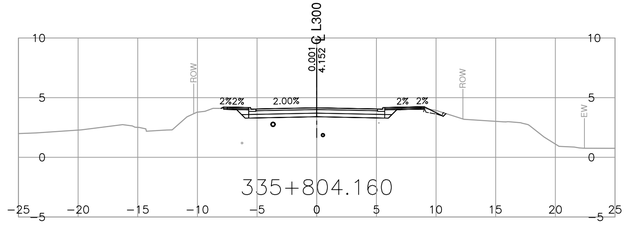

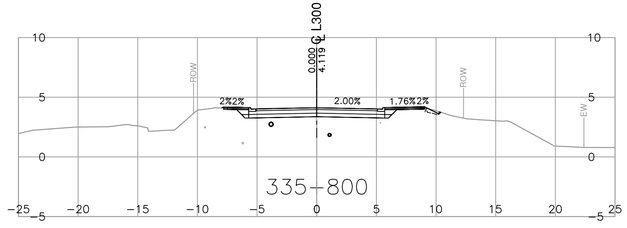

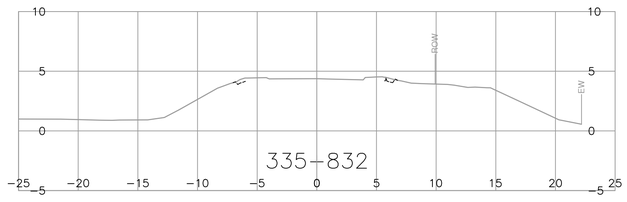

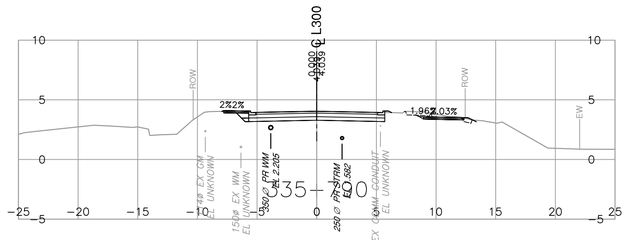

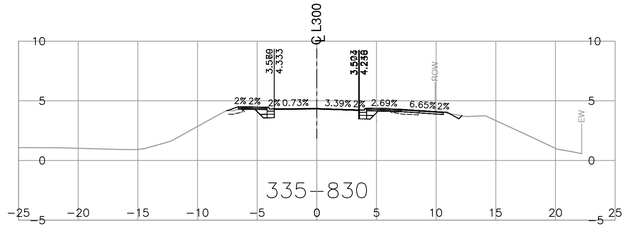

FOR REFERENCE ONLY

McElhanney
Suite 200
858 Beatty Street
Vancouver BC
Canada V6B 1C1
T 604 683 8521

SCALE 0 2 1:250 12m

CAD FILENAME R1-1016-1000
FILE NUMBER 2121-01114-00
PLOT DATE 6/3/2025

REV	DATE	REVISIONS	NAME

BRITISH COLUMBIA

MINISTRY OF TRANSPORTATION AND TRANSIT
SOUTH COAST REGION
HIGHWAY ENGINEERING AND GEOMATICS

CROSS SECTIONS

HIGHWAY 4 AND BEAVER CREEK ROAD INTERSECTION IMPROVEMENTS

L300

T. McKENZIE
PROFESSIONAL OF RECORD
EGBC PERMIT TO PRACTICE 1003299
DATE 2025-06-05

DESIGNED R. HALPIN DATE 2025-06-05
QUALITY CONTROL T. McKENZIE DATE 2025-06-05
QUALITY ASSURANCE E. NEWCOMBE DATE 2025-06-05
DRAWN R. LIN DATE 2025-06-05

PROJECT NUMBER	REG	DRAWING NUMBER	REV
17070-0001	1	R1-1016-1008	

PLOT DATE: 2025/06/03 X:\2121\Projects\2121-01114-00 MoTI Hwy 4 Beaver Creek Rd Roundabout\07_DRAWINGS\H4BeaverCreek\DrawingProduction\1000_DesignSections\R1-1016-1000.dwg

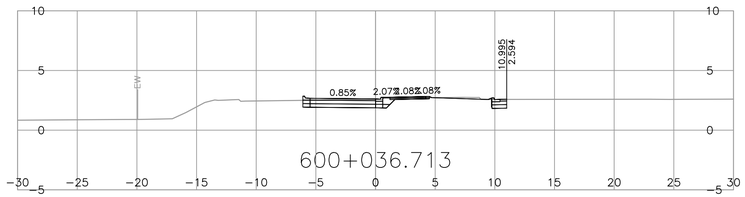

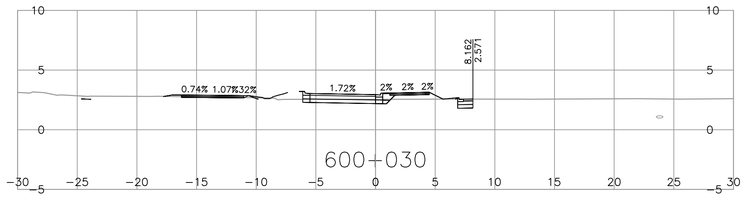

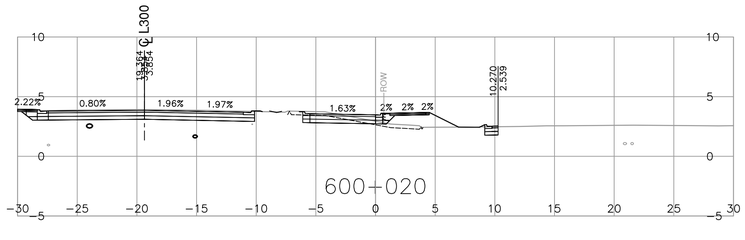

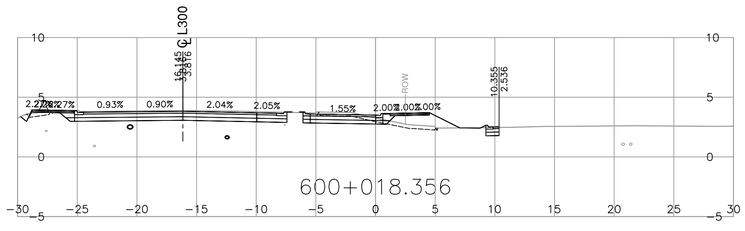

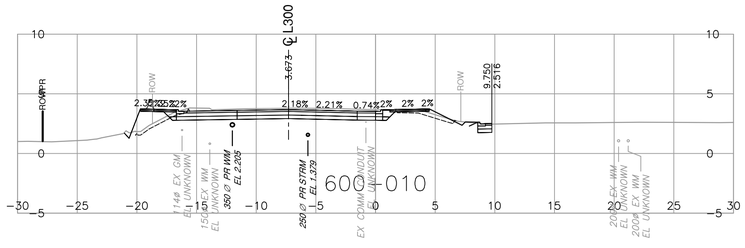

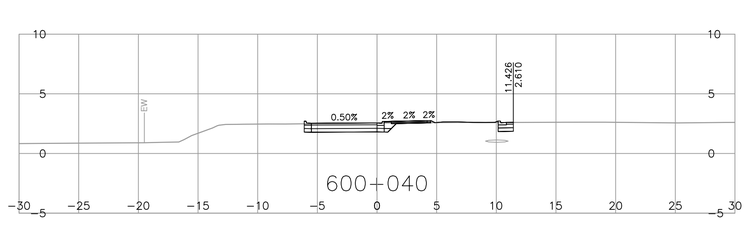

FOR REFERENCE ONLY

McElhanney
Suite 200
858 Beatty Street
Vancouver BC
Canada V6B 1C1
T 604 683 8521

BRITISH COLUMBIA

MINISTRY OF TRANSPORTATION AND TRANSIT
SOUTH COAST REGION
HIGHWAY ENGINEERING AND GEOMATICS

SCALE 0 2 1:250 12m

CAD FILENAME R1-1016-1000
FILE NUMBER 2121-01114-00
PLOT DATE 6/3/2025

REV	DATE	REVISIONS	NAME

CROSS SECTIONS

HIGHWAY 4 AND BEAVER CREEK ROAD INTERSECTION IMPROVEMENTS

L600

DESIGNED R. HALPIN DATE 2025-06-05
QUALITY CONTROL T. McKENZIE DATE 2025-06-05
QUALITY ASSURANCE E. NEWCOMBE DATE 2025-06-05
DRAWN R. LIN DATE 2025-06-05

T. McKENZIE
PROFESSIONAL OF RECORD
EGBC PERMIT TO PRACTICE 1003299
DATE 2025-06-05

PROJECT NUMBER	REG	DRAWING NUMBER	REV
17070-0001	1	R1-1016-1011	

PLOT DATE: 2025/06/03 X:\2121\Projects\2121-01114-00 MoTI Hwy 4 Beaver Creek Rd Roundabout\07_DRAWINGS\H4BeaverCreek\DrawingProduction\1000_DesignSections\R1-1016-1000.dwg

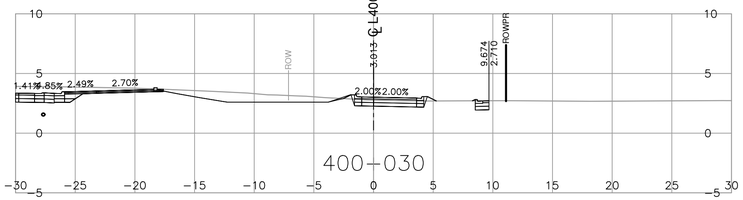

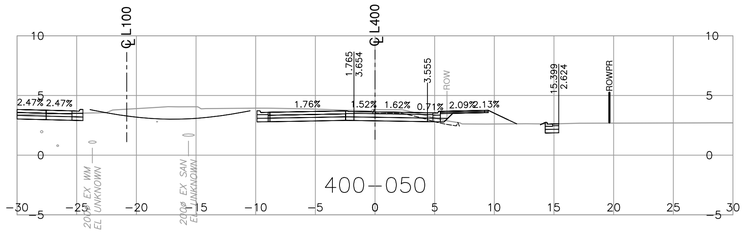

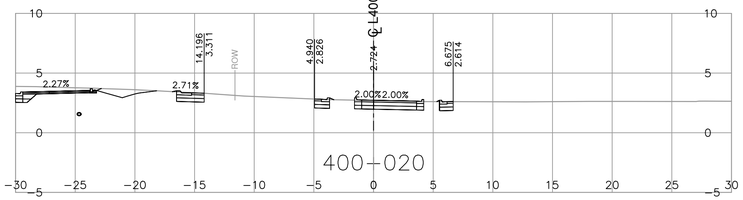

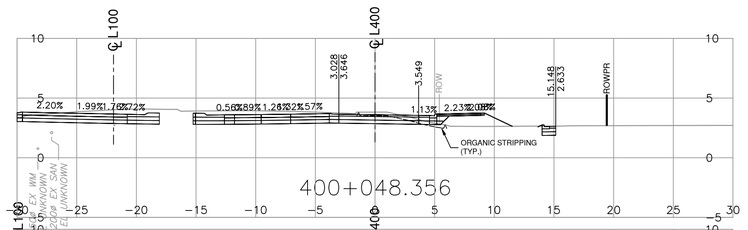

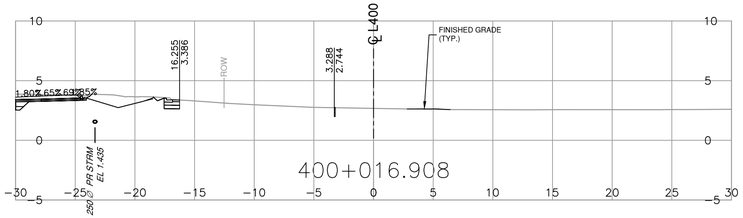

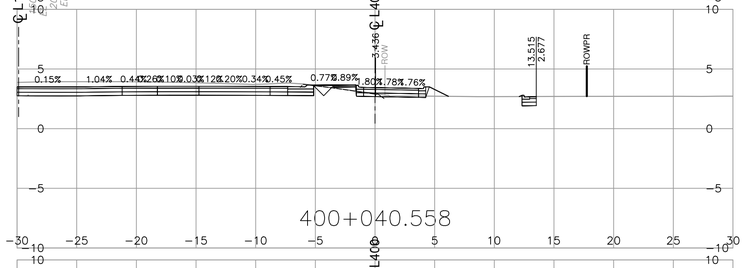

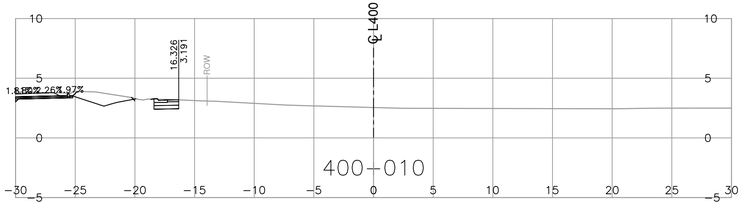

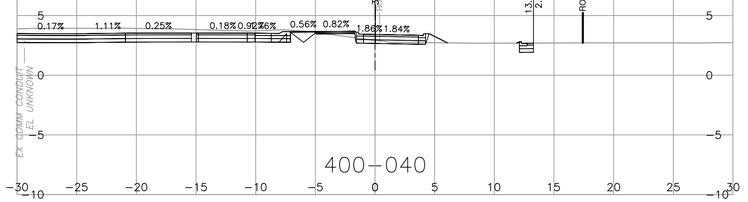

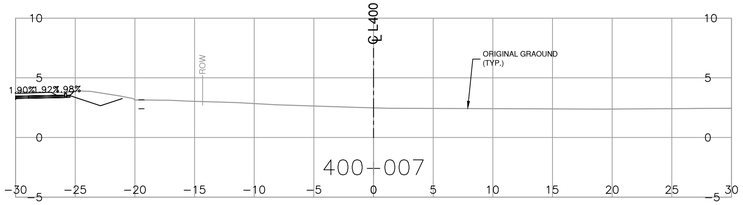

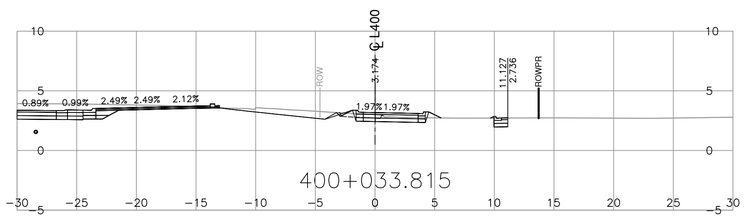

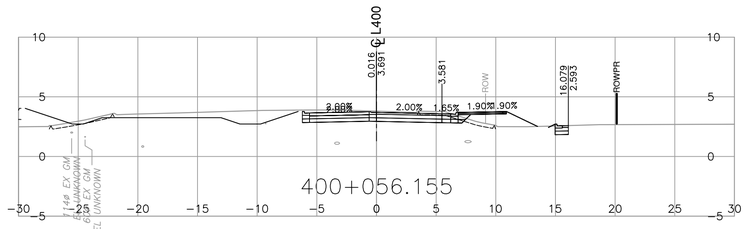

FOR REFERENCE ONLY

McElhanney
Suite 200
858 Beatty Street
Vancouver BC
Canada V6B 1C1
T 604 683 8521

BRITISH COLUMBIA
MINISTRY OF TRANSPORTATION AND TRANSIT
SOUTH COAST REGION
HIGHWAY ENGINEERING AND GEOMATICS

SCALE 0 2 1:250 12m

CAD FILENAME R1-1016-1000
FILE NUMBER 2121-01114-00
PLOT DATE 6/3/2025

REV	DATE	REVISIONS	NAME

CROSS SECTIONS

HIGHWAY 4 AND BEAVER CREEK ROAD INTERSECTION IMPROVEMENTS

L400

DESIGNED R. HALPIN DATE 2025-06-05
QUALITY CONTROL T. McKENZIE DATE 2025-06-05
QUALITY ASSURANCE E. NEWCOMBE DATE 2025-06-05
DRAWN R. LIN DATE 2025-06-05

T. McKENZIE
PROFESSIONAL OF RECORD
EGBC PERMIT TO PRACTICE 1003299
DATE 2025-06-05

PROJECT NUMBER	REG	DRAWING NUMBER	REV
17070-0001	1	R1-1016-1009	

PLOT DATE: 2025/06/03 X:\2121\Projects\2121-01114-00 MoTI Hwy 4 Beaver Creek Rd Roundabout\07_DRAWINGS\H4BeaverCreek\DrawingProduction\1000_DesignSections\R1-1016-1000.dwg

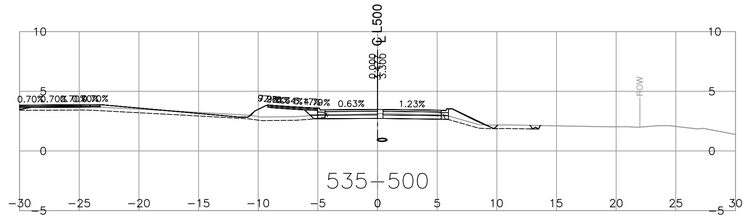

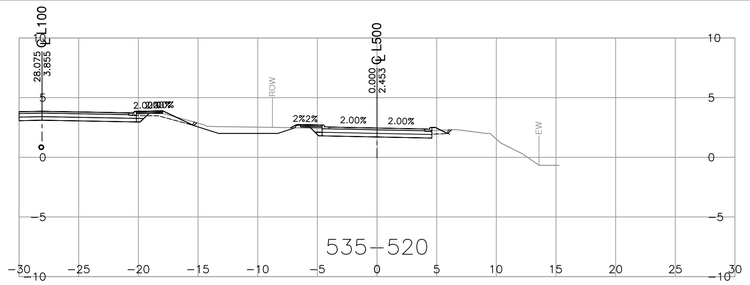

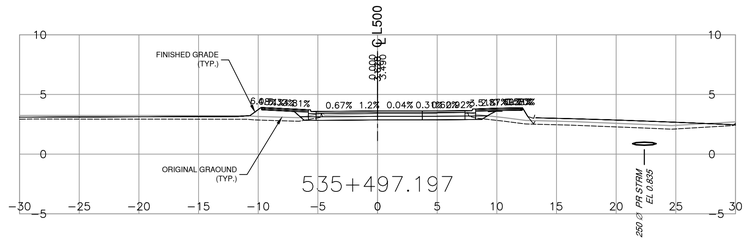

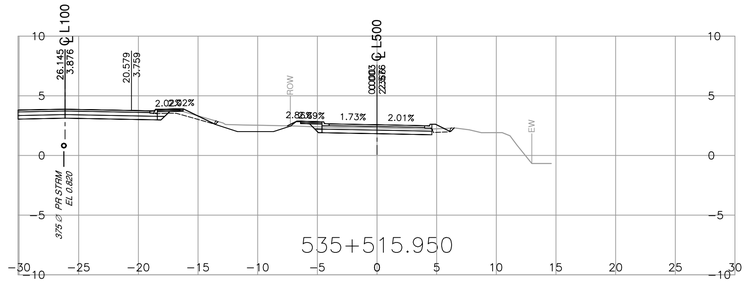

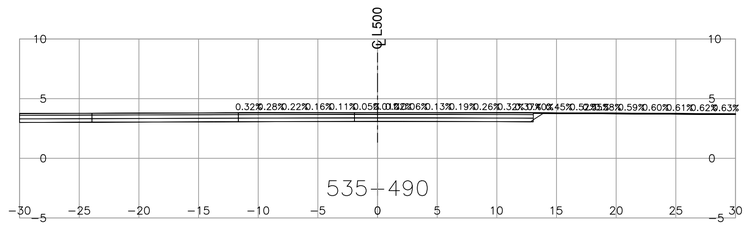

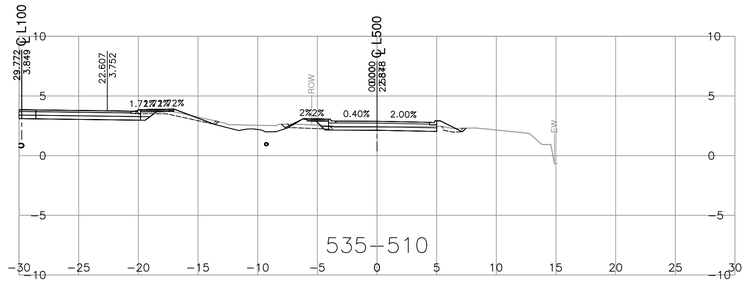

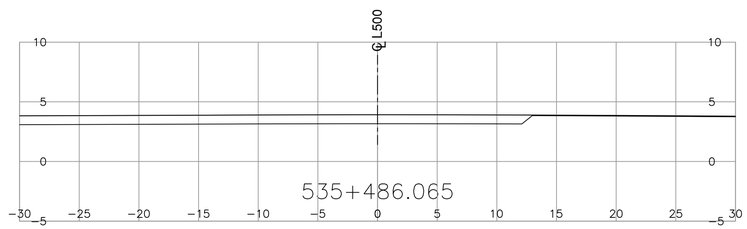

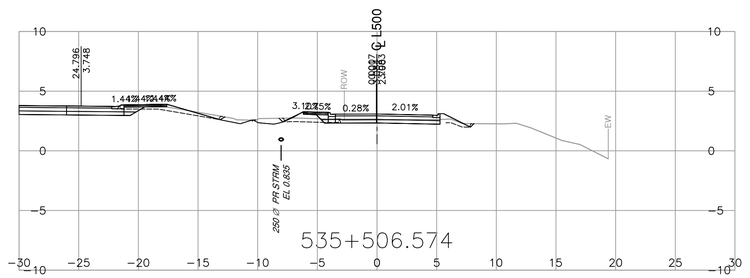

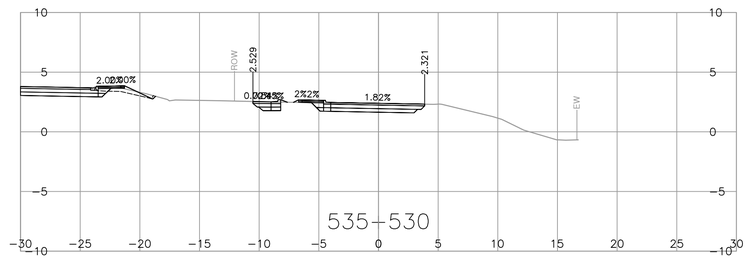

FOR REFERENCE ONLY

McElhanney
Suite 200
858 Beatty Street
Vancouver BC
Canada V6B 1C1
T 604 683 8521

BRITISH COLUMBIA

MINISTRY OF TRANSPORTATION AND TRANSIT
SOUTH COAST REGION
HIGHWAY ENGINEERING AND GEOMATICS

SCALE 0 2 1:250 12m

CAD FILENAME R1-1016-1000
FILE NUMBER 2121-01114-00
PLOT DATE 6/3/2025

REV	DATE	REVISIONS	NAME

CROSS SECTIONS

HIGHWAY 4 AND BEAVER CREEK ROAD INTERSECTION IMPROVEMENTS

L500

T. McKENZIE
PROFESSIONAL OF RECORD
EGBC PERMIT TO PRACTICE 1003299
DATE 2025-06-05

DESIGNED	R. HALPIN	DATE 2025-06-05
QUALITY CONTROL	T. McKENZIE	DATE 2025-06-05
QUALITY ASSURANCE	E. NEWCOMBE	DATE 2025-06-05
DRAWN	R. LIN	DATE 2025-06-05

PROJECT NUMBER	REG	DRAWING NUMBER	REV
17070-0001	1	R1-1016-1010	

PLOT DATE: 2025/06/03 X:\2121\Projects\2121-01114-00 MoTI Hwy 4 Beaver Creek Rd Roundabout\07_DRAWINGS\H4BeaverCreek\DrawingProduction\1000_DesignSections\R1-1016-1000.dwg