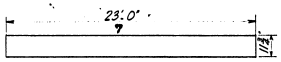

1 Cap 12"x12"x23'-0" S15 to 11½" Mark CB1
" " " " " " " CB6
" " " " " " " CB7

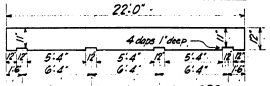

1 Cap 12"x12"x22'-0" rough Mark CB2
" " " " " " " CB5

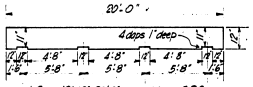

1 Cap 12"x12"x20'-0" rough, Mark CB3

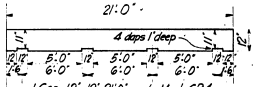

1 Cap 12"x12"x21'-0" rough, Mark CB4

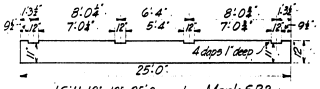

1 Sill 12"x12"x25'-0" rough Mark SB2

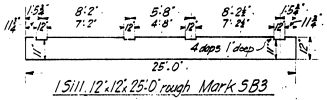

1 Sill 12"x12"x25'-0" rough Mark SB3

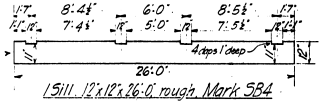

1 Sill 12"x12"x26'-0" rough, Mark SB4

Mark this end of each sill thus, 'Lt.'

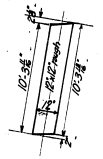

1 Post Mk. P1B2

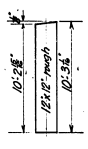

1 Post Mk. P2B2

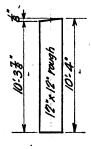

1 Post Mk. P3B2

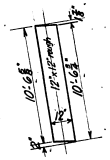

1 Post Mk. P4B2

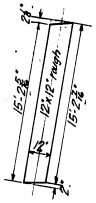

1 Post Mk. P1B3

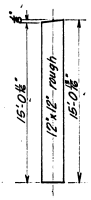

1 Post Mk. P2B3

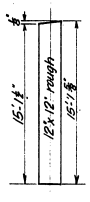

1 Post Mk. P3B3

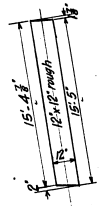

1 Post Mk. P4B3

1 Post Mk. P1B4

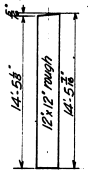

1 Post Mk. P2B4

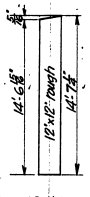

1 Post Mk. P3B4

1 Post Mk. P4B4

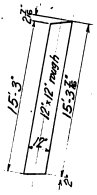

1 Post Mk. P1B5

1 Post Mk. P2B5

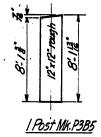

1 Post Mk. P3B5

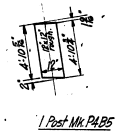

1 Post Mk. P4B5

Note:- Mark top end of each post thus "T"

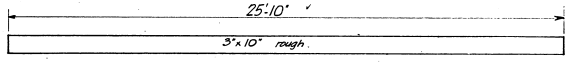

Two Sway Braces Mk. SW1

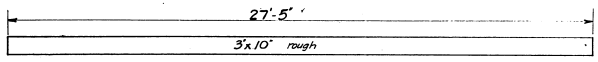

One Sway Brace Mk. SW2

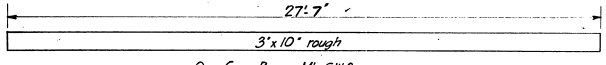

One Sway Brace Mk. SW3

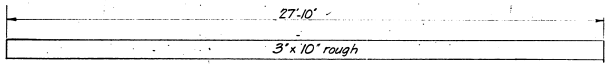

One Sway Brace Mk. SW4

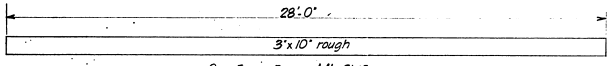

One Sway Brace Mk. SW5

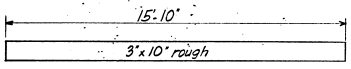

One Sway Brace Mk. SW6

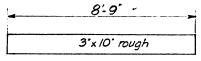

One Sway Brace Mk. SW7

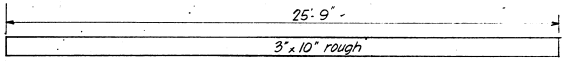

Two Sway Braces Mk. SW8

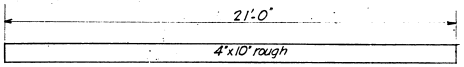

Two Tower Braces Mk. TB1

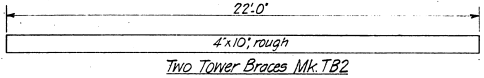

Two Tower Braces Mk. TB2

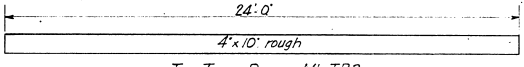

Two Tower Braces Mk. TB3

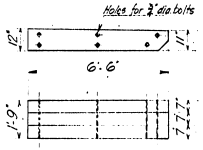

Corbel
2 reqd thus

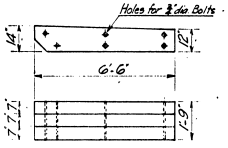

Corbel
2 reqd thus

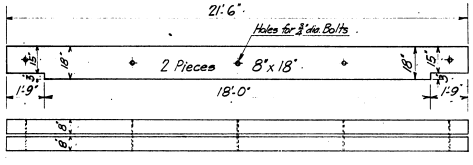

End Floorbeams
2 Reqd thus

CARIBOO DISTRICT
COTTONWOOD BRIDGE #2
FRAMING PLAN FOR CREOSOTED TIMBER FOR TRESTLE APPROACHES, ETC.
Scale:- Work to figures

GOVT. OF BRITISH COLUMBIA
DEPT. OF PUBLIC WORKS
VICTORIA

MADE BY	C.K.S.	Nov. 28th '34	DRAWING NO.
TRACED BY			
CHECKED BY	H.N.G.	Dec. 27th '34	245
APPROVED BY	[illegible]	Feb. 9th '35	-5
APPROVED:	[illegible]		

ASSISTANT CHIEF ENGINEER

19521

SW2
SW2
BRIDGES
BRIDGES
SW2-2
SW2-2