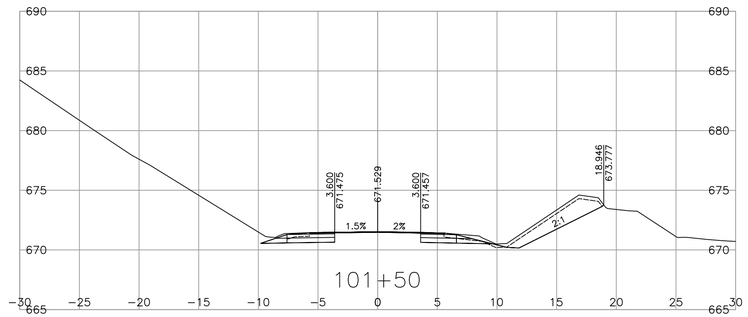

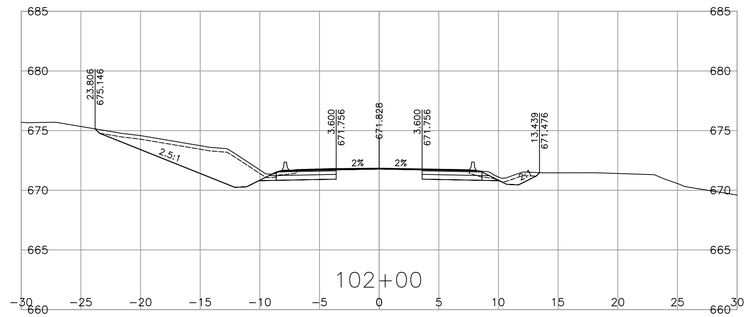

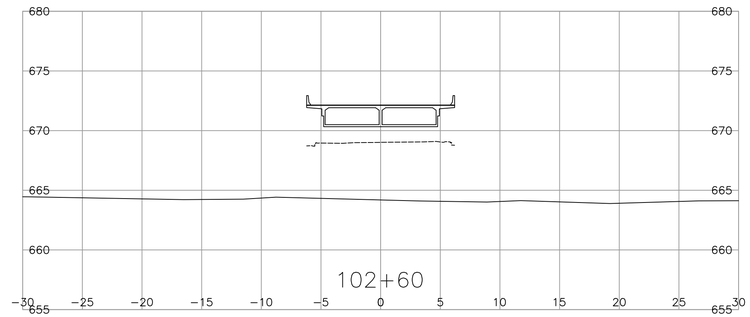

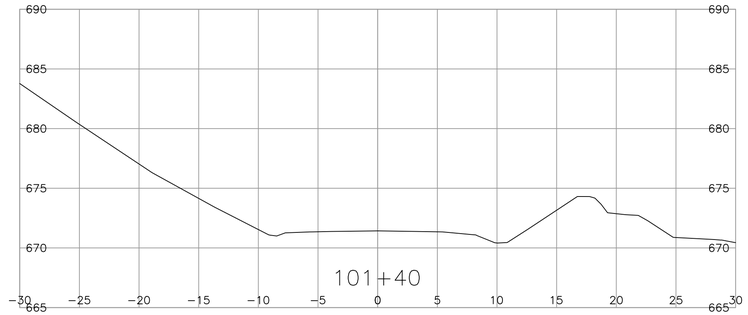

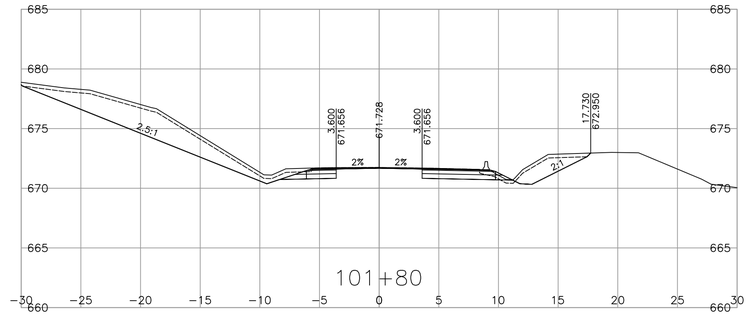

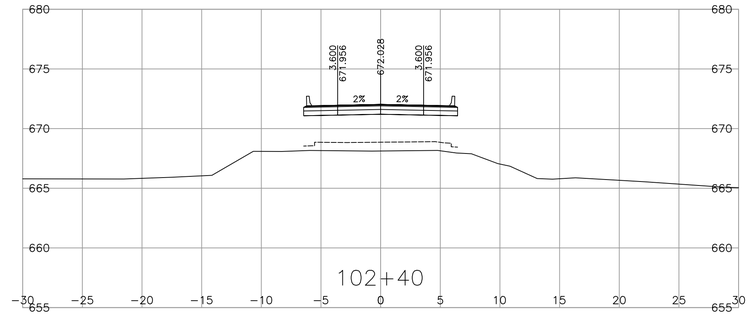

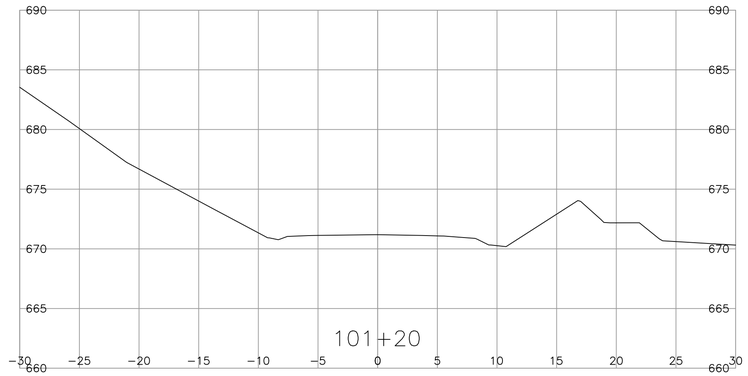

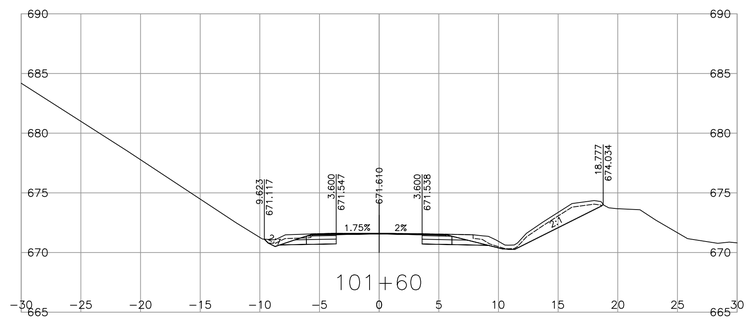

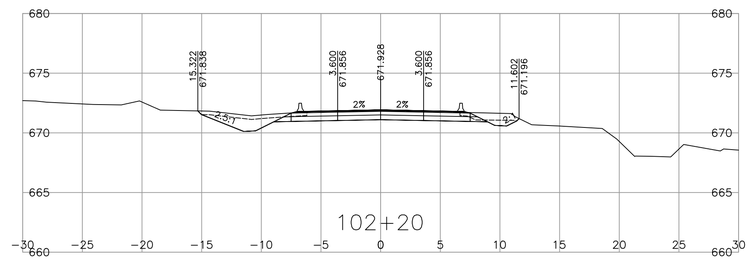

REV	DATE	REVISIONS	NAME

MINISTRY EGBC PERMIT TO PRACTICE 1003429

BRITISH COLUMBIA

MINISTRY OF TRANSPORTATION AND INFRASTRUCTURE
SOUTHERN INTERIOR REGION
HIGHWAY ENGINEERING AND GEOMATICS

CAD FILENAME	SECTIONS	DESIGNED C.HENDRY	DATE 2026-01-13
FILE NUMBER		QUALITY CONTROL	DATE
PLOT DATE	2026-01-13	QUALITY ASSURANCE	DATE
		DRAWN C.HENDRY	DATE 2026-01-13

SECTIONS

HIGHWAY #3
WALKER OVER GOAT RIVER BRIDGE No. 615 AND APPROACHES
STA. 101+20.000 TO STA. 102+60.000

SCALE	PROJECT NUMBER	REG	DRAWING NUMBER	REV
0 2 1:250 12m	25558-0000	2	SHEET 1	-

PLOT DATE: 2026/01/13 N:\HWY DESIGN and SURVEY\Design\Projects\SIR\Hwy 3_Walker Over Goat River Bridge_2022(25558)\00-C3D\DesignModel\03_Corridors\SECTIONS.dwg

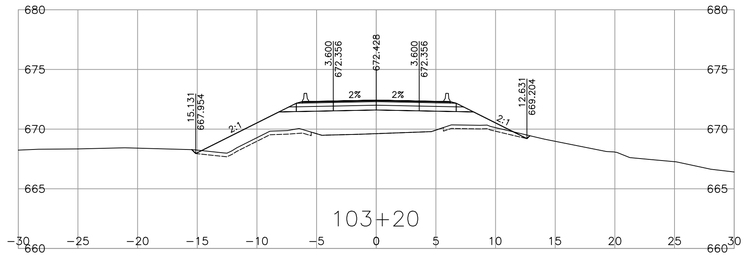

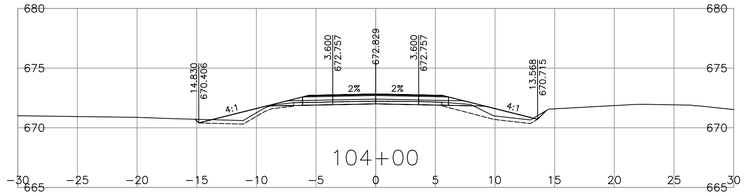

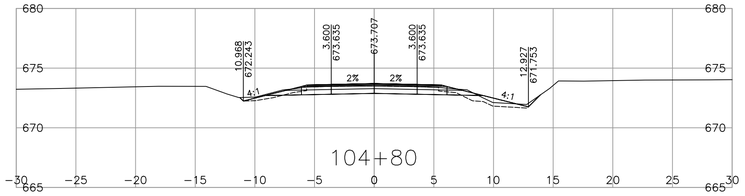

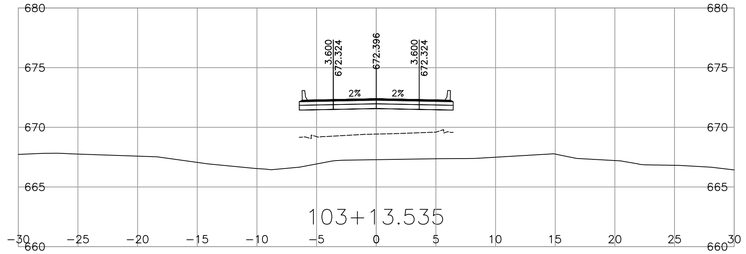

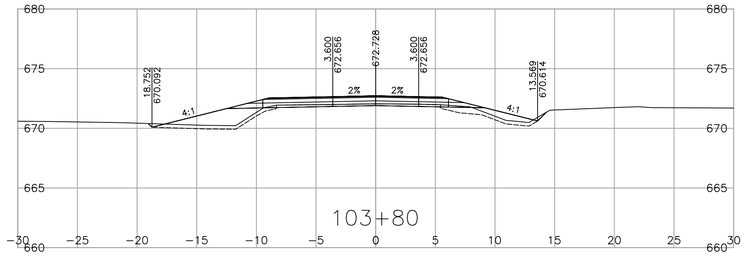

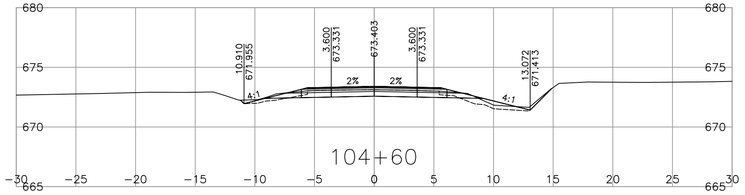

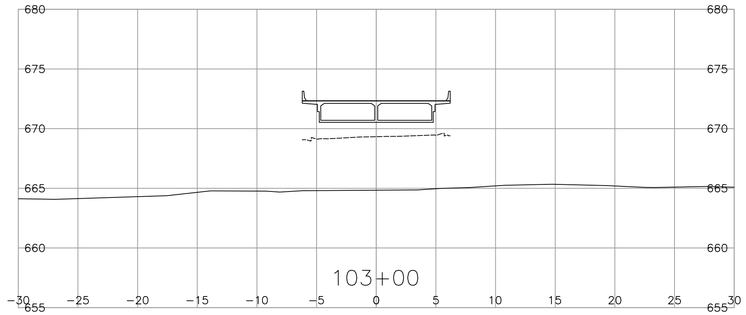

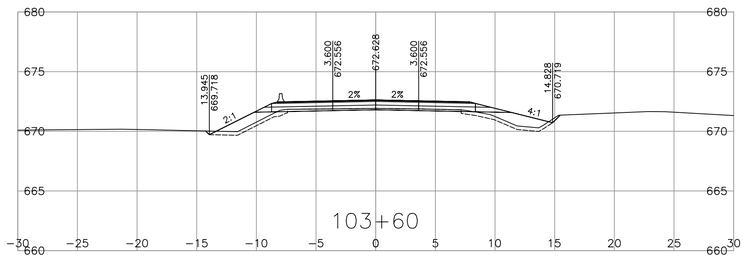

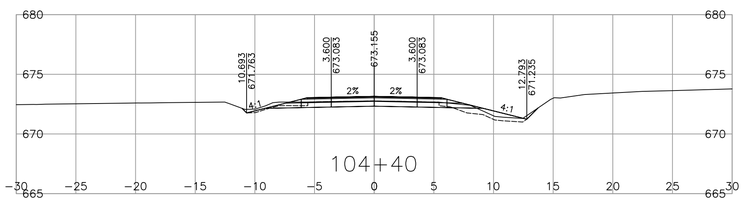

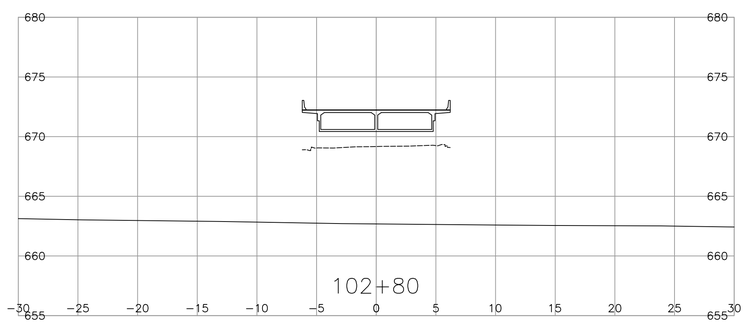

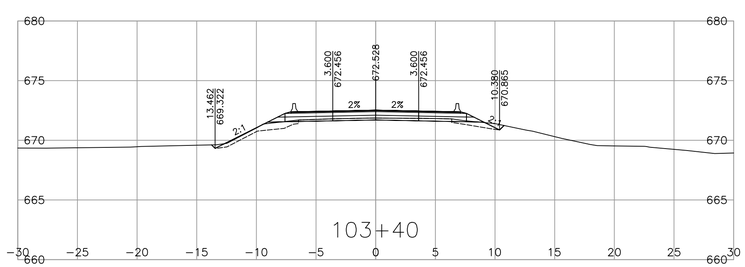

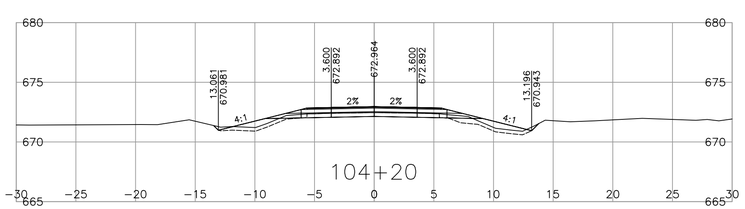

REV	DATE	REVISIONS	NAME

MINISTRY EGBC PERMIT TO PRACTICE 1003429

BRITISH COLUMBIA

MINISTRY OF TRANSPORTATION AND INFRASTRUCTURE
SOUTHERN INTERIOR REGION
HIGHWAY ENGINEERING AND GEOMATICS

CAD FILENAME SECTIONS
FILE NUMBER
PLOT DATE 2026-01-13

DESIGNED C.HENDRY DATE 2026-01-13
QUALITY CONTROL DATE
QUALITY ASSURANCE DATE
DRAWN C.HENDRY DATE 2026-01-13

SECTIONS

HIGHWAY #3
WALKER OVER GOAT RIVER BRIDGE No. 615 AND APPROACHES
STA. 102+80.000 TO STA. 104+80.000

SCALE 0 2 1:250 12m

PROJECT NUMBER	REG	DRAWING NUMBER	REV
25558-0000	2	SHEET 2	-

PLOT DATE: 2026/01/13 N:\HWY DESIGN and SURVEY\Design\Projects\SIR\Hwy 3_Walker Over Goat River Bridge_2022(25558)\00-C3D\DesignModel\03_Corridors\SECTIONS.dwg

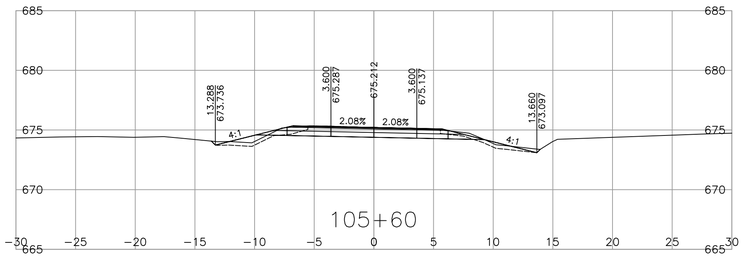

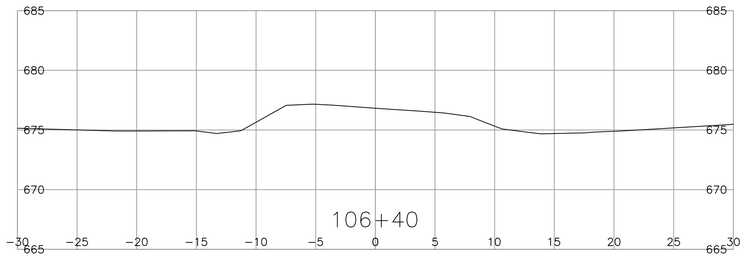

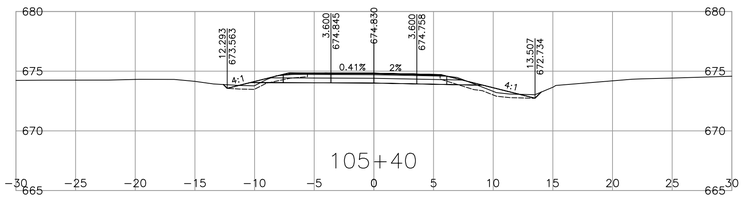

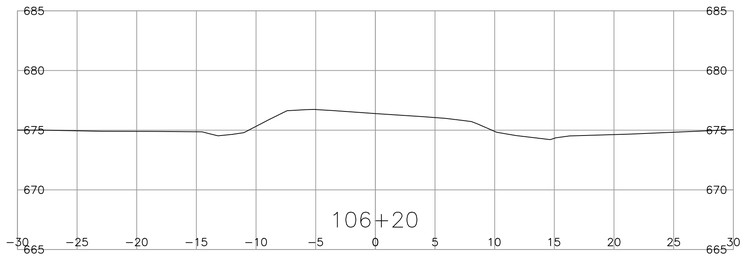

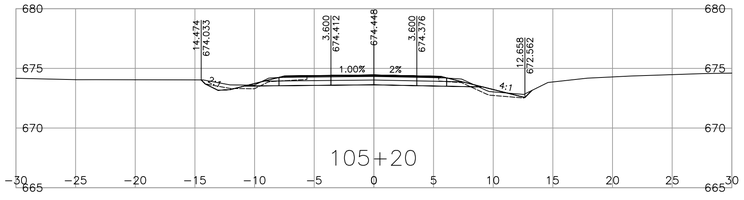

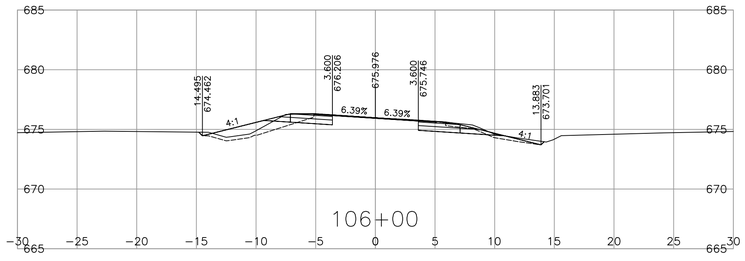

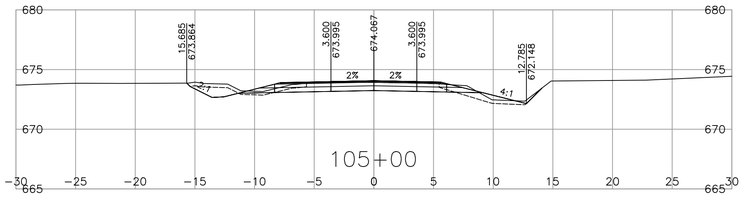

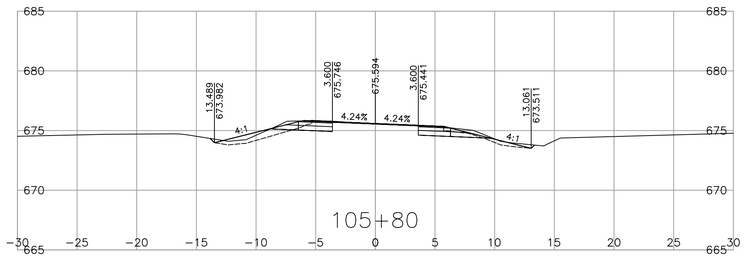

REV	DATE	REVISIONS	NAME

MINISTRY EGBC PERMIT TO PRACTICE 1003429

BRITISH COLUMBIA

MINISTRY OF TRANSPORTATION AND INFRASTRUCTURE
SOUTHERN INTERIOR REGION
HIGHWAY ENGINEERING AND GEOMATICS

CAD FILENAME SECTIONS
FILE NUMBER
PLOT DATE 2026-01-13

DESIGNED C.HENDRY DATE 2026-01-13
QUALITY CONTROL DATE
QUALITY ASSURANCE DATE
DRAWN C.HENDRY DATE 2026-01-13

SECTIONS

HIGHWAY #3
WALKER OVER GOAT RIVER BRIDGE No. 615 AND APPROACHES
STA. 105+00.000 TO STA. 106+40.000

SCALE 0 2 1:250 12m

PROJECT NUMBER	REG	DRAWING NUMBER	REV
25558-0000	2	SHEET 3	-

PLOT DATE: 2026/01/13 N:\HWY DESIGN and SURVEY\Design\Projects\SIR\Hwy 3_Walker Over Goat River Bridge_2022(25558)\00-C3D\DesignModel\03_Corridors\SECTIONS.dwg