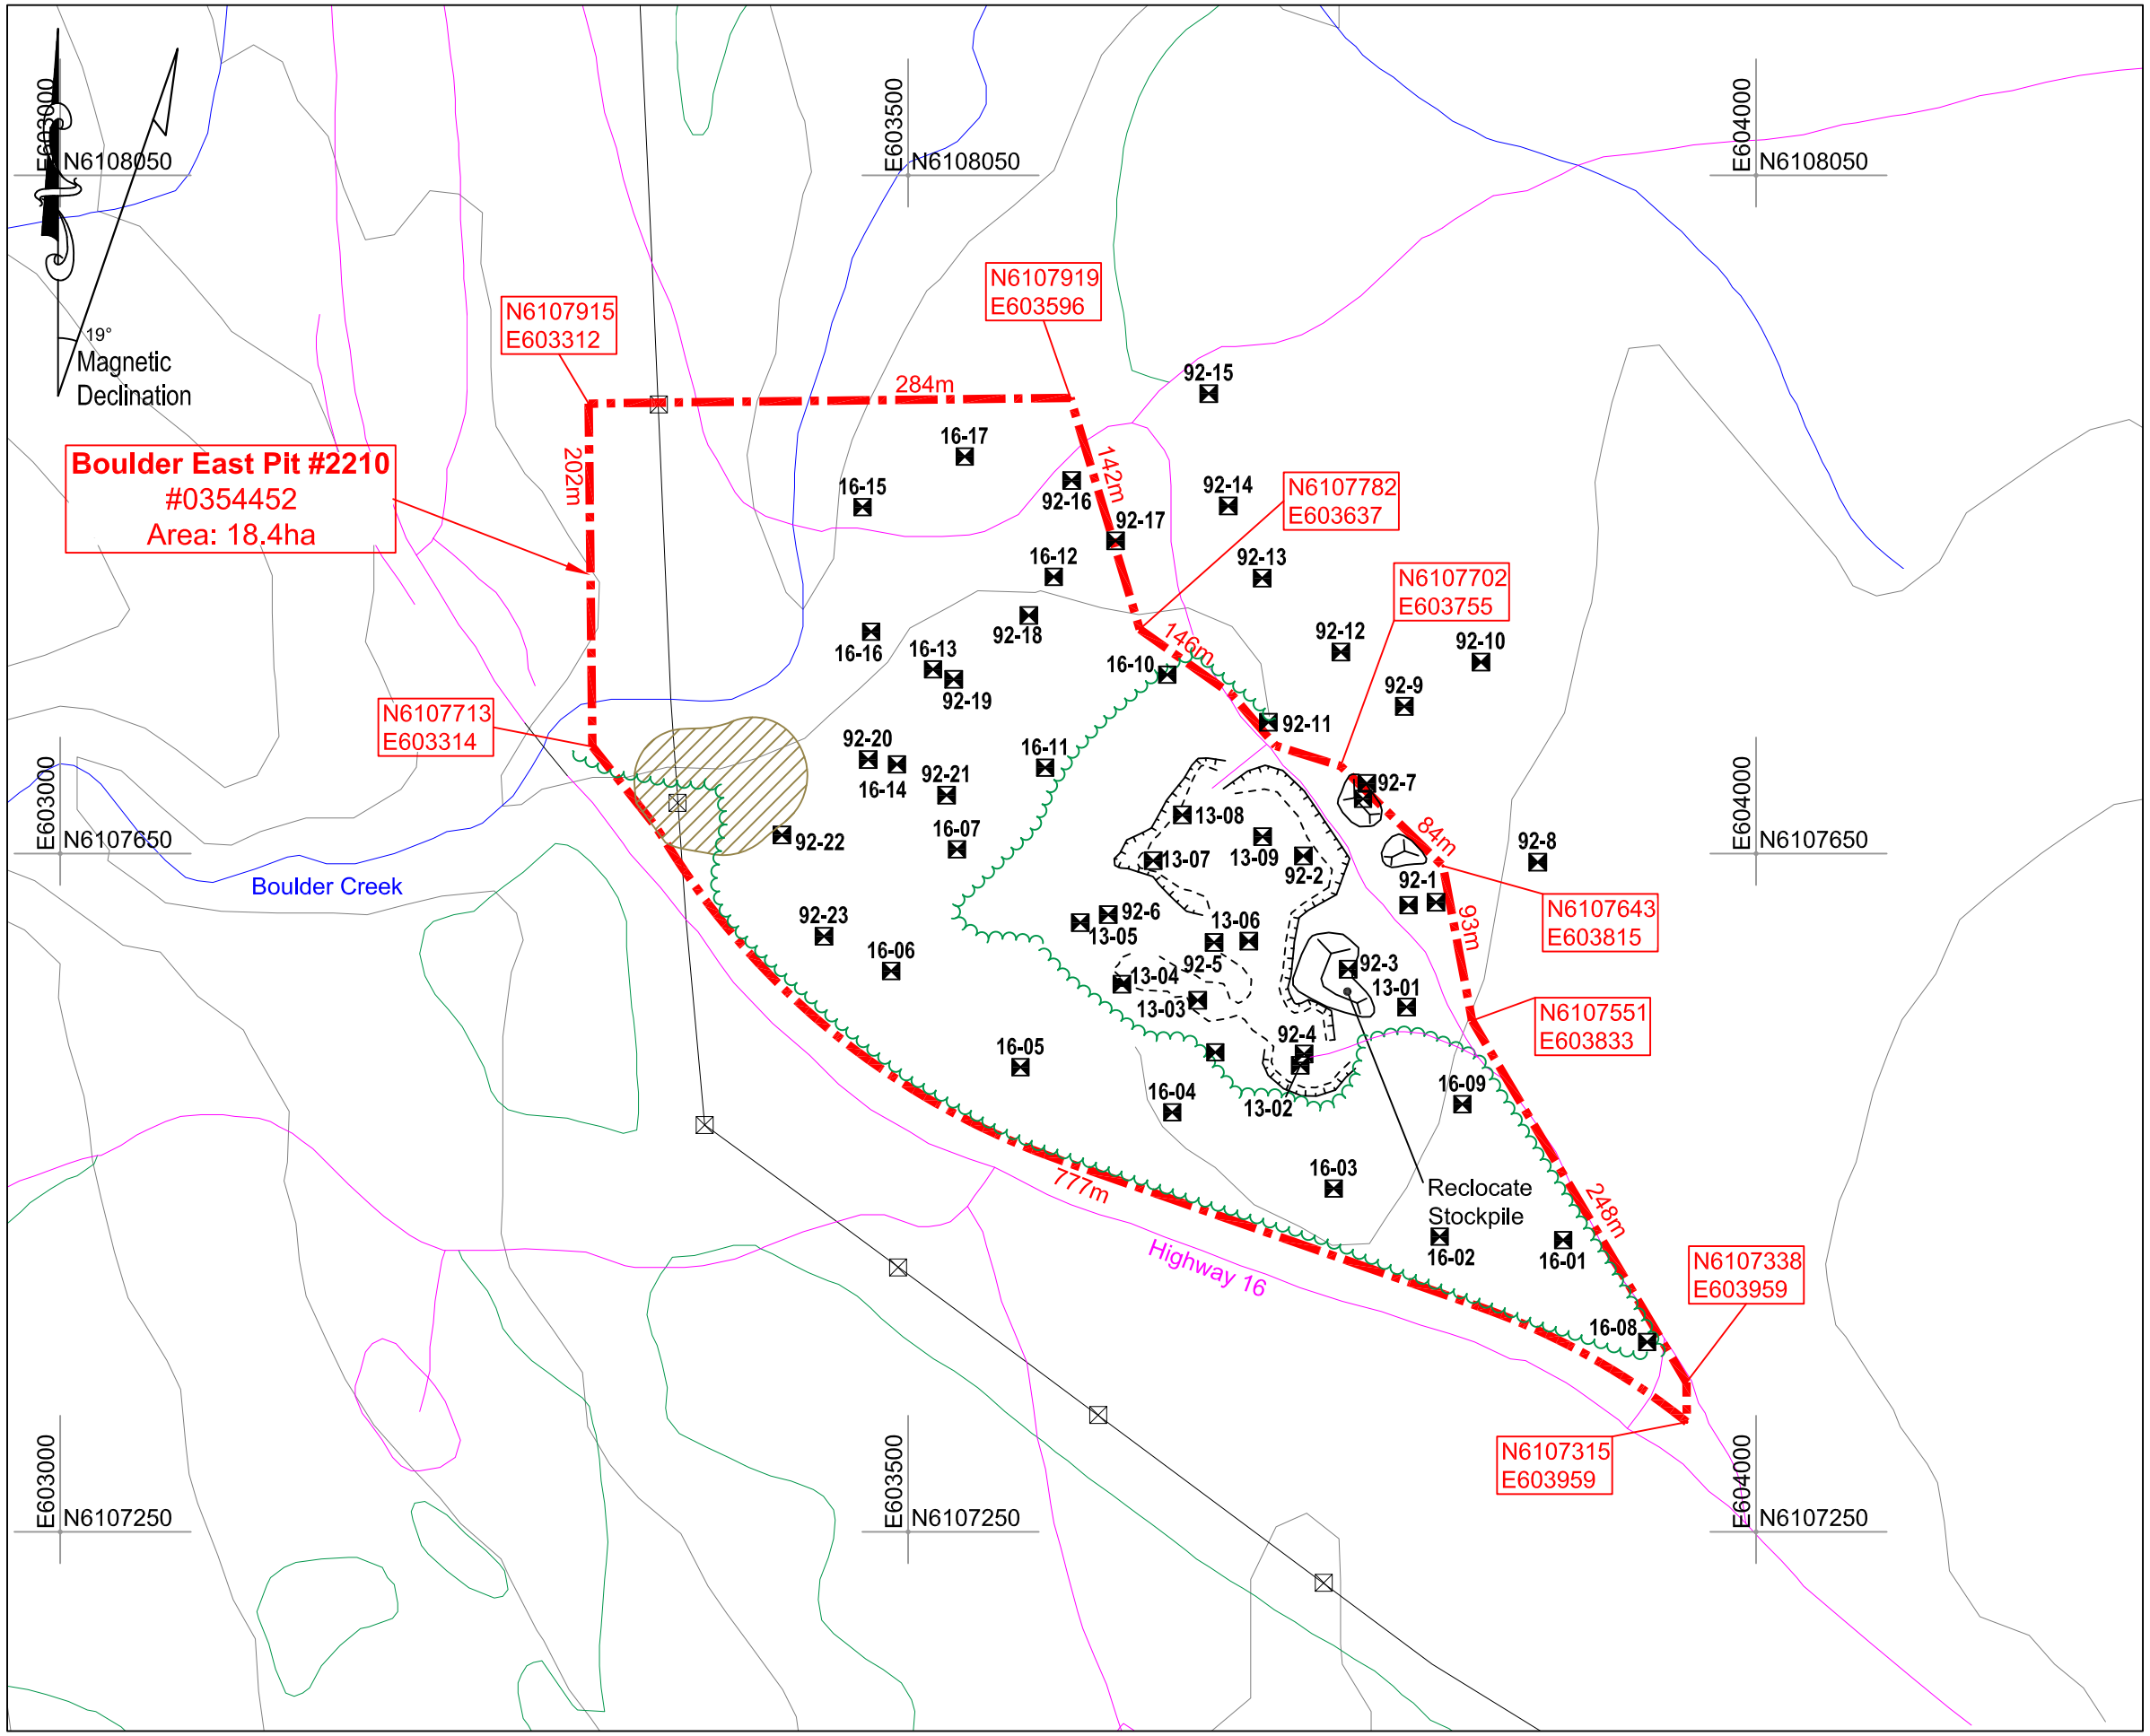

PIT DEVELOPMENT LEGEND

- NATURAL EMBANKMENT
- PIT FACE
- TEST PIT
- TEST HOLE
- TEST PIT (DEPLETED)
- ROAD
- CREEK
- TRAIL
- CADASTRE
- TANTALIS
- GRAVEL RESERVE BOUNDARY
- TREELINE
- CONTOURS
- BUILDING (symbolic)
- IRON PIN
- SWAMP
- STOCKPILE
- NO DISTURBANCE

TRIM NOTE:

1. Contour Interval 20 metres
2. Base Map derived from Trim Map 93M014

LEGAL NOTE:

District Lot Lines are derived from digital Crown Cadastral reference mapping supplied by CROWN LAND REGISTRY, Victoria

DRAWING NOTES:

1. Some testpits and/or testholes may not be representative of current conditions due to development and excavating done after testing was conducted.
2. 1992 Test Pits were approximately located from Site Sketch, dated Sept 1992.
3. Some works may have occurred since the last GPS survey of the pit was undertaken, therefore pit faces, stockpiles, treelines may not be representative of current conditions.

0m 40 80 120 160

1 : 4000

Ministry of Transportation and Infrastructure
Northern Region
Geotechnical and Materials Branch

PIT PLAN
BOULDER EAST PIT #2210
SA25 - BULKLEY STIKINE DISTRICT

DRAWN BY: S.Rulz	PROJECTION: UTM Zone 9	SCALE: AS SHOWN
CHECKED BY: S.Carlson	DATUM: NAD83	DATE: 15 December 2021
FILE No.: bouldereast_2210_pitplan_2021-12-15.dwg	REG.: NR	DRAWING No.: FIGURE 2

Q:\GEOTECHNICAL\AGGREGATE\R3_North\SA25_Bulkley_Nass\Pit\Boulder_East_Pit_2210\CAD\Boulder East-CAD\BoulderEast_2210_PitPlan_2021-12-15.dwg - Fig#2 - Dec. 15, 2021 12:40pm - SHICARLS

This drawing was originally produced in colour.