FOR REFERENCE ONLY

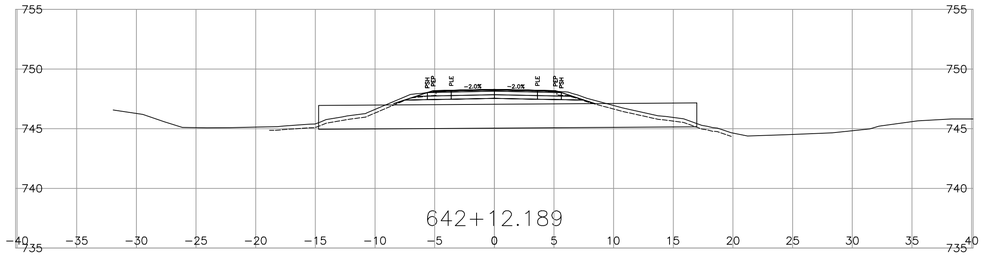

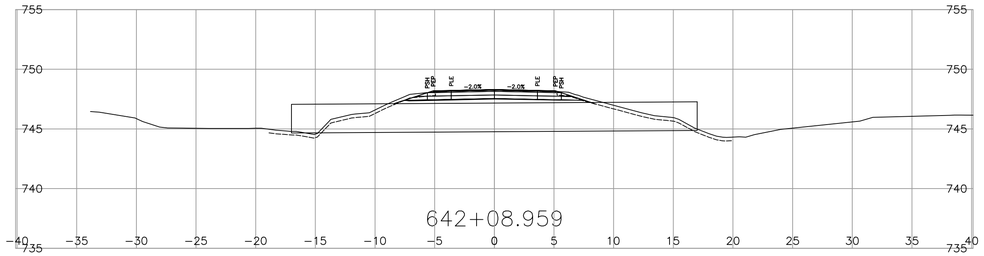

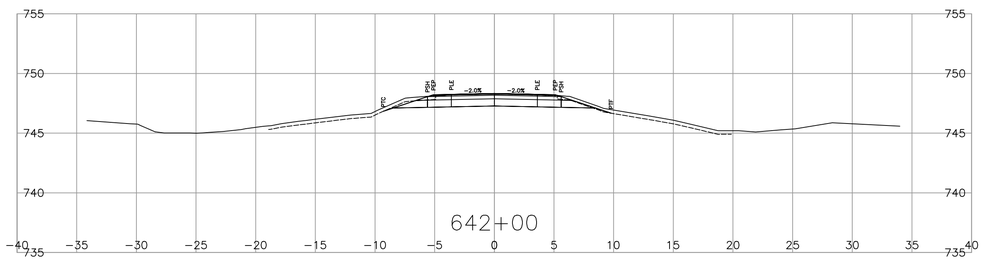

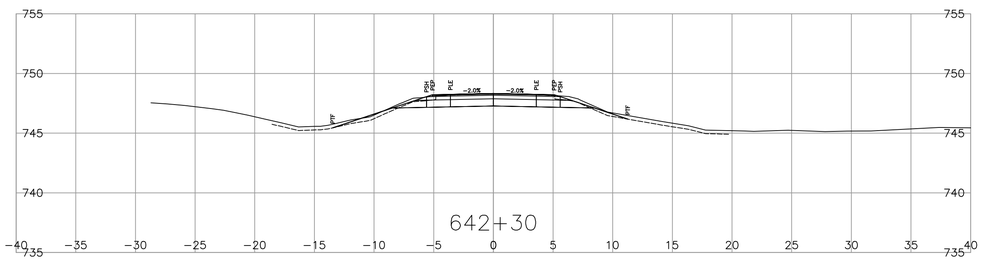

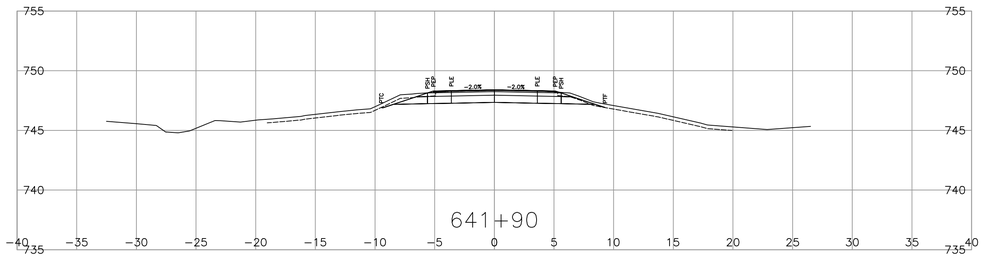

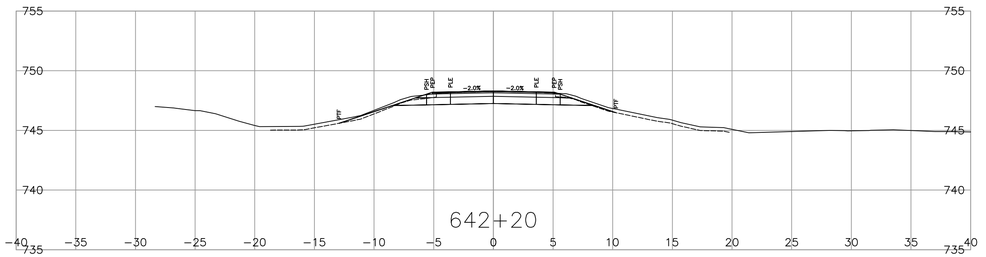

Stantec

SCALE 0 2 1:250 12m

CAD FILENAME 1000_SECTIONS

PLOT DATE 6/19/2026

REV	DATE	REVISIONS	NAME

BRITISH COLUMBIA

MINISTRY OF TRANSPORTATION AND TRANSIT
NORTHERN REGION
HIGHWAY ENGINEERING AND GEOMATICS

A.VAN DAM
PROFESSIONAL OF RECORD
STANTEC EGBC PERMIT TO PRACTICE 1002862
DATE 2026-06-18

DESIGNED W.ELKE DATE 2026-06-16
QUALITY CONTROL S.QUARTERMAN DATE 2026-06-17
QUALITY ASSURANCE G.IRVINE DATE 2026-06-18
DRAWN W.ELKE DATE 2026-06-16

CROSS SECTIONS

HIGHWAY No. 97
COULEE CREEK CULVERT REPLACEMENT
STA 641+90.000 TO STA 642+30.000

CONSULTANT FILE NUMBER	PROJECT NUMBER	REG	DRAWING NUMBER	REV
115823044	38447-0000	R3	XS - 1001	-

PLOT DATE: 2026/06/19 V:\1158\active\115823044\02_active tasks\task 430 – peace culverts detailed design\11_bc_moti_coulee_100dd\drawingproduction\1000_DesignSections\1000_SECTIONS.dwg