119+10

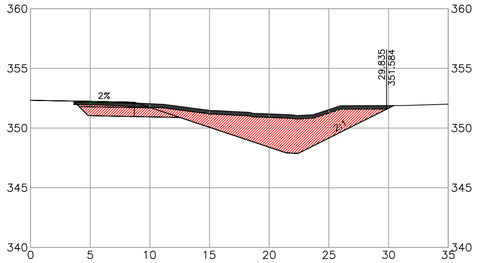

119+35.168

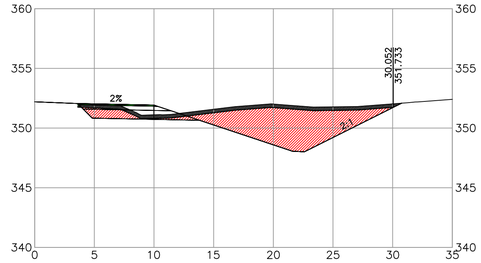

119+57.494

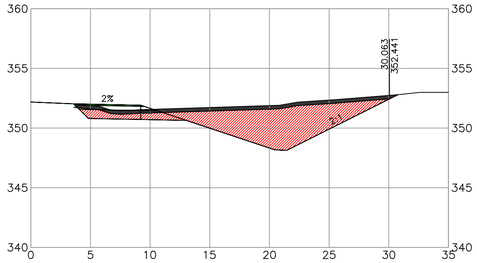

119+90

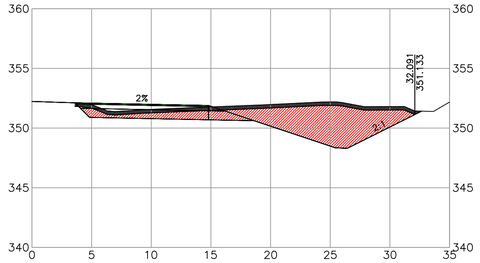

119+00

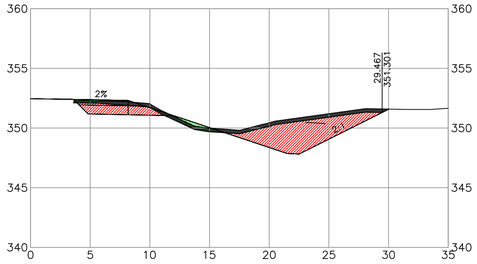

119+30

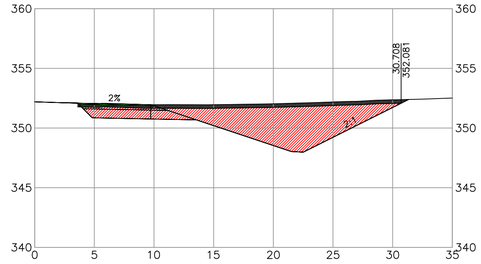

119+50.765

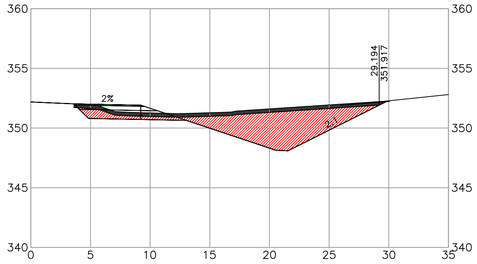

119+80

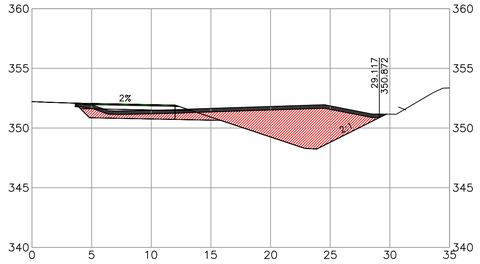

118+90

119+23.197

119+50

119+70

118+86.826

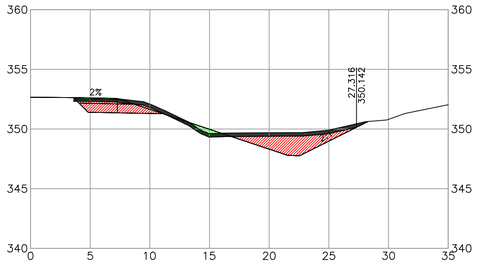

119+20

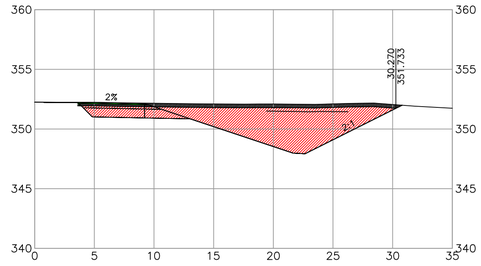

119+40

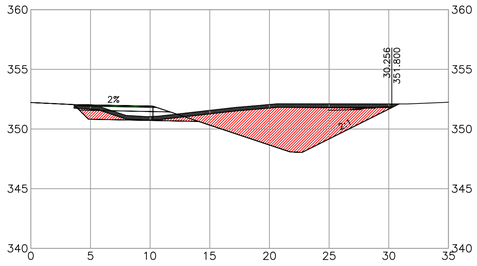

119+60

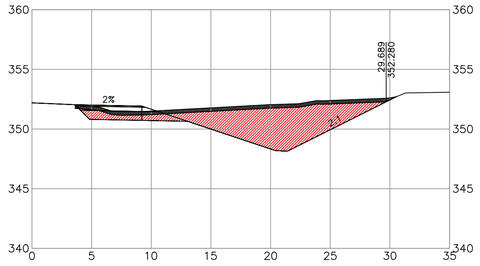

REV	DATE	REVISIONS	NAME

MINISTRY EGBC PERMIT TO PRACTICE 1003429

BRITISH COLUMBIA

MINISTRY OF TRANSPORTATION AND INFRASTRUCTURE
NORTHERN REGION
HIGHWAY ENGINEERING AND GEOMATICS

CAD FILENAME: LIGEOPROF-38464_V3
FILE NUMBER: ----
PLOT DATE: 2026-04-07

DESIGNED: K. RUSTON DATE: YYYY-MM-DD
QUALITY CONTROL: ---- DATE: ----
QUALITY ASSURANCE: ---- DATE: ----
DRAWN: K. RUSTON DATE: YYYY-MM-DD

DESIGN SECTIONS

BELL 1 REST AREA

STA. 118+86.826 to STA. 119+90.000

SCALE 0 2 1:250 12m

PROJECT NUMBER	REG	DRAWING NUMBER	REV
38465-0000	3	R3-0430-1001	----

PLOT DATE: 2026/04/07 \\empath\Design\NR\Darren Vogt\Civil 3D Projects\Hwy37-38464_backup_20260402\Hwy37-38464\DesignModel\02_Geometry\ALIGEOPROF-38464_v3.dwg

120+30

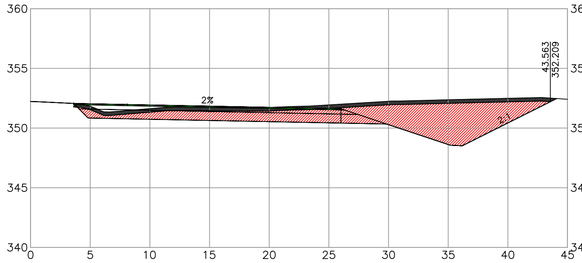

120+65.168

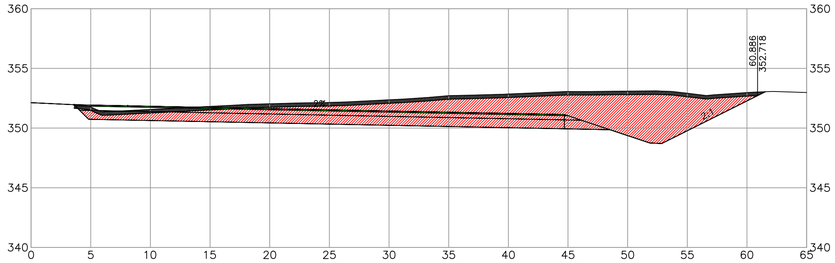

121+00

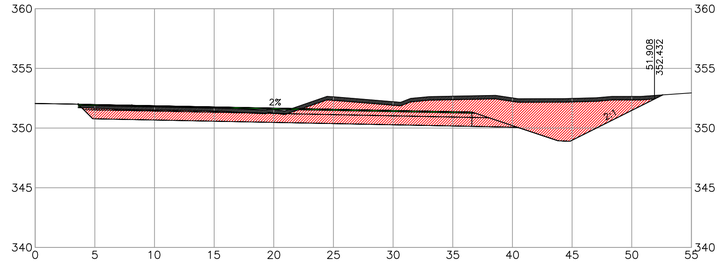

120+20

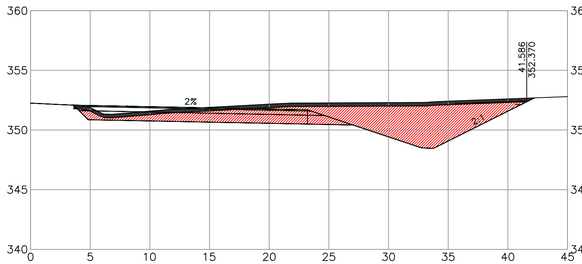

120+60

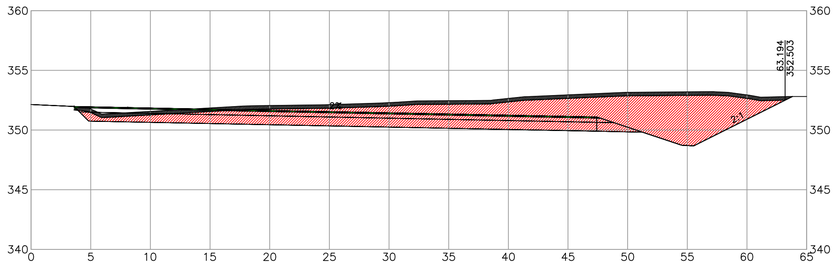

120+90

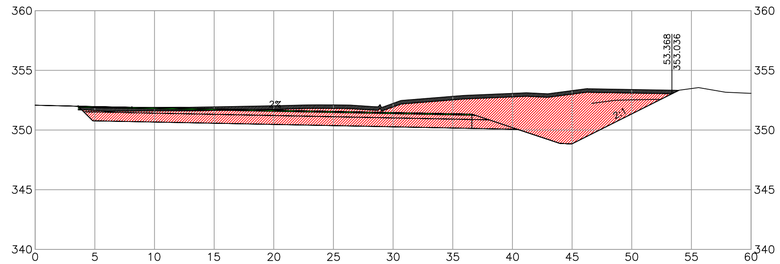

120+10

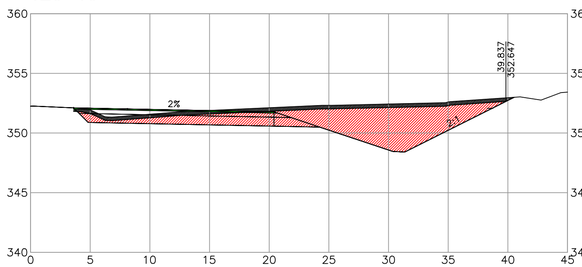

120+50

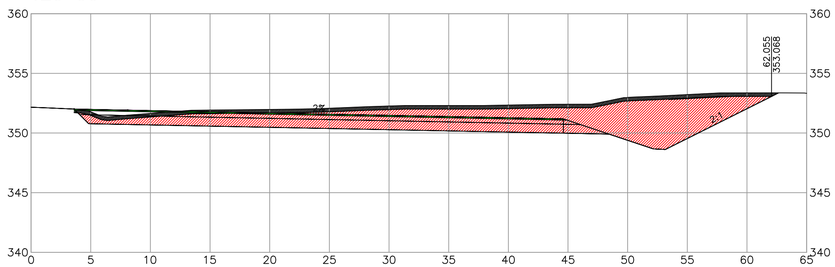

120+80

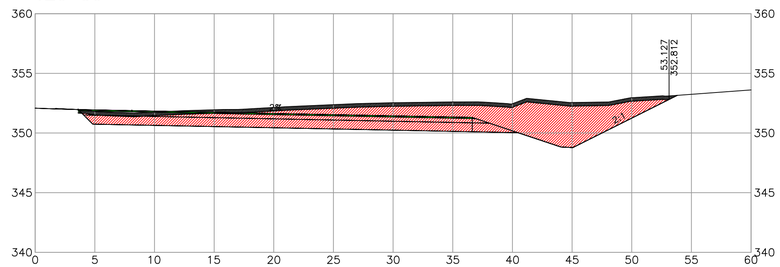

120+00

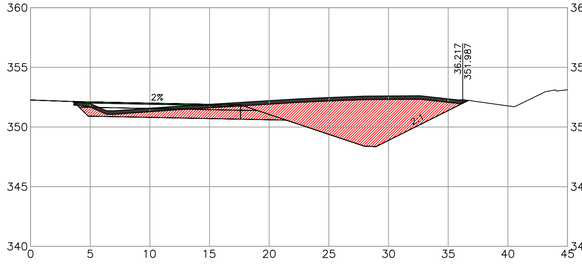

120+40

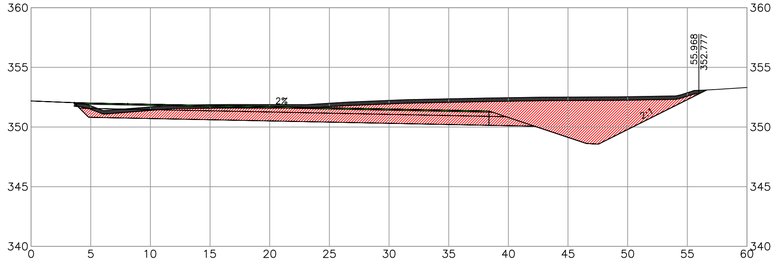

120+70

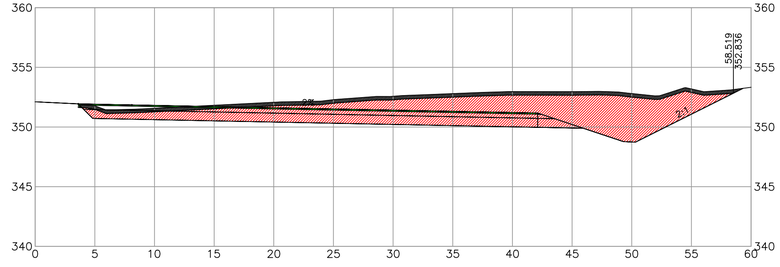

PLOT DATE: 2026/04/07 \\empath\Design\NR\Darren Vogt\Civil 3D Projects\Hwy37-38464_backup_20260402\Hwy37-38464\DesignModel\02_Geometry\ALIGEOPROF-38464_v3.dwg

REV	DATE	REVISIONS	NAME

MINISTRY EGBC PERMIT TO PRACTICE 1003429

BRITISH COLUMBIA

MINISTRY OF TRANSPORTATION AND INFRASTRUCTURE
NORTHERN REGION
HIGHWAY ENGINEERING AND GEOMATICS

CAD FILENAME ALIGEOPROF-38464_V3
FILE NUMBER ----
PLOT DATE 2026-04-07

DESIGNED KMR DATE 2025-11-20
QUALITY CONTROL DJV DATE 2026-04-02
QUALITY ASSURANCE BVM DATE 2026-04-02
DRAWN KMR DATE 2025-11-20

KEY PLAN INDEX & LEGEND

BELL 1 REST AREA

118+45.000 to 122+54+583

SCALE 0 2 1:250 12m

PROJECT NUMBER	REG	DRAWING NUMBER	REV
38465-0000	3	R3-0430-1002	----

121+40

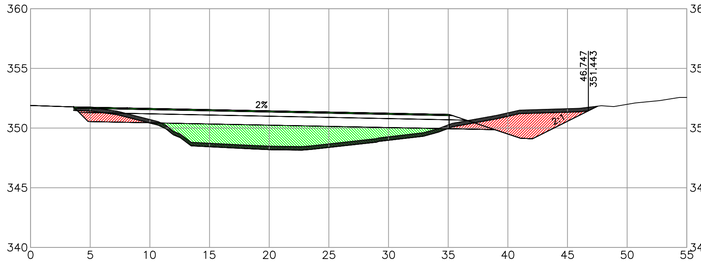

121+70

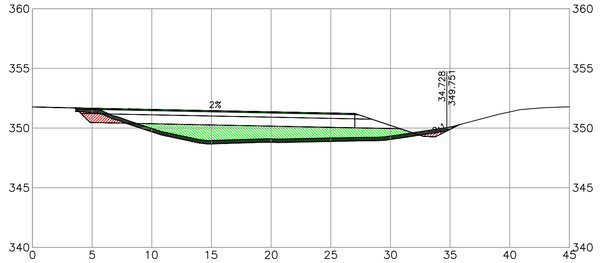

122+10

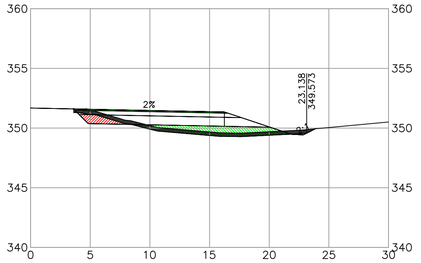

122+50

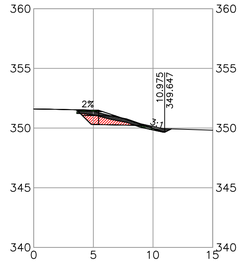

121+30

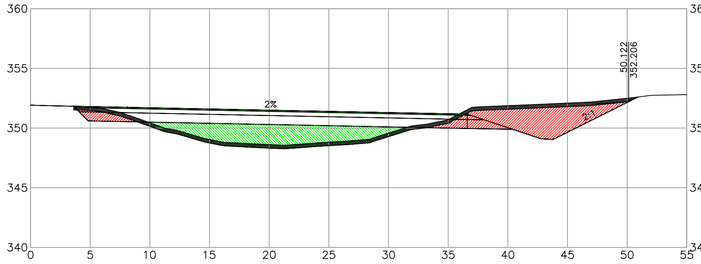

121+60

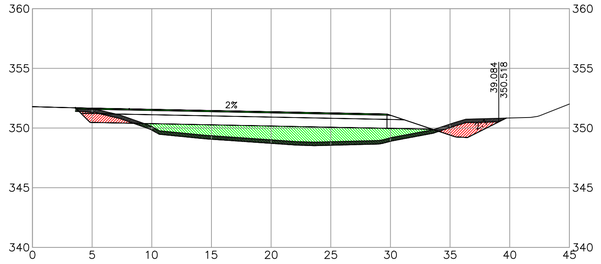

122+00

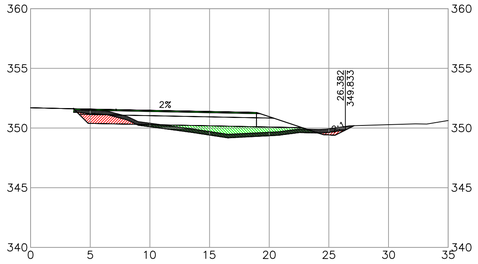

122+40

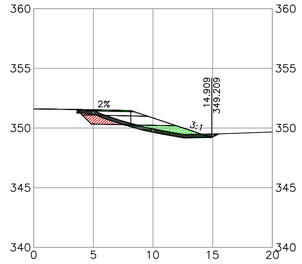

121+20

121+56.976

121+90

122+30

121+10

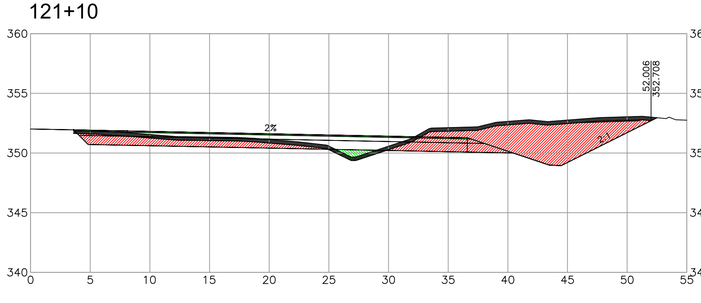

121+50

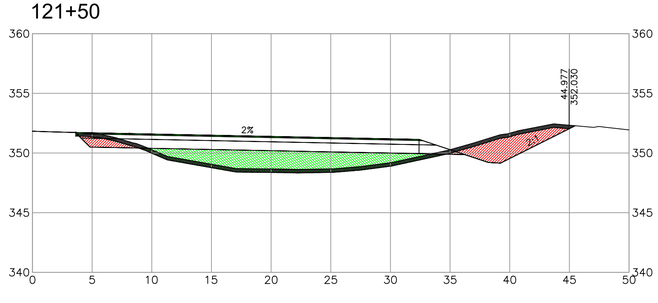

121+80

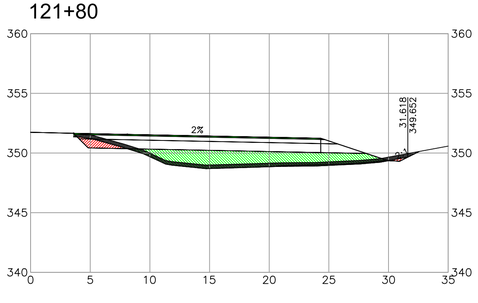

122+20

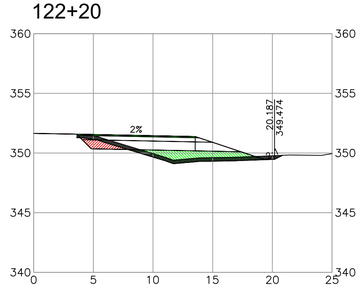

REV	DATE	REVISIONS	NAME

MINISTRY EGBC PERMIT TO PRACTICE 1003429

BRITISH COLUMBIA

MINISTRY OF TRANSPORTATION AND INFRASTRUCTURE
NORTHERN REGION
HIGHWAY ENGINEERING AND GEOMATICS

CAD FILENAME	ALIGEOPROF-38464_V3	DESIGNED	KMR DATE 2025-11-20
FILE NUMBER	----	QUALITY CONTROL	---- DATE ----
PLOT DATE	2026-04-07	QUALITY ASSURANCE	---- DATE ----
		DRAWN	KMR DATE 2025-11-20

DESIGN SECTIONS

BELL 1 REST AREA

STA 118+86.826 to STA 122+54+583

SCALE	PROJECT NUMBER	REG	DRAWING NUMBER	REV
0 2 1:250 12m	38465-0000	3	R3-0430-1003	----

PLOT DATE: 2026/04/07 \\empath\Design\NR\Darren Vogt\Civil 3D Projects\Hwy37-38464_backup_20260402\Hwy37-38464\DesignModel\02_Geometry\ALIGEOPROF-38464_v3.dwg