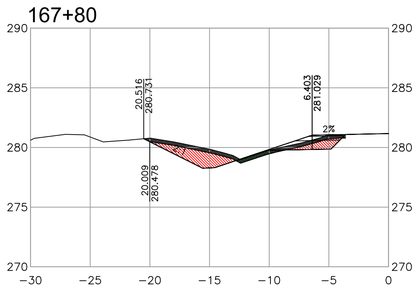

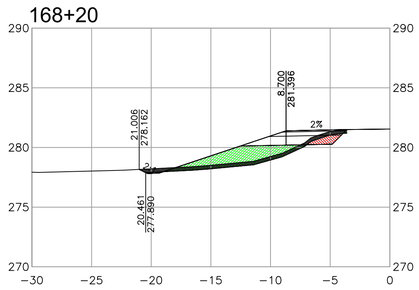

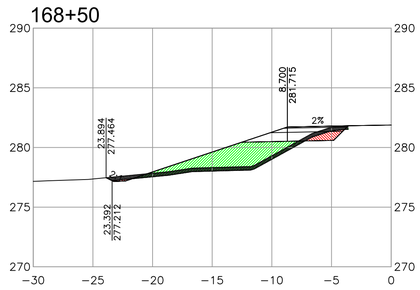

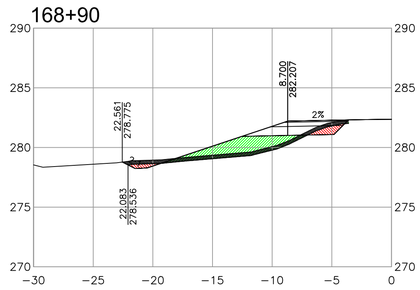

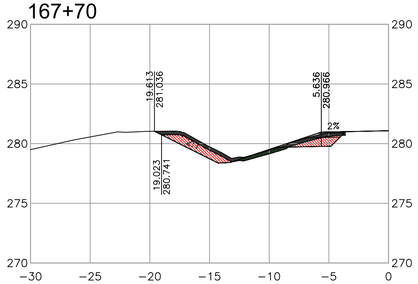

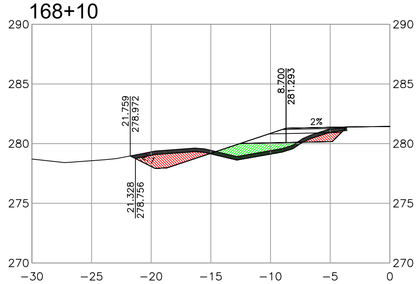

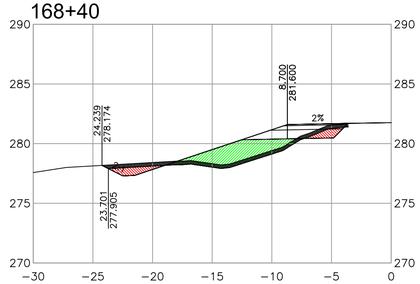

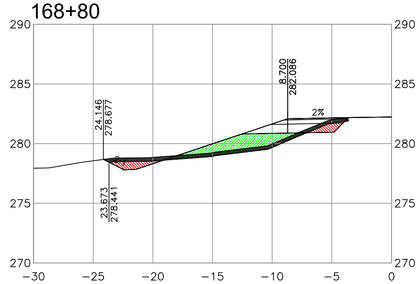

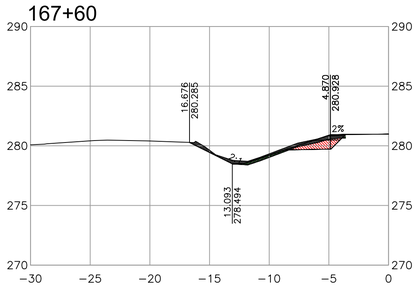

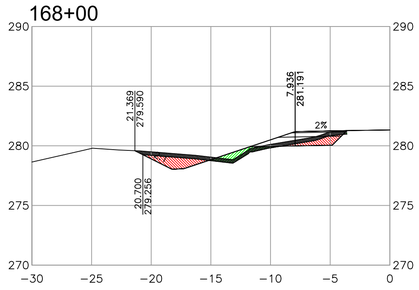

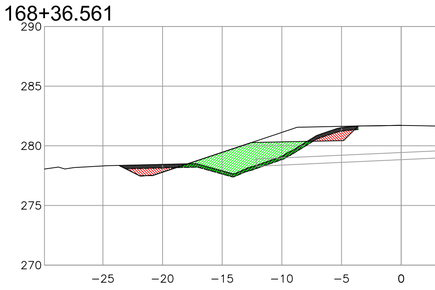

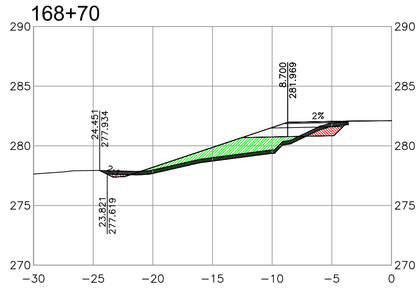

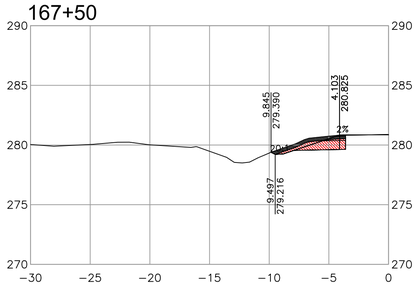

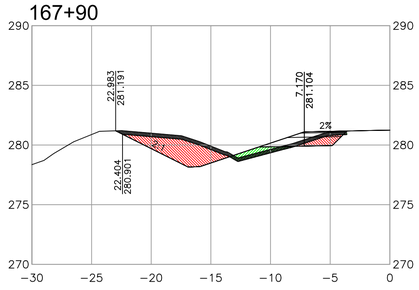

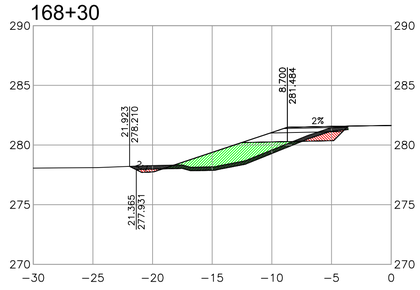

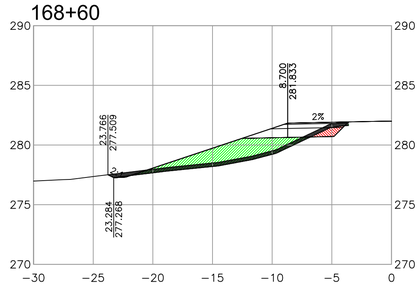

PLOT DATE: 2026/04/07 \\empath\Design\NR\Darren Vogt\Civil 3D Projects\Hwy37-38463_backup_20260402\Hwy37-38463\DesignModel\02_Geometry\ALIGEOPROF-38463.dwg

REV	DATE	REVISIONS	NAME

MINISTRY EGBC PERMIT TO PRACTICE 1003429

BRITISH COLUMBIA

MINISTRY OF TRANSPORTATION AND INFRASTRUCTURE
NORTHERN REGION
HIGHWAY ENGINEERING AND GEOMATICS

CAD FILENAME ALIGEOPROF-38463
FILE NUMBER ----
PLOT DATE 2026-04-07

DESIGNED KMR DATE 2025-01-28
QUALITY CONTROL ---- DATE ----
QUALITY ASSURANCE ---- DATE ----
DRAWN KMR DATE 2025-11-25

DESIGN SECTIONS

MEZIADIN CHAIN-ON/CHAIN-OFF PULLOUTS

STA. 167+50.000 TO 168+90.000

SCALE 0 2 1:250 12m

PROJECT NUMBER	REG	DRAWING NUMBER	REV
38465-0000	3	R3-0429-1001	----

169+30

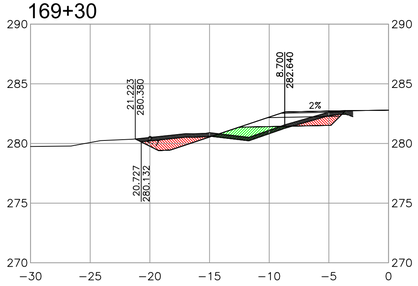

169+70

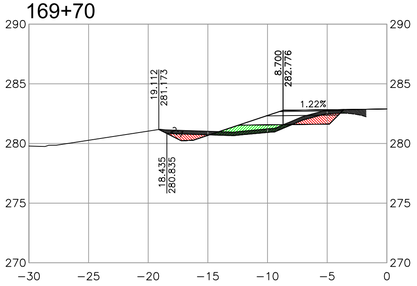

170+10

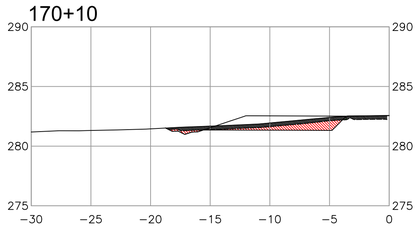

180+60

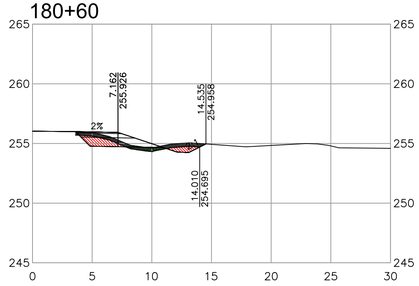

169+20

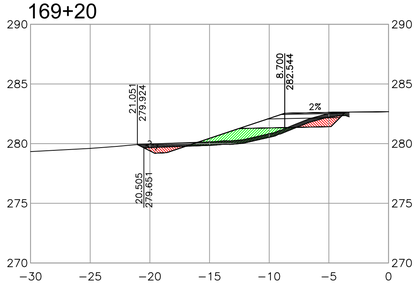

169+60

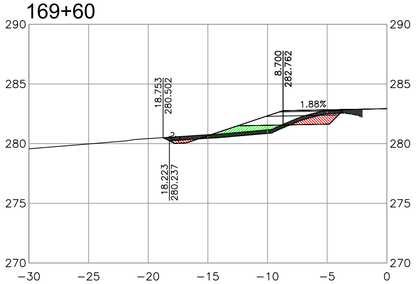

170+00

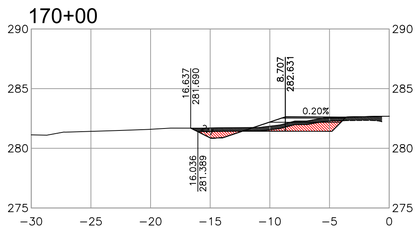

180+50

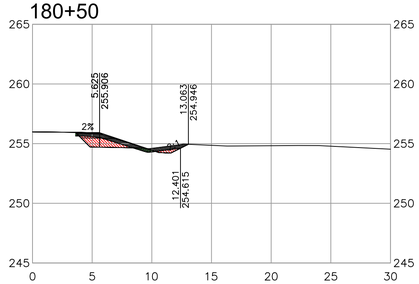

169+10

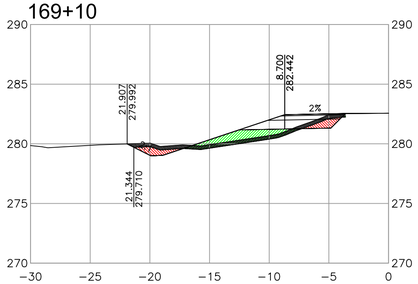

169+50

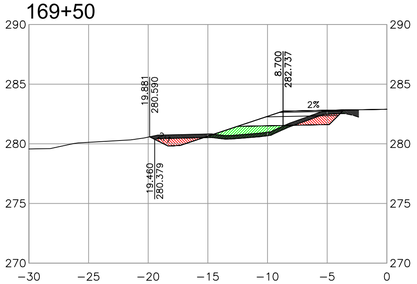

169+90

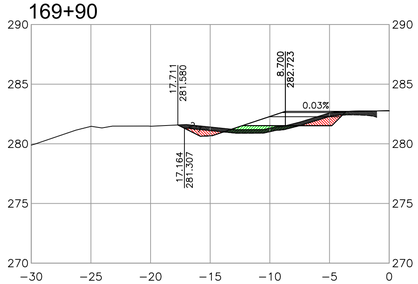

180+40

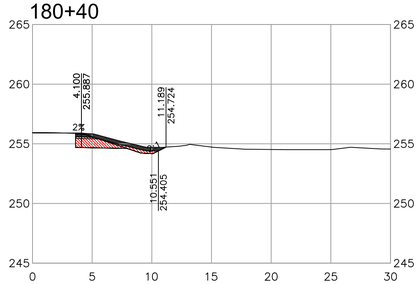

169+00

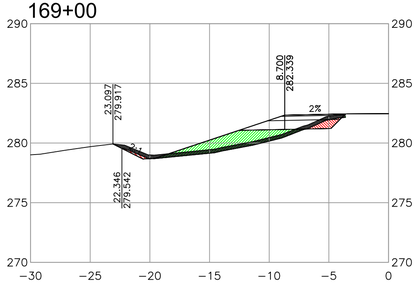

169+40

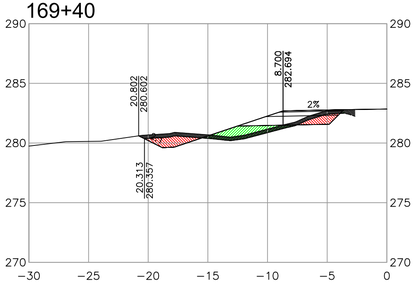

169+80

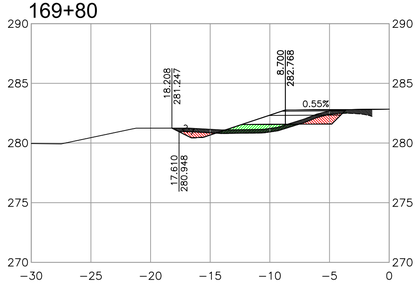

170+20

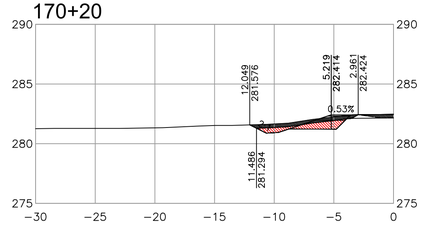

REV	DATE	REVISIONS	NAME

MINISTRY EGBC PERMIT TO PRACTICE 1003429

BRITISH COLUMBIA

MINISTRY OF TRANSPORTATION AND INFRASTRUCTURE
NORTHERN REGION
HIGHWAY ENGINEERING AND GEOMATICS

CAD FILENAME ALIGEOPROF-38463
FILE NUMBER ----
PLOT DATE 2026-04-07

DESIGNED KMR DATE 2025-01-28
QUALITY CONTROL ---- DATE ----
QUALITY ASSURANCE ---- DATE ----
DRAWN KMR DATE 2025-11-25

DESIGN SECTIONS

MEZIADIN CHAIN-ON/CHAIN-OFF PULLOUTS

STA. 169+00.000 TO 180+70.000

SCALE 0 2 1:250 12m

PROJECT NUMBER	REG	DRAWING NUMBER	REV
38465-0000	3	R3-0429-1002	----

PLOT DATE: 2026/04/07 \\empath\Design\NR\Darren Vogt\Civil 3D Projects\Hwy37-38463_backup_20260402\Hwy37-38463\DesignModel\02_Geometry\ALIGEOPROF-38463.dwg

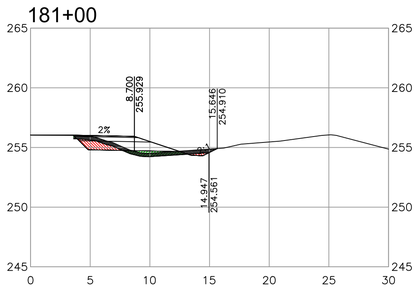

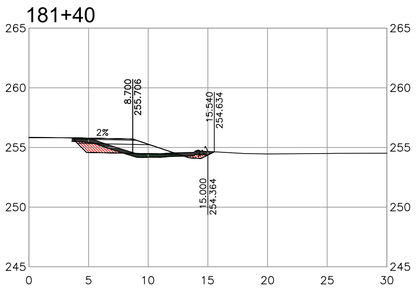

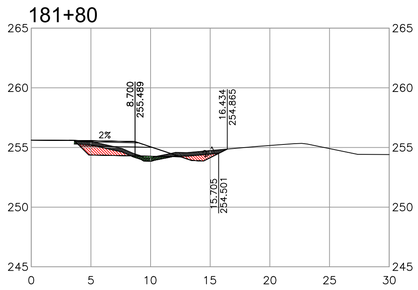

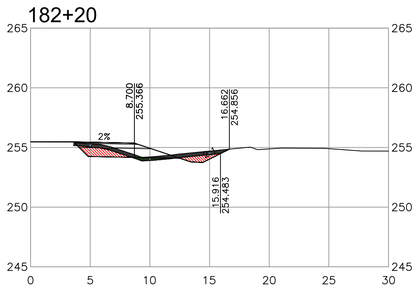

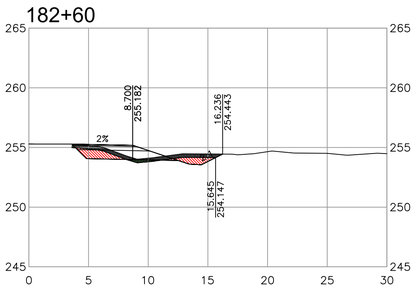

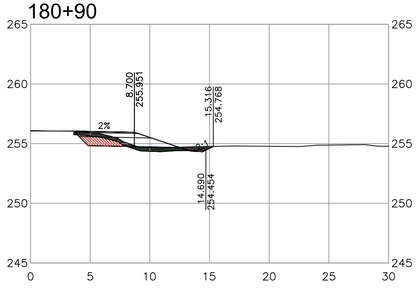

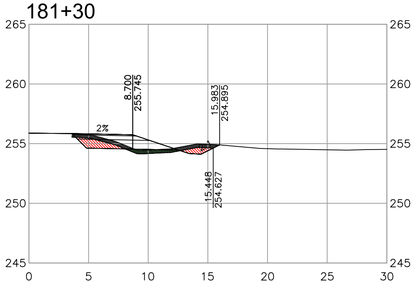

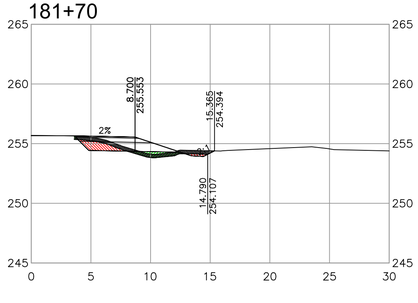

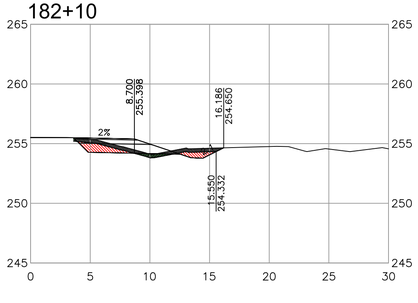

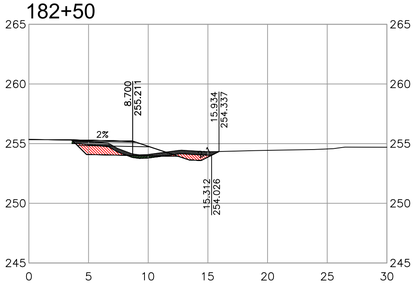

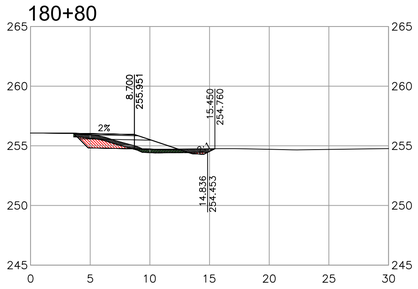

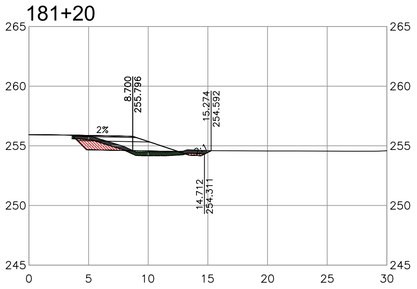

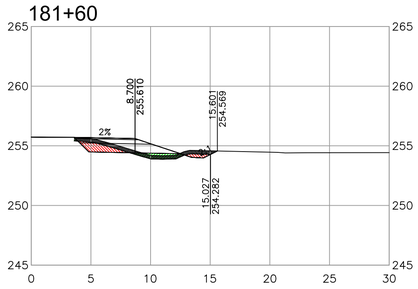

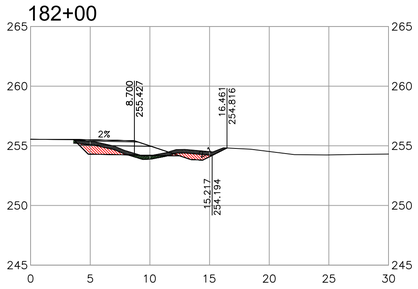

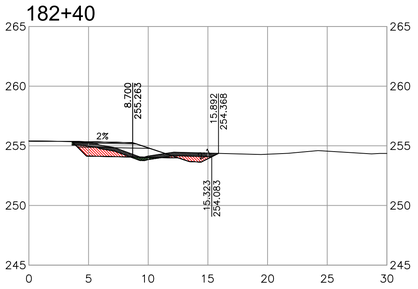

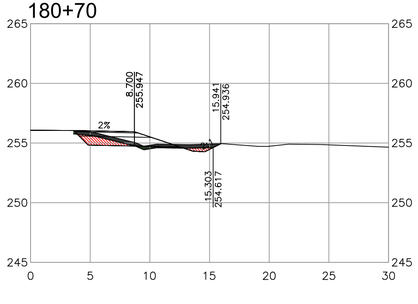

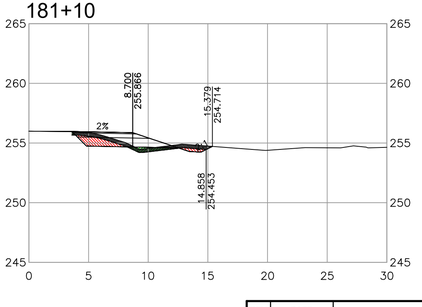

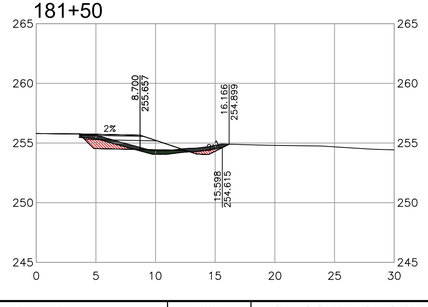

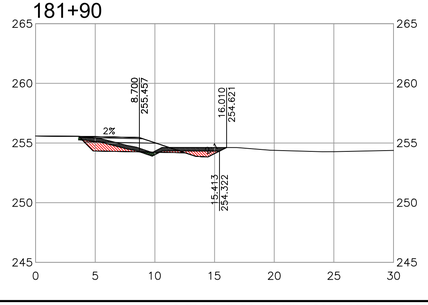

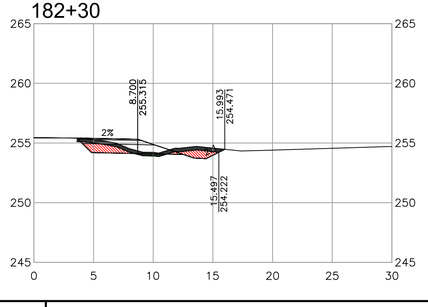

REV	DATE	REVISIONS	NAME

MINISTRY EGBC PERMIT TO PRACTICE 1003429

BRITISH COLUMBIA

MINISTRY OF TRANSPORTATION AND INFRASTRUCTURE
NORTHERN REGION
HIGHWAY ENGINEERING AND GEOMATICS

CAD FILENAME ALIGEOPROF-38463
FILE NUMBER ----
PLOT DATE 2026-04-07

DESIGNED KMR DATE 2025-11-28
QUALITY CONTROL ---- DATE ----
QUALITY ASSURANCE ---- DATE ----
DRAWN KMR DATE 2025-11-25

DESIGN SECTIONS

MEZIADIN CHAIN-ON/CHAIN-OFF PULLOUTS

STA. 180+80.000 TO 182+70.000

SCALE 0 2 1:250 12m

PROJECT NUMBER	REG	DRAWING NUMBER	REV
38465-0000	3	R3-0429-1003	----

PLOT DATE: 2026/04/07 \\empath\Design\NR\Darren Vogt\Civil 3D Projects\Hwy37-38463_backup_20260402\Hwy37-38463\DesignModel\02_Geometry\ALIGEOPROF-38463.dwg

183+00

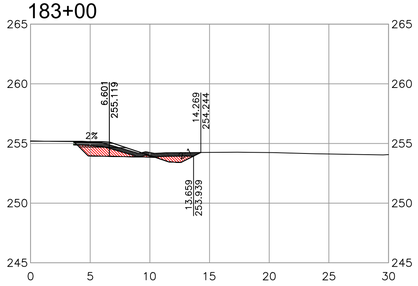

183+40

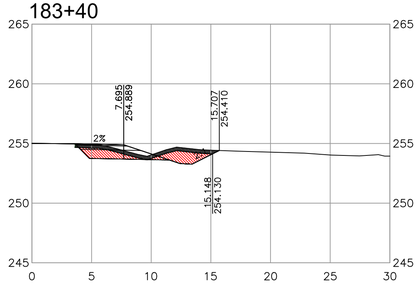

182+90

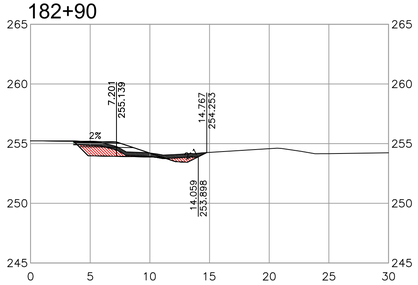

183+30

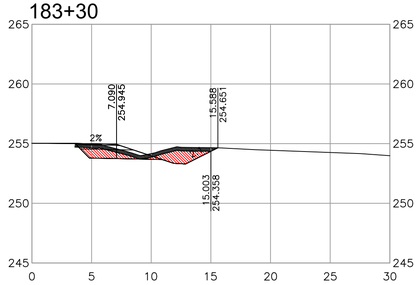

182+80

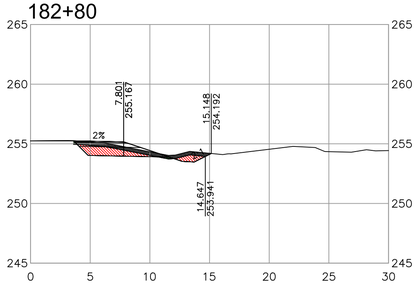

183+20

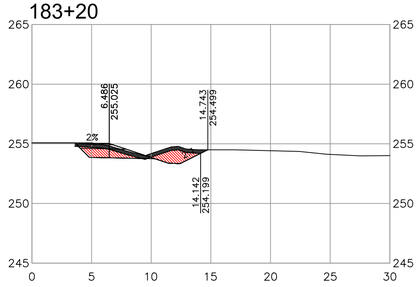

182+70

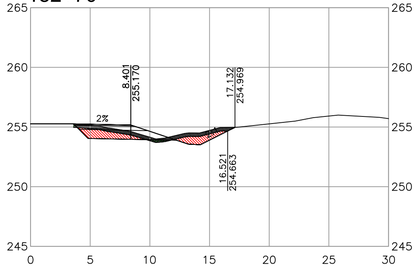

183+10

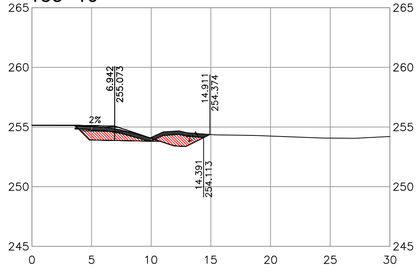

REV	DATE	REVISIONS	NAME

MINISTRY EGBC PERMIT TO PRACTICE 1003429

BRITISH COLUMBIA

MINISTRY OF TRANSPORTATION AND INFRASTRUCTURE
NORTHERN REGION
HIGHWAY ENGINEERING AND GEOMATICS

CAD FILENAME ALIGEOPROF-38463
FILE NUMBER ----
PLOT DATE 2026-04-07

DESIGNED KMR DATE 2025-11-28
QUALITY CONTROL ---- DATE ----
QUALITY ASSURANCE ---- DATE ----
DRAWN KMR DATE 2025-01-25

DESIGN SECTIONS

MEZIADIN CHAIN-ON/CHAIN-OFF PULLOUTS

STA. 182+80.000 TO 183+40.000

SCALE 0 2 1:250 12m

PROJECT NUMBER	REG	DRAWING NUMBER	REV
38465-0000	3	R3-0429-1004	----

PLOT DATE: 2026/04/07 \\empath\Design\NR\Darren Vogt\Civil 3D Projects\Hwy37-38463_backup_20260402\Hwy37-38463\DesignModel\02_Geometry\ALIGEOPROF-38463.dwg