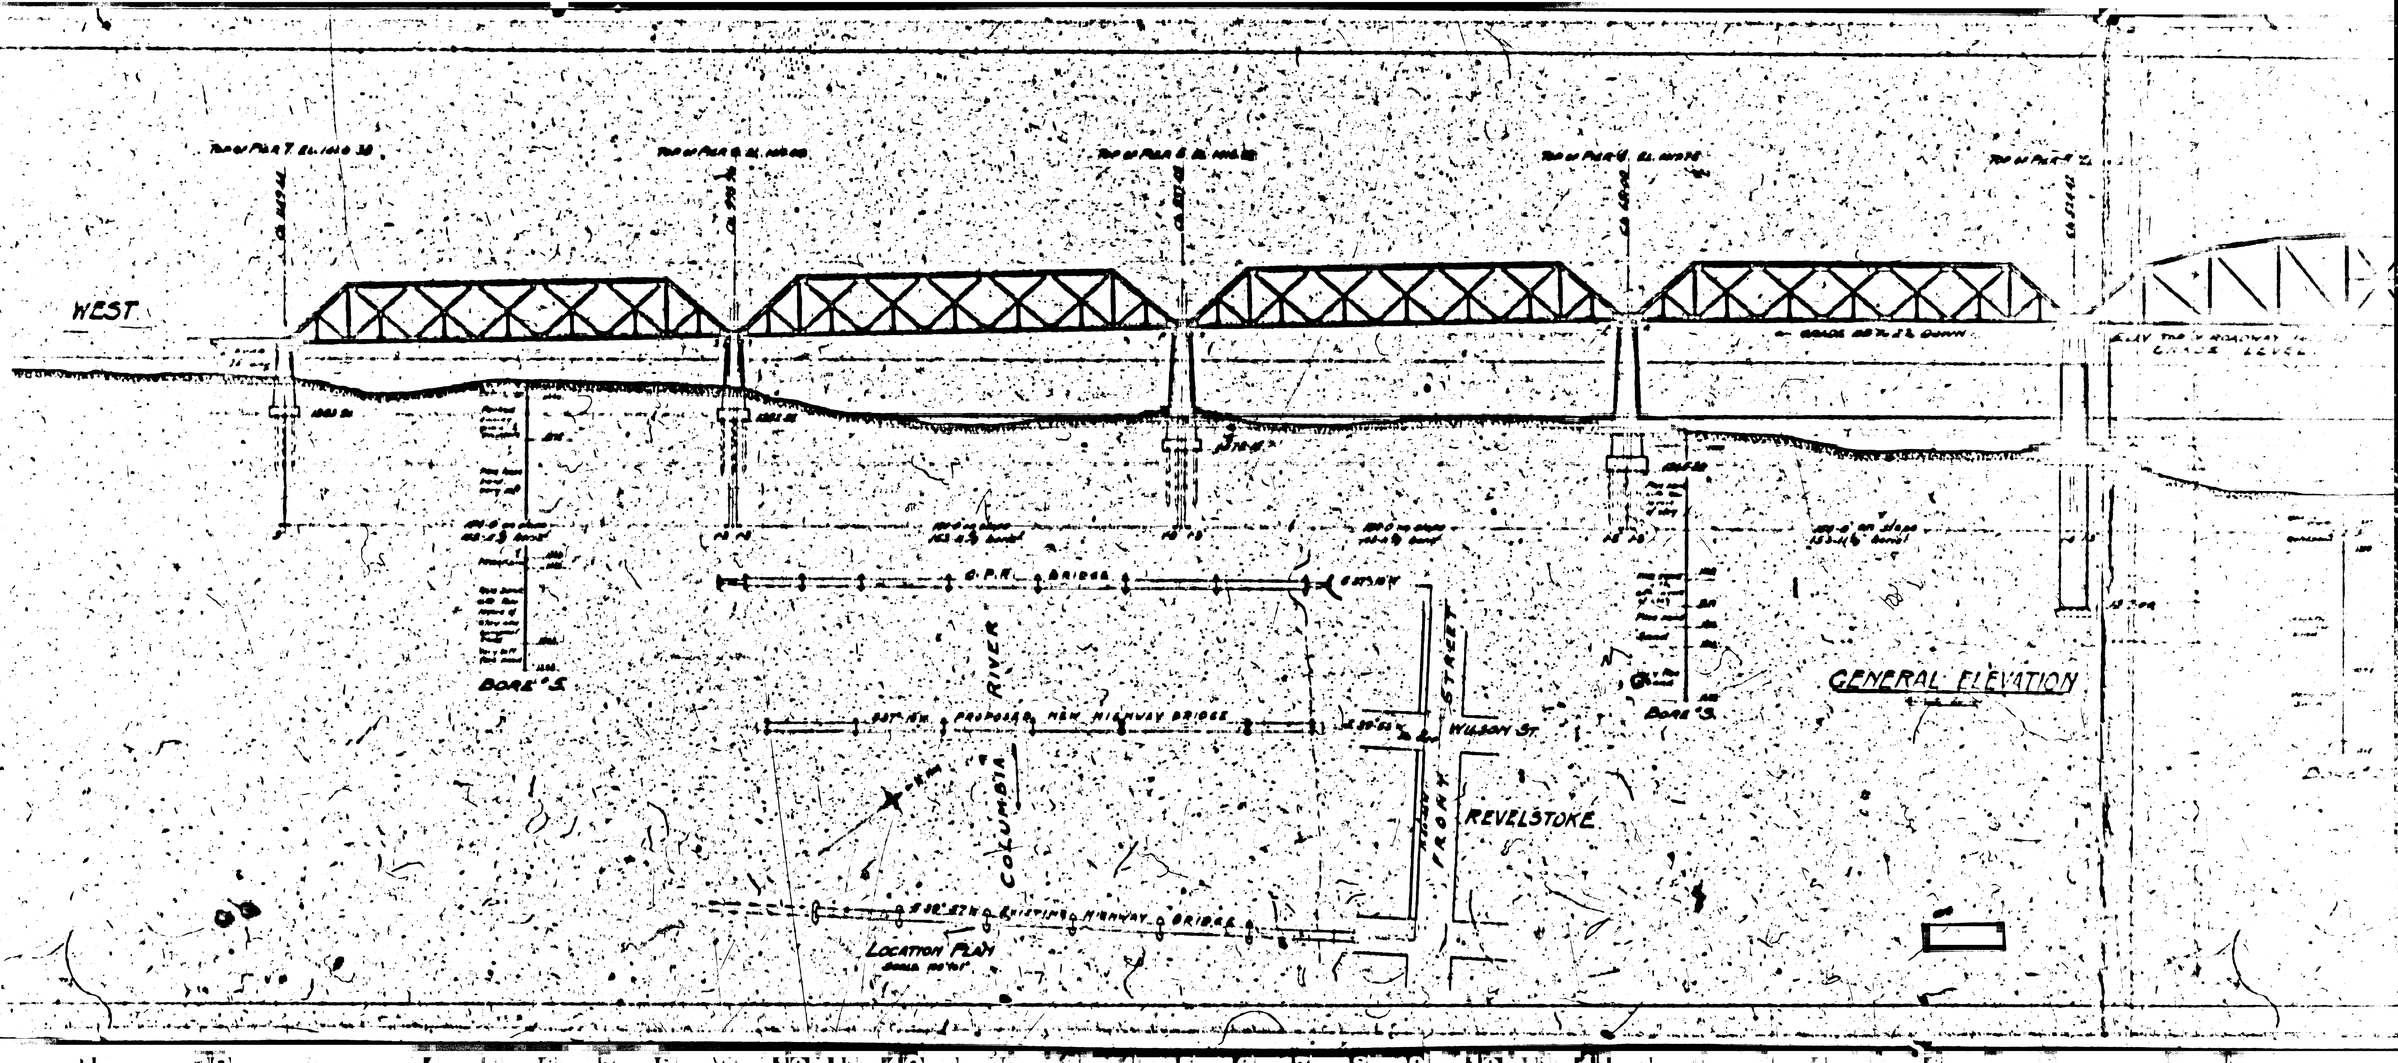
WEST
C.P.R. BRIDGE
BORE #5
BORE #3
PROPOSED NEW HIGHWAY BRIDGE
EXISTING HIGHWAY BRIDGE
COLUMBIA RIVER
FRONT STREET
WILSON ST.
REVELSTOKE
LOCATION PLAN
GENERAL ELEVATION