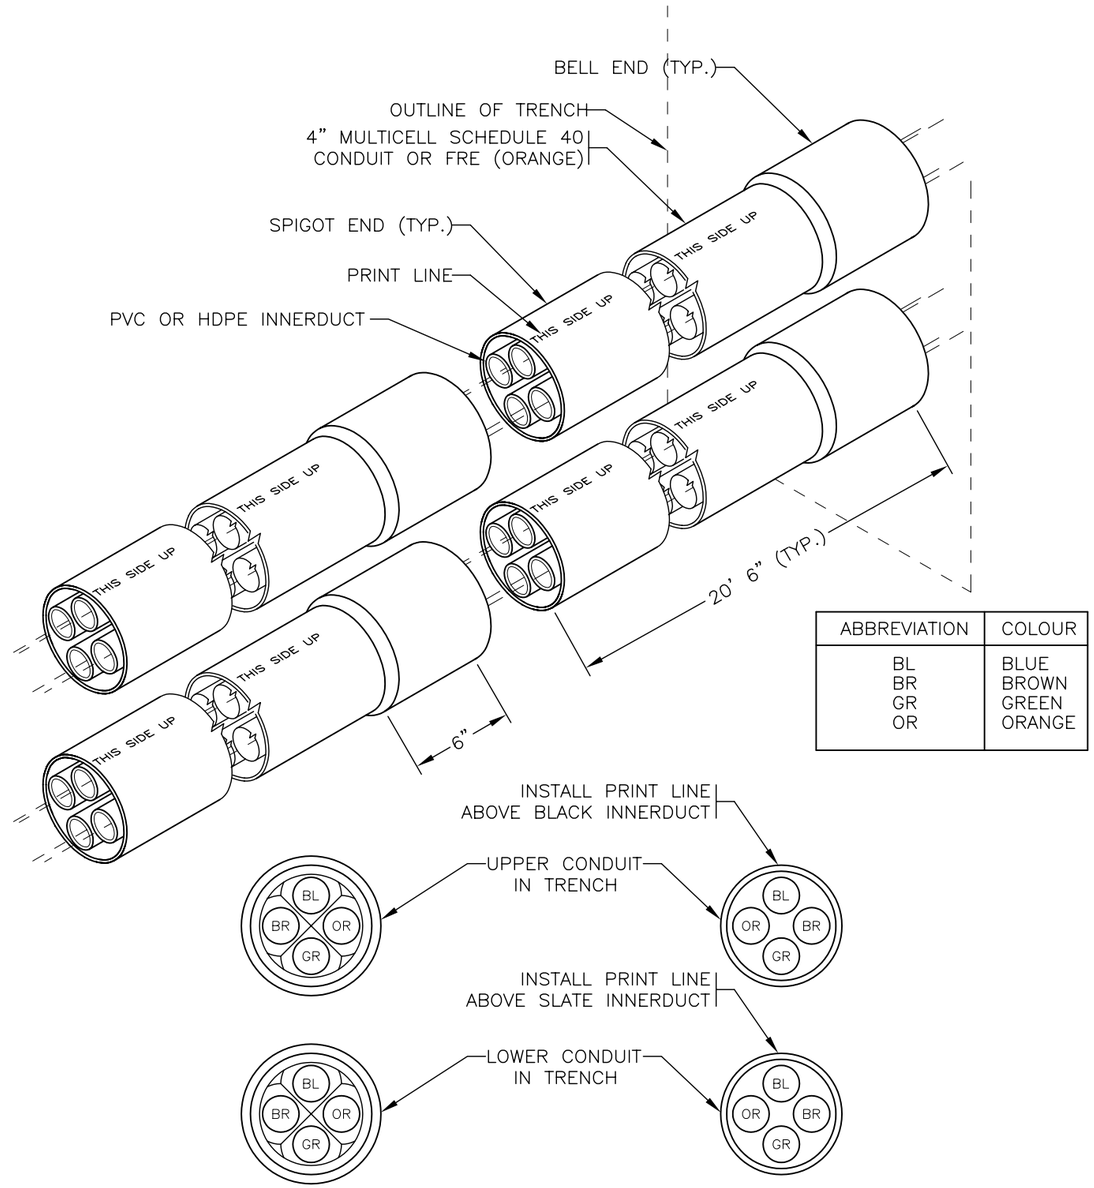

ABBREVIATION	COLOUR
BL	BLUE
BR	BROWN
GR	GREEN
OR	ORANGE

NOT TO SCALE

4" MULTICELL COMMUNICATION CONDUIT
GENERAL ARRANGEMENT

Xref ..\msbase1

MS210.1