| APPROX. MASS |
| --- |
| 4.5 kg / METRE |

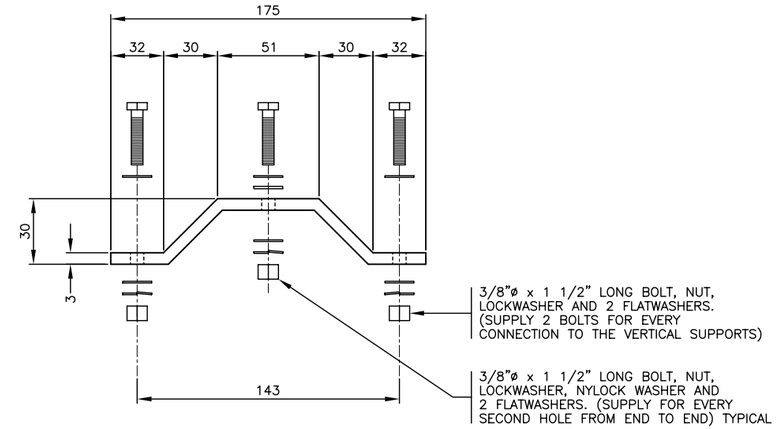


SECTION 1

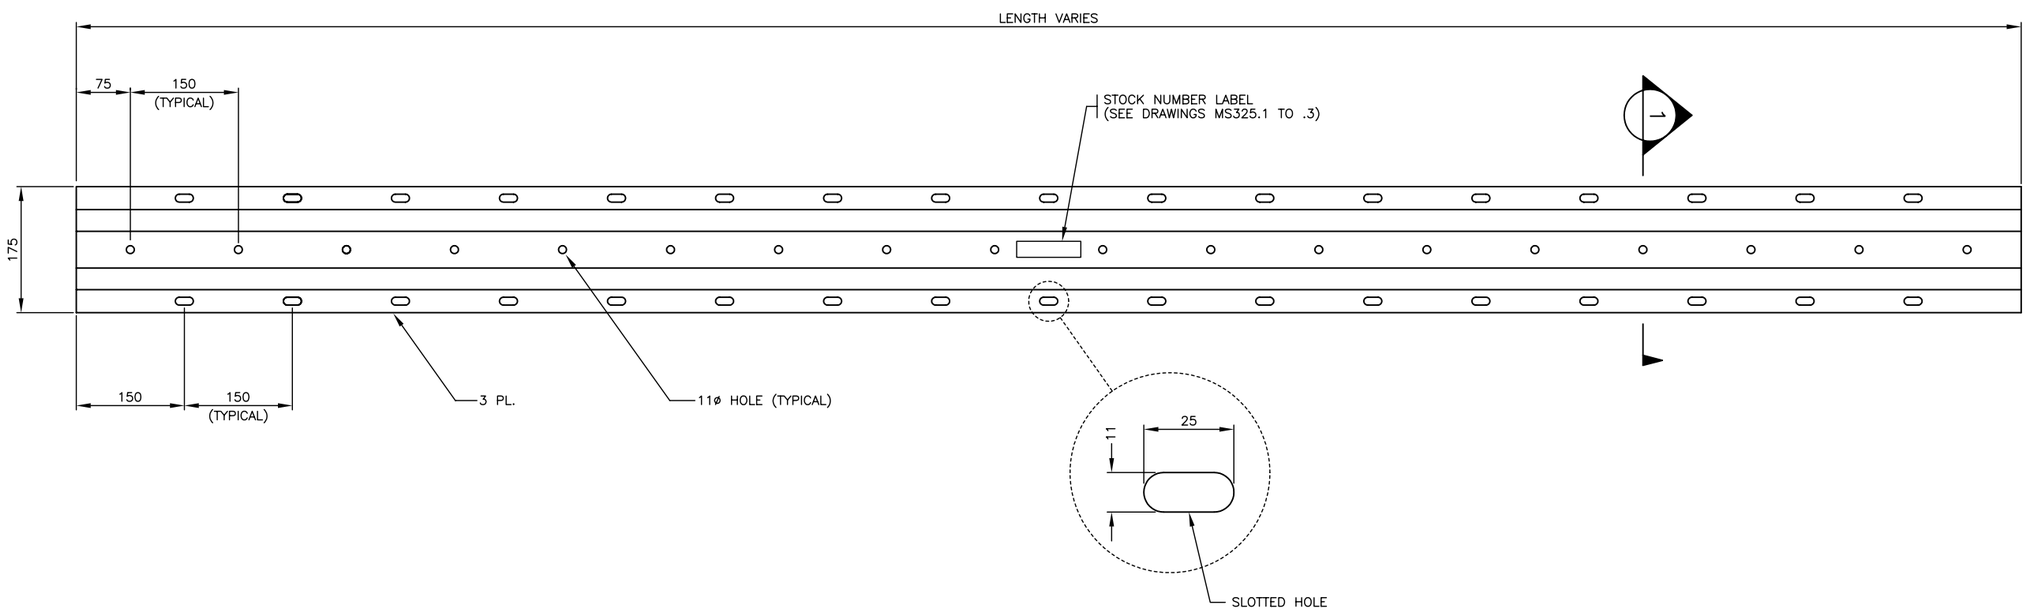


FRONT VIEW

# HORIZONTAL SIGN SUPPORTS

(SN2114)

NOTES

1. SEE MATERIAL STANDARD SPECIFICATIONS CHAPTER 301 – TRAFFIC SIGNAL, LUMINAIRE, AND SIGN POLE STRUCTURES FOR ADDITIONAL INFORMATION.
2. ALL DIMENSIONS ARE IN MILLIMETRES UNLESS OTHERWISE NOTED.
3. 'SN' DENOTES MINISTRY STOCK NUMBER.

NOT TO SCALE

| No. | Description | Date |
| --- | --- | --- |
| J | | |
| I | | |
| H | | |
| G | | |
| F | | |
| E | | |
| D | | |
| C | | |
| B | | |
| A | | |

REVISION

HORIZONTAL SIGN SUPPORTS FOR PLYWOOD SIGNS

DETAILS

BRITISH COLUMBIA Ministry of Transportation and Highways

Drawing No. MS318.12