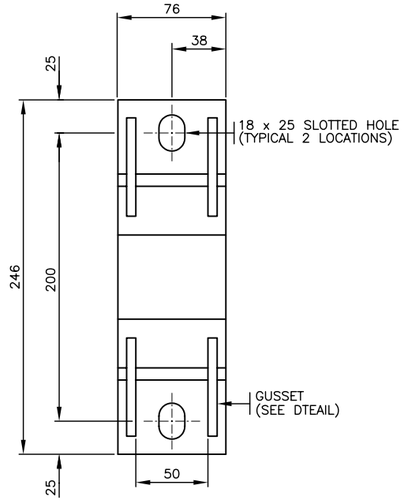

END VIEW

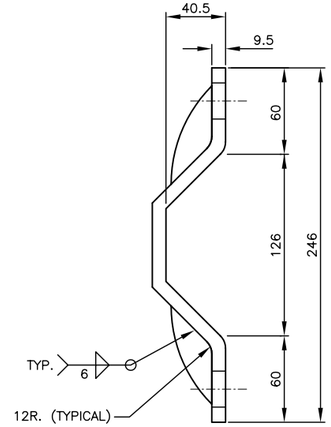

SIDE VIEW

BACK CLAMP

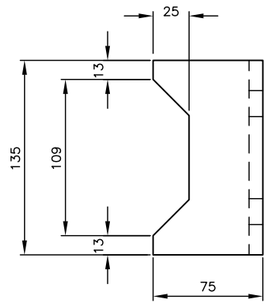

ANGLE DETAIL
(75 x 75 x 6.4)

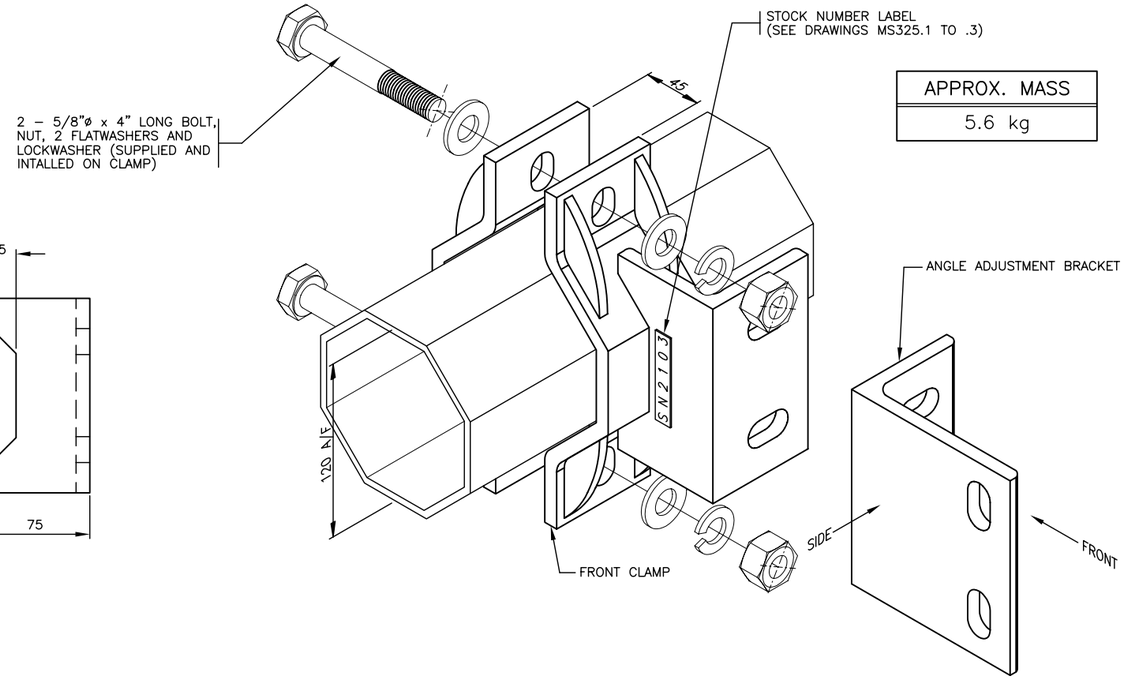

TYPE L SIGN MOUNTING CLAMPS
(SN2103)

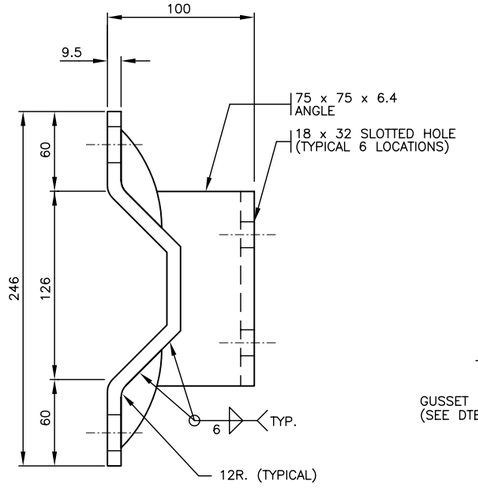

SIDE VIEW

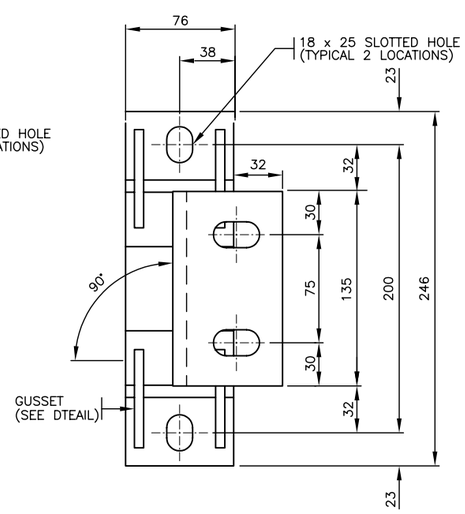

END VIEW

FRONT CLAMP

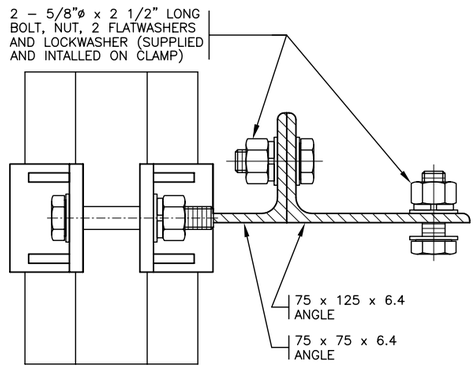

TOP VIEW

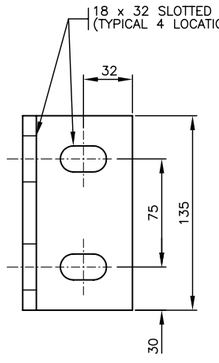

FRONT VIEW

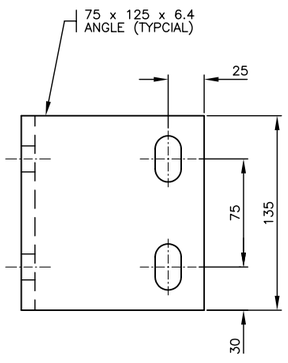

SIDE VIEW

ANGLE ADJUSTMENT BRACKET

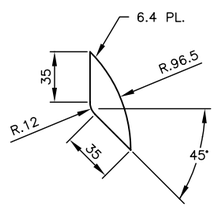

GUSSET DETAIL

NOT TO SCALE

NOTES
1. SEE MATERIAL STANDARD SPECIFICATIONS CHAPTER 301 – TRAFFIC SIGNAL, LUMINAIRE, AND SIGN POLE STRUCTURES FOR ADDITIONAL INFORMATION.
2. ALL DIMENSIONS ARE IN MILLIMETRES UNLESS OTHERWISE NOTED.
3. 'SN' DENOTES MINISTRY STOCK NUMBER.
4. TOLERANCE ±3mm

No.	Description	Date
J		
I		
H		
G		
F		
E		
D		
C		
B		
A	PIPE BRACKET MOVED TO OPPOSITE SIDE OF ARM	NOV96

REVISION

TYPE L SIGN MOUNTING CLAMPS

DETAILS

BRITISH COLUMBIA — Ministry of Transportation and Highways

Drawing No. **MS318.6** | **A**