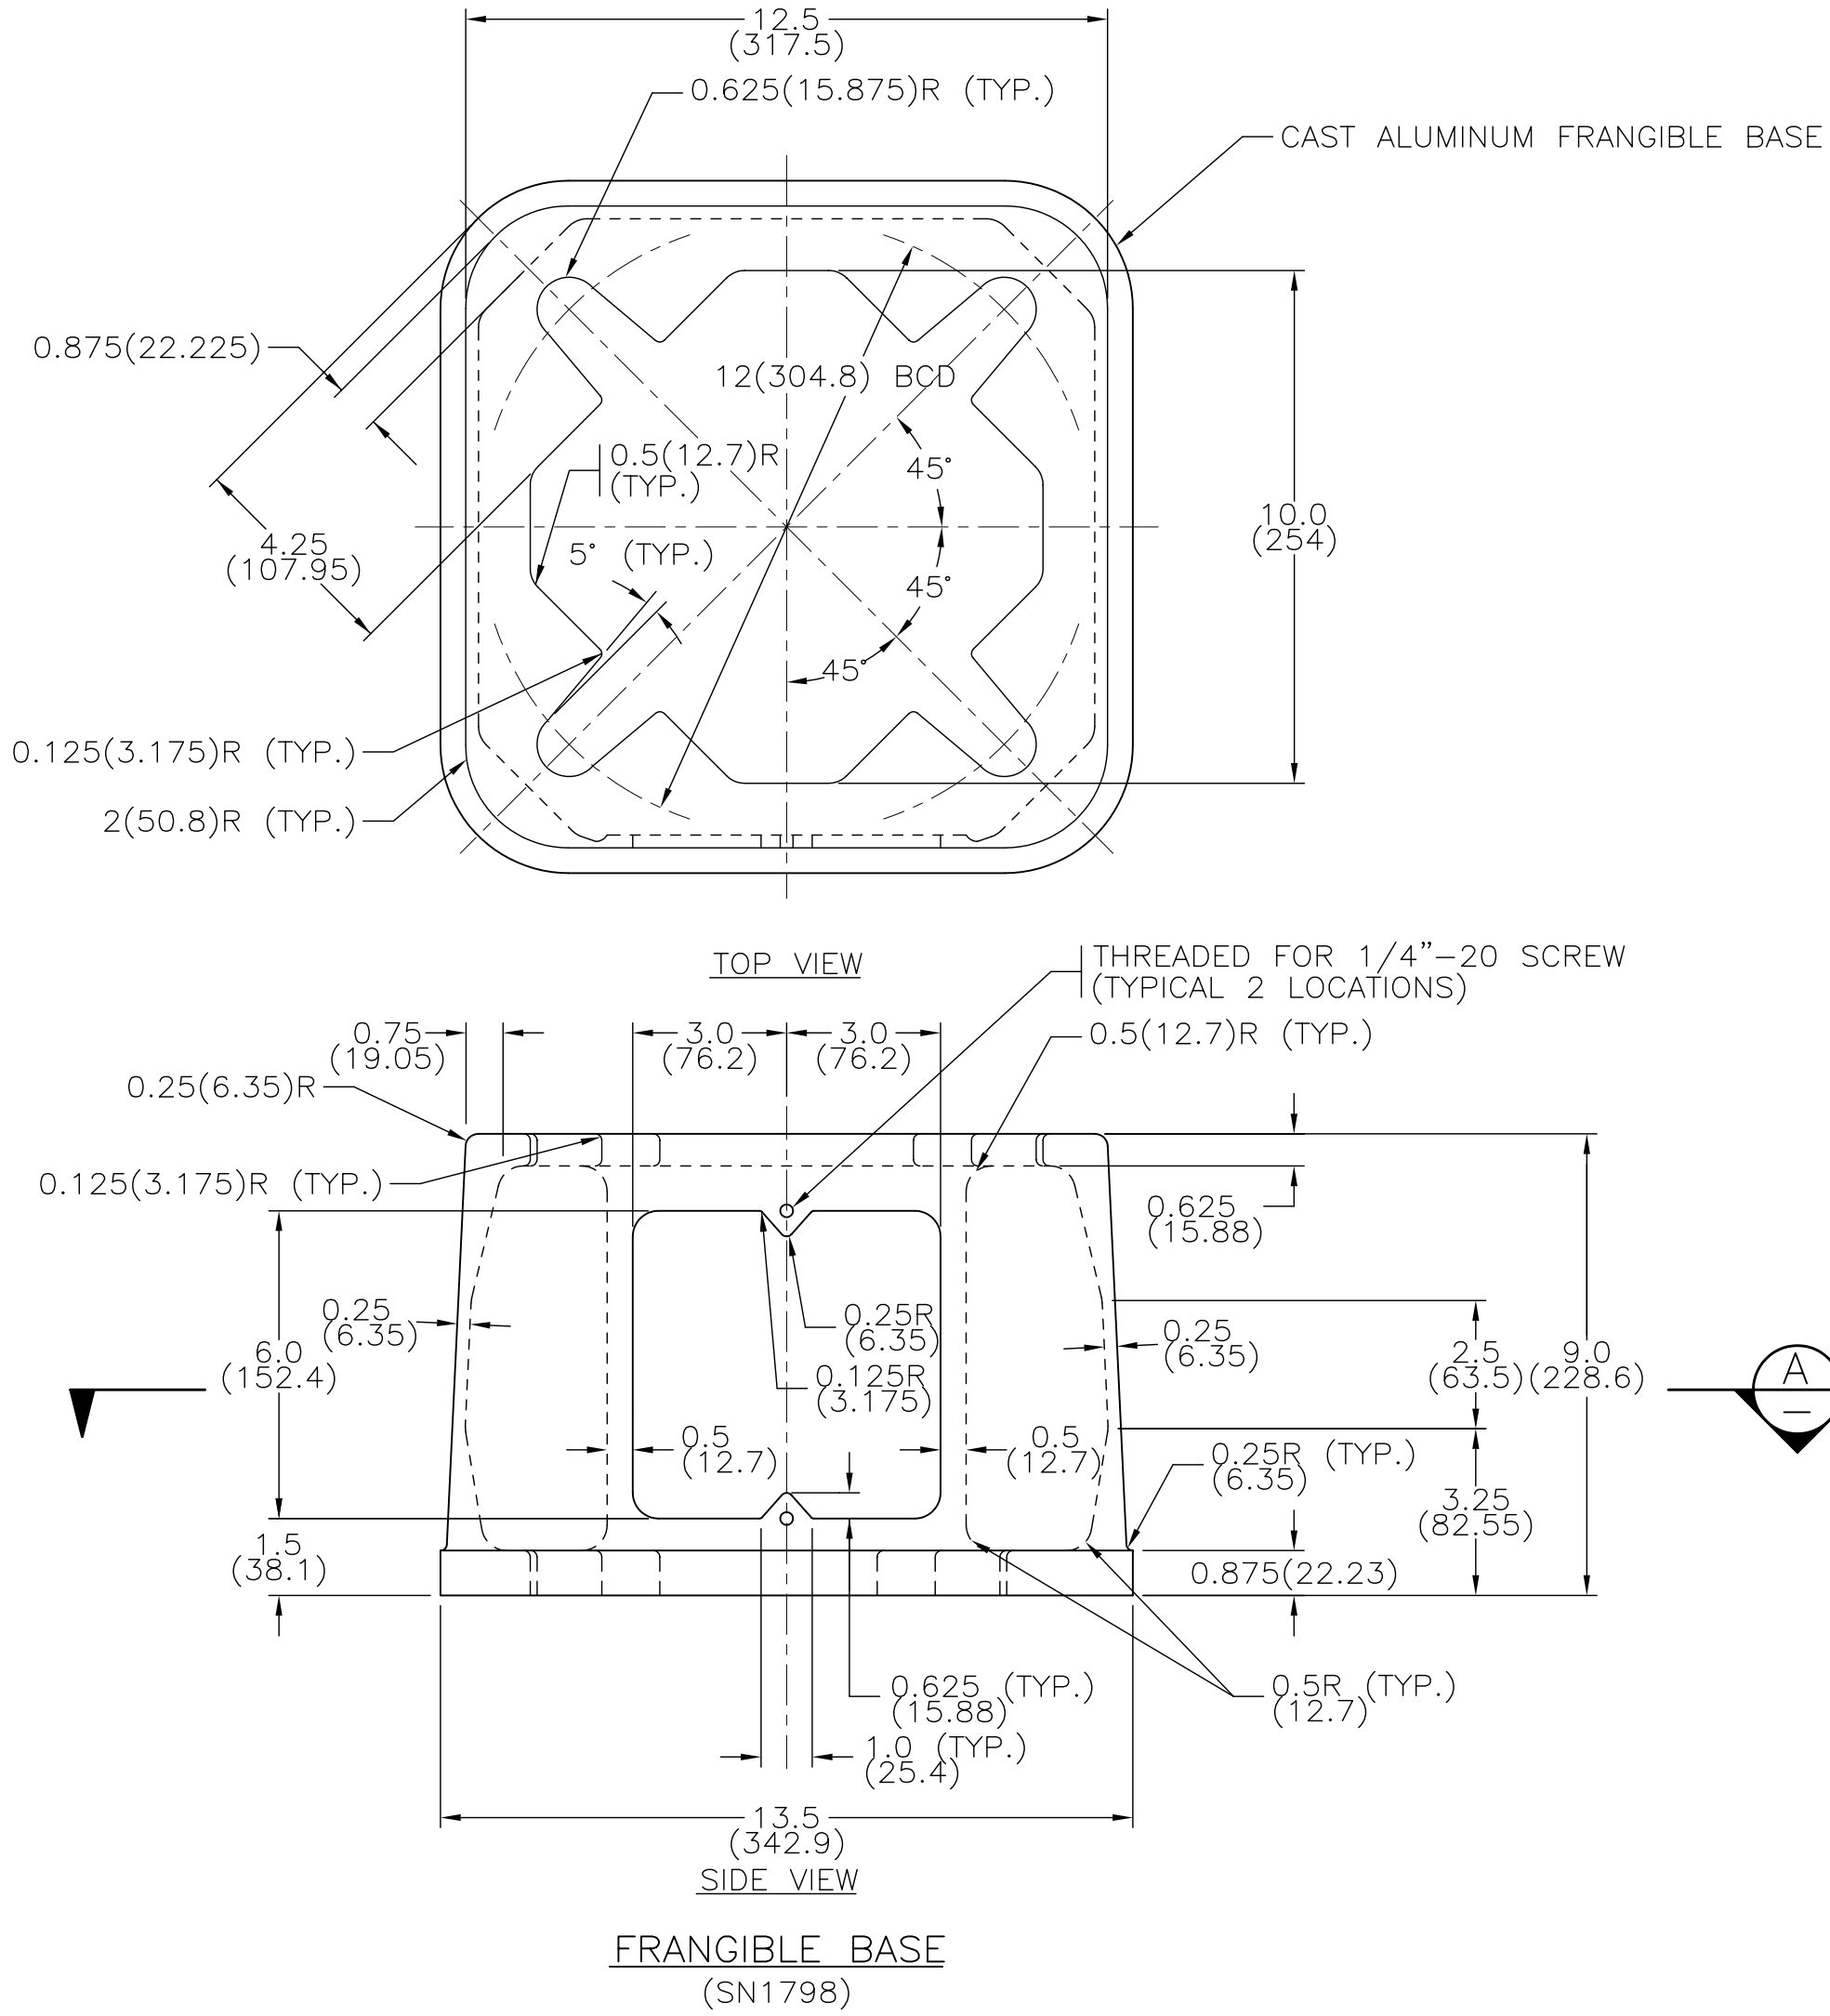

FRANGIBLE BASE
(SN1798)

NOTES:

1. SEE MATERIAL STANDARD SPECIFICATIONS SECTION 304 – ALUMINUM FRANGIBLE BASES FOR ADDITIONAL INFORMATION.
2. ALL DIMENSIONS ARE IN INCHES (MM) UNLESS OTHERWISE NOTED.

SCALE 1:5

No.	Revision	Date
F		
E		
D		
C		
B		
A		

ALUMINUM FRANGIBLE BASE DETAILS

BRITISH COLUMBIA
Ministry of Transportation and Highways

SPECIFICATION DRAWING No.
MS340.1