Notes:

1) Refer to Ministry Material Standard Chapter MS309 For Ring Specifications.
2) Tenons, Rings And Brackets Shall Be Galvanized.
3) Ring shall be supplied with Luminaire Mounting Brackets installed.
4) All Dimensions Are In Millimetres Unless Otherwise Noted.

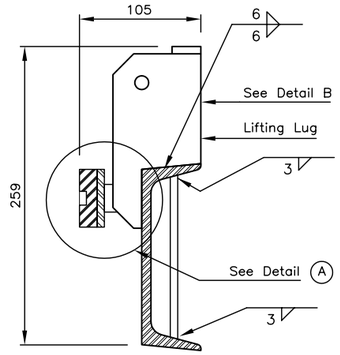

SECTION 1

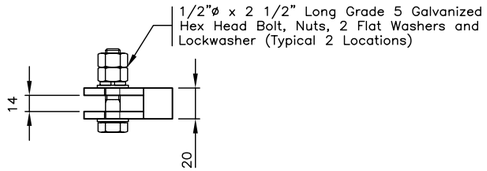

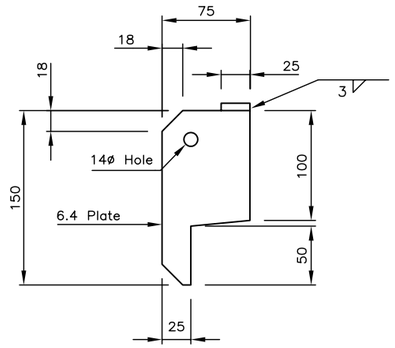

LIFTING LUG

DETAIL B

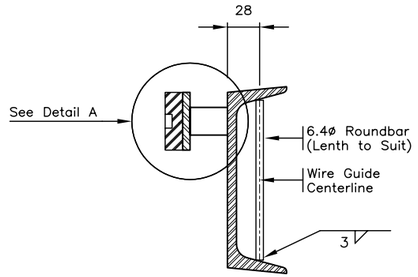

SECTION 2

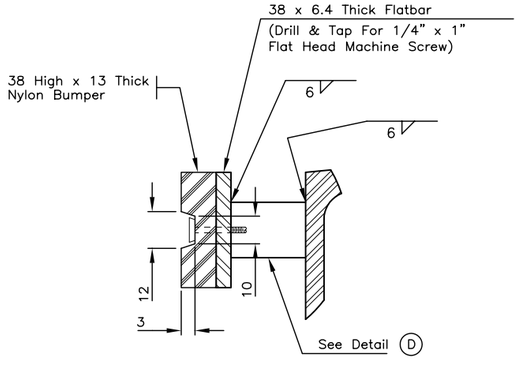

DETAIL A

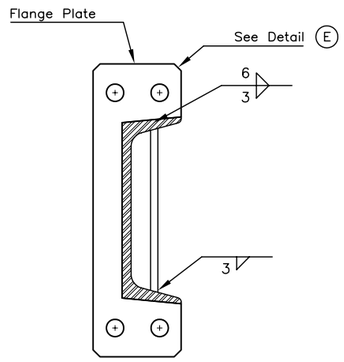

SECTION 3

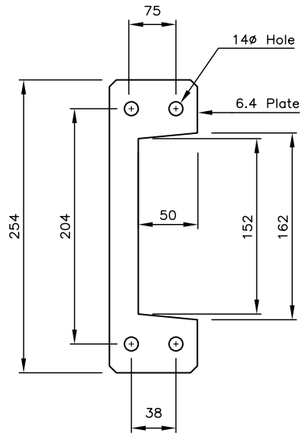

FLANGE PLATE

DETAIL E

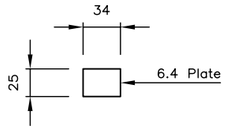

DETAIL D

NOT TO SCALE

No.	Description	Date
J		
I		
H		
G		
F		
E		
D		
C		
B		
A		

REVISION

HIGHMAST LUMINAIRE RING

DETAILS

BRITISH COLUMBIA — Ministry of Transportation and Highways

Drawing No. **MS371.5**

P:\STANDARDS\MOTH AND MUNICIPAL MATERIAL STANDARDS\MOTH MATERIAL STANDARDS\SECT3000DRAWINGS\CHAP309_HM_WINCHES\MS3715.DWG Last edited JUL 18, 01 @ 2:39 p.m.