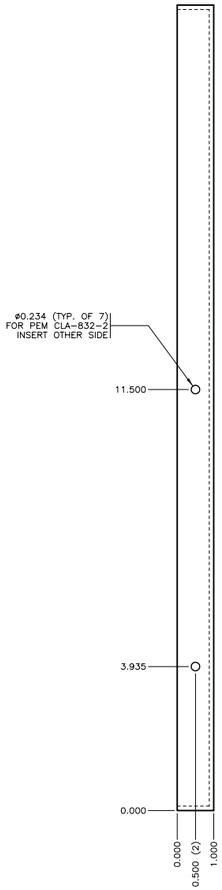

SIDE VIEW

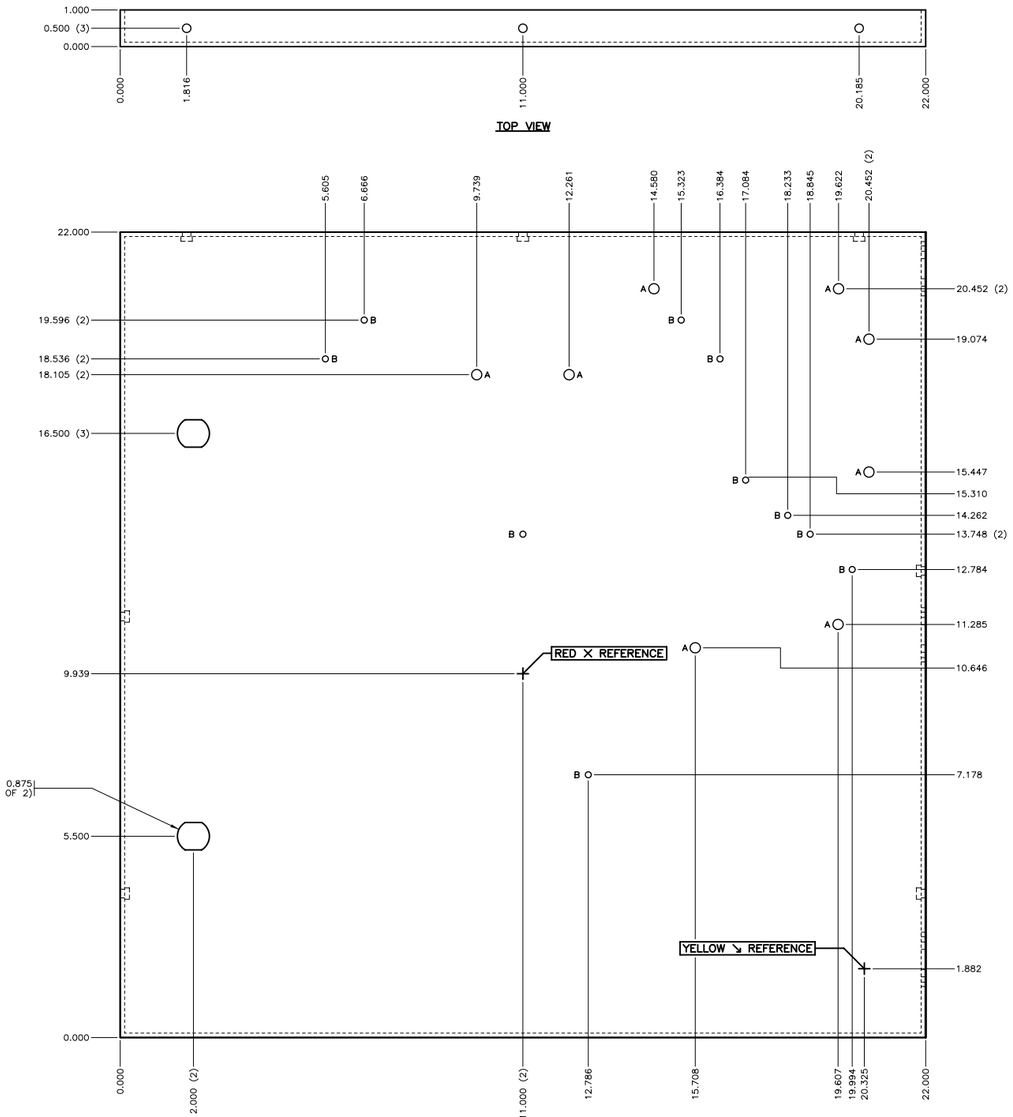

TOP VIEW

FRONT VIEW

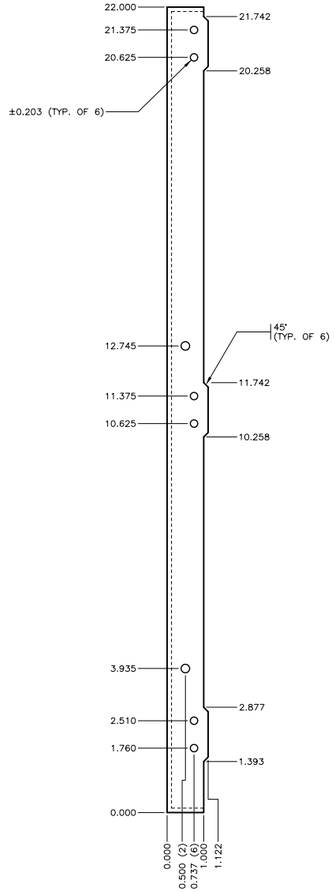

SIDE VIEW

NOTES:

1. ALL EXTERIOR SEAMS SHALL BE TIG WELDED AND GROUND SMOOTH. CORNER WELDS SHALL BE GROUND TO MINIMUM 1/8" RADIUS.
2. ALL DIMENSIONS ARE IN INCHES UNLESS NOTED.
3. TOLERANCES ARE AS FOLLOWS:
   FORMING: ±0.015
   HOLE LOCATIONS: ±0.010
   HOLE DIAMETERS: ±0.008
   ANGLES: ±1.0°
4. HIDDEN LINES FOR HOLES AND PEMS ARE NOT SHOWN ON TOP AND SIDE VIEWS.
5. ALL HOLES FOR FIBRE DISPLAY TO BE PUNCHED FROM FRONT SIDE (SHOWN).
6. THIS PART FITS INSIDE THE VISOR.
7. REFER TO TABLE A FOR HOLE SIZE AND PEM TYPE FOR HOLES ON FRONT FACE.

PART M06B: DOOR (2 COLOUR)

MATERIAL: 1/8" ALUMINUM
FINISH: BLACK ANODIZED
SCALE: 1:2

No.	Description	Date
J		
I		
H		
G		
F		
E		
D		
C		
B		
A		

REVISION

LED DISPLAY

LED DISPLAY – DOOR (2 COLOUR)

BRITISH COLUMBIA
Ministry of Transportation and Highways

Drawing No.
MS700.10