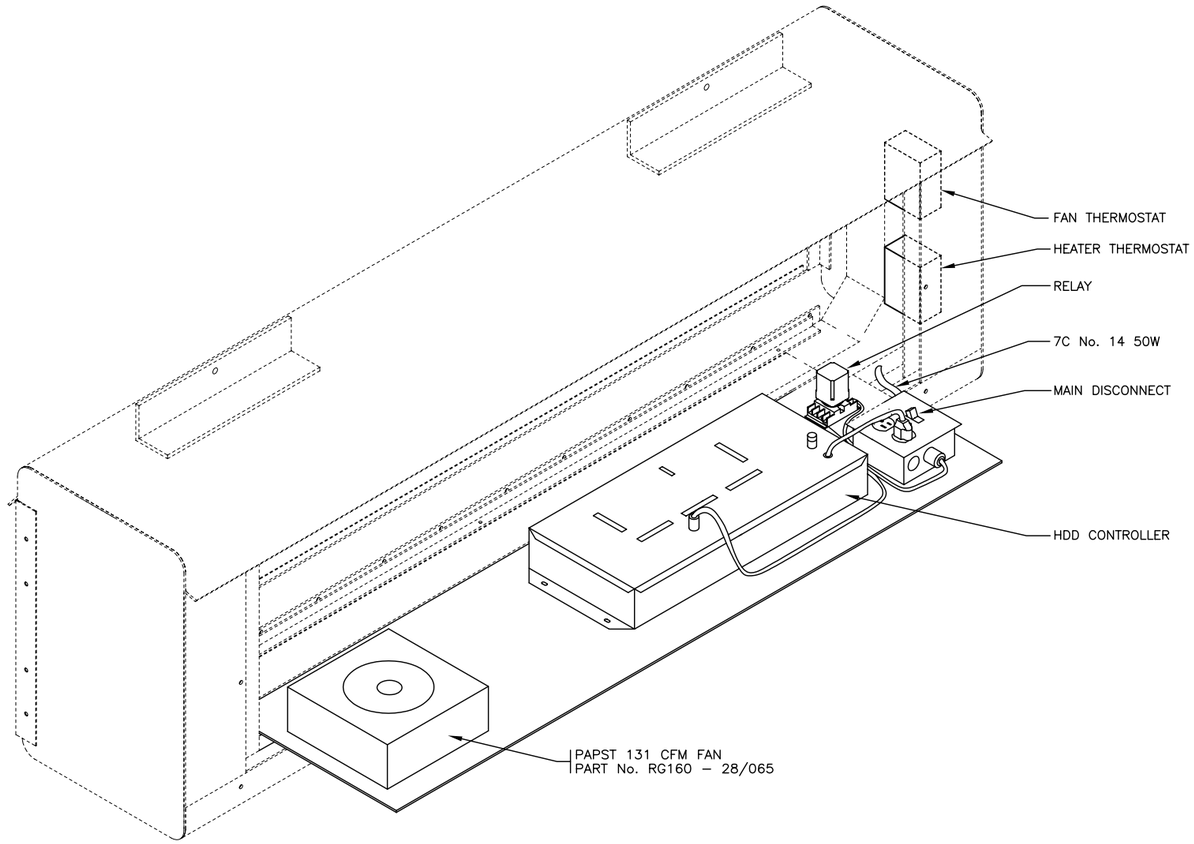

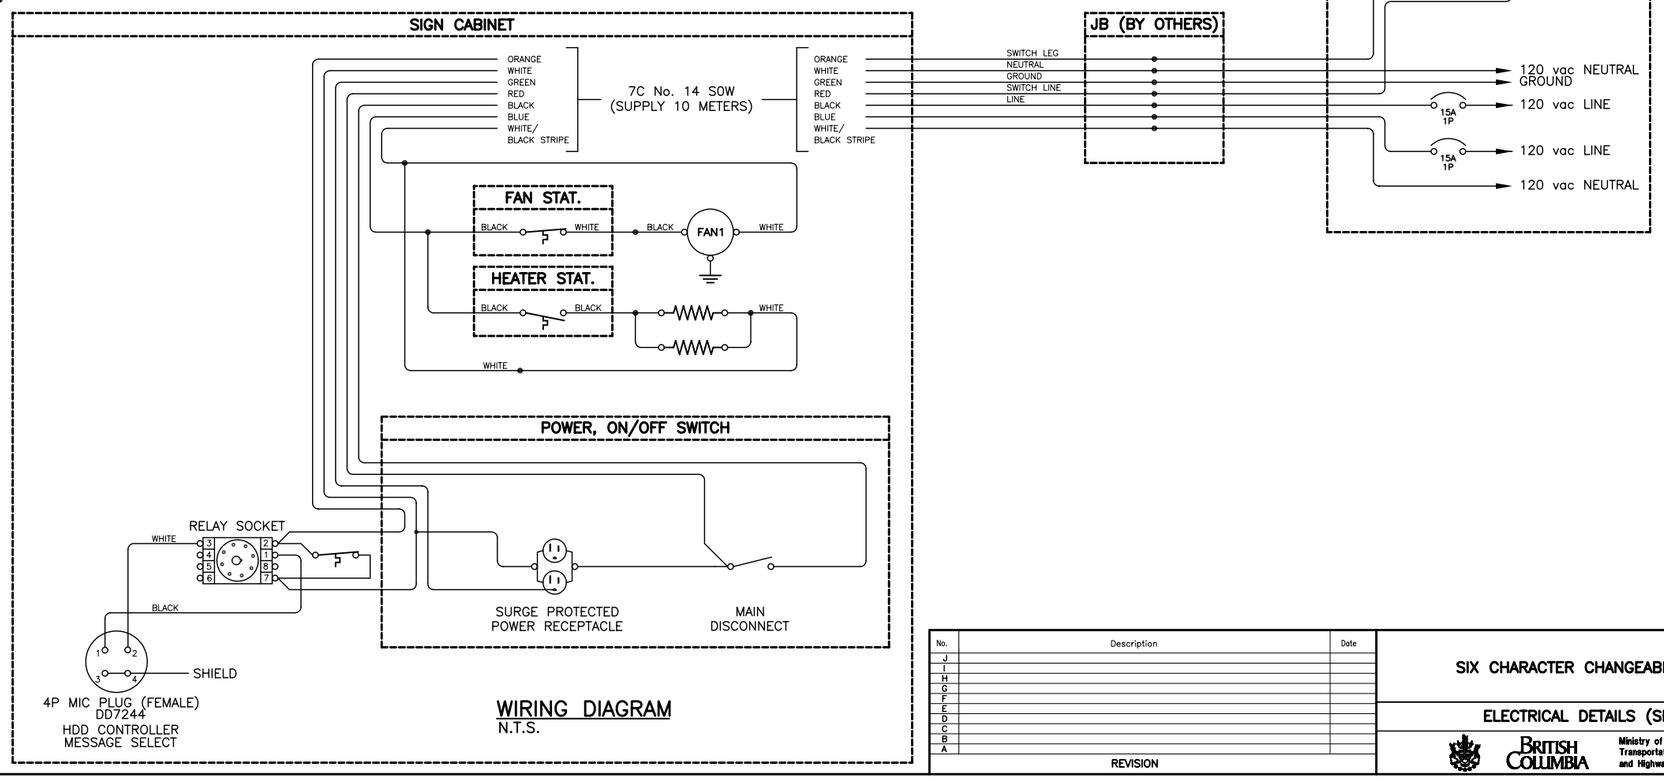

WIRING DIAGRAM
N.T.S.

No.	Description	Date
J		
I		
H		
G		
F		
E		
D		
C		
B		
A		

REVISION

SIX CHARACTER CHANGEABLE MESSAGE SIGN

ELECTRICAL DETAILS (SHEET 1 OF 2)

BRITISH COLUMBIA — Ministry of Transportation and Highways

Drawing No. MS730.13

MS730.15.DWG Last edited: 99/04/05 @ 10:14