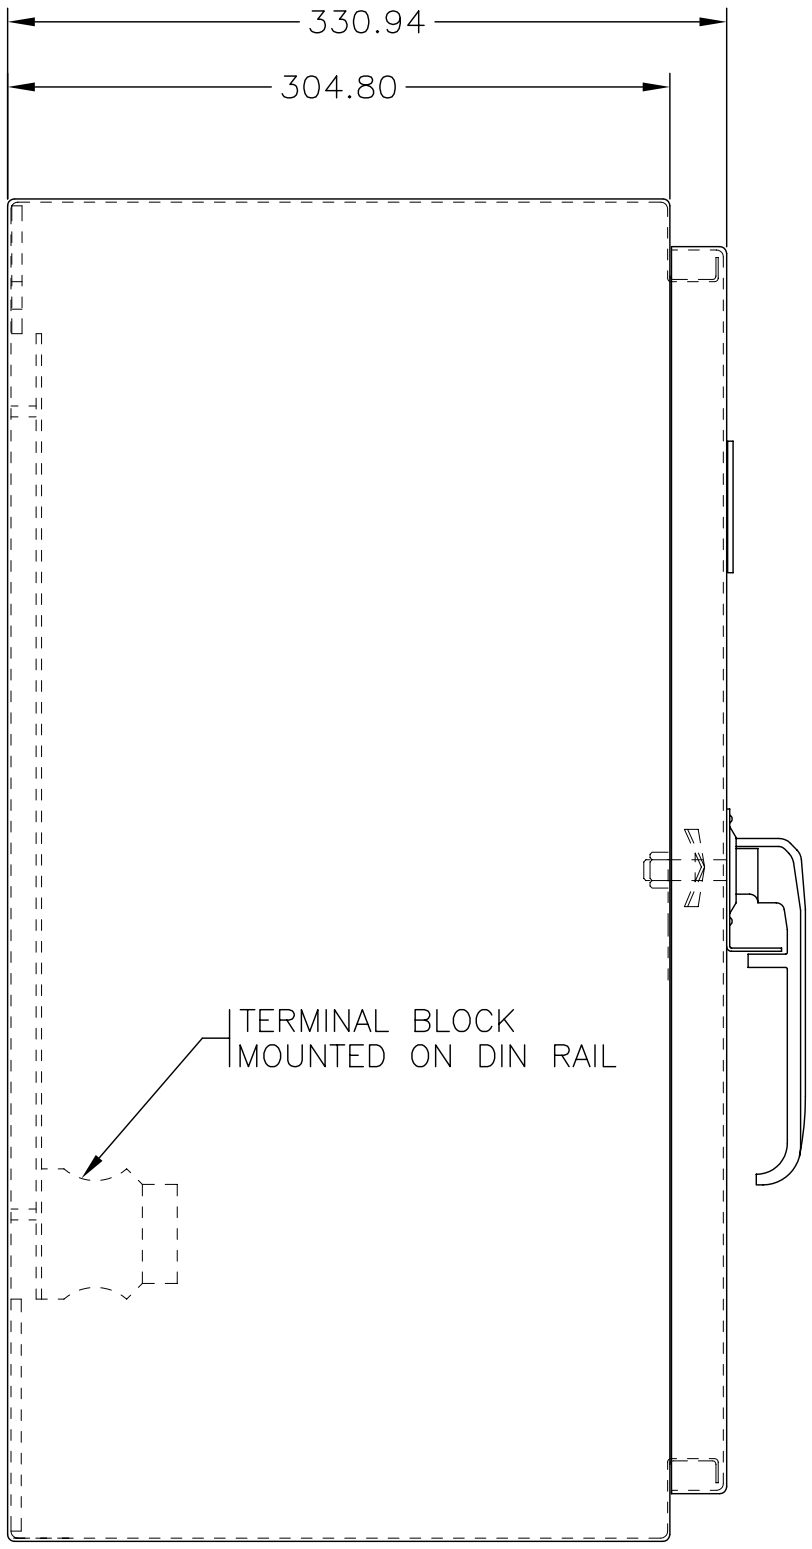

SIDE VIEW

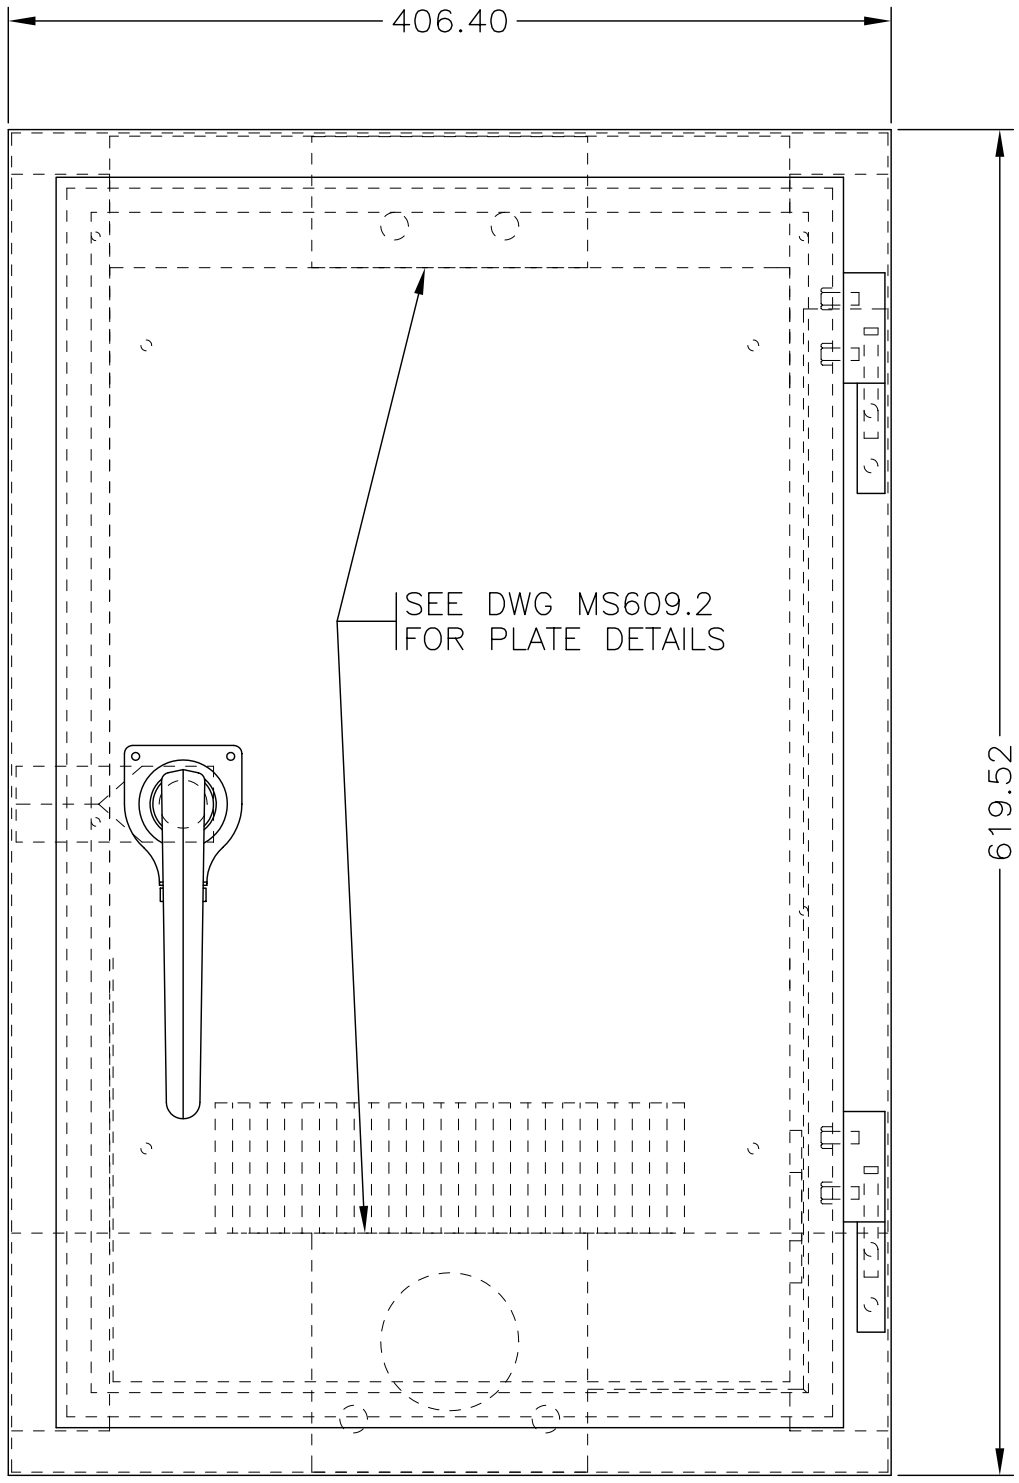

FRONT VIEW

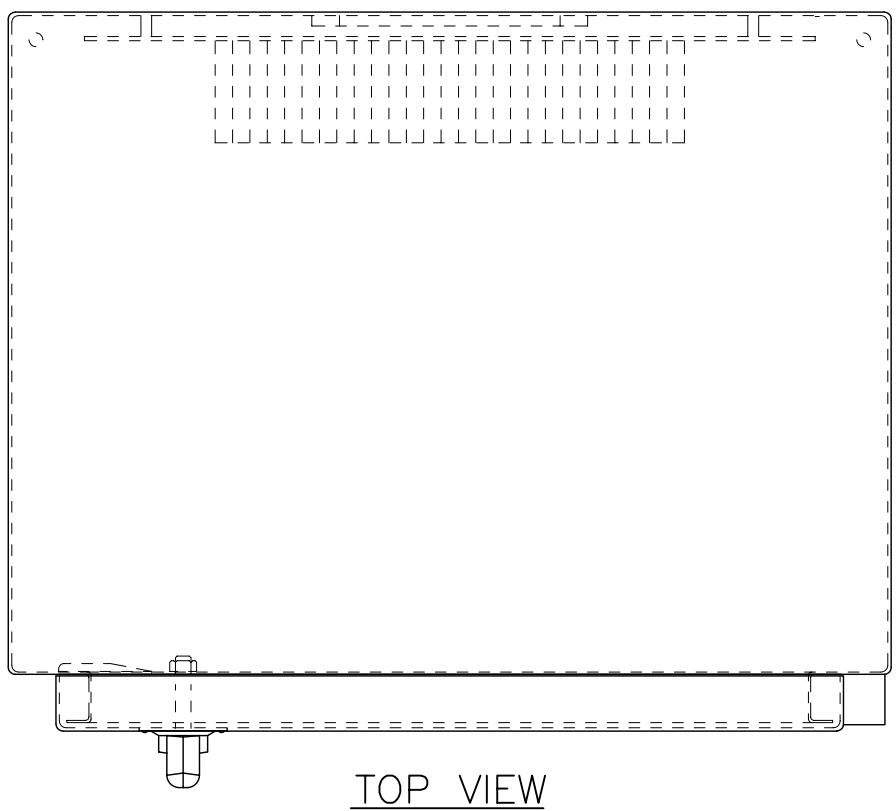

TOP VIEW

NOTES

1. SEE MATERIAL STANDARDS VOLUME 2 CHAPTER 1102 – PRE–EMPTION TRAFFIC CONTROLLER CABINET FOR ADDITIONAL INFORMATION.
2. ALL DIMENSIONS ARE IN MILLIMETRES.
3. 'S.S.' INDICATES STAINLESS STEEL.
4. ITEMS INDICATED WITH AN * SHALL BE PACKAGED IN A PLASTIC BAG INSIDE THE PANEL.

SEE SPECIFICATIONS FOR PART LIST

SCALE 1:5

No.	Revision	Date
	DRAWING ISSUED	DEC03

PRE–EMPTION CABINET DETAILS

BRITISH COLUMBIA

Ministry of Transportation

SPECIFICATION DRAWING No.

MS1102.1