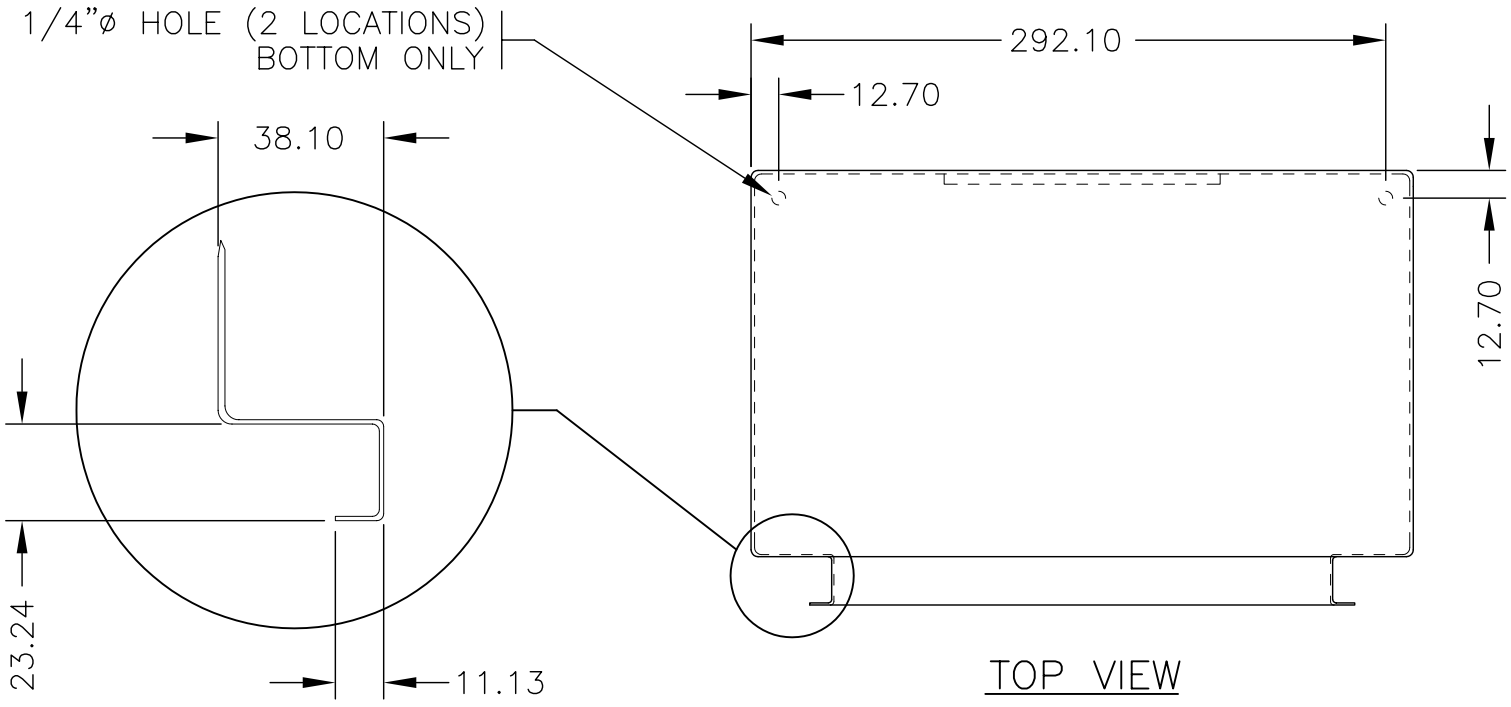

TOP VIEW

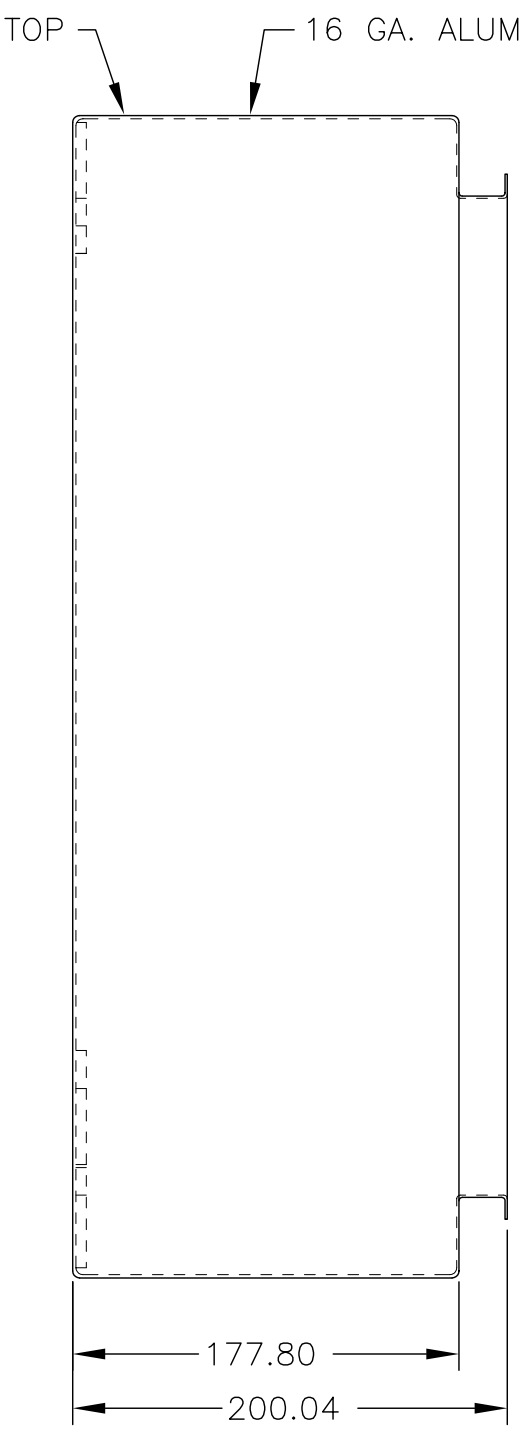

SIDE VIEW

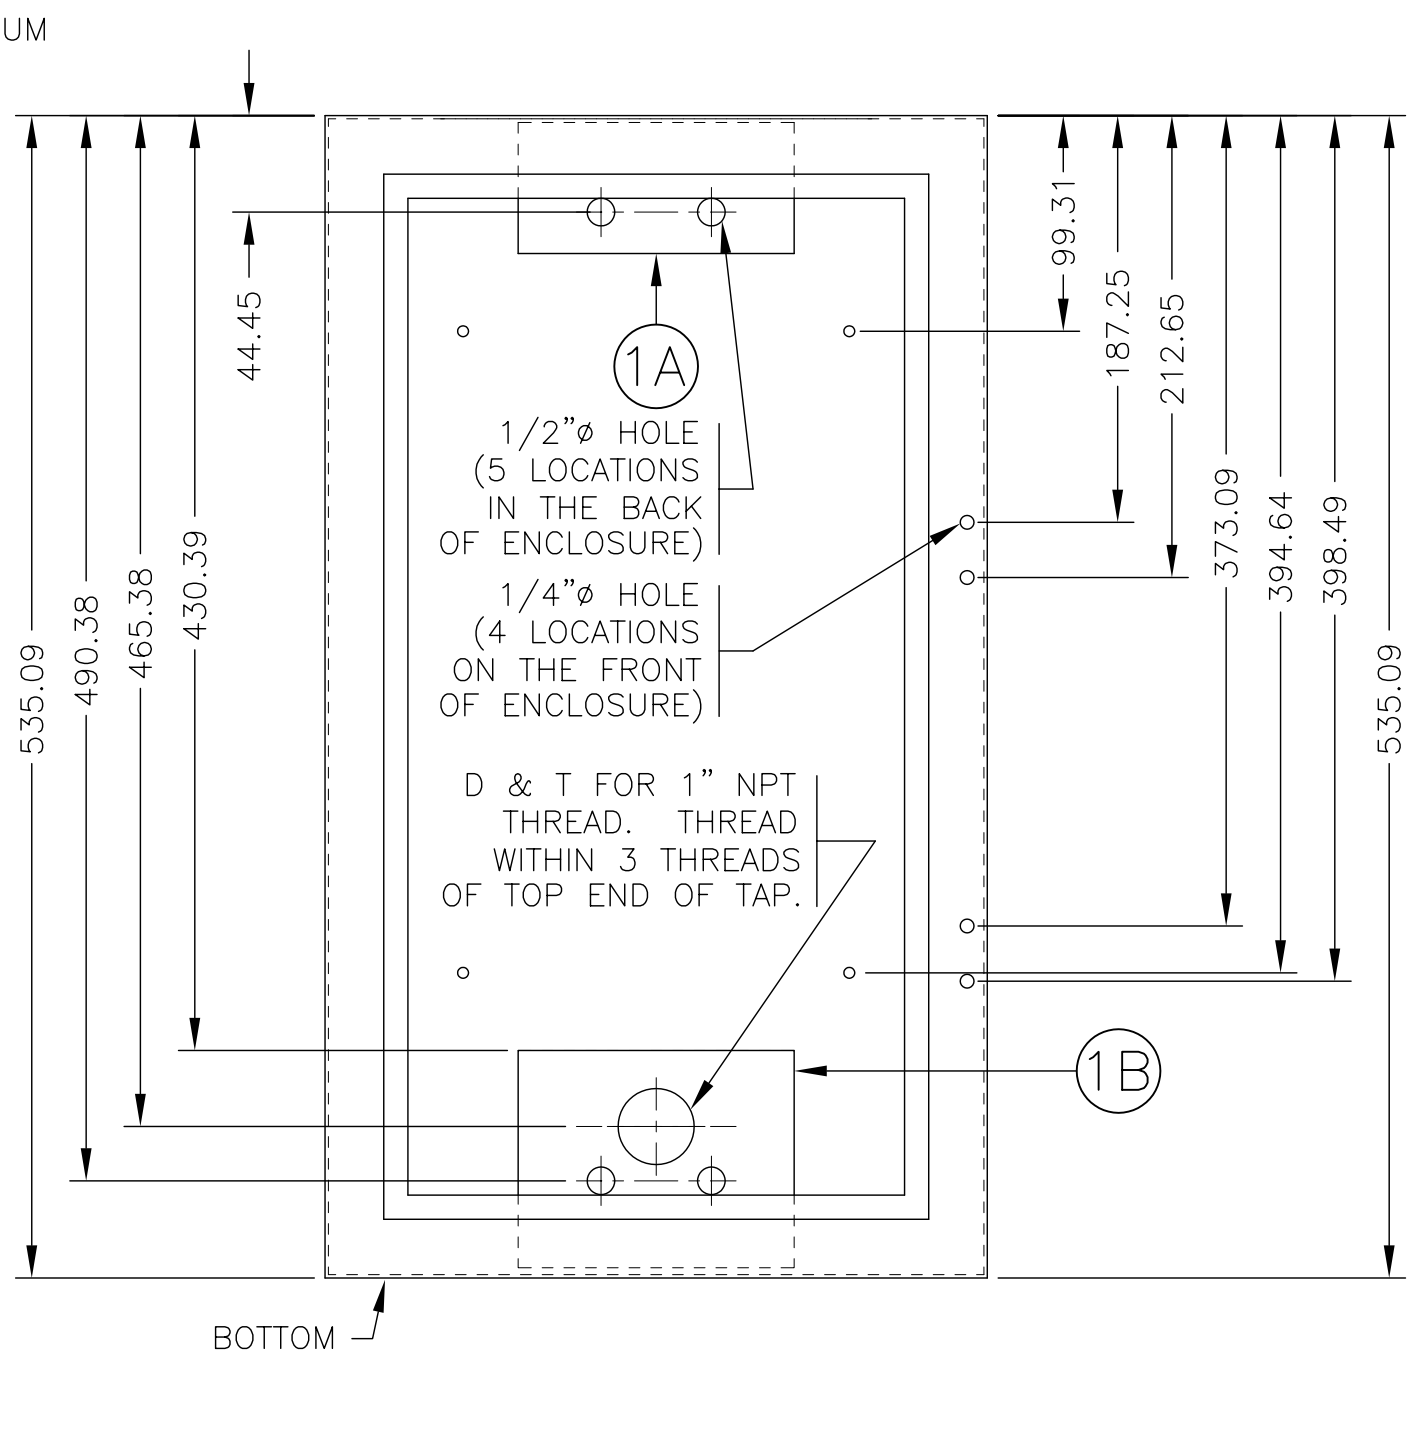

FRONT VIEW

SEE DRAWING MS1102.1 FOR NOTES

SCALE 1:5

ITEM 1
(CABINET ENCLOSURE)

No.	Revision	Date
	DRAWING ISSUED	DEC03

PRE-EMPTION CABINET DETAILS

BRITISH COLUMBIA
Ministry of Transportation

SPECIFICATION DRAWING No.
MS1102.2