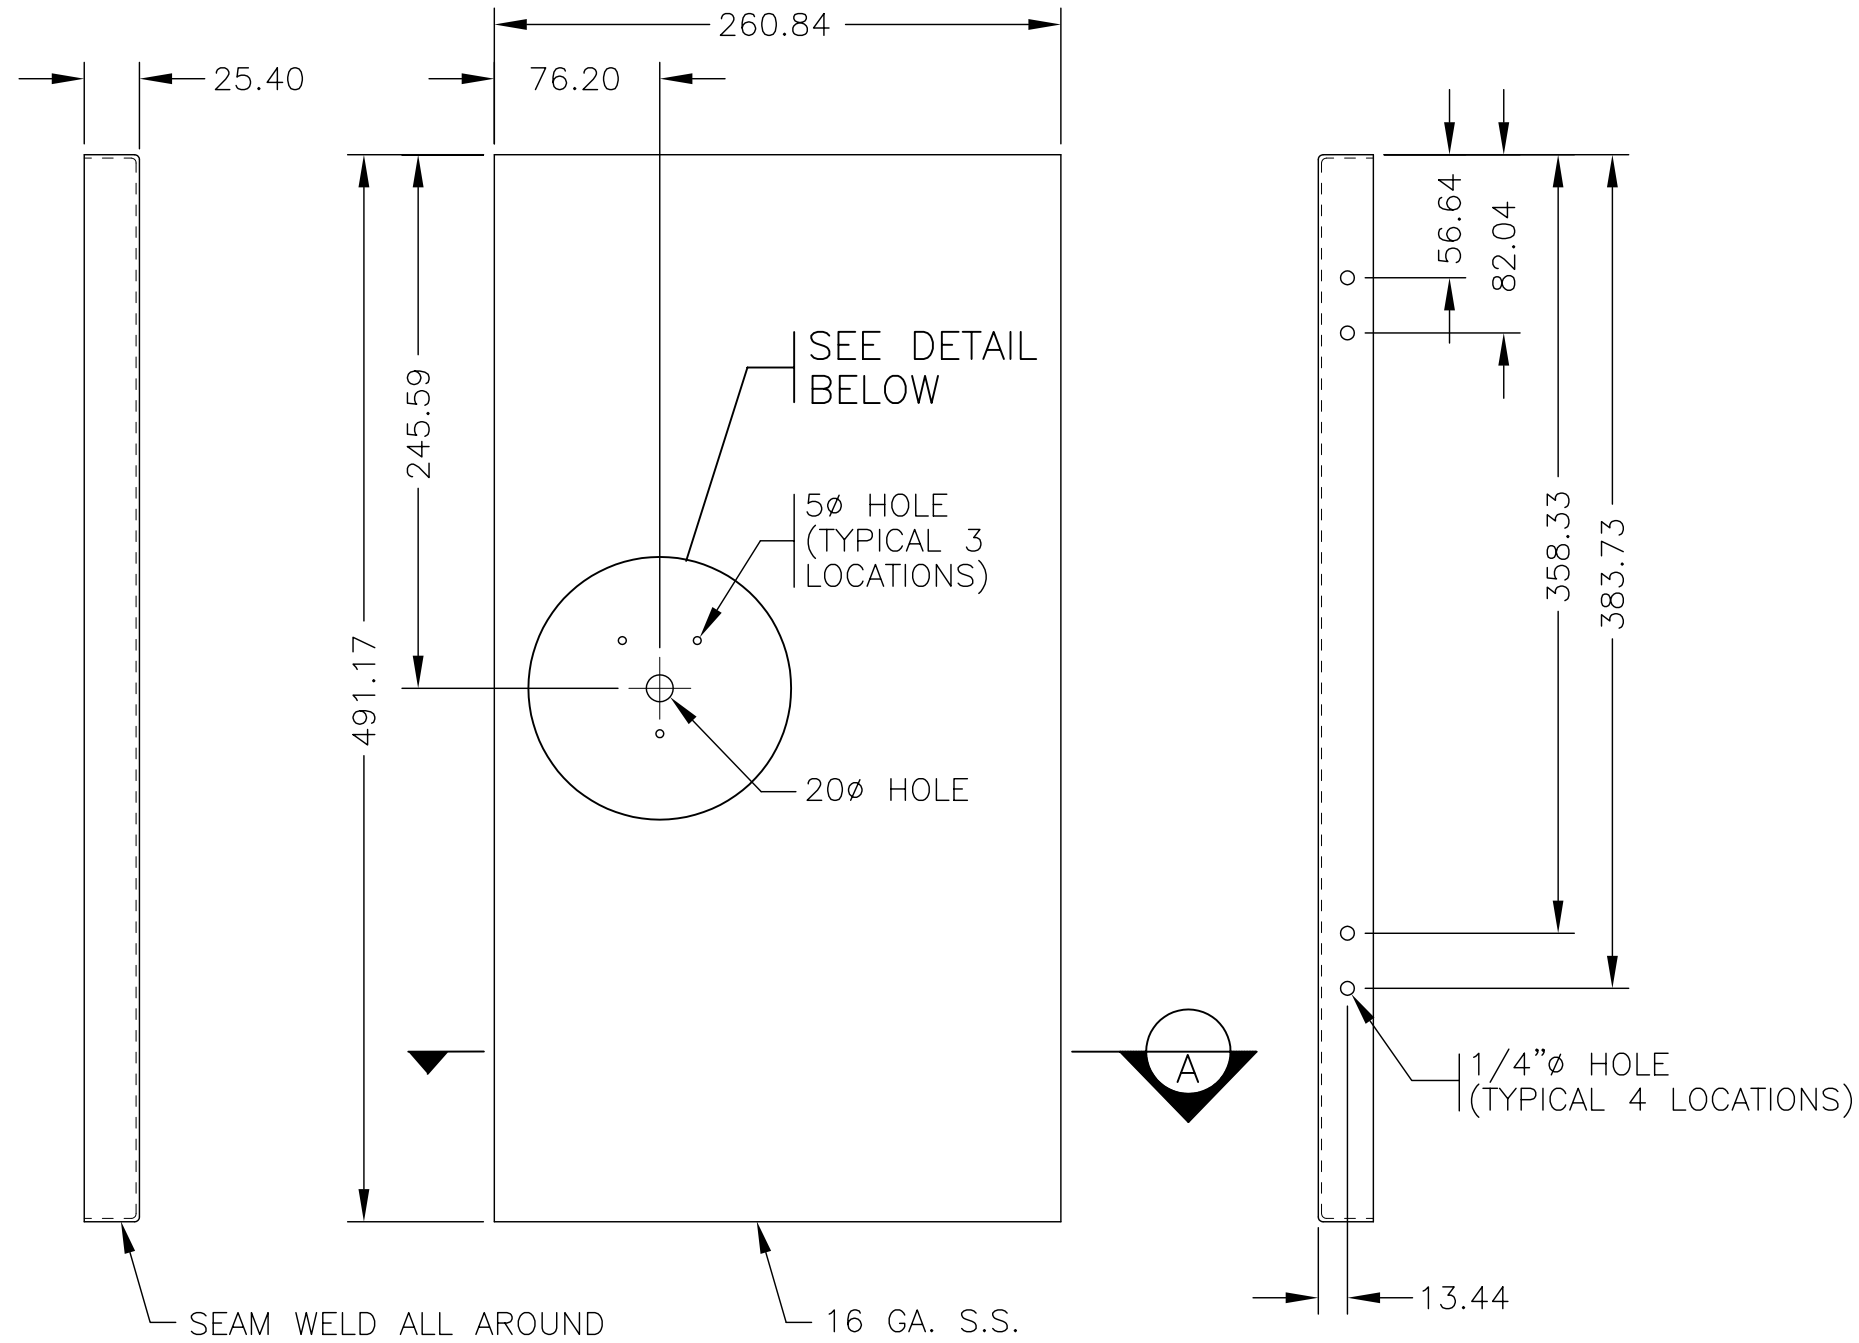

SIDE VIEW

FRONT VIEW

SIDE VIEW

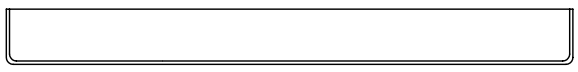

SECTION A–A

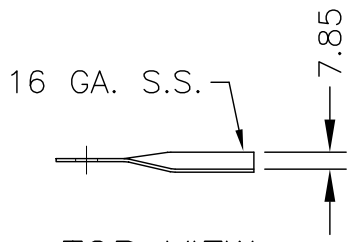

TOP VIEW

ITEM 12
(ENCLOSURE DOOR)

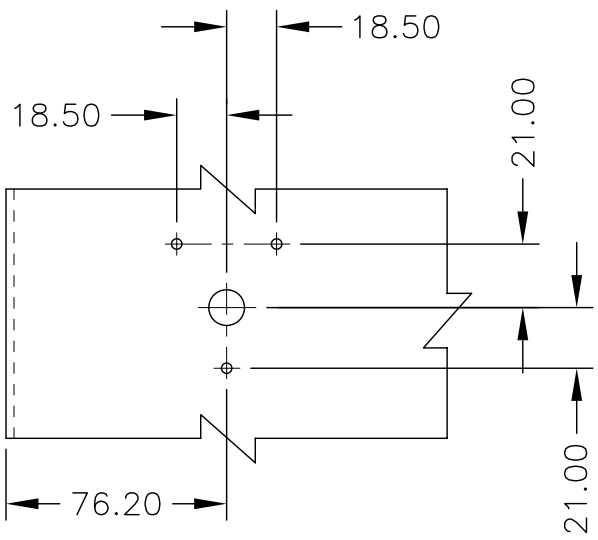

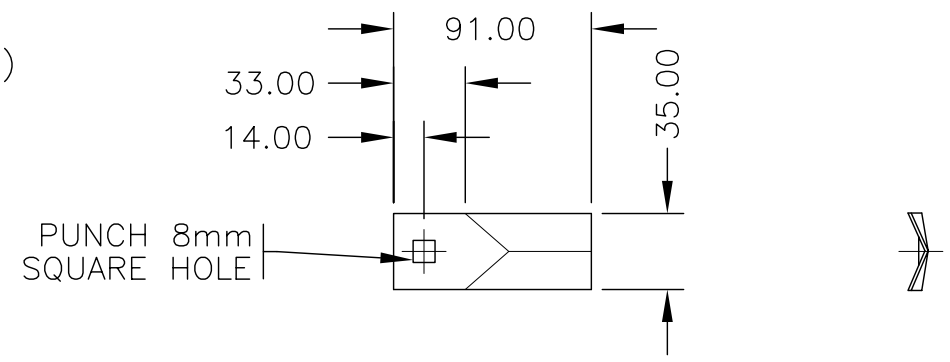

FRONT VIEW

SIDE VIEW

ITEM 12C
(DOOR RAIL PIVOT BRACKET)

SEE DRAWING MS1102.1 FOR NOTES

SCALE 1:7.5

No.	Revision	Date
	DRAWING ISSUED	DEC03

PRE–EMPTION CABINET DETAILS

BRITISH COLUMBIA
Ministry of Transportation

SPECIFICATION DRAWING No.
MS1102.5