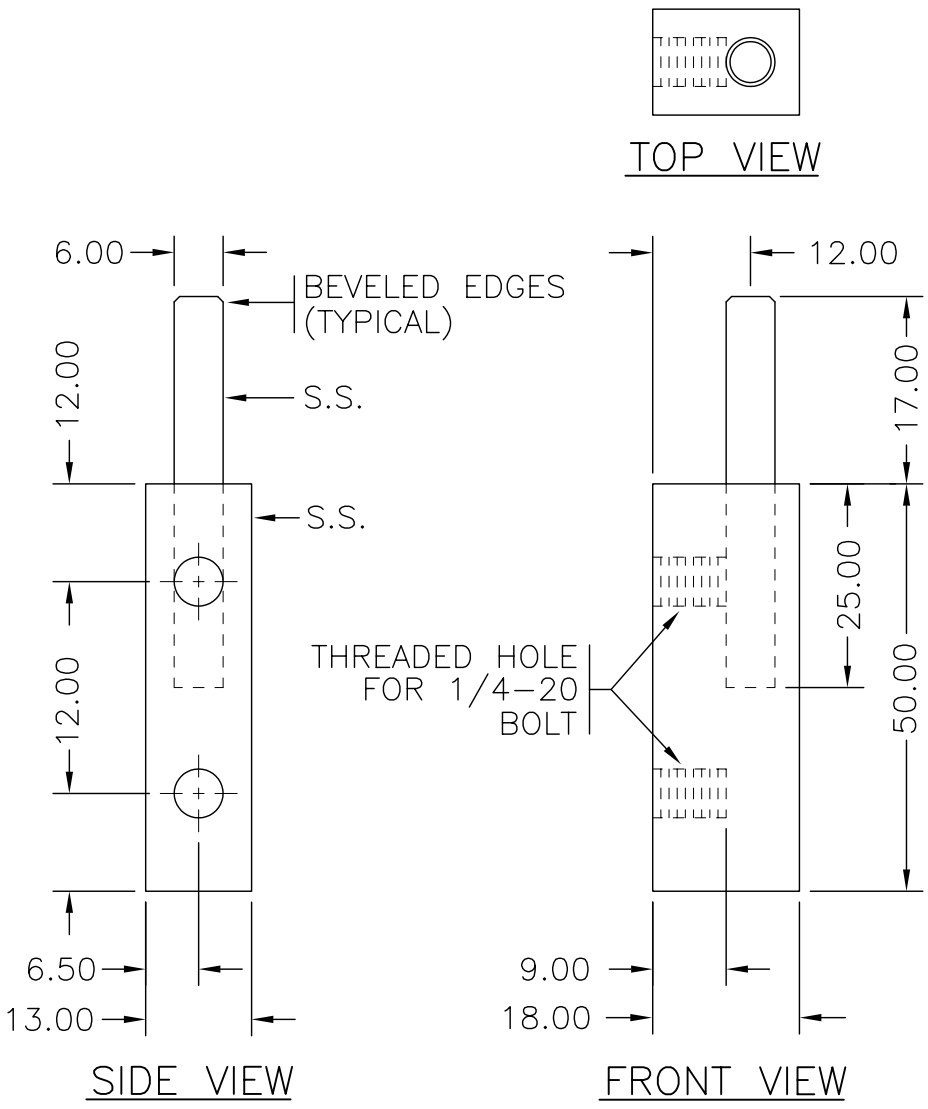

ITEM 12E
(TOP DOOR HINGE – CABINET MOUNT)

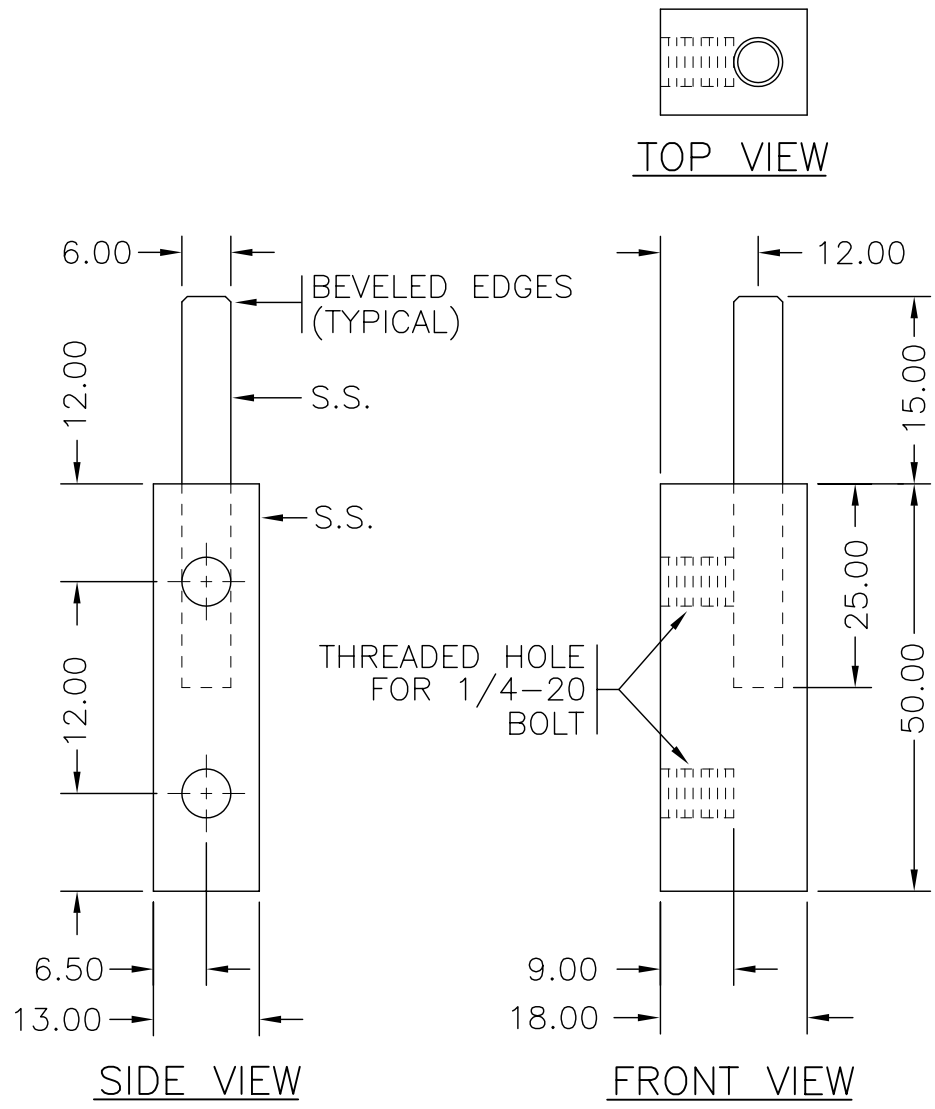

ITEM 12F
(BOTTOM DOOR HINGE – CABINET MOUNT)

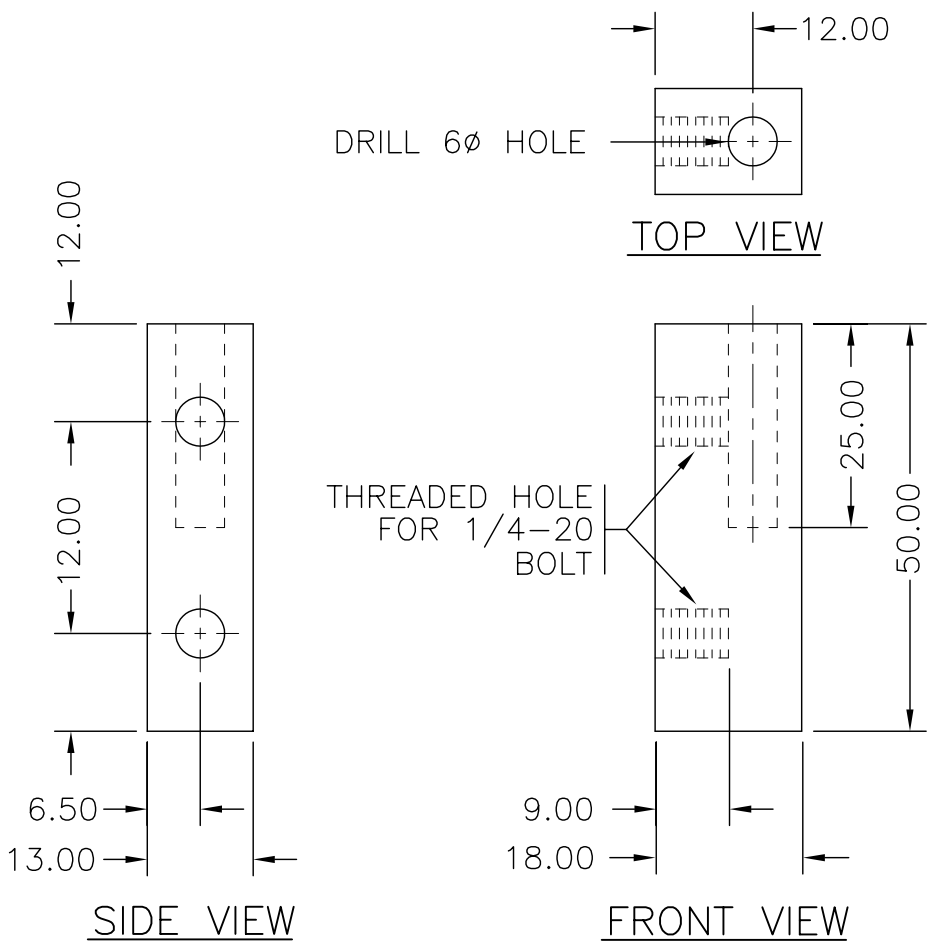

ITEM 12G
(DOOR HINGE – DOOR MOUNT)

SEE DRAWING MS1102.1 FOR NOTES

SCALE 1:2.5

No.	Revision	Date
	DRAWING ISSUED	DEC03

PRE–EMPTION CABINET HINGE DETAILS

BRITISH COLUMBIA
Ministry of Transportation

SPECIFICATION DRAWING No.
MS1102.6