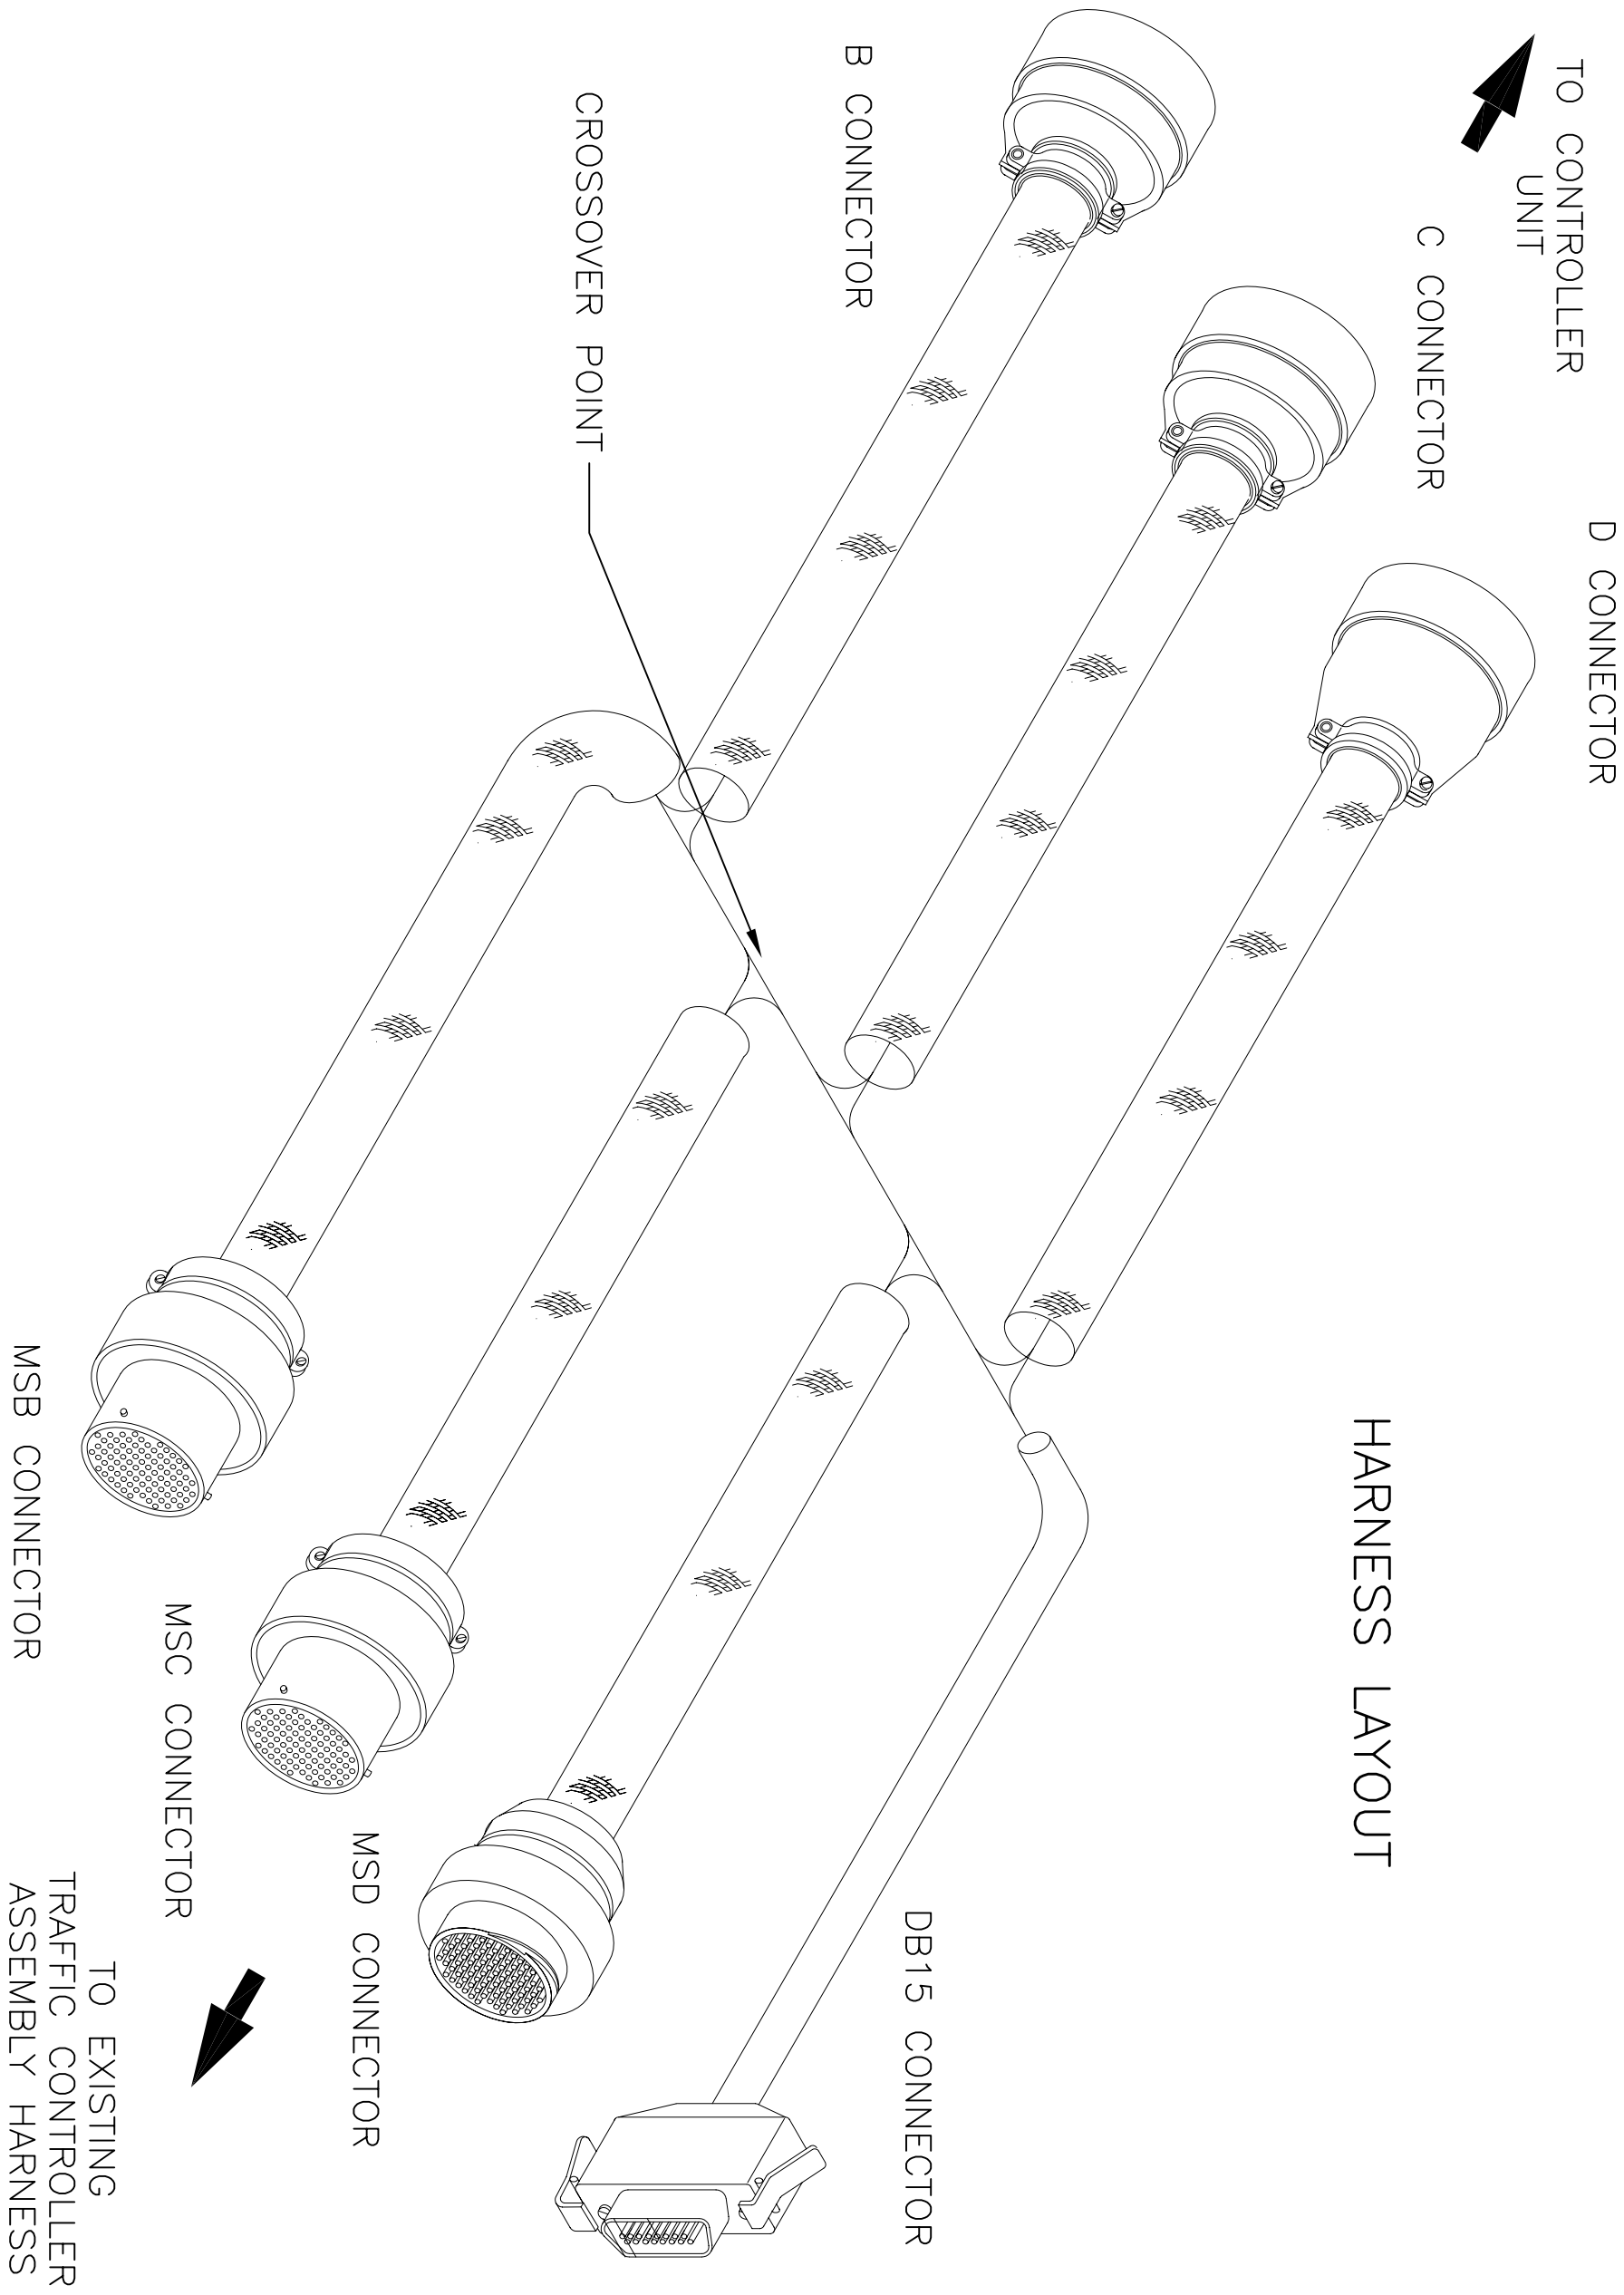

No.	Revision	Date
	DRAWING ISSUED	DEC03

TRAFFIC CONTROLLER ASSEMBLY
ADAPTOR HARNESS

BRITISH COLUMBIA
Ministry of Transportation

SPECIFICATION DRAWING No.
1307.5