PROVINCE OF BRITISH COLUMBIA

Department of Lands, Forests, and Water Resources

FOREST SERVICE

IN THE MATTER OF TREE FARM LICENCE NUMBER 19

AMENDMENT NUMBER 21

Whereas the lands described hereinafter are within Tree Farm Licence Number 19 and are found to be suitable for a higher economic use than the growing of forest crops;

And whereas the withdrawal of the aforementioned lands will in no way affect the sustained yield management of the said Tree Farm Licence;

Therefore pursuant to Subsection (14) of Section 36 of the Forest Act being Chapter 153 of the Revised Statutes of British Columbia, 1960, and pursuant to Clause 12 of the said Tree Farm Licence, the Licensor hereby consents to the withdrawal from the lands described in Schedule "A" of the said Tree Farm Licence of that part of Lot 174, Nootka Land District, shown outlined in red on the sketch attached hereto and being more particularly described as follows:

> "Commencing at a point on the easterly boundary of Lot 174, Nootka Land District, said point being located 3,554 feet north from an angle on the westerly boundary of Lot 637 identified by a pipe post marked No. 4 according to the official plan of said Lot 637 on file under Number 19, Tube 753 with the Department of Lands, Forests, and Water Resources at Victoria, B.C.; thence due west 170 feet more or less to the highwater mark of Gold River on the left bank thereof; thence in a general northerly direction along the said highwater mark of Gold River on the left bank thereof to the northerly boundary of said Lot 174; thence easterly along the said northerly boundary of Lot 174 a distance of 55 feet more or less to the second most northerly northeast corner thereof; thence southerly along the aforesaid easterly boundary of Lot 174 a distance of 1,333.48 feet more or less to the point of commencement, the whole containing 10 acres more or less."

and the lands so withdrawn are and shall be henceforth no longer part of or subject to the said Tree Farm Licence Number 19.

Dated at the City of Victoria in the Province of British Columbia this 30th day of MAY, 1966.

Ray Williston

Minister of Lands, Forests, and Water Resources

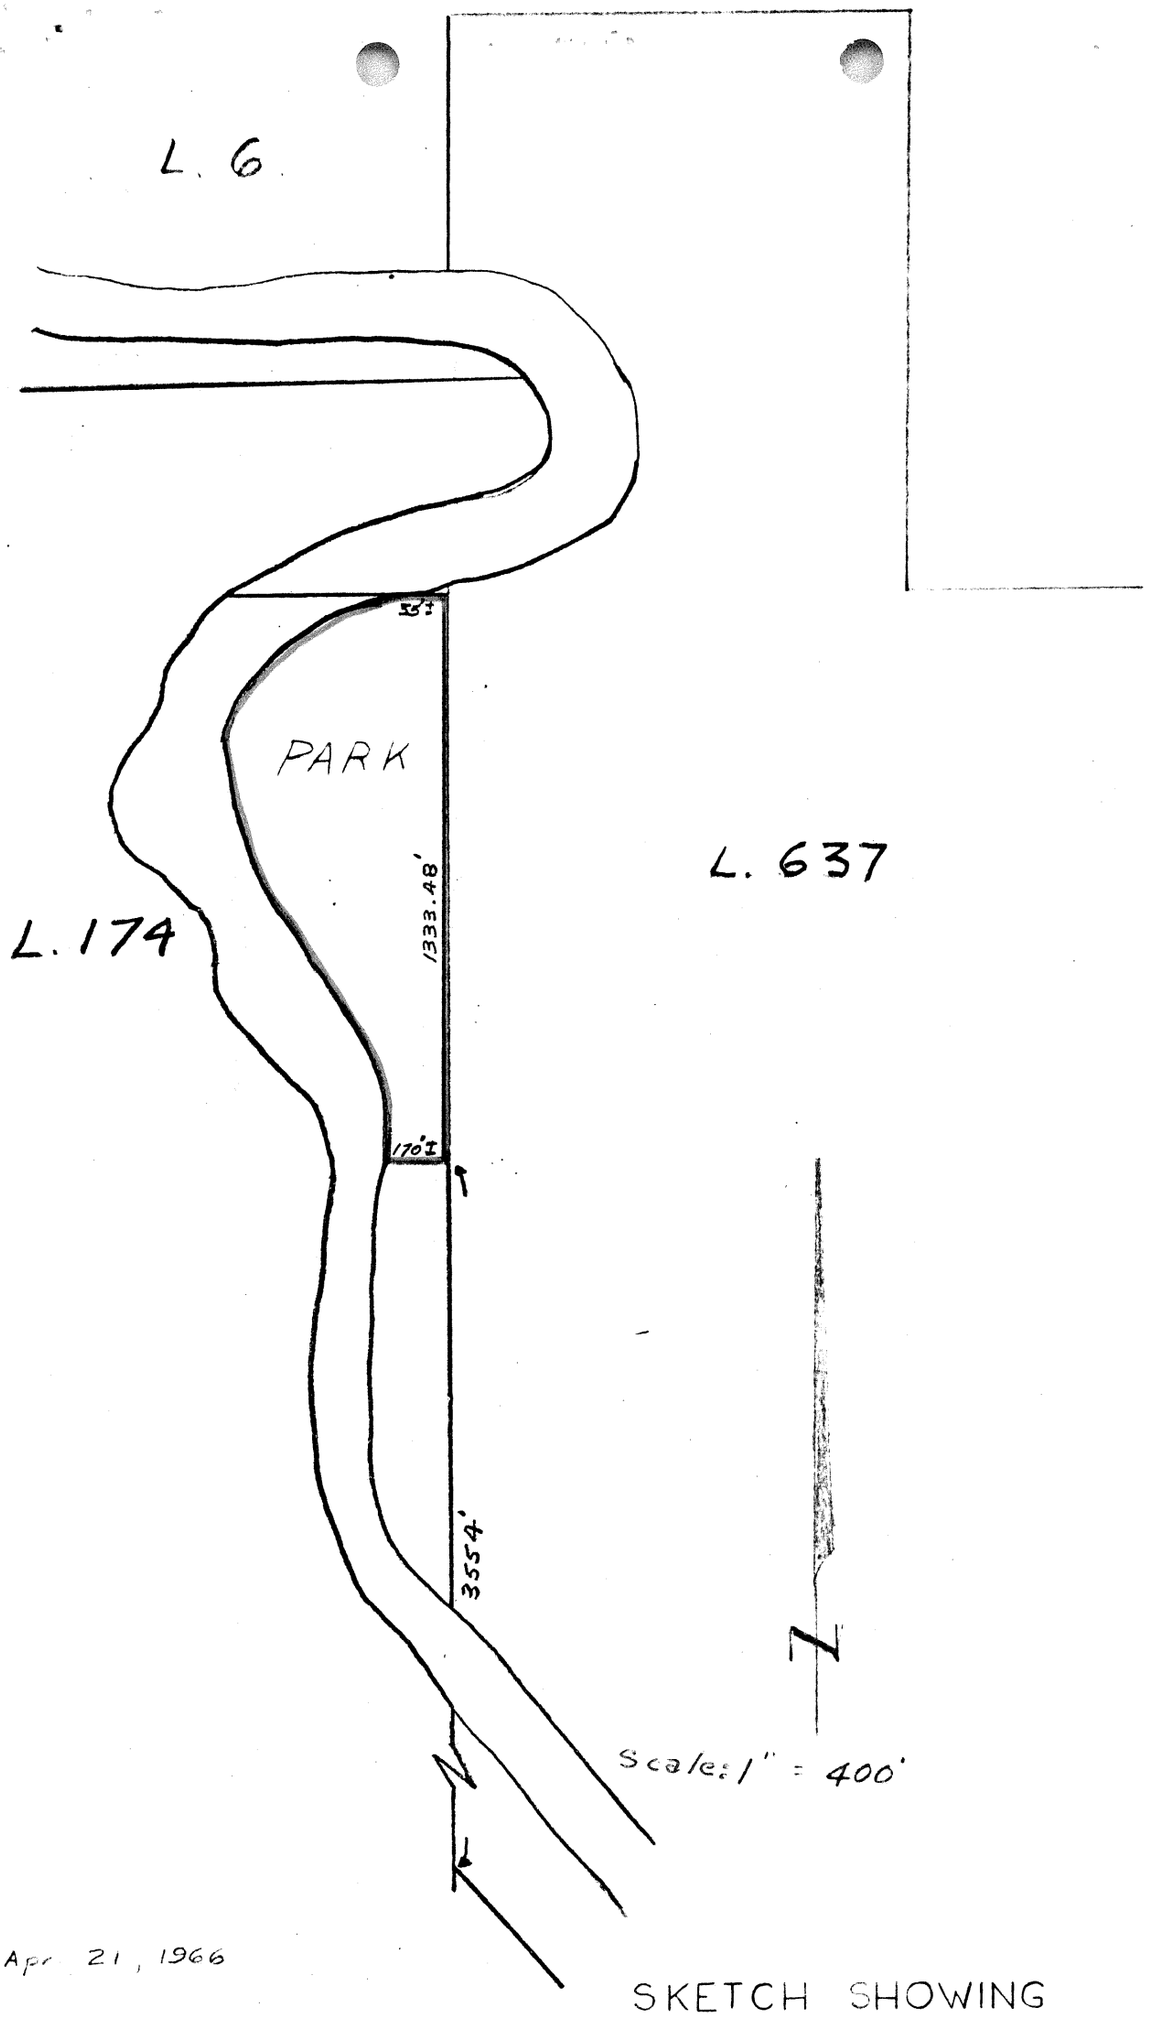

Apr 21, 1966

McELHANNEY ASSOCIATES
1900 WEST [illegible]
D. [illegible] V. BRENNAN

SKETCH SHOWING

PROPOSED PARK SITE

WEST OF DISTRICT LOT 637

NOOTKA DISTRICT