PROVINCE OF BRITISH COLUMBIA

Department of Lands, Forests, and Water Resources

FOREST SERVICE

IN THE MATTER OF TREE FARM LICENCE NUMBER 19

AMENDMENT NUMBER 32

Whereas by a notice in writing under my hand dated November 15, 1966, and designated Amendment Number 25 in the matter of Tree Farm Licence Number 19, the lands hereinafter described were withdrawn from the said Tree Farm Licence, and;

Whereas it has now been found that this notice is defective and Amendment Number 25 is hereby cancelled.

And whereas the lands described hereinafter are within Tree Farm Licence Number 19 and are found to be suitable for a higher economic use than the growing of forest crops;

And whereas the withdrawal of the lands described hereinafter together with any lands previously withdrawn does not diminish the productive capacity of the licence area to the extent provided in Clause 9 of the Tree Farm Licence;

Therefore pursuant to subsection (14) of Section 36 of the Forest Act being Chapter 153 of the Revised Statutes of British Columbia, 1960, and pursuant to Clause 9 of the said Tree Farm Licence the following lands are herewith withdrawn from the lands described in Schedule "B" of the said Tree Farm Licence; namely, all that parcel or tract of land being more particularly shown in bold black on the sketch attached hereto and described as follows:

"Lot 651, Nootka Land District, containing
6.04 acres, more or less."

and the said lands so withdrawn are and shall be henceforth no longer subject to or form any part of the said Tree Farm Licence Number 19.

Dated at the City of Victoria in the Province of British Columbia this . . 12th . . . day of . . . April . . . . . , 1968.

Ray Williston

Minister of Lands, Forests, and Water Resources

I. R. L. 19 - AMENDMENT 32

NOOTKA LAND DISTRICT

Scale: 1 inch = 100 feet
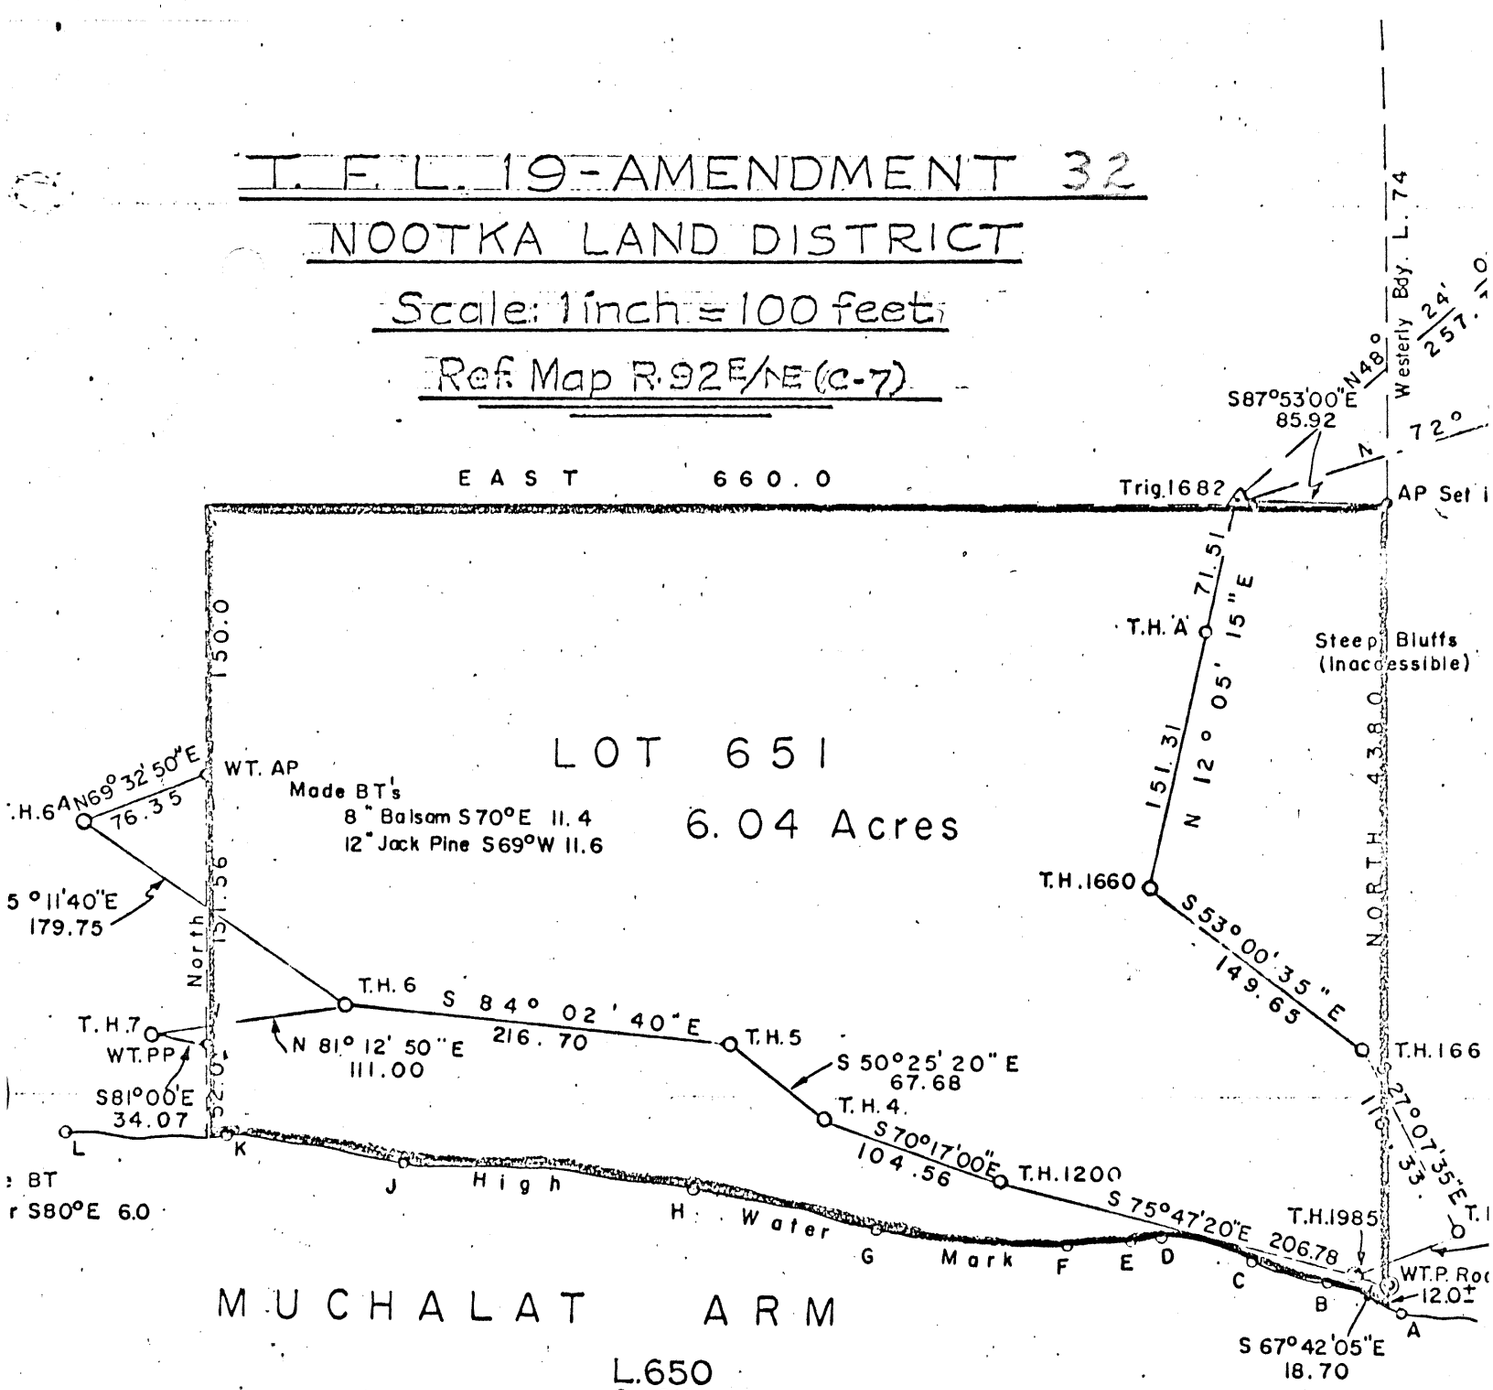
Ref. Map R.92E/NE (c-7)